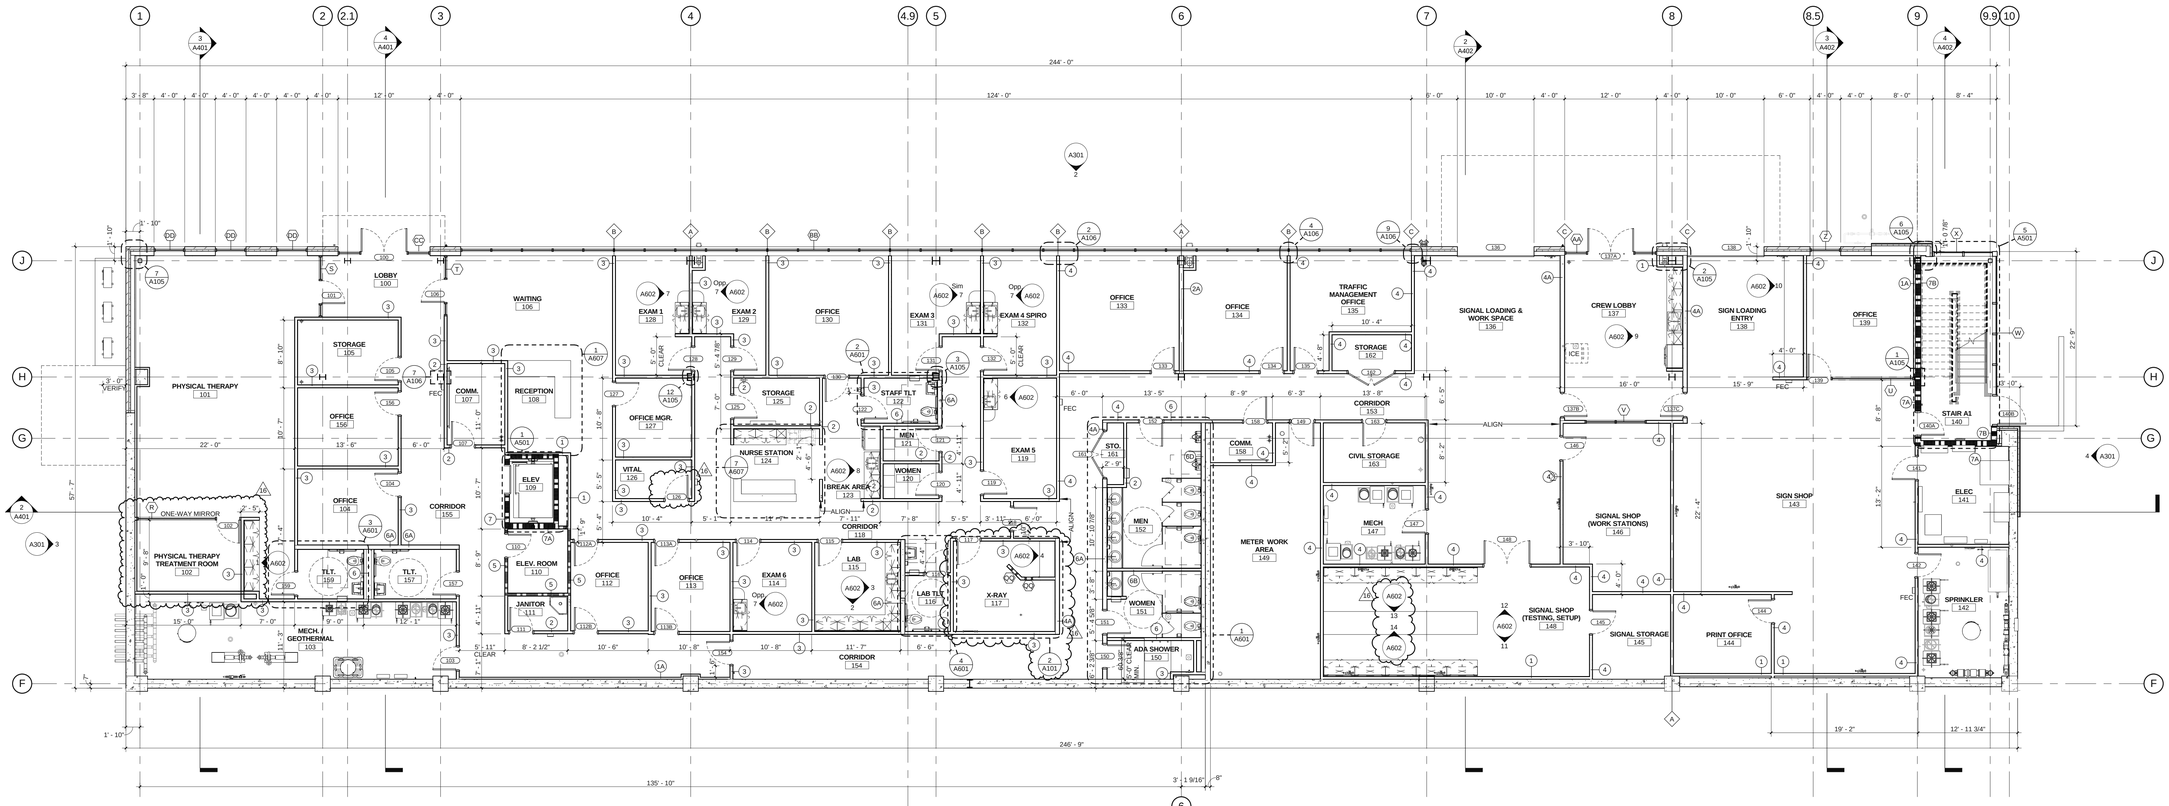

FIRST FLOOR PLAN

1 / A101

0 2 4 8 16

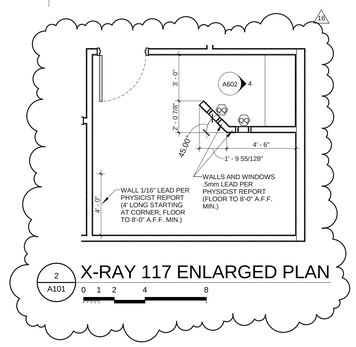

X-RAY 117 ENLARGED PLAN

2 / A101

0 1 2 4 8

KEYNOTES/PLANS

- A — CENTER PARTITION ON GRID LINE
- B — CENTER PARTITION ON MULLION
- C — FACE OF PARTITION TO ALIGN WITH WINDOW JAMB
- D — IN-GROUND LIGHT FIXTURE

FIRE RATING LEGEND

- UNRATED SMOKE PARTITION
- 1 HOUR RATED PARTITION
- 1 HOUR RATED FLOOR/CEILING ASSEMBLY SEE ASSOCIATED U469 DETAIL

bma
BARBER McMURRY architects since 1915

505 Market St Suite 300 Knoxville, TN 37902
t 865.934.1915 f 865.546.0242
bma1915.com

MICHAEL T. DOOLEY — REGISTERED ARCHITECT — STATE OF TENNESSEE

PROJECT NUMBER
131300

PROJECT NAME
CITY OF KNOXVILLE PUBLIC WORKS COMPLEX

OWNER
PBA OF KNOX COUNTY AND THE CITY OF KNOXVILLE

PROJECT ADDRESS
1400 LORAINE STREET
KNOXVILLE, TN 37921

GENERAL NOTES

1. COORDINATE WITH APPLICABLE DIMENSIONS AND DETAILS ON OTHER SHEETS.
2. NOTES AND DETAILS ARE TYPICALLY APPLICABLE TO SIMILAR ITEMS ELSEWHERE ON THE SHEET.
3. PROVIDE BLOCKING, ROUGH HDWE, ETC. AS REQD TO MOUNT EQUIPMENT.
4. SYMBOL (1) INDICATES PARTITION TYPE. SEE SHEETS A703 AND A704 FOR PARTITION TYPES.
5. SYMBOL (W) INDICATES INTERIOR WINDOW TYPE. SEE SHEETS A705 AND A706 FOR INTERIOR WINDOW ELEVATIONS.
6. SYMBOL <101> INDICATES DOOR. SEE PROJECT MANUAL FOR OPENING SCHEDULE.
7. COORDINATE RECESSED SLAB LOCATIONS WITH FINISHES AND EQUIPMENT. PROVIDE ADDITIONAL SFRM BENEATH RECESS AS REQ'D.
8. PROVIDE SFRM AT ALL COLUMNS INCLUDING THOSE NOT ENCLOSED BY FINISH MATERIALS.
10. COORDINATE LEVEL WALKWAY RAILINGS AND WALL PROTECTION WITH OWNER'S AND INTERIOR DESIGNER'S REQUIREMENTS.
11. CONTRACTOR TO MAINTAIN WALL RATINGS BEHIND ALL WALL MOUNTED CABINETS, ACCESSORIES, ETC.

PARTNER-IN-CHARGE	MTD
PROJECT MANAGER	REM
DRAWN BY	RKD
REVIEWED BY	TWM
ISSUE DATE	4.17.2015

REVISIONS

7	Revision 7	7/8/2015
16	Revision 16	12/18/2015

A101
FIRST FLOOR PLAN

©2016 BARBER McMURRY architects

12/2/2016 4:18:03 PM
C:\Revit Local Documents\131300_Central_mtd_REM.rvt