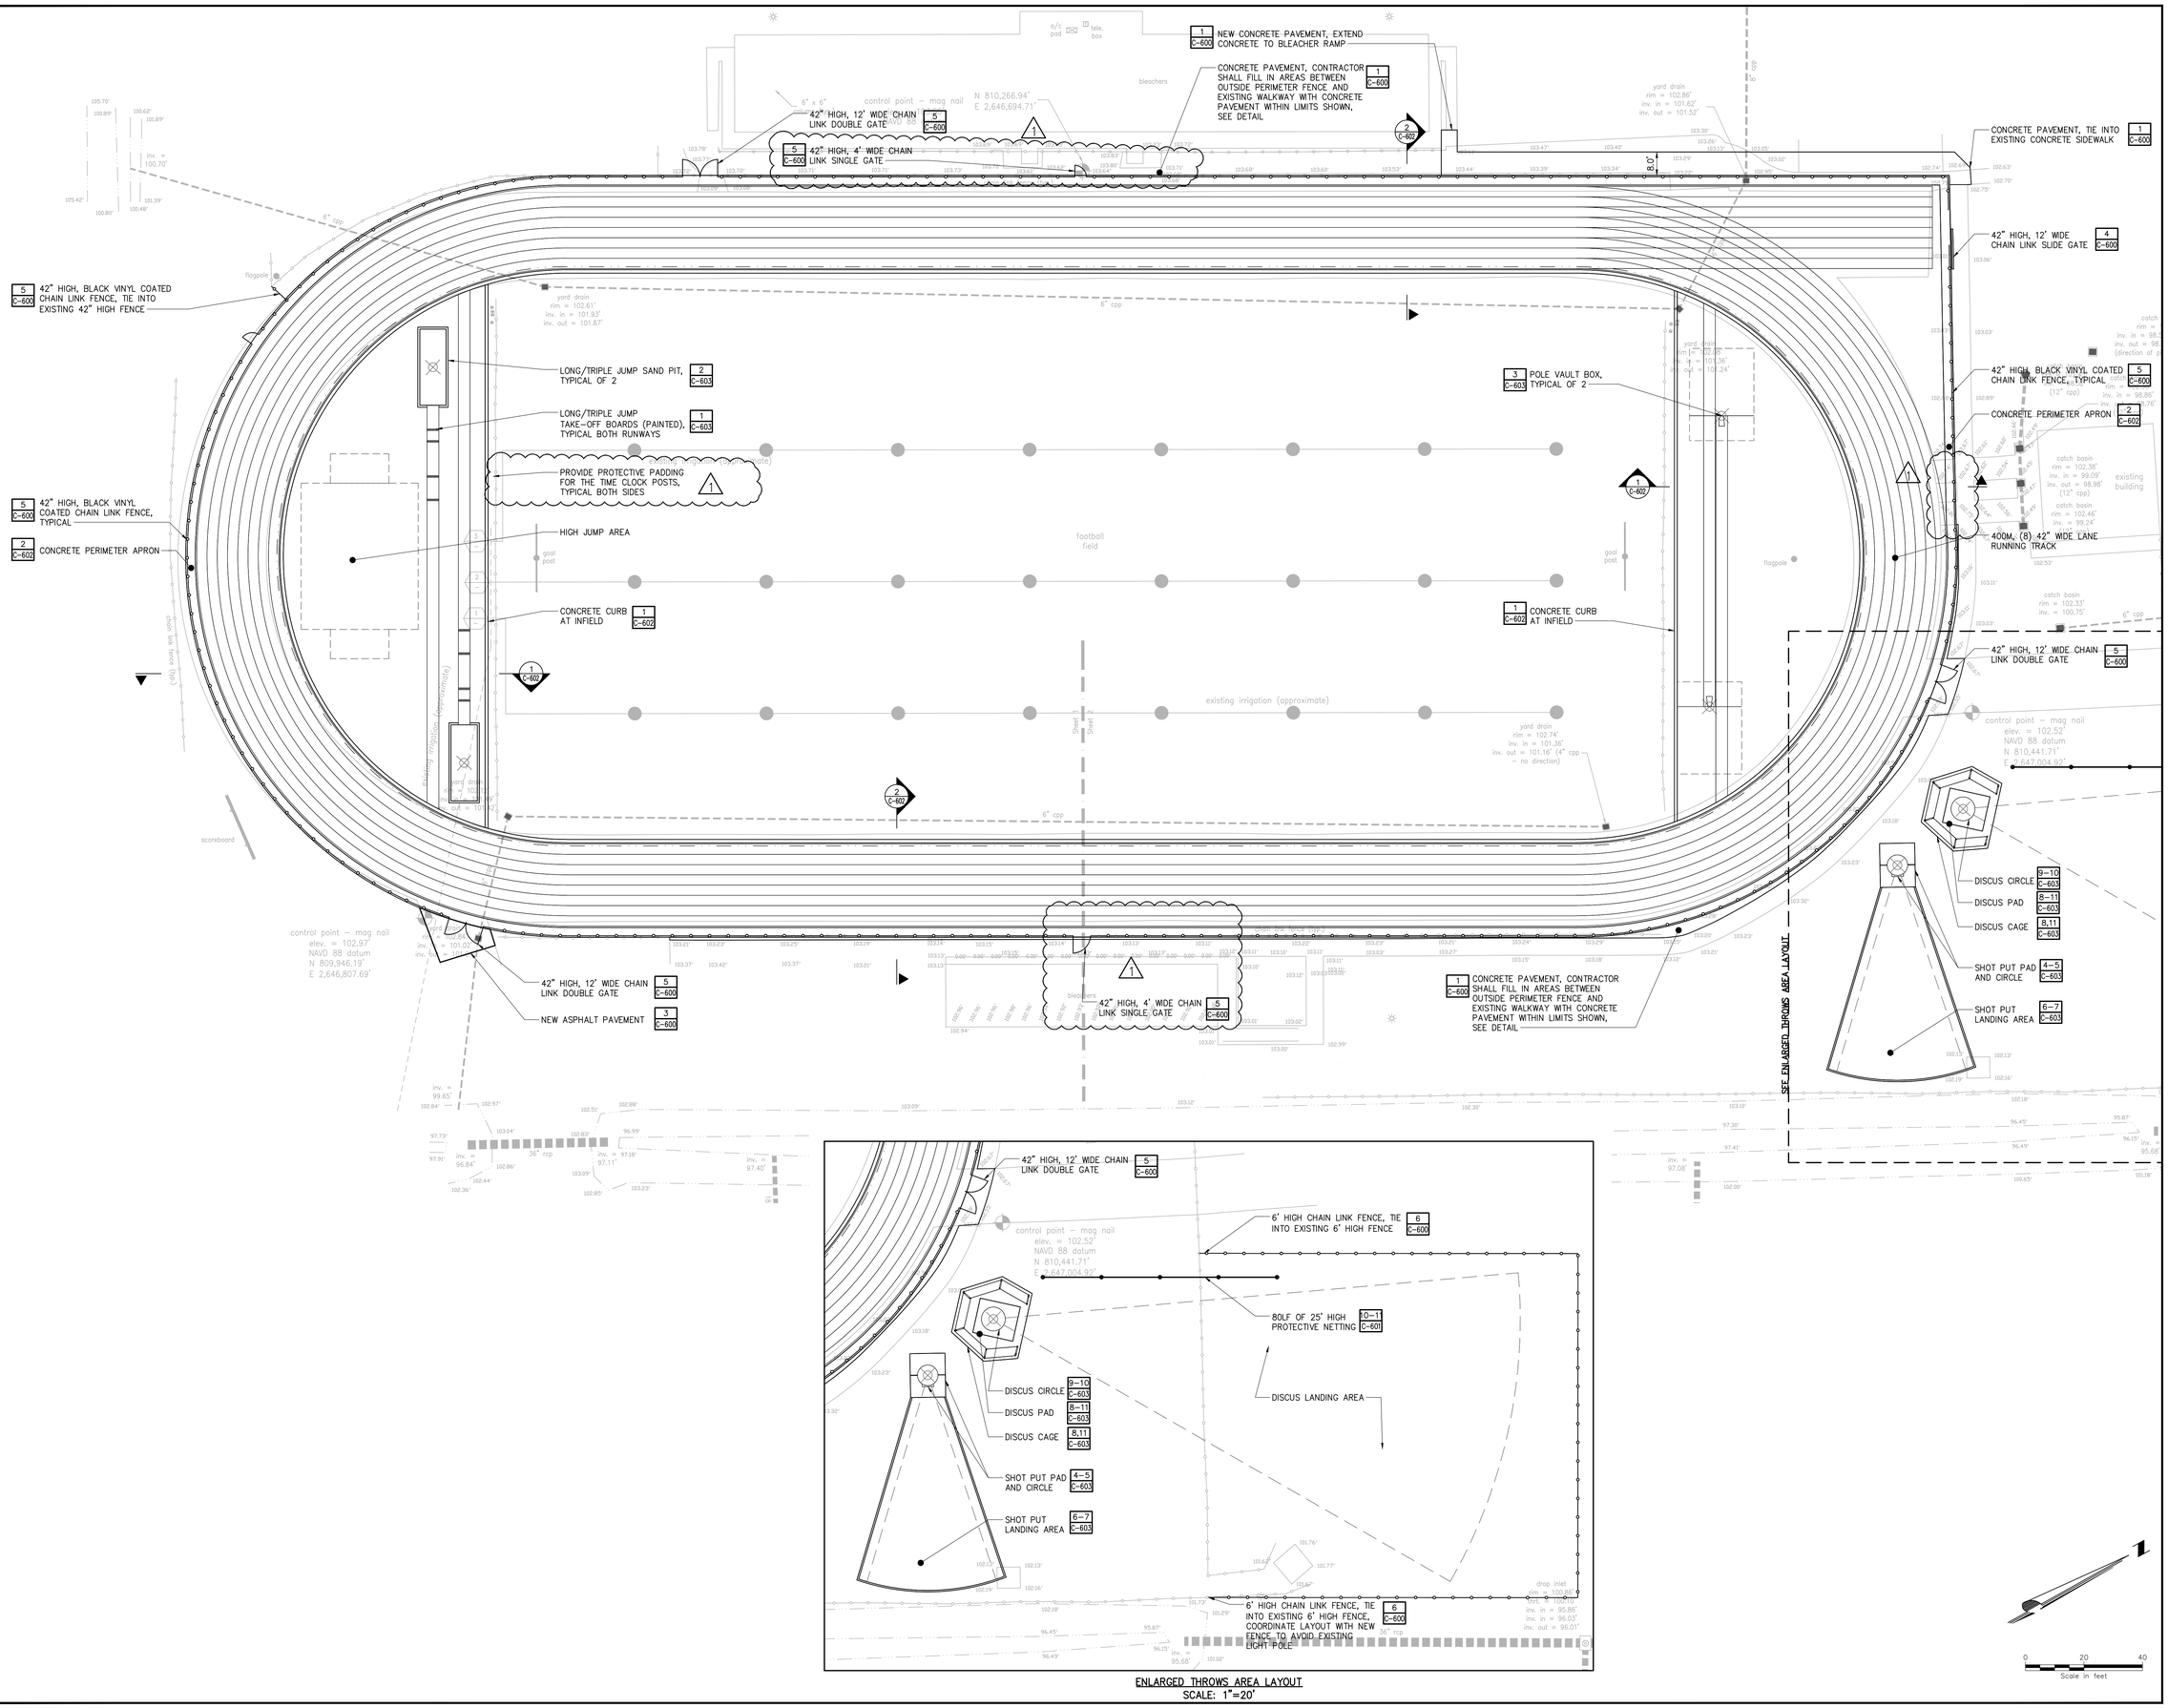

ENLARGED THROWS AREA LAYOUT
SCALE: 1"=20'

CHA
1298 Professional Drive
Myrtle Beach, SC 29577-5896
843.692.3205 x284 • www.chacompanies.com

HCS Horry County Schools

DDC ENGINEERS

HORRY COUNTY SCHOOLS

OFFICE OF FACILITIES
1160 E. HIGHWAY 501
CONWAY, SC 29526

SOUTH CAROLINA — CHA, Inc. No. 3955 — CERTIFICATE OF AUTHORIZATION

IT IS A VIOLATION OF LAW FOR ANY PERSON, UNLESS THEY ARE ACTING UNDER THE DIRECTION OF A LICENSED PROFESSIONAL ENGINEER, ARCHITECT, LANDSCAPE ARCHITECT OR LAND SURVEYOR, TO ALTER IN ANY WAY ANY DOCUMENT BEARING THE SEAL OR STAMP OF A LICENSED PROFESSIONAL IF ALTERED, THE ALTERING ENGINEER, ARCHITECT, LANDSCAPE ARCHITECT OR LAND SURVEYOR SHALL STAMP THE DOCUMENT AND INCLUDE THE NOTATION "ALTERED BY" FOLLOWED BY THEIR SIGNATURE, THE DATE OF SUCH ALTERATION, AND A SPECIFIC DESCRIPTION OF THE ALTERATION.

LORIS HIGH SCHOOL

TRACK AND FIELD
ATHLETIC FACILITY
IMPROVEMENTS PROGRAM

No.	Submittal / Revision	App'd	By	Date
1	ADDENDUM #2	PG	RMH	03/17/20

LAYOUT PLAN

Designed By:	Drawn By:	Checked By:
JRP	RMH	PG
Issue Date:	Project No:	Scale:
02/21/2020	36108	AS SHOWN

Drawing No.:
C-100

File: V:\PROJECTS\ANY\VS\36108\CADD_ACAD\C-100_LHS.DWG
Sheet: 3/17/2020 1:30:49 PM Plotted: 3/17/2020 1:33:38 PM Current User: Helmer, Rose LastSavedBy: 5683