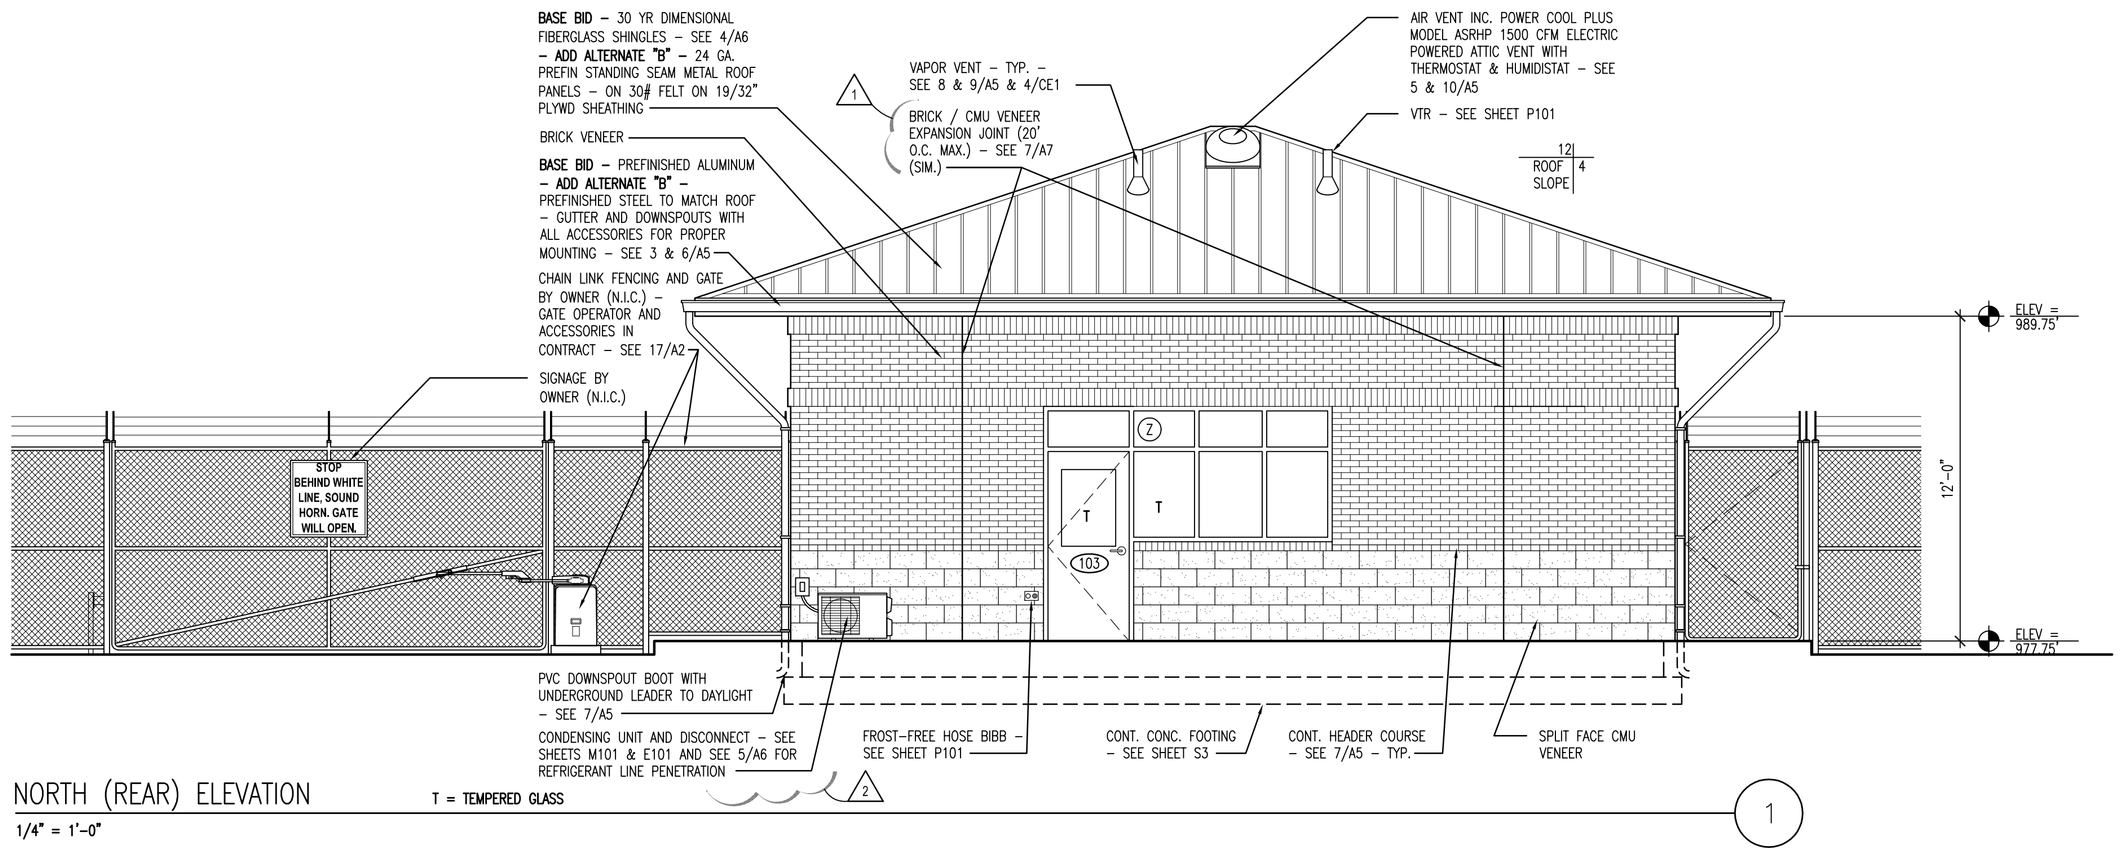

NORTH (REAR) ELEVATION

T = TEMPERED GLASS

1/4" = 1'-0"

1

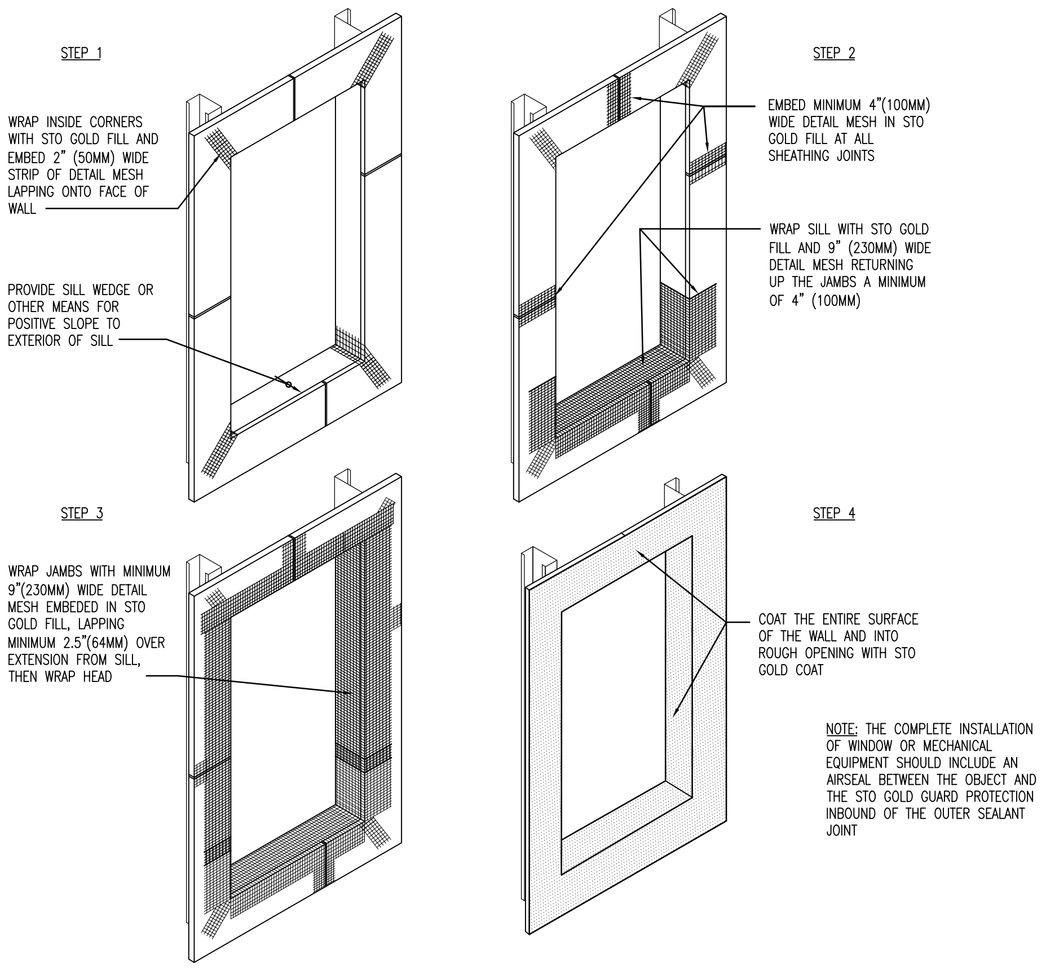

TYPICAL WINDOW ROUGH OPENING FLASHING (EXTERIOR DOOR OPENING SIMILAR)

N.T.S.

3

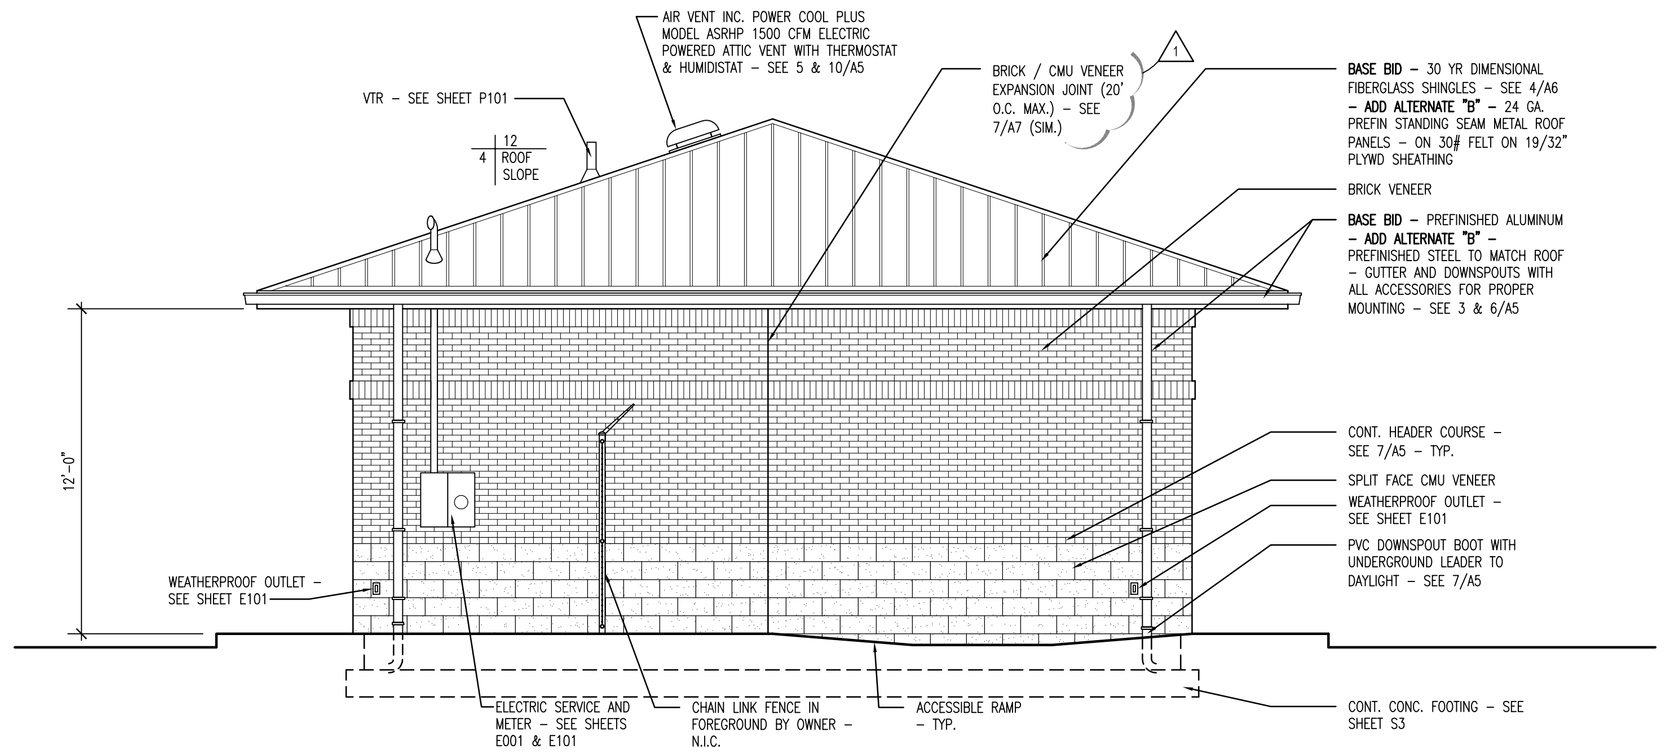

WEST ELEVATION

1/4" = 1'-0"

2

SHINGLED ROOF PLAN – BASE BID

1/8" = 1'-0"

4

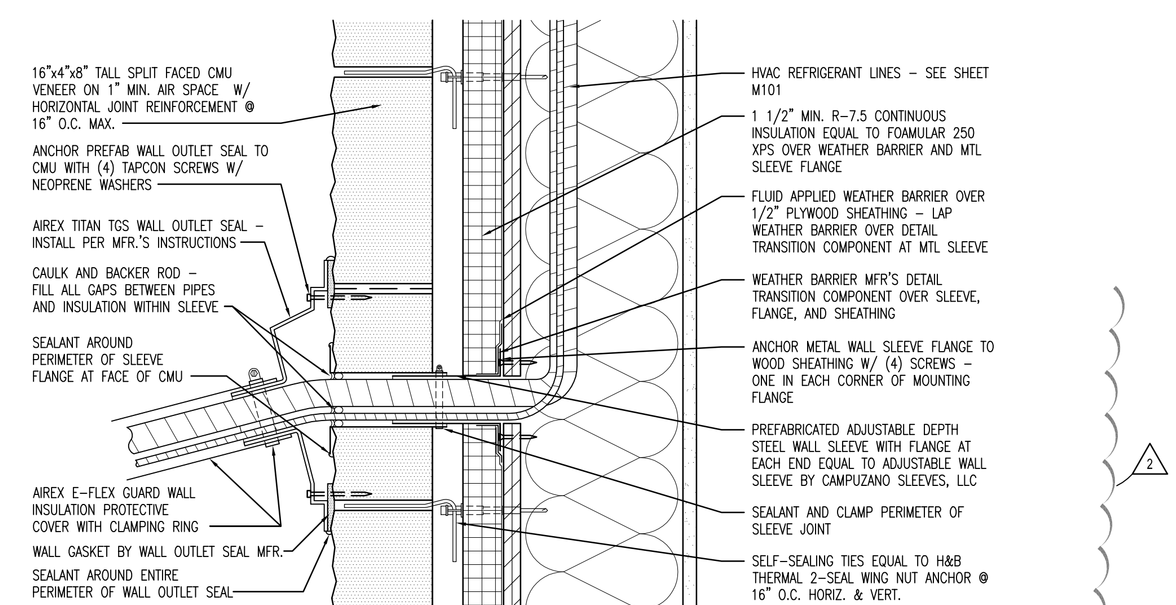

EXTERIOR WALL PENETRATION DETAIL

3" = 1'-0"

5

C:\Users\User\Documents_Projects\1612 City of Knoxville Impound Building\1612B_ElliottAve.rvt 5/23/2019 3:05:03 PM PDT

A NEW FACILITY FOR:
CITY OF KNOXVILLE VEHICLE IMPOUNDMENT
KNOXVILLE, TENNESSEE

THE DESIGN PROFESSIONAL WAIVES ANY AND ALL LIABILITY FOR PROBLEMS WHICH ARISE FROM FAILURE TO FOLLOW THESE PLANS, SPECIFICATIONS AND THE DESIGN INTENT THEREOF AND FOR PROBLEMS WHICH ARISE FROM OTHER'S FAILURE TO OBTAIN AND/OR FOLLOW THE DESIGN PROFESSIONAL'S GUIDANCE WITH RESPECT TO ANY DISCREPANCIES, AMBIGUITIES OR INCONSISTENCIES, AMBIGUITIES OR CONFLICTS WHICH ARE ALLEGED.

THOMAS J. CALDWELL, ARCHITECT
6500 PAPERMILL DRIVE, SUITE 211
KNOXVILLE, TENNESSEE 37919-4819
(865) 588-0860 (865) 558-9844/FAX
HTTP://www.tcarchitect.com

THOMAS J. CALDWELL REGISTERED ARCHITECT No. 02093 COMMERCE STATE OF TENNESSEE 5/23/19

DRAWING NAME:
NORTH AND WEST EXTERIOR ELEVATIONS, ROOF PLAN, AND DETAILS

© COPYRIGHT 2019

REVISION DATE:
1 04/26/19
2 05/23/19

DATE: 12/31/18
DRAWN BY: WAD
COMM. NO: 1612
SHEET: 9 OF 25
DRAWING NO: A6