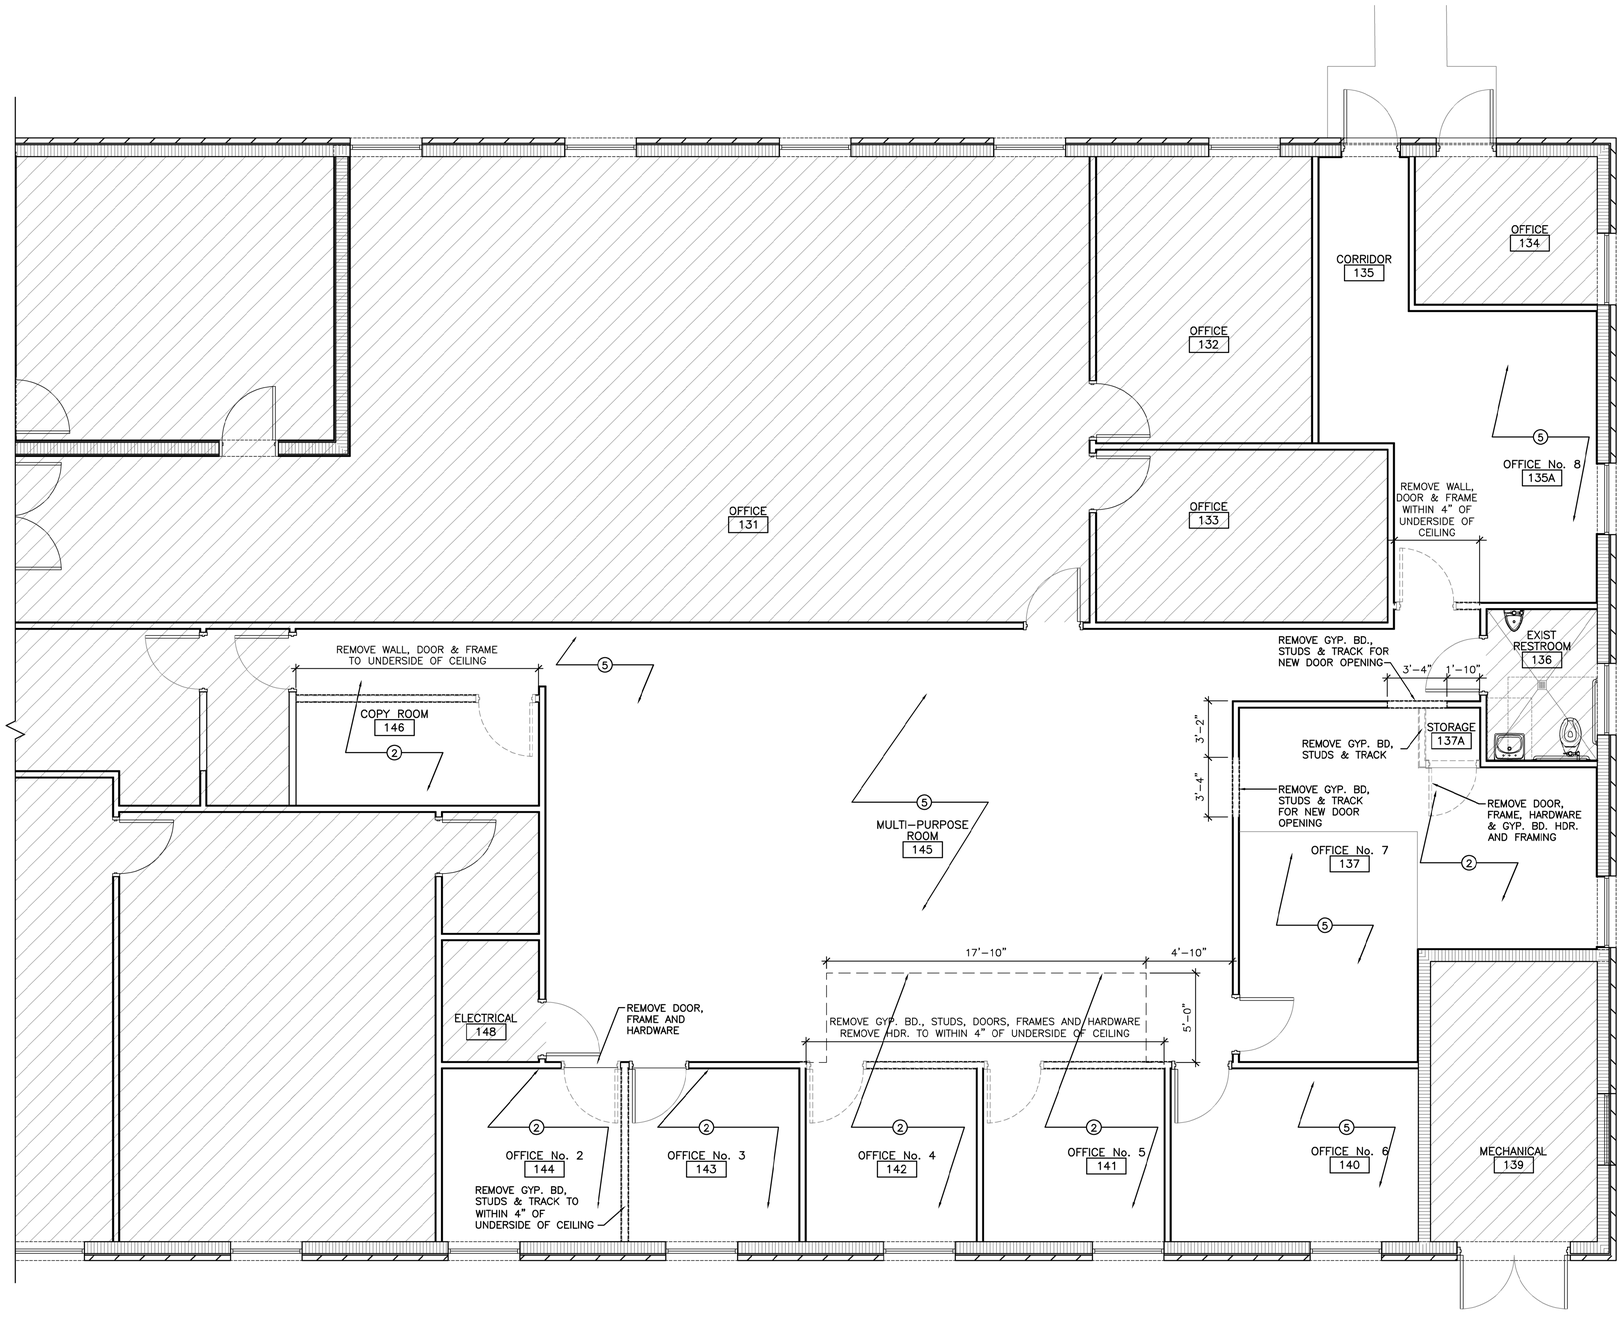

FLOOR PLAN - DEMOLITION

SCALE: 1/4" = 1'-0"

LEGEND:

- EXISTING WALL TO REMAIN
- EXISTING CMU WALL TO REMAIN
- NOT WORK IN THIS AREA
- EX = EXISTING
- R = REMOVE/RELOCATE

GENERAL NOTES:

1. MAINTAIN EXISTING RATING IN FIRE-RATED WALLS. PATCH & MATCH WALLS AS REQUIRED FOR LIKE NEW FINISH.
2. REMOVE FLOOR FINISH IN AREA TO RECEIVE NEW FLOOR
3. CONTRACTOR TO COORDINATE ALL WORK WITH OWNER'S REPRESENTATIVE.
4. FURNITURE, FIXTURES AND EQUIPMENT SHOWN BY OTHERS. U.N.O.
5. PROTECT EXISTING FLOORING THROUGHOUT CONSTRUCTION

NO.	REVISION	DATE
	50% CD SUBMITTAL	11/29/2019
	90% CD SUBMITTAL	01/20/2020
	100% CDs PERMIT	01/31/2020
2	BID SET	02/28/2020

CONSULTANT:

PARKLAND CITY HALL
MULTI-PURPOSE ROOM REMODEL
6600 UNIVERSITY DRIVE
PARKLAND, FL 33067

CPZ ARCHITECTS, INC.
4316 WEST BROWARD BOULEVARD, PLANTATION, FLORIDA 33317
200 N. EL MAR DRIVE, SUITE 201, JENSEN BEACH, FLORIDA 34957
PHONE: (954) 792-8525
WWW.CPZARCHITECTS.COM
AA #26000685

DRAWING TITLE:
PROPOSED FLOOR PLAN AND NOTES

DRAWN	LV/SLMW
CHECKED	CPZ/MWW
DATE	11.04.19
SCALE	AS NOTED
PROJECT NO.	1852B

SHEET:
D-100

CHRIS P. ZIMMERMAN, A.I.A.
REGISTERED ARCHITECT NO. 10,995
STATE OF FLORIDA

DATE: 01/31/2020

Z:\CPZ Architects\2019 Projects\1852B Parkland City Suites (Plan02 Building)\Building Progress drawings\1852B D100 DEMOLITION PLAN.dwg, 2020-05-21 14:24:33, CPZ Architects, Inc. Copyright 2020