BINDING EDGE

BINDING EDGE

BINDING EDGE

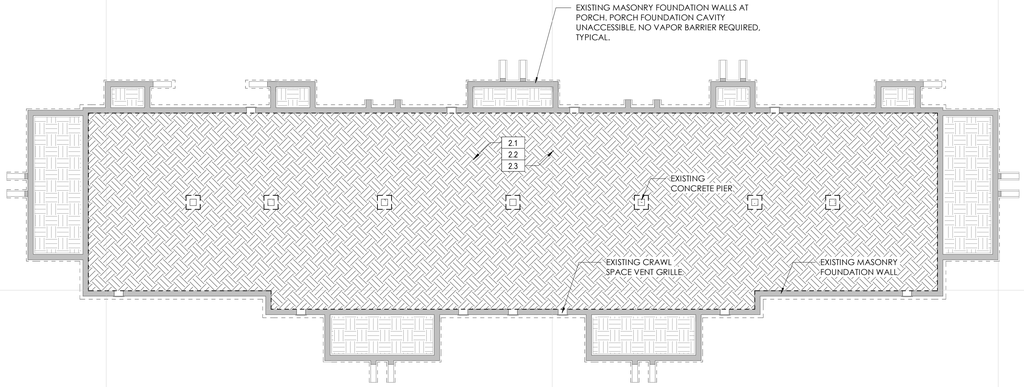

1 A104 **TYPE A - FOUNDATION**
1/8" = 1'-0"

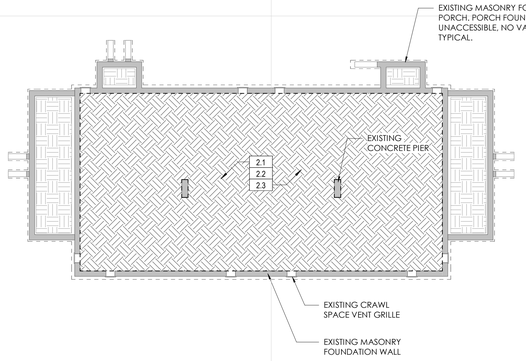

2 A104 **TYPE B - FOUNDATION**
1/8" = 1'-0"

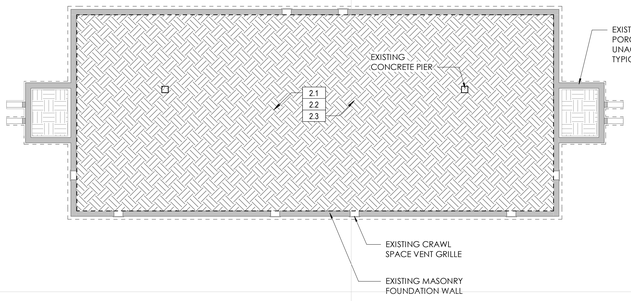

3 A104 **TYPE C - FOUNDATION**
1/8" = 1'-0"

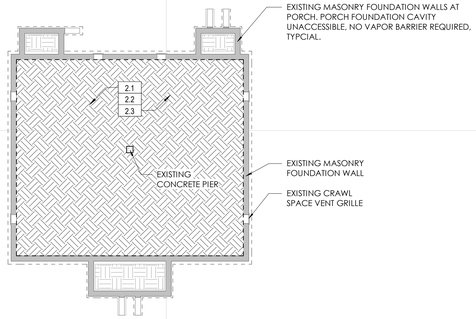

4 A104 **TYPE D - FOUNDATION**
1/8" = 1'-0"

FOUNDATION PLAN KEYED NOTES

ITEM 2: EXTERIOR REPAIRS

2.1 PROVIDE CONTINUOUS 10 MIL. VAPOR BARRIER AT ENTIRE CRAWL SPACE FLOOR, SEAL AT PERIMETER & PENETRATIONS, AND TURN EDGES UP AT ALL VERTICAL SURFACES 6" MIN. AS SPECIFIED.

2.2 REMOVE AND DISPOSE OF DEBRIS FROM CRAWL SPACE. GC TO PROVIDE AN ALLOWANCE OF (2) LABORERS FOR (8) HOURS PER BUILDING TYPE.

2.3 SEAL ALL PENETRATIONS WITH FIRE RATED SEALANT AT FLOOR SLAB, AND MOISTURE SEALANT AT MASONRY WALLS.

McCARTY HOLSAPLE McCARTY
MHM
ARCHITECTS & INTERIOR DESIGNERS

18036

550 W. MAIN STREET, SUITE 300
KNOXVILLE, TENNESSEE 37902
CONTACT: DOUG McCARTY
EMAIL: DMcCarty@mhminc.com
TELEPHONE: (865) 544-2000
FACSIMILE: (865) 544-0402
INTERNET: mhminc.com

PROJECT INFORMATION

CONTRACT: SBC-000000000000000

Western Heights

901 North Broadway, Knoxville, TN

KNOXVILLE , TENNESSEE 00000-000

ACTIVE DESIGN PHASE

- ☐ SCHEMATIC DESIGN
- ☐ DESIGN DEVELOPMENT
- ☐ REDI-CHECK
- ☑ **CONSTRUCTION DOCUMENTS**
- ☐ CONSTRUCTION BIDDING PHASE
- ☐ CONSTRUCTION ADMINISTRATION

SEAL:

© McCarty Holsaple McCarty, Inc.
Do **NOT** scale drawings, use given dimensions only. If not shown, verify correct dimension with ARCHITECT. Contractor shall check and verify all dimensions and conditions at job site.

CONSULTANT INFORMATION

CODES OFFICIAL REVIEW

KEY PLAN:

REVISION INFORMATION

No.	Date	Description

DRAWING INFORMATION

SCALE:	1/8" = 1'-0"
SCALE GUIDE:	
DWG ISSUED:	OCTOBER 5, 2018
PRJ MGR:	M. BUTLER
PA / PIC:	K. WHITE / G. TAYLOR
DRAWN BY:	Author
CHECKED BY:	

DRAWING TITLE:

FOUNDATION PLANS

DRAWING NO:

A104

TIME / DATE: 10/8/2018 11:24:26 AM