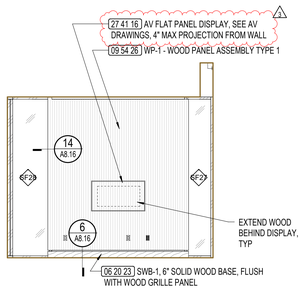

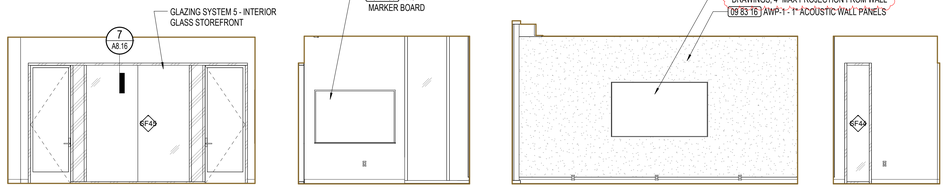

21 L2 - 265 N
A5.17 1/4" = 1'-0"

11N 11E 11S 11W
11N TYP SAWTOOTH LARGE GROUP STUDY ROOM
A5.17 1/4" = 1'-0"

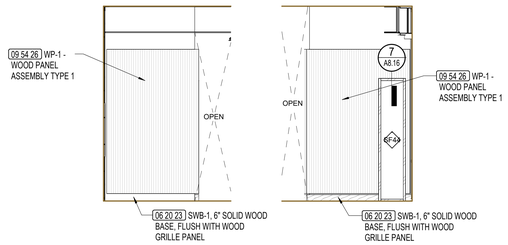

22E 22W
22E A5.17 TYP SAWTOOTH GSR (EXT)
1/4" = 1'-0"

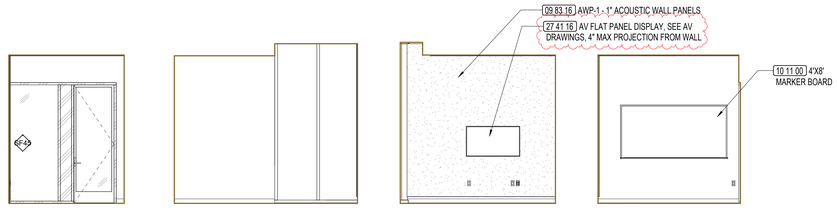

8N 8E 8S 8W
8N A5.17 TYP SAWTOOTH SMALL GROUP STUDY PAIR - EAST ROOM
1/4" = 1'-0"

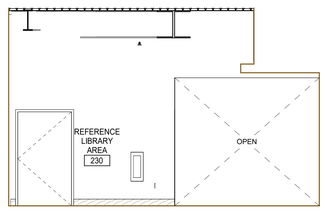

23 A5.17 TYP WEST ELEC CLOSET & SOFFIT
1/4" = 1'-0"

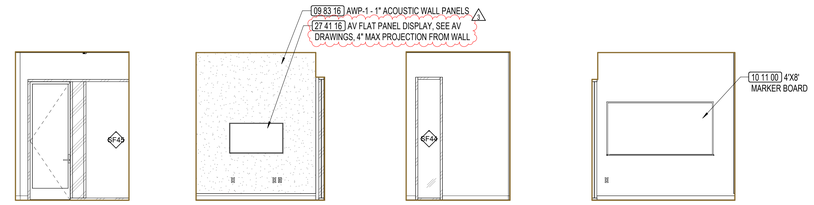

13N 13S 13W 13E
13N A5.17 TYP SAWTOOTH SMALL GROUP STUDY PAIR - WEST ROOM
1/4" = 1'-0"

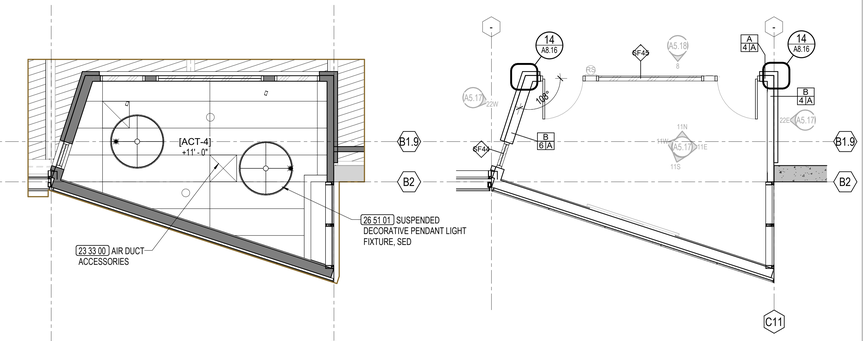

6 A5.17 RCP - TYP SAWTOOTH LARGE GSR C11
1/4" = 1'-0"

1 A5.17 PLAN - TYP SAWTOOTH LARGE GSR
1/4" = 1'-0"

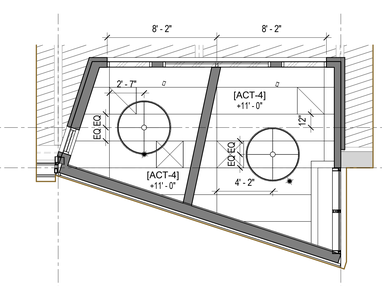

7 A5.17 RCP - TYP SAWTOOTH SMALL GSR'S
1/4" = 1'-0"

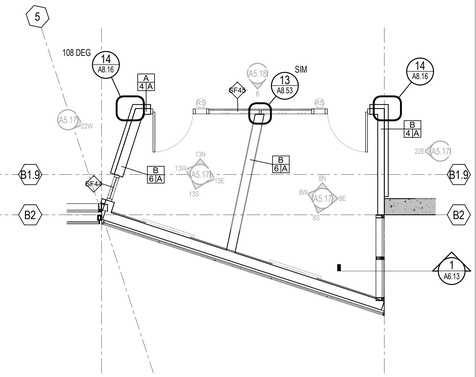

2 A5.17 PLAN - TYP SAWTOOTH SMALL GSR'S
1/4" = 1'-0"

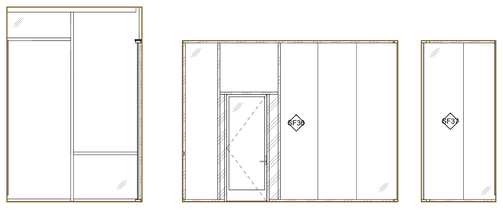

24E 24S 24W
24E A5.17 L2 - GROUP STUDY RM 261
1/4" = 1'-0"

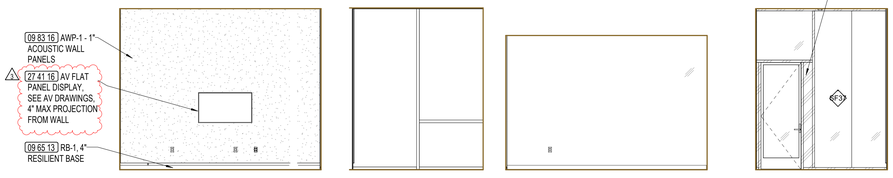

14N 14E 14S 14W
14N A5.17 TYP GROUP STUDY (M)
1/4" = 1'-0"

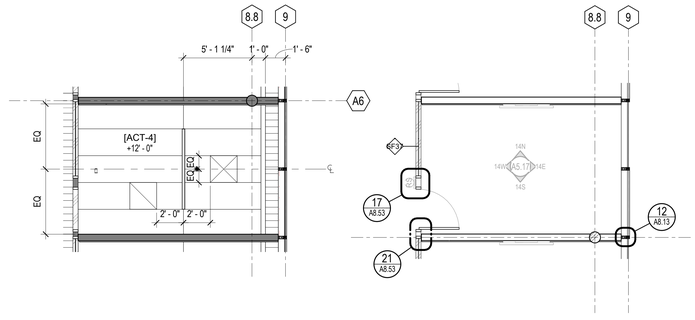

8 A5.17 TYP RCP - L2 MEDIUM GSR
1/4" = 1'-0"

3 A5.17 TYP PLAN - L2 MEDIUM GSR
1/4" = 1'-0"

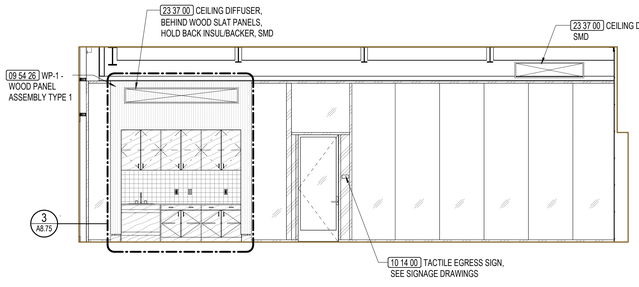

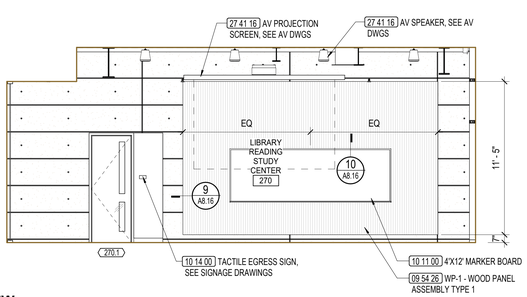

15S 15W
15S A5.17 L2 - LIBRARY READING STUDY CENTER 270
1/4" = 1'-0"

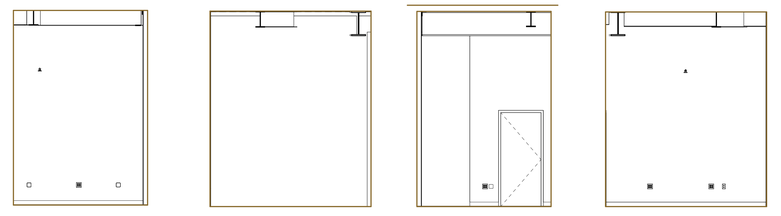

4N 4E 4S 4W
4N A5.17 L2/L3 - IDF 293/393
1/4" = 1'-0"

GENERAL NOTES

1. SEE FLOOR PLANS FOR DOOR IDENTIFICATION
2. SEE LAYOUT PLANS FOR PARTITION IDENTIFICATION
3. SEE SHEET A2.51 FOR DOOR SCHEDULE.
4. SEE A4 SERIES FOR STAIR AND ELEVATOR SHEETS
5. SEE SHEET A8.10 FOR INTERIOR WALL PARTITION TYPES
6. SEE SHEET A8.16 FOR WALL FINISH ASSEMBLIES
7. SEE SHEETS A8.51 & A8.52 FOR INTERIOR STOREFRONT AND WINDOW TYPES
8. SEE SHEET A8.70 FOR CASEWORK TYPES
9. SEE A9.10 FOR ROOM FINISH SCHEDULE
10. APPLY 099646 INTUMESCENT FIREPROOFING TO ALL EXPOSED STEEL STRUCTURE, INCLUDING COLUMNS, BEAMS, AND ATTACHMENTS TYP. SPRAY PRIMARY STRUCTURAL STEEL MEMBERS HIDDEN FROM VIEW WITH 078100 APPLIED CEMENTITIOUS FIREPROOFING
11. SEE STRUCTURAL DRAWINGS FOR BACKING DETAILS

KEYNOTE LEGEND

Key Value	Keynote Text
06 20 23.SWB1.2	06 20 23 SWB-1, 6" SOLID WOOD BASE, FLUSH WITH WOOD GRILLE PANEL
08 41 28	08.41 28 INTERIOR ENTRANCES AND STOREFRONTS
09 54 26.WP1	09 54 26 WP-1 - WOOD PANEL ASSEMBLY TYPE 1
09 65 13.A2	09 65 13 RB-1, 4" RESILIENT BASE
09 83 16.A1	09 83 16 AWP-1 - 1" ACOUSTIC WALL PANELS
10 11 00.A3	10 11 00 4'X6' MARKER BOARD
10 11 00.A4	10 11 00 4'X8' MARKER BOARD
10 11 00.A6	10 11 00 4'X12' MARKER BOARD

KEYNOTE LEGEND

Key Value	Keynote Text
10 14 00.C2	10 14 00 TACTILE EGRESS SIGN, SEE SIGNAGE DRAWINGS
23 33 00.A1	23 33 00 AIR DUCT ACCESSORIES
23 37 00.A1	23 37 00 CEILING DIFFUSER, SMD
26 51 01.B4	26 51 01 SUSPENDED DECORATIVE PENDANT LIGHT FIXTURE, SED
27 41 16.A1	27 41 16 AV SPEAKER, SEE AV DWGS
27 41 16.A3	27 41 16 AV PROJECTION SCREEN, SEE AV DWGS
28 41 16.A9	27 41 16 AV FLAT PANEL DISPLAY, SEE AV DRAWINGS, 4" MAX PROJECTION FROM WALL
GS5	GLAZING SYSTEM 5 - INTERIOR GLASS STOREFRONT

LEGEND

WOOD FINISHES

SEE A8.16 FOR WOOD WALL FINISH DETAILS.

- WOOD GRILLE
- WOOD MICROPERF PANEL
- WOOD FINISH

MISC FINISHES

- FABRIC WRAPPED PANEL

MISCELLANEOUS

- FIRE EXTINGUISHER CABINET

APPROVALS

NOLL & TAM ARCHITECTS
729 Heinz Avenue
Berkeley, CA 94710
tel 510.542.2200
fax 510.542.2201

CAVAGNERO
MARK CAVAGNERO ASSOCIATES ARCHITECTS
1045 Sansome Street, Suite 200 T: 415.398.6944
San Francisco, California 94111 F: 415.398.6943
www.cavagnero.com

SEAL

PROJECT TITLE

Peralta Community College District
Laney Library & Learning Resource Center (Building 100 Replacement)

900 Fallon Street, Oakland, CA 94607

ISSUE FOR BID

ISSUE DATE	03/31/23
N&T JOB NUMBER	21942

REVISIONS

	DATE	DESCRIPTION
3	05/16/2024	Addendum No. 03

SHEET TITLE
INTERIOR ELEVATIONS - GSRs & L2

SHEET NUMBER
A5.17

5/22/2024 2:53:21 PM Autodesk Docs://RCCD Laney Library LRC/RCCD Laney Library LRC.rvt