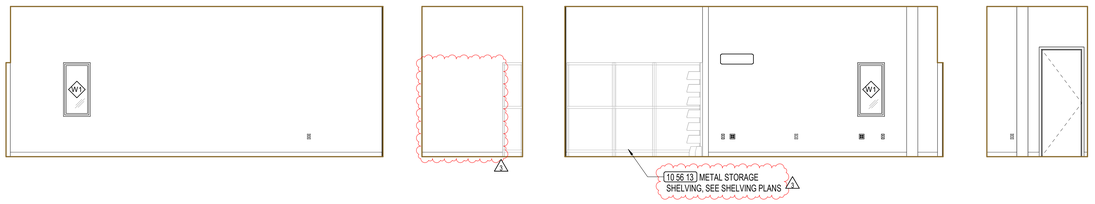

2S A5.18 **L2 - GROUP STUDY ROOM (SM) 202**
1/4" = 1'-0"

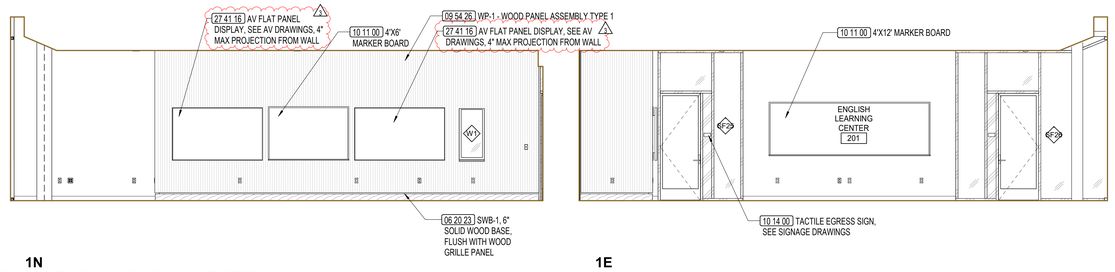

1N A5.18 **L2 - ENGLISH LEARNING CENTER 201**
1/4" = 1'-0"

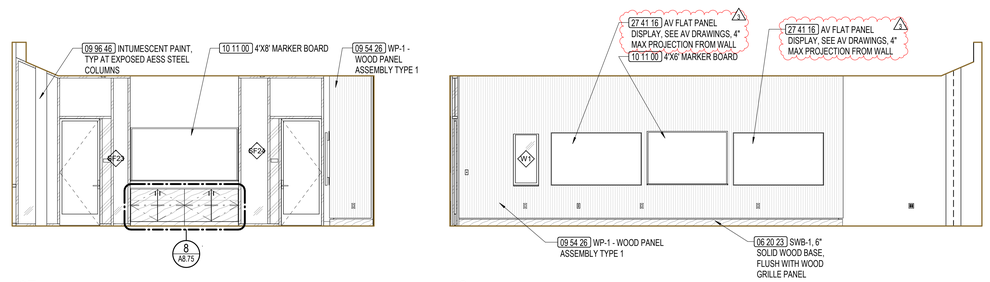

3E A5.18 **L2 - WRITING STUDY CENTER 203**
1/4" = 1'-0"

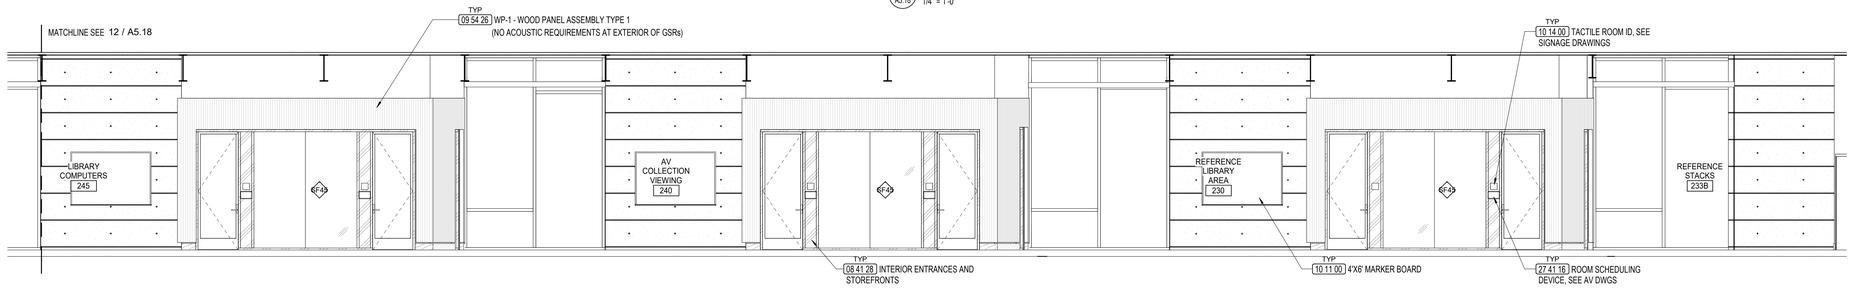

8 A5.18 **LEVEL 2 - LIBRARY SOUTH OPEN READING AREAS**
1/4" = 1'-0"

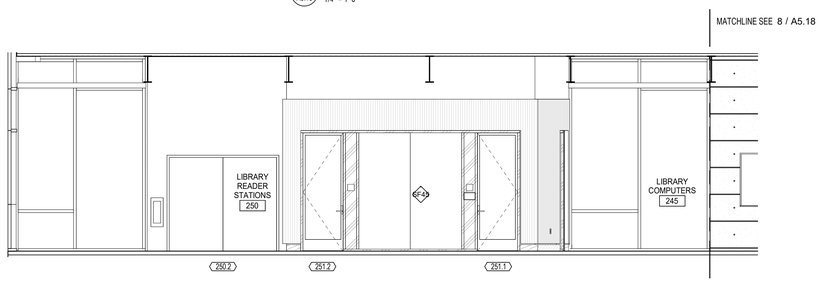

12 A5.18 **LEVEL 2 - LIBRARY SOUTH OPEN READING AREA 250**
1/4" = 1'-0"

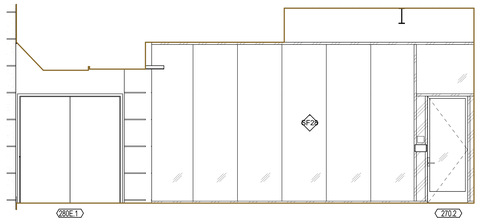

10N

10N A5.18 **L2 - LIBRARY READER STATIONS 260 - N**
1/4" = 1'-0"

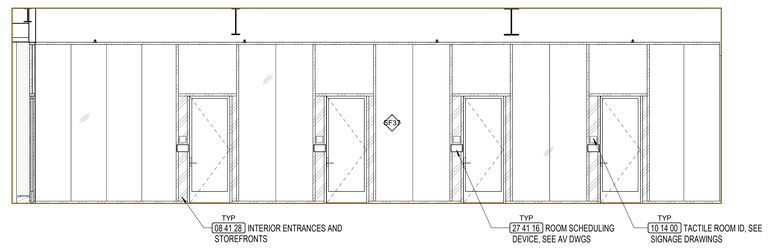

10E

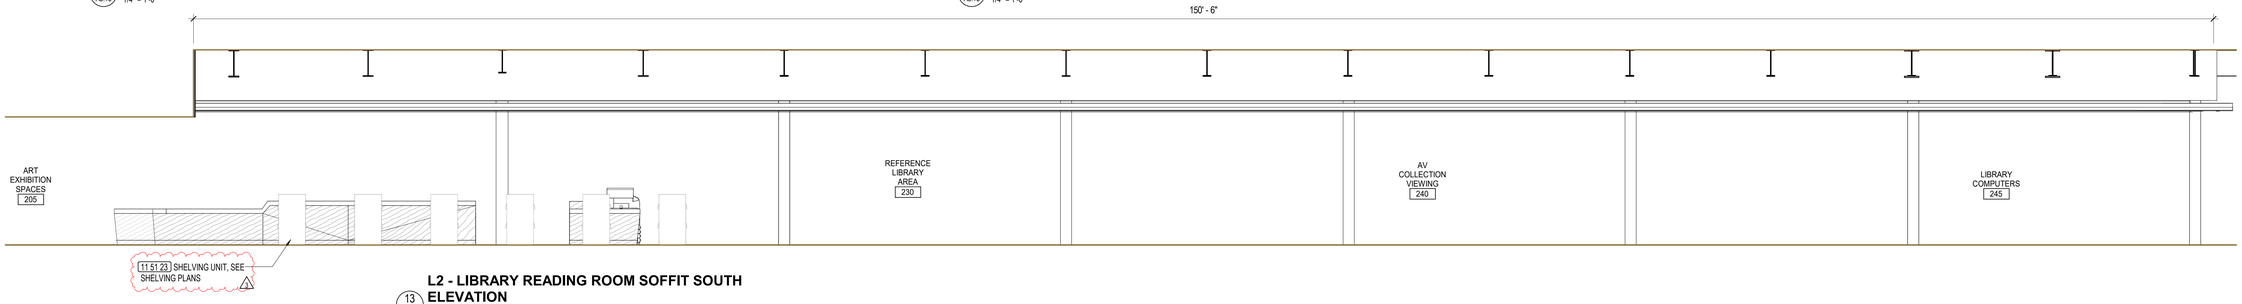

13 A5.18 **L2 - LIBRARY READING ROOM SOFFIT SOUTH ELEVATION**
1/4" = 1'-0"

GENERAL NOTES

1. SEE FLOOR PLANS FOR DOOR IDENTIFICATION
2. SEE LAYOUT PLANS FOR PARTITION IDENTIFICATION
3. SEE SHEET A2.51 FOR DOOR SCHEDULE.
4. SEE A4 SERIES FOR STAIR AND ELEVATOR SHEETS
5. SEE SHEET A8.10 FOR INTERIOR WALL PARTITION TYPES
6. SEE SHEET A8.16 FOR WALL FINISH ASSEMBLIES
7. SEE SHEETS A8.51 & A8.52 FOR INTERIOR STOREFRONT AND WINDOW TYPES
8. SEE SHEET A8.70 FOR CASEWORK TYPES
9. SEE A9.10 FOR ROOM FINISH SCHEDULE
10. APPLY 09646 INTUMESCENT FIREPROOFING TO ALL EXPOSED STEEL STRUCTURE, INCLUDING COLUMNS, BEAMS, AND ATTACHMENTS TYP. SPRAY PRIMARY STRUCTURAL STEEL MEMBERS HIDDEN FROM VIEW WITH 078100 APPLIED CEMENTITIOUS FIREPROOFING
11. SEE STRUCTURAL DRAWINGS FOR BACKING DETAILS

KEYNOTE LEGEND	
Key Value	**Keynote Text**
28 41 16.A9	27 41 16 AV FLAT PANEL DISPLAY, SEE AV DRAWINGS, 4" MAX PROJECTION FROM WALL

KEYNOTE LEGEND	
Key Value	**Keynote Text**
06 20 23.SWB1.2	06 20 23 SWB-1, 6" SOLID WOOD BASE, FLUSH WITH WOOD GRILLE PANEL
08 41 28	08 41 28 INTERIOR ENTRANCES AND STOREFRONTS
09 54 26.WP1	09 54 26 WP-1 - WOOD PANEL ASSEMBLY TYPE 1
09 96 46.A3	09 96 46 INTUMESCENT PAINT, TYP AT EXPOSED AESS STEEL COLUMNS
10 11 00.A3	10 11 00 4'X6' MARKER BOARD
10 11 00.A4	10 11 00 4'X8' MARKER BOARD
10 11 00.A6	10 11 00 4'X12' MARKER BOARD
10 14 00.C1	10 14 00 TACTILE ROOM ID, SEE SIGNAGE DRAWINGS
10 14 00.C2	10 14 00 TACTILE EGRESS SIGN, SEE SIGNAGE DRAWINGS
10 56 13	10 56 13 METAL STORAGE SHELVING, SEE SHELVING PLANS
11 51 23.A2	11 51 23 SHELVING UNIT, SEE SHELVING PLANS
27 41 16.A7	27 41 16 ROOM SCHEDULING DEVICE, SEE AV DWGS

LEGEND

WOOD FINISHES
SEE A8.16 FOR WOOD WALL FINISH DETAILS.

- WOOD GRILLE
- WOOD MICROPERF PANEL
- WOOD FINISH

MISC FINISHES

- FABRIC WRAPPED PANEL

MISCELLANEOUS

- FIRE EXTINGUISHER CABINET

NOLL & TAM ARCHITECTS
729 Heinz Avenue
Berkeley, CA 94710
tel 510.542.2200
fax 510.542.2201

CAVAGNERO
MARK CAVAGNERO ASSOCIATES ARCHITECTS
1045 Sansome Street, Suite 200 T: 415.398.6944
San Francisco, California 94111 F: 415.398.6943
www.cavagnero.com

APPROVALS

SEAL

PROJECT TITLE

Peralta Community College District
Laney Library & Learning Resource Center (Building 100 Replacement)

900 Fallon Street, Oakland, CA 94607

ISSUE FOR BID

ISSUE DATE	03/31/23
N&T JOB NUMBER	21942

REVISIONS

⚠	DATE	DESCRIPTION
3	05/16/2024	Addendum No. 03

SHEET TITLE
INTERIOR ELEVATIONS - L2 201 - 250

SHEET NUMBER
A5.18

5/22/2024 2:53:27 PM Autodesk Docs://PCCD Laney Library LRC/PCCD Laney Library LRC.rvt