GENERAL NOTES

1. THE BASE MAPPING / SURVEY WAS PREPARED BY ATWELL, ADDRESS 7100 E. PLEASANT VALLEY RD., STE. 220, INDEPENDENCE, OH 44131 (440) 349-2000

2. THE PLANS ASSUME THAT THE LAYOUT AND STAKING WILL BE ACCOMPLISHED USING TOTAL STATIONING/ DIGITAL METHODS. ANY INFORMATION PROVIDED IS INTENDED TO SUPPORT INFORMATION ALREADY CONTAINED IN CAD FILES USED FOR DOCUMENTING LAYOUT AND STAKING. CAD FILES DELINEATING ALL GRADING AND HARDSCAPE ELEMENT SHOWN IN THESE PLANS CAN BE PROVIDED TO THE CONTRACTOR UPON REQUEST.

3. CONTRACTOR SHALL BE BECOME FAMILIAR WITH ALL UNDERGROUND UTILITIES, PIPES AND STRUCTURES. CONTRACTOR SHALL TAKE SOLE RESPONSIBILITY FOR ANY COST INCURRED DUE TO DAMAGE OF SAID UTILITIES.

4. CONTRACTOR SHALL OBTAIN PERMITS FOR THE WORK AS REQUIRED AND COMPLY WITH ALL LAWS, ORDINANCES, RULES AND REGULATIONS OF THE LOCAL JURISDICTION, THE STATE, AND ALL OTHER AUTHORITIES HAVING JURISDICTION.

5. CONTRACTOR SHALL BE RESPONSIBLE FOR ANY COORDINATION WITH SUBCONTRACTORS AS REQUIRED TO ACCOMPLISH THEIR PERSPECTIVE WORK.

6. ALL DIMENSIONS SHOWN REFERENCE EDGE OF PAVEMENTS, THE FACE OF CURBS AND THE FACE OF STRUCTURES UNLESS OTHERWISE NOTED.

7. CONTRACTOR SHALL PROVIDE ALL NECESSARY SAFETY MEASURES DURING CONSTRUCTION OPERATIONS TO PROTECT THE PUBLIC ACCORDING TO ALL APPLICABLE CODES AND CITY PRACTICES. EGRESS AND INGRESS TO ALL BUILDINGS MUST BE MAINTAINED AT ALL TIMES.

8. ALL AREAS WITHIN THE DRIPLINES OF TREES SHALL REMAIN FREE OF CONSTRUCTION MATERIALS, DEBRIS, VEHICLES AND FOOT TRAFFIC AT ALL TIMES. CONTRACTOR SHALL PROVIDE TEMPORARY FENCING OUTSIDE THE DRIPLINE TO PROTECT EXISTING TREES AND PLANT MATERIAL TO REMAIN. ALL WORK INDICATED TO BE PERFORMED WITHIN THE DRIPLINE OF TREES SHALL BE DONE BY HAND AND CARE SHALL BE TAKEN TO MINIMIZE DISTURBANCE TO THE ROOTS.

9. THE CONTRACTOR SHALL CAREFULLY PRESERVE BENCHMARKS, PROPERTY CORNERS, REFERENCE POINTS, STAKES AND OTHER SURVEY REFERENCE MONUMENTS OR MARKERS. IF ANY PINS OR MONUMENTS ARE DISTURBED, DAMAGED, OR DESTROYED BY THE CONTRACTOR, THEY SHALL BE ACCURATELY REPLACED BY A REGISTERED PROFESSIONAL SURVEYOR AT THE COMPLETION OF THE PROJECT AND AT THE CONTRACTOR'S EXPENSE.

10. CONTRACTOR TO PROVIDE TEMPORARY AND PERMANENT EROSION AND SEDIMENT CONTROL ITEMS AS REQUIRED BY GOVERNING AGENCY, AS REQUIRED BY PERMIT, AS INDICATED ON THE PLANS, AND AS NOTED IN THE SPECIFICATIONS. INSTALL TEMPORARY EROSION AND SEDIMENT CONTROL ITEMS PRIOR TO CLEARING AND COMMENCING EARTHWORK.

11. ALL STORMWATER BMP'S SHALL BE INSPECTED ONCE EVERY SEVEN DAYS AND WITHIN 24 HOURS OF A 0.5 INCH OR GREATER RAINFALL BY CONTRACTOR. CLEAN SEDIMENT BASINS AND CATCH BASINS AS REQUIRED TO MAINTAIN EFFECTIVENESS OR AS DIRECTED.

12. DO NOT CLOSE OR OBSTRUCT STREETS, WALKS, OR OTHER OCCUPIED OR USED FACILITIES WITHOUT PERMISSION FROM CITY AND AUTHORITIES HAVING JURISDICTION.

13. SALVAGEABLE IMPROVEMENTS: CAREFULLY REMOVE ITEMS INDICATED TO BE SALVAGED AND STORED ON CITY PREMISES WHERE INDICATED.

14. PROVIDE APPROPRIATE CONTROL MEASURES DURING CONSTRUCTION TO PREVENT AIRBORNE DUST TO ADJACENT CITY PROPERTIES AND WALKWAYS.

15. CONTRACTOR SHALL COORDINATE ACCESS AND STAGING AREAS WITH THE GENERAL CONTRACTOR.

16. CONTRACTOR SHALL COORDINATE ALL WORK WITH RELATED TRADES AND THE GENERAL CONSTRUCTION OF THE PROJECT SO AS NOT TO IMPEDE THE PROGRESS OF THE WORK OF OTHERS OR THE CONTRACTORS OWN WORK.

17. EACH CONTRACTOR SHALL VERIFY THE CONDITION AND COMPLETENESS OF ALL WORK PERFORMED BY OTHERS IN RELATION TO THEIR PROJECT WORK RESPONSIBILITIES INCLUDING THE CHECKING OF EXISTING ELEVATIONS OR STRUCTURES PRIOR TO INITIATING CONSTRUCTION. THE CONTRACTOR SHALL IMMEDIATELY NOTIFY THE OWNER'S REPRESENTATIVE IF ANY SITE CONDITIONS ARE INCOMPLETE, MISSING OR DAMAGED.

18. THE CONSTRUCTION SITE IS CONSIDERED TO BE IN THE IMMEDIATE AREA OF GRUBBING, CLEARING, DEMOLITION, EXCAVATION, EMBANKMENT, AND CONSTRUCTION AS WELL AS IMMEDIATELY SURROUNDING LANDS AND STREETS USED FOR SUCH ACTIVITES AND FOR THE STORAGE OF CONSTRUCTION MATERIALS, TEMPORARY PARKING OF CONSTRUCTION VEHICLES, STAGING AREAS FOR EQUIPMENT OR MATERIAL DELIVERY, CONSTRUCTION ZONE SIGNAGE AND BARRICADES.

19. THE CONTRACTOR IS TO MAINTAIN THE CONSTRUCTION SITE AT ALL TIMES IN A PRESENTABLE CONDITION ACCEPTABLE TO THE CITY ENGINEER UNTIL THE COMPLETION AND ACCEPTANCE OF THE CONSTRUCTION. REMOVE ALL RUBBISH AND CONSTRUCTION DEBRIS IMMEDIATELY. MAINTAIN ADJOINING STREETS, SIDEWALKS AND DRIVES FREE OF SOIL, MUD AND EXCESS CONSTRUCTION MATERIALS. BROOM SWEEP OR WASH AS NEEDED OR DIRECTED.

20. THE CONTRACTOR IS RESPONSIBLE FOR REPAIRING OR REPLACING DAMAGED UTILITES, PAVEMENTS, STRUCTURES, LANDSCAPING, STREET SIGNS AND MONUMENTS WITHIN THE CONSTRUCTION SITE CAUSED BY THE CONTRACTOR, SUB CONTRACTOR, SUPPLIES OR WORKERS. SUCH REPAIR OR REPLACEMENT SHALL BE "IN-KIND" AS DIRECTED. PROTECT ALL WORK AND PROPERTY WITHIN THE CONSTRUCTION SITE.

21. THE CONTRACTOR IS TO CONTACT THE CITY ENGINEER'S OFFICE THE DAY PRIOR TO ANY WORK BRING PERFORMED IN THE CONSTRUCTION SITE IN ORDER TO PROVIDE FOR INSPECTION. NO CONCRETE INSTALLATION IS TO BE PERFORMED WITHIN THE CONSTRUCTION SITE UNLESS AN INSPECTOR CONFIRMS THAT THE CONDITIONS AND REQUIREMENTS OF THESE SPECIFICATIONS.

22. THE CONTRACTOR SHALL NOT CREATE NOR CAUSE TO REMAIN ANY HAZARDOUS SIDEWALKS OR CURBS IN TRANSITION AREAS ADJACENT TO THE NEW SIDEWALK OR CURB CONSTRUCTION. HAZARDOUS SIDEWALKS ARE AS DEFINED BY CANTON CITY ORDINANCE CHAPTER 919 SECTION 919.03.

23. THE CONTRACTOR IS TO CONTACT THE OHIO UTILITIES PROTECTION SERVICE A MINIMUM OF 48 HOURS IN ADVANCE OF WORK TO BE PERFORMED WITHIN THE CONSTRUCTION SITE AND IS RESPONSIBLE FOR COORDINATING ANY RELOCATIONS OR ADJUSTMENT/REPLACEMENT OF AFFECTED UTILITIES AND APPURTENANCES.

24. THE CONTRACTOR IS TO PROVIDE FOR SAFE VEHICULAR AND PEDESTRIAN PASSAGE THROUGH THE CONSTRUCTION SITE AT ALL TIMES BY THE USE OF TRAFFIC CONTROL DEVICES, BARRICADES, SIGNAGE, PLATING, TEMPORARY ACCESS WALKS AND DRIVES, FLAGMEN OR OTHER RECOGNIZED PROTECTIVE METHODS.

25. THE CONTRACTOR IS TO CONTACT THE CITY ENGINEER TRAFFIC DIVISION 72 HOURS IN ADVANCE OF ANY PROPOSED ROAD CLOSURES IN ORDER THAT THE PUBLIC AND SAFETY OFFICIALS CAN BE NOTIFIED. THE TRAFFIC DIVISION SHALL BE NOTIFIED OF ANY PROPOSED LANE CLOSURES NOTING THE ANTICIPATED DURATION OF SUCH CLOSURE AND THE TRAFFIC CONTROL MEASURES TO BE USED.

26. THE CONTRACTOR SHALL TAKE CORRECTIVE ACTIONS FOR TRAFFIC MAINTENANCE IMMEDIATELY AS DIRECTED BY THE CITY ENGINEER.

ABBREVIATIONS

AB	ANCHOR BOLT
ADA	AMERICANS WITH DISABILITIES ACT
ADD	ADDENDUM
ADJ	ADJACENT
AGG	AGGREGATE
AL	ALIGN
ALT	ALTERNATE
ALUM	ALUMINUM
APPR	APPROXIMATE
ARCH	ARCHITECT
AUTO	AUTOMATIC
AWA	ALIGN WITH ARCHITECTURE
AWC	ALIGN WITH CENTER
B&B	BALLED AND BURLAPPED
BC	BACK OF CURB
BEL	BELOW
BET	BETWEEN
BIT	BITUMINOUS
BLDG	BUILDING
BLK	BLOCK
BOT	BOTTOM
BR	BARE ROOT
BRK	BRICK
BS	BOTH SIDES
BTC	BOTTOM OF CURB
BTF	BOTTOM OF FOOTING
BTS	BOTTOM OF STEPS
BTW	BOTTOM OF WALL
BVL	BEVEL
BW	BACK OF WALL
BYND	BEYOND
CAL	CALIPER
CB	CATCH BASIN
CH	CHAMFER
CIP	CAST-IN-PLACE
CJ	CONTROL JOINT
CL	CENTER LINE
CMU	CONCRETE MASONRY UNIT
CO	CLEANOUT
COL	COLUMN
CONC	CONCRETE
CONT	CONTINUOUS
CRS	COURSE
CT	CLEAR TRUNK
CTR	CENTER
DBH	DIAMETER AT BREAST HEIGHT
DEM	DEMOLISH
DIA	DIAMETER
DIM	DIMENSION
DS	DOWNSPOUT
DTL	DETAIL
DWG	DRAWING
EA	EACH
EJ	EXPANSION JOINT
EL	ELEVATION
ELEC	ELECTRICAL
ENC	ENCLOSURE
ENG	ENGINEER
EOP	EDGE OF PAVEMENT
EQ	EQUAL
EQUIP	EQUIPMENT
EW	EACH WAY
EXT	EXISTING / EXTERIOR
FB	FACE OF BUILDING
FC	FACE OF CURB
FFE	FINISH FLOOR ELEVATION
FG	FINISH GRADE
FIN	FINISH
FW	FACE OF WALL
FT	FOOT/ FEET
FTG	FULL TO GROUND
FTR	FUTURE
GA	GAUGE
GAL	GALLON
GALV	GALVANIZED
GC	GENERAL CONTRACTOR
GEN	GENERAL
GRT	GRATE ELEVATION
HB	HOSE BIB
HC	HANDICAPPED
HORZ	HORIZONTAL
HP	HIGH POINT
HT	HEIGHT
ID	INSIDE DIAMETER
IDR	INLET DRAIN
IN	INCH/ S
INC	INCLUDED
INT	INTERIOR
INV	INVERT
JB	JUNCTION BOX
LP	LOW POINT
LT	LIGHT FIXTURE
MANF	MANUFACTURER
MAX	MAXIMUM
MECH	MECHANICAL
MED	MEDIUM
MH	MANHOLE
MIN	MINIMUM
MISC	MISCELLANEOUS
MS	MULTI-STEM
NIC	NOT IN CONCTRACT
NOM	NOMINAL
NTS	NOT TO SCALE
OA	OVERALL
OC	ON CENTER
OD	OUTSIDE DIAMETER
PCC	PRECAST CONCRETE
PERF	PERFORATED
PERP	PERPENDICULAR
PIP	POURED IN PLACE
PLT	PLANTING AREA
PLUM	PLUMBING
POB	POINT OF BEGINNING
PP	PEAT POTS
PPP	PLANTS PER POT
PROP	PROPOSED
PRTR	PRESERVATIVE TREATED
PT	POINT
PTP	PRESSURE TREATED PINE
PW	POTABLE WATER
PVMT	PAVEMENT
QC	QUICK COUPLER
QTY	QUANTITY
R	RADIUS
RD	ROUND
REINF	REINFORCED
REM	REMOVE
REQD	REQUIRED
REV	REVISION
RIM	RIM ELEVATION
SCH	SCHEDULE
SEC	SECTION
SHT	SHEET
SIM	SIMILAR
SNT	SEALANT
SPEC	SPECIFICATION
SPR	SPREAD
SS	STAINLESS STEEL
ST	SINGLE TRUNK
STD	STANDARD
STRUC	STRUCTURAL
SQ	SQUARE
TBD	TO BE DETERMINED
TC	TOP OF CURB
TCB	TOP OF COLUMN BASE
TCM	TOP OF COLUMN
TEMP	TEMPERATURE
TF	TOP OF FOOTING
TS	TOP OF STAIRS
TW	TOP OF WALL
TYP	TYPICAL
UC	UNDERCUT
UNO	UNLESS NOTED OTHERWISE
VERT	VERTICAL
VIF	VERIFY IN FIELD
W/	WITH
W/O	WITHOUT
WLA	WATER LEVEL AVERAGE
WLS	WATER LEVEL STATIONARY
WM	WIRE MSH
WP	WATERPROOFING
WR	WASTE RECEPTABLE
WWF	WELDED WIRE FABRIC

BASIS OF BEARINGS

OHIO STATE PLANE COORDINATE SYSTEM NAD 83
ZONE NORTH, GPS OBSERVATION DATED 02/07/2019

DATUM

NAVD 88 BASED GPS OBSERVATIONS DATED 02/07/2019

MONUMENT POINT TABLE

POINT #	RAW DESCRIPTION	ELEVATION	NORTHING	EASTING
10	MON 3/4 PIN	1054.190	414855.6560	2280163.4130
11	MON 3/4 PIN	1053.423	415108.2310	2280227.3180
12	MON 3/4 PIN	1052.221	415361.0970	2280291.3760
13	FCIR DIEBEL 6673	1055.263	414896.7960	2280122.3150
14	FCIR COOPER	1055.881	415140.2850	2279977.9570
1020	PIPE	1057.730	415235.1470	2279723.4750
1021	PIPE	1057.731	415235.3500	2279723.4940
5681	MON 2 INCH PIPE	1058.249	414981.8590	2279659.1670

DRAWING SYMBOLS

VIEW NUMBER
SIM
1
A101
ELEVATION CUT
SHEET NUMBER

VIEW NUMBER
SIM
1
A101
DETAIL/SECTION CUT
SHEET NUMBER

ALIGN
ALIGN

ALIGN
ALIGN

CENTERLINE

BREAK LINE

TW 100.00
ELEVATION

0' - 1"
LINEAR DIMENSION

R 0.50"
RADIAL DIMENSION

MKSK
LANDSCAPE ARCHITECTURE + URBAN PLANNING

462 SOUTH LUDLOW ALLEY
COLUMBUS, OHIO 43215
614 6212796 MKSKSTUDIOS.COM

client / owner
City of Canton

project name
CENTENNIAL PLAZA

project address
301-399 Market Ave N,
Canton, OH 44702

architect
SoL HARRIS/DAY
6677 FRANK AVE NW
NORTH CANTON, OH 44720
p 330.493.3722 | SOLHARRISDAY.COM

structural engineer
ARUP
77 WATER STREET
NEW YORK, NY 10005
p 212.896.3000 | ARUP.COM

civil engineer
ATWELL
7100 E PLEASANT VALLEY ROAD
SUITE 220
INDEPENDENCE, OH 44131
p 440.349.2000 | ATWELL-GROUP.COM

lighting design / electrical engineer
TEC STUDIO / TECH INC.
7510 SLATE RIDGE BOULEVARD
COLUMBUS, OH 43068
p 614.866.2868 | TECSTUDIOINC.COM

water feature
SOUTHERN AQUATICS, INC.
150 HILDEN RD
SUITE 305
PONTE VEDRA BEACH, FL 32081
p 904.824.1110 | SAIFOUNTAINS.COM

cost estimating
CORNA KOKOSING
6245 WESTERVILLE ROAD
WESTERVILLE, OH 43081
p 614.901.8844 | CORNA.COM

BID SET

revision	date	issued

seal

STATE OF OHIO
BRIANE KIRK HARRIS
REGISTERED
LANDSCAPE ARCHITECT

issue date 06/04/19

project number c18514

sheet name
NOTES & LEGENDS

sheet number
L0.01

6/4/2019 4:07:37 PM

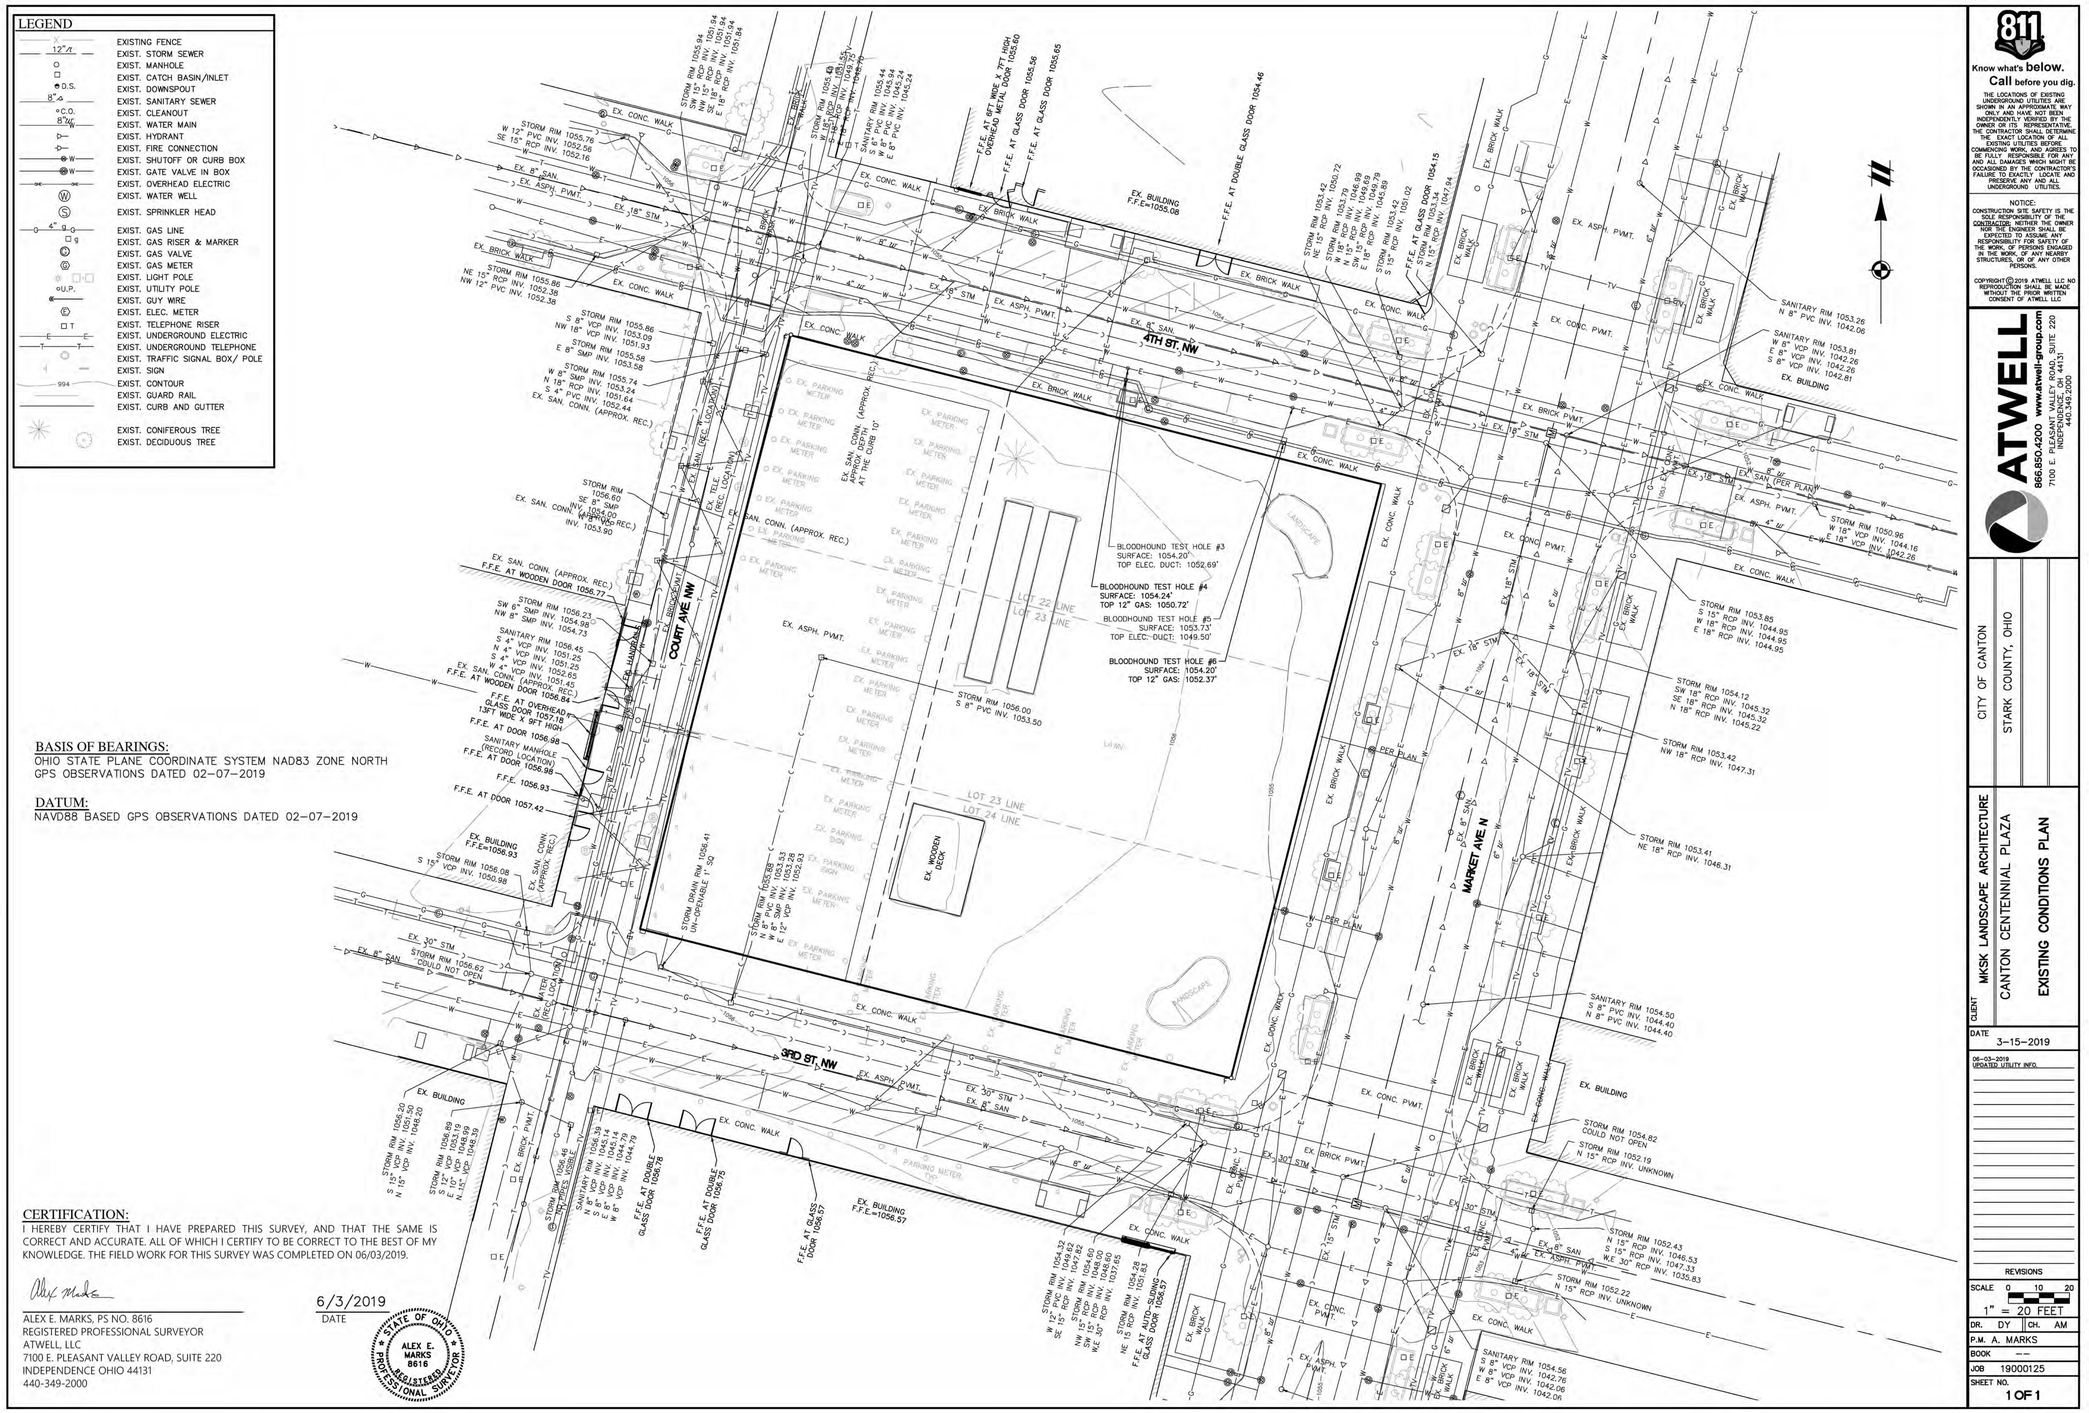

BASIS OF BEARINGS:
OHIO STATE PLANE COORDINATE SYSTEM NAD83 ZONE NORTH
GPS OBSERVATIONS DATED 02-07-2019

DATUM:
NAVD88 BASED GPS OBSERVATIONS DATED 02-07-2019

CERTIFICATION:
I HEREBY CERTIFY THAT I HAVE PREPARED THIS SURVEY, AND THAT THE SAME IS CORRECT AND ACCURATE. ALL OF WHICH I CERTIFY TO BE CORRECT TO THE BEST OF MY KNOWLEDGE. THE FIELD WORK FOR THIS SURVEY WAS COMPLETED ON 06/03/2019.

ALEX E. MARKS, PS NO. 8616
REGISTERED PROFESSIONAL SURVEYOR
ATWELL, LLC
7100 E. PLEASANT VALLEY ROAD, SUITE 220
INDEPENDENCE OHIO 44131
440-349-2000

6/3/2019
DATE

STATE OF OHIO · ALEX E. MARKS 8616 · REGISTERED PROFESSIONAL SURVEYOR

811 Know what's below. Call before you dig.

THE LOCATIONS OF EXISTING UNDERGROUND UTILITIES ARE SHOWN IN AN APPROXIMATE WAY ONLY AND HAVE NOT BEEN INDEPENDENTLY VERIFIED BY THE OWNER OR ITS REPRESENTATIVE. THE CONTRACTOR SHALL DETERMINE THE EXACT LOCATION OF ALL EXISTING UTILITIES BEFORE COMMENCING WORK, AND AGREES TO BE FULLY RESPONSIBLE FOR ANY AND ALL DAMAGES WHICH MIGHT BE OCCASIONED BY THE CONTRACTOR'S FAILURE TO EXACTLY LOCATE AND PRESERVE ANY AND ALL UNDERGROUND UTILITIES.

NOTICE:
CONSTRUCTION SITE SAFETY IS THE SOLE RESPONSIBILITY OF THE CONTRACTOR; NEITHER THE OWNER NOR ATWELL IS RESPONSIBLE FOR AND IS EXPECTED TO ASSUME ANY RESPONSIBILITY FOR SAFETY OF THE WORK, OF PERSONS ENGAGED IN THE WORK, OF ANY NEARBY STRUCTURES, OR OF ANY OTHER PERSONS.

COPYRIGHT© 2019 ATWELL LLC NO REPRODUCTION SHALL BE MADE WITHOUT THE PRIOR WRITTEN CONSENT OF ATWELL LLC

ATWELL
866.850.4200 www.atwell-group.com
7100 E. PLEASANT VALLEY ROAD, SUITE 220
INDEPENDENCE, OH 44131
440.349.2000

CITY OF CANTON
STARK COUNTY, OHIO

CLIENT: MKSK LANDSCAPE ARCHITECTURE
CANTON CENTENNIAL PLAZA
EXISTING CONDITIONS PLAN

DATE 3-15-2019

06-03-2019
UPDATED UTILITY INFO.

REVISIONS

SCALE 0 10 20
1" = 20 FEET

DR. DY | CH. AM
P.M. A. MARKS
BOOK --
JOB 19000125
SHEET NO. 1 OF 1

MKSK
LANDSCAPE ARCHITECTURE + URBAN PLANNING
462 SOUTH LUDLOW ALLEY
COLUMBUS, OHIO 43215
614 6212796 MKSKSTUDIOS.COM

client / owner
City of Canton

project name
CENTENNIAL PLAZA

project address
301-399 Market Ave N,
Canton, OH 44702

architect
SoL HARRIS/DAY
6677 FRANK AVE NW
NORTH CANTON, OH 44720
p 330.493.3722 | SOLHARRISDAY.COM

structural engineer
ARUP
77 WATER STREET
NEW YORK, NY 10005
p 212.896.3000 | ARUP.COM

civil engineer
ATWELL
7100 E PLEASANT VALLEY ROAD
SUITE 220
INDEPENDENCE, OH 44131
p 440.349.2000 | ATWELL-GROUP.COM

lighting design / electrical engineer
TEC STUDIO / TECH INC.
7510 SLATE RIDGE BOULEVARD
COLUMBUS, OH 43068
p 614.866.2868 | TECSTUDIOINC.COM

water feature
SOUTHERN AQUATICS, INC.
150 HILDEN RD
SUITE 305
PONTE VEDRA BEACH, FL 32081
p 904.824.1110 | SAIFOUNTAINS.COM

cost estimating
CORNA KOKOSING
6245 WESTERVILLE ROAD
WESTERVILLE, OH 43081
p 614.901.8844 | CORNA.COM

BID SET

revision | date | issued

seal
STATE OF OHIO · BRIAN E. KINSEY · REGISTERED LANDSCAPE ARCHITECT

issue date 06/04/19
project number c18514

sheet name
SITE SURVEY

sheet number
L0.02

6/4/2019 4:08:16 PM

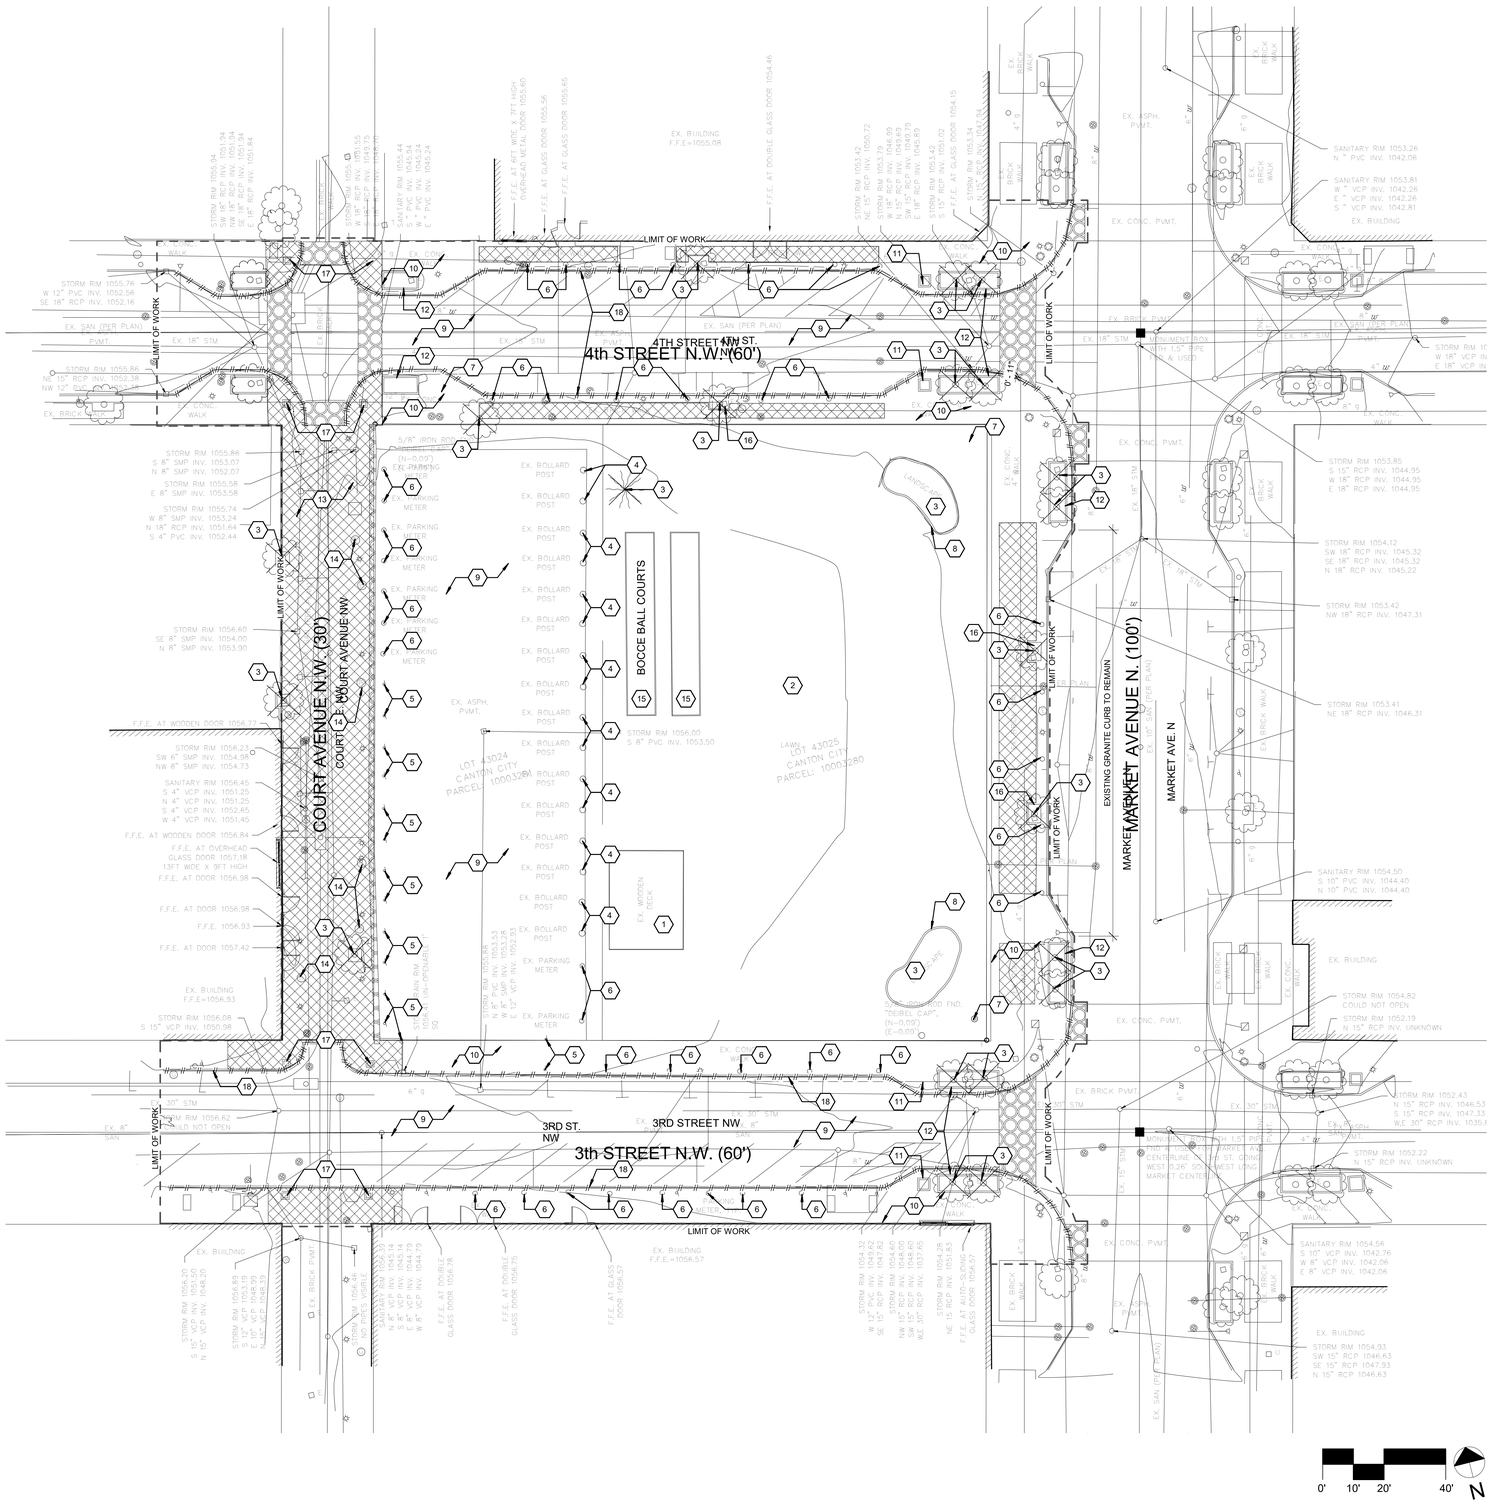

DEMOLITION LEGEND

- EXISTING TREE TO BE REMOVED
- EXISTING LIGHT POLE
- EXISTING FIRE HYDRANT
- ORNAMENTAL BOLLARD
- EXISTING GRANITE STREET CURB TO BE REMOVED.
- EXISTING BRICK PAVERS AND BASE TO BE REMOVED.
- EXISTING CONCRETE AND BASE TO BE REMOVED.

GENERAL DEMOLITION NOTES

1. CONTRACTOR SHALL PROTECT, BY WHATEVER MEANS NECESSARY, THE EXISTING SITE IMPROVEMENTS TO REMAIN.
2. REMOVE EXCESS DEBRIS AS IT ACCUMULATES EXCEPT AS OTHERWISE SPECIFIED RESULTING FROM DEMOLITION OPERATIONS. IF CONTRACTOR FAILS TO REMOVE EXCESS DEBRIS PROMPTLY, THE OWNER RESERVES THE RIGHT TO CAUSE THE SAME TO BE REMOVED AT CONTRACTOR'S EXPENSE.
3. CONDUCT OPERATIONS WITH MINIMUM INTERFERENCE TO STREETS, SIDEWALKS AND ACCESS TO FACILITIES. PROVIDE, ERECT AND MAINTAIN BARRICADES AND THE LIKE NECESSARY FOR PUBLIC SAFETY.
4. CONTRACTOR SHALL CLEAN THE WORK AREAS AT THE END OF EACH WORKING DAY. ALL MATERIALS, PRODUCTS AND EQUIPMENT SHALL BE STORED IN AN ORGANIZED FASHION.
5. PROVIDE TEMPORARY EROSION AND SEDIMENTATION CONTROL MEASURES TO PREVENT SOIL EROSION AND DISCHARGE OF SOIL BEARING WATER RUNOFF OR AIRBORNE DUST TO ADJACENT PROPERTIES AND WALKWAYS.
6. NOTIFY LOCAL UTILITY LOCATOR SERVICE PRIOR TO SITE CLEARING.
7. REFER TO SITE ELECTRICAL DRAWINGS FOR DEMOLITION, REMOVAL AND POSSIBLE SALVAGING OF ELECTRICAL SYSTEMS AND APPERATURES.
8. REFER TO SITE UTILITY DRAWINGS FOR DEMOLITION AND REMOVAL OF UTILITY SYSTEMS.
9. CONTRACTOR TO SEGREGATE BRICK, STONE PAVERS, STONE CURBS, METAL CASTINGS AND LIGHTS REMOVED FROM PAVEMENT (S) AND DELIVER TO CANTON CITY SERVICES CENTER, 2436 30TH ST. N.EE, CANTON, OH 44705.

CONSTRUCTION NOTES - DEMOLITION

1. EXISTING WOOD DECK TO BE DISMANTLED AND REMOVED.
2. REMOVE ALL LAWN AND VEGETATION TO PERMIT INSTALLATION OF NEW CONSTRUCTION.
3. REMOVE EXISTING TREE AND STUMP TO A DEPTH OF 18" BELOW EXPOSED GRADE.
4. EXISTING METAL POST AND FOOTING TO BE REMOVED.
5. EXISTING METAL POST, SIGN, AND FOOTING TO BE REMOVED
6. REMOVE AND SALVAGE PARKING METER AND RETURN TO THE CITY OF CANTON. DISPOSE OF METAL PIPE AND CONCRETE FOOTING.
7. DISMANTLE CONNECTIONS AND SALVAGE PUBLIC ARTWORK. CITY OF CANTON TO RELOCATE TO ANOTHER LOCATION.
8. LOW SEGMENTAL LANDSCAPE RETAINING WALL AND LANDSCAPING TO BE REMOVED.
9. EXISTING ASPHALT PAVEMENT AND AGGREGATE BASE TO BE DEMOLISHED AND REMOVED.
10. EXISTING CONCRETE PAVEMENT AND AGGREGATE BASE TO BE DEMOLISHED AND REMOVED.
11. EXISTING TRAFFIC CONTROL PANEL/BRICK GATEWAY COLUMN TO REMAIN.
12. EXISTING GRANITE PLANTER CURB TO BE REMOVED. REFER TO GENERAL DEMOLITION NOTE #9.
13. EXISTING BRICK ALLEY AND BASE TO BE REMOVED. REFER TO GENERAL DEMOLITION NOTE #9.
14. ORNAMENTAL BOLLARD TO BE REMOVED, SALVAGED AND RETURNED TO THE CITY. REFER TO GENERAL DEMOLITION NOTE #9.
15. BOCCEE BALL SIDE RAILS AND SIGN TO BE REMOVED, SALVAGED AND RETURNED TO THE CITY.
16. EXISTING METAL TREE GRATE TO BE DEMOLISHED AND REMOVED. REFER TO GENERAL DEMOLITION NOTE #9.
17. EXISTING BRICK COLUMN TO BE DEMOLISHED AND REMOVED. CONTRACTOR TO COORDINATE WITH ELECTRICIAN TO REMOVE ASSOCIATED LIGHTS AND WIRES. REFER GENERAL DEMOLITION NOTE #9. STREET NAME SIGNS AND SIGNAGE TO BE REMOVED AND RETURNED TO THE CITY.
18. REMOVE, SALVAGE, AND RETURN GRANITE CURBS TO THE CITY. REFER GENERAL DEMOLITION NOTE #9.

MKSK
LANDSCAPE ARCHITECTURE + URBAN PLANNING

462 SOUTH LUDLOW ALLEY
COLUMBUS, OHIO 43215
614 6212796 MKSKSTUDIOS.COM

client / owner
City of Canton

project name
CENTENNIAL PLAZA

project address
301-399 Market Ave N,
Canton, OH 44702

architect
SoL HARRIS/DAY
6677 FRANK AVE NW
NORTH CANTON, OH 44720
p 330.493.3722 | SOLHARRISDAY.COM

structural engineer
ARUP
77 WATER STREET
NEW YORK, NY 10005
p 212.896.3000 | ARUP.COM

civil engineer
ATWELL
7100 E PLEASANT VALLEY ROAD
SUITE 220
INDEPENDENCE, OH 44131
p 440.349.2000 | ATWELL-GROUP.COM

lighting design / electrical engineer
TEC STUDIO / TECH INC.
7510 SLATE RIDGE BOULEVARD
COLUMBUS, OH 43068
p 614.866.2868 | TECSTUDIOINC.COM

water feature
SOUTHERN AQUATICS, INC.
150 HILDEN RD
SUITE 305
PONTE VEDRA BEACH, FL 32081
p 904.824.1110 | SAIFOUNTAINS.COM

cost estimating
CORNA KOKOSING
6245 WESTERVILLE ROAD
WESTERVILLE, OH 43081
p 614.901.8844 | CORNA.COM

BID SET

revision	date	issued

seal

issue date 06/04/19

project number c18514

sheet name
SITE DEMOLITION PLAN

sheet number
L0.03

6/4/2019 4:08:47 PM

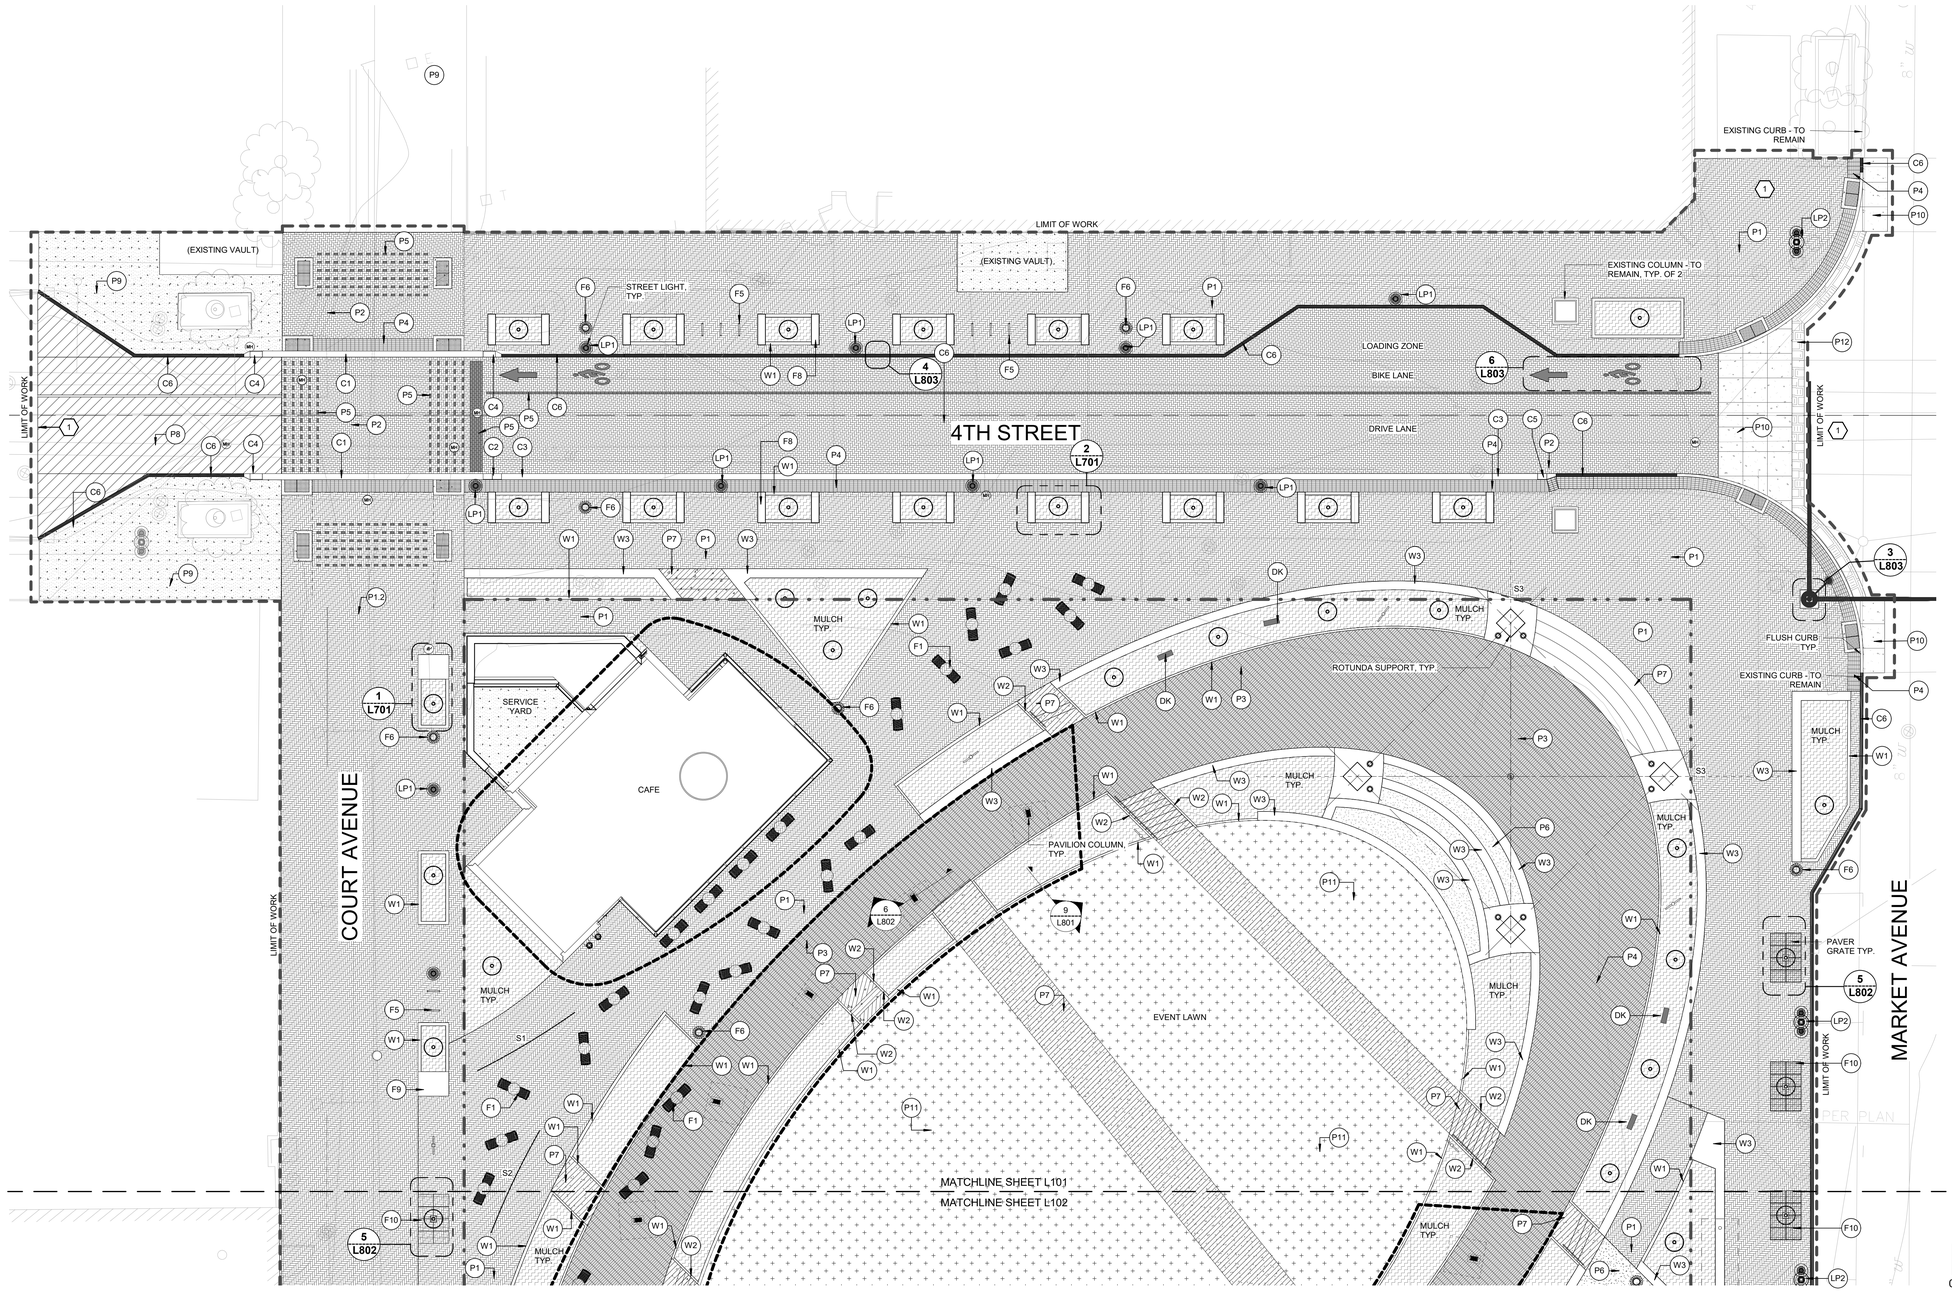

CONSTRUCTION NOTES - MATERIALS

1. PAVEMENT ELEVATIONS TO MEET FLUSH

PAVEMENT LEGEND

- P1 / P1.2 — UNIT PAVER TYPE P1 - PEDESTRIAN BRICK PAVEMENT - PLAZA REFER: 3 / L801; UNIT PAVER TYPE P1.2 - VEHICULAR BRICK PAVEMENT - COURT AVENUE REFER: 6 / L801
- P2 — UNIT PAVER TYPE P2 - VEHICULAR REFER: 6 / L801 BRICK PAVEMENT - ROADWAY
- P3 — UNIT PAVER TYPE P3 - PROMENADE REFER: 3 / L801 BRICK PAVEMENT - PLAZA
- P4 — UNIT PAVER TYPE P4 - ADA BAND REFER: 3 / L801 BRICK PAVEMENT - PLAZA
- P5 — UNIT PAVER TYPE P5 - PAVEMENT MARKINGS REFER: 6 / L801 BRICK PAVEMENT - ROADWAY
- P6 — PAVEMENT TYPE P6 REFER: 11 / L801 DECOMPOSED GRANITE PAVING
- P7 — PAVEMENT TYPE P7 REFER: 1 / L801 CONCRETE PAVEMENT SANDBLAST FINISH
- P8 — PAVEMENT TYPE P8 HEAVY DUTY ASPHALT REFER CIVIL DWGS FOR CITY OF CANTON STANDARD DWG NO. 32
- P9 — PAVEMENT TYPE P9 REFER: 1 / L801 CONCRETE PAVEMENT BROOM FINISH
- P10 — PAVEMENT TYPE P10 CITY STANDARD CONCRETE CROSSWALK REFER: 1 / L802
- P11 — PAVEMENT TYPE P11 - ARTIFICIAL TURF REFER: 9 / L801
- P12 — PAVEMENT TYPE P12 REFER: 6 / L801 BRICK PAVEMENT ROADWAY
- P13 — PAVEMENT TYPE P13 PIP PLAY SURFACE REFER: 2 / L802

WALLS + CURBS

- WALL TYPE W1 CONCRETE LANDSCAPE CURB REFER: 1 / L804
- WALL TYPE W2 6" CONCRETE CHEEKWALL AT STAIRS REFER: 2 / L804
- WALL TYPE W3 CONCRETE SITE WALLS REFER: 3 / L804
- WALL TYPE W4 -REFER STRUCTURAL DWGS FOR DETAILING, SANDBLASTED FINISH TO MATCH ALL OTHER CONCRETE
- C1 - GRANITE ROADWAY CURB, FLUSH REFER: 1 / L805
- C2 - GRANITE ROADWAY MOUNTABLE CURB TO FLUSH CONDITION REFER: 2 / L805
- C3 - GRANITE ROADWAY MOUNTABLE CURB REFER: 3 / L805
- C4 - GRANITE ROADWAY CURB, FLUSH TO 6INCH REFER: 4 / L805
- C5 - GRANITE ROADWAY CURB, MOUNTABLE TO FLUSH REFER: 5 / L805
- C6 - GRANITE ROADWAY CURB - 6" TRANSITION TO FLUSH, STRAIGHT, AND RADIUS REFER: 6 / L805

FURNISHING LEGEND

- FURNITURE TYPE F1 PARC CENTRE TABLE + CHAIRS
- FURNITURE TYPE F2 HARPO CHAIR
- FURNITURE TYPE F3 MULTIPLICITY TABLE + BENCH
- FURNITURE TYPE F4 PEBBLE BENCH
- FURNITURE TYPE F5 REFER: 2 / L806 BIKE RACK
- FURNITURE TYPE F6 WASTE RECEPTACLE
- FURNITURE TYPE F7 RECYCLING RECEPTACLE
- FURNITURE TYPE F8 REFER: 2 / L701 CONCRETE PLANTER BED
- FURNITURE TYPE F9 REFER: 1 / L701 CONCRETE PLANTER PLINTH
- FURNITURE TYPE - F10 REFER: 5 / L802 PAVER GRATE
- FLAG POLE - (FP) REFER SPECIFICATIONS FOR SIZE AND FINISH REFER: 2 / L807 FLAGPOLE FOUNDATION
- DIGITAL KIOSK (DK) REFER: 1 / L806
- CANTON SIGN
- CURB RAMPS WITH DETECTABLE WARNING PLATES
- LIGHTED HANDRAILS
- LP1 LIGHTPOLE WITH SINGLE FIXTURE
- LP2 LIGHTPOLE WITH DOUBLE FIXTURE

LIGHTING

LP1 - SINGLE TOP POLE MOUNTED FIXTURE

LP2 - "DOUBLE TOP POLE MOUNTED FIXTURE"

NOTE: REFER ELECTRICAL DRAWINGS FOR ALL LIGHT SPECIFICATIONS, TYPES, AND FINISHES

6/4/2019 4:45:45 PM

MKSK
LANDSCAPE ARCHITECTURE + URBAN PLANNING

462 SOUTH LUDLOW ALLEY
COLUMBUS, OHIO 43215
614 6212796 MKSKSTUDIOS.COM

client / owner
City of Canton

project name
CENTENNIAL PLAZA

project address
301-399 Market Ave N,
Canton, OH 44702

architect
SoL HARRIS/DAY
6677 FRANK AVE NW
NORTH CANTON, OH 44720
p 330.493.3722 | SOLHARRISDAY.COM

structural engineer
ARUP
77 WATER STREET
NEW YORK, NY 10005
p 212.896.3000 | ARUP.COM

civil engineer
ATWELL
7100 E PLEASANT VALLEY ROAD
SUITE 220
INDEPENDENCE, OH 44131
p 440.349.2000 | ATWELL-GROUP.COM

lighting design / electrical engineer
TEC STUDIO / TECH INC.
7510 SLATE RIDGE BOULEVARD
COLUMBUS, OH 43068
p 614.866.2868 | TECSTUDIOINC.COM

water feature
SOUTHERN AQUATICS, INC.
150 HILDEN RD
SUITE 305
PONTE VEDRA BEACH, FL 32081
p 904.824.1110 | SAIFOUNTAINS.COM

cost estimating
CORNA KOKOSING
6245 WESTERVILLE ROAD
WESTERVILLE, OH 43081
p 614.901.8844 | CORNA.COM

BID SET

revision	date	issued

seal
STATE OF OHIO — BRIANC KINSEY — REGISTERED LANDSCAPE ARCHITECT

issue date 06/04/19

project number c18514

sheet name
MATERIALS PLAN

sheet number
L101

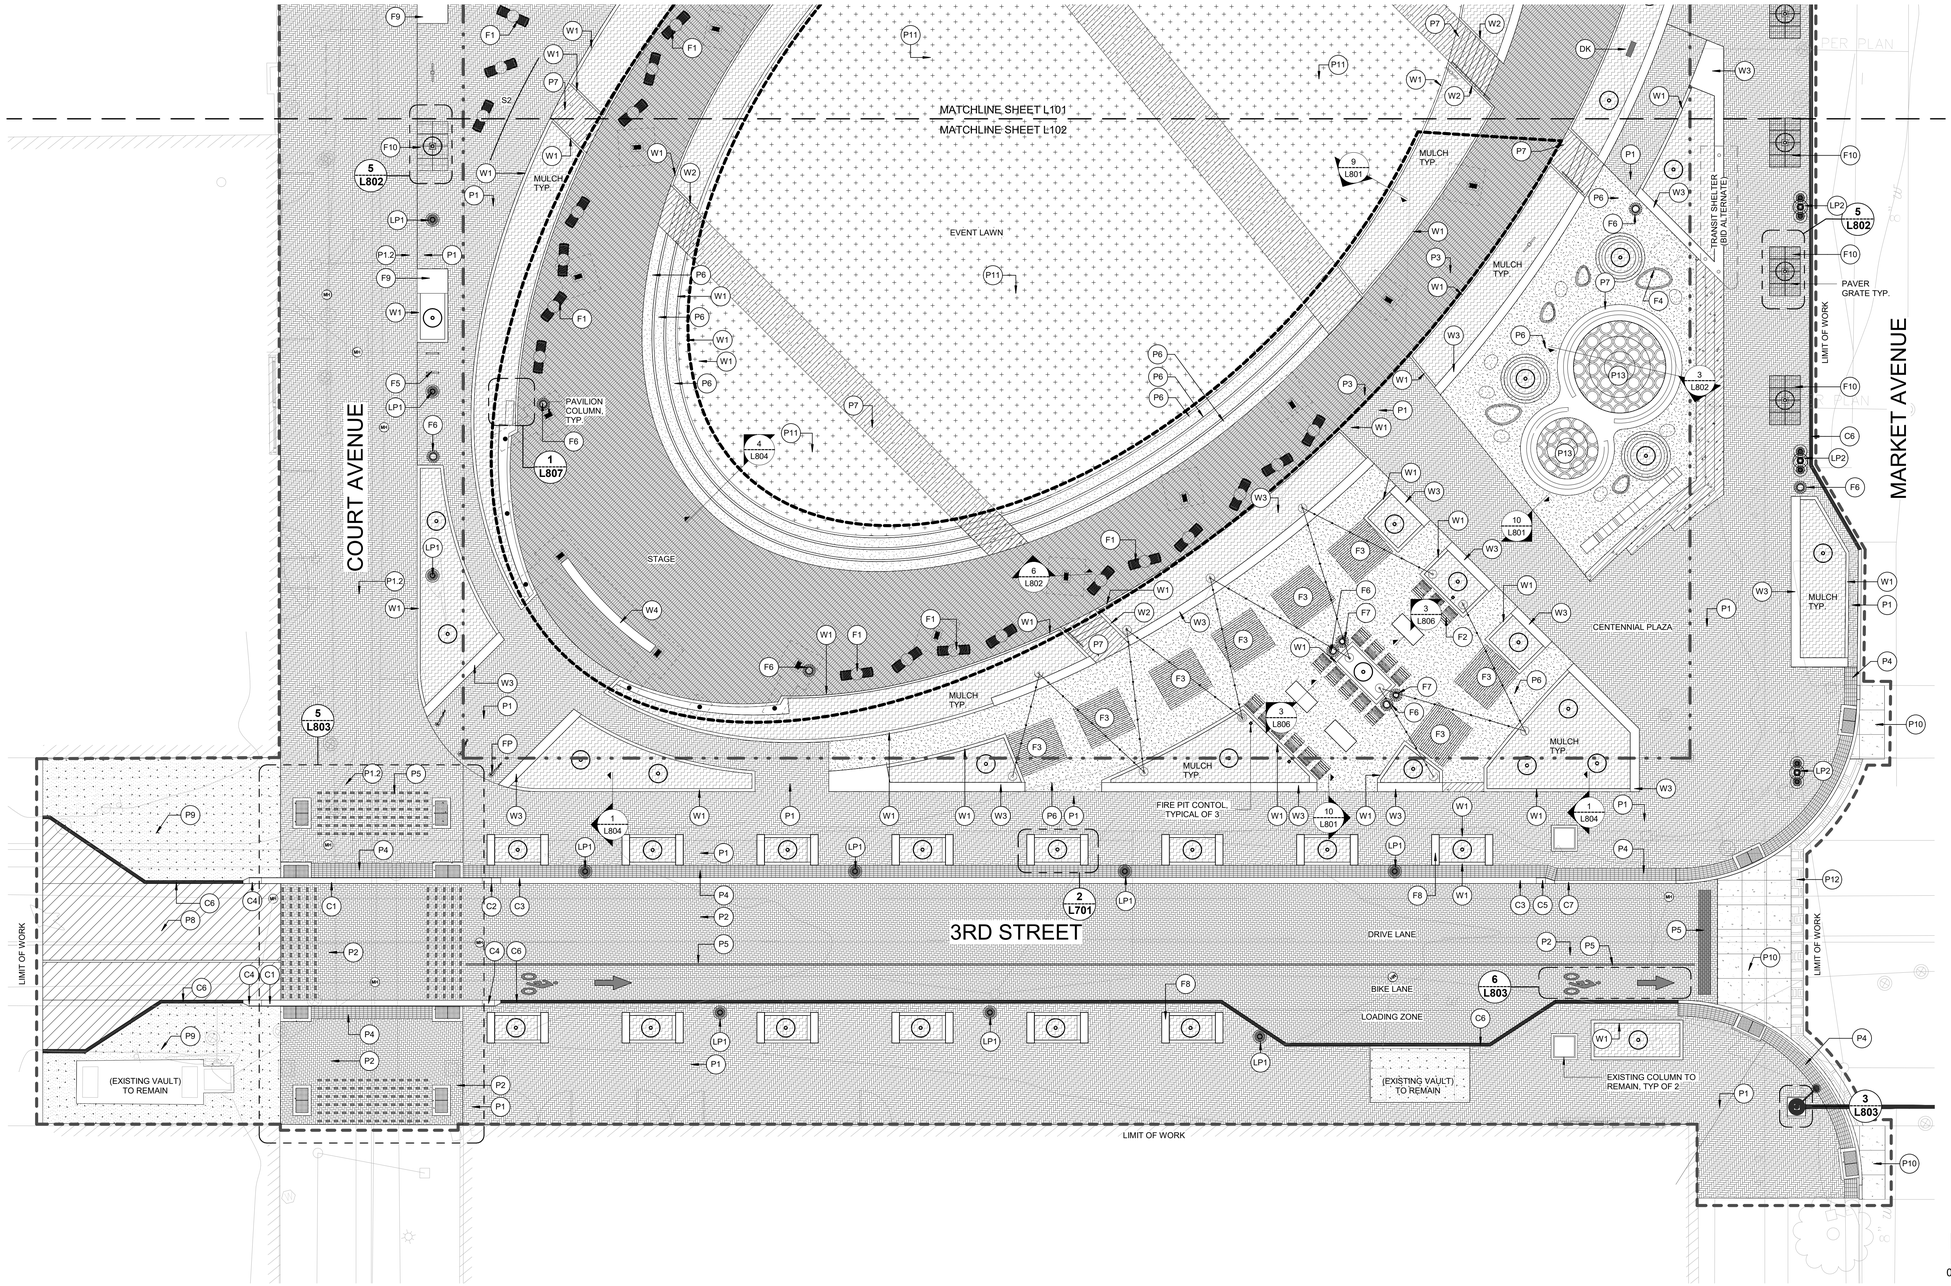

CONSTRUCTION NOTES - MATERIALS

1 PAVEMENT ELEVATIONS TO MEET FLUSH

PAVEMENT LEGEND

- P1 / P1.2 — UNIT PAVER TYPE P1 - PEDESTRIAN BRICK PAVEMENT - PLAZA REFER: 3 / L801; UNIT PAVER TYPE P1.2 - VEHICULAR BRICK PAVEMENT - COURT AVENUE REFER: 6 / L801
- P2 — UNIT PAVER TYPE P2 - VEHICULAR REFER: 6 / L801 BRICK PAVEMENT - ROADWAY
- P3 — UNIT PAVER TYPE P3 - PROMENADE REFER: 3 / L801 BRICK PAVEMENT - PLAZA
- P4 — UNIT PAVER TYPE P4 - ADA BAND REFER: 3 / L801 BRICK PAVEMENT - PLAZA
- P5 — UNIT PAVER TYPE P5 - PAVEMENT MARKINGS REFER: 6 / L801 BRICK PAVEMENT - ROADWAY
- P6 — PAVEMENT TYPE P6 REFER: 11 / L801 DECOMPOSED GRANITE PAVING
- P7 — PAVEMENT TYPE P7 REFER: 1 / L801 CONCRETE PAVEMENT SANDBLAST FINISH
- P8 — PAVEMENT TYPE P8 HEAVY DUTY ASPHALT REFER CIVIL DWGS FOR CITY OF CANTON STANDARD DWG NO. 32
- P9 — PAVEMENT TYPE P9 REFER: 1 / L801 CONCRETE PAVEMENT BROOM FINISH
- P10 — PAVEMENT TYPE P10 CITY STANDARD CONCRETE CROSSWALK REFER: 1 / L802
- P11 — PAVEMENT TYPE P11 - ARTIFICIAL TURF REFER: 9 / L801
- P12 — PAVEMENT TYPE P12 REFER: 6 / L801 BRICK PAVEMENT ROADWAY
- P13 — PAVEMENT TYPE P13 PIP PLAY SURFACE REFER: 2 / L802

WALLS + CURBS

- WALL TYPE W1 CONCRETE LANDSCAPE CURB REFER: 1 / L804
- WALL TYPE W2 6" CONCRETE CHEEKWALL AT STAIRS REFER: 2 / L804
- WALL TYPE W3 CONCRETE SITE WALLS REFER: 3 / L804
- WALL TYPE W4 -REFER STRUCTURAL DWGS FOR DETAILING, SANDBLASTED FINISH TO MATCH ALL OTHER CONCRETE
- C1 - GRANITE ROADWAY CURB, FLUSH REFER: 1 / L805
- C2 - GRANITE ROADWAY MOUNTABLE CURB TO FLUSH CONDITION REFER: 2 / L805
- C3 - GRANITE ROADWAY MOUNTABLE CURB REFER: 3 / L805
- C4 - GRANITE ROADWAY CURB, FLUSH TO 6INCH REFER: 4 / L805
- C5 - GRANITE ROADWAY CURB, MOUNTABLE TO FLUSH REFER: 5 / L805
- C6 - GRANITE ROADWAY CURB - 6" TRANSITION TO FLUSH, STRAIGHT, AND RADIUS REFER: 6 / L805

FURNISHING LEGEND

- FURNITURE TYPE F1 PARC CENTRE TABLE + CHAIRS
- FURNITURE TYPE F2 HARPO CHAIR
- FURNITURE TYPE F3 MULTIPLICITY TABLE + BENCH
- FURNITURE TYPE F4 PEBBLE BENCH (YC01, YC02, YC03)
- FURNITURE TYPE F5 REFER: 2 / L806 BIKE RACK
- FURNITURE TYPE F6 WASTE RECEPTACLE
- FURNITURE TYPE F7 RECYCLING RECEPTACLE
- FURNITURE TYPE F8 REFER: 2 / L701 CONCRETE PLANTER BED
- FURNITURE TYPE F9 REFER: 1 / L701 CONCRETE PLANTER PLINTH
- FURNITURE TYPE - F10 REFER: 5 / L802 PAVER GRATE
- FLAG POLE - (FP) REFER SPECIFICATIONS FOR SIZE AND FINISH REFER: 2 / L807 FLAGPOLE FOUNDATION
- DIGITAL KIOSK (DK) REFER: 1 / L806
- CANTON SIGN
- CURB RAMPS WITH DETECTABLE WARNING PLATES
- LIGHTED HANDRAILS
- LP1 LIGHTPOLE WITH SINGLE FIXTURE
- LP2 LIGHTPOLE WITH DOUBLE FIXTURE

LIGHTING

LP1 - SINGLE TOP POLE MOUNTED FIXTURE

LP2 - "DOUBLE TOP POLE MOUNTED FIXTURE"

NOTE: REFER ELECTRICAL DRAWINGS FOR ALL LIGHT SPECIFICATIONS, TYPES, AND FINISHES

MKSK
LANDSCAPE ARCHITECTURE + URBAN PLANNING

462 SOUTH LUDLOW ALLEY
COLUMBUS, OHIO 43215
614 6212796 MKSKSTUDIOS.COM

client / owner
City of Canton

project name
CENTENNIAL PLAZA

project address
301-399 Market Ave N,
Canton, OH 44702

architect
SoL HARRIS/DAY
6677 FRANK AVE NW
NORTH CANTON, OH 44720
p 330.493.3722 | SOLHARRISDAY.COM

structural engineer
ARUP
77 WATER STREET
NEW YORK, NY 10005
p 212.896.3000 | ARUP.COM

civil engineer
ATWELL
7100 E PLEASANT VALLEY ROAD
SUITE 220
INDEPENDENCE, OH 44131
p 440.349.2000 | ATWELL-GROUP.COM

lighting design / electrical engineer
TEC STUDIO / TECH INC.
7510 SLATE RIDGE BOULEVARD
COLUMBUS, OH 43068
p 614.866.2868 | TECSTUDIOINC.COM

water feature
SOUTHERN AQUATICS, INC.
150 HILDEN RD
SUITE 305
PONTE VEDRA BEACH, FL 32081
p 904.824.1110 | SAIFOUNTAINS.COM

cost estimating
CORNA KOKOSING
6245 WESTERVILLE ROAD
WESTERVILLE, OH 43081
p 614.901.8844 | CORNA.COM

BID SET

revision	date	issued

seal

STATE OF OHIO — BRIAN KINSEY — REGISTERED LANDSCAPE ARCHITECT

issue date
06/04/19

project number
c18514

sheet name
MATERIALS PLAN

sheet number
L102

6/4/2019 4:51:58 PM

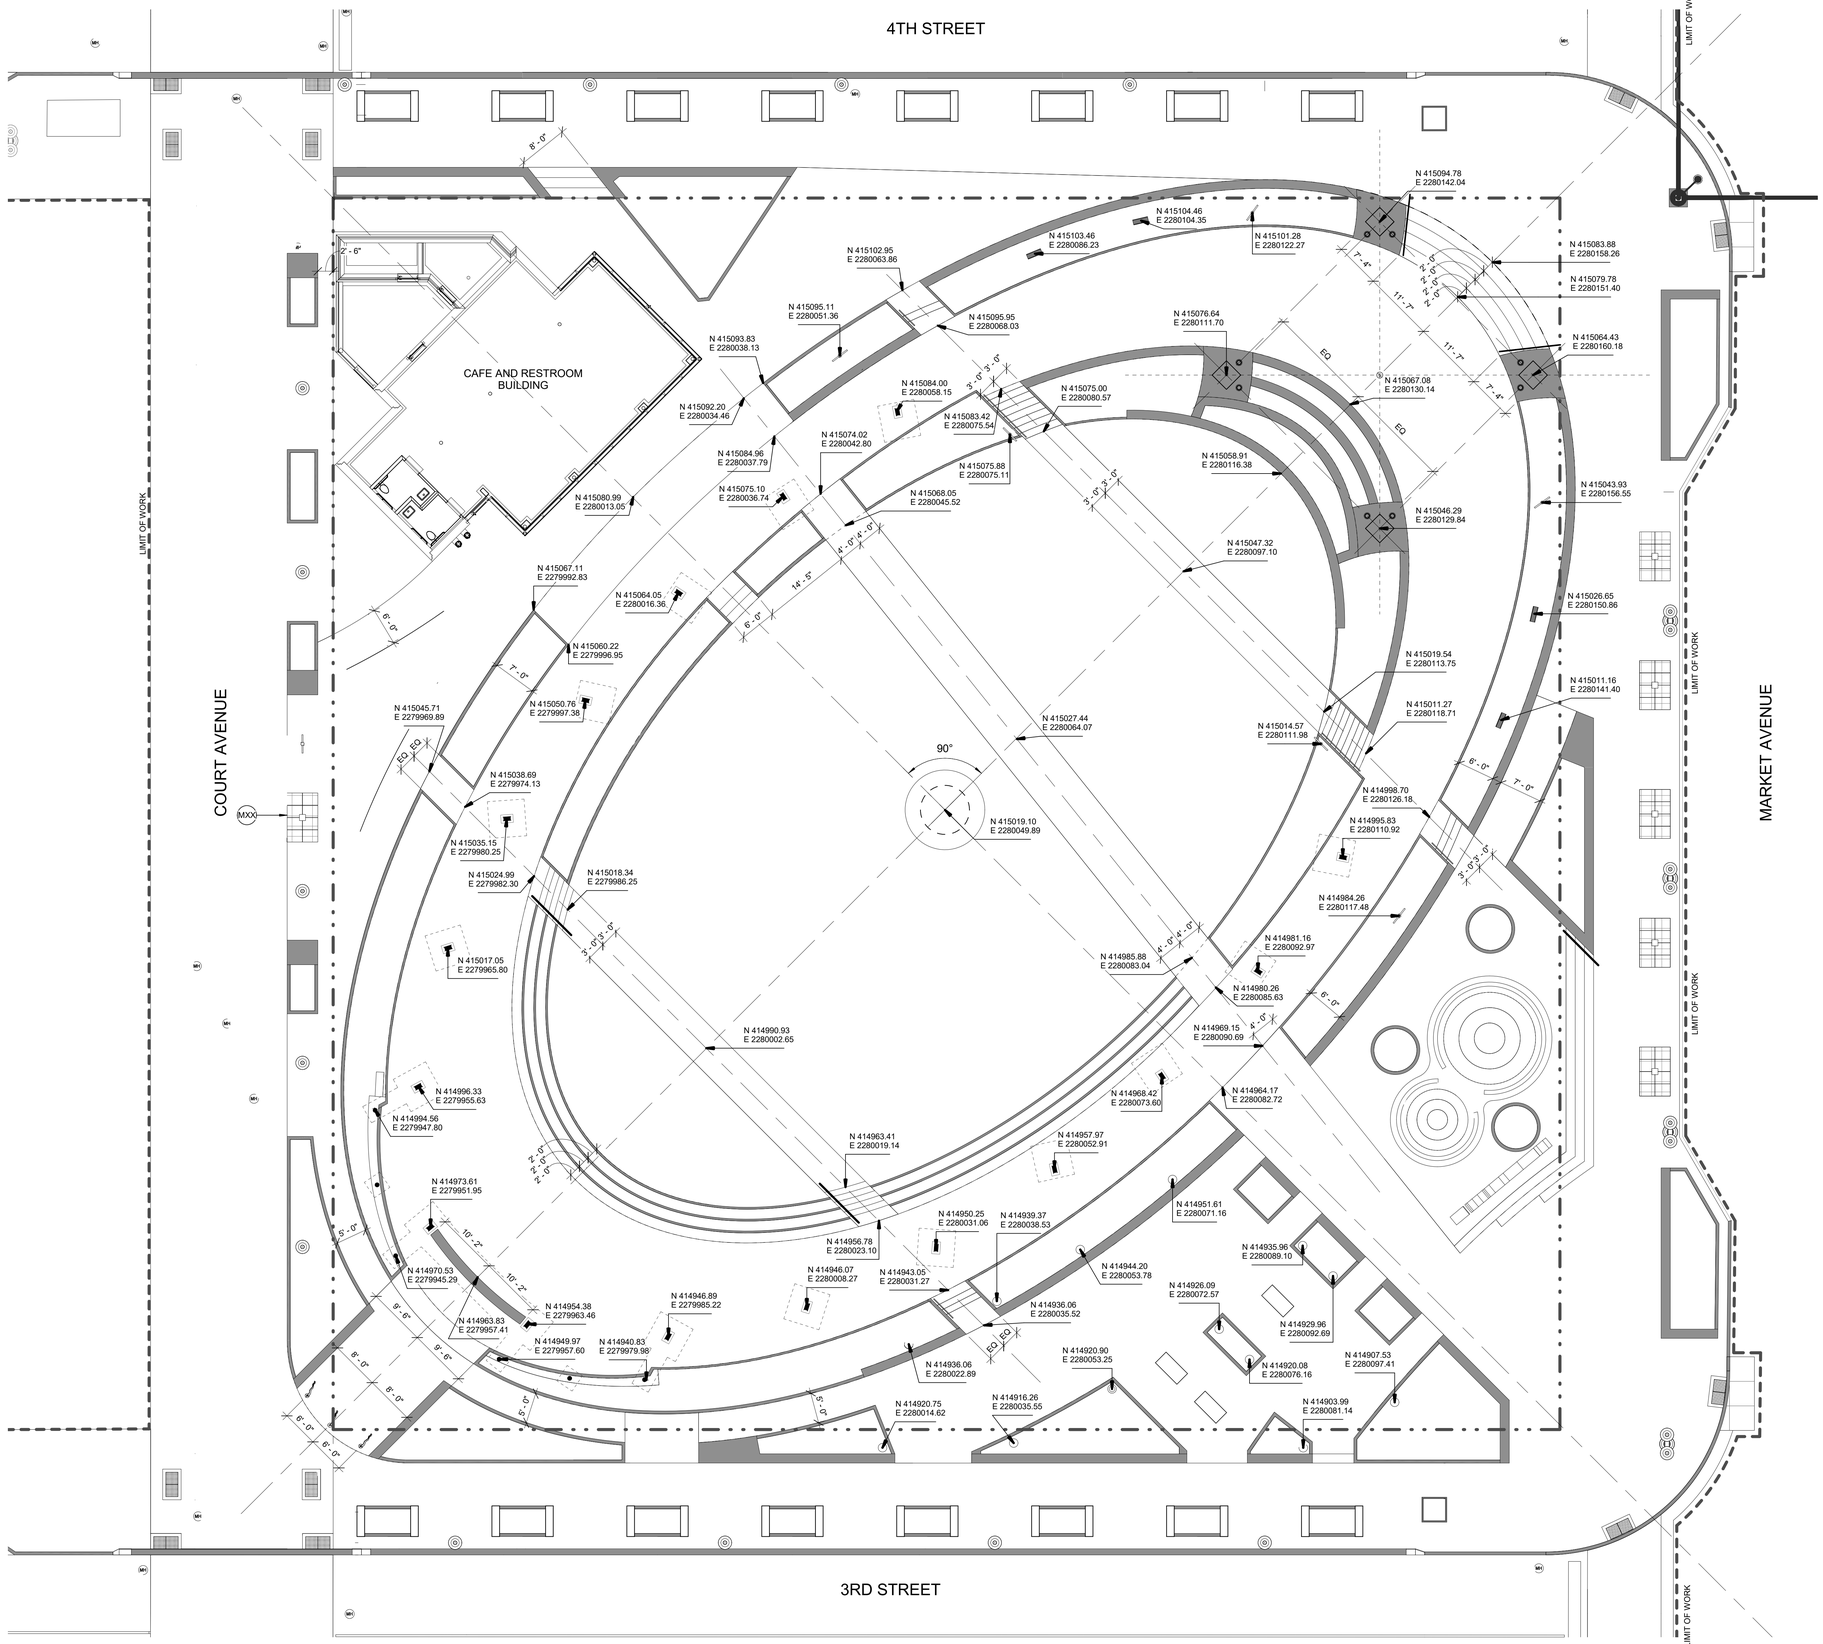

MKSK
LANDSCAPE ARCHITECTURE + URBAN PLANNING

462 SOUTH LUDLOW ALLEY
COLUMBUS, OHIO 43215
614 6212796 MKSKSTUDIOS.COM

client / owner
City of Canton

project name
CENTENNIAL PLAZA

project address
301-399 Market Ave N,
Canton, OH 44702

architect
SoL HARRIS/DAY
6677 FRANK AVE NW
NORTH CANTON, OH 44720
p 330.493.3722 | SOLHARRISDAY.COM

structural engineer
ARUP
77 WATER STREET
NEW YORK, NY 10005
p 212.896.3000 | ARUP.COM

civil engineer
ATWELL
7100 E PLEASANT VALLEY ROAD
SUITE 220
INDEPENDENCE, OH 44131
p 440.349.2000 | ATWELL-GROUP.COM

lighting design / electrical engineer
TEC STUDIO / TECH INC.
7510 SLATE RIDGE BOULEVARD
COLUMBUS, OH 43068
p 614.866.2868 | TECSTUDIOINC.COM

water feature
SOUTHERN AQUATICS, INC.
150 HILDEN RD
SUITE 305
PONTE VEDRA BEACH, FL 32081
p 904.824.1110 | SAIFOUNTAINS.COM

cost estimating
CORNA KOKOSING
6245 WESTERVILLE ROAD
WESTERVILLE, OH 43081
p 614.901.8844 | CORNA.COM

BID SET

revision	date	issued

seal

STATE OF OHIO
BRIANNE KINSEL
REGISTERED
LANDSCAPE ARCHITECT

issue date 06/04/19

project number c18514

sheet name
OVERALL LAYOUT PLAN

sheet number
L200

6/4/2019 4:10:06 PM

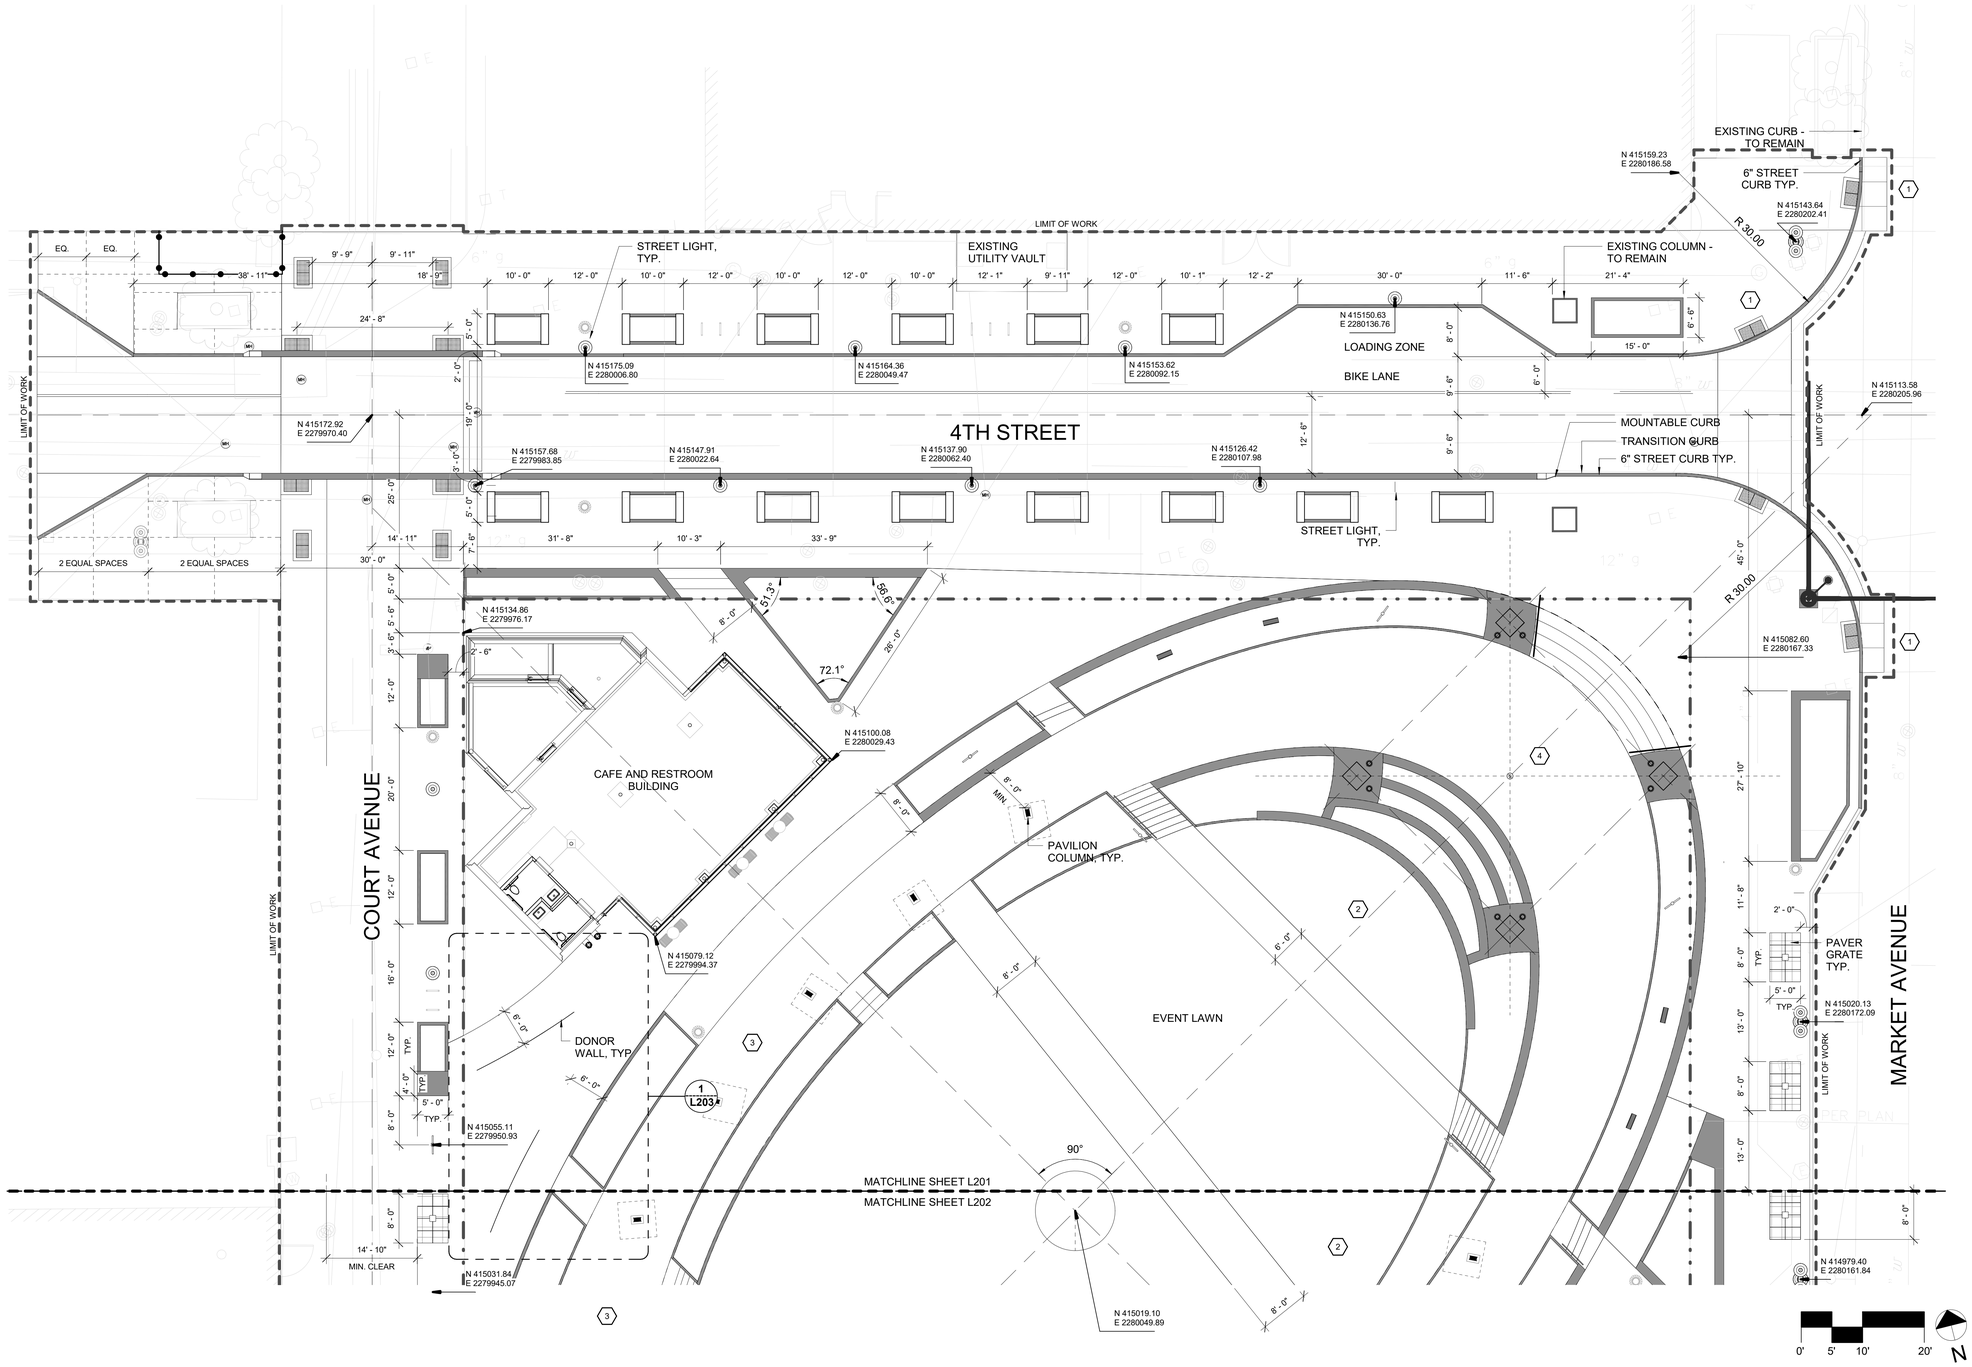

LAYOUT NOTES

1. THE PLANS ASSUME THAT THE LAYOUT AND STAKING WILL BE ACCOMPLISHED BY USING TOTAL STATIONING/DIGITAL METHODS. ANY INFORMATION PROVIDED IS INTENDED TO SUPPORT INFORMATION ALREADY CONTAINED IN CAD FILES.
2. CONTRACTOR SHALL VERIFY ALL EXISTING CONDITIONS AND LAYOUT DIMENSIONS IN THE FIELD. REPORT ANY DISCREPANCIES TO THE LANDSCAPE ARCHITECT FOR DESIGN PRIOR TO COMMENCING CONSTRUCTION.
3. ALL DIMENSIONS ARE TO THE EDGE OF PAVEMENT, FACE OF WALL, OR FACE OF CURB UNLESS NOTED OTHERWISE.
4. PROVIDE ISOLATION JOINTS WHERE CONCRETE PAVEMENT OR PAVING BASE MEETS A FIXED EXISTING OR PROPOSED STRUCTURE.
5. WALKWAYS AND HARDSCAPE ELEMENTS INDICATED AS CURVILINEAR SHALL HAVE A SMOOTH CONTINUOUS CURB.
6. PROVIDE FLUSH CONDITIONS AT JUNCTURE OF ALL WALKWAYS AND DOOR THRESHOLDS.

CONSTRUCTION NOTES - LAYOUT

1. ALIGN CENTER OF HANDICAP RAMP WITH CENTERLINE OF CROSSWALK
2. REFER TO SHEET L203 FOR LAYOUT OF EVENT LAWN, STAGE AND ASSOCIATED PLANTERS AND STAIRS
3. REFER TO STRUCTURAL PLANS FOR LAYOUT, DETAILS AND SPECIFICATIONS OF PAVILION
4. REFER TO STRUCTURAL PLANS FOR LAYOUT, DETAILS AND SPECIFICATIONS OF THE ROTUNDA

MKSK
LANDSCAPE ARCHITECTURE + URBAN PLANNING

462 SOUTH LUDLOW ALLEY
COLUMBUS, OHIO 43215
614 6212796 MKSKSTUDIOS.COM

client / owner
City of Canton

project name
CENTENNIAL PLAZA

project address
301-399 Market Ave N,
Canton, OH 44702

architect
SoL HARRIS/DAY
6677 FRANK AVE NW
NORTH CANTON, OH 44720
p 330.493.3722 | SOLHARRISDAY.COM

structural engineer
ARUP
77 WATER STREET
NEW YORK, NY 10005
p 212.896.3000 | ARUP.COM

civil engineer
ATWELL
7100 E PLEASANT VALLEY ROAD
SUITE 220
INDEPENDENCE, OH 44131
p 440.349.2000 | ATWELL-GROUP.COM

lighting design / electrical engineer
TEC STUDIO / TECH INC.
7510 SLATE RIDGE BOULEVARD
COLUMBUS, OH 43068
p 614.866.2868 | TECSTUDIOINC.COM

water feature
SOUTHERN AQUATICS, INC.
150 HILDEN RD
SUITE 305
PONTE VEDRA BEACH, FL 32081
p 904.824.1110 | SAIFOUNTAINS.COM

cost estimating
CORNA KOKOSING
6245 WESTERVILLE ROAD
WESTERVILLE, OH 43081
p 614.901.8844 | CORNA.COM

BID SET

revision	date	issued

seal

STATE OF OHIO
BRIANNE KINNEY MARC
REGISTERED
LANDSCAPE ARCHITECT

issue date 06/04/19

project number c18514

sheet name
LAYOUT PLAN

sheet number
L201

6/4/2019 4:11:14 PM

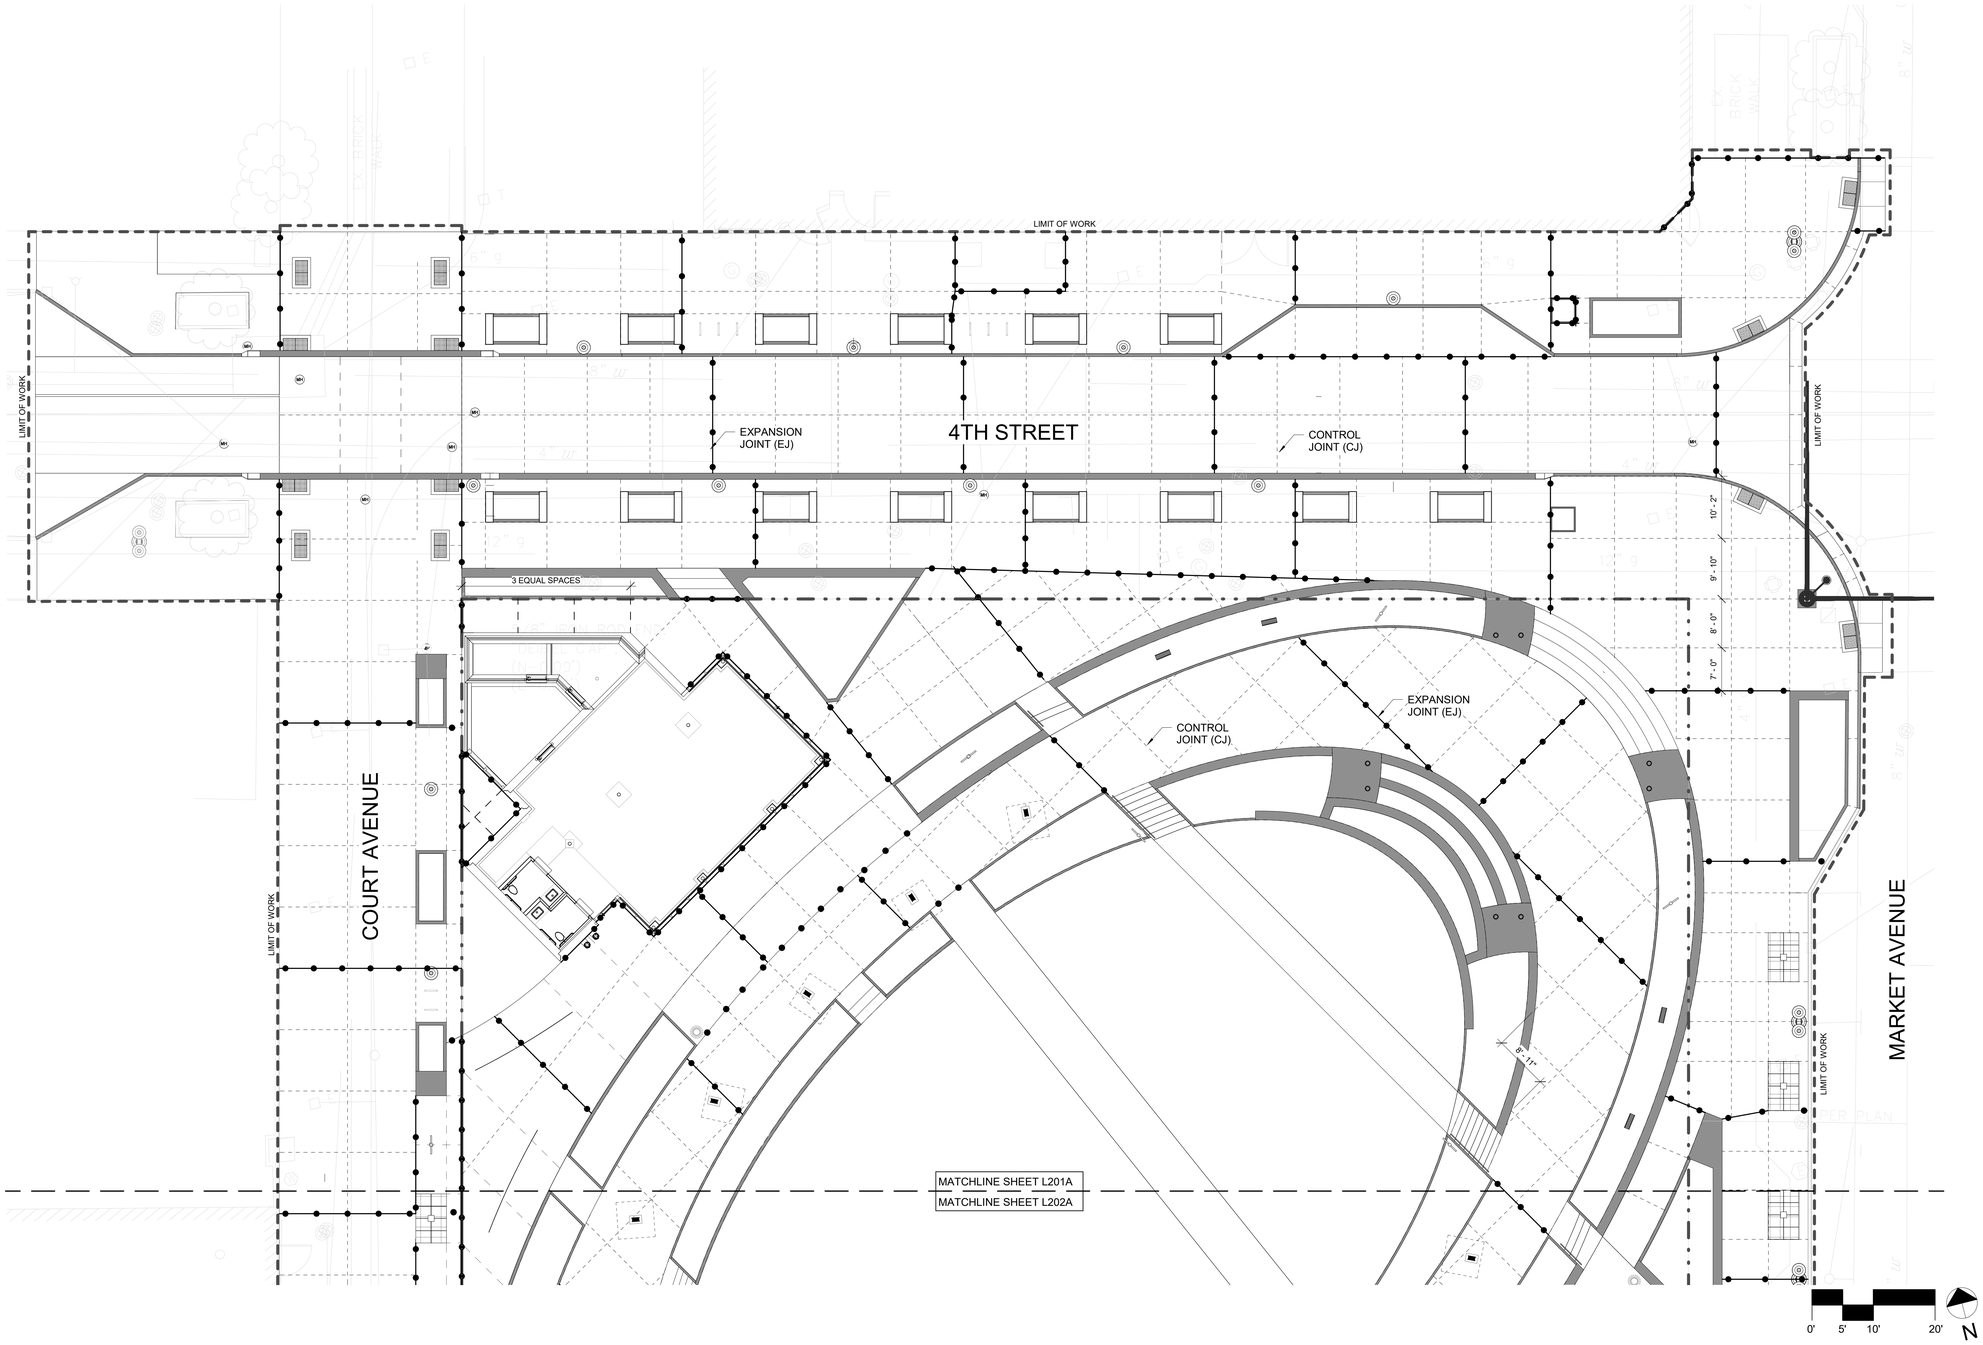

6/4/2019 4:13:07 PM

MKSK

LANDSCAPE ARCHITECTURE + URBAN PLANNING

462 SOUTH LUDLOW ALLEY
COLUMBUS, OHIO 43215
614 6212796 MKSKSTUDIOS.COM

client / owner
City of Canton

project name
CENTENNIAL PLAZA

project address
301-399 Market Ave N,
Canton, OH 44702

architect
SoL HARRIS/DAY
6677 FRANK AVE NW
NORTH CANTON, OH 44720
p 330.493.3722 | SOLHARRISDAY.COM

structural engineer
ARUP
77 WATER STREET
NEW YORK, NY 10005
p 212.896.3000 | ARUP.COM

civil engineer
ATWELL
7100 E PLEASANT VALLEY ROAD
SUITE 220
INDEPENDENCE, OH 44131
p 440.349.2000 | ATWELL-GROUP.COM

lighting design / electrical engineer
TEC STUDIO / TECH INC.
7510 SLATE RIDGE BOULEVARD
COLUMBUS, OH 43068
p 614.866.2868 | TECSTUDIOINC.COM

water feature
SOUTHERN AQUATICS, INC.
150 HILDEN RD
SUITE 305
PONTE VEDRA BEACH, FL 32081
p 904.824.1110 | SAIFOUNTAINS.COM

cost estimating
CORNA KOKOSING
6245 WESTERVILLE ROAD
WESTERVILLE, OH 43081
p 614.901.8844 | CORNA.COM

BID SET

revision	date	issued

seal

issue date
06/04/19

project number
c18514

sheet name
SUB-SLAB JOINTING PLAN

sheet number
L201A

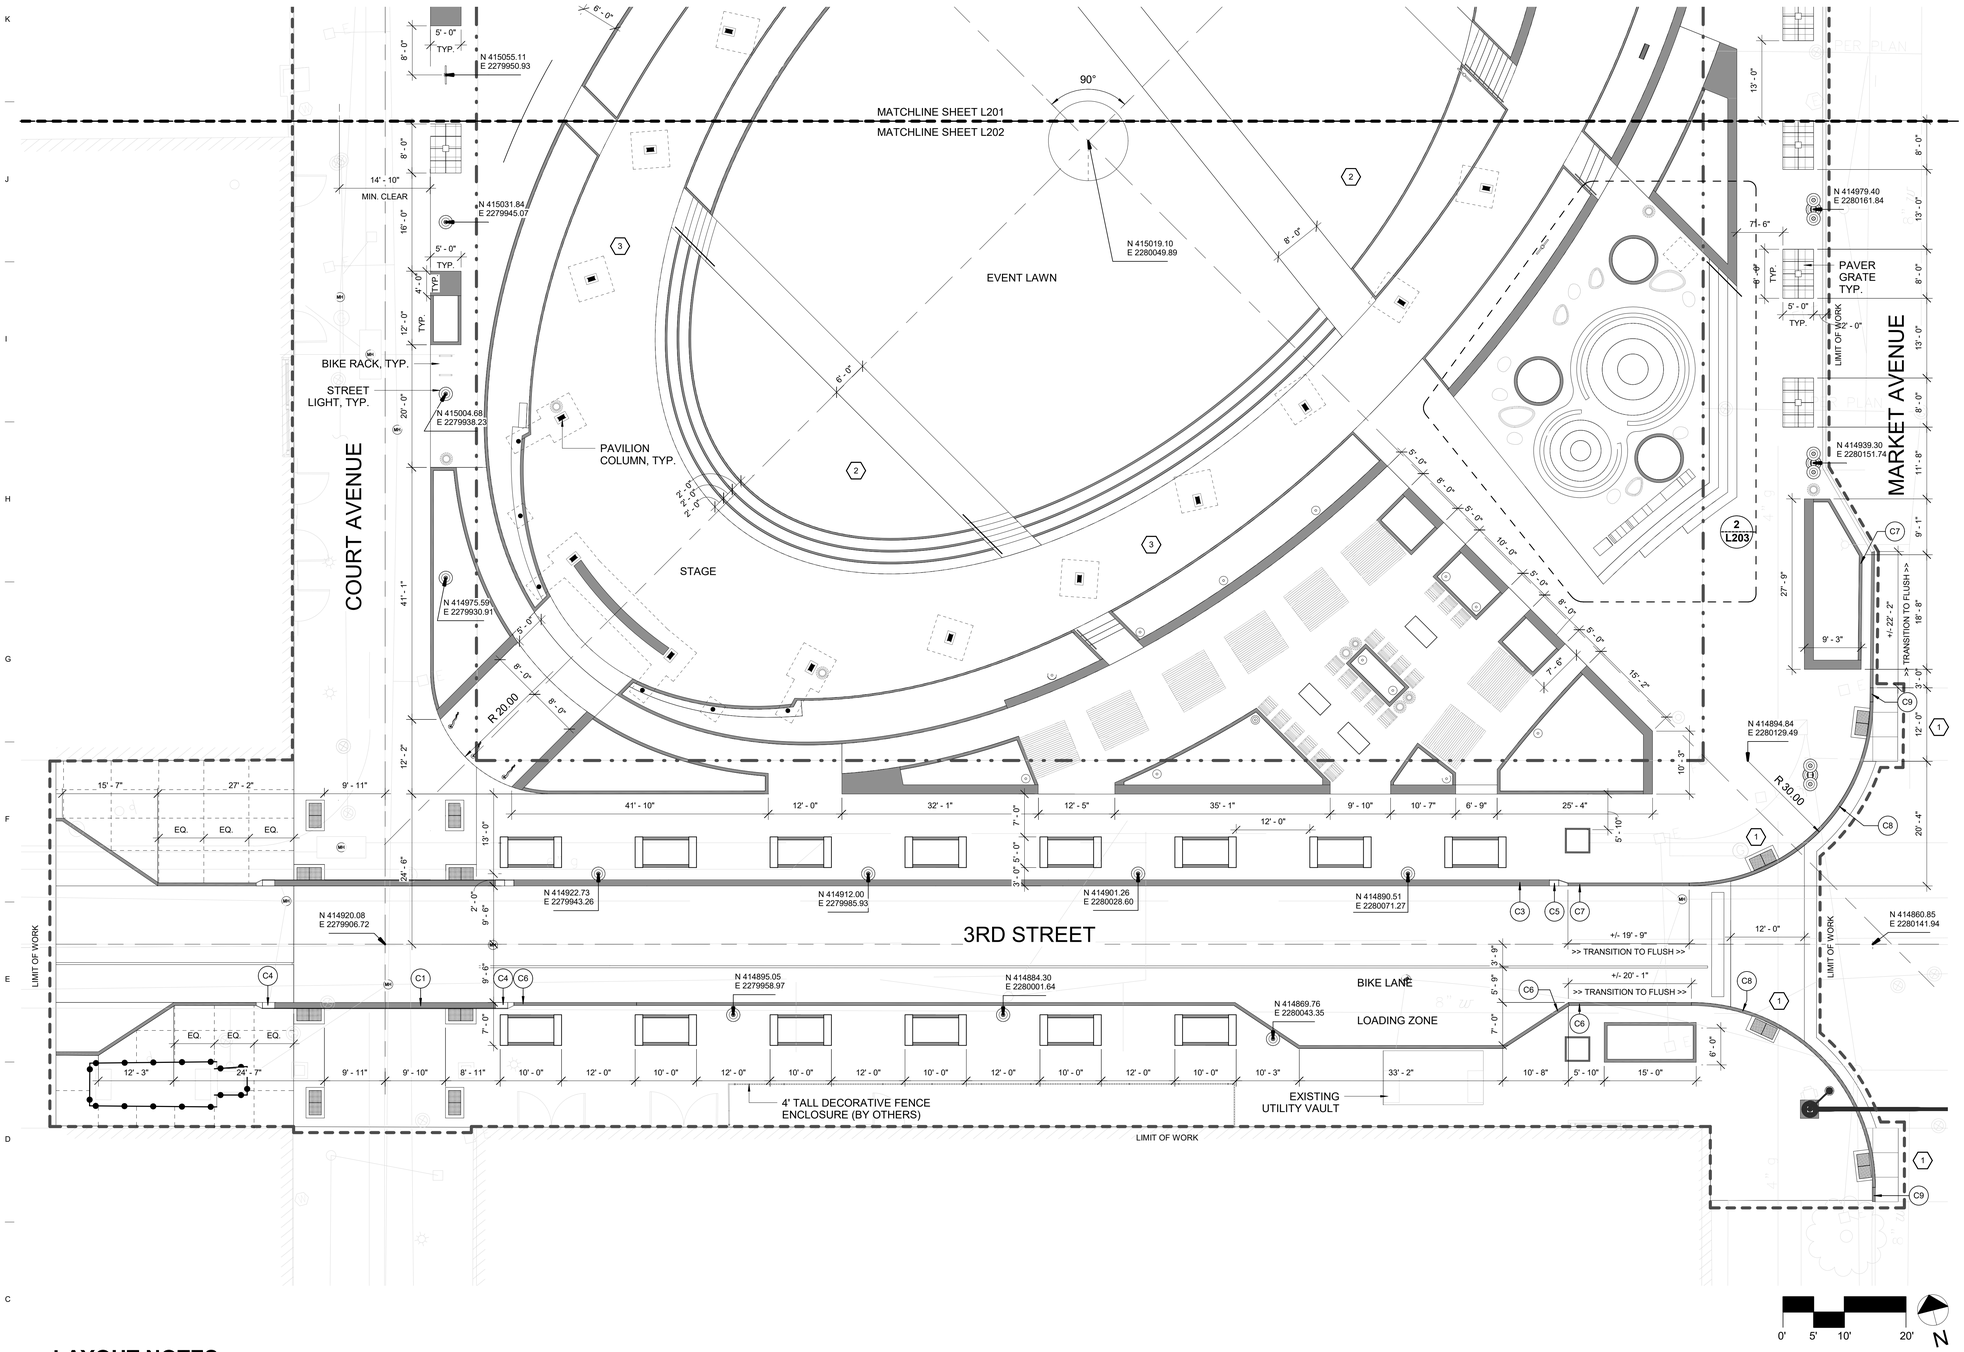

LAYOUT NOTES

1. THE PLANS ASSUME THAT THE LAYOUT AND STAKING WILL BE ACCOMPLISHED BY USING TOTAL STATIONING/DIGITAL METHODS. ANY INFORMATION PROVIDED IS INTENDED TO SUPPORT INFORMATION ALREADY CONTAINED IN CAD FILES.

2. CONTRACTOR SHALL VERIFY ALL EXISTING CONDITIONS AND LAYOUT DIMENSIONS IN THE FIELD. REPORT ANY DISCREPANCIES TO THE LANDSCAPE ARCHITECT FOR DESIGN PRIOR TO COMMENCING CONSTRUCTION.

3. ALL DIMENSIONS ARE TO THE EDGE OF PAVEMENT, FACE OF WALL, OR FACE OF CURB UNLESS NOTED OTHERWISE.

4. PROVIDE ISOLATION JOINTS WHERE CONCRETE PAVEMENT OR PAVING BASE MEETS A FIXED EXISTING OR PROPOSED STRUCTURE.

5. WALKWAYS AND HARDSCAPE ELEMENTS INDICATED AS CURVILINEAR SHALL HAVE A SMOOTH CONTINUOUS CURB.

6. PROVIDE FLUSH CONDITIONS AT JUNCTURE OF ALL WALKWAYS AND DOOR THRESHOLDS.

CONSTRUCTION NOTES - LAYOUT

1. ALIGN CENTER OF HANDICAP RAMP WITH CENTERLINE OF CROSSWALK
2. REFER TO SHEET L203 FOR LAYOUT OF EVENT LAWN, STAGE AND ASSOCIATED PLANTERS AND STAIRS
3. REFER TO STRUCTURAL PLANS FOR LAYOUT, DETAILS AND SPECIFICATIONS OF PAVILION
4. REFER TO STRUCTURAL PLANS FOR LAYOUT, DETAILS AND SPECIFICATIONS OF THE ROTUNDA

MKSK
LANDSCAPE ARCHITECTURE + URBAN PLANNING

462 SOUTH LUDLOW ALLEY
COLUMBUS, OHIO 43215
614 6212796 MKSKSTUDIOS.COM

client / owner
City of Canton

project name
CENTENNIAL PLAZA

project address
301-399 Market Ave N,
Canton, OH 44702

architect
SoL HARRIS/DAY
6677 FRANK AVE NW
NORTH CANTON, OH 44720
p 330.493.3722 | SOLHARRISDAY.COM

structural engineer
ARUP
77 WATER STREET
NEW YORK, NY 10005
p 212.896.3000 | ARUP.COM

civil engineer
ATWELL
7100 E PLEASANT VALLEY ROAD
SUITE 220
INDEPENDENCE, OH 44131
p 440.349.2000 | ATWELL-GROUP.COM

lighting design / electrical engineer
TEC STUDIO / TECH INC.
7510 SLATE RIDGE BOULEVARD
COLUMBUS, OH 43068
p 614.866.2868 | TECSTUDIOINC.COM

water feature
SOUTHERN AQUATICS, INC.
150 HILDEN RD
SUITE 305
PONTE VEDRA BEACH, FL 32081
p 904.824.1110 | SAIFOUNTAINS.COM

cost estimating
CORNA KOKOSING
6245 WESTERVILLE ROAD
WESTERVILLE, OH 43081
p 614.901.8844 | CORNA.COM

BID SET

revision	date	issued

seal

issue date
06/04/19

project number
c18514

sheet name
LAYOUT PLAN

sheet number
L202

6/4/2019 4:15:05 PM

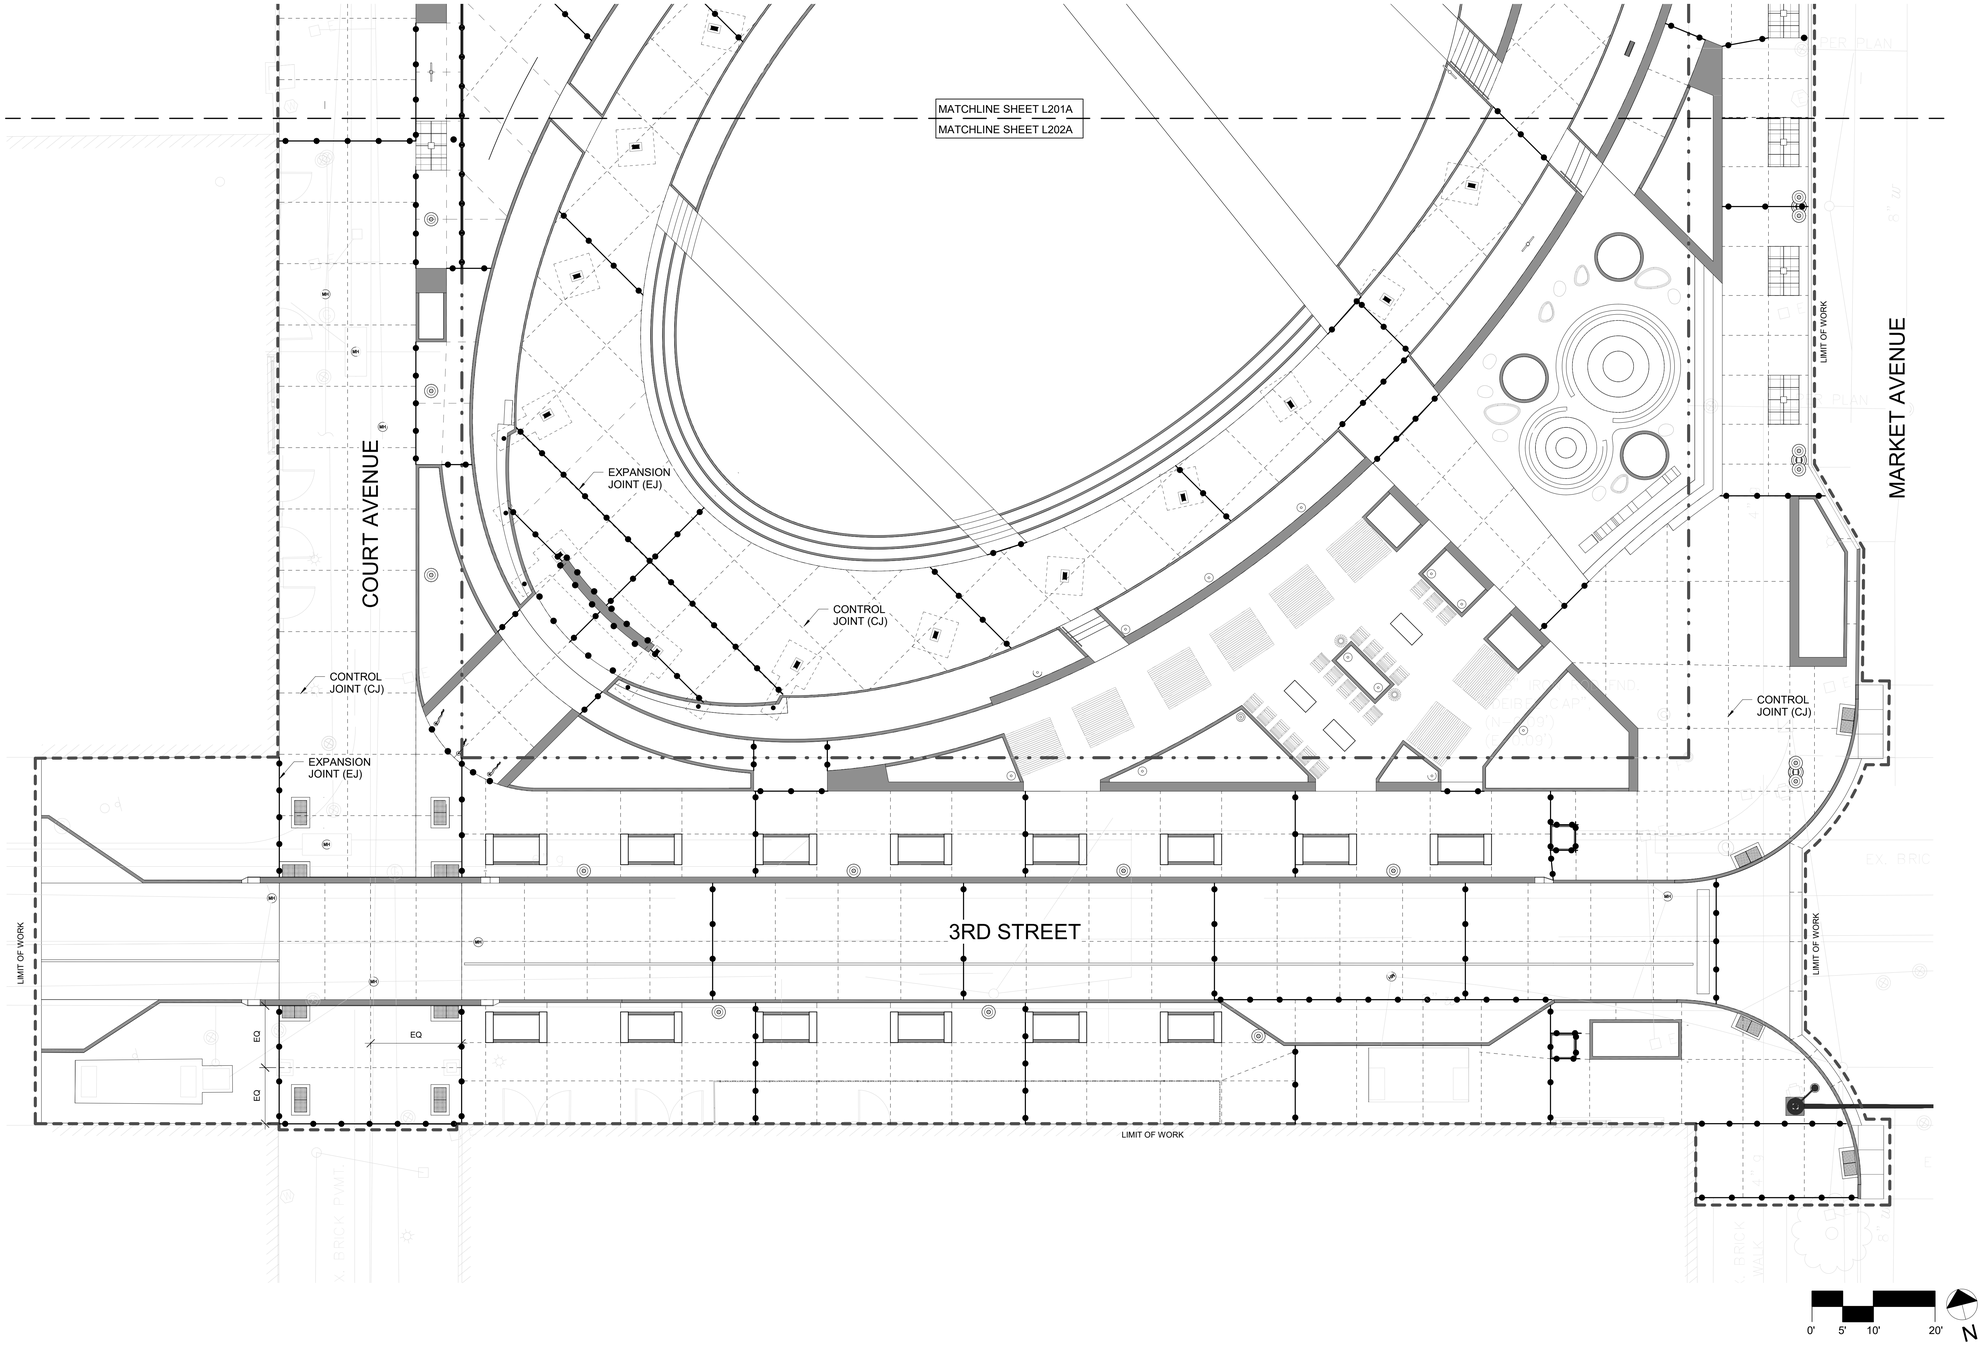

MKSK
LANDSCAPE ARCHITECTURE + URBAN PLANNING

462 SOUTH LUDLOW ALLEY
COLUMBUS, OHIO 43215
614 6212796 MKSKSTUDIOS.COM

client / owner
City of Canton

project name
CENTENNIAL PLAZA

project address
301-399 Market Ave N,
Canton, OH 44702

architect
SoL HARRIS/DAY
6677 FRANK AVE NW
NORTH CANTON, OH 44720
p 330.493.3722 | SOLHARRISDAY.COM

structural engineer
ARUP
77 WATER STREET
NEW YORK, NY 10005
p 212.896.3000 | ARUP.COM

civil engineer
ATWELL
7100 E PLEASANT VALLEY ROAD
SUITE 220
INDEPENDENCE, OH 44131
p 440.349.2000 | ATWELL-GROUP.COM

lighting design / electrical engineer
TEC STUDIO / TECH INC.
7510 SLATE RIDGE BOULEVARD
COLUMBUS, OH 43068
p 614.866.2868 | TECSTUDIOINC.COM

water feature
SOUTHERN AQUATICS, INC.
150 HILDEN RD
SUITE 305
PONTE VEDRA BEACH, FL 32081
p 904.824.1110 | SAIFOUNTAINS.COM

cost estimating
CORNA KOKOSING
6245 WESTERVILLE ROAD
WESTERVILLE, OH 43081
p 614.901.8844 | CORNA.COM

BID SET

revision	date	issued

seal

issue date
06/04/19

project number
c18514

sheet name
SUB-SLAB JOINTING PLAN

sheet number
L202A

6/4/2019 4:15:39 PM

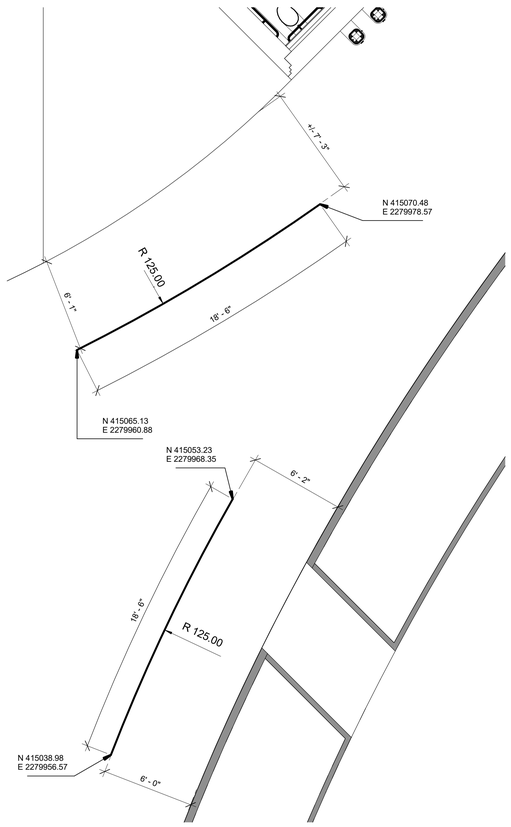

1 DONOR WALL LAYOUT ENLARGEMENT PLAN
1/4" = 1'-0"

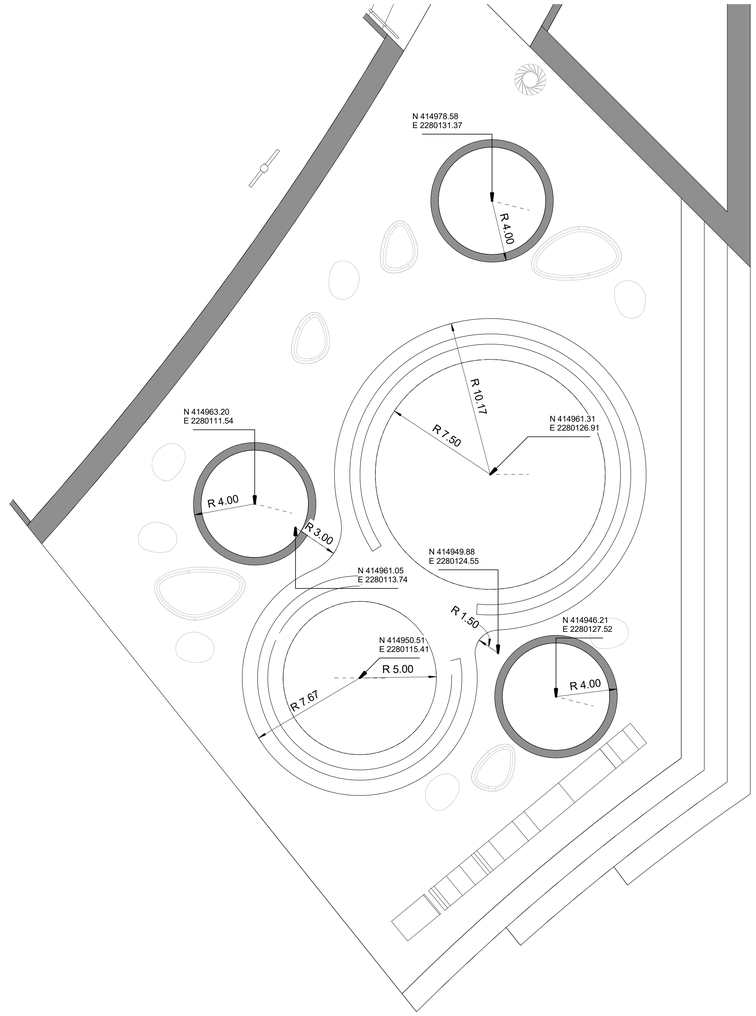

2 MIST GARDEN LAYOUT ENLARGEMENT
1/4" = 1'-0"

6/4/2019 4:15:50 PM

MKSK
LANDSCAPE ARCHITECTURE + URBAN PLANNING

462 SOUTH LUDLOW ALLEY
COLUMBUS, OHIO 43215
614 6212796 MKSKSTUDIOS.COM

client / owner
City of Canton

project name
CENTENNIAL PLAZA

project address
301-399 Market Ave N,
Canton, OH 44702

architect
SoL HARRIS/DAY
6677 FRANK AVE NW
NORTH CANTON, OH 44720
p 330.493.3722 | SOLHARRISDAY.COM

structural engineer
ARUP
77 WATER STREET
NEW YORK, NY 10005
p 212.896.3000 | ARUP.COM

civil engineer
ATWELL
7100 E PLEASANT VALLEY ROAD
SUITE 220
INDEPENDENCE, OH 44131
p 440.349.2000 | ATWELL-GROUP.COM

lighting design / electrical engineer
TEC STUDIO / TECH INC.
7510 SLATE RIDGE BOULEVARD
COLUMBUS, OH 43068
p 614.866.2868 | TECSTUDIOINC.COM

water feature
SOUTHERN AQUATICS, INC.
150 HILDEN RD
SUITE 305
PONTE VEDRA BEACH, FL 32081
p 904.824.1110 | SAIFOUNTAINS.COM

cost estimating
CORNA KOKOSING
6245 WESTERVILLE ROAD
WESTERVILLE, OH 43081
p 614.901.8844 | CORNA.COM

BID SET

revision	date	issued

seal

issue date
06/04/19

project number
c18514

sheet name
LAYOUT
ENLARGEMENTS

sheet number
L203

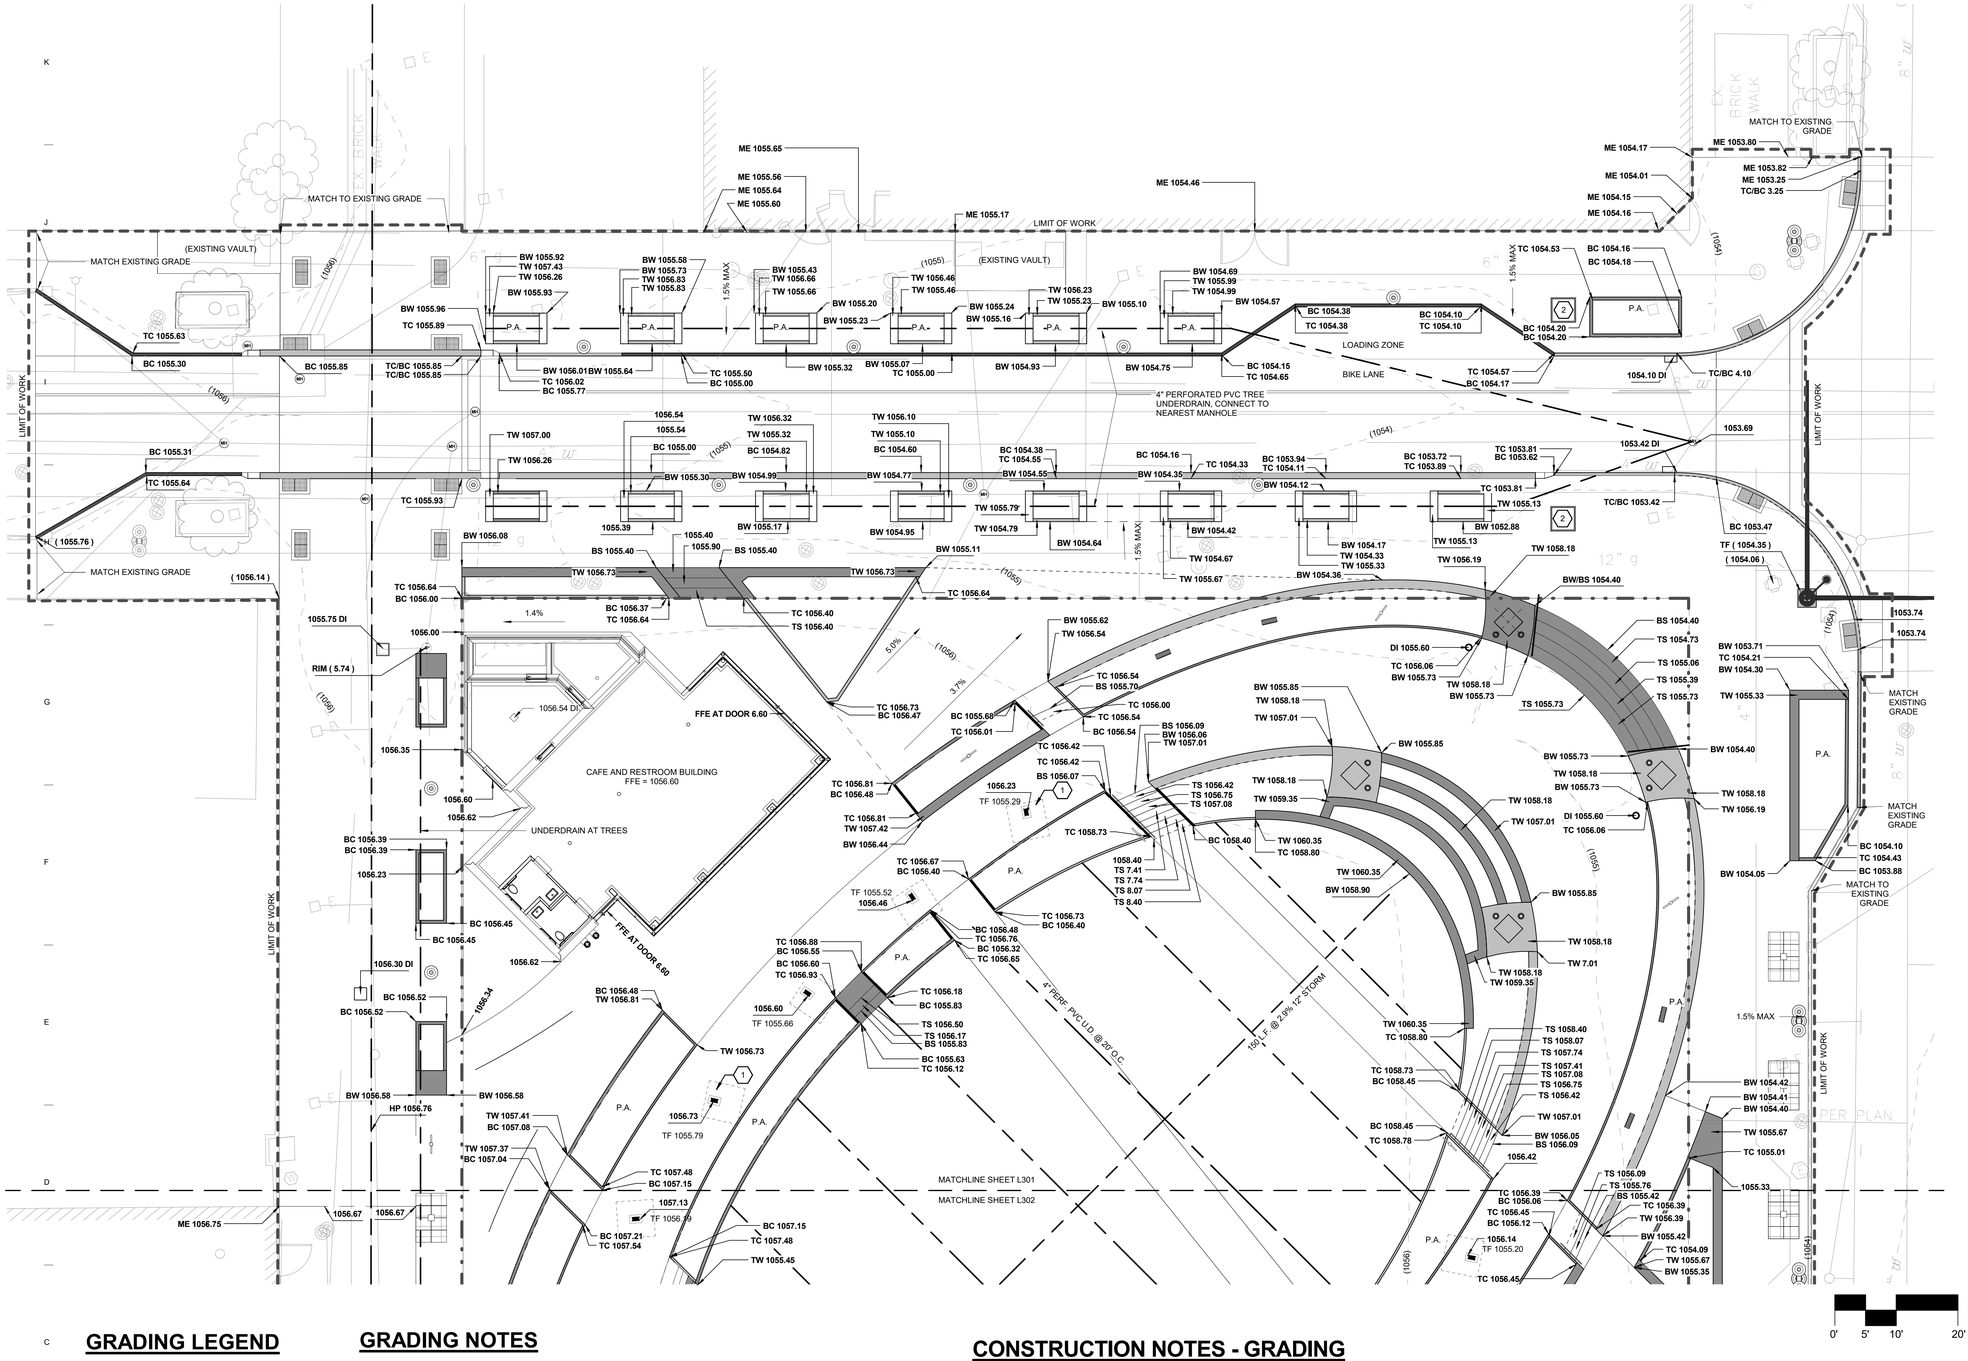

GRADING LEGEND

- - - - - -	EXISTING CONTOUR
869	PROPOSED CONTOUR
+ (863.00)	EXISTING SPOT GRADE
+ 863.00	PROPOSED SPOT GRADE
TC/BC	TOP/BOTTOM OF CURB
AD	AREA DRAIN
ME	MEET EXISTING / FLUSH
TF	TOP OF FOUNDATION

GRADING NOTES

1. ALL EROSION CONTROL MEASURES ARE TO BE CONSTRUCTED TO MEET FIELD CONDITIONS AT THE TIME OF CONSTRUCTION AND PRIOR TO ANY GRADING OR DISTURBANCE OF EXISTING CONDITIONS.

2. CONTRACTOR SHALL VERIFY ALL EXISTING GRADES IN THE FIELD AND REPORT ANY DISCREPANCIES IMMEDIATELY TO THE LANDSCAPE ARCHITECT.

3. ALL SURFACES SHALL BE CONSTRUCTED TO POSITIVELY DRAIN AWAY FROM ALL VERTICAL ELEMENTS SUCH AS BUILDINGS, WALLS, COLUMNS, ETC., AND INTO THE SITE DRAINAGE SYSTEM.

4. PROVIDE A MINIMUM OF 1/8" PER FOOT OF CROSS SLOPE IN THE DIRECTION OF SURFACE DRAINAGEON ALL WALKWAYS.

5. COMPACT ALL SUBGRADE AS REQUIRED TO PROVIDE FULL STRENGTH BEARING WITHOUT SETTLEMENT FOR ALL PAVEMENTS, STRUCTURES, AND LANDSCAPE FEATURES.

6. PLANTING SOIL MIX PLACEMENT. THE CONTRACTOR SHALL PROVIDE AND PLACE ALL APPROVED PLANTING SOIL MIX FOR ALL LANDSCAPE AREAS TO REQUIRED GRADES. REFER TO SOILS PLAN FOR DEPTHS OF PLANTING SOIL MIXES.

7. PROMPTLY REMOVE SOIL AND DEBRIS CREATED FROM GRADING OPERATIONS FROM PAVED AREAS. CLEAN WHEELS OF VEHICLES BEFORE LEAVING SITE TO AVOID TRACKING SOIL ONTO SURFACES OF ROADS, WALKS OR OTHER PAVED SURFACES.

8. CONTRACTOR IS NOT TO MODIFY AEP INFRASTRUCTURE AND WILL COORDINATE WITH AEP AND THEIR CONTRACTORS FOR ADJUSTMENTS TO VAULT AND MANHOLE COVERS.

CONSTRUCTION NOTES - GRADING

1. REFER TO STRUCTURAL DRAWINGS FOR PAVILION COLUMN FOUNDATION DETAILS AND DETAIL 6/L802 FOR FINISH PAVEMENT AND COLUMN CONCRETE COLLAR CORRELATION.

2. EXISTING BRICK COLUMN AND SIGNAL BOX TO REMAIN.

6/4/2019 4:16:21 PM

MKSK
LANDSCAPE ARCHITECTURE + URBAN PLANNING

462 SOUTH LUDLOW ALLEY
COLUMBUS, OHIO 43215
614 6212796 MKSKSTUDIOS.COM

client / owner
City of Canton

project name
CENTENNIAL PLAZA

project address
301-399 Market Ave N,
Canton, OH 44702

architect
SoL HARRIS/DAY
6677 FRANK AVE NW
NORTH CANTON, OH 44720
p 330.493.3722 | SOLHARRISDAY.COM

structural engineer
ARUP
77 WATER STREET
NEW YORK, NY 10005
p 212.896.3000 | ARUP.COM

civil engineer
ATWELL
7100 E PLEASANT VALLEY ROAD
SUITE 220
INDEPENDENCE, OH 44131
p 440.349.2000 | ATWELL-GROUP.COM

lighting design / electrical engineer
TEC STUDIO / TECH INC.
7510 SLATE RIDGE BOULEVARD
COLUMBUS, OH 43068
p 614.866.2868 | TECSTUDIOINC.COM

water feature
SOUTHERN AQUATICS, INC.
150 HILDEN RD
SUITE 305
PONTE VEDRA BEACH, FL 32081
p 904.824.1110 | SAIFOUNTAINS.COM

cost estimating
CORNA KOKOSING
6245 WESTERVILLE ROAD
WESTERVILLE, OH 43081
p 614.901.8844 | CORNA.COM

BID SET

revision	date	issued

seal

STATE OF OHIO
BRIANNE KINSEY HARRIS
REGISTERED
LANDSCAPE ARCHITECT

issue date
06/04/19

project number
c18514

sheet name
GRADING PLAN

sheet number
L301

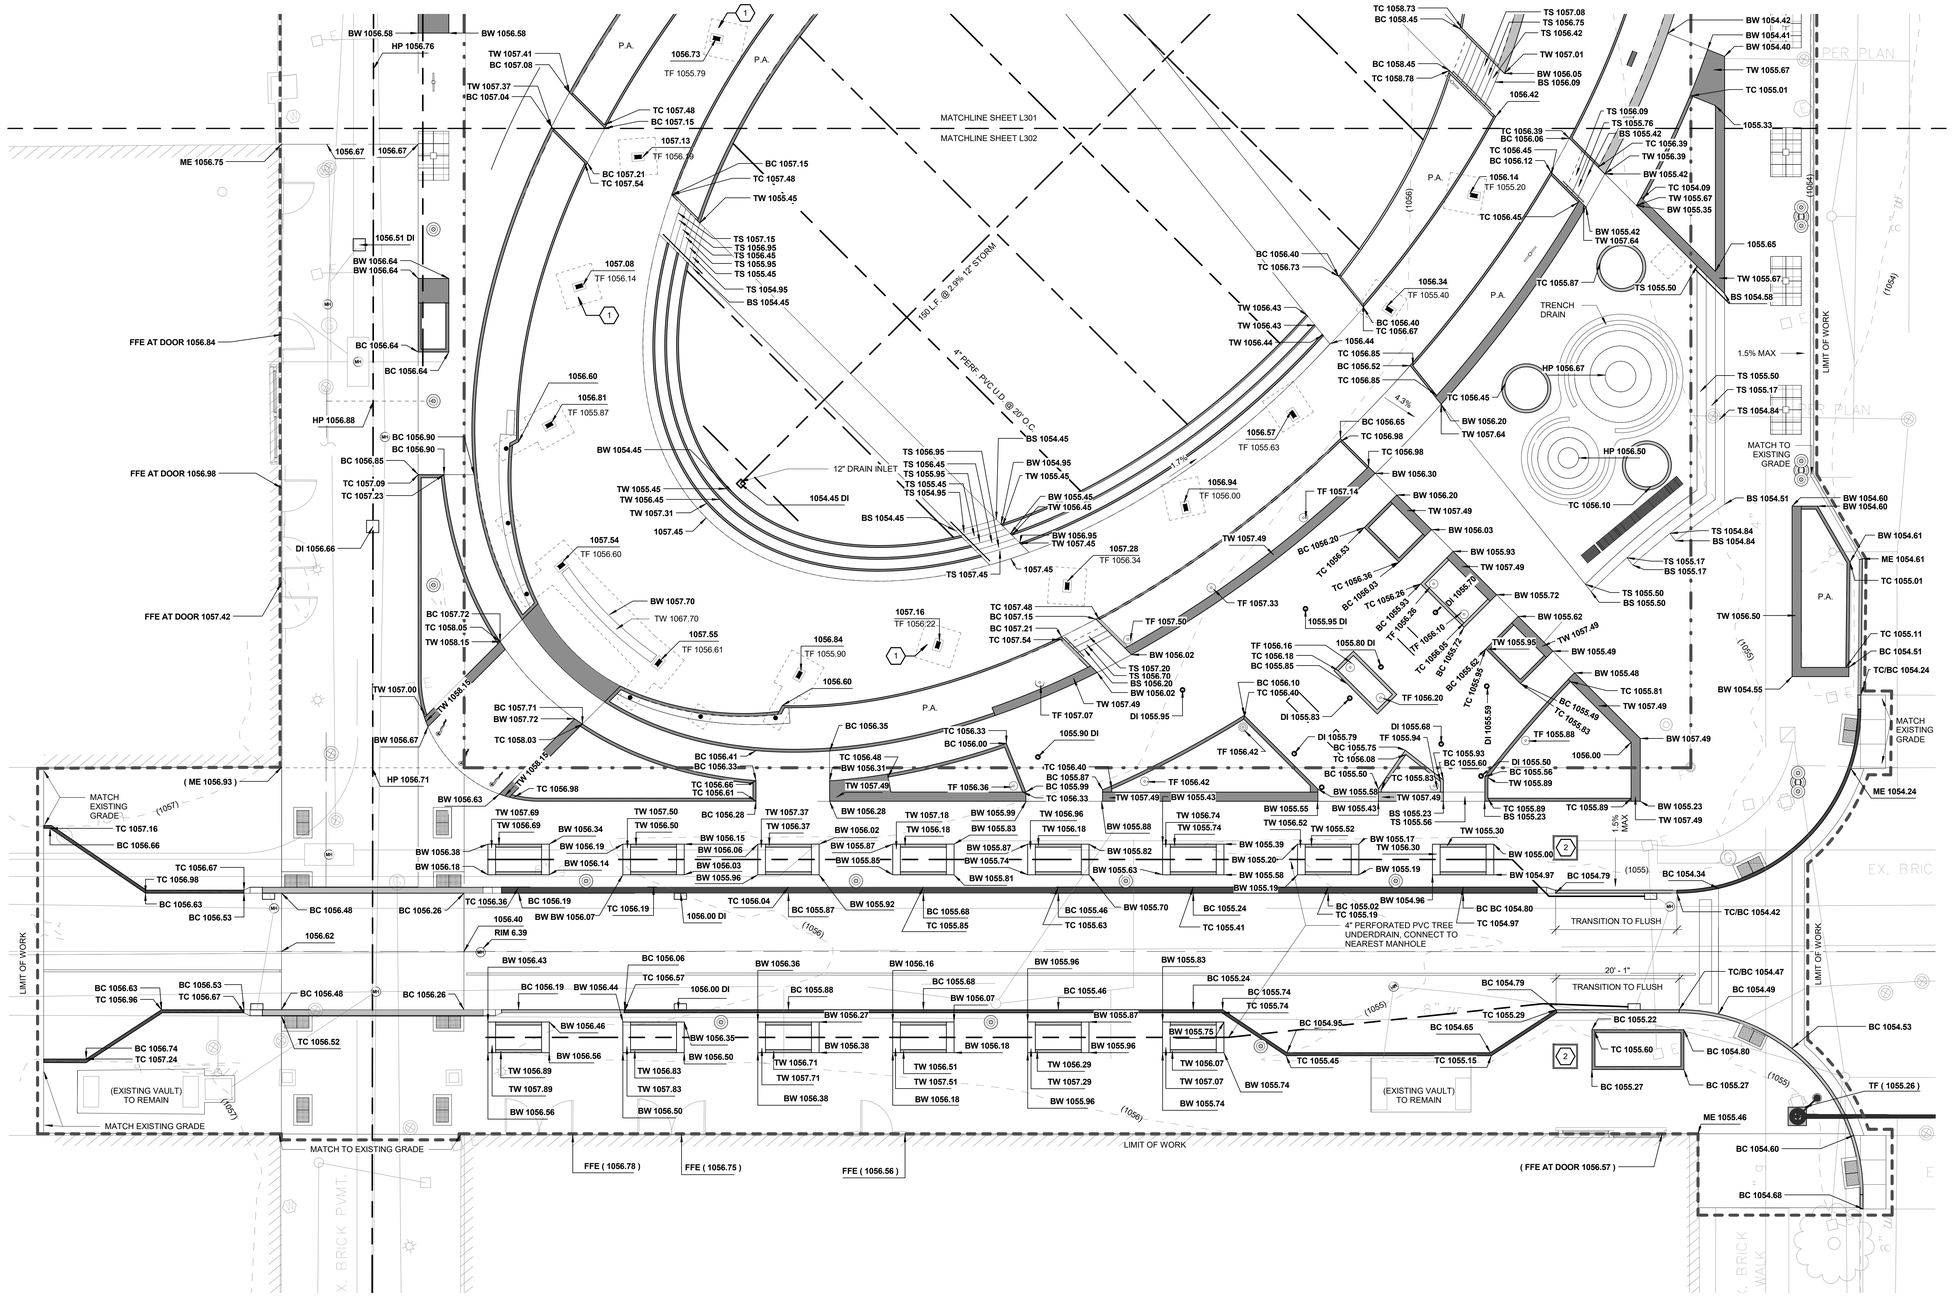

GRADING LEGEND

- - - - - -	EXISTING CONTOUR
869	PROPOSED CONTOUR
+ (863.00)	EXISTING SPOT GRADE
+ 863.00	PROPOSED SPOT GRADE
TC/BC	TOP/BOTTOM OF CURB
AD	AREA DRAIN
ME	MEET EXISTING / FLUSH
TF	TOP OF FOUNDATION

GRADING NOTES

1. ALL EROSION CONTROL MEASURES ARE TO BE CONSTRUCTED TO MEET FIELD CONDITIONS AT THE TIME OF CONSTRUCTION AND PRIOR TO ANY GRADING OR DISTURBANCE OF EXISTING CONDITIONS.

2. CONTRACTOR SHALL VERIFY ALL EXISTING GRADES IN THE FIELD AND REPORT ANY DISCREPANCIES IMMEDIATELY TO THE LANDSCAPE ARCHITECT.

3. ALL SURFACES SHALL BE CONSTRUCTED TO POSITIVELY DRAIN AWAY FROM ALL VERTICAL ELEMENTS SUCH AS BUILDINGS, WALLS, COLUMNS, ETC., AND INTO THE SITE DRAINAGE SYSTEM.

4. PROVIDE A MINIMUM OF 1/8" PER FOOT OF CROSS SLOPE IN THE DIRECTION OF SURFACE DRAINAGEON ALL WALKWAYS.

5. COMPACT ALL SUBGRADE AS REQUIRED TO PROVIDE FULL STRENGTH BEARING WITHOUT SETTLEMENT FOR ALL PAVEMENTS, STRUCTURES, AND LANDSCAPE FEATURES.

6. PLANTING SOIL MIX PLACEMENT. THE CONTRACTOR SHALL PROVIDE AND PLACE ALL APPROVED PLANTING SOIL MIX FOR ALL LANDSCAPE AREAS TO REQUIRED GRADES. REFER TO SOILS PLAN FOR DEPTHS OF PLANTING SOIL MIXES.

7. PROMPTLY REMOVE SOIL AND DEBRIS CREATED FROM GRADING OPERATIONS FROM PAVED AREAS. CLEAN WHEELS OF VEHICLES BEFORE LEAVING SITE TO AVOID TRACKING SOIL ONTO SURFACES OF ROADS, WALKS OR OTHER PAVED SURFACES.

8. CONTRACTOR IS NOT TO MODIFY AEP INFRASTRUCTURE AND WILL COORDINATE WITH AEP AND THEIR CONTRACTORS FOR ADJUSTMENTS TO VAULT AND MANHOLE COVERS.

CONSTRUCTION NOTES - GRADING

1. REFER TO STRUCTURAL DRAWINGS FOR PAVILION COLUMN FOUNDATION DETAILS AND DETAIL 6/L802 FOR FINISH PAVEMENT AND COLUMN CONCRETE COLLAR CORRELATION.

2. EXISTING BRICK COLUMN AND SIGNAL BOX TO REMAIN.

MKSK
LANDSCAPE ARCHITECTURE + URBAN PLANNING

462 SOUTH LUDLOW ALLEY
COLUMBUS, OHIO 43215
614 6212796 MKSKSTUDIOS.COM

client / owner
City of Canton

project name
CENTENNIAL PLAZA

project address
301-399 Market Ave N,
Canton, OH 44702

architect
SoL HARRIS/DAY
6677 FRANK AVE NW
NORTH CANTON, OH 44720
p 330.493.3722 | SOLHARRISDAY.COM

structural engineer
ARUP
77 WATER STREET
NEW YORK, NY 10005
p 212.896.3000 | ARUP.COM

civil engineer
ATWELL
7100 E PLEASANT VALLEY ROAD
SUITE 220
INDEPENDENCE, OH 44131
p 440.349.2000 | ATWELL-GROUP.COM

lighting design / electrical engineer
TEC STUDIO / TECH INC.
7510 SLATE RIDGE BOULEVARD
COLUMBUS, OH 43068
p 614.866.2868 | TECSTUDIOINC.COM

water feature
SOUTHERN AQUATICS, INC.
150 HILDEN RD
SUITE 305
PONTE VEDRA BEACH, FL 32081
p 904.824.1110 | SAIFOUNTAINS.COM

cost estimating
CORNA KOKOSING
6245 WESTERVILLE ROAD
WESTERVILLE, OH 43081
p 614.901.8844 | CORNA.COM

BID SET

revision	date	issued

seal
STATE OF OHIO · BRIAN KENNEDY · REGISTERED LANDSCAPE ARCHITECT

issue date
06/04/19

project number
c18514

sheet name
GRADING PLAN

sheet number
L302

6/4/2019 4:17:43 PM

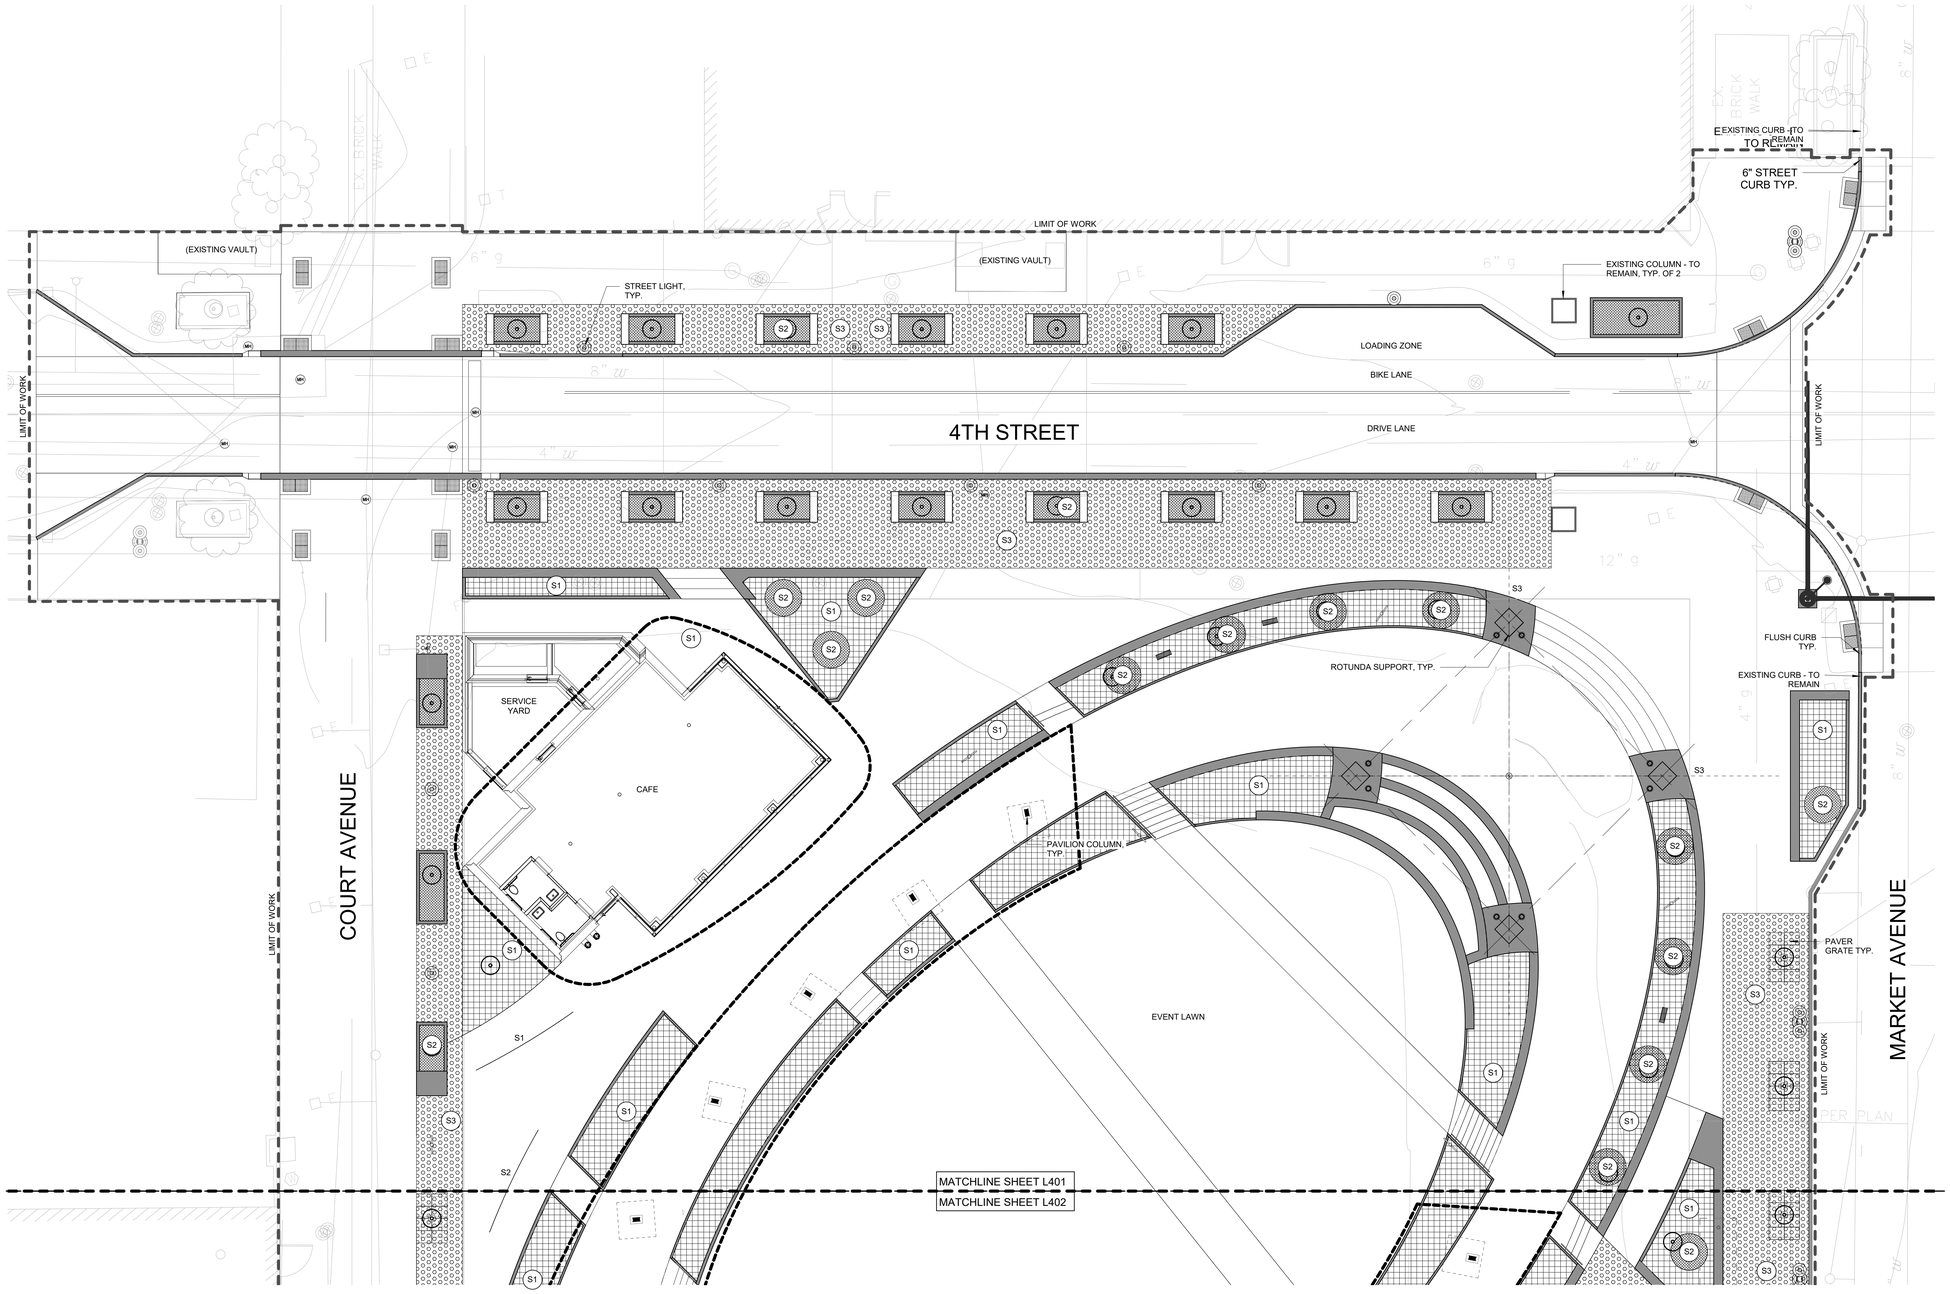

SOILS LEGEND

- S1 — SOIL PROFILE - PLANTING BED -18" DEPTH — REFER: 1 / L401
- S2 — SOIL PROFILE - TREE PIT -30" DEPTH — REFER: 2 / L401
- S3 — STRUCTURAL SOIL -30" DEPTH — REFER: 3 / L401

SOILS NOTES

1. TOPSOIL USED IN PLANTING MIXES MAY NOT BE SITE SALVAGED.
2. ALL FINISHED GRADED SURFACES SHALL BE CONSTRUCTED TO POSITIVELY DRAIN AWAY FROM ALL VERTICAL ELEMENTS SUCH AS BUILDINGS, WALLS, COLUMNS, AND INTO PROPER DRAINAGE SYSTEM.
3. PLANTING MIX DEPTH INDICATED IS THE FINAL DEPTH REQUIRED. COMPENSATE FOR SETTLING AND COMPACTION AS NEEDED.
4. OVER EXCAVATE TO DEPTH NECESSARY TO PROVIDE REQUIRED DEPTH OF PLANTING SOIL MIX.
5. PLANTING SOIL MIX PLACEMENT - THE CONTRACTOR SHALL PROVIDE AND PLACE ALL APPROVED PLANTING SOIL MIX FOR ALL LANDSCAPE AREAS TO REQUIRED GRADES. REFER TO THE GRADING PLAN FOR ALL FINISHED GRADES.

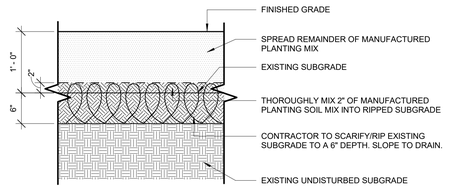

1 SOIL PROFILE- PLANTING BED
1" = 1'-0"

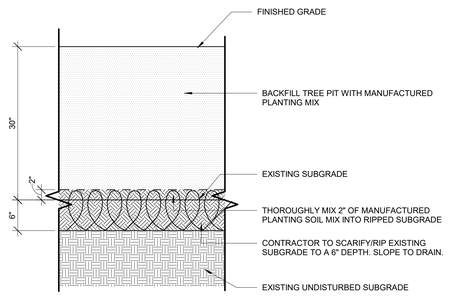

2 SOIL PROFILE- TREE PIT
1" = 1'-0"

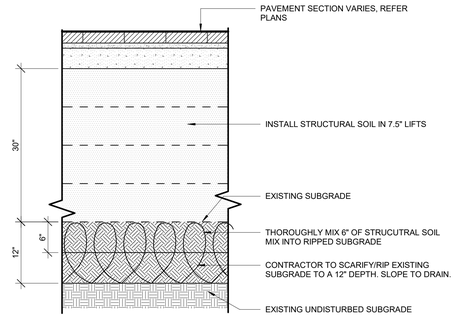

3 SOIL PROFILE- SAND BASE STRUCTURAL SOIL
1" = 1'-0"

MKSK
LANDSCAPE ARCHITECTURE + URBAN PLANNING
462 SOUTH LUDLOW ALLEY
COLUMBUS, OHIO 43215
614 6212796 MKSKSTUDIOS.COM

client / owner
City of Canton

project name
CENTENNIAL PLAZA

project address
301-399 Market Ave N,
Canton, OH 44702

architect
SoL HARRIS/DAY
6677 FRANK AVE NW
NORTH CANTON, OH 44720
p 330.493.3722 | SOLHARRISDAY.COM

structural engineer
ARUP
77 WATER STREET
NEW YORK, NY 10005
p 212.896.3000 | ARUP.COM

civil engineer
ATWELL
7100 E PLEASANT VALLEY ROAD
SUITE 220
INDEPENDENCE, OH 44131
p 440.349.2000 | ATWELL-GROUP.COM

lighting design / electrical engineer
TEC STUDIO / TECH INC.
7510 SLATE RIDGE BOULEVARD
COLUMBUS, OH 43068
p 614.866.2868 | TECSTUDIOINC.COM

water feature
SOUTHERN AQUATICS, INC.
150 HILDEN RD
SUITE 305
PONTE VEDRA BEACH, FL 32081
p 904.824.1110 | SAIFOUNTAINS.COM

cost estimating
CORNA KOKOSING
6245 WESTERVILLE ROAD
WESTERVILLE, OH 43081
p 614.901.8844 | CORNA.COM

BID SET

revision	date	issued

seal
STATE OF OHIO · BRIAN KENNEDY · REGISTERED LANDSCAPE ARCHITECT

issue date 06/04/19

project number c18514

sheet name
SOILS PLAN

sheet number
L401

6/4/2019 4:18:16 PM

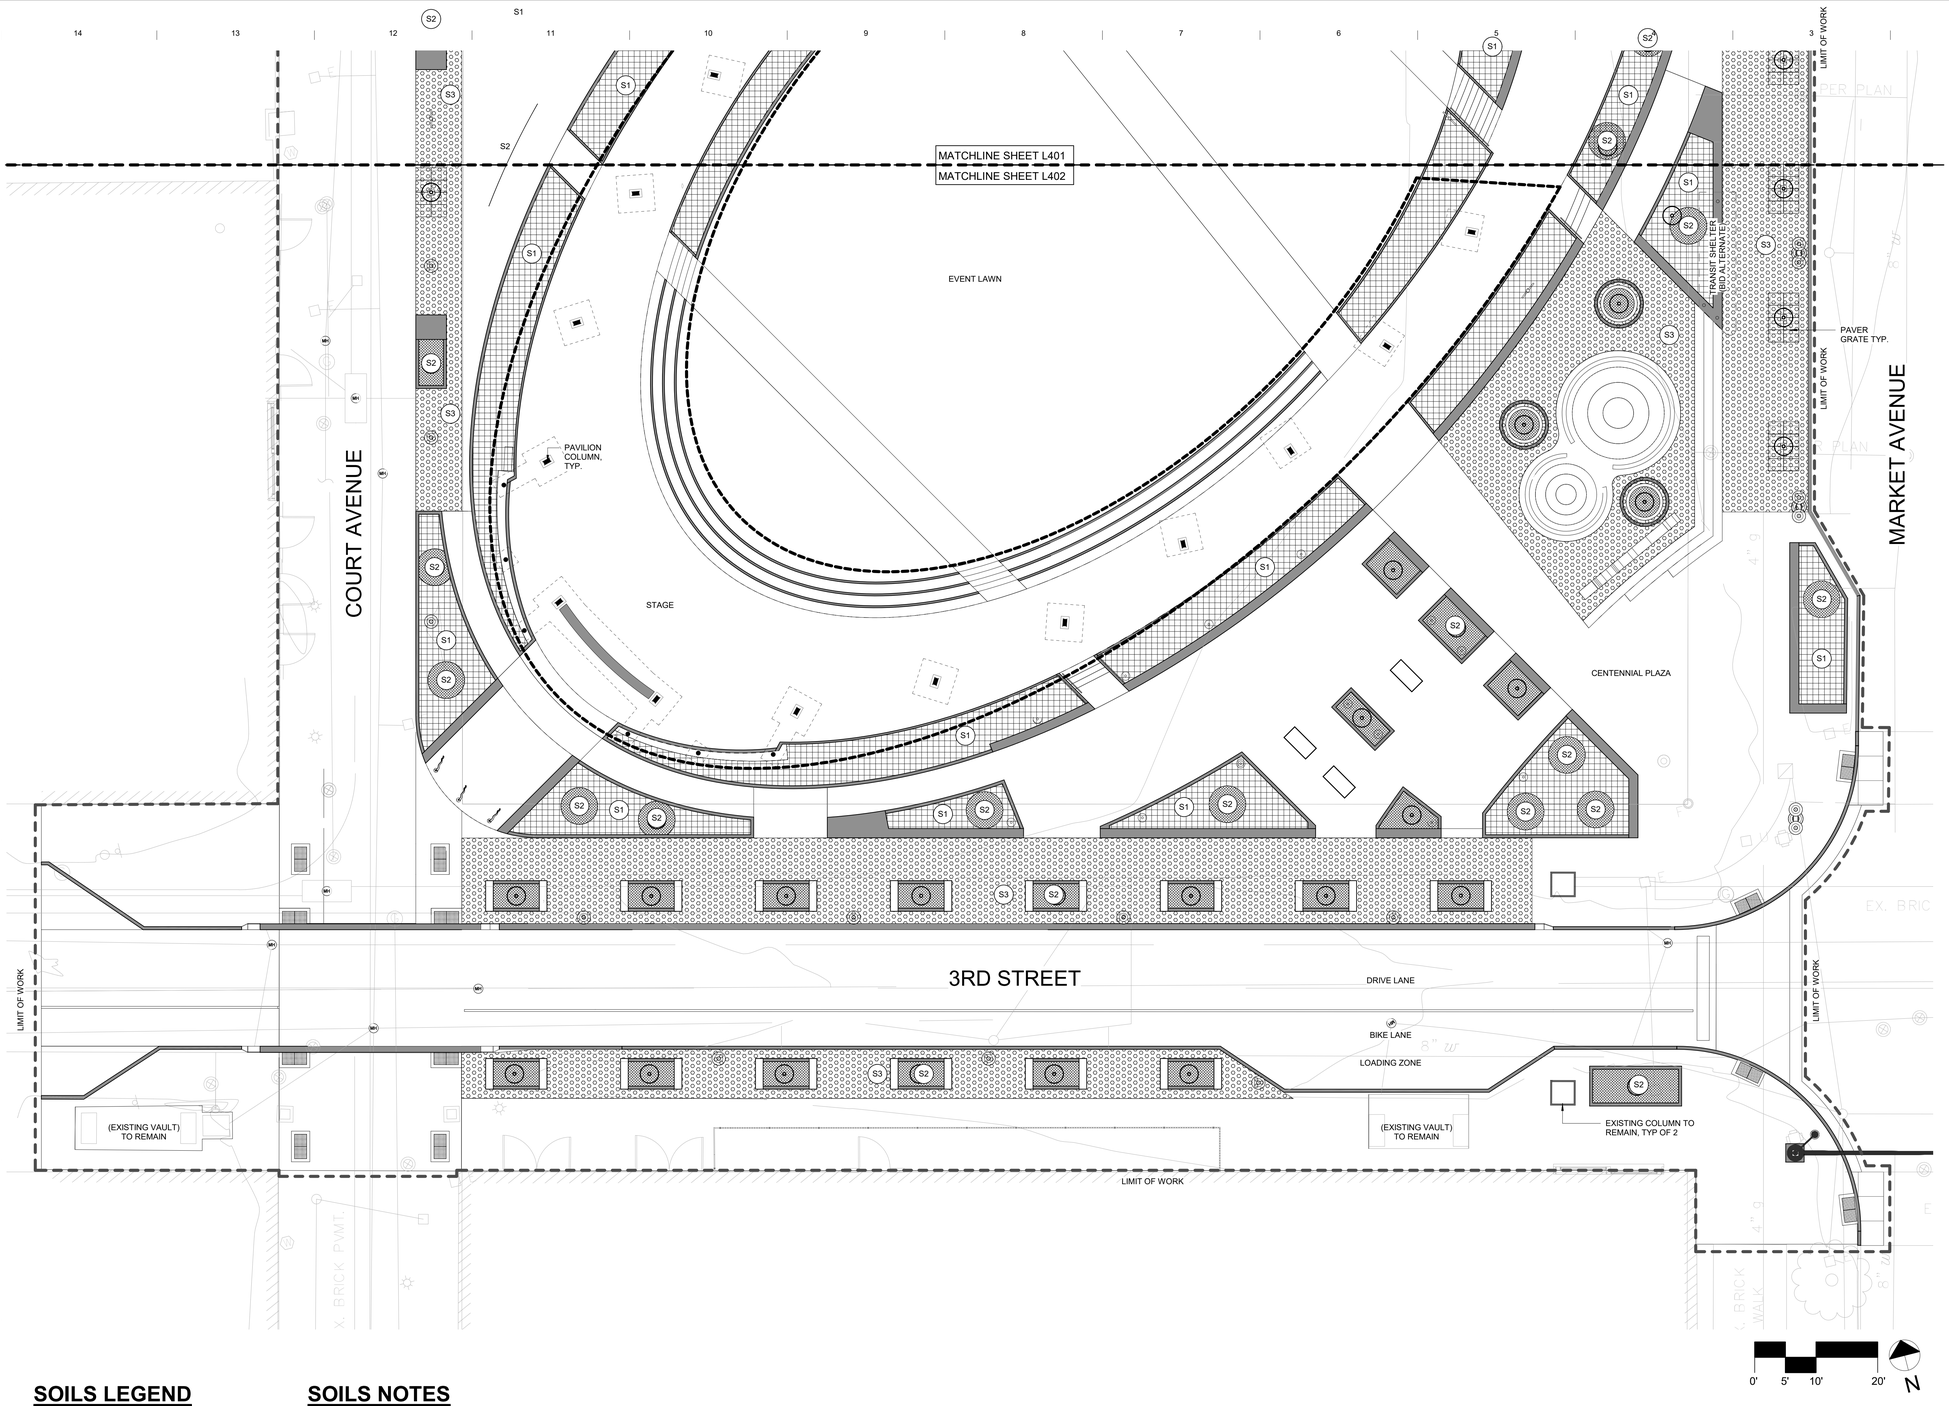

SOILS LEGEND

- S1 — SOIL PROFILE - PLANTING BED -18" DEPTH REFER: 1 / L401
- S2 — SOIL PROFILE - TREE PIT -36" DEPTH REFER: 2 / L401
- S3 — STRUCTURAL SOIL -30" DEPTH REFER: 3 / L401

SOILS NOTES

1. TOPSOIL USED IN PLANTING MIXES MAY NOT BE SITE SALVAGED.
2. ALL FINISHED GRADED SURFACES SHALL BE CONSTRUCTED TO POSITIVELY DRAIN AWAY FROM ALL VERTICAL ELEMENTS SUCH AS BUILDINGS, WALLS, COLUMNS, AND INTO PROPER DRAINAGE SYSTEM.
3. PLANTING MIX DEPTH INDICATED IS THE FINAL DEPTH REQUIRED. COMPENSATE FOR SETTLING AND COMPACTION AS NEEDED.
4. OVER EXCAVATE TO DEPTH NECESSARY TO PROVIDE REQUIRED DEPTH OF PLANTING SOIL MIX.
5. PLANTING SOIL MIX PLACEMENT - THE CONTRACTOR SHALL PROVIDE AND PLACE ALL APPROVED PLANTING SOIL MIX FOR ALL LANDSCAPE AREAS TO REQUIRED GRADES. REFER TO THE GRADING PLAN FOR ALL FINISHED GRADES.

6/4/2019 4:18:41 PM

MKSK
LANDSCAPE ARCHITECTURE + URBAN PLANNING

462 SOUTH LUDLOW ALLEY
COLUMBUS, OHIO 43215
614 6212796 MKSKSTUDIOS.COM

client / owner
City of Canton

project name
CENTENNIAL PLAZA

project address
301-399 Market Ave N,
Canton, OH 44702

architect
SoL HARRIS/DAY
6677 FRANK AVE NW
NORTH CANTON, OH 44720
p 330.493.3722 | SOLHARRISDAY.COM

structural engineer
ARUP
77 WATER STREET
NEW YORK, NY 10005
p 212.896.3000 | ARUP.COM

civil engineer
ATWELL
7100 E PLEASANT VALLEY ROAD
SUITE 220
INDEPENDENCE, OH 44131
p 440.349.2000 | ATWELL-GROUP.COM

lighting design / electrical engineer
TEC STUDIO / TECH INC.
7510 SLATE RIDGE BOULEVARD
COLUMBUS, OH 43068
p 614.866.2868 | TECSTUDIOINC.COM

water feature
SOUTHERN AQUATICS, INC.
150 HILDEN RD
SUITE 305
PONTE VEDRA BEACH, FL 32081
p 904.824.1110 | SAIFOUNTAINS.COM

cost estimating
CORNA KOKOSING
6245 WESTERVILLE ROAD
WESTERVILLE, OH 43081
p 614.901.8844 | CORNA.COM

BID SET

revision	date	issued

seal
STATE OF OHIO — BRIAN [illegible] — REGISTERED LANDSCAPE ARCHITECT

issue date
06/04/19

project number
c18514

sheet name
SOILS PLAN

sheet number
L402

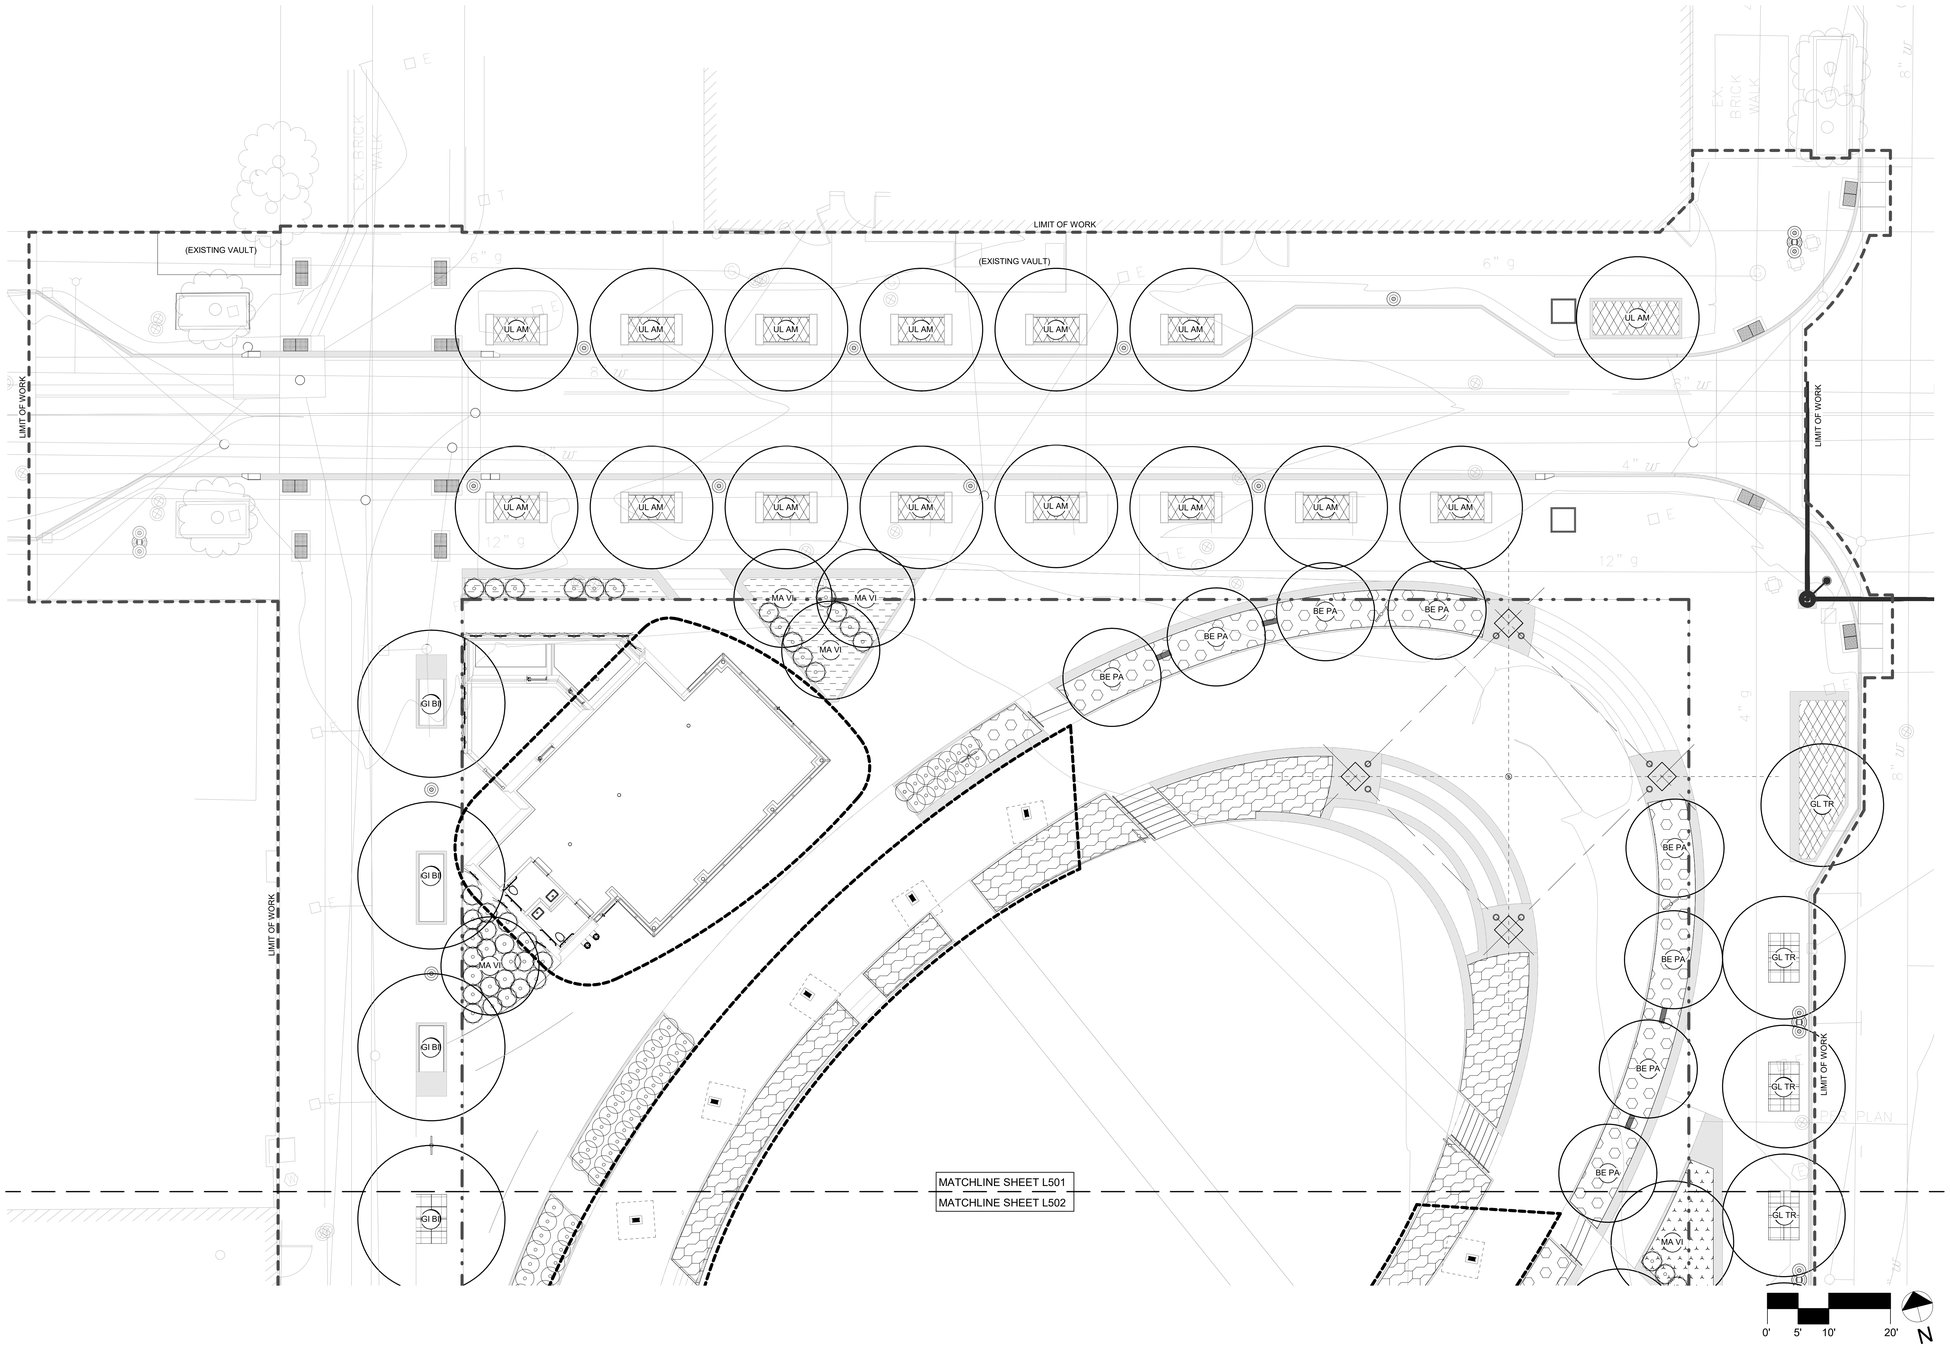

ORNAMENTAL GRASSES + GROUNDCOVER

AUTUMN MOOR GRASS
Sesleria autumnalis
-2 GALLON
-SPACED 15" O.C.

PENNSYLVANIA SEDGE
Carex pensylvanica
-1 GALLON
-SPACED 12" O.C.

Crocus tommasinianus @ 4 BULBS PER SF
REFER: 5 / L900

CALGARY CARPET
Juniper Sabina 'Calgary Carpet'
18" NO. 3 CONTAINER
-SPACED 16" O.C.

DWARF FOUNTAIN GRASS
Pennisetum alopecuroides 'Hameln'
-2 GALLON
-SPACED 18" O.C.

BLUE DUNE GRASS
Elymus arenarius 'Blue Dune'
-2 GALLON
-SPACING: 12" O.C.

TREES

SYMBOL	COMMON NAME	BOTANICAL NAME	CONDITION	COMMENTS
BE PA	RENAISSANCE REFLECTION	Betula papyrifera 'Renci'	12' CLUMP, B&B	MATCH
GL TR	STREET KEEPER HONEYLOCUST	Gleditsia Triacanthos 'Draves'	4" CALIPER, B&B	
MA VI	AUSTRALIS MAGNOLIA	Magnolia virginiana. v australis	8' CLUMP, B&B	
PL AE	EXCLAMATION PLANE TREE	Platanus x acerifolia 'Morton Circle'	4" CALIPER, B&B	MATCH SET
GI BI	MAGYAR GINKGO	Ginkgo biloba 'Magyar'	4" CALIPER, B&B	MATCH SET
AC RU	ARMSTRONGMAPLE	Acer rubrum 'Armstrong'	4" CALIPER, B&B	
UL AM	PRINCETON ELM	Ulmus Americana ' Princeton'	4" CALIPER, B&B	
LI TU	EMERALD CITY TULIP TREE	Liriodendron tulipifera 'oz'	4" CALIPER, B&B	MATCH SET

SHRUBS + VINES

SYMBOL	COMMON NAME	BOTANICAL NAME	CONDITION	COMMENTS
TA DE	DENSE YEW	Taxus media 'Densiformis'	30", B&B	
HY RS	RUBY OAKLEAF HYDRANGEA	Hydrangea quercifolia 'Ruby Slipper'	24" NO. 5 CONTAINER	
CO ST	ARCTIC FIRE DOGWOOD	Cornus stolonifera Arctic Fire	24" NO. 5 CONTAINER	
PA QU	STAR SHOWERS VIRGINIA CREEPER	Parthenocissus quinquefolia 'Monham'	NO. 3 CONTAINER W/ TRELLIS	30" O.C.

MKSK
LANDSCAPE ARCHITECTURE + URBAN PLANNING
462 SOUTH LUDLOW ALLEY
COLUMBUS, OHIO 43215
614 6212796 MKSKSTUDIOS.COM

client / owner
City of Canton

project name
CENTENNIAL PLAZA

project address
301-399 Market Ave N,
Canton, OH 44702

architect
SoL HARRIS/DAY
6677 FRANK AVE NW
NORTH CANTON, OH 44720
p 330.493.3722 | SOLHARRISDAY.COM

structural engineer
ARUP
77 WATER STREET
NEW YORK, NY 10005
p 212.896.3000 | ARUP.COM

civil engineer
ATWELL
7100 E PLEASANT VALLEY ROAD
SUITE 220
INDEPENDENCE, OH 44131
p 440.349.2000 | ATWELL-GROUP.COM

lighting design / electrical engineer
TEC STUDIO / TECH INC.
7510 SLATE RIDGE BOULEVARD
COLUMBUS, OH 43068
p 614.866.2868 | TECSTUDIOINC.COM

water feature
SOUTHERN AQUATICS, INC.
150 HILDEN RD
SUITE 305
PONTE VEDRA BEACH, FL 32081
p 904.824.1110 | SAIFOUNTAINS.COM

cost estimating
CORNA KOKOSING
6245 WESTERVILLE ROAD
WESTERVILLE, OH 43081
p 614.901.8844 | CORNA.COM

BID SET

revision date issued

seal
STATE OF OHIO
BRIANNE KINSEY PATTON
REGISTERED
LANDSCAPE ARCHITECT

issue date 06/04/19

project number c18514

sheet name
PLANTING PLAN

sheet number
L501

6/4/2019 4:19:18 PM

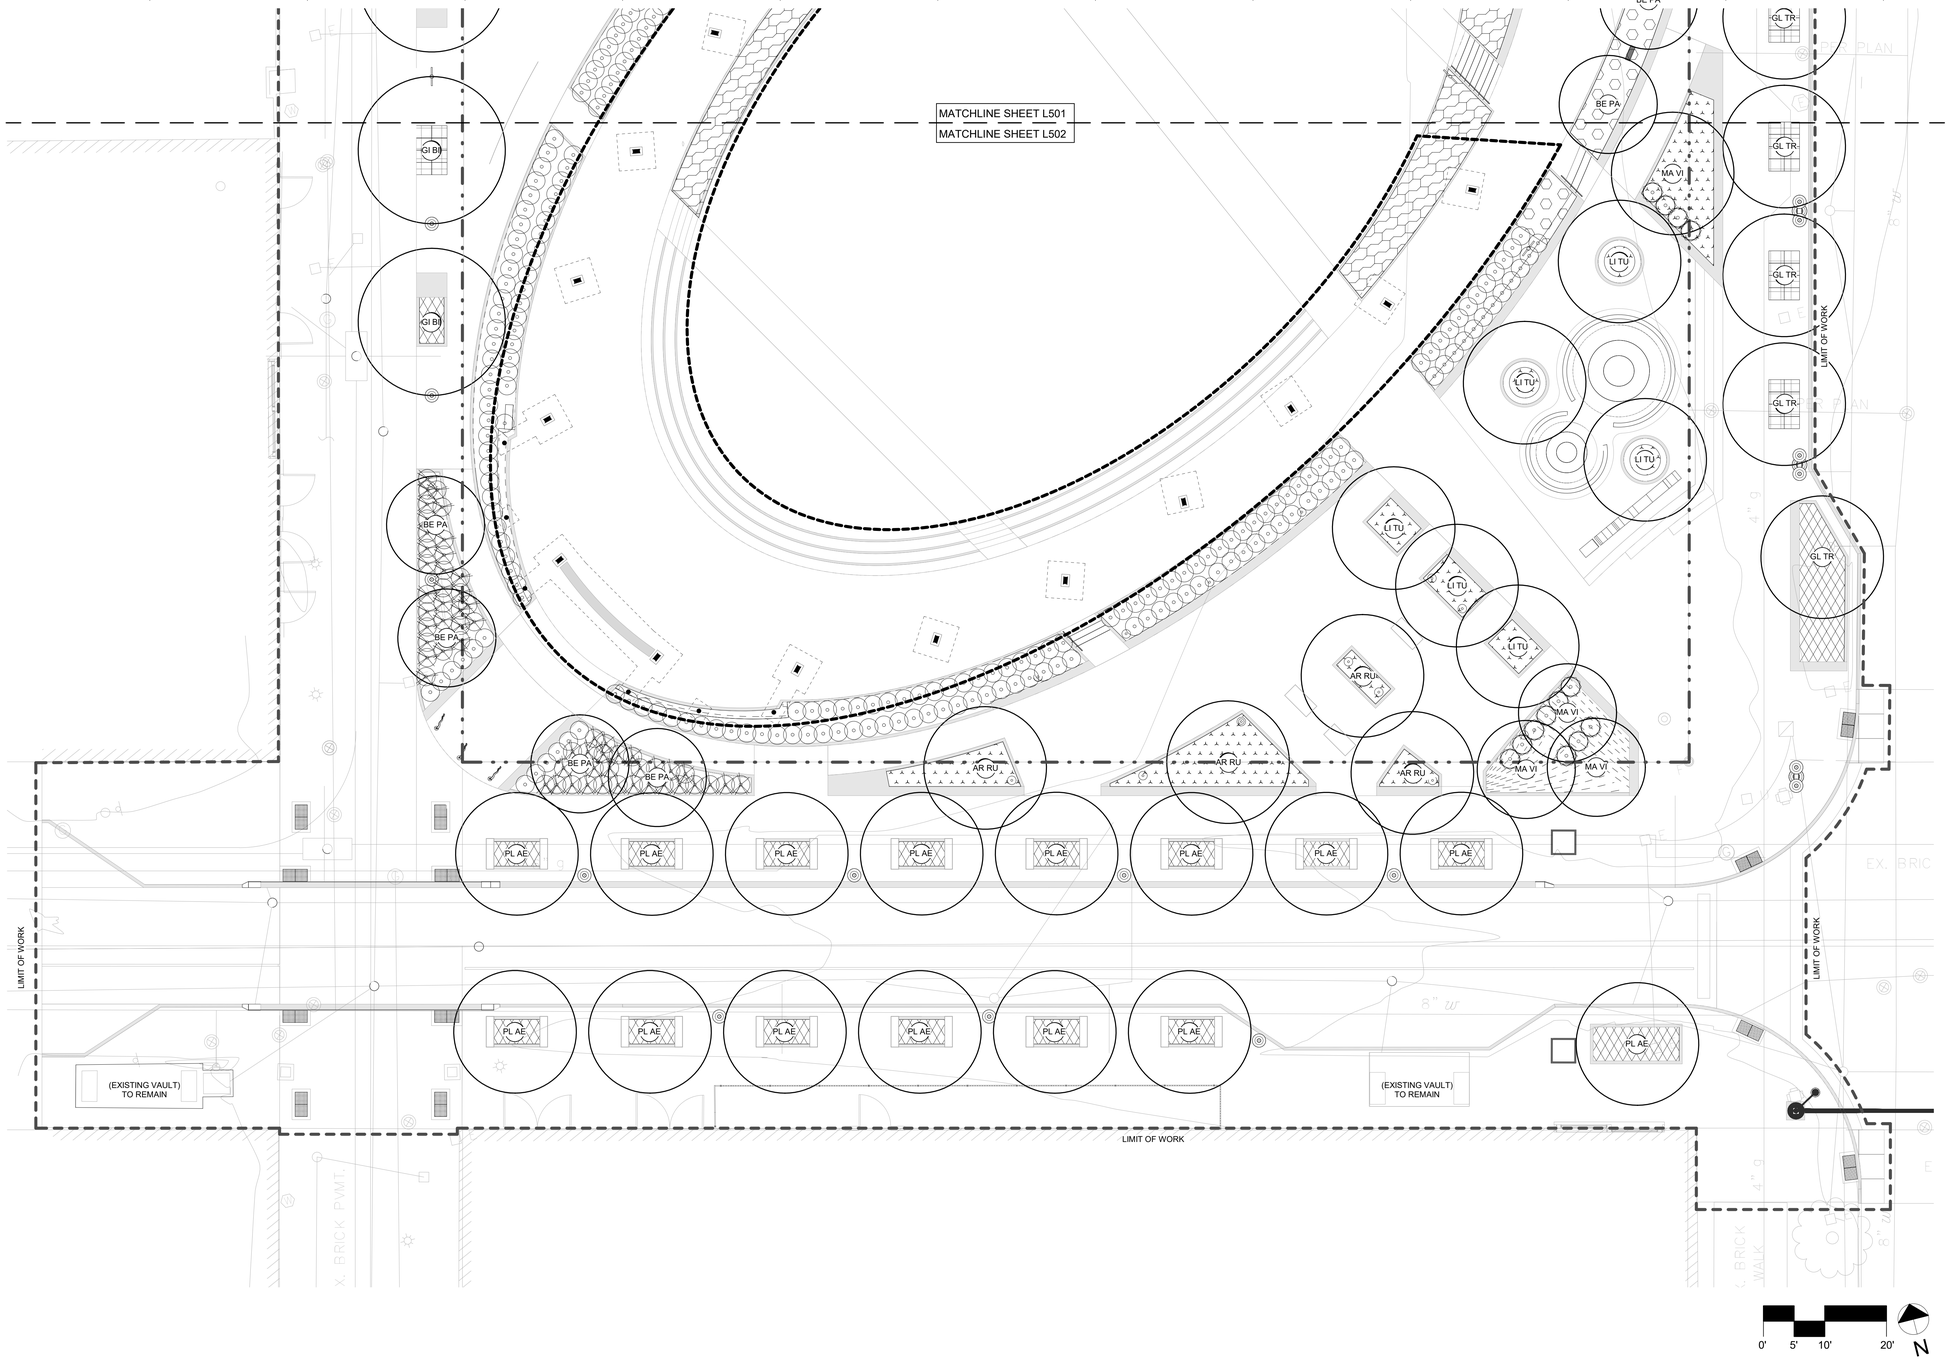

ORNAMENTAL GRASSES + GROUNDCOVER

AUTUMN MOOR GRASS
Sesleria autumnalis
-2 GALLON
-SPACED 15" O.C.

PENNSYLVANIA SEDGE
Carex pensylvanica
-1 GALLON
-SPACED 12" O.C.

Crocus tommasinianus @ 4 BULBS PER SF
REFER: 5 / L900

CALGARY CARPET
Juniper Sabina 'Calgary Carpet'
18" NO. 3 CONTAINER
-SPACED 16" O.C.

DWARF FOUNTAIN GRASS
Pennisetum alopecuroides 'Hameln'
-2 GALLON
-SPACED 18" O.C.

BLUE DUNE GRASS
Elymus arenarius 'Blue Dune'
-2 GALLON
-SPACING: 12" O.C.

TREES

SYMBOL	COMMON NAME	BOTANICAL NAME	CONDITION	COMMENTS
BE PA	RENAISSANCE REFLECTION	Betula papyrifera 'Renci'	12' CLUMP, B&B	MATCH
GL TR	STREET KEEPER HONEYLOCUST	Gleditsia Triacanthos 'Draves'	4" CALIPER, B&B	
MA VI	AUSTRALIS MAGNOLIA	Magnolia virginiana. v australis	8' CLUMP, B&B	
PL AE	EXCLAMATION PLANE TREE	Platanus x acerifolia 'Morton Circle'	4" CALIPER, B&B	MATCH SET
GI BI	MAGYAR GINKGO	Ginkgo biloba 'Magyar'	4" CALIPER, B&B	MATCH SET
AC RU	ARMSTRONGMAPLE	Acer rubrum 'Armstrong'	4" CALIPER, B&B	
UL AM	PRINCETON ELM	Ulmus Americana ' Princeton'	4" CALIPER, B&B	
LI TU	EMERALD CITY TULIP TREE	Liriodendron tulipifera 'oz'	4" CALIPER, B&B	MATCH SET

SHRUBS + VINES

SYMBOL	COMMON NAME	BOTANICAL NAME	CONDITION	COMMENTS
TA DE	DENSE YEW	Taxus media 'Densiformis'	30", B&B	
HY RS	RUBY OAKLEAF HYDRANGEA	Hydrangea quercifolia 'Ruby Slipper'	24" NO. 5 CONTAINER	
CO ST	ARCTIC FIRE DOGWOOD	Cornus stolonifera Arctic Fire	24" NO. 5 CONTAINER	
PA QU	STAR SHOWERS VIRGINIA CREEPER	Parthenocissus quinquefolia 'Monham'	NO. 3 CONTAINER W/ TRELLIS	30" O.C.

6/4/2019 4:19:47 PM

MKSK
LANDSCAPE ARCHITECTURE + URBAN PLANNING

462 SOUTH LUDLOW ALLEY
COLUMBUS, OHIO 43215
614 6212796 MKSKSTUDIOS.COM

client / owner
City of Canton

project name
CENTENNIAL PLAZA

project address
301-399 Market Ave N,
Canton, OH 44702

architect
SoL HARRIS/DAY
6677 FRANK AVE NW
NORTH CANTON, OH 44720
p 330.493.3722 | SOLHARRISDAY.COM

structural engineer
ARUP
77 WATER STREET
NEW YORK, NY 10005
p 212.896.3000 | ARUP.COM

civil engineer
ATWELL
7100 E PLEASANT VALLEY ROAD
SUITE 220
INDEPENDENCE, OH 44131
p 440.349.2000 | ATWELL-GROUP.COM

lighting design / electrical engineer
TEC STUDIO / TECH INC.
7510 SLATE RIDGE BOULEVARD
COLUMBUS, OH 43068
p 614.866.2868 | TECSTUDIOINC.COM

water feature
SOUTHERN AQUATICS, INC.
150 HILDEN RD
SUITE 305
PONTE VEDRA BEACH, FL 32081
p 904.824.1110 | SAIFOUNTAINS.COM

cost estimating
CORNA KOKOSING
6245 WESTERVILLE ROAD
WESTERVILLE, OH 43081
p 614.901.8844 | CORNA.COM

BID SET

revision date issued

seal
STATE OF OHIO
BRIANNE KIMBERLY HARRIS
REGISTERED
LANDSCAPE ARCHITECT

issue date
06/04/19

project number
c18514

sheet name
PLANTING PLAN

sheet number
L502

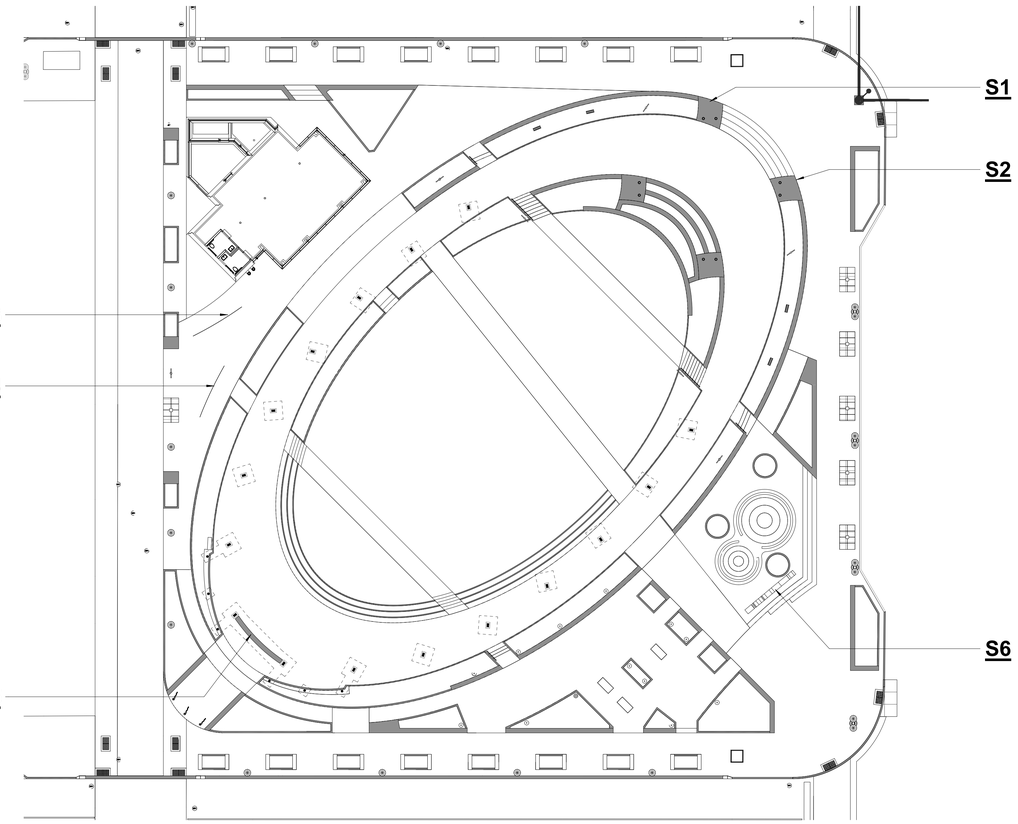

1 SITE SIGNAGE KEY PLAN
1" = 20'-0"

NOTE: CONTRACTOR/FABRICATOR TO SUBMIT SHOP DRAWINGS FOR ALL SIGNAGE ELEMENTS. TO BE APPROVED AND COORDINATED WITH LANDSCAPE ARCHITECT.

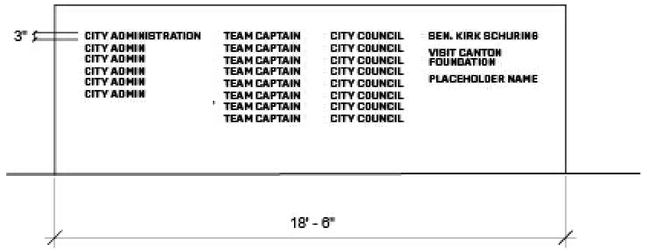

NOTE: 3" x 3/4" deep stainless steel fabricated letter, light beaded finish, stud-mounted to corten wall panel. Approximately 25 names, exact letter count unknown. Font is Erbaum Regular.

2 SIGN TYPE S4
1/2" = 1'-0"

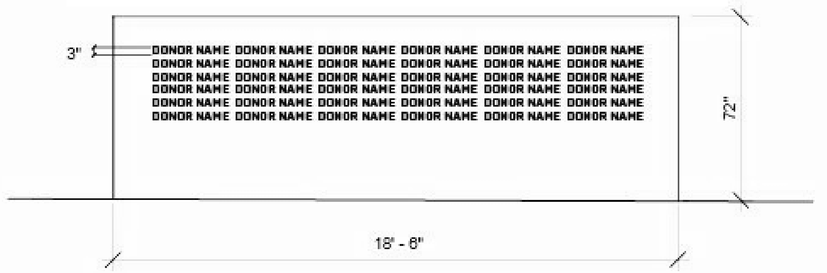

NOTE: 3" x 3/4" deep stainless steel fabricated letter, light beaded finish, stud-mounted to corten wall panel. Approximately 30 names, exact letter count unknown. Font is Erbaum Regular.

3 SIGN TYPE S3
1/2" = 1'-0"

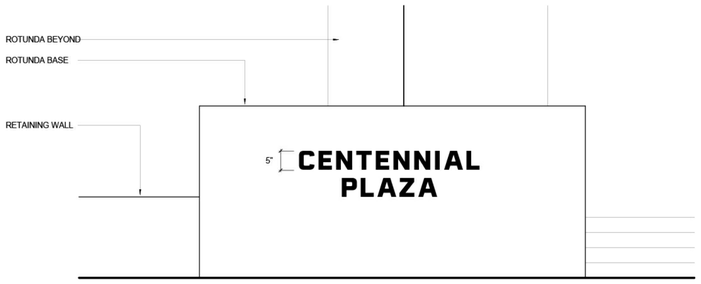

NOTE: 5" x 3/4" deep stainless steel fabricated letter, light beaded finish, stud-mounted to concrete plinth. Font is Erbaum Bold.

4 SIGN TYPE S2
3/4" = 1'-0"

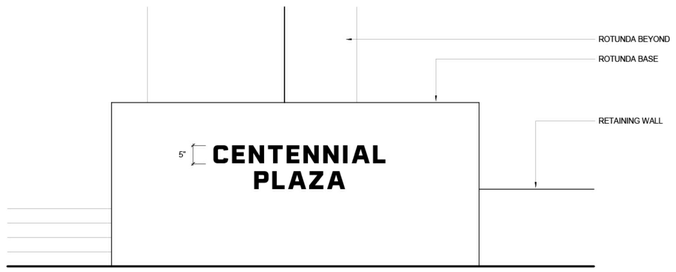

NOTE: 5" x 3/4" deep stainless steel fabricated letter, light beaded finish, stud-mounted to concrete plinth. Font is Erbaum Bold.

5 SIGN TYPE S1
3/4" = 1'-0"

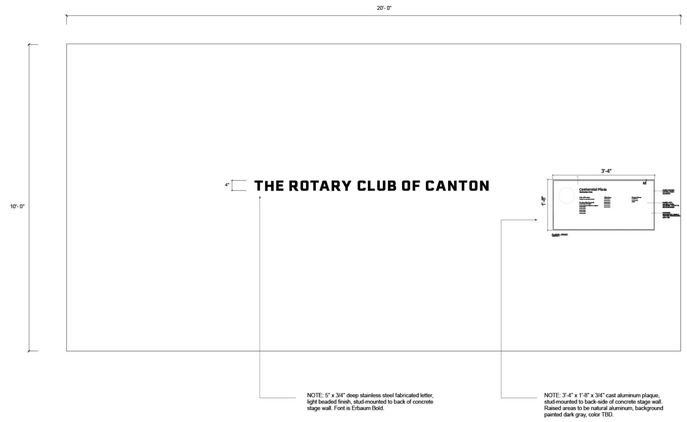

6 SIGN TYPE S5
1/2" = 1'-0"

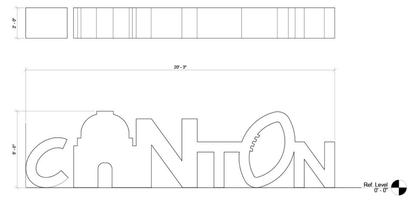

7 SIGN TYPE S6
1/4" = 1'-0"

6/4/2019 5:37:19 PM

MKSK
LANDSCAPE ARCHITECTURE + URBAN PLANNING

462 SOUTH LUDLOW ALLEY
COLUMBUS, OHIO 43215
614 6212796 MKSKSTUDIOS.COM

client / owner
City of Canton
project name
CENTENNIAL PLAZA

project address
301-399 Market Ave N,
Canton, OH 44702

architect
SoL HARRIS/DAY
6677 FRANK AVE NW
NORTH CANTON, OH 44720
p 330.493.3722 | SOLHARRISDAY.COM

structural engineer
ARUP
77 WATER STREET
NEW YORK, NY 10005
p 212.896.3000 | ARUP.COM

civil engineer
ATWELL
7100 E PLEASANT VALLEY ROAD
SUITE 220
INDEPENDENCE, OH 44131
p 440.349.2000 | ATWELL-GROUP.COM

lighting design / electrical engineer
TEC STUDIO / TECH INC.
7510 SLATE RIDGE BOULEVARD
COLUMBUS, OH 43068
p 614.866.2868 | TECSTUDIOINC.COM

water feature
SOUTHERN AQUATICS, INC.
150 HILDEN RD
SUITE 305
PONTE VEDRA BEACH, FL 32081
p 904.824.1110 | SAIFOUNTAINS.COM

cost estimating
CORNA KOKOSING
6245 WESTERVILLE ROAD
WESTERVILLE, OH 43081
p 614.901.8844 | CORNA.COM

BID SET

revision	date	issued

seal

issue date 06/04/19
project number c18514

sheet name
SITE SIGNAGE PLAN
sheet number
L600

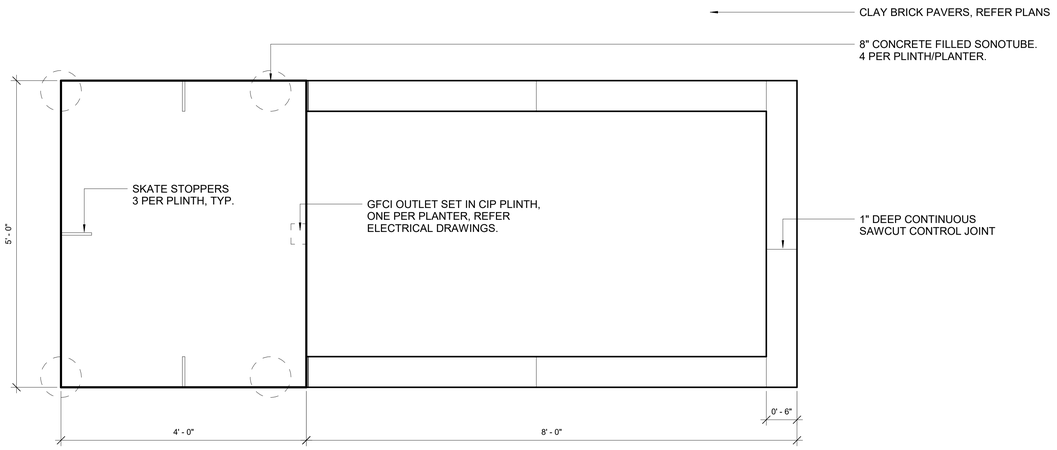

PLAN

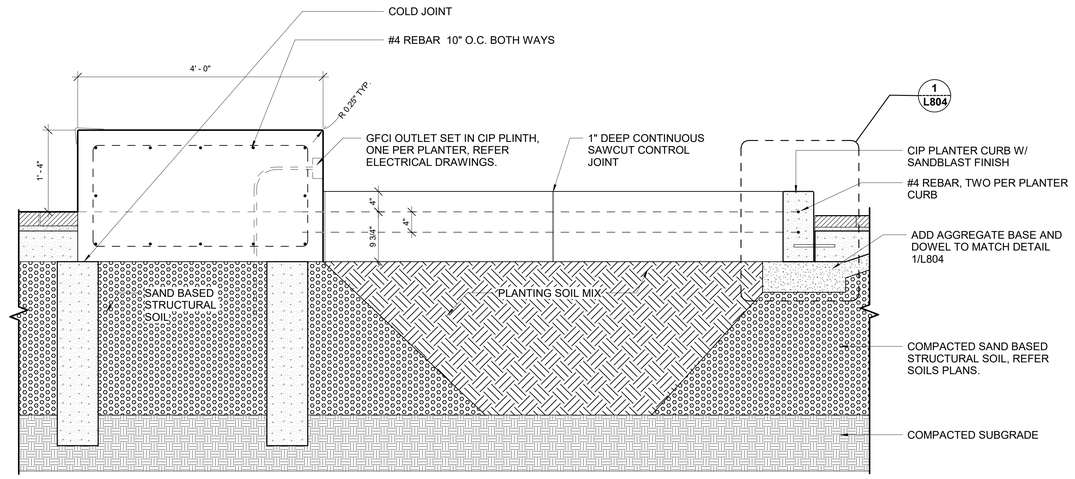

SECTION

1 TREE PLANTER W/ 4' X 4' BENCH
1" = 1'-0"

PLAN

SECTION A

SECTION B

2 TREE PLANTER DETAIL W/ LINEAR BENCH
1" = 1'-0"

6/4/2019 4:42:01 PM

MKSK
LANDSCAPE ARCHITECTURE + URBAN PLANNING

462 SOUTH LUDLOW ALLEY
COLUMBUS, OHIO 43215
614 6212796 MKSKSTUDIOS.COM

client / owner
City of Canton

project name
CENTENNIAL PLAZA

project address
301-399 Market Ave N,
Canton, OH 44702

architect
SoL HARRIS/DAY
6677 FRANK AVE NW
NORTH CANTON, OH 44720
p 330.493.3722 | SOLHARRISDAY.COM

structural engineer
ARUP
77 WATER STREET
NEW YORK, NY 10005
p 212.896.3000 | ARUP.COM

civil engineer
ATWELL
7100 E PLEASANT VALLEY ROAD
SUITE 220
INDEPENDENCE, OH 44131
p 440.349.2000 | ATWELL-GROUP.COM

lighting design / electrical engineer
TEC STUDIO / TECH INC.
7510 SLATE RIDGE BOULEVARD
COLUMBUS, OH 43068
p 614.866.2868 | TECSTUDIOINC.COM

water feature
SOUTHERN AQUATICS, INC.
150 HILDEN RD
SUITE 305
PONTE VEDRA BEACH, FL 32081
p 904.824.1110 | SAIFOUNTAINS.COM

cost estimating
CORNA KOKOSING
6245 WESTERVILLE ROAD
WESTERVILLE, OH 43081
p 614.901.8844 | CORNA.COM

BID SET

revision	date	issued

seal

issue date 06/04/19

project number c18514

sheet name
STREET PLANTER DETAILS

sheet number
L701

NOTES:
EXPANSION AND CONTROL JOINTS AS SHOWN ON PLAN. PROVIDE FINISH ON CONCRETE SURFACES AFTER EDGE TOOLING. PROVIDE 1/4" RADIUS ON ALL SLAB EDGES.

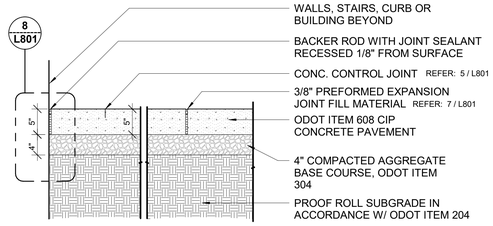

1 CONCRETE PAVEMENT
1" = 1'-0"

NOTES:
EXPANSION AND CONTROL JOINTS AS SHOWN ON PLAN. PROVIDE FINISH ON CONCRETE SURFACES AFTER EDGE TOOLING. PROVIDE 1/4" RADIUS ON ALL SLAB EDGES.

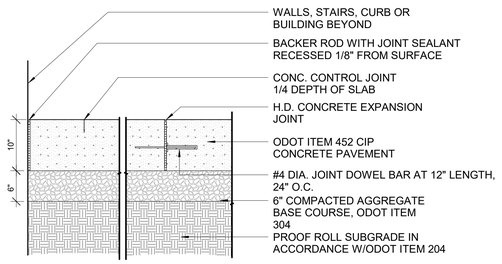

2 H.D. CONCRETE PAVEMENT
1" = 1'-0"

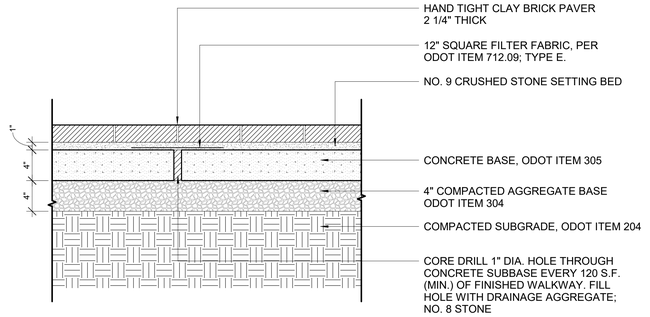

NOTES:
1. PROVIDE EDGE RESTRAINT ADJACENT TO ALL LANDSCAPE AND TURF ZONES.
2. WHEN INSTALLING PAVER FIELDS, BIND ALL INCOMPLETE PAVER FIELD EDGES WITH A TEMPORARY 6" CONCRETE CURB (TO MAINTAIN THE INTEGRITY OF THE INSTALLED PAVING SYSTEM).

PATTERN: VARIES SEE PLAN

3 BRICK PAVEMENT - PLAZA
1 1/2" = 1'-0"

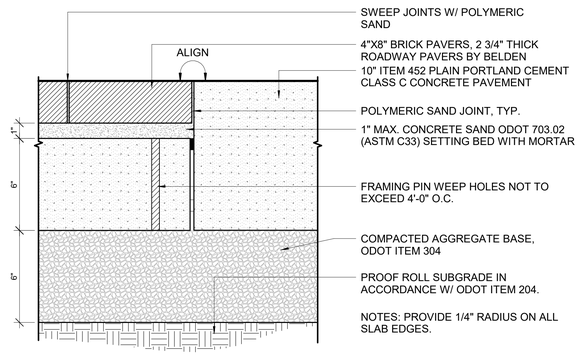

4 CONCRETE CROSSWALK PAVEMENT - (COC STD. DWG. NO. 41)
3" = 1'-0"

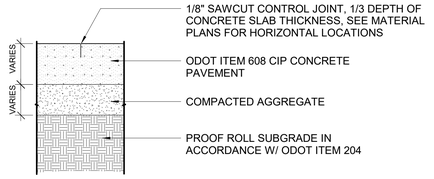

5 CONCRETE CONTROL JOINTS
1" = 1'-0"

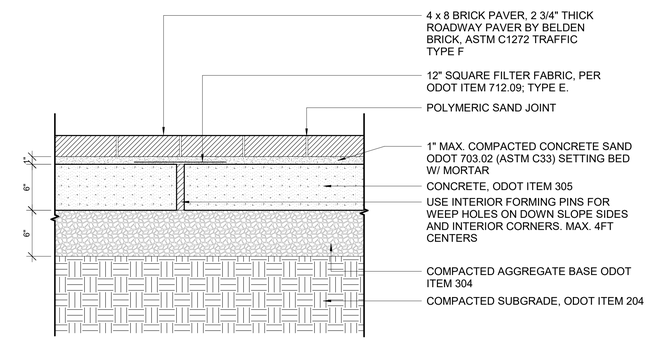

NOTES:
1. SWEEP JOINTS WITH DRY MIXTURE OF POLYMETRIC SAND (TECHNI-SEAL) OR APPROVED EQUAL.
2. WHEN INSTALLING PAVER FIELDS, BIND ALL INCOMPLETE PAVER FIELD EDGES WITH A TEMPORARY 6" CONCRETE CURB (TO MAINTAIN THE INTEGRITY OF THE INSTALLED PAVING SYSTEM).

PATTERN: PERPENDICULAR HERRINGBONE

6 BRICK PAVEMENT - ROADWAY
1 1/2" = 1'-0"

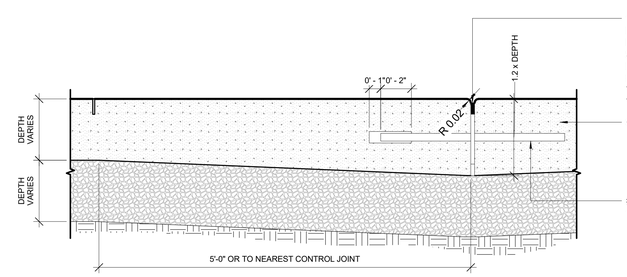

7 CONCRETE SLAB EXPANSION JOINT
3" = 1'-0"

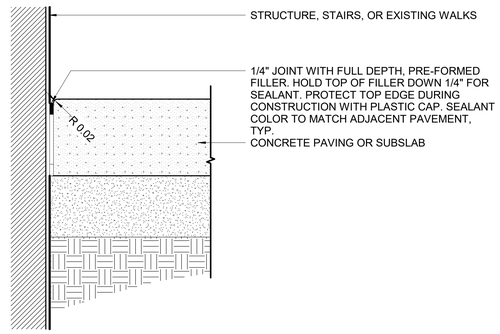

8 ISOLATION JOINT
3" = 1'-0"

SYNTHETIC TURF TO BE OWNER PROVIDED AND CONTRACTOR INSTALLED

NOTES: TURF INSTALLATION TO BE COMPLETED IN ACCORDANCE W/ MANUFACTURER'S SPECIFICATIONS. ADJACENT CONCRETE MOUNTING SURFACES VARIES BETWEEN CONCRETE CURB, WALK, STAIRS AND/ OR WALL.

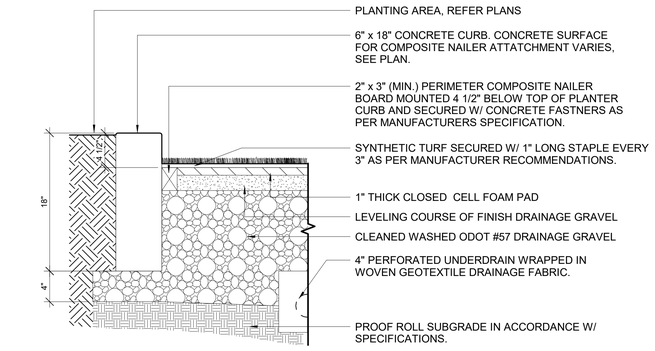

9 ARTIFICIAL TURF
1 1/2" = 1'-0"

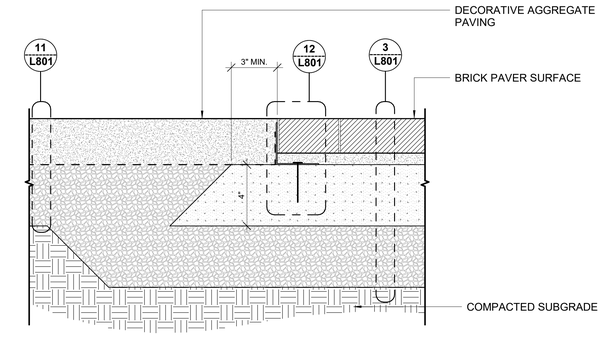

10 PAVER TO AGGREGATE PAVING TRANSITION
3" = 1'-0"

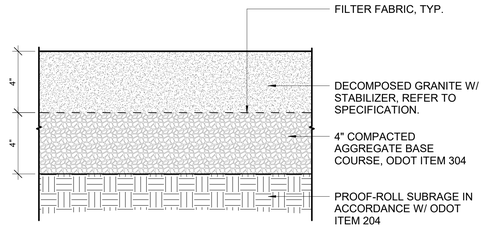

11 DECOMPOSED GRANITE PAVING
3" = 1'-0"

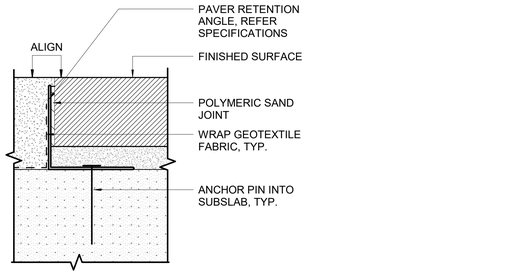

12 PAVER RETENTION ANGLE
6" = 1'-0"

6/4/2019 4:20:11 PM

MKSK
LANDSCAPE ARCHITECTURE + URBAN PLANNING

462 SOUTH LUDLOW ALLEY
COLUMBUS, OHIO 43215
614 6212796 MKSKSTUDIOS.COM

client / owner
City of Canton

project name
CENTENNIAL PLAZA

project address
301-399 Market Ave N,
Canton, OH 44702

architect
SoL HARRIS/DAY
6677 FRANK AVE NW
NORTH CANTON, OH 44720
p 330.493.3722 | SOLHARRISDAY.COM

structural engineer
ARUP
77 WATER STREET
NEW YORK, NY 10005
p 212.896.3000 | ARUP.COM

civil engineer
ATWELL
7100 E PLEASANT VALLEY ROAD
SUITE 220
INDEPENDENCE, OH 44131
p 440.349.2000 | ATWELL-GROUP.COM

lighting design / electrical engineer
TEC STUDIO / TECH INC.
7510 SLATE RIDGE BOULEVARD
COLUMBUS, OH 43068
p 614.866.2868 | TECSTUDIOINC.COM

water feature
SOUTHERN AQUATICS, INC.
150 HILDEN RD
SUITE 305
PONTE VEDRA BEACH, FL 32081
p 904.824.1110 | SAIFOUNTAINS.COM

cost estimating
CORNA KOKOSING
6245 WESTERVILLE ROAD
WESTERVILLE, OH 43081
p 614.901.8844 | CORNA.COM

BID SET

revision	date	issued

seal
STATE OF OHIO
BRIAN FONTANA
REGISTERED
LANDSCAPE ARCHITECT

issue date
06/04/19

project number
c18514

sheet name
SITE PAVEMENT DETAILS

sheet number
L801

NOTES:
REFER TO CITY OF CANTON STD. DRAWING NO.34 FOR ADDITIONAL SUPPLEMENTAL INFORMATION.

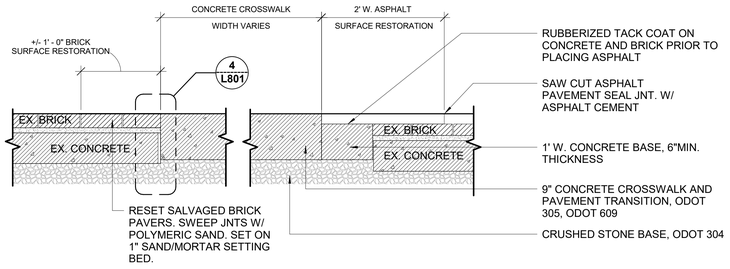

1 CONCRETE CROSSWALK + PAVEMENT TRANSITION (COC STD. DWG. NO. 34)
1" = 1'-0"

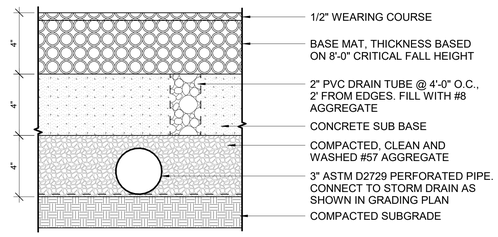

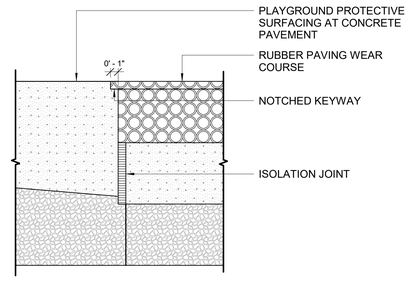

2 RUBBERIZED PLAY SURFACE
3" = 1'-0"

3 RUBBERIZED MOUND
1" = 1'-0"

NOTES:

1. SET TREE PLUMB IN PLANTING PIT.
2. EACH TREE MUST BE PLANTED SUCH THAT THE TRUNK FLARE IS VISIBLE AT THE TOP OF THE ROOT BALL. TREES WHERE THE TRUNK FLARE IS NOT VISIBLE SHALL BE REJECTED. DOT NOT COVER THE TOP OF THE ROOT BALL WITH SOIL.

4 PAVER GRATE ENLARGEMENT
1 1/2" = 1'-0"

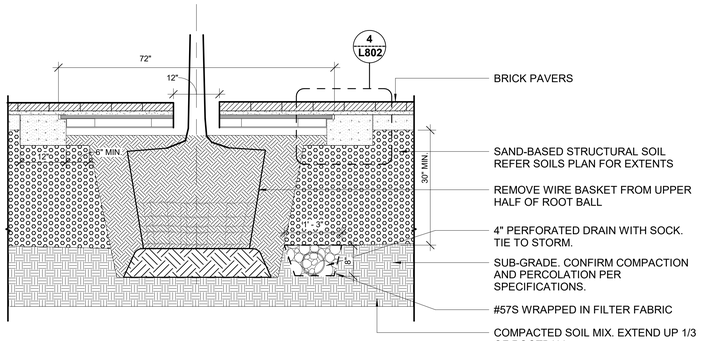

5 PAVER GRATE
3/4" = 1'-0"

NOTES:
REFER TO STRUCTURAL DRAWINGS FOR DETAILING OF PAVILION STEEL COLUMN, FOUNDATION, BASE PLATE, ENCASEMENT AND REQUIRED CONNECTIONS.

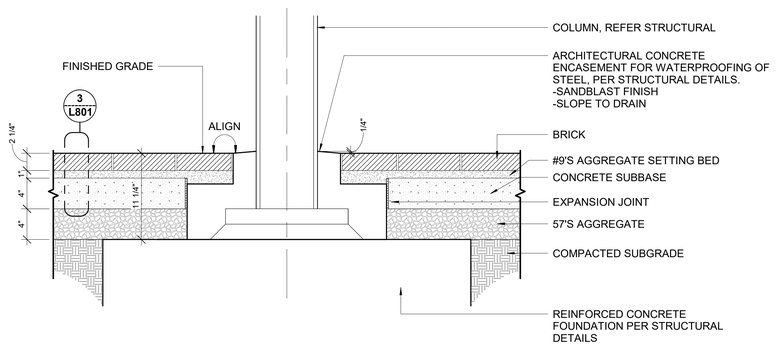

6 BRICK PAVERS AT PAVILION COLUMN
1 1/2" = 1'-0"

6/4/2019 4:20:22 PM

MKSK
LANDSCAPE ARCHITECTURE + URBAN PLANNING

462 SOUTH LUDLOW ALLEY
COLUMBUS, OHIO 43215
614 6212796 MKSKSTUDIOS.COM

client / owner
City of Canton
project name
CENTENNIAL PLAZA
project address
301-399 Market Ave N,
Canton, OH 44702

architect
SoL HARRIS/DAY
6677 FRANK AVE NW
NORTH CANTON, OH 44720
p 330.493.3722 | SOLHARRISDAY.COM

structural engineer
ARUP
77 WATER STREET
NEW YORK, NY 10005
p 212.896.3000 | ARUP.COM

civil engineer
ATWELL
7100 E PLEASANT VALLEY ROAD
SUITE 220
INDEPENDENCE, OH 44131
p 440.349.2000 | ATWELL-GROUP.COM

lighting design / electrical engineer
TEC STUDIO / TECH INC.
7510 SLATE RIDGE BOULEVARD
COLUMBUS, OH 43068
p 614.866.2868 | TECSTUDIOINC.COM

water feature
SOUTHERN AQUATICS, INC.
150 HILDEN RD
SUITE 305
PONTE VEDRA BEACH, FL 32081
p 904.824.1110 | SAIFOUNTAINS.COM

cost estimating
CORNA KOKOSING
6245 WESTERVILLE ROAD
WESTERVILLE, OH 43081
p 614.901.8844 | CORNA.COM

BID SET

revision	date	issued

seal

issue date 06/04/19
project number c18514

sheet name
SITE PAVEMENT DETAILS
sheet number
L802

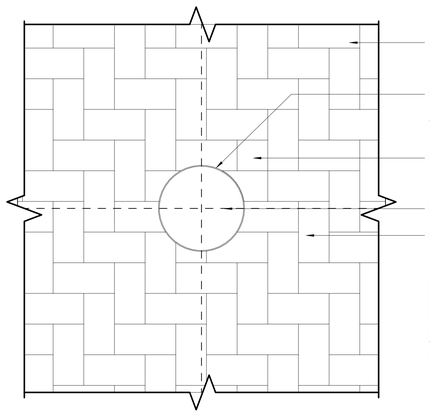

1 BRICK PAVERS AT HYDRANT/WATER VALVE
1 1/2" = 1'-0"

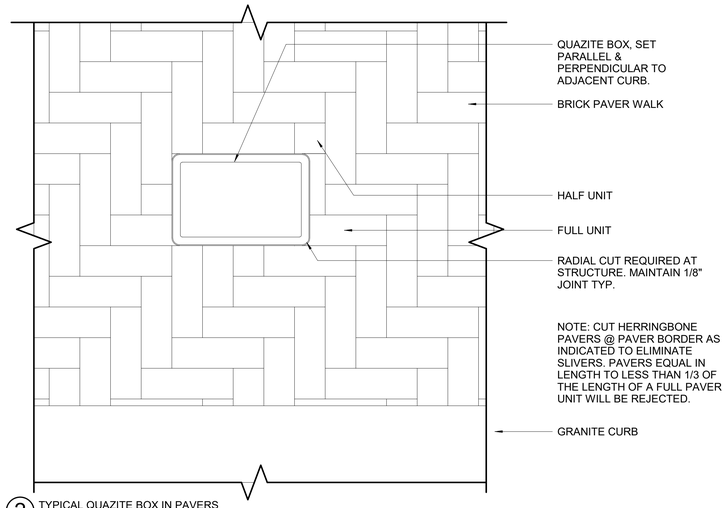

2 TYPICAL QUAZITE BOX IN PAVERS
1 1/2" = 1'-0"

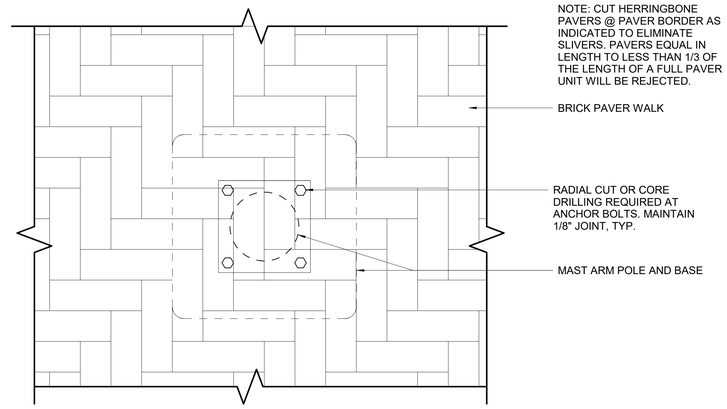

3 BRICK PAVERS AT MAST ARM
1 1/2" = 1'-0"

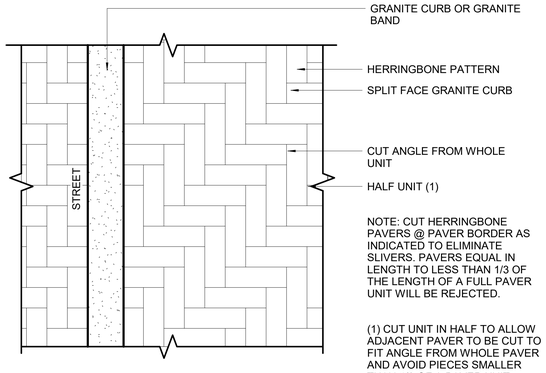

4 BRICK PAVER WALK AT GRANITE CURB
1" = 1'-0"

PAVER INLAY EXAMPLE FOR REFERENCE ONLY

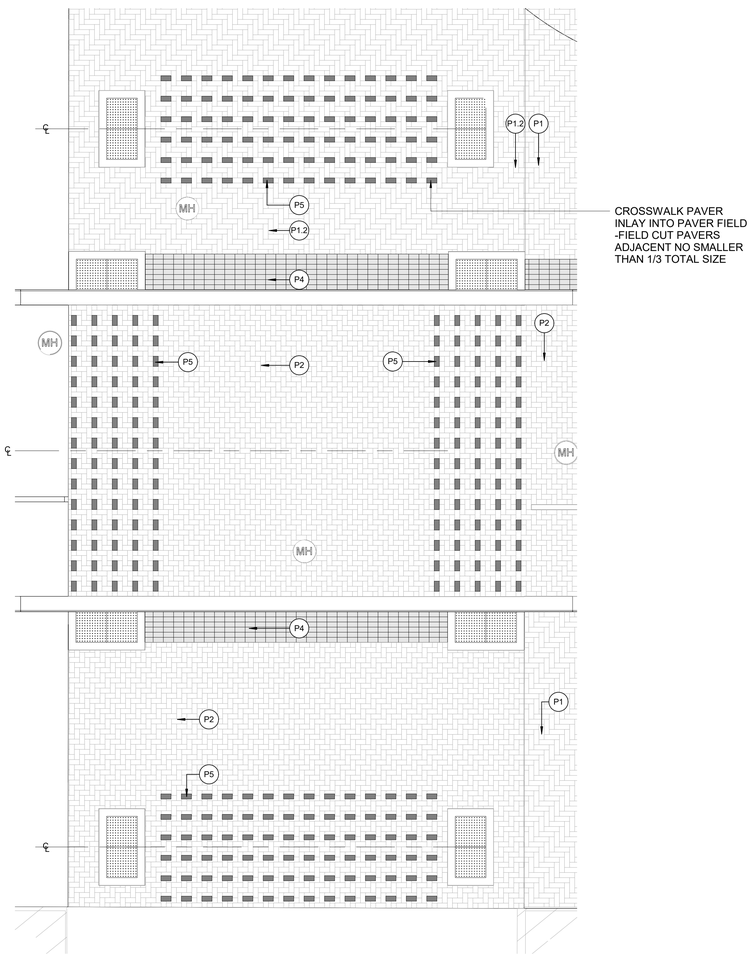

5 CROSSWALK PAVER ENLARGEMENT DETAIL AT COURT, TYP.
1/4" = 1'-0"

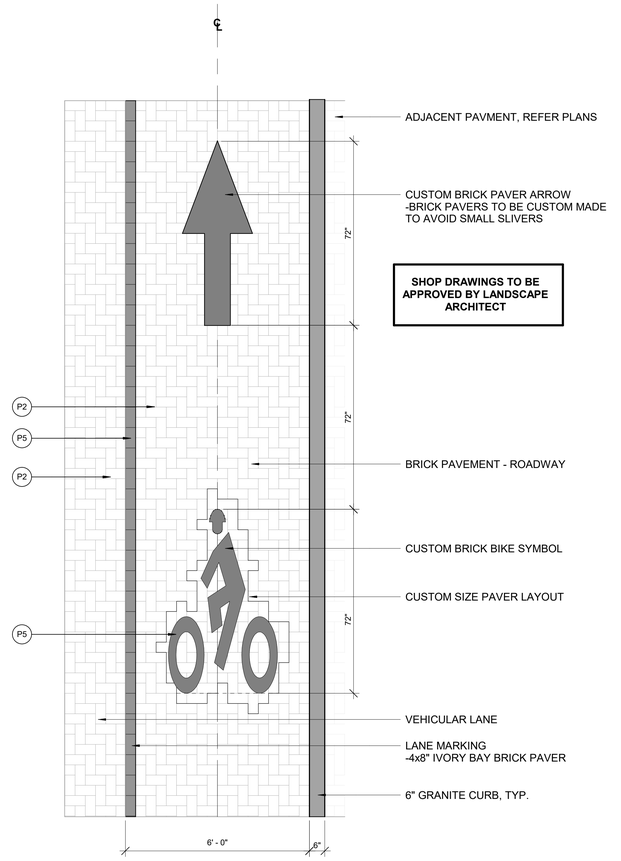

6 BIKE LANE DETAIL
1/2" = 1'-0"

MKSK
LANDSCAPE ARCHITECTURE + URBAN PLANNING
462 SOUTH LUDLOW ALLEY
COLUMBUS, OHIO 43215
614 6212796 MKSKSTUDIOS.COM

client / owner
City of Canton
project name
CENTENNIAL PLAZA
project address
301-399 Market Ave N,
Canton, OH 44702

architect
SoL HARRIS/DAY
6677 FRANK AVE NW
NORTH CANTON, OH 44720
p 330.493.3722 | SOLHARRISDAY.COM
structural engineer
ARUP
77 WATER STREET
NEW YORK, NY 10005
p 212.896.3000 | ARUP.COM
civil engineer
ATWELL
7100 E PLEASANT VALLEY ROAD
SUITE 220
INDEPENDENCE, OH 44131
p 440.349.2000 | ATWELL-GROUP.COM
lighting design / electrical engineer
TEC STUDIO / TECH INC.
7510 SLATE RIDGE BOULEVARD
COLUMBUS, OH 43068
p 614.866.2868 | TECSTUDIOINC.COM
water feature
SOUTHERN AQUATICS, INC.
150 HILDEN RD
SUITE 305
PONTE VEDRA BEACH, FL 32081
p 904.824.1110 | SAIFOUNTAINS.COM
cost estimating
CORNA KOKOSING
6245 WESTERVILLE ROAD
WESTERVILLE, OH 43081
p 614.901.8844 | CORNA.COM

BID SET

revision	date	issued

seal

issue date 06/04/19
project number c18514

sheet name
SITE PAVEMENT DETAILS
sheet number
L803

6/4/2019 4:30:36 PM

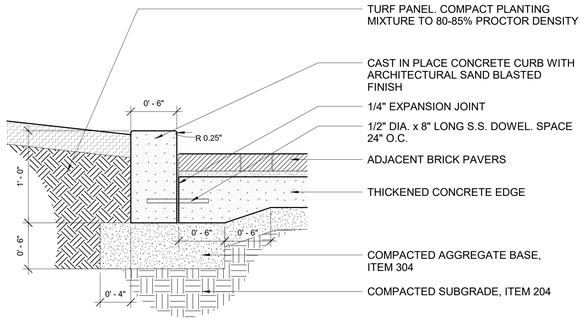

1 WALL TYPE W1 - CONCRETE LANDSCAPE CURB
1 1/2" = 1'-0"

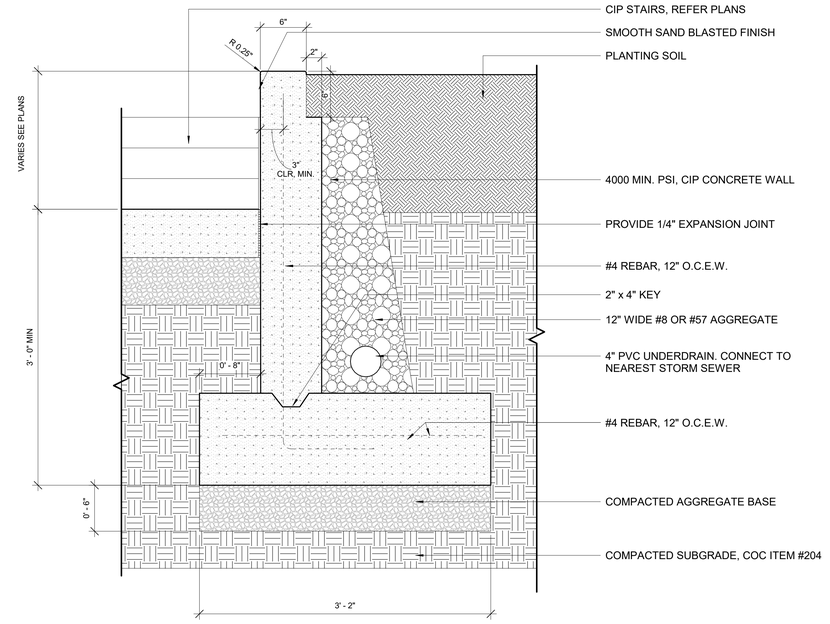

2 WALL TYPE W2 - CONCRETE LANDSCAPE WALL AT STAIRS
1 1/2" = 1'-0"

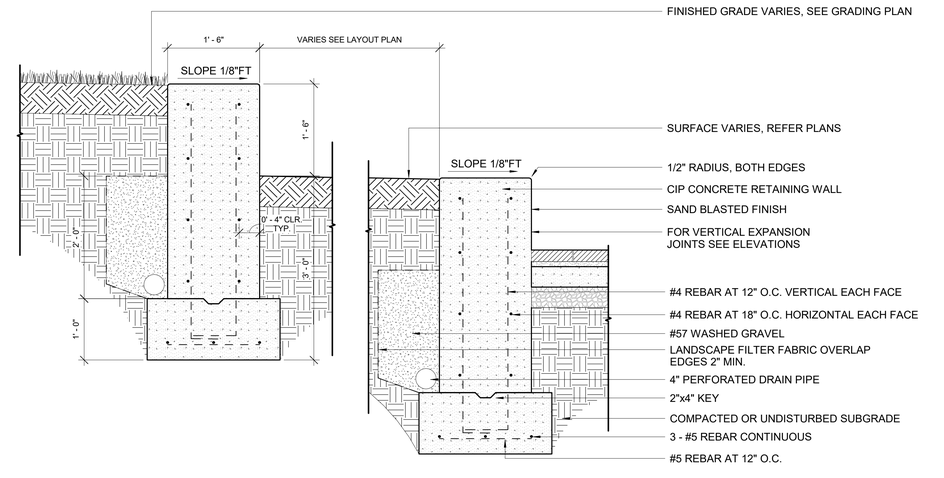

3 WALL TYPE W3 - CONCRETE SITE WALLS
1" = 1'-0"

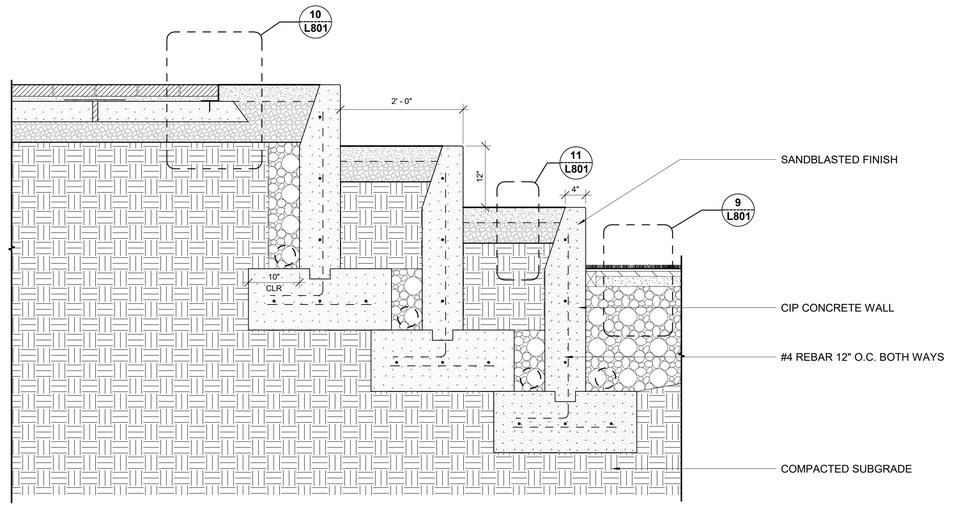

4 TERRACE WALLS AT STAGE
1" = 1'-0"

6/4/2019 4:20:56 PM

MKSK
LANDSCAPE ARCHITECTURE + URBAN PLANNING

462 SOUTH LUDLOW ALLEY
COLUMBUS, OHIO 43215
614 6212796 MKSKSTUDIOS.COM

client / owner
City of Canton

project name
CENTENNIAL PLAZA

project address
301-399 Market Ave N,
Canton, OH 44702

architect
SoL HARRIS/DAY
6677 FRANK AVE NW
NORTH CANTON, OH 44720
p 330.493.3722 | SOLHARRISDAY.COM

structural engineer
ARUP
77 WATER STREET
NEW YORK, NY 10005
p 212.896.3000 | ARUP.COM

civil engineer
ATWELL
7100 E PLEASANT VALLEY ROAD
SUITE 220
INDEPENDENCE, OH 44131
p 440.349.2000 | ATWELL-GROUP.COM

lighting design / electrical engineer
TEC STUDIO / TECH INC.
7510 SLATE RIDGE BOULEVARD
COLUMBUS, OH 43068
p 614.866.2868 | TECSTUDIOINC.COM

water feature
SOUTHERN AQUATICS, INC.
150 HILDEN RD
SUITE 305
PONTE VEDRA BEACH, FL 32081
p 904.824.1110 | SAIFOUNTAINS.COM

cost estimating
CORNA KOKOSING
6245 WESTERVILLE ROAD
WESTERVILLE, OH 43081
p 614.901.8844 | CORNA.COM

BID SET

revision	date	issued

seal
STATE OF OHIO
BRIANE KINSEL
REGISTERED
LANDSCAPE ARCHITECT

issue date
06/04/19

project number
c18514

sheet name
WALL DETAILS

sheet number
L804

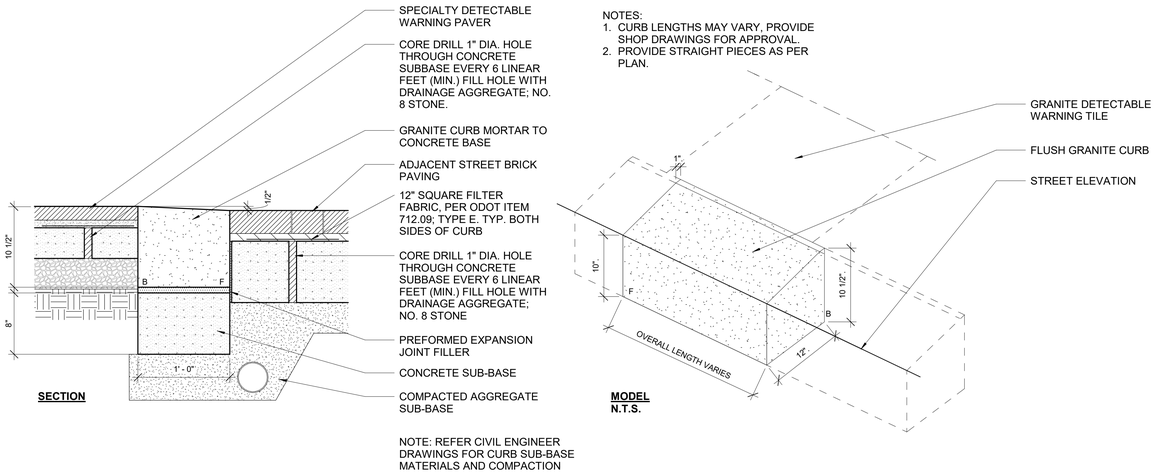

1 C1 GRANITE ROADWAY CURB, FLUSH
1 1/2" = 1'-0"

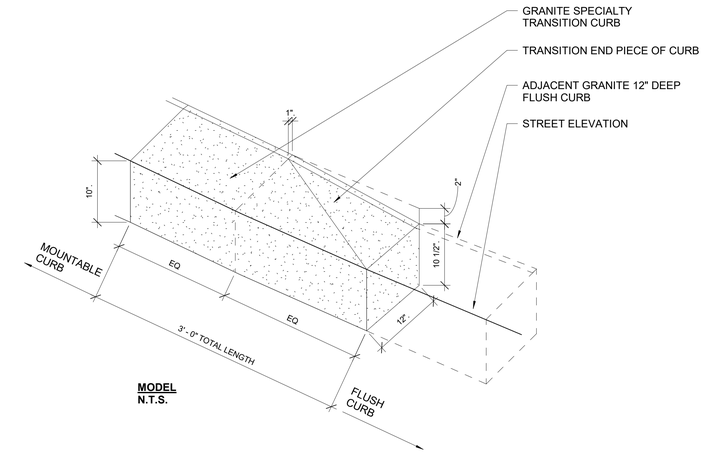

2 C2 - GRANITE ROADWAY MOUNTABLE CURB TO FLUSH CONDITION
NOT TO SCALE

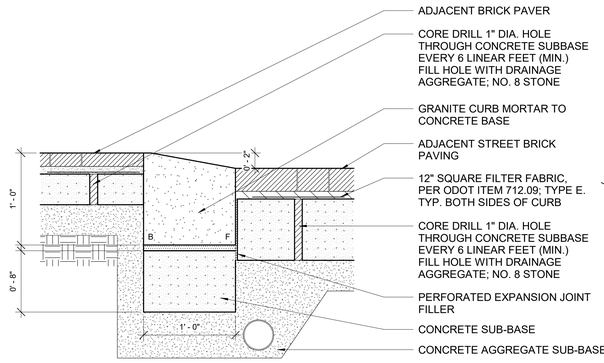

3 C3 - GRANITE ROADWAY MOUNTABLE CURB
1 1/2" = 1'-0"

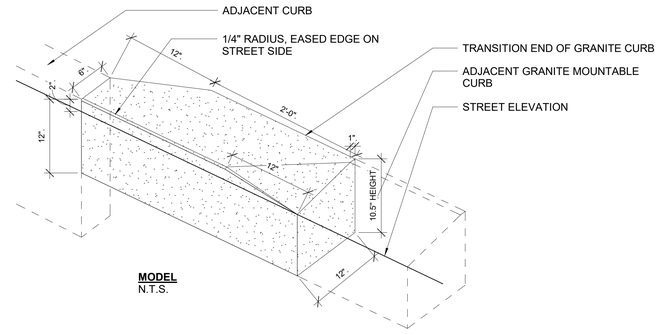

4 C4 GRANITE ROADWAY CURB - FLUSH TO 6 INCH
NOT TO SCALE

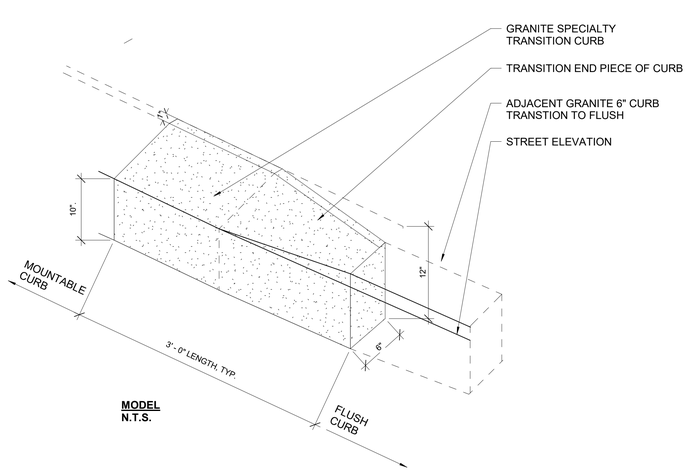

5 C5 - GRANITE ROADWAY MOUNTABLE CURB TO 6" CURB
NOT TO SCALE

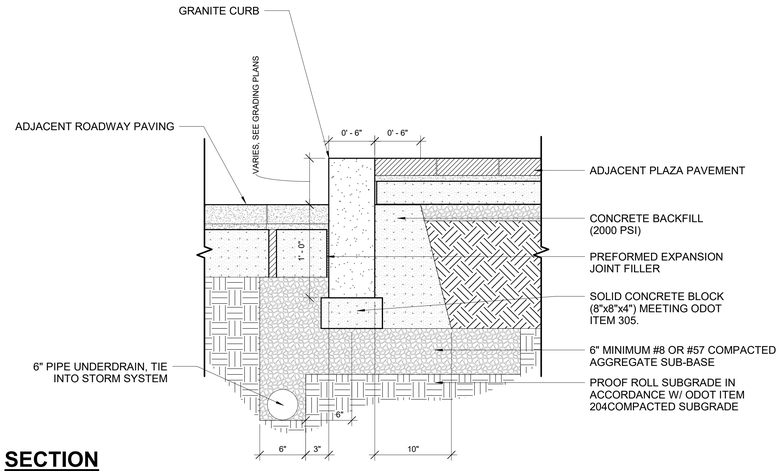

6 C6 - GRANITE ROADWAY CURB - 6" TRANSITION TO FLUSH, STRAIGHT, AND RADIUS
1 1/2" = 1'-0"

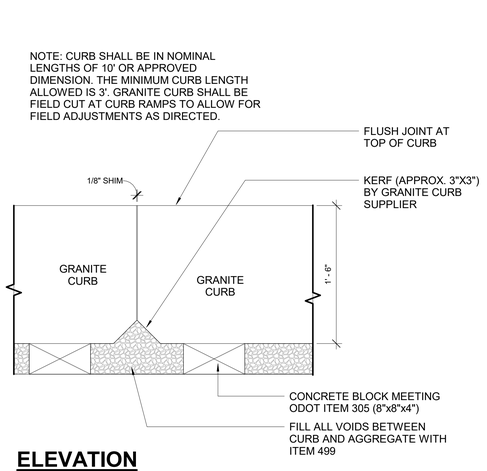

MKSK
LANDSCAPE ARCHITECTURE + URBAN PLANNING
462 SOUTH LUDLOW ALLEY
COLUMBUS, OHIO 43215
614 6212796 MKSKSTUDIOS.COM

client / owner
City of Canton
project name
CENTENNIAL PLAZA
project address
301-399 Market Ave N,
Canton, OH 44702

architect
SoL HARRIS/DAY
6677 FRANK AVE NW
NORTH CANTON, OH 44720
p 330.493.3722 | SOLHARRISDAY.COM
structural engineer
ARUP
77 WATER STREET
NEW YORK, NY 10005
p 212.896.3000 | ARUP.COM
civil engineer
ATWELL
7100 E PLEASANT VALLEY ROAD
SUITE 220
INDEPENDENCE, OH 44131
p 440.349.2000 | ATWELL-GROUP.COM
lighting design / electrical engineer
TEC STUDIO / TECH INC.
7510 SLATE RIDGE BOULEVARD
COLUMBUS, OH 43068
p 614.866.2868 | TECSTUDIOINC.COM
water feature
SOUTHERN AQUATICS, INC.
150 HILDEN RD
SUITE 305
PONTE VEDRA BEACH, FL 32081
p 904.824.1110 | SAIFOUNTAINS.COM
cost estimating
CORNA KOKOSING
6245 WESTERVILLE ROAD
WESTERVILLE, OH 43081
p 614.901.8844 | CORNA.COM

BID SET

revision	date	issued

seal

issue date
06/04/19
project number
c18514

sheet name
GRANITE CURB DETAILS
sheet number
L805

6/4/2019 4:21:09 PM

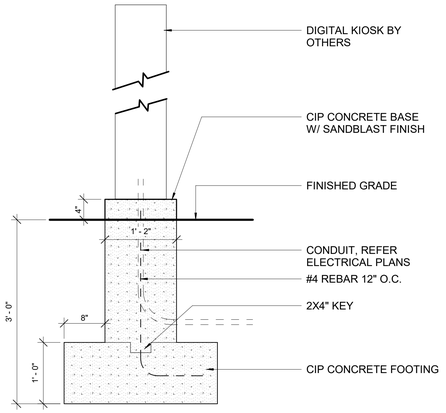

SECTION

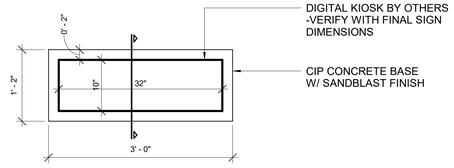

PLAN

1 DIGITAL KIOSK BASE
1" = 1'-0"

NOTE:
REFER SPECIFICATIONS FOR BIKE RACK FINISH AND MOUNTING INSTRUCTIONS.

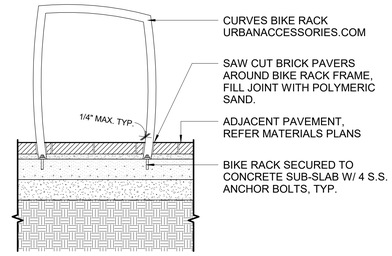

2 BIKE RACK
1" = 1'-0"

CONTRACTOR TO SUBMIT SHOP DRAWINGS FOR APPROVAL PRIOR TO FABRICATION OR CONSTRUCTION. INCLUDE STEEL PANELS, ATTACHMENT BRACKETS, METAL TENSION BRACKETS, AND FIRE PIT COMPONENTS (EMERGENCY GAS AND ELECTRIC SHUT OFF, AUTOMATIC IGNITION, TIMER, ETC..)

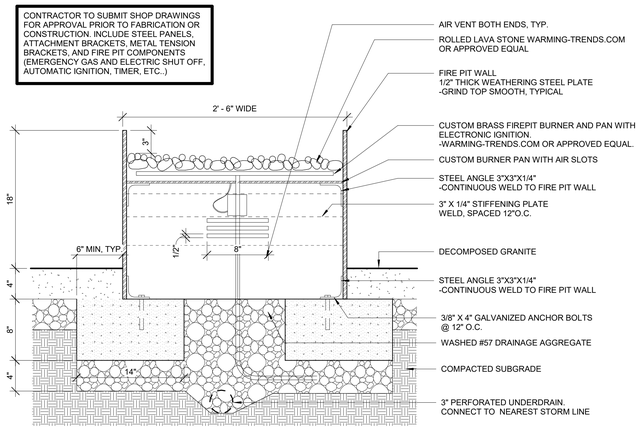

SECTION

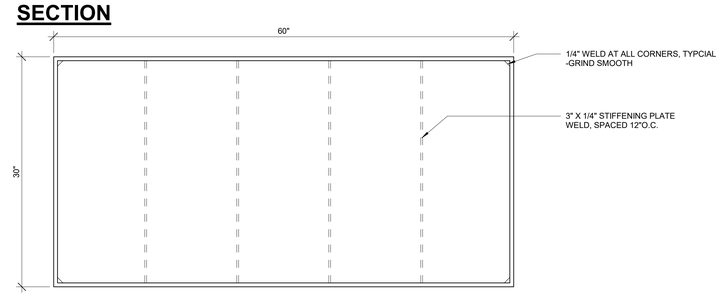

PLAN

3 FIRE PIT DETAIL
1 1/2" = 1'-0"

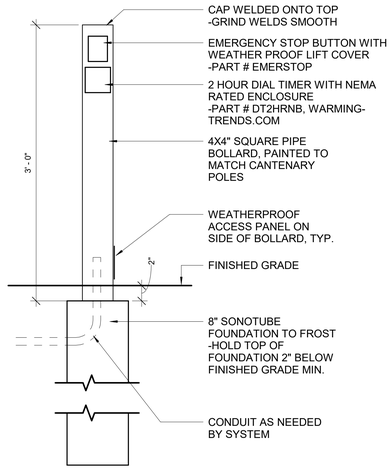

FIRE CONTROLLER MOUNT DIAGRAM

REFER SIGN DETAILS FOR LETTERING, MOUNTING & SIGN DETAILS

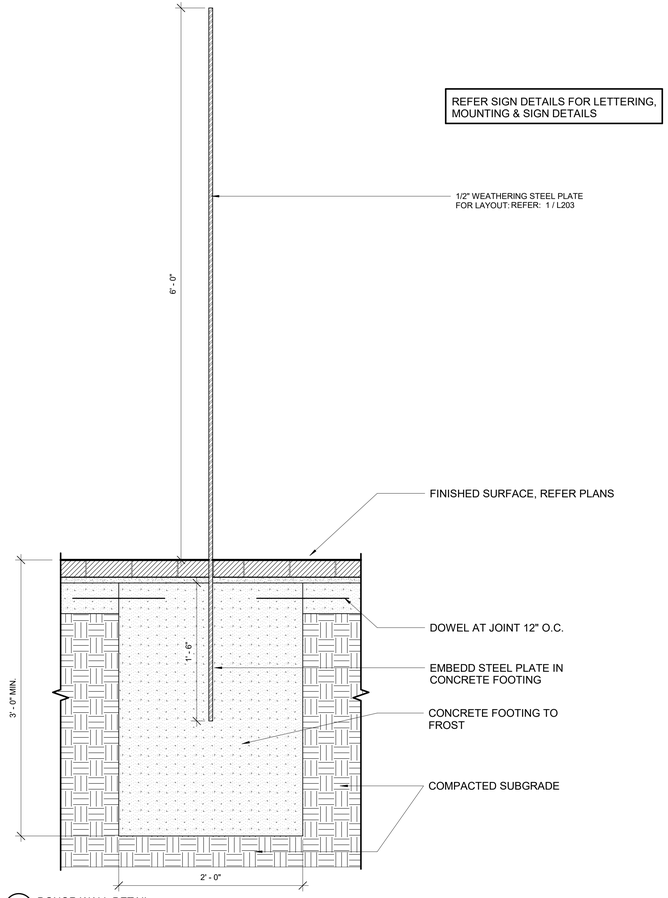

4 DONOR WALL DETAIL
1 1/2" = 1'-0"

6/4/2019 4:21:16 PM

MKSK
LANDSCAPE ARCHITECTURE + URBAN PLANNING

462 SOUTH LUDLOW ALLEY
COLUMBUS, OHIO 43215
614 6212796 MKSKSTUDIOS.COM

client / owner
City of Canton

project name
CENTENNIAL PLAZA

project address
301-399 Market Ave N,
Canton, OH 44702

architect
SoL HARRIS/DAY
6677 FRANK AVE NW
NORTH CANTON, OH 44720
p 330.493.3722 | SOLHARRISDAY.COM

structural engineer
ARUP
77 WATER STREET
NEW YORK, NY 10005
p 212.896.3000 | ARUP.COM

civil engineer
ATWELL
7100 E PLEASANT VALLEY ROAD
SUITE 220
INDEPENDENCE, OH 44131
p 440.349.2000 | ATWELL-GROUP.COM

lighting design / electrical engineer
TEC STUDIO / TECH INC.
7510 SLATE RIDGE BOULEVARD
COLUMBUS, OH 43068
p 614.866.2868 | TECSTUDIOINC.COM

water feature
SOUTHERN AQUATICS, INC.
150 HILDEN RD
SUITE 305
PONTE VEDRA BEACH, FL 32081
p 904.824.1110 | SAIFOUNTAINS.COM

cost estimating
CORNA KOKOSING
6245 WESTERVILLE ROAD
WESTERVILLE, OH 43081
p 614.901.8844 | CORNA.COM

BID SET

revision	date	issued

seal

issue date
06/04/19

project number
c18514

sheet name
SITE DETAILS

sheet number
L806

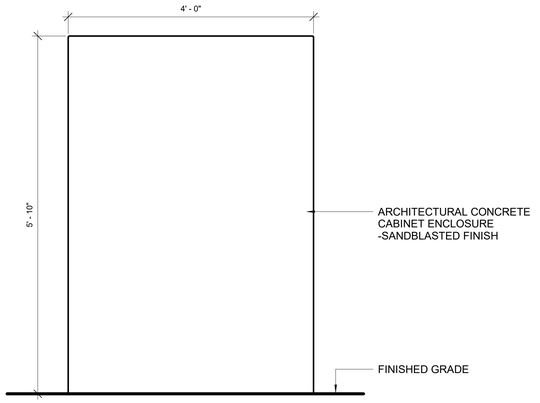

REAR ELEVATION

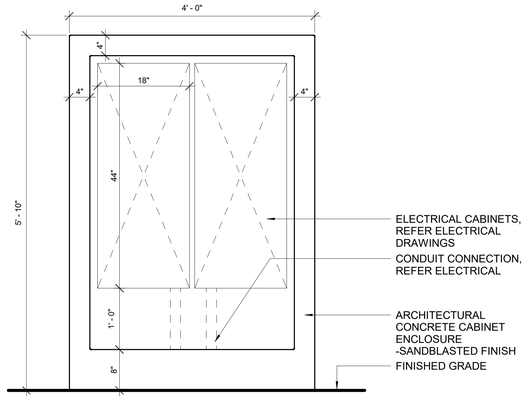

FRONT ELEVATION

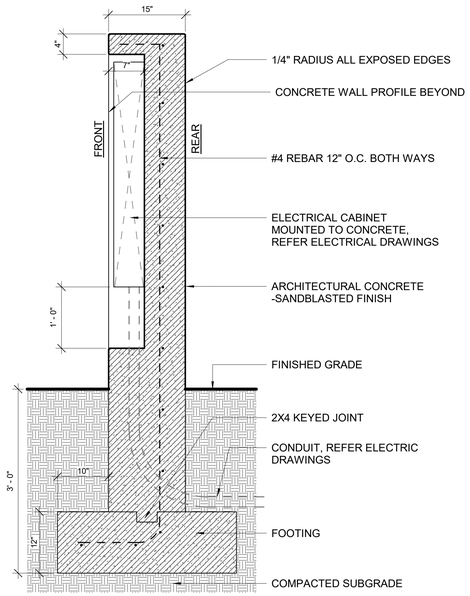

SECTION

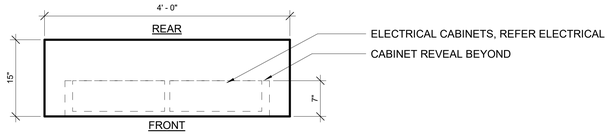

PLAN

1 POWER CABINET ENCLOSURE AT STAGE
1" = 1'-0"

NOTES:
DESIGN SUBMITTED: FOR FLAGPOLE ASSEMBLIES INDICATED TO COMPLY WITH PERFORMANCE REQUIREMENTS AND DESIGN CRITERIA, INCLUDING ANALYSIS DATA SIGNED AND SEALED BY THE QUALIFIED PROFESSIONAL ENGINEER RESPONSIBLE FOR THEIR PREPARATION.

INSTALL PER MANUFACTURERS INSTRUCTIONS AND SPECIFICATIONS

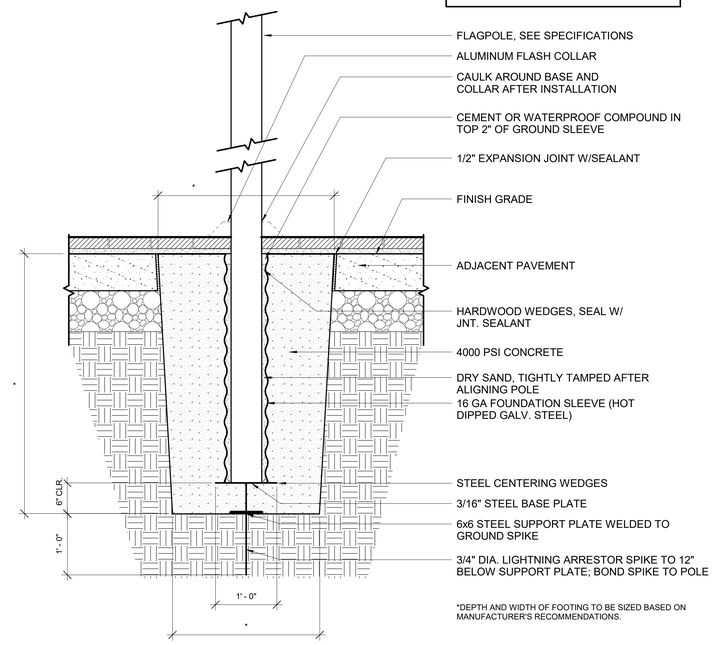

*DEPTH AND WIDTH OF FOOTING TO BE SIZED BASED ON MANUFACTURER'S RECOMMENDATIONS.

2 FLAGPOLE FOUNDATION
1" = 1'-0"

NOTE:
1. CONTRACTOR TO SUBMIT SHOP DRAWINGS FOR ALL HANDRAILS & RAILINGS. FABRICATION SHALL BE IN ACCORDANCE WITH REVIEW OF SHOP DRAWINGS.

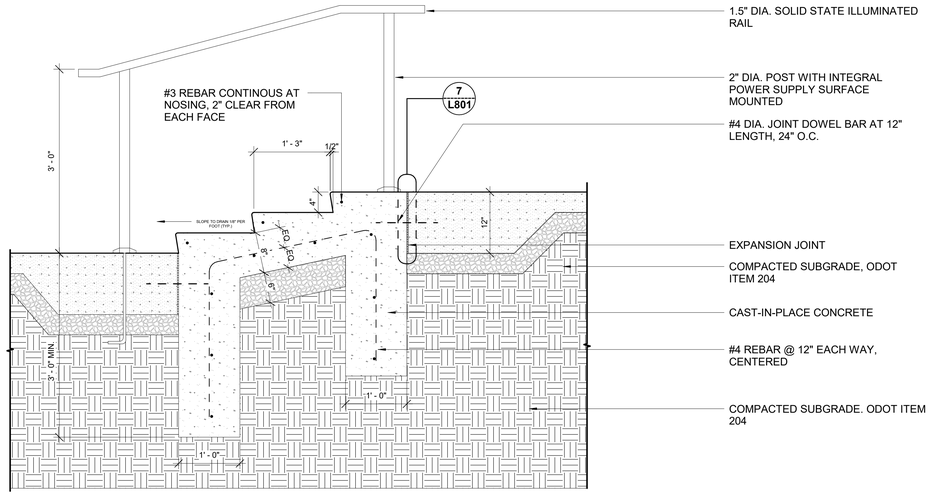

3 CONCRETE STEPS
1" = 1'-0"

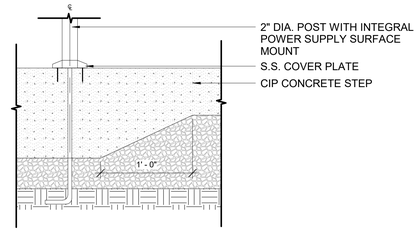

4 HANDRAIL POST MOUNTING
1 1/2" = 1'-0"

MKSK
LANDSCAPE ARCHITECTURE + URBAN PLANNING

462 SOUTH LUDLOW ALLEY
COLUMBUS, OHIO 43215
614 6212796 MKSKSTUDIOS.COM

client / owner
City of Canton
project name
CENTENNIAL PLAZA

project address
301-399 Market Ave N,
Canton, OH 44702

architect
SoL HARRIS/DAY
6677 FRANK AVE NW
NORTH CANTON, OH 44720
p 330.493.3722 | SOLHARRISDAY.COM

structural engineer
ARUP
77 WATER STREET
NEW YORK, NY 10005
p 212.896.3000 | ARUP.COM

civil engineer
ATWELL
7100 E PLEASANT VALLEY ROAD
SUITE 220
INDEPENDENCE, OH 44131
p 440.349.2000 | ATWELL-GROUP.COM

lighting design / electrical engineer
TEC STUDIO / TECH INC.
7510 SLATE RIDGE BOULEVARD
COLUMBUS, OH 43068
p 614.866.2868 | TECSTUDIOINC.COM

water feature
SOUTHERN AQUATICS, INC.
150 HILDEN RD
SUITE 305
PONTE VEDRA BEACH, FL 32081
p 904.824.1110 | SAIFOUNTAINS.COM

cost estimating
CORNA KOKOSING
6245 WESTERVILLE ROAD
WESTERVILLE, OH 43081
p 614.901.8844 | CORNA.COM

BID SET

revision date issued

seal

issue date 06/04/19
project number c18514

sheet name
SITE DETAILS

sheet number
L807

6/4/2019 4:21:26 PM

STAKING PLAN

PREVAILING WIND

NOTES:
1. CONTRACTOR SHALL ASSURE PERCOLATION OF ALL PLANTING PITS PRIOR TO INSTALLATION.
2. FINAL TREE STAKING PLACEMENT TO BE APPROVED BY OWNER.
3. PLANTING PIT TO BE EXCAVATED THREE TIMES (3x) THE WIDTH OF THE ROOT BALL AND BACKFILLED WITH PLANTING SOIL MIXTURE.
4. IF PLANT IS SHIPPED WITH A WIRE BASKET AROUND THE ROOT BALL, CUT THE WIRE BASKET AND REMOVE THE TOP THIRD OF BASKET.
5. REMOVE ALL TWINE, ROPE, WIRE AND BURLAP FROM TOP HALF OF ROOTBALL.
6. SET TREE PLUMB IN PLANTING PIT.
7. EACH TREE MUST BE PLANTED SUCH THAT THE TRUNK FLARE IS VISIBLE AT THE TOP OF THE ROOT BALL. TREES WHERE THE TRUNK FLARE IS NOT VISIBLE SHALL BE REJECTED. DO NOT COVER THE TOP OF THE ROOT BALL WITH SOIL. TRUNK FLARE SHALL BE NO MORE THAN 1"-2" ABOVE GRADE.
8. SYNTHETIC BURLAP IS NOT ACCEPTABLE, TREES HAVING SYNTHETIC BURLAP WILL BE REJECTED.
9. DO NOT DRIVE STAKES INTO TREE ROOTBALL.

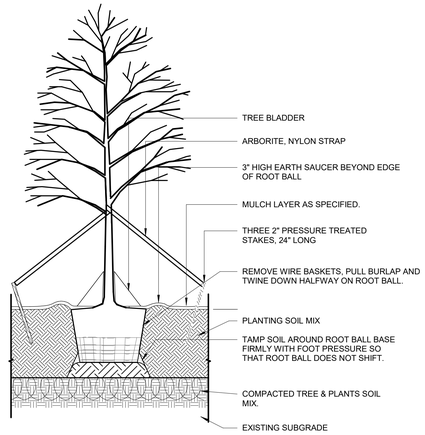

1 TREE PLANTING & TRI-STAKING
NOT TO SCALE

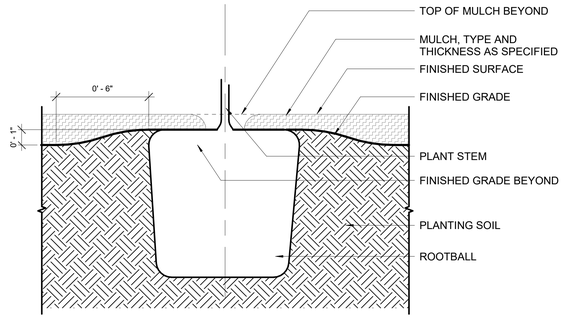

2 GROUNDCOVER / SHRUB PLANTING, TYPICAL
3" = 1'-0"

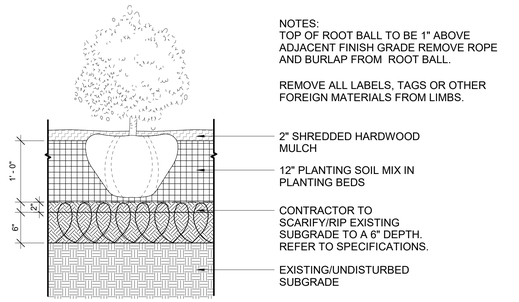

3 SHRUB PLANTING
1" = 1'-0"

NOTE:
PROVIDE MIN. 7" SPACING BETWEEN DIFFERENT PLANT TYPES.

LAYOUT PLANTS ALONG PERIMETER OF PLANTING BED FIRST, PARALLEL TO AND UNIFORMLY OFFSET FROM EDGE OF BED. FILL OUT INTERIOR OF BED ON UNIFORM GRID AS SHOWN.

ALL PLANT MASSES TO USE TRIANGULAR SPACING EXCEPT WHERE NOTED ON PLANS.

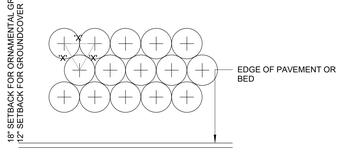

4 PLANT SPACING
1/4" = 1'-0"

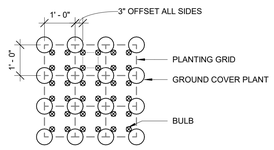

5 CROCUS BULB PLANTING
1/2" = 1'-0"

6/4/2019 4:21:34 PM

MKSK
LANDSCAPE ARCHITECTURE + URBAN PLANNING

462 SOUTH LUDLOW ALLEY
COLUMBUS, OHIO 43215
614 6212796 MKSKSTUDIOS.COM

client / owner
City of Canton

project name
CENTENNIAL PLAZA

project address
301-399 Market Ave N,
Canton, OH 44702

architect
SoL HARRIS/DAY
6677 FRANK AVE NW
NORTH CANTON, OH 44720
p 330.493.3722 | SOLHARRISDAY.COM

structural engineer
ARUP
77 WATER STREET
NEW YORK, NY 10005
p 212.896.3000 | ARUP.COM

civil engineer
ATWELL
7100 E PLEASANT VALLEY ROAD
SUITE 220
INDEPENDENCE, OH 44131
p 440.349.2000 | ATWELL-GROUP.COM

lighting design / electrical engineer
TEC STUDIO / TECH INC.
7510 SLATE RIDGE BOULEVARD
COLUMBUS, OH 43068
p 614.866.2868 | TECSTUDIOINC.COM

water feature
SOUTHERN AQUATICS, INC.
150 HILDEN RD
SUITE 305
PONTE VEDRA BEACH, FL 32081
p 904.824.1110 | SAIFOUNTAINS.COM

cost estimating
CORNA KOKOSING
6245 WESTERVILLE ROAD
WESTERVILLE, OH 43081
p 614.901.8844 | CORNA.COM

BID SET

revision	date	issued

seal

issue date
06/04/19

project number
c18514

sheet name
PLANTING DETAILS

sheet number
L900