PROGRESS SET

GEORGETOWN COUNTY DETENTION CENTER

GEORGETOWN COUNTY
VOLUME 1

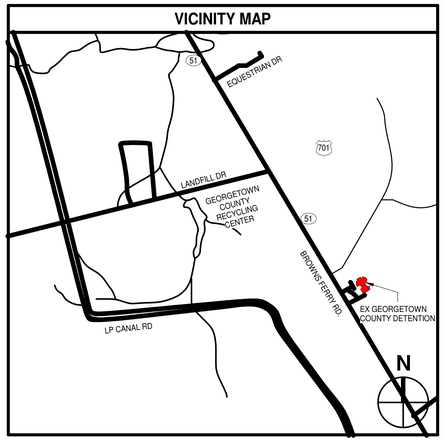

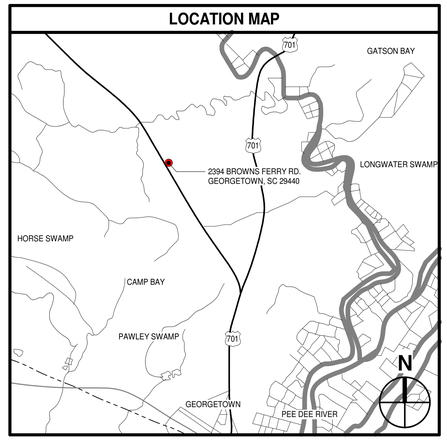

MOSELEYARCHITECTS

6210 ARDREY KELL ROAD • THE HUB AT WAVERLY, SUITE 425 • CHARLOTTE, NC 28277
PHONE (704) 540-3755 FAX (704) 540-3754

MOSELEYARCHITECTS.COM

FOODESIGN ASSOCIATES — KITCHEN/LAUNDRY DESIGN
WWW.FOODESIGNASSOCIATES.COM — CHARLOTTE, NORTH CAROLINA

EARTHWORKS GROUP — CIVIL ENGINEERING
WWW.EARTHWORKSGROUP.COM — MURRELLS INLET, SOUTH CAROLINA

VOLUME 1 - DETENTION CENTER

.	COVER - VOLUME 1
GENERAL	
G1.1	SECURITY WALL FLOOR PLANS
G1.2	INTEGRATED MOCKUP PANEL
G2.1	AIR BARRIER CONCEPT DRAWING
LIFE SAFETY	
LS1.0	BUILDING CODE SUMMARY - DETENTION CENTER
LS2.1	LIFE SAFETY INFORMATION
LS2.2	LIFE SAFETY INFORMATION
LS2.3	LIFE SAFETY OCCUPANCY SCHEDULES
CIVIL	
.CS	COVER
C1.0	GENERAL NOTES
C1.1	EXISTING CONDITIONS
C1.3	SITE LAYOUT PLAN
C1.4	SITE LAYOUT PLAN
C2.0	WATER & SEWER PLAN
C2.1	WATER & SEWER PLAN
C2.2	SEWER PROFILES
C2.3	SEWER & FORCEMAIN PROFILES
C3.0	GRADING & DRAINAGE PLAN
C3.1	GRADING & DRAINAGE PLAN
C3.2	ROAD PROFILES
C3.3	ROAD PROFILES
ARCHITECTURAL	
A0.1	GENERAL ARCHITECTURAL INFORMATION
A0.2	WALL/PARTITION TYPES, WALL JOINTS AND TERMINATIONS
A1.0	ARCHITECTURAL SITE PLAN
A1.1	SITE & SECURITY FENCE DETAILS
A1.1.1	ARCHITECTURAL SITE PLAN
A1.2	SITE & SECURITY FENCE DETAILS
A2.0.1	OVERALL FIRST FLOOR PLAN
A2.0.2	OVERALL TIER FLOOR PLAN
A2.1.1	FLOOR PLAN - PART A
A2.1.2	FLOOR PLAN - PART B
A2.1.3	FLOOR PLAN - PART C
A2.1.4	FLOOR PLAN - PART D
A2.1.5	FLOOR PLAN - TIER LEVEL PART B
A2.1.6	FLOOR PLAN - TIER LEVEL PART C
A2.1.7	FLOOR PLAN - TIER LEVEL PART D
A2.1.8	CONTROL ROOM FLOOR PLANS
A2.2.1	FLOOR PLAN - OVERALL DIMENSIONS
A2.2.2	FLOOR PLAN - PART A DIMENSIONS
A2.2.3	FLOOR PLAN - PART B DIMENSIONS
A2.2.4	FLOOR PLAN - PART C DIMENSIONS
A2.2.5	FLOOR PLAN - PART D DIMENSIONS
A2.2.6	ENLARGED PLANS
A3.0.1	FINISH SCHEDULE
A3.0.3	INTERIOR SIGNAGE
A3.0.4	FLOOR PATTERNS
A3.1.1	DOOR AND FRAME SCHEDULE
A3.1.2	DOOR AND FRAME DETAILS
A3.1.3	WINDOW AND FRAME DETAILS
A3.3.1	DETENTION DOOR & WINDOW SCHEDULES
A3.3.2	DETENTION DOOR & FRAME TYPES AND DETAILS
A3.4.1	DETENTION DOOR AND FRAME DETAILS
A4.1.1	BUILDING ELEVATIONS
A4.1.2	BUILDING ELEVATIONS
A4.1.3	ENLARGED EXTERIOR ELEVATIONS
A4.2.1	INTERIOR ELEVATIONS
A4.2.2	INTERIOR ELEVATIONS
A5.0.1	BUILDING SECTIONS
A5.0.2	BUILDING SECTIONS
A5.1.1	WALL SECTIONS
A5.1.3	WALL SECTIONS
A5.1.7	WALL SECTIONS
A5.2.1	WALL SECTION DETAILS
A5.2.2	WALL SECTION DETAILS
A6.1.1	ENLARGED STAIR & RAMP DETAILS
A7.1.1	TOILET ASSEMBLIES, SCHEDULES AND ENLARGED PLANS
A7.1.2	ENLARGED PLANS
A7.1.3	ENLARGED PLANS
A7.2.1	DETENTION EQUIPMENT DETAILS
A8.1.1	CASEWORK AND ELEVATIONS
A8.1.2	CASEWORK AND ELEVATIONS
A9.1	REFLECTED CEILING PLAN - PART A - FIRST FLOOR
A9.2	REFLECTED CEILING PLAN - PART B - FIRST FLOOR
A9.3	REFLECTED CEILING PLAN - PART C - FIRST FLOOR
A9.4	REFLECTED CEILING PLAN - PART D - FIRST FLOOR
A9.5	REFLECTED CEILING PLAN - TIER PART B
A9.6	REFLECTED CEILING PLAN - TIER PART C
A9.7	REFLECTED CEILING PLAN - TIER PART D
A10.1	ROOF PLAN
SECURITY	
SE2.1.1	SECURITY ELECTRONICS FLOOR PLAN - PART A
SE2.1.2	SECURITY ELECTRONICS FLOOR PLAN - PART B
SE2.1.3	SECURITY ELECTRONICS FLOOR PLAN - PART C
SE2.1.4	SECURITY ELECTRONICS FLOOR PLAN - PART D
SE2.1.5	SECURITY ELECTRONICS FLOOR PLAN - TIER LEVEL PART B
SE2.1.6	SECURITY ELECTRONICS FLOOR PLAN - TIER LEVEL PART C
SE2.1.7	SECURITY ELECTRONICS FLOOR PLAN - TIER LEVEL PART D
SE3.1	CAMERA SCHEDULE AND DETAILS
SE4.0	SECURITY ELECTRONICS - ONE LINE DIAGRAMS
FS.01	FOODSERVICE EQUIPMENT PLAN
FS.02	FOOD SERVICE LAUNDRY PLAN
FS.03	FOOD SERVICE EQUIPMENT SCHEDULE
FS.04	FOOD SERVICE PLUMBING PLAN
FS.05	FOOD SERVICE LAUNDRY PLUMBING PLAN
FS.06	FOOD SERVICE ELECTRICAL PLAN
FS.07	FOOD SERVICE LAUNDRY ELECTRICAL PLAN
FS.08	FOOD SERVICE COLD STORAGE DETAILS
FS.09	FOOD SERVICE EXHAUST HOOD DETAILS
FS.10	FOOD SERVICE EQUIPMENT DETAILS
FURNITURE	
FE2.1	FURNITURE PLAN - PART A
FE2.2	FURNITURE PLAN - PART B
FE2.3	FURNITURE PLAN - PART C
FE2.4	FURNITURE PLAN - PART D
FE2.5	FURNITURE PLAN - TIER
STRUCTURAL	
S0.0.1	GENERAL NOTES AND LEGENDS
S0.0.2	COMPONENTS AND CLADDING DESIGN WIND PRESSURE
S1.1.1	<varies>
S1.1.2	FOUNDATION PLAN - PART B
S1.1.3	FOUNDATION PLAN - PART C
S1.1.4	FOUNDATION PLAN - PART D
S2.1.1	TIER FRAMING PLAN - PART B
S2.1.2	TIER FRAMING PLAN - PART C AND D
S2.2.1	ROOF FRAMING PLAN - PART A
S2.2.2	ROOF FRAMING PLAN - PART B
S2.2.3	ROOF FRAMING PLAN - PART C
S2.2.4	ROOF FRAMING PLAN - PART D
S3.0.1	<varies>
S3.0.2	TYPICAL SLAB DETAILS
S3.1.1	FOUNDATION SECTIONS
S4.0.1	TYPICAL MASONRY WALL AND LINTEL DETAILS
S4.0.2	TYPICAL FRAMING DETAILS
S4.0.3	TYPICAL FRAMING DETAILS AND DECK SCHEDULE
S4.1.1	FRAMING SECTIONS
S4.1.2	FRAMING SECTIONS
S4.1.3	FRAMING SECTIONS
PLUMBING	
P0.1	LEGENDS, ABBREVIATIONS AND GENERAL NOTES
P2.0.1	FOUNDATION PLAN - PLUMBING - PART A
P2.0.2	FOUNDATION PLAN - PLUMBING - PART B
P2.0.3	FOUNDATION PLAN - PLUMBING - PART C
P2.0.4	FOUNDATION PLAN - PLUMBING - PART D
P2.1.1	FIRST FLOOR PLAN - SANITARY - PART A
P2.1.2	FIRST FLOOR PLAN - SANITARY - PART B
P2.1.3	FIRST FLOOR PLAN - SANITARY - PART C
P2.1.4	FIRST FLOOR PLAN - SANITARY - PART D
P2.1.5	TIER PLAN - SANITARY - PART B
P2.1.6	TIER PLAN - SANITARY - PART C
P2.1.7	TIER PLAN - SANITARY - PART D
P2.2.1	FIRST FLOOR PLAN - DOMESTIC - PART A
P2.2.2	FIRST FLOOR PLAN - DOMESTIC - PART B
P2.2.3	FIRST FLOOR PLAN - DOMESTIC - PART C
P2.2.4	FIRST FLOOR PLAN - DOMESTIC - PART D
P2.2.5	TIER PLAN - DOMESTIC - PART B
P2.2.6	TIER PLAN - DOMESTIC - PART C
P2.2.7	TIER PLAN - DOMESTIC - PART D
P2.3.1	ROOF PLAN - PART A
P2.3.2	ROOF PLAN - PART B
P2.3.3	ROOF PLAN - PART C
P2.3.4	ROOF PLAN - PART D
P3.1	ENLARGE PLANS AND RISER DIAGRAMS - KITCHEN
P3.1.1	ENLARGE PLANS AND RISER DIAGRAMS - KITCHEN
P3.2	ENLARGE PLANS AND RISER DIAGRAM - SANITARY
P3.3	ENLARGE PLANS AND RISER DIAGRAM - DOMESTIC
P3.4	ENLARGE PLANS AND RISER DIAGRAM - SANITARY
P3.5	ENLARGE PLANS AND RISER DIAGRAM - DOMESTIC
P3.6	ENLARGE PLANS AND RISER DIAGRAM - SANITARY
P3.7	ENLARGE LIQUID PROPANE TANK-YARD
P4.1	STORM RISER DIAGRAM
P5.1	PLUMBING DETAILS
P5.2	PLUMBING DETAILS
P5.3	PLUMBING DETAILS
P6.1	SCHEDULES
FIRE PROTECTION	
FP0.1	LEGENDS, ABBREVIATIONS AND GENERAL NOTES
FP2.1.1	FIRST FLOOR PLAN - FIRE PROTECTION - PART A
FP2.1.2	FIRST FLOOR PLAN - FIRE PROTECTION - PART B
FP2.1.3	FIRST FLOOR PLAN - FIRE PROTECTION - PART C
FP2.1.4	FIRST FLOOR PLAN - FIRE PROTECTION - PART D
FP2.1.5	TIER PLAN - FIRE PROTECTION - PART B
FP2.1.6	TIER PLAN - FIRE PROTECTION - PART C
FP2.1.7	TIER PLAN - FIRE PROTECTION - PART D
MECHANICAL	
M0.1	LEGENDS, ABBREVIATIONS AND GENERAL NOTES
M0.2	SCHEDULES
M0.3	SCHEDULES
M2.1.1	FLOOR PLANS - DUCTWORK - PART A
M2.2.1	FLOOR PLANS - DUCTWORK - PART B
M2.3.1	FLOOR PLAN - DUCTWORK - PART C
M2.4.1	FLOOR PLAN - DUCTWORK - PART D
M2.5	TIER LEVEL PLAN - DUCTWORK
M2.6	TIER LEVEL PLAN - DUCTWORK - PART B
M2.7	MECHANICAL - ROOF PLAN
M3.1	ENLARGED PLANS & SECTIONS
M5.1	DETAILS
M5.2	DETAILS
M5.3	DETAILS
M7.1	CONTROLS
ELECTRICAL	
E0.1	LEGENDS, ABBREVIATIONS AND GENERAL NOTES
E1.0	ELECTRICAL SITE PLAN
E2.1.1	FIRST FLOOR PLAN - LIGHTING - PART A
E2.1.2	FIRST FLOOR PLAN - POWER - PART A
E2.1.3	FIRST FLOOR PLAN - COMMUNICATIONS - PART A
E2.1.4	FIRST FLOOR PLAN - MECHANICAL POWER - PART A
E2.2.1	FIRST FLOOR PLAN - LIGHTING - PART B
E2.2.2	FIRST FLOOR PLAN - POWER - PART B
E2.2.3	FIRST FLOOR PLAN - COMMUNICATIONS - PART B
E2.2.4	FIRST FLOOR PLAN - MECHANICAL POWER - PART B
E2.3.1	FIRST FLOOR PLAN - LIGHTING - PART C
E2.3.2	FIRST FLOOR PLAN - POWER - PART C
E2.3.3	FIRST FLOOR PLAN - COMMUNICATIONS - PART C
E2.3.4	FIRST FLOOR PLAN - MECHANICAL POWER - PART C
E2.4.1	FIRST FLOOR PLAN - LIGHTING - PART D
E2.4.2	FIRST FLOOR PLAN - POWER - PART D
E2.4.3	FIRST FLOOR PLAN - COMMUNICATIONS - PART D
E2.5.1	TIER LEVEL FLOOR PLAN - LIGHTING
E2.5.2	TIER LEVEL FLOOR PLAN - POWER
E2.5.3	TIER LEVEL FLOOR PLAN - COMMUNICATIONS
E2.5.4	TIER LEVEL FLOOR PLAN - MECHANICAL POWER
E2.6.1	TIER LEVEL FLOOR PLAN - LIGHTING - PART A
E2.6.2	TIER LEVEL FLOOR PLAN - POWER - PART A
E2.6.3	TIER LEVEL FLOOR PLAN - COMMUNICATIONS - PART A
E2.6.4	TIER LEVEL FLOOR PLAN - MECHANICAL POWER - PART A
E2.7	ROOF PLAN - ELECTRICAL
E4.1	ELECTRICAL DETAILS
E4.2	ELECTRICAL DETAILS
E5.1	POWER ONE-LINE DIAGRAM
E5.2	ELECTRICAL SCHEDULES
E5.3	ELECTRICAL SCHEDULES

VOLUME 2 - RE-ENTRY BUILDING

LIFE SAFETY	
LS1.0	CODE SUMMARY
LS1.1	LIFE SAFETY INFORMATION
ARCHITECTURAL	
A0.1	GENERAL ARCHITECTURAL INFORMATION
A0.2	WALL/PARTITION TYPES, WALL JOINTS AND TERMINATIONS
A2.1.1	RE-ENTRY BUILDING - FLOOR PLAN, RCP, ROOF PLAN
A4.1.1	BUILDING ELEVATIONS
A4.1.3	INTERIOR ELEVATIONS
A5.0.1	BUILDING SECTIONS
A5.1.1	WALL SECTIONS
A7.1.1	TOILET ASSEMBLIES, SCHEDULE AND ENLARGED PLANS
PLUMBING	
P0.1	LEGENDS, ABBREVIATIONS AND GENERAL NOTES
P1.0	PLUMBING FIRST FLOOR PLANS
MECHANICAL	
M0.1	LEGENDS, ABBREVIATIONS AND GENERAL NOTES
M2.1.1	FLOOR PLAN & SCHEDULES
ELECTRICAL	
E0.1	LEGENDS, ABBREVIATIONS AND GENERAL NOTES
E2.1.1	ELECTRICAL FLOOR PLAN

VOLUME 3 - CORONER'S BUILDING

LIFE SAFETY	
LS1.0	BUILDING CODE SUMMARY
LS2.1	LIFE SAFETY INFORMATION
ARCHITECTURAL	
A0.1	GENERAL ARCHITECTURAL INFORMATION
A0.2	WALL/PARTITION TYPES, WALL JOINTS AND TERMINATIONS
A2.1.1	FLOOR PLAN AND RCP
A3.0.1	FINISH SCHEDULE
A4.1.0	BUILDING ELEVATIONS
A5.0.1	BUILDING SECTIONS
A5.1.1	WALL SECTIONS
A7.1.1	TOILET ASSEMBLIES, ENLARGED PLANS, & ROOF PLAN
PLUMBING	
P0.1	LEGENDS, ABBREVIATIONS AND GENERAL NOTES
P1.0	FLOOR PLAN
MECHANICAL	
M0.1	LEGENDS, ABBREVIATIONS AND GENERAL NOTES
M2.1.1	FLOOR PLAN & SCHEDULES
ELECTRICAL	
E0.1	LEGENDS, ABBREVIATIONS AND GENERAL NOTES
E2.1.1	ELECTRICAL FLOOR PLANS

THE CONTRACT DOCUMENTS ARE COMPLEMENTARY, AND WHAT IS REQUIRED BY ONE SHALL BE AS BINDING AS IF REQUIRED BY ALL.
IN CASE OF A CONFLICT, DISAGREEMENT, OR AMBIGUITY, PROVIDE THE BETTER QUALITY. IN CASE OF A CONFLICT, DISAGREEMENT, OR AMBIGUITY, PROVIDE THE GREATER QUANTITY OF WORK.

MOSELEYARCHITECTS
6210 ARDREY KELL ROAD • THE HUB AT WAVERLY, SUITE 425 • CHARLOTTE, NC 28277
PHONE (704) 540-3755 FAX (704) 540-3754
MOSELEYARCHITECTS.COM

PROGRESS
PRINT NOT FOR CONSTRUCTION

GEORGETOWN COUNTY DETENTION CENTER
GEORGETOWN COUNTY
2934 BROWNS FERRY RD, GEORGETOWN, SC 29440

PROJECT NO: 611315
DATE: FEBRUARY 26, 2024

REVISIONS

DATE	DESCRIPTION

COVER - VOLUME 1

2/26/2024 7:59:28 PM

SECURITY WALL LEGEND

- PERIMETER SECURITY WALL (MASONRY) WITH #4 VERT. REINFORCING STEEL @ MAX 8" OC. ALL WALLS SHALL BE GROUTED SOLID.
- INTERIOR SECURITY WALL (MASONRY) WITH #4 VERT. REINFORCING STEEL @ MAX 16" OC. ALL WALLS SHALL BE GROUTED SOLID.
- MODULAR STEEL CELL WALL PER DIVISION 13
- SHADED AREA INDICATES SECURE AREA: ALL ELECTRICAL & HVAC ITEMS (INCLUDING FASTENERS), ACCESS DOORS & SEALANTS SHALL BE SECURITY GRADE. ALL SPRINKLER HEADS SHALL BE INSTITUTIONAL GRADE. ALL SCREWS & FASTENERS USED IN THESE AREAS SHALL BE SECURITY TORX TYPE.

NOTE: COORDINATE ALL REINFORCING LOCATIONS IN SECURITY WALLS WITH STRUCTURAL WALL REQUIREMENTS; MOST STRINGENT CONDITION SHALL GOVERN.

NOTE: THESE WALLS SHALL BE PERIMETER SECURITY WALLS ABOVE LEVEL OF LOW ROOF

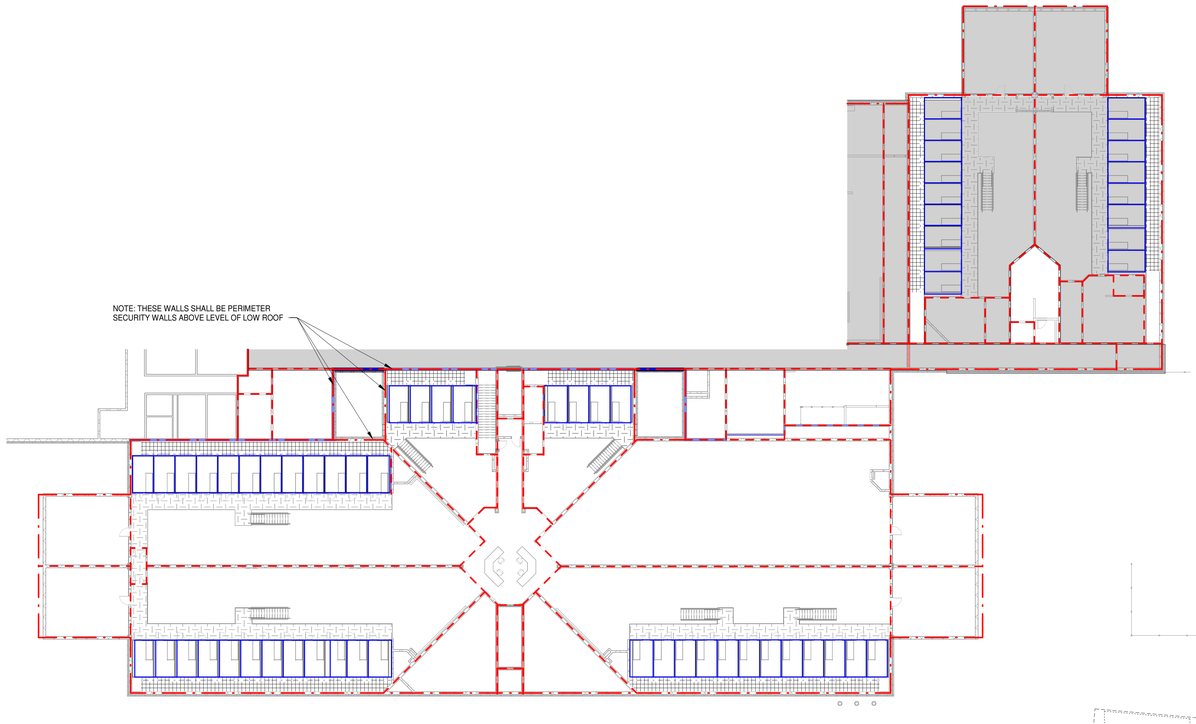

N

TIER FLOOR PLAN - SECURITY WALLS

3/64" = 1'-0"

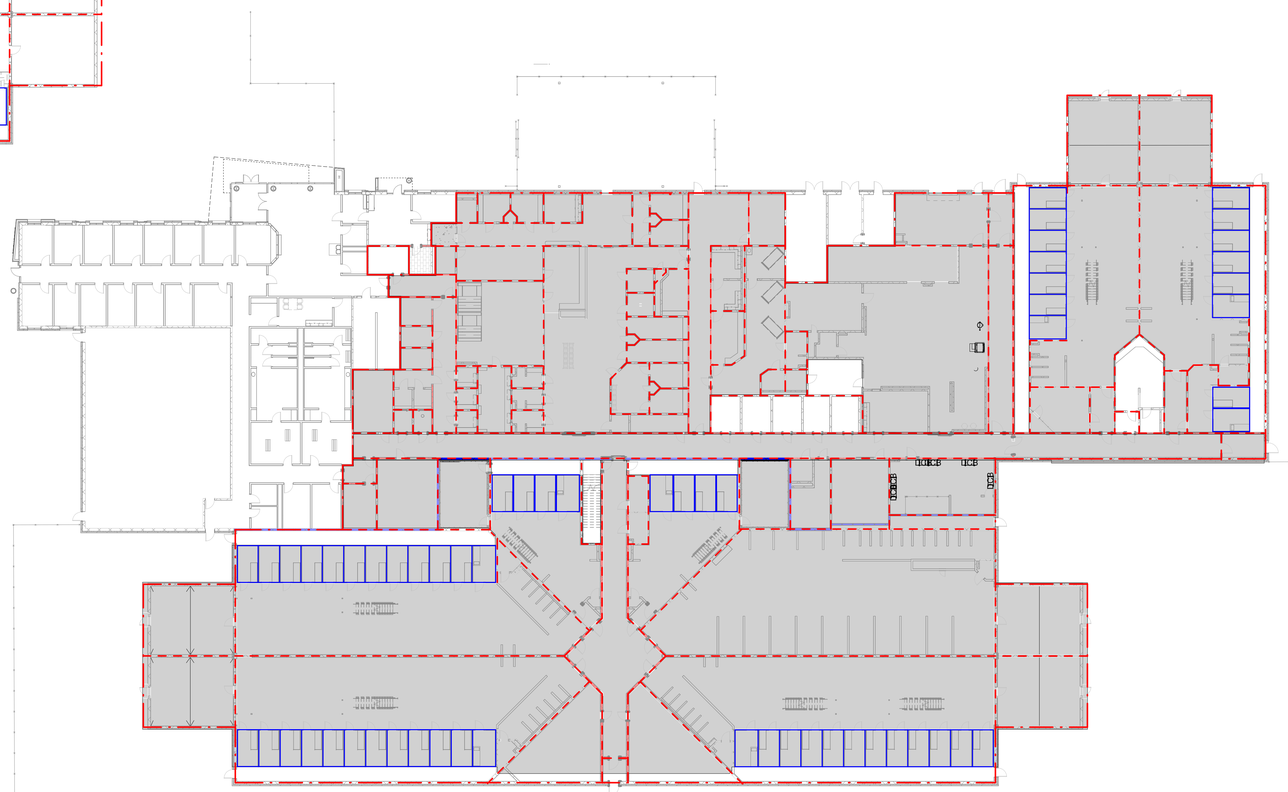

N

FIRST FLOOR PLAN - SECURITY WALLS

3/64" = 1'-0"

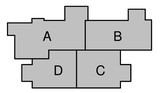

N

KEY PLAN

MOSELEY ARCHITECTS
6210 ARDREY KELL ROAD • THE HUB AT WAVERLY, SUITE 425 • CHARLOTTE, NC 28277
PHONE (704) 540-3755 FAX (704) 540-3754
MOSELEYARCHITECTS.COM

PROGRESS PRINT NOT FOR CONSTRUCTION

GEORGETOWN COUNTY DETENTION CENTER

GEORGETOWN COUNTY
2934 BROWNS FERRY RD, GEORGETOWN, SC 29440

PROJECT NO: 611315
DATE: FEBRUARY 26, 2024

REVISIONS

DATE	DESCRIPTION

SECURITY WALL FLOOR PLANS

G1.1

2/26/2024 7:59:41 PM

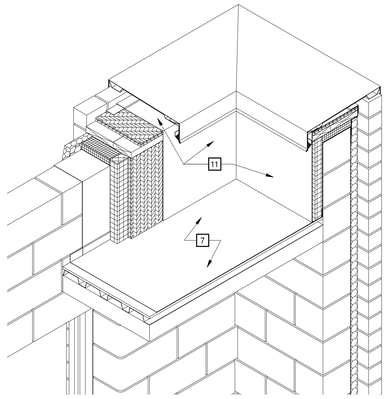

6 G1.2 **INTEGRATED MOCKUP ISOMETRIC**
1" = 1'-0"

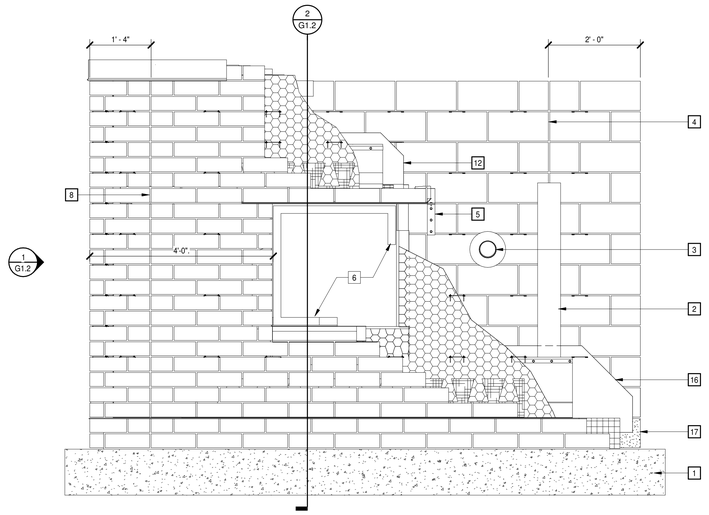

5 G1.2 G1.2 **INTEGRATED MOCKUP FRONT ELEVATION**
3/4" = 1'-0"

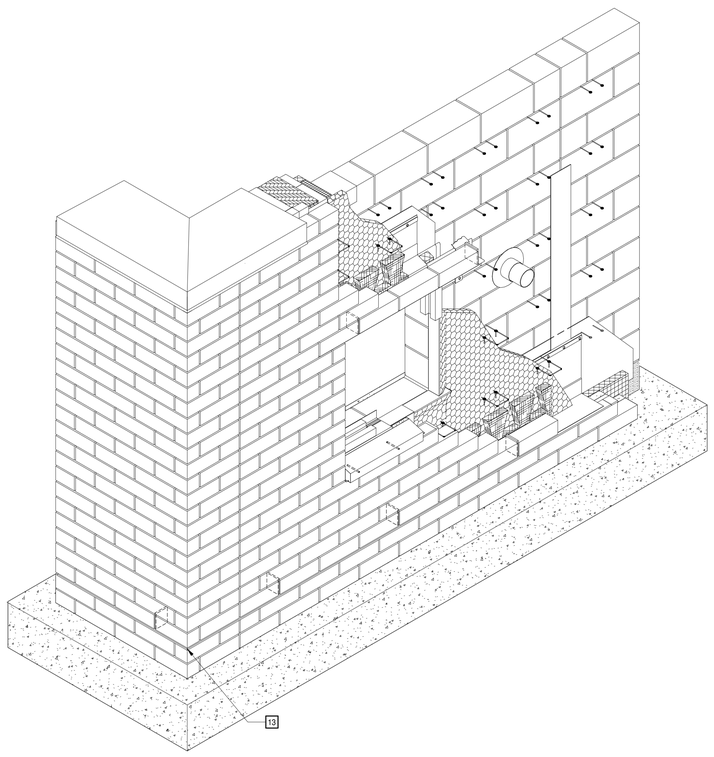

4 G1.2 **INTEGRATED MOCKUP ISOMETRIC**
3/4" = 1'-0"

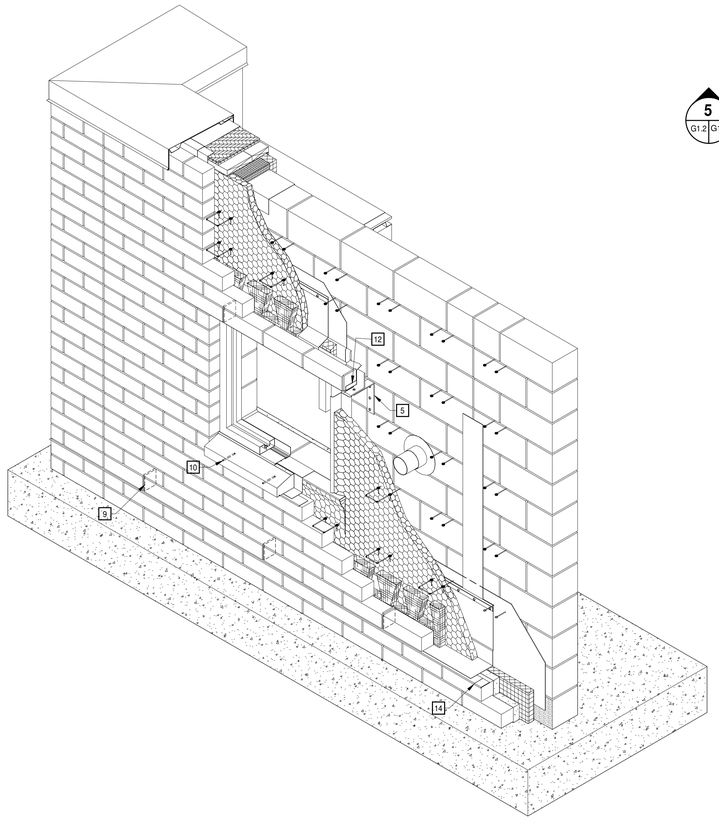

3 G1.2 **INTEGRATED MOCKUP ISOMETRIC**
3/4" = 1'-0"

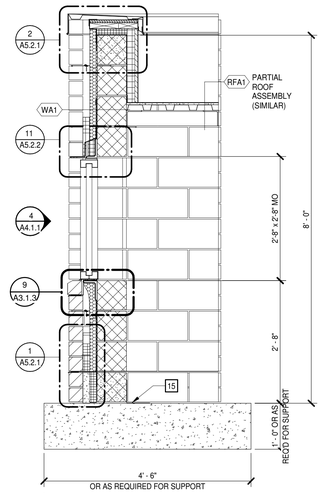

2 G1.2 G1.2 **INTEGRATED MOCKUP SECTION**
3/4" = 1'-0"

1 G1.2 G1.2 **INTEGRATED MOCKUP SIDE ELEVATION**
3/4" = 1'-0"

EXTERIOR INTEGRATED MOCKUP PANEL DRAWINGS ARE CONCEPTUAL IN NATURE AND COMPLEMENT OTHER RELATED DRAWINGS AND DETAILS. USE EXTERIOR INTEGRATED MOCKUP PANEL TO DEMONSTRATE AN UNDERSTANDING OF THE MATERIAL INTEGRATION, SEQUENCING, AND PROCESSES REQUIRED TO COORDINATE THESE COMPONENTS AND BUILDING EXTERIOR WALL ASSEMBLY.

REFER TO RELATED AND REFERENCED DETAILS, SECTIONS, WALL ASSEMBLIES, AND SPECIFICATIONS FOR ADDITIONAL INFORMATION.

CONSTRUCT IN "STEPPED BACK" METHOD AS SHOWN. LEAVE AND PROTECT INDICATED MATERIALS EXPOSED UNTIL PANEL IS DEMOLISHED.

KEYNOTES

APPLIES TO DRAWING G1.2 ONLY
REPRESENTED BY X

1. CONCRETE PAD - SIZE AS REQUIRED TO PROVIDE SUPPORT FOR ENTIRE INTEGRATED MOCKUP PANEL. PROVIDE SUPPLEMENTAL DIAGONAL BRACING IF REQUIRED TO SUPPORT ENTIRE PANEL.
2. TRANSITION MEMBRANE OVER JOINT
3. 4" DIA PIPE PENETRATION W/ TRANSITION MEMBRANE SURROUND
4. JOINT IN CMU ONLY. PREP FOR TRANSITION MEMBRANE ON EXTERIOR SIDE W/ SEALANT SELECTED BY ARCHITECT ON INTERIOR SIDE.
5. PROVIDE GALVANIZED OR STAINLESS STEEL BRACKET AND SECUREMENT AS REQUIRED TO SUPPORT END OF LOOSE STEEL ANGLE LINTEL
6. CUT FRAME AS INDICATED - GLAZING NOT REQUIRED
7. 2'-0"W x 4'-0"L STEEL DECK ON 4"x4" STEEL ANGLE SUPPORT BOLTED TO SOLID CMU WITH ROOF SUBSTRATE BOARD AND AIR BARRIER MEMBRANE SHEET.
8. JOINT IN VENEER ONLY W/ SEALANT SELECTED BY ARCHITECT
9. CELL VENT WEEPS
10. TUBE WEEPS UNDER SILL
11. ROOF MEMBRANE UP PARAPET WALL AND OVER BLOCKING
12. FORM END DAM AT HEAD/JAMB
13. CLIP/CUT DRIP EDGE TO FORM RADIUS AROUND CORNER - AVOID POINTED/SHARP EDGES
14. PROVIDE AND SEAL JOINT AT DRIP EDGE
15. 1'-0" H x4'-0" L VAPOR/AIR BARRIER UNDERSLAB MEMBRANE, SPAN JOINT IN CMU. DEMONSTRATE ADHERENCE TO CMU AND CUT-OFF METHOD.

MOSELEYARCHITECTS
6210 ARDREY KELL ROAD • THE HUB AT WAVERLY, SUITE 425 • CHARLOTTE, NC 28277
PHONE (704) 540-3755 FAX (704) 540-3754
MOSELEYARCHITECTS.COM

PROGRESS
PRINT NOT FOR CONSTRUCTION

GEORGETOWN COUNTY DETENTION CENTER

GEORGETOWN COUNTY
2934 BROWNS FERRY RD, GEORGETOWN, SC 29440

PROJECT NO: 611315
DATE: FEBRUARY 26, 2024

REVISIONS	
DATE	DESCRIPTION

INTEGRATED MOCKUP PANEL

G1.2

2/26/2024 7:59:43 PM

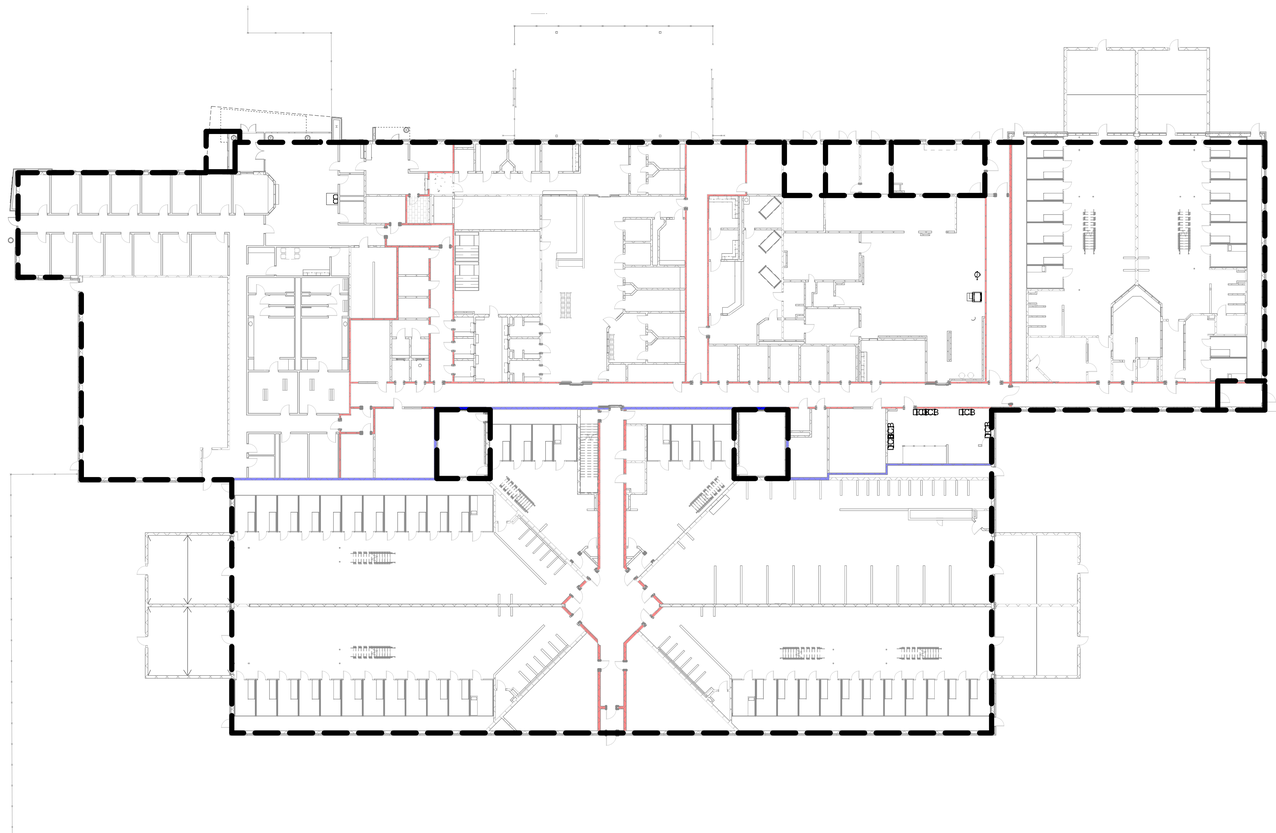

N

FLOOR PLAN - AIR BARRIER
3/64" = 1'-0"

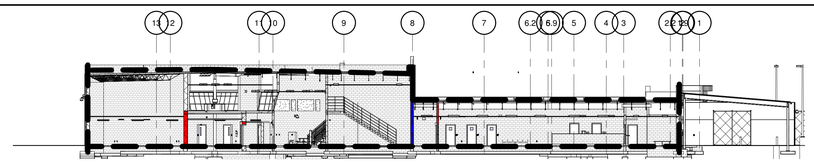

16 / G2.1

BUILDING SECTION - AIR BARRIER
3/64" = 1'-0"

FLOOR PLAN/BUILDING SECTION LEGEND

- - - - - - -	EXTENT OF AIR BARRIER MEMBRANE / MATERIAL / SYSTEM AND EXTERIOR BUILDING ENVELOPE ENCLOSURE

THIS DRAWING DEPICTS THE EXTENT OF THE AIR BARRIER MEMBRANE / MATERIAL / SYSTEM AND EXTERIOR BUILDING ENVELOPE ENCLOSURE. THE DRAWING IS CONCEPTUAL IN NATURE AND IS COMPLEMENTARY TO OTHER AIR BARRIER AND BUILDING ENVELOPE ENCLOSURE DETAILS, SECTIONS, ASSEMBLIES, AND SPECIFICATIONS.

THE UNDERSLAB VAPOR / AIR BARRIER MATERIAL IN ASSOCIATION WITH THE AIR BARRIER MEMBRANE / MATERIAL ON THE WALLS AND ROOF COMPOSE THE EXTERIOR BUILDING ENVELOPE ENCLOSURE TO PREVENT AIR INFILTRATION AND EXFILTRATION.

THE EXTERIOR BUILDING ENVELOPE ENCLOSURE MAY EXTEND WITHIN EXTERIOR WALLS WHERE THE INTERIOR AND EXTERIOR ENVIRONMENTS ARE NOT SEPARATED (E.G., MECHANICAL AND ELECTRICAL ROOMS, STAIRS, ELEVATORS, AND SIMILAR UNCONDITIONED SPACES). IN SUCH AREAS, MAINTAIN AIR BARRIER CONTINUITY AT THE PARTITIONS SEPARATING THEM FROM CONDITIONED SPACES, SEALING ALL PENETRATIONS, VOIDS, AND GAPS FROM FLOOR TO DECK ABOVE. WHERE SUCH AREAS HAVE PAINTED MASONRY PARTITIONS WITH ADJACENT, SUSPENDED CEILINGS, CONTINUE PAINT FINISH ABOVE CEILINGS FULL HEIGHT TO DECK.

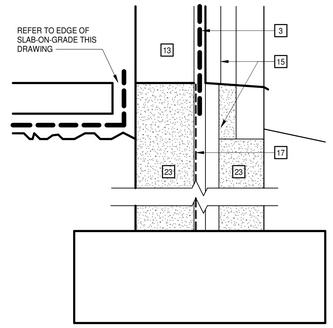

FOOTING/FOUNDATION
12" = 1'-0"

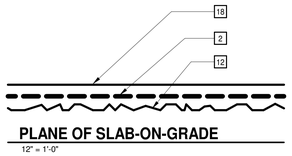

PLANE OF SLAB-ON-GRADE
12" = 1'-0"

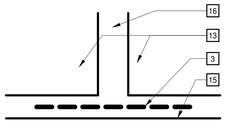

EXTERIOR WALL JOINTS
12" = 1'-0"

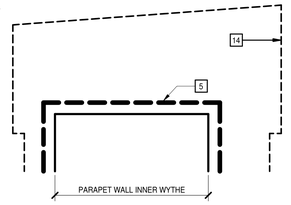

PARAPET
12" = 1'-0"

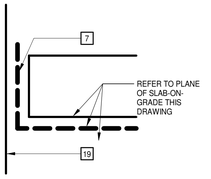

EDGE OF SLAB-ON-GRADE
12" = 1'-0"

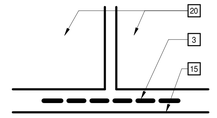

PLAN OR SECTION VIEW DISSIMILAR MATERIALS
12" = 1'-0"

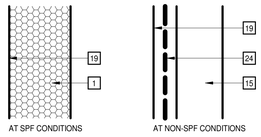

PLANE OF EXTERIOR WALL
12" = 1'-0"

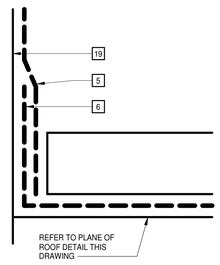

ROOF TO WALL
12" = 1'-0"

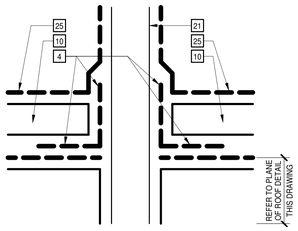

ROOF PENETRATIONS
12" = 1'-0"

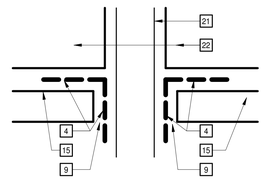

WALL PENETRATIONS
12" = 1'-0"

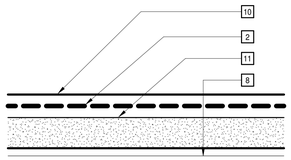

PLANE OF ROOF
12" = 1'-0"

KEYNOTES
APPLIES TO THIS DRAWING
REPRESENTED BY n

1. SPF AIR BARRIER
2. VAPOR/AIR BARRIER MEMBRANE
3. AIR BARRIER TRANSITION STRIP
4. AIR BARRIER TRANSITION STRIP AROUND ENTIRE PENETRATION
5. AIR BARRIER MEMBRANE - LAP AND CONTINUE UP AND OVER PARAPET
6. VAPOR/AIR BARRIER MEMBRANE - TURN UP, PROVIDE CONTINUOUS AIR-TIGHT SEAL AND ADHERE TO WALL AND TERMINATE PER MFR INSTRUCTIONS
7. VAPOR/AIR BARRIER MEMBRANE - EXTEND UP FACE OF WALL, PROVIDE CONTINUOUS AIR-TIGHT SEAL AND ADHERE TO WALL, THEN CUT OFF FLUSH WITH TOP OF SLAB
8. ROOF DECK
9. FULLY SEAL BETWEEN INSULATION AND PENETRATION ITEM
10. ROOF INSULATION
11. SUBSTRATE BOARD
12. POROUS FILL
13. EXTERIOR WALL INNER WYTHE
14. COPING - OUTLINE MAY VARY
15. CAVITY INSULATION
16. JOINT WIDTH VARIES
17. DAMPPROOFING
18. SLAB-ON-GRADE
19. FACE OF WALL, SHEATHING OR VERTICAL ELEMENT
20. DISSIMILAR MATERIALS
21. PENETRATING ITEM
22. MATERIAL OR WALL BEING PENETRATED
23. GROUTED SOLID MASONRY - SERVES AS AIR BARRIER
24. AIR BARRIER SYSTEM
25. ROOF MEMBRANE

MOSELEY ARCHITECTS
6210 ARDREY KELL ROAD • THE HUB AT WAVERLY, SUITE 425 • CHARLOTTE, NC 28277
PHONE (704) 540-3755 FAX (704) 540-3754
MOSELEYARCHITECTS.COM

PROGRESS PRINT NOT FOR CONSTRUCTION

GEORGETOWN COUNTY DETENTION CENTER

GEORGETOWN COUNTY
2934 BROWNS FERRY RD, GEORGETOWN, SC 29440

PROJECT NO: 611315
DATE: FEBRUARY 26, 2024

REVISIONS	
DATE	DESCRIPTION

AIR BARRIER CONCEPT DRAWING

G2.1

2/26/2024 7:59:55 PM

STATE OF SOUTH CAROLINA BUILDING CODE SUMMARY

THIS SUMMARY DOES NOT IDENTIFY ALL APPLICABLE CODE SECTIONS AND IS A SUMMARY OF SELECTED CODE SECTIONS ONLY. CODE SECTIONS NOT IDENTIFIED OR OTHERWISE INDICATED DOES NOT RELIEVE THE CONTRACTOR OF THE RESPONSIBILITY TO COMPLY WITH APPLICABLE CODES, STANDARDS, AND REGULATIONS TO COMPLETE THE WORK.

ADMINISTRATION

APPLICABLE CODES, STANDARDS AND REFERENCES	YEAR
SOUTH CAROLINA BUILDING CODE	2021
SOUTH CAROLINA FIRE CODE	2021
SOUTH CAROLINA PLUMBING CODE	2021
SOUTH CAROLINA MECHANICAL CODE	2021
SOUTH CAROLINA FUEL AND GAS CODE	2021
NATIONAL ELECTRICAL CODE (NFPA 70) WITH SC MODIFICATIONS	2020
INTERNATIONAL ENERGY CONSERVATION CODE (ENERGY STANDARD ACT)	2009
ICC/ANSI A117.1	2017 Edition

BUILDING DATA

BUILDING PROJECT TYPE	■ NEW BUILDING ☐ ADDITION ☐ RENOVATION
PRIMARY OCCUPANCY CLASSIFICATION	I-3 : INSTITUTIONAL [Section 308.4.3 Condition 3, Section 308.4.4 Condition 4]
OTHER OCCUPANCIES CLASSIFICATION	B : BUSINESS A-3: ASSEMBLY S1 : MODERATE-HAZARD STORAGE S2 : LOW-HAZARD STORAGE [Sections: 304, 311]
SPECIAL USES (CHAPTER 4)	☐ NO ■ YES CHAPTER 4, SECTIONS 406, 408, 414
CONSTRUCTION TYPE	IB - I-3 OCCUPANCY, BUSINESS OCCUPANCY
SPRINKLERS	☐ NO ☐ PARTIAL ■ YES ■ NFPA 13 ☐ NFPA 13R ☐ NFPA 13D
STANDPIPES	☐ NO ■ YES CLASS ☐ I ☐ II ☐ III ■ WET ☐ DRY
FIRE DISTRICT	■ NO ☐ YES **FLOOD HAZARD AREA:** ■ NO ☐ YES
SPECIAL INSPECTIONS REQUIRED	☐ NO ■ YES
ACCESSORY OCCUPANCIES [Sections 508.2]	
INCIDENTAL USES [Table 509]	GROUP I-3 CELLS - 1 HR. PROTECTION
MIXED OCCUPANCY	☐ NO ■ YES **DESIGN OCCUPANCY CLASSIFICATION:** I-3
SEPARATED MIXED USE [Sections 508, 508.4]	■ NO ☐ YES SEPARATION N/A HR.
NON-SEPARATED MIXED USE [Sections 508.3]	☐ NO ■ YES
RISK CATEGORY	☐ I ☐ II ■ III ☐ IV
SEISMIC DESIGN CATEGORY	D

GROSS BUILDING AREA

FLOOR	EXISTING (SQ. FT.)	NEW (SQ. FT.)	SUBTOTAL
FIRST FLOOR B	N/A	9,538	9,538
FIRST FLOOR A-3	N/A	3,627	3,627
FIRST FLOOR I-3	N/A	24,693	24,693
FIRST FLOOR S-1	N/A	946	946
FIRST FLOOR INMATE /DAYROOM / TIER - I-3	N/A	37,959	37,959
FIRST FLOOR UPPER TIER - I-3	N/A	7,242	7,242
CONTROL LEVEL 1 (ABV. FF) - I-3	N/A	1,099	1,099
TOTAL			85,104

ALLOWABLE AREA

STORY LEVEL	DESCRIPTION AND USE	BUILDING AREA PER STORY	ALLOWABLE AREA FACTOR [Table 506.2]	AREA FRONTAGE INCREASE [Table 506.3.1, 506.3.3]	ALLOWABLE AREA PER STORY	ALLOWABLE LARGER THAN ACTUAL
STORY 1	B - TYPE IB	9,583	UL	0.75	UL	YES
STORY 1	A-3 - TYPE IB	3,627	UL	0.75	UL	YES
STORY 1	S-1- TYPE IB	946	UL	0.75	UL	YES
STORY 1	I-3 - TYPE IB	69,894	UL	0.75	UL	YES
STORY 2	I-3 - TYPE IB	1,099	UL	0.75	UL	YES
TOTAL BUILDING AREA	85,104					YES

1. Unlimited area applicable under conditions of Section 507.
2. Maximum Building Area = (total number of stories in the building) x (allowable area per story or unlimited)

ALLOWABLE HEIGHT

	ALLOWABLE	SHOWN ON PLANS	CODE REFERENCE
BUILDING HEIGHT IN FEET, (ACTUAL) [Table 504.3]	I-3= 180'	50'	N/A
BUILDING HEIGHT IN STORIES [Table 504.4]	I-3= 5	4	N/A

1. Code reference provided only if "Shown on Plans" quantity is not based on Table 504.3 or 504.4

AREA DETERMINATION		MAXIMUM BUILDING AREA	
FULLY SPRINKLERED		UNLIMITED	

FIRE RESISTANCE RATING OF BUILDING ELEMENTS

BUILDING ELEMENT	CODE REFERENCE	REQUIRED RATING	
CONTRUCTION TYPE		**IB**	
PRIMARY STRUCTURAL FRAME	TABLE 601	2 HRS.	
EXTERIOR BEARING WALLS	TABLE 601	2 HRS.	
INTERIOR BEARING WALLS	TABLE 601	2 HRS., 1 HR at Note (a)	
EXTERIOR NONBEARING WALLS AND PARTITIONS	TABLE 705.5	0 HRS.	
INTERIOR NONBEARING WALLS AND PARTITIONS	TABLE 601	0 HRS.	
FLOOR CONSTRUCTION AND ASSOCIATED SECONDARY MEMBERS	TABLE 601	2 HRS.	
ROOF CONSTRUCTION AND ASSOCIATED SECONDARY MEMBERS	TABLE 601	1 HRS	
FIRE WALLS	TABLE 706.4	N/A	
FIRE BARRIERS	TABLE 508.4	1 HR.	
SHAFT ENCLOSURES (LESS THAN 4 STORIES)	TABLE 713.4, 408.5.2	1 HR.	
SHAFT ENCLOSURES (MORE THAN 4 STORIES)	TABLE 713.4	N/A	
EXIT ENCLOSURES (LESS THAN 4 STORIES)	1023.2	1 HR.	
EXIT ENCLOSURES (MORE THAN 4 STORIES)	1023.2	N/A	
FIRE PARTITIONS	708.3	1 HR.	
SMOKE BARRIERS	709.3, 408.6	1 HR.	
SMOKE PARTITIONS	710.3	0 HRS.	
CORRIDORS	TABLE 1020.2	1 HR.	
HORIZONTAL ASSEMEBLIES	711.2.4.1, TABLE 707.3.10	2 HR.	
HORIZONTAL EXITS	1026.1	2 HR.	

1. Fire resistance ratings of buildng elements are shown on Life Safety Plans.

LIFE SAFETY PLAN

LIFE SAFETY PLAN REQUIREMENTS

FIRE AND/OR SMOKE RATED WALL LOCATIONS	■	LOCATION OF DOORS WITH DELAYED EGRESS LOCKS AND THE AMOUNT OF DELAY	☐
ASSUMED AND REAL PROPERTY LINE LOCATIONS	☐	LOCATION OF DOORS WITH ELECTROMAGNETIC EGRESS LOCKS	☐
EXTERIOR WALL OPENING WITH RESPECT TO DISTANCE TO ASSUMED PROPERTY LINES	☐	LOCATION OF EMERGENCY ESCAPE WINDOWS	☐
OCCUPANCY USE FOR EACH AREA AS IT RELATES TO OCCUPANT LOAD CALCULATION	■	THE SQUARE FOOTAGE OF EACH FIRE AREA	☐
OCCUPANT LOAD FOR EACH AREA	■	THE SQUARE FOOTAGE OF EACH SMOKE COMPARTMENT FOR OCCUPANCY CLASSIFICATION I-3	☐
EXIT SIGN LOCATIONS	■		
COMMON PATH OF TRAVEL DISTANCES	■		
CLEAR EXIT WIDTHS FOR EACH EXIT DOOR	■		
MAXIMUM CALCULATED OCCUPANT LOAD CAPACITY EACH EXIT DOOR CAN ACCOMMODATE BASED ON EGRESS WIDTH	■	NOTE ANY CODE EXCEPTIONS OR TABLE NOTES THAT MAY HAVE BEEN UTILIZED REGARDING THE ITEMS ABOVE	☐
ACTUAL OCCUPANT LOAD FOR EACH EXIT DOOR	■		
DEAD END LENGTHS	■		
A SEPARATE SCHEMATIC PLAN INDICATING WHERE FIRE RATED FLOOR/ CEILING AND/OR ROOF STRUCTURE IS PROVIDED TO PURPOSES OF OCCUPANCY SEPARATION	☐		
LOCATION OF DOORS WITH PANIC HARDWARE	■		

SEE PROJECT MANUAL FOR COMPREHENSIVE LIST OF SPECIAL INSPECTIONS. STATEMENTS OF SPECIAL INSPECTIONS SHALL BE PREPARED IN ACCORDANCE WITH SECTION 1704.3

SPECIAL INSPECTIONS

1705.4.1 GLASS UNIT MASONRY AND MASONRY VENEER IN RISK CATEGORY IV.
Special inspections and tests for glass unit masonry or masonry veneer designed in accordance with Section 2110 or Chapter 14, respectively, where they are part of a structure classified as Risk Category IV.

1705.13.5 ARCHITECTURAL COMPONENTS
Periodic special inspection is required for the erection and fastening of exterior cladding, interior and exterior nonbearing walls and interior and exterior veneer in structures assigned to Seismic Category D, E, or F.

1705.13.5.1 ACCESS FLOORS
Periodic special inspection is required for the anchorage of access floors in structures assigned to Seismic Category D, E, or F.
Manual and automatic fire alarm system shall be provided.

1705.13.7 STORAGE RACKS
Steel storage racks and steel cantilevered storage racks that are 8 feet in height of greater and assigned to Seismic Design Category D, E, or F shall be provided with periodic special inspections as required by Table 1705.13.7

[BF] 1705.15 SPRAYED FIRE-RESISTANT MATERIALS
Special inspections and test of sprayed fire-resistant materials applied to floor, roof and wall assemblies and structural members shall be performed in accordance with Sections 1705.15.1 through 1705.15.6.

1705.16 MASTIC AND INTUMESCENT FIRE-RESISTANT COATINGS
Special inspections and tests for mastic and intumescent fire-resistant coatings applied to structural elements and decks shall be performed in accordance with AWCI 12-B. Special inspections and tests shall be based on the fire-resistance design as designated in the approved construction documents. Special inspections and tests shall be performed during construction. Additional visual inspection shall be performed after the rough installation, and where applicable, prior to the concealement of electrical, automatic sprinkler, mechanical and plumbing systems.

[BF] 1705.18 FIRE-RESISTANT PENETRATIONS AND JOINTS
In buildings assigned to Risk Category III or IV, special inspections through penetrations, membrane penetration firestops, fire-resistant joint systems and perimeter fire containment systems that are tested and listed in accordance with Seciont 714.4.1.2, 714.5.1.2, 715.3.1 and 715.4 shall be in accordance with Section 1705.18.1 or 1705.18.2

SPECIAL DETAILED REQUIREMENTS BASED ON USE AND OCCUPANCY

406.5.3 MIXED OCCUPANCY SEPARATION (OPEN PARKING GARAGE)
The Vehicle Sallyport shall be separated from other occupancies in accordance with the method described in 508.1

408.3.1 DOOR WIDTH
Door to resident sleeping units shall have a clear width of not less than 28 inches, except 32 inches at accessible sleeping units.

408.3.6 EXIT DISCHARGE
Exits are permitted to discharge into a fenced or walled courtyard. Enclosed *yards* or *courts* shall be of a size to accommodate all occupants, be located not less than 50 feet from the building and have an area of not less the 15 square feet per person.

408.3.7 SALLYPORTS [GROUP I-3]
A Sallyport shall be permitted in a means of egress where there are provisions for continuous and unobstructed passage through the sallyport during an emergency egress condition. Sallyports are incorporated into the means of egress.

408.6 SMOKE BARRIER [GROUP I-3]
Occupancies in I-3 have smoke barriers and are separated into at least two smoke compartments.

408.6.1 SMOKE COMPARTMENTS [GROUP I-3]
Maximum number of residents 200, actual number of residents and travel distances are confirmed in each smoke compartment.

408.7 SECRUITY GLAZING [GROUP I-3]
Security glazing is provided in smoke barriers.

408.8.1 SUBDIVISION OF RESIDENT SLEEPING AREAS, CONDITION 4
A smoke-tight partition shall separate the cells from the dayrooms.

408.8.3 OPENINGS IN ROOM FACE
The aggregate area of openings in cell doors are less than 120 square inches, and are less than 36 inches above the finish floor.

408.8.4 SMOKE TIGHT DOORS
Door closures are not provided on cell doors.

408.6.2 AREA OF REFUGE [GROUP I-3]
Area of refuge is provided on each side of each smoke barrier and is sized for the appropriate number of occupants.

408.9 WINDOWLESS BUILDINGS [GROUP I-3]
All smoke compartments are provided with an engineered smoke control system.

414.2 CONTROL AREAS
Control areas shall be defined by individual spaces separated in accordance with Section 414.2.4.

414.2.4 FIRE-RESISTANCE RATING REQUIREMENTS [CONTROL AREAS]
Each control area shall be separated by 1-hour fire barriers and 2 hour horizontal assemblies.

FIRE PROTECTIONS SYSTEMS

903.1 GENERAL [AUTOMATIC SPRINKLER SYSTEMS]
Automatic NFPA 13 wet-pipe sprinkler system shall be provided throughout entire building(s), except at recreation yards (preaction).

Table [F]906.3(1) PORTABLE FIRE EXTINGUISHER DISTRIBUTION
Maxiumum floor area coverage shall not exceed 11,250 SF
Maxiumum travel distance shall not exceed 75 feet.
Shall not be obstructed of obscurred from view.
Shall be provided where flammable or combustible liquids are stored, used, or dispersed.

906.2 PORTABLE FIRE EXTINGUISHER CABINETS
Exception 2: Fire extinguishers shall be locked and located in staff positions in I-3.

907.2 WHERE REQUIRED [FIRE ALARM AND DETECTION SYSTEM]
Manual and automatic fire alarm system shall be provided.

907.2.6.3 FIRE ALARM [GROUP I-3]
Group I-3 occupancies shall be equipped with a manual fire alarm system and automatic smoke detection system installed for alerting staff

907.2.6.3.1 FIRE ALARM [GROUP I-3] SYSTEM INITIATION
Actuation shall initiage an approved fire alarm signal which notifies staff.

907.2.6.3.2 FIRE ALARM [GROUP I-3] MANUAL FIRE ALARM BOXES IN DETAINEE AREAS
Not required to be located in detainee areas where the fire alarm boxes are provided at staff-attended locations having direct supervision over the areas where the boxes are omitted.

907.2.6.3.3 AUTOMATIC SMOKE DETECTION SYSTEM [GROUP I-3]
Exception 3: Not required in sprinklered sleeping units with fewer than 4 occupants.

909.0 SMOKE CONTROL SYSTEM
Smoke control system shall be based on the "exhaust" method.

909.16 FIRE-FIGHTER'S SMOKE CONTROL PANEL
Shall be provided adjacent to fire alarm control panel.

FIRE RESISTANCE RATED CONSTRUCTION

703.2.2 ANALYTICAL METHODS FOR DETERMINING FIRE RESISTANCE
The required fire resistance of a building element shall be permitted to be established by the following:
Fire resistance designs documented in approved sources
Prescriptive designs if fire-resistance-rated building elements or assemblies as prescribed in Section 721

Table 705.8 MAXIMUM AREA OF EXTERIOR WALL OPENINGS

FIRE SEPARATION DISTANCE	PROTECTION	ALLOWABLE AREA
30 Feet or greater	Unprotected, Nonsprinklered	No Limit
	Protected, Nonsprinklered	No Limit
	Protected	No Limit

707.5.1 SUPPORTING CONSTRUCTION [FIRE BARRIERS]
Supporting construction for fire barrier walls shall be protected and fire-resistive rated as the fire barrier.

707.6.8 OPENINGS [FIRE BARRIERS]
Each opening shall be protected per Section 716; limited to maximum aggregate width of 25% of length of wall; and maximum area of any single opening shall be 156 SF
Exception 1: Openings shall not be limited to 156 SF where adjoining floor areas are fully sprinklered

714.5 NONFIRE-RESISTANCE-RATED ASSEMBLIES [HORIZONTAL]
Penetrations shall comply with Section 712.1 or shall comply with 714.5.1 or 714.5.4

715.1 FIRE-RESISTANT JOINT SYSTEMS

Table 716.1(2)

FIRE DOOR AND FIRE SHUTTER FIRE PROTECTION RATINGS	WALL ASSEMBLY RATING	FIRE DOOR / SIDELIGHT / TRANSOM /SHUTTER RATING
FIRE WALLS	3 HRS.	3 HRS.
FIRE WALLS	2 HRS.	1-1/2 HRS.
FIRE BARRIERS	2 HRS.	1-1/2 HRS.
FIRE BARRIERS: SHAFT, EXIT ENCLOSURE, EXIT PASSAGEWAY	2 HRS.	1-1/2 HRS.
FIRE BARRIERS: OTHER	1 HOUR	1 HOUR
FIRE PARTITIONS: CORRIDOR WALLS	1 HOUR	3/4 HOUR
FIRE PARTITIONS: OTHER	1 HOUR	1/3 HOUR
SMOKE BARRIERS	1 HOUR	1/3 HOUR

716.1.2.1 SAFETY GLAZING
Each opening shall be protected per Section 716; limited to maximum aggregate width of 25% of length of wall; and maximum area of any single opening shall be 156 SF

Table 716.1(3)

FIRE WINDOW ASSEMBLY FIRE PROTECTION RATINGS	ASSEMBLY RATING	FIRE WINDOW RATING
INTERIOR FIRE WALLS	ALL	NOT PERMITTED (a)
INTERIOR FIRE BARRIERS	GREATER THAN 1-HOUR	NOT PERMITTED (a)
INTERIOR FIRE BARRIERS	1 HOUR	NOT PERMITTED (a)
INTERIOR SMOKE BARRIERS	1 HOUR	3/4 HOUR
INTERIOR FIRE PARTITIONS	1 HOUR	3/4 HOUR
INTERIOR FIRE PARTITIONS	1/2 HOUR	1/3 HOUR

a. Not permitted except fire-resistance-rated glazing assemblies tested to ASTM E119 or UL 263, as specified in Section 716.1.2.3

717.4 ACCESS AND IDENTIFICATION [DAMPERS]
Provide access to all fire, smoke, and combination dampers large enough to permit inspection and maintenance of the damper and it operable parts.
Access shall not affect or reduce the rated integrety.
Identify all access points with a label complying with Section 717.4.2

717.6 HORIZONTAL ASSEMBLIES [DAMPERS]
Penetrations by ducts and air transfer openings shall be protected by a shaft enclosure or shall comply with Section 717.6.3

717.6.3 Nonfire-Resistance-Rated FLOOR ASSEMBLIES [DAMPERS]
Penetrations by ducts and air transfer openings shall be protected in accordance with Section 717.6.3

INTERIOR FINISHES

802.7 FOAM PLASTICS
The required fire resistance of a building element shall be permitted to be established by the following:

803.1.2

CLASS	FLAME SPREAD	SMOKE DEVELOPED
A	0-25	0-450
B	26-75	0-450
C	76-200	0-450

Table 803.13 INTERIOR WALL AND CEILING FINISH REQUIREMENTS BY OCCUPANCY

GROUP	SPRINKLERED			NON-SPRINKLERED		
	Exit Enclosures and Passageways	Corridors	Rooms and Enclosed Spaces	Exit Enclosures and Passageways	Corridors	Rooms and Enclosed Spaces
B, E, M AND R-1	B	C	C	A	B	C
I-3	A	A	C	A	A	B
S	C	C	C	B	B	C
U	NO RESTRICTIONS			NO RESTRICTIONS		

803.15.1 DIRECT ATTACHMENT AND FURRED CONSTRUCTION
Where walls or ceilings are required to be fire-resistance-rated or noncombustible, apply interior finish directly to such construction or furring strips not more than 1-3/4 inches in size.
Fill intervening spaces between furring strips with inorganic, noncombustible, or Class A material; or fireblock at 8 ft. intervals.

803.15.2 SET-OUT CONSTRUCTION
Where walls or ceilings are set out and required to be fire-resistance-rated or noncombustible, provide Class A materials.
Where walls or ceilings are set out and required to be fire-resistance-rated or noncombustible, provide sprinkler protection within and outside concealed space.
Provide set-out construction in accordance with Section 803.11.1 for finish materials not classified as Class A

805.1 APPLICATION [COMBUSTIBLE MATERIALS IN TYPE I AND II CONSTRUCTION]
Combustible materials provided on or embedded in floors or buildings of Type I or II construction shall comply with Secions 805.1.1 through 805.1.3

[F] 806.2 COMBUSTIBLE DECORATIVE MATERIALS
Amount of combustible decorative materials shall not exceed 10% of the aggregate area of the walls and ceilings.
Exception 1 applies
Exception 2 applies

[F] 806.7 INTERIOR TRIM
Other than foam plastic, shall be minimum Class C
Combustible trim, excluding handrails and guards, shall not exceed 10 percent of the specific wall or ceiling area in which its attached.

MEANS OF EGRESS

1003.5 ELEVATION CHANGE
Where changes in elevation of less than 12 inches exist in the means of egress, sloped surfaces shall be provided
Where the slope is greater than 1:20, ramps complying with Section 1010 shall be provided.

1004.1 DESIGN OCCUPANT LOAD
Refer to Drawing LS2.1 for the Facility Occupant Load
Refer to Drawing LS2.2 through LS2.3 for the Occupancy Schedule

1004.5 AREAS WITHOUT FIXED SEATING
Exception: Refer to Occupancy Schedule on Drawings LS2.2 through LS2.3 for spaces where actual occupant loads were utilized.

1004.9 POSTING OF OCCUPANT LOAD
Occupancy signage shall be provided for assembly occupancy spaces.

1004.7 OUTDOOR AREAS
Refer to Drawings LS2.2 & LS2.3 under FACILITY OCCUPANT LOAD for occupant loads for outdoor area.

1005.2 MINIMUM REQUIRED EGRESS WIDTHS
Refer to Drawings LS2.1 for egress capacities for exits and stairways.

1005.3.1 EXIT STAIRWAYS
Refer to Drawings LS2.1 for egress capacities for exits and stairways.

1010.4 GATES
Gates do serve as a component of the means of egress, and shall comply with the applicable requirements for doors.

1015.7 PROTECTION AT ROOF HATCH OPENINGS
Roof hatch opening is not located within 10 feet of the roof edge.

1013.4 TACTILE EXIT SIGNS
Tactile EXIT signs complying with ICC A117.1 shall be located adjacent to each door to the following:
Doors to an exit ramp (doors in corridors)
Doors to an exit discharge (doors leading to the exterior)

1015.6 MECHANICAL EQUIPMENT
Guards shall be provided where components requiring service are within 10 feet of a roof edge, or open side of a walking surface which is more than 30 inches above the floor, roof, or grade below.

1006.2.1 COMMON PATH OF EGRESS TRAVEL
Common path of egress travel shall not exceed 100 feet in Groups B, I-3, and S where building is fully sprinklered
In Groups A, where building is fully sprinklered, travel shall not exceed 75 feet.

1017.2 EXIT ACCESS TRAVEL DISTANCE LIMIT
200 feet w/sprinkler system for I-3 Occupancies
250 feet w/sprinkler system for S-1 Occupancies
300 feet w/sprinkler system for B Occupancies
400 feet w/sprinkler system for S-2 Occupancies

Table 1020.2 CORRIDOR FIRE-RESISTANCE RATING

OCCUPANCY	OCCUPANT LOAD SERVED BY THE CORRIDOR	REQUIRED FIRE RESISTANCE RATING (HOURS)	
		Without Sprinkler System	With Sprinkler System
A, B, E, F, M, S, U	Greater than 30	1	0
I-1, I-3	All	Not Permitted	1

1020.3 CORRIDOR WIDTH
Minimum corridor width as determined by required egress, but not less than 44 inches.
Exception 1: 24 inches minimum access to electrical, mechanical or plumbing systems.
Exception 2: 36 inches minimum where required capacity is less than 50

1020.5 DEAD ENDS
Exit access corridors shall not exceed more than 20 feet, unless allowed by the following excpetion(s):
Exception 1: 50 feet I-3, Conditions 2, 3 or 4
Exception 2: 50 feet B, S where building is fully sprinklered

PLUMBING FIXTURES

Table 2902.1

USE		WATER CLOSETS			URINALS	LAVATORIES			SHOWERS		MOP SINK	DRNK. FTS.	
		Male	Female	Unisex		Male	Female	Unisex	Reg.	Acc.		Reg.	Acc.
B	Exist.	N/A	N/A	N/A	N/A	N/A	N/A	N/A	N/A	N/A	N/A	N/A	N/A
	New												
	Req'd												
I-3	Exist.	N/A	N/A	N/A	N/A	N/A	N/A	N/A	N/A	N/A	N/A	N/A	N/A
	New												
	Req'd												

The S.C. Building Codes Council approved an emergency modification request to delete the below exceptions from the 2021 SC Building Code and 2021 SC Plumbing Code without substitution:

Exception 6 was deleted without substitution from Section 403.2 of the 2021 IPC and from Section [P] 2902.2 of the 2021 IBC.
Exception 2 was deleted without substitution from Section 403.1.1 of the 2021 IPC and from Section [P] 2902.1.1 of the 2021 IBC.

MOSELEYARCHITECTS
6210 ARDREY KELL ROAD • THE HUB AT WAVERLY, SUITE 425 • CHARLOTTE, NC 28277
PHONE (704) 540-3755 FAX (704) 540-3754
MOSELEYARCHITECTS.COM

PROGRESS PRINT NOT FOR CONSTRUCTION

GEORGETOWN COUNTY DETENTION CENTER

GEORGETOWN COUNTY
2934 BROWNS FERRY RD, GEORGETOWN, SC 29440

PROJECT NO: 611315
DATE: FEBRUARY 26, 2024

REVISIONS	
DATE	DESCRIPTION

BUILDING CODE SUMMARY - DETENTION CENTER

LS1.0

2/26/2024 7:59:55 PM

SMOKE COMPARTMENT PLAN

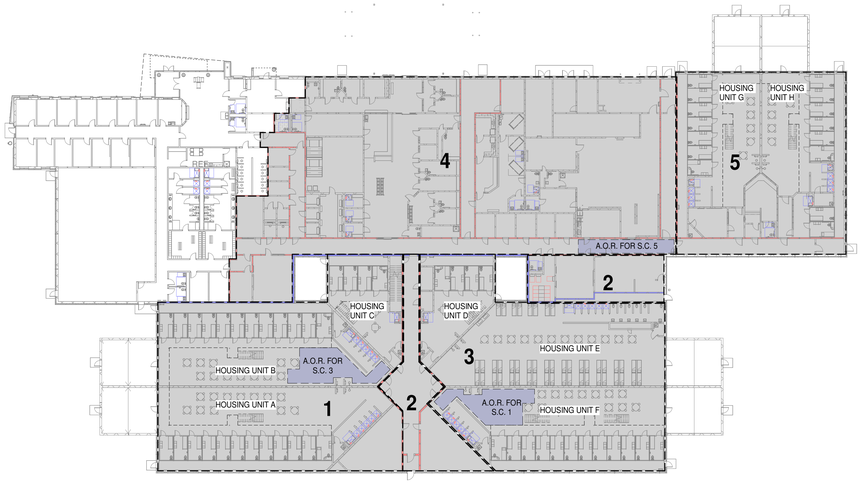

SMOKE COMPARTMENT 1: 12,047 SF - 624 AREA OF REFUGE (104 INMATES * 6 SF/PER PERSON) PROVIDED IN SMOKE COMPARTMENT 3 FOR EVACUATED RESIDENTS OF SMOKE COMPARTMENT 1.

SMOKE COMPARTMENT 2 / AREA OF REFUGE: 3,783 SF - REQUIRED = 1,248 SF / PROVIDED= 1,306 SF

SMOKE COMPARTMENT 3: 11,289 SF - 624 AREA OF REFUGE (104 INMATES * 6 SF/PER PERSON) PROVIDED IN SMOKE COMPARTMENT 1 FOR EVACUATED RESIDENTS OF SMOKE COMPARTMENT 3

SMOKE COMPARTMENT 4 / AREA OF REFUGE: 20,745 SF - REQUIRED = 1,248 SF / PROVIDED = 1,859 SF NEED AOR FOR SC 4

SMOKE COMPARTMENT 5: 8,432 SF - 354 AREA OF REFUGE (59 INMATES * 6 SF/PER PERSON) PROVIDED IN SMOKE COMPARTMENT 4 FOR EVACUATED RESIDENCE OF SMOKE COMPARTMENT 5.

BUILDING DATA

NON-SEPARATED MIXED USE - I-3 (PRIMARY)OCCUPANCY, A-3, B AND S-1

CONSTRUCTION TYPE IB

FULLY SPRINKLERED, 2 STORY

AREA: 85,104 SF

XXX OCCUPANTS

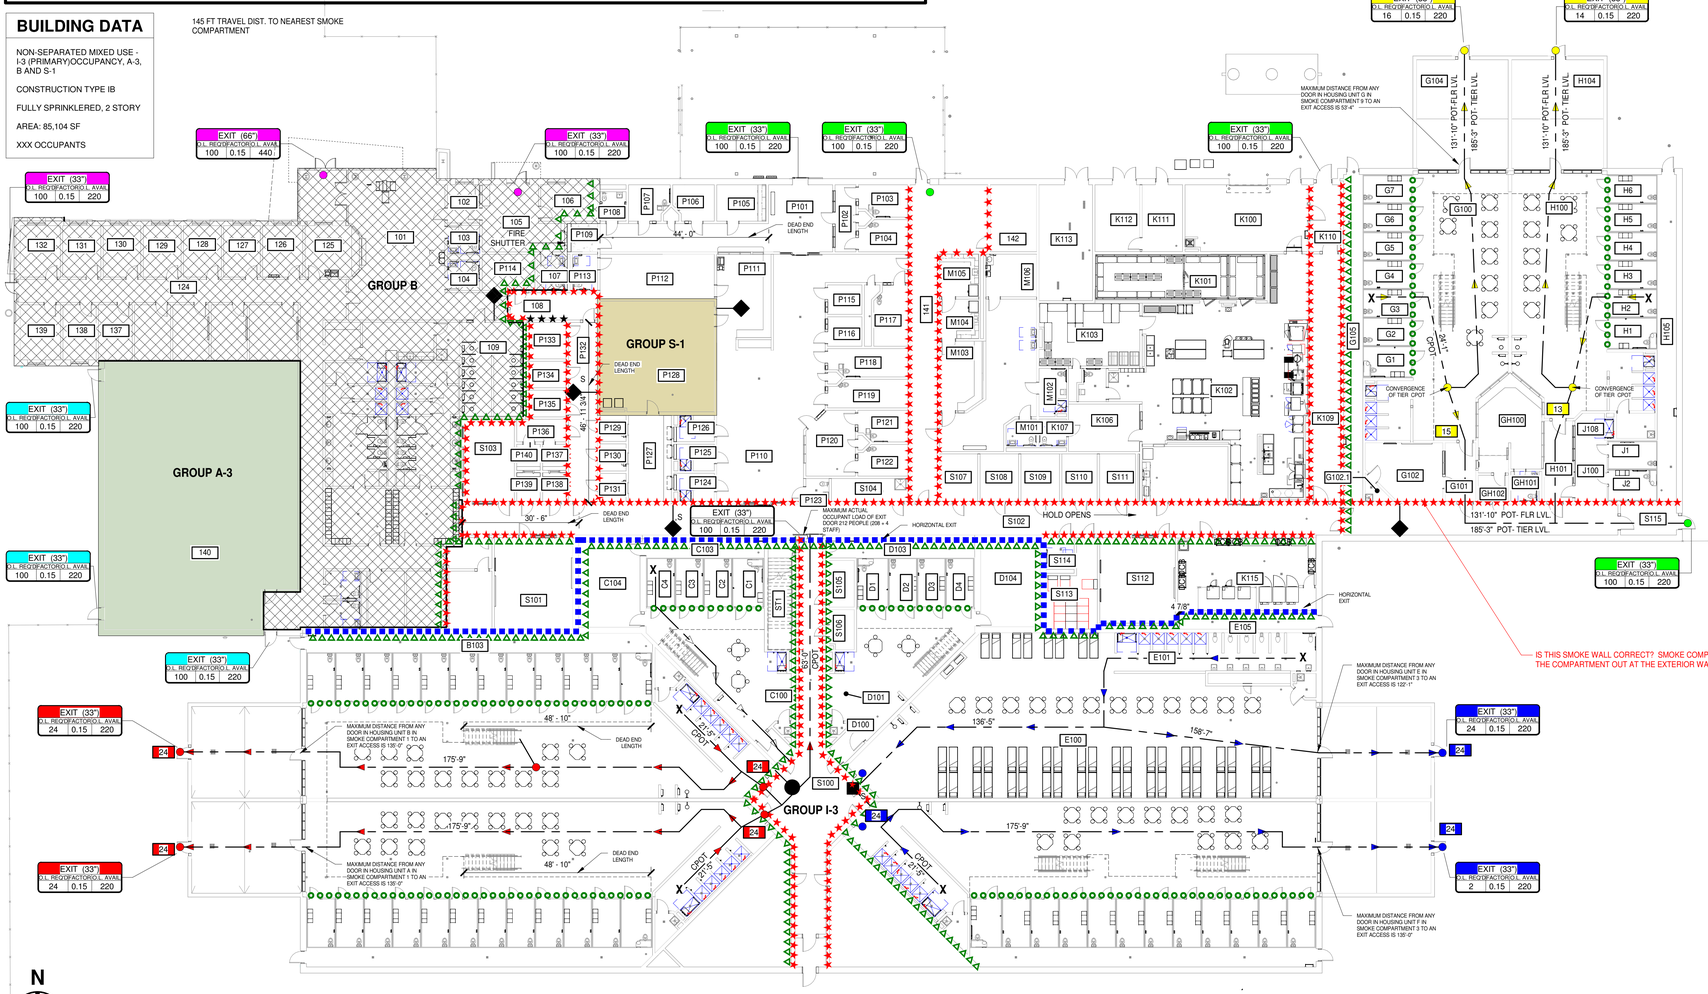

N

LIFE SAFETY FIRST FLOOR

1/16" = 1'-0"

LIFE SAFETY SYMBOL LEGEND

APPLIES TO LS SERIES OF DRAWINGS ONLY

DESIGNATOR MATRIX

	WALL	BARRIER	PARTITION	RATED EXT OR INT BEARING WALL
3 HR FIRE				
2 HR FIRE/SMOKE				
1 HR FIRE				
½ HR FIRE				
SMOKE				
SMOKE-TIGHT				
INCIDENTAL				

NOTES:

1. WALL DESIGNATIONS ON THE LS SERIES OF DRAWINGS ARE FOR GRAPHICAL PURPOSES ONLY AND MAY NOT REPRESENT THE ACTUAL WALL/PARTITION CONSTRUCTION.

2. REFER TO THE CONTRACT DOCUMENTS, INCLUDING THE LIFE SAFETY SYMBOLS LEGEND AND A0, A1 AND, A2 SERIES OF DRAWINGS, FOR ACTUAL WALL/PARTITION TYPES AND CONSTRUCTION REQUIREMENTS.

3. RATING OF BEARING OR NON-BEARING WALLS ARE PER TABLE 601 AND SECTION 602.1 AND DO NOT REQUIRE PROTECTED OPENINGS.

SYMBOLS

1205 ROOM NUMBER

DOOR OPENINGS:

3'-0" DOOR = 33" CLEAR OPENING @ .15/ OCCUPANT = 220 OCCUPANT LOAD

4'-0" DOOR = 45" CLEAR OPENING @ .15/ OCCUPANT = 300 OCCUPANT LOAD

6'-0" PR DOOR = 66" CLEAR OPENING @ .15/ OCCUPANT = 440 OCCUPANT LOAD

8'-0" PR DOOR = 90" CLEAR OPENING @ .15/ OCCUPANT = 600 OCCUPANT LOAD

DOOR EGRESS

123 NUMBER OF OCCUPANTS

COLOR INDICATES PATH OF EGRESS TO EXIT DISCHARGE

OCCUPANT LOAD REQUIRED (ACTUAL OCCUPANT COUNT)

EXIT TYPE AND ACTUAL WIDTH IN INCHES

EXIT (100") O.L. REQ'D FACTOR O.L. AVAIL — COLOR CORRESPONDS TO DOOR EXIT

OCCUPANT LOAD AVAIABLE (WIDTH*FACTOR)

WIDTH FACTOR (IBC CH10) STAIRS, .3 OR .2 (NON V/S SPRINKLER) DOOR/ CORD, .2 OR .15 (NON V/S SPRINKLER)

XXX'-X" MAXIMUM TRAVEL DISTANCE

XXX'-X" CPOT COMMON PATH OF TRAVEL

DIRECTION OF TRAVEL

x MOST REMOTE POINT

FIRE EXTINGUISHER CABINET

FIRE EXTINGUISHER BRACKET

EXIT SIGN

ED EXIT DEVICE

HO HOLD OPEN

EXTENT OF A-3 OCCUPANCY

EXTENT OF S-1 OCCUPANCY

EXTENT OF B OCCUPANCY

EXTENT OF I-3 OCCUPANCY

DELINIATION OF SMOKE COMPARTMENT

AREA OF REFUGE

FIRE RATED ASSEMBLIES

REPRESENTED BY Xn

THE ASSEMBLIES REFERENCED ARE BASIS OF DESIGN; EQUIVALENT COMPATIBLE TESTED ASSEMBLIES WILL BE ACCEPTABLE IF APPROVED BY THE LAHJ

MARK	FIRE RATING	APPLIES TO	REFERENCE	REMARKS
X1	1 HR, 2 HR	8" AND 12" CMU WALL	U905	--
X2	1 HR, 2 HR	CMU HEAD OF WALL TERMINATION	HW-D-630	--
X3	3 HR	8" AND 12" CMU WALL	U907	--
X4	1 HR	CFSF WALLS	U465	--

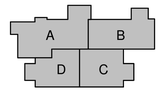

KEY PLAN

MOSELEY ARCHITECTS
6210 ARDREY KELL ROAD • THE HUB AT WAVERLY, SUITE 425 • CHARLOTTE, NC 28277
PHONE (704) 540-3755 FAX (704) 540-3754
MOSELEYARCHITECTS.COM

PROGRESS PRINT NOT FOR CONSTRUCTION

GEORGETOWN COUNTY DETENTION CENTER

GEORGETOWN COUNTY
2934 BROWNS FERRY RD, GEORGETOWN, SC 29440

PROJECT NO: 611315
DATE: FEBRUARY 26, 2024

REVISIONS	
DATE	DESCRIPTION

LIFE SAFETY INFORMATION

LS2.1

2/26/2024 8:01:43 PM

SMOKE COMPARTMENT PLAN

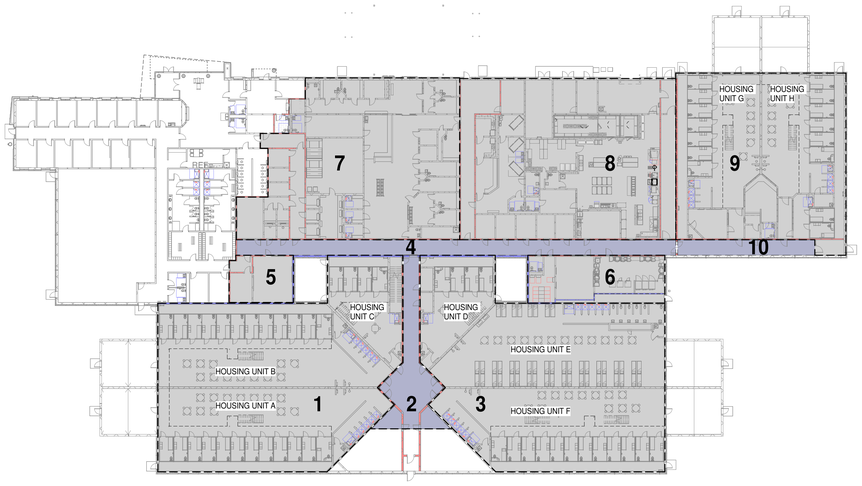

SMOKE COMPARTMENT 1: 11,289 SF - 624 AREA OF REFUGE (104 INMATES * 6 SF/PER PERSON) PROVIDED IN SMOKE COMPARTMENT 3 FOR EVACUATED RESIDENTS OF SMOKE COMPARTMENT 1.

SMOKE COMPARTMENT 2 / AREA OF REFUGE: 1,307 SF - REQUIRED = 1,248 SF / PROVIDED= 1,306 SF

SMOKE COMPARTMENT 3: 11,289 SF - 624 AREA OF REFUGE (104 INMATES * 6 SF/PER PERSON) PROVIDED IN SMOKE COMPARTMENT 1 FOR EVACUATED RESIDENTS OF SMOKE COMPARTMENT 3

SMOKE COMPARTMENT 4 / AREA OF REFUGE: 1,859 SF - REQUIRED = 1,248 SF / PROVIDED = 1,859 SF

SMOKE COMPARTMENT 5: 818 SF

SMOKE COMPARTMENT 6: 1,789 SF

SMOKE COMPARTMENT 7: 8,433 SF

SMOKE COMPARTMENT 8: 9,489 SF

SMOKE COMPARTMENT 9: 7,845 SF - 348 AREA OF REFUGE (58 INMATES * 6 SF/PER PERSON) FOR RESIDENTS OF SMOKE COMPARTMENT 9 PROVIDED IN COMPARTMENTS 10 AND 8.

SMOKE COMPARTMENT 10 / AREA OF REFUGE: 579 SF - REQUIRED = 348 SF / PROVIDED = 579 SF

LIFE SAFETY SYMBOL LEGEND

APPLIES TO LS SERIES OF DRAWINGS ONLY

DESIGNATOR MATRIX

	WALL	BARRIER	PARTITION	RATED EXT OR INT BEARING WALL
3 HR FIRE				
2 HR FIRE/SMOKE				
1 HR FIRE				
½ HR FIRE				
SMOKE				
SMOKE-TIGHT				
INCIDENTAL				

NOTES:

1. WALL DESIGNATIONS ON THE LS SERIES OF DRAWINGS ARE FOR GRAPHICAL PURPOSES ONLY AND MAY NOT REPRESENT THE ACTUAL WALL/PARTITION CONSTRUCTION.

2. REFER TO THE CONTRACT DOCUMENTS, INCLUDING THE LIFE SAFETY SYMBOLS LEGEND AND A0, A1 AND, A2 SERIES OF DRAWINGS, FOR ACTUAL WALL/PARTITION TYPES AND CONSTRUCTION REQUIREMENTS.

3. RATING OF BEARING OR NON-BEARING WALLS ARE PER TABLE 601 AND SECTION 602.1 AND DO NOT REQUIRE PROTECTED OPENINGS.

EXTENT OF A-3 OCCUPANCY

EXTENT OF S-1 OCCUPANCY

EXTENT OF B OCCUPANCY

EXTENT OF I-3 OCCUPANCY

DELINIATION OF SMOKE COMPARTMENT

AREA OF REFUGE

SYMBOLS

1205 — ROOM NUMBER

DOOR OPENINGS:

3'-0" DOOR = 33" CLEAR OPENING @ .15/ OCCUPANT = 220 OCCUPANT LOAD

4'-0" DOOR = 45" CLEAR OPENING @ .15/ OCCUPANT = 300 OCCUPANT LOAD

6'-0" PR DOOR = 66" CLEAR OPENING @ .15/ OCCUPANT = 440 OCCUPANT LOAD

8'-0" PR DOOR = 90" CLEAR OPENING @ .15/ OCCUPANT = 600 OCCUPANT LOAD

DOOR EGRESS

123 — NUMBER OF OCCUPANTS

COLOR INDICATES PATH OF EGRESS TO EXIT DISCHARGE

OCCUPANT LOAD REQUIRED (ACTUAL OCCUPANT COUNT)

EXIT TYPE AND ACTUAL WIDTH IN INCHES

EXIT (100)* — COLOR CORRESPONDS TO DOOR EXIT

EXT. REQ'D FACTOR/O.L. AVAIL — OCCUPANT LOAD AVAIABLE (WIDTH*FACTOR)

WIDTH FACTOR (IBC CH10)
STAIRS, .3 OR .2 (NON V/S SPRINKLER)
DOOR/ CORD, .2 OR .15 (NON V/S SPRINKLER)

XXX'-X" — MAXIMUM TRAVEL DISTANCE

XXX'-X" / CPOT — COMMON PATH OF TRAVEL

DIRECTION OF TRAVEL

X — MOST REMOTE POINT

FIRE EXTINGUISHER CABINET

FIRE EXTINGUISHER BRACKET

EXIT SIGN

ED — EXIT DEVICE

HO — HOLD OPEN

FIRE RATED ASSEMBLIES

REPRESENTED BY Xn

THE ASSEMBLIES REFERENCED ARE BASIS OF DESIGN; EQUIVALENT COMPATIBLE TESTED ASSEMBLIES WILL BE ACCEPTABLE IF APPROVED BY THE LAHJ

MARK	FIRE RATING	APPLIES TO	REFERENCE	REMARKS
X1	1 HR, 2 HR	8" AND 12" CMU WALL	U905	--
X2	1 HR, 2 HR	CMU HEAD OF WALL TERMINATION	HW-D-630	--
X3	3 HR	8" AND 12" CMU WALL	U907	--
X4	1 HR	CFSF WALLS	U465	--

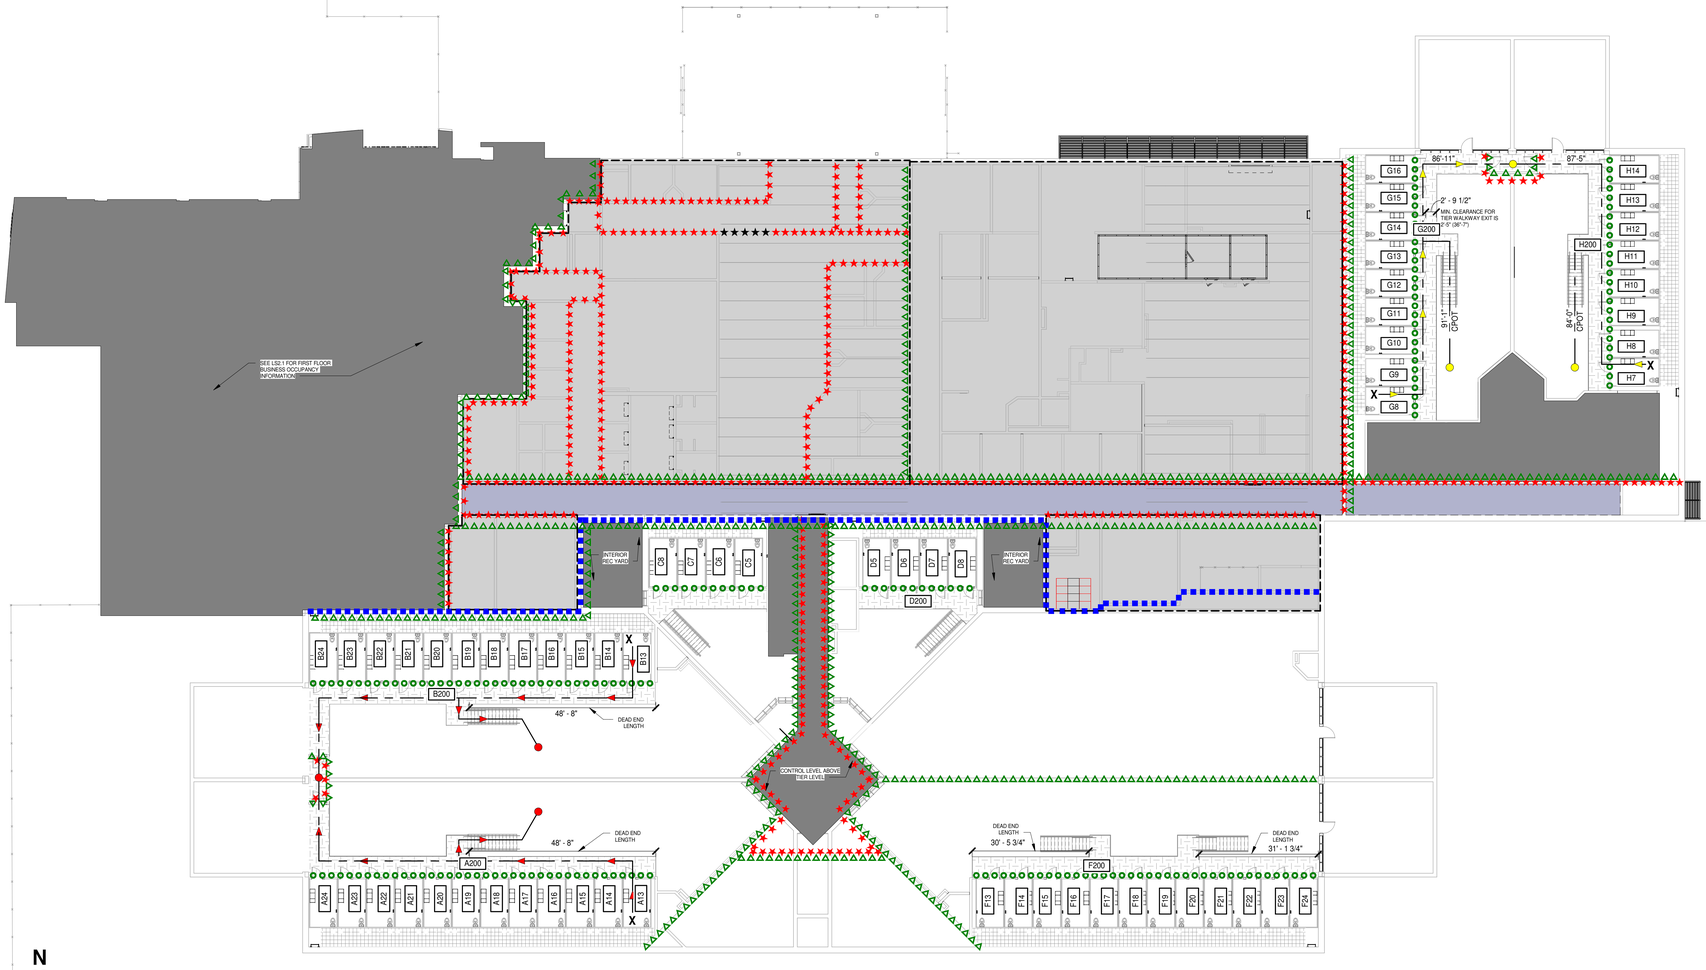

N

LIFE SAFETY TIER LEVELS

1/16" = 1'-0"

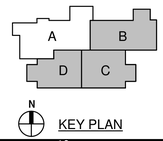

KEY PLAN

MOSELEYARCHITECTS
6210 ARDREY KELL ROAD • THE HUB AT WAVERLY, SUITE 425 • CHARLOTTE, NC 28277
PHONE (704) 540-3755 FAX (704) 540-3754
MOSELEYARCHITECTS.COM

PROGRESS PRINT NOT FOR CONSTRUCTION

GEORGETOWN COUNTY DETENTION CENTER

GEORGETOWN COUNTY
2934 BROWNS FERRY RD, GEORGETOWN, SC 29440

PROJECT NO: 611315
DATE: FEBRUARY 26, 2024

REVISIONS

DATE	DESCRIPTION

LIFE SAFETY INFORMATION

LS2.2

2/26/2024 8:03:30 PM

OCCUPANCY SCHEDULE

SPACE NUMBER	SPACE NAME	USE CLASSIFICATION	USED TO DETERMINE OCCUPANCY FACTOR ONLY	FLOOR AREA PER OCCUPANT	AREA			OCCUPANCY LOAD		
					SF	GROSS	NET	TABULAR	ACTUAL	DESIGN
101	LOBBY	B	ASSEMBLY, UNCONCENTRATED	15 SF	1074		•	72	1	1
102	MAGISTRATE LOBBY	B	BUSINESS AREAS	100 SF	84	•		1		1
105	MAG WORK AREA	B	BUSINESS AREAS	100 SF	310	•		4		4
106	MAGISTRATE OFFICE	B	BUSINESS AREAS	100 SF	141	•		2		2
108	SALLY PORT	I3	CIRCULATION	0 SF	163	•			1	1
109	VIDEO VISITATION	B	ASSEMBLY, UNCONCENTRATED	15 SF	380		•	26		26
119	STORAGE	I3	ACCESSORY STORAGE & MECHANICAL EQUIPMENT ROOM	300 SF	172	•		1		1
120	OFFICE	B	BUSINESS AREAS	100 SF	153	•		2	1	1
121	OFFICE	B	BUSINESS AREAS	100 SF	145	•		2	1	1
122	TLT	I3	ACCESSORY STORAGE & MECHANICAL EQUIPMENT ROOM	300 SF	68	•		1		1
123	TLT	I3	ACCESSORY STORAGE & MECHANICAL EQUIPMENT ROOM	300 SF	68	•		1		1
125	RECEPTION	B	BUSINESS AREAS	100 SF	182	•		2	1	1
126	OFFICE	B	BUSINESS AREAS	100 SF	141	•		2	1	1
127	VICTIMS ADVOCATE	B	BUSINESS AREAS	100 SF	128	•		2	1	1
128	OFFICE	B	BUSINESS AREAS	100 SF	133	•		2	1	1
129	INT AFFAIRS	B	BUSINESS AREAS	100 SF	133	•		2	1	1
130	CAPTAIN	B	BUSINESS AREAS	100 SF	132	•		2	1	1
131	ASST JAIL DIRECTOR	B	BUSINESS AREAS	100 SF	134	•		2	1	1
132	JAIL DIRECTOR	B	BUSINESS AREAS	100 SF	141	•		2	1	1
133	OFFICE	B	BUSINESS AREAS	100 SF	182	•		2	1	1
134	OFFICE	B	BUSINESS AREAS	100 SF	135	•		2	1	1
135	OFFICE	B	BUSINESS AREAS	100 SF	135	•		2	1	1
136	OFFICE	B	BUSINESS AREAS	100 SF	135	•		2	1	1
137	PREA COORD	B	BUSINESS AREAS	100 SF	127	•		2	1	1
138	ADMIN ASST	B	BUSINESS AREAS	100 SF	124	•		2	1	1
139	SHERIFF	B	BUSINESS AREAS	100 SF	152	•		2	1	1
140	TRAINING ROOM	B	ASSEMBLY, UNCONCENTRATED	15 SF	3419		•	228	200	200
142	STORAGE	I3	ACCESSORY STORAGE & MECHANICAL EQUIPMENT ROOM	300 SF	211	•		1		1
A1	SINGLE CELL ADA	I3	INSTITUTIONAL, SLEEPING AREA	120 SF	98	•		1	2	2
A2	DOUBLE CELL	I3	INSTITUTIONAL, SLEEPING AREA	120 SF	88	•		1	2	2
A3	DOUBLE CELL	I3	INSTITUTIONAL, SLEEPING AREA	120 SF	88	•		1	2	2
A4	DOUBLE CELL	I3	INSTITUTIONAL, SLEEPING AREA	120 SF	88	•		1	2	2
A5	DOUBLE CELL	I3	INSTITUTIONAL, SLEEPING AREA	120 SF	88	•		1	2	2
A6	DOUBLE CELL	I3	INSTITUTIONAL, SLEEPING AREA	120 SF	88	•		1	2	2
A7	DOUBLE CELL	I3	INSTITUTIONAL, SLEEPING AREA	120 SF	88	•		1	2	2
A8	DOUBLE CELL	I3	INSTITUTIONAL, SLEEPING AREA	120 SF	88	•		1	2	2
A9	DOUBLE CELL	I3	INSTITUTIONAL, SLEEPING AREA	120 SF	88	•		1	2	2
A10	DOUBLE CELL	I3	INSTITUTIONAL, SLEEPING AREA	120 SF	88	•		1	2	2
A11	DOUBLE CELL	I3	INSTITUTIONAL, SLEEPING AREA	120 SF	88	•		1	2	2
A12	DOUBLE CELL	I3	INSTITUTIONAL, SLEEPING AREA	120 SF	88	•		1	2	2
A13	DOUBLE CELL	I3	INSTITUTIONAL, SLEEPING AREA	120 SF	88	•		1	2	2
A14	DOUBLE CELL	I3	INSTITUTIONAL, SLEEPING AREA	120 SF	88	•		1	2	2
A15	DOUBLE CELL	I3	INSTITUTIONAL, SLEEPING AREA	120 SF	88	•		1	2	2
A16	DOUBLE CELL	I3	INSTITUTIONAL, SLEEPING AREA	120 SF	88	•		1	2	2
A17	DOUBLE CELL	I3	INSTITUTIONAL, SLEEPING AREA	120 SF	88	•		1	2	2
A18	DOUBLE CELL	I3	INSTITUTIONAL, SLEEPING AREA	120 SF	88	•		1	2	2
A19	DOUBLE CELL	I3	INSTITUTIONAL, SLEEPING AREA	120 SF	88	•		1	2	2
A20	DOUBLE CELL	I3	INSTITUTIONAL, SLEEPING AREA	120 SF	88	•		1	2	2
A21	DOUBLE CELL	I3	INSTITUTIONAL, SLEEPING AREA	120 SF	88	•		1	2	2
A22	DOUBLE CELL	I3	INSTITUTIONAL, SLEEPING AREA	120 SF	88	•		1	2	2
A23	DOUBLE CELL	I3	INSTITUTIONAL, SLEEPING AREA	120 SF	88	•		1	2	2
A24	DOUBLE CELL	I3	INSTITUTIONAL, SLEEPING AREA	120 SF	88	•		1	2	2
A102	JAN	I3	ACCESSORY STORAGE & MECHANICAL EQUIPMENT ROOM	300 SF	43	•		1		1
A103	CHASE	I3	BUSINESS AREAS	100 SF	447	•		5	1	1
A104	REC YARD	I3	EXERCISE ROOM	50 SF	677	•		14	1	1
B1	SINGLE CELL ADA	I3	INSTITUTIONAL, SLEEPING AREA	120 SF	98	•		1		1
B2	DOUBLE CELL	I3	INSTITUTIONAL, SLEEPING AREA	120 SF	88	•		1	2	2
B3	DOUBLE CELL	I3	INSTITUTIONAL, SLEEPING AREA	120 SF	88	•		1	2	2
B4	DOUBLE CELL	I3	INSTITUTIONAL, SLEEPING AREA	120 SF	88	•		1	2	2
B5	DOUBLE CELL	I3	INSTITUTIONAL, SLEEPING AREA	120 SF	88	•		1	2	2
B6	DOUBLE CELL	I3	INSTITUTIONAL, SLEEPING AREA	120 SF	88	•		1	2	2
B7	DOUBLE CELL	I3	INSTITUTIONAL, SLEEPING AREA	120 SF	88	•		1	2	2
B8	DOUBLE CELL	I3	INSTITUTIONAL, SLEEPING AREA	120 SF	88	•		1	2	2
B9	DOUBLE CELL	I3	INSTITUTIONAL, SLEEPING AREA	120 SF	88	•		1	2	2
B10	DOUBLE CELL	I3	INSTITUTIONAL, SLEEPING AREA	120 SF	88	•		1	2	2
B11	DOUBLE CELL	I3	INSTITUTIONAL, SLEEPING AREA	120 SF	88	•		1	2	2
B12	DOUBLE CELL	I3	INSTITUTIONAL, SLEEPING AREA	120 SF	88	•		1	2	2
B13	DOUBLE CELL	I3	INSTITUTIONAL, SLEEPING AREA	120 SF	88	•		1	2	2
B16	DOUBLE CELL	I3	INSTITUTIONAL, SLEEPING AREA	120 SF	88	•		1	2	2
B18	DOUBLE CELL	I3	INSTITUTIONAL, SLEEPING AREA	120 SF	88	•		1	2	2
B20	DOUBLE CELL	I3	INSTITUTIONAL, SLEEPING AREA	120 SF	88	•		1	2	2
B21	DOUBLE CELL	I3	INSTITUTIONAL, SLEEPING AREA	120 SF	88	•		1	2	2
B22	DOUBLE CELL	I3	INSTITUTIONAL, SLEEPING AREA	120 SF	88	•		1	2	2
B23	DOUBLE CELL	I3	INSTITUTIONAL, SLEEPING AREA	120 SF	88	•		1	2	2
B24	DOUBLE CELL	I3	INSTITUTIONAL, SLEEPING AREA	120 SF	88	•		1	2	2
B100	47 BED MALE DAYROOM	I3	ASSEMBLY, FIXED SEATING	0 SF	2643			1	1	1
B103	CHASE	S2	ACCESSORY STORAGE & MECHANICAL EQUIPMENT ROOM	300 SF	449	•		2		2
B104	REC YARD	I3	EXERCISE ROOM	50 SF	677	•		14	1	1
B200	TIER	I3	CIRCULATION	0 SF	2860	•			2	2
C1	SINGLE CELL ADA	I3	INSTITUTIONAL, SLEEPING AREA	120 SF	98	•		1		1
C2	SINGLE CELL	I3	INSTITUTIONAL, SLEEPING AREA	120 SF	88	•		1		1
C3	SINGLE CELL	I3	INSTITUTIONAL, SLEEPING AREA	120 SF	88	•		1		1
C4	SINGLE CELL	I3	INSTITUTIONAL, SLEEPING AREA	120 SF	88	•		1		1
C5	SINGLE CELL	I3	INSTITUTIONAL, SLEEPING AREA	120 SF	88	•		1	1	1
C6	SINGLE CELL	I3	INSTITUTIONAL, SLEEPING AREA	120 SF	88	•		1	1	1
C7	SINGLE CELL	I3	INSTITUTIONAL, SLEEPING AREA	120 SF	88	•		1	1	1
C8	SINGLE CELL	I3	INSTITUTIONAL, SLEEPING AREA	120 SF	88	•		1	1	1
C103	CHASE	I3	ACCESSORY STORAGE & MECHANICAL EQUIPMENT ROOM	300 SF	154	•		1		1
C104	OUTDOOR REC	I3	EXERCISE ROOM	50 SF	359	•		8	1	1
D1	SINGLE CELL ADA	I3	INSTITUTIONAL, SLEEPING AREA	120 SF	98	•		1		1
D2	SINGLE CELL	I3	INSTITUTIONAL, SLEEPING AREA	120 SF	88	•		1		1
D3	SINGLE CELL	I3	INSTITUTIONAL, SLEEPING AREA	120 SF	88	•		1		1
D4	SINGLE CELL	I3	INSTITUTIONAL, SLEEPING AREA	120 SF	88	•		1		1
D5	SINGLE CELL	I3	INSTITUTIONAL, SLEEPING AREA	120 SF	88	•		1	1	1
D6	SINGLE CELL	I3	INSTITUTIONAL, SLEEPING AREA	120 SF	88	•		1	1	1
D7	SINGLE CELL	I3	INSTITUTIONAL, SLEEPING AREA	120 SF	88	•		1	1	1
D8	SINGLE CELL	I3	INSTITUTIONAL, SLEEPING AREA	120 SF	88	•		1	1	1
D103	CHASE	I3	ACCESSORY STORAGE & MECHANICAL EQUIPMENT ROOM	300 SF	189	•		1		1
D104	OUTDOOR REC	I3	EXERCISE ROOM	50 SF	346	•		7	1	1
E104	REC YARD	I3	EXERCISE ROOM	50 SF	677	•		14	1	1
F1	SINGLE CELL ADA	I3	INSTITUTIONAL, SLEEPING AREA	120 SF	98	•		1		1
F2	DOUBLE CELL	I3	INSTITUTIONAL, SLEEPING AREA	120 SF	88	•		1	2	2
F3	DOUBLE CELL	I3	INSTITUTIONAL, SLEEPING AREA	120 SF	88	•		1	2	2
F4	DOUBLE CELL	I3	INSTITUTIONAL, SLEEPING AREA	120 SF	88	•		1	2	2
F5	DOUBLE CELL	I3	INSTITUTIONAL, SLEEPING AREA	120 SF	88	•		1	2	2
F6	DOUBLE CELL	I3	INSTITUTIONAL, SLEEPING AREA	120 SF	88	•		1	2	2
F7	DOUBLE CELL	I3	INSTITUTIONAL, SLEEPING AREA	120 SF	88	•		1	2	2
F8	DOUBLE CELL	I3	INSTITUTIONAL, SLEEPING AREA	120 SF	88	•		1	2	2
F9	DOUBLE CELL	I3	INSTITUTIONAL, SLEEPING AREA	120 SF	88	•		1	2	2
F10	DOUBLE CELL	I3	INSTITUTIONAL, SLEEPING AREA	120 SF	88	•		1	2	2
F11	DOUBLE CELL	I3	INSTITUTIONAL, SLEEPING AREA	120 SF	88	•		1	2	2
F12	DOUBLE CELL	I3	INSTITUTIONAL, SLEEPING AREA	120 SF	88	•		1	2	2
F14	DOUBLE CELL	I3	INSTITUTIONAL, SLEEPING AREA	120 SF	88	•		1	2	2
F15	DOUBLE CELL	I3	INSTITUTIONAL, SLEEPING AREA	120 SF	88	•		1	2	2
F16	DOUBLE CELL	I3	INSTITUTIONAL, SLEEPING AREA	120 SF	88	•		1	2	2
F17	DOUBLE CELL	I3	INSTITUTIONAL, SLEEPING AREA	120 SF	88	•		1	2	2
F18	DOUBLE CELL	I3	INSTITUTIONAL, SLEEPING AREA	120 SF	88	•		1	2	2
F19	DOUBLE CELL	I3	INSTITUTIONAL, SLEEPING AREA	120 SF	88	•		1	2	2
F20	DOUBLE CELL	I3	INSTITUTIONAL, SLEEPING AREA	120 SF	88	•		1	2	2
F21	DOUBLE CELL	I3	INSTITUTIONAL, SLEEPING AREA	120 SF	88	•		1	2	2
F22	DOUBLE CELL	I3	INSTITUTIONAL, SLEEPING AREA	120 SF	88	•		1	2	2
F23	DOUBLE CELL	I3	INSTITUTIONAL, SLEEPING AREA	120 SF	88	•		1	2	2
F24	DOUBLE CELL	I3	INSTITUTIONAL, SLEEPING AREA	120 SF	88	•		1	2	2
F102	JAN	I3	ACCESSORY STORAGE & MECHANICAL EQUIPMENT ROOM	300 SF	44	•		1		1
F104	REC YARD	I3	EXERCISE ROOM	50 SF	677	•		14	1	1
G1	SINGLE CELL	I3	INSTITUTIONAL, SLEEPING AREA	120 SF	98	•		1	2	2
G2	DOUBLE CELL	I3	INSTITUTIONAL, SLEEPING AREA	120 SF	88	•		1	2	2
G3	DOUBLE CELL	I3	INSTITUTIONAL, SLEEPING AREA	120 SF	88	•		1	2	2
G4	DOUBLE CELL	I3	INSTITUTIONAL, SLEEPING AREA	120 SF	88	•		1	2	2
G5	DOUBLE CELL	I3	INSTITUTIONAL, SLEEPING AREA	120 SF	88	•		1	2	2
G6	DOUBLE CELL	I3	INSTITUTIONAL, SLEEPING AREA	120 SF	88	•		1	2	2
G7	DOUBLE CELL	I3	INSTITUTIONAL, SLEEPING AREA	120 SF	88	•		1	2	2
G8	DOUBLE CELL	I3	INSTITUTIONAL, SLEEPING AREA	120 SF	88	•		1	2	2
G9	DOUBLE CELL	I3	INSTITUTIONAL, SLEEPING AREA	120 SF	88	•		1	2	2
G10	DOUBLE CELL	I3	INSTITUTIONAL, SLEEPING AREA	120 SF	88	•		1	2	2
G11	DOUBLE CELL	I3	INSTITUTIONAL, SLEEPING AREA	120 SF	88	•		1	2	2
G12	DOUBLE CELL	I3	INSTITUTIONAL, SLEEPING AREA	120 SF	88	•		1	2	2
G13	DOUBLE CELL	I3	INSTITUTIONAL, SLEEPING AREA	120 SF	88	•		1	2	2
G14	DOUBLE CELL	I3	INSTITUTIONAL, SLEEPING AREA	120 SF	88	•		1	2	2
G15	DOUBLE CELL	I3	INSTITUTIONAL, SLEEPING AREA	120 SF	88	•		1	2	2
G16	DOUBLE CELL	I3	INSTITUTIONAL, SLEEPING AREA	120 SF	88	•		1	2	2
G102	MULTIPURPOSE	I3	ASSEMBLY, UNCONCENTRATED	15 SF	275		•	19		19
G102.1	JAN	I3	ACCESSORY STORAGE & MECHANICAL EQUIPMENT ROOM	300 SF	28	•		1		1
G104	RECREATION YARD	I3	EXERCISE ROOM	50 SF	677	•		14		14
G105	CHASE	I3	INSTITUTIONAL, SLEEPING AREA	120 SF	429	•		4		4
GH100	CENTRAL CONTROL ROOM	I3	INSTITUTIONAL, SLEEPING AREA	120 SF	367	•		4		4
H1	SINGLE CELL	I3	INSTITUTIONAL, SLEEPING AREA	120 SF	98	•		1	1	1
H2	DOUBLE CELL	I3	INSTITUTIONAL, SLEEPING AREA	120 SF	88	•		1	2	2

OCCUPANCY SCHEDULE

SPACE NUMBER	SPACE NAME	USE CLASSIFICATION	USED TO DETERMINE OCCUPANCY FACTOR ONLY	FLOOR AREA PER OCCUPANT	AREA			OCCUPANCY LOAD		
					SF	GROSS	NET	TABULAR	ACTUAL	DESIGN
H3	DOUBLE CELL	I3	INSTITUTIONAL, SLEEPING AREA	120 SF	88	•		1	2	2
H4	DOUBLE CELL	I3	INSTITUTIONAL, SLEEPING AREA	120 SF	88	•		1	2	2
H5	DOUBLE CELL	I3	INSTITUTIONAL, SLEEPING AREA	120 SF	88	•		1	2	2
H6	DOUBLE CELL	I3	INSTITUTIONAL, SLEEPING AREA	120 SF	88	•		1	2	2
H7	DOUBLE CELL	I3	INSTITUTIONAL, SLEEPING AREA	120 SF	87	•		1		1
H10	DOUBLE CELL	I3	INSTITUTIONAL, SLEEPING AREA	120 SF	87	•		1	2	2
H11	DOUBLE CELL	I3	INSTITUTIONAL, SLEEPING AREA	120 SF	87	•		1	2	2
H12	DOUBLE CELL	I3	INSTITUTIONAL, SLEEPING AREA	120 SF	87	•		1	2	2
H13	DOUBLE CELL	I3	INSTITUTIONAL, SLEEPING AREA	120 SF	87	•		1	2	2
H14	DOUBLE CELL	I3	INSTITUTIONAL, SLEEPING AREA	120 SF	87	•		1	2	2
H104	RECREATION YARD	I3	EXERCISE ROOM	50 SF	677	•		14	1	1
H105	CHASE	I3	ACCESSORY STORAGE & MECHANICAL EQUIPMENT ROOM	300 SF	427	•		2		2
H200	TIER	I3	INSTITUTIONAL, SLEEPING AREA	120 SF	1436	•		12		12
J1	DOUBLE CELL	I3	INSTITUTIONAL, SLEEPING AREA	120 SF	88	•		1	2	2
J2	SINGLE CELL	I3	INSTITUTIONAL, SLEEPING AREA	120 SF	98	•		1	2	2
J100	FEMALE SENTENCED UNIT	I3	INSTITUTIONAL, SLEEPING AREA	120 SF	134	•		2	2	2
K100	RECEIVING	I3	ACCESSORY STORAGE & MECHANICAL EQUIPMENT ROOM	300 SF	544	•		2		2
K102	KITCHEN	I3	KITCHEN, COMMERCIAL	200 SF	2567	•		13		13
K103	DRY STORAGE	I3	ACCESSORY STORAGE & MECHANICAL EQUIPMENT ROOM	300 SF	424	•		2		2
K106	KITCHEN OFFICE	I3	BUSINESS AREAS	100 SF	230	•		3		3
K111	ELEC	I3	ACCESSORY STORAGE & MECHANICAL EQUIPMENT ROOM	300 SF	183	•		1		1
K112	ELEC	I3	ACCESSORY STORAGE & MECHANICAL EQUIPMENT ROOM	300 SF	204	•		1		1
K113	MECHANICAL/ SPRINKLERS	I3	ACCESSORY STORAGE & MECHANICAL EQUIPMENT ROOM	300 SF	422	•		2		2
K115	LAUNDRY	I3	INSTITUTIONAL, OUTPATIENT AREA	100 SF	680	•		7		7
K116	OUTDOOR RECREATION	I3	EXERCISE ROOM	50 SF		•			1	1
K117	MALE DORMITORY (24 BED)	I3	INSTITUTIONAL, SLEEPING AREA	120 SF		•			24	24
M103	NURSE'S STATION	I3	BUSINESS AREAS	100 SF	200	•		2		2
M104	LAB	I3	BUSINESS AREAS	100 SF	105	•		2		2
M105	PHARMACY	I3	BUSINESS AREAS	100 SF	113	•		2		2
M106	EXAM	I3	INSTITUTIONAL, OUTPATIENT AREA	100 SF	147	•		2		2
P101	INTAKE	I3	BUSINESS AREAS	100 SF	617	•		7		7
P103	NEG PRESSURE HOLD.	I3	INSTITUTIONAL, INPATIENT TREATMENT AREA	240 SF	102	•		1		1
P104	NEG PRESSURE HOLD.	I3	INSTITUTIONAL, INPATIENT TREATMENT AREA	240 SF	101	•		1		1
P106	JUV. HOLD	I3	ASSEMBLY, UNCONCENTRATED	15 SF	96		•	7		7
P107	JUV. HOLD	I3	INSTITUTIONAL, OUTPATIENT AREA	100 SF	96	•		1		1
P109	BOND COURT WINDOW	I3	BUSINESS AREAS	100 SF	58	•		1		1
P110	BOOKING	I3	BUSINESS AREAS	100 SF	1534	•		16		16
P111	BOOKING DESK	I3	BUSINESS AREAS	100 SF	305	•		4		4
P112	OFFICE/RECORDS	I3	BUSINESS AREAS	100 SF	345	•		4		4
P114	ARMORY	I3	ACCESSORY STORAGE & MECHANICAL EQUIPMENT ROOM	300 SF	131	•		1	1	1
P115	OBSERVATION	I3	ASSEMBLY, UNCONCENTRATED	15 SF	69		•	5		5
P116	OBSERVATION	I3	ASSEMBLY, UNCONCENTRATED	15 SF	69		•	5		5
P117	HOLDING	I3	INSTITUTIONAL, INPATIENT TREATMENT AREA	240 SF	134	•		1		1
P118	HOLDING	I3	INSTITUTIONAL, INPATIENT TREATMENT AREA	240 SF	147	•		1		1
P119	HOLDING	I3	INSTITUTIONAL, INPATIENT TREATMENT AREA	240 SF	149	•		1		1
P120	FEMALE SOFT BOOKING	I3	BUSINESS AREAS	100 SF	207	•		3		3
P121	HOLDING	I3	INSTITUTIONAL, INPATIENT TREATMENT AREA	240 SF	101	•		1		1
P122	HOLDING	I3	INSTITUTIONAL, INPATIENT TREATMENT AREA	240 SF	102	•		1		1
P123	STAFF TLT	I3	ACCESSORY STORAGE & MECHANICAL EQUIPMENT ROOM	300 SF	36	•		1		1
P124	DRESS IN	I3	ASSEMBLY, UNCONCENTRATED	15 SF	72		•	5		5
P125	DRESS IN	I3	BUSINESS AREAS	100 SF	67	•		1		1
P126	DRESS IN	I3	BUSINESS AREAS	100 SF	67	•		1		1
P127	PROPERTY ISSUE	I3	ACCESSORY STORAGE & MECHANICAL EQUIPMENT ROOM	300 SF	251	•		1		1
P128	PROPERTY STORAGE	I3	ACCESSORY STORAGE & MECHANICAL EQUIPMENT ROOM	300 SF	855	•		3		3
P129	DRESS OUT	I3	ASSEMBLY, UNCONCENTRATED	15 SF	46		•	4		4
P130	DRESS OUT	I3	ASSEMBLY, UNCONCENTRATED	15 SF	48		•	4		4
P131	DRESS OUT	I3	ASSEMBLY, UNCONCENTRATED	15 SF	50		•	4		4
P133	DATA	I3	ACCESSORY STORAGE & MECHANICAL EQUIPMENT ROOM	300 SF	100	•		1		1
P134	ATTORNEY	I3	BUSINESS AREAS	100 SF	73	•		1		1
P135	ATTORNEY	I3	BUSINESS AREAS	100 SF	73	•		1		1
P137	ATTY	I3	BUSINESS AREAS	100 SF	41	•		1		1
P138	INMATE	I3	ACCESSORY STORAGE & MECHANICAL EQUIPMENT ROOM	300 SF	46	•		1	1	1
P139	INMATE	I3	ACCESSORY STORAGE & MECHANICAL EQUIPMENT ROOM	300 SF	46	•		1	1	1
P140	ATTY	B	BUSINESS AREAS	100 SF	41	•		1	1	1
S101	MULTIPURPOSE	I3	ASSEMBLY, UNCONCENTRATED	15 SF	491		•	33		33
S103	MULTI-PURPOSE	I3	BUSINESS AREAS	100 SF	292	•		3		3
S104	JAN/STORAGE	I3	ACCESSORY STORAGE & MECHANICAL EQUIPMENT ROOM	300 SF	120	•		1		1
S105	ELEC	I3	ACCESSORY STORAGE & MECHANICAL EQUIPMENT ROOM	300 SF	78	•		1		1
S106	ELEC.	I3	ACCESSORY STORAGE & MECHANICAL EQUIPMENT ROOM	300 SF	65	•		1		1
S107	CHAPLAIN	I3	BUSINESS AREAS	100 SF	123	•		2		2
S108	LT	I3	BUSINESS AREAS	100 SF	125	•		2		2
S109	LT	I3	BUSINESS AREAS	100 SF	125	•		2		2
S111	CLASS. OFFICE	I3	BUSINESS AREAS	100 SF	116	•		2	1	1
S112	MULTIPURPOSE	I3	ASSEMBLY, UNCONCENTRATED	15 SF	440		•	30		30
S113	SECURITY ELECTRONICS	I3	ASSEMBLY, UNCONCENTRATED	15 SF	240		•	16		16
S119	STORAGE	I3	ACCESSORY STORAGE & MECHANICAL EQUIPMENT ROOM	300 SF	688	•		3		3
										788

OCCUPANCY SCHEDULE

SPACE NUMBER	SPACE NAME	USE CLASSIFICATION	USED TO DETERMINE OCCUPANCY FACTOR ONLY	FLOOR AREA PER OCCUPANT	AREA			OCCUPANCY LOAD		
					SF	GROSS	NET	TABULAR	ACTUAL	DESIGN

MOSELEY ARCHITECTS
6210 ARDREY KELL ROAD • THE HUB AT WAVERLY, SUITE 425 • CHARLOTTE, NC 28277
PHONE (704) 540-3755 FAX (704) 540-3754
MOSELEYARCHITECTS.COM

PROGRESS PRINT NOT FOR CONSTRUCTION

GEORGETOWN COUNTY DETENTION CENTER

GEORGETOWN COUNTY
2934 BROWNS FERRY RD, GEORGETOWN, SC 29440

PROJECT NO: 611315
DATE: FEBRUARY 26, 2024

REVISIONS	
DATE	DESCRIPTION

LIFE SAFETY OCCUPANCY SCHEDULES

LS2.3

2/26/2024 8:03:32 PM

CONSTRUCTION PLANS

OF

GEORGETOWN COUNTY DETENTION CENTER

GEORGETOWN COUNTY

PREPARED FOR:

SHERIFF'S OFFICE

430 N FRASER ST, GEORGETOWN, SC 29440

JANUARY 18, 2024

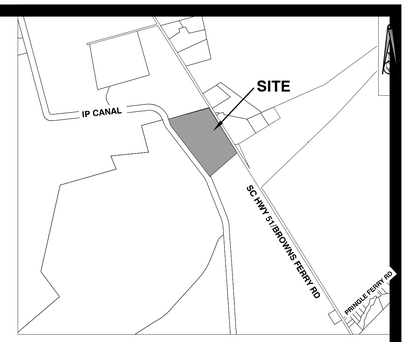

VICINITY MAP
PARCEL # 02-1009-004-20-00

Sheet List Table

Sheet Number	Sheet Title
CS	COVER SHEET
C1.0	GENERAL NOTES
C1.1	EXISTING CONDITIONS
C1.2	SITE LAYOUT
EC1.0	EC PLAN 1
EC2.0	EC PLAN 2
EC3.0	EC PLAN 3
EC4.0	EC DETAILS
C2.0	WATER & SEWER PLAN
C2.1	SEWER PROFILES
C2.2	WATER & SEWER DETAILS
C2.3	WATER & SEWER DETAILS
C2.4	WATER & SEWER DETAILS
C2.5	GRINDER DETAILS
C3.0	GRADING & DRAINGE PLAN
C3.1	GRADING & DRAINAGE DETAILS
C3.2	ROAD PROFILES
C3.3	ROAD PROFILES
C3.4	DRAINAGE PROFILES
C3.5	DRAINAGE PROFILES
C3.6	DRAINAGE PROFILES
C4.0	TRANSPORTATION PLAN
C4.1	TRANSPORTATION DETAILS
C5.0	SCDOT PLAN
C5.1	SCDOT DETAILS
C5.2	SCDOT DETAILS
L1.0	LANDSCAPE PLAN
L1.1	LANDSCAPE PLAN
L1.2	LANDSCAPE PLAN

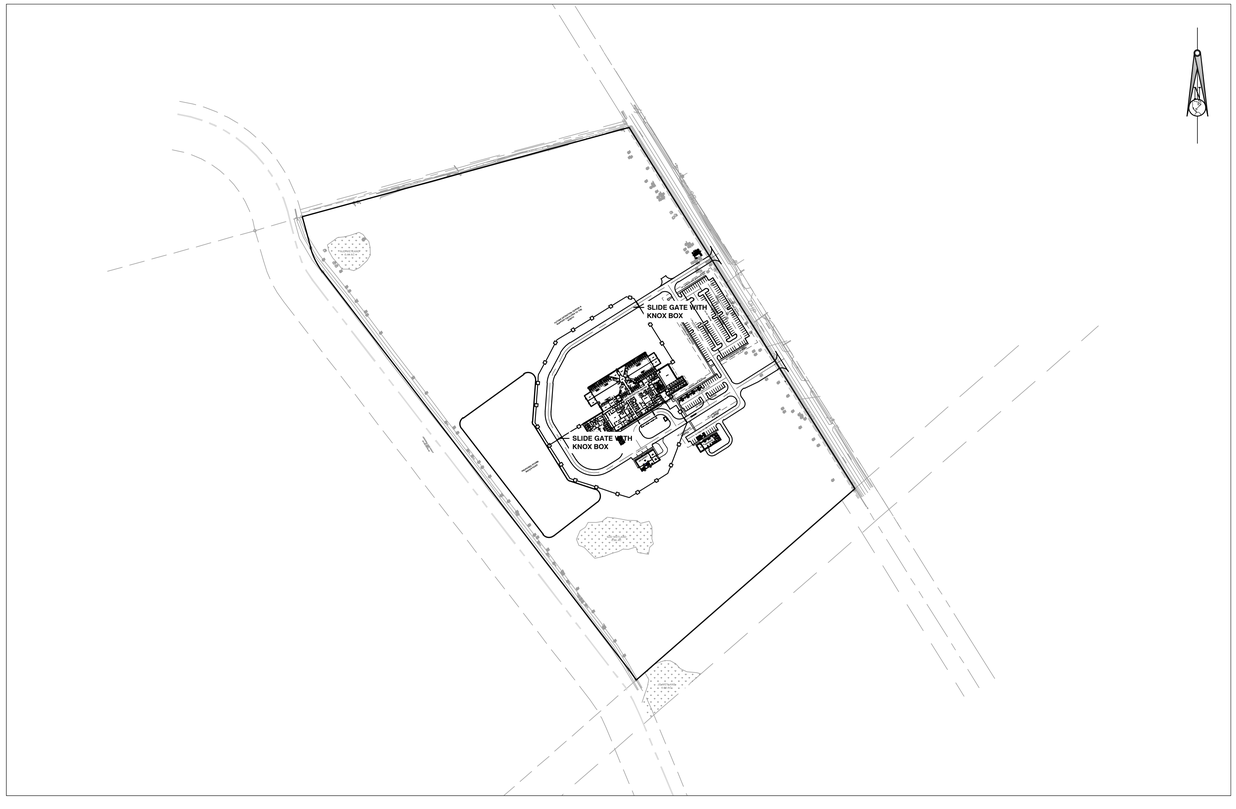

REVISION HISTORY

REV. NO.	REVISION	BY	DATE

MOSELEY ARCHITECTS

6210 ARDREY KELL ROAD • THE HUB AT WAVERLY, SUITE 425 • CHARLOTTE, NC 28277
PHONE (704) 540-3755 FAX (704) 540-3754
MOSELEYARCHITECTS.COM

PROGRESS PRINT NOT FOR CONSTRUCTION

GEORGETOWN COUNTY DETENTION CENTER

GEORGETOWN COUNTY
2934 BROWNS FERRY RD, GEORGETOWN, SC 29440

PROJECT NO: 211270
DATE: JANUARY 18, 2024

REVISIONS

DATE	DESCRIPTION

COVER SHEET

CS

Plotted: 1/18/2024 10:48:00 AM By: Dominick Kuhnert
File Name: C:\Projects\211270 Georgetown County Detention Center\Revit\211270_GCDDS_EXPORT_DOMINICK.rvt

*STANDARD SCDHEC NOTES

1. IF NECESSARY, SLOPES, WHICH EXCEED EIGHT (8) VERTICAL FEET SHOULD BE STABILIZED WITH SYNTHETIC OR VEGETATIVE MATS, IN ADDITION TO HYDROSEEDING. IT MAY BE NECESSARY TO INSTALL TEMPORARY SLOPE DRAINS DURING CONSTRUCTION. TEMPORARY BERMS MAY BE NEEDED UNTIL THE SLOPE IS BROUGHT TO GRADE.
2. STABILIZATION MEASURES SHALL BE INITIATED AS SOON AS PRACTICABLE IN PORTIONS OF THE SITE WHERE CONSTRUCTION ACTIVITIES HAVE TEMPORARILY OR PERMANENTLY CEASED, BUT IN NO CASE MORE THAN FOURTEEN (14) DAYS AFTER WORK HAS CEASED, EXCEPT AS STATED BELOW.
   - WHERE STABILIZATION BY THE 14TH DAY IS PRECLUDED BY SNOW COVER OR FROZEN GROUND CONDITIONS STABILIZATION MEASURES MUST BE INITIATED AS SOON AS PRACTICABLE.
   - WHERE CONSTRUCTION ACTIVITY ON A PORTION OF THE SITE IS TEMPORARILY CEASED, AND EARTH-DISTURBING ACTIVITIES WILL BE RESUMED WITHIN 14 DAYS, TEMPORARY STABILIZATION MEASURES DO NOT HAVE TO BE INITIATED ON THAT PORTION OF THE SITE.
3. ALL SEDIMENT AND EROSION CONTROL DEVICES SHALL BE INSPECTED ONCE EVERY CALENDAR WEEK. IF PERIODIC INSPECTION OR OTHER INFORMATION INDICATES THAT A BMP HAS BEEN INAPPROPRIATELY OR INCORRECTLY INSTALLED, THE PERMITTEE MUST ADDRESS THE NECESSARY REPLACEMENT OR MODIFICATION REQUIRED TO CORRECT THE BMP WITHIN 48 HOURS OF IDENTIFICATION.
4. PROVIDE SILT FENCE AND/OR OTHER CONTROL DEVICES, AS MAY BE REQUIRED, TO CONTROL SOIL EROSION DURING UTILITY CONSTRUCTION. ALL DISTURBED AREAS SHALL BE CLEANED, GRADED, AND STABILIZED WITH GRASSING IMMEDIATELY AFTER THE UTILITY INSTALLATION. FILL, COVER, AND TEMPORARY SEEDING AT THE END OF EACH DAY ARE RECOMMENDED. IF WATER IS ENCOUNTERED WHILE TRENCHING, THE WATER SHOULD BE FILTERED TO REMOVE SEDIMENT BEFORE BEING PUMPED BACK INTO ANY WATERS OF THE STATE.
5. ALL EROSION CONTROL DEVICES SHALL BE PROPERLY MAINTAINED DURING ALL PHASES OF CONSTRUCTION UNTIL THE COMPLETION OF ALL CONSTRUCTION ACTIVITIES AND ALL DISTURBED AREAS HAVE BEEN STABILIZED. ADDITIONAL CONTROL DEVICES MAY BE REQUIRED DURING CONSTRUCTION IN ORDER TO CONTROL EROSION AND/OR OFFSITE SEDIMENTATION. ALL TEMPORARY CONTROL DEVICES SHALL BE REMOVED ONCE CONSTRUCTION IS COMPLETE AND THE SITE IS STABILIZED.
6. THE CONTRACTOR MUST TAKE NECESSARY ACTION TO MINIMIZE THE TRACKING OF MUD ONTO PAVED ROADWAY(S) FROM CONSTRUCTION AREAS AND THE GENERATION OF DUST. THE CONTRACTOR SHALL REMOVE MUD/SOIL FROM PAVEMENT, AS MAY BE REQUIRED.
7. RESIDENTIAL SUBDIVISIONS REQUIRE EROSION CONTROL FEATURES FOR INFRASTRUCTURE AS WELL AS FOR INDIVIDUAL LOT CONSTRUCTION. INDIVIDUAL PROPERTY OWNERS SHALL FOLLOW THESE PLANS DURING CONSTRUCTION OR OBTAIN APPROVAL OF AN INDIVIDUAL PLAN IN ACCORDANCE WITH S.C REG. 72-300 ET SEQ. AND SCR100000.
8. TEMPORARY DIVERSION BERMS AND/OR DITCHES WILL BE PROVIDED AS NEEDED DURING CONSTRUCTION TO PROTECT WORK AREAS FROM UPSLOPE RUNOFF AND/OR TO DIVERT SEDIMENT-LADEN WATER TO APPROPRIATE TRAPS OR STABLE OUTLETS.
9. ALL WATERS OF THE STATE (WOS), INCLUDING WETLANDS, ARE TO BE FLAGGED OR OTHERWISE CLEARLY MARKED IN THE FIELD. A DOUBLE ROW OF SILT FENCE IS TO BE INSTALLED IN ALL AREAS WHERE A 50-FOOT BUFFER CAN'T BE MAINTAINED BETWEEN THE DISTURBED AREA AND ALL WOS. A 10-FOOT BUFFER SHOULD BE MAINTAINED BETWEEN THE LAST ROW OF SILT FENCE AND ALL WOS.
10. LITTER, CONSTRUCTION DEBRIS, OILS, FUELS, AND BUILDING PRODUCTS WITH SIGNIFICANT POTENTIAL FOR IMPACT (SUCH AS STOCKPILES OF FRESHLY TREATED LUMBER) AND CONSTRUCTION CHEMICALS THAT COULD BE EXPOSED TO STORM WATER MUST BE PREVENTED FROM BECOMING A POLLUTANT SOURCE IN STORM WATER DISCHARGES.
11. A COPY OF THE SWPPP, INSPECTIONS RECORDS, AND RAINFALL DATA MUST BE RETAINED AT THE CONSTRUCTION SITE OR A NEARBY LOCATION EASILY ACCESSIBLE DURING NORMAL BUSINESS HOURS, FROM THE DATE OF COMMENCEMENT OF CONSTRUCTION ACTIVITIES TO THE DATE THAT FINAL STABILIZATION IS REACHED.
12. INITIATE STABILIZATION MEASURES ON ANY EXPOSED STEEP SLOPE (3H:1V OR GREATER) WHERE LAND-DISTURBING ACTIVITIES HAVE PERMANENTLY OR TEMPORARILY CEASED, AND WILL NOT RESUME FOR A PERIOD OF 7 CALENDAR DAYS.
13. MINIMIZE SOIL COMPACTION AND, UNLESS INFEASIBLE, PRESERVE TOPSOIL.
14. MINIMIZE THE DISCHARGE OF POLLUTANTS FROM EQUIPMENT AND VEHICLE WASHING, WHEEL WASH WATER, AND OTHER WASH WATERS. WASH WATERS MUST BE TREATED IN A SEDIMENT BASIN OR ALTERNATIVE CONTROL THAT PROVIDES EQUIVALENT OR BETTER TREATMENT PRIOR TO DISCHARGE;
15. MINIMIZE THE DISCHARGE OF POLLUTANTS FROM DEWATERING OF TRENCHES AND EXCAVATED AREAS. THESE DISCHARGES ARE TO BE ROUTED THROUGH APPROPRIATE BMPS (SEDIMENT BASIN, FILTER BAG, ETC.).
16. THE FOLLOWING DISCHARGES FROM SITES ARE PROHIBITED:
   - WASTEWATER FROM WASHOUT OF CONCRETE, UNLESS MANAGED BY AN APPROPRIATE CONTROL;
   - WASTEWATER FROM WASHOUT AND CLEANOUT OF STUCCO, PAINT, FORM RELEASE OILS, CURING COMPOUNDS AND OTHER CONSTRUCTION MATERIALS;
   - FUELS, OILS, OR OTHER POLLUTANTS USED IN VEHICLE AND EQUIPMENT OPERATION AND MAINTENANCE; AND
   - SOAPS OR SOLVENTS USED IN VEHICLE AND EQUIPMENT WASHING.
17. AFTER CONSTRUCTION ACTIVITIES BEGIN, INSPECTIONS MUST BE CONDUCTED AT A MINIMUM OF AT LEAST ONCE EVERY CALENDAR WEEK AND MUST BE CONDUCTED UNTIL FINAL STABILIZATION IS REACHED ON ALL AREAS OF THE CONSTRUCTION SITE.
18. IF EXISTING BMPS NEED TO BE MODIFIED OR IF ADDITIONAL BMPS ARE NECESSARY TO COMPLY WITH THE REQUIREMENTS OF THIS PERMIT AND/OR SC'S WATER QUALITY STANDARDS, IMPLEMENTATION MUST BE COMPLETED BEFORE THE NEXT STORM EVENT WHENEVER PRACTICABLE. IF IMPLEMENTATION BEFORE THE NEXT STORM EVENT IS IMPRACTICABLE, THE SITUATION MUST BE DOCUMENTED IN THE SWPPP AND ALTERNATIVE BMPS MUST BE IMPLEMENTED AS SOON AS REASONABLY POSSIBLE.
19. A PRE-CONSTRUCTION CONFERENCE MUST BE HELD FOR EACH CONSTRUCTION SITE WITH AN APPROVED ON-SITE SWPPP PRIOR TO THE IMPLEMENTATION OF CONSTRUCTION ACTIVITIES. FOR NON-LINEAR PROJECTS THAT DISTURB 10 ACRES OR MORE THIS CONFERENCE MUST BE HELD ON-SITE UNLESS THE DEPARTMENT HAS APPROVED OTHERWISE.

* COPIED FROM "STORMWATER MANAGEMENT AND SEDIMENT AND EROSION CONTROL PLAN REVIEW CHECKLIST FOR DESIGN PROFESSIONALS" FILE NAME CHECKLIST.DOC, UPDATED 12/2012, PG. 11 - 12

UTILITY NOTES:

1. ALL WORK SHOWN SHALL BE DONE IN ACCORDANCE WITH THESE PLANS AND SITE WORK SPECIFICATIONS.
2. ALL NECESSARY PERMITS AND APPROVALS FROM AGENCIES GOVERNING THIS WORK SHALL BE SECURED PRIOR TO BEGINNING CONSTRUCTION.
3. EXISTING UTILITY LINES SHOWN ARE APPROXIMATE LOCATIONS ONLY. THE CONTRACTOR SHALL FIELD VERIFY ALL EXISTING UTILITY LINE LOCATIONS PRIOR TO ANY CONSTRUCTION. ANY DEVIATIONS FROM THE DESIGN LOCATIONS SHALL BE REPORTED TO THE OWNER AND ENGINEER PRIOR TO CONSTRUCTION. CALL PUPS 1-800-922-0983 AND GCWSD FOR UTILITY LINE LOCATION.
4. CONTRACTOR SHALL REFER TO ARCHITECT'S PLANS AND SPECIFICATIONS FOR ACTUAL LOCATION OF ALL UTILITY ENTRANCES TO INCLUDE SANITARY SEWER LATERALS, ELECTRICAL, TELEPHONE AND GAS SERVICE. CONTRACTOR SHALL COORDINATE INSTALLATION OF UTILITIES IN SUCH A MANNER AS TO AVOID CONFLICTS AND TO ASSURE PROPER DEPTHS ARE ACHIEVED AS WELL AS COORDINATING WITH THE REGULATORY AGENCY AS TO THE LOCATION AND SCHEDULING OF THE TIE-INS/CONNECTIONS TO THEIR FACILITIES.
5. THE SITE WORK CONTRACTOR SHALL COORDINATE THE INSTALLATION OF ALL UNDERGROUND UTILITIES WITH HIS WORK. ALL UNDERGROUND UTILITIES (WATER, SANITARY SEWER, STORM SEWER, ELECTRICAL CONDUIT, IRRIGATION SLEEVES, AND ANY OTHER MISCELLANEOUS), SHALL BE IN PLACE PRIOR TO THE PLACEMENT OF BASE COURSE MATERIAL.
6. ALL WATER & SEWER CONSTRUCTION SHALL MEET OR EXCEED THE STANDARDS AND SPECIFICATIONS OF THE GEORGETOWN COUNTY WATER AND SEWER DISTRICT.
7. SEWER LATERALS SHALL BE PLUGGED AT THE PROPERTY LINE. MARK SEWER END WITH TREATED POST PLACED IN GROUND.
8. WHERE FIELD INSPECTIONS ARE REQUIRED BY THE REGULATORY AGENCIES, THE CONTRACTOR SHALL NOTIFY THE ENGINEERING DIVISION A MINIMUM OF 48 HOURS IN ADVANCE TO SCHEDULE SUCH INSPECTIONS.
9. ALL WATER TO MAINTAIN 36" COVER, SEWER TO MAINTAIN 36" COVER.
10. THE SEWER SYSTEM IS DESIGNED TO BE ABOVE THE 50 YEAR FLOOD ELEVATION.
11. A PUBLIC ENTITY SHALL BE RESPONSIBLE FOR THE OPERATION, MAINTENANCE, AND REPLACEMENT OF ALL SYSTEM COMPONENTS BEGINNING WITH THE SOLIDS INTERCEPTOR TANKS AND PUMPING SYSTEMS. PROPOSALS BY PRIVATE ENTITIES SHALL BE EVALUATED ON A CASE-BY-CASE BASIS. THE DEPARTMENT MAY EVALUATE THE CAPABILITY OF RELIABLE SYSTEM OPERATION IN ITS EVALUATION.
12. WATER & SEWER SERVICES WILL BE 2 FT FROM THE PROPERTY LINE OR 5 FT FROM A OR DRAINAGE EASEMENT.
13. THERE WILL BE A MINIMUM OF 10 FT HORIZONTAL SEPARATION BETWEEN THE WATER AND SEWER UTILITIES.
14. THERE SHALL BE A MINIMUM OF 18 INCHES VERTICAL SEPARATION BETWEEN ALL UTILITY LINES.

CONSTRUCTION NOTES:

1. CONTRACTOR SHALL ADJUST ANY MANHOLE RIM BY 3-1/2" (1 COURSE) UP OR DOWN TO FIT FIELD CONDITIONS. AT NO ADDITIONAL COST TO THE ENGINEER OR THE OWNER. ADJUSTMENTS ABOVE ONE COURSE FOR THE MANHOLE RIMS SHALL BE APPROVED BY THE ENGINEER.
2. PROPOSED FIRE HYDRANTS LOCATED IN FIELD SHALL BE IN ACCORDANCE WITH THE LOCAL AUTHORITY'S SPECIFICATIONS AS SHOWN ON THE FIRE HYDRANT DETAILS. ANY SHOWN ON PLANS, LOCATION AND SCALE HAVE BEEN MODIFIED FOR CLARITY. DO NOT SCALE THE FIRE HYDRANT LOCATIONS FROM THE PLAN.
3. PROPOSED CATCH BASIN GRATE ELEVATIONS ARE SUBJECT TO FIELD CHANGES ONLY IF APPROVED BY THE ENGINEER.
4. ANY CHANGES OR DEVIATIONS FROM THE PERMITTED PLANS DURING CONSTRUCTION SHALL BE APPROVED BY THE ENGINEER. EXTRA WORK CAUSED BY THE FAILURE TO FOLLOW THE PLANS SHALL BE AT THE SOLE EXPENSE OF THE OWNER OR CONTRACTOR.
5. FINISHED FLOOR ELEVATION TO BE ESTABLISHED BY THE BUILDING DESIGNER / ARCHITECT. ALL BUILDINGS SHALL BE A MINIMUM OF 12 INCHES ABOVE THE ROAD CENTERLINE ELEVATION.
6. ANY LOCATIONS OR ELEVATIONS SHOWN ON PLANS AS EXISTING ARE TO BE FIELD VERIFIED BY CONTRACTOR IN COORDINATION WITH RESPECTIVE UTILITY AGENCY. ANY FOUND DEVIATION FROM PLAN LOCATIONS OR ELEVATIONS MUST BE SUBMITTED TO THE ENGINEER FOR REVIEW AND APPROVAL BEFORE CONSTRUCTION METHODS CAN COMMENCE.

GENERAL PAVEMENT NOTES:

1. BASE COMPACTED TO 100% MODIFIED PROCTOR DENSITY. SUBGRADE COMPACTED TO 95% MODIFIED PROCTOR DENSITY. ALL FILL TO BE PLACED IN 6" LIFTS AND COMPACTED. MIN. 18" FOR COMPACTED SUBGRADE.
2. PROTECT INLETS PRIOR TO PAVING.
3. CONTRACTOR TO PROVIDE ASPHALT CORES, GRADATION AND DENSITY.
4. THERE MUST BE AN APPROVED S/G AND CURBLINE PROOF ROLL PRIOR TO LAYING CURB AND GUTTER.
5. UNDERDRAINS ARE TO BE INSTALLED BEHIND ALL CURB AND GUTTER AND EXTENDED FROM BOX TO BOX.
6. A GEOTECHNICAL ENGINEER MUST DESIGN AND STAMP THE ROADWAY CROSS-SECTION.
7. SOIL BORINGS SHALL BE TAKEN A MINIMUM OF EVERY 500 FT. OF ROADWAY CENTERLINE AND A GEOTECHNICAL REPORT SHALL ACCOMPANY THESE PLANS.
8. ALL CLEARING AND GRUBBING IS TO MEET SCDOT SPECIFICATIONS.
9. A MINIMUM OF 6" OF GABC IS TO BE INSTALLED BELOW CURB.
10. PROOF-ROLLING SHALL BE PERFORMED WITH A LOADED TANDEM AXLE DUMP TRUCK. WEIGHT TICKET SHOWING THE CURRENT LOAD COMING FROM A SC CERTIFIED SCALE MASTER MUST BE PROVIDED AT BEGINNING OF PROOF ROLL INSPECTION. WEIGHT TICKET CANNOT HAVE BEEN ISSUED MORE THAN ONE HOUR PRIOR TO BEGINNING PROOF ROLL INSPECTION. GROSS VEHICLE WEIGHT SHALL BE NO LESS THAN 65,000-LBS. IN LIEU OF THIS REQUIREMENT CONTRACTOR MAY PROVIDE TANDEM DUMP TRUCK LOADED WITH GABC WITH ZERO FREEBOARD. LOAD MUST BE DUMPED ONSITE AT THE END OF THE PROOF ROLL FOR INSPECTION BY THE INSPECTOR. ANY MATERIAL FOUND OTHER THAN GABC WILL RESULT IN AN INSPECTION FAILURE.

STATE PLANE COORDINATES

ALL BEARINGS SHOWN HEREON ARE BASED UPON THE SOUTH CAROLINA STATE PLAN COORDINATES SYSTEM (NAD83) AND WERE PROVIDED BY THE SURVEYOR. STATE PLANE COORDINATES SHOWN ARE FOR REFERENCE ONLY AND DO NOT REPRESENT SURVEYED COORDINATES.

VERTICAL DATUM NAVD88

THE ELEVATIONS SHOWN HEREON WERE PROVIDED BY THE SURVEYOR AND ARE BASED ON THE NORTH AMERICAN VERTICAL DATUM OF 1988 (NAVD88)

NOTE: SURVEYOR AND CONTRACTOR SHALL VERIFY LOCATION OF ALL INFRASTRUCTURE IMPROVEMENTS AND PROPERTY CORNERS PRIOR TO CONSTRUCTION AND NOTIFY THE DESIGN ENGINEER IF ANY DISCREPANCIES ARE FOUND.

WATER AND SEWER LEGEND:

- SANITARY MANHOLE (SMH)
- SANITARY PIPE (SAN)
- PROPOSED FIRE HYDRANT
- PROPOSED 2" BLOW OFF
- PROPOSED WATER VALVE
- PROPOSED SINGLE WATER SERVICE
- PROPOSED DOUBLE WATER SERVICE
- PROPOSED SINGLE SANITARY SERVICE
- PROPOSED DOUBLE SANITARY SERVICE

NOTE: REFER TO DETAIL SHEETS FOR DETAILED INFORMATION AND CONTACT ENGINEER WITH ANY QUESTIONS PRIOR TO PURCHASING AND INSTALLATION OF UTILITIES.

NOTE:

IF OBSTRUCTION BYPASS IS NEEDED AND A DEFLECTION UNDER DRAINAGE PIPE CANNOT BE MADE, SEE STORM DRAIN CROSSING DETAIL. EARTHWORKS IS TO BE PRESENT AND WITNESS ALL OBSTRUCTION BYPASS INSTALLATIONS.

ALL ABOVE GRADE UTILITIES ARE TO BE OUT OF THE R/W AND OUT OF THE CURB LINE.

ALL WATERLINE TEES, BENDS, CROSSINGS, ETC SHALL REQUIRE DI-MJ RESTRAINTS

NO THRUST BLOCKS ALLOWED, AREAS SHALL BE BACKFILLED WITH #57 STONE AND COMPACTED.

SEDIMENT AND EROSION CONTROL LEGEND:

- CONSTRUCTION ENTRANCE (SEE DETAIL)
- FILTREXX OR SILT FENCE (SEE DETAIL) LIMIT OF CONSTRUCTION
- RIP-RAP
- CONCRETE WASHOUT
- INLET PROTECTION - TYPE A
- INLET PROTECTION - TYPE I
- TEMPORARY SEEDING
- PERMANENT SEEDING
- SKIMMER

BUREAU OF WATER REQUIREMENTS:

1. AN ONSITE INSPECTION BOX SHALL BE PROVIDED AND ACCESSIBLE UNTIL FINAL STABILIZATION IS ACHIEVED.
2. A RAIN GAUGE SHALL BE PROVIDED BY THE C.E.P.S.C.I. INSPECTOR AND REMAIN ONSITE AND OPERABLE UNTIL FINAL STABILIZATION IS ACHIEVED.
3. THE CONTRACTOR SHALL MAINTAIN AND HAVE AVAILABLE ON SITE AT ALL TIMES REQUIREMENTS SET FORTH IN THE PROVIDED SWPPP, TO INCLUDE BUT NOT LIMITED TO THE ONSITE INSPECTION LOG AND ONSITE MAINTENANCE LOG.

GRASSING SPECIFICATIONS

TEMPORARY SEEDING - COASTAL

SPECIES	LBS/AC	JAN	FEB	MAR	APR	MAY	JUN	JUL	AUG	SEP	OCT	NOV	DEC
SANDY, DROUGHTY SITES													
BROWNTOP MILLET	40												
RYE, GRAIN	56												
WELL DRAINED, CLAYEY LOAMY SITES													
BROWNTOP MILLET	40												
JAPANESE MILLET	40												
RYE, GRAIN	56												
OATS	75												

PERMANENT SEEDING - COASTAL

SPECIES	LBS/AC	JAN	FEB	MAR	APR	MAY	JUN	JUL	AUG	SEP	OCT	NOV	DEC
SANDY, DROUGHTY SITES													
BROWNTOP MILLET	10												
BAHIAGRASS	40												
BROWNTOP MILLET	10												
BAHIAGRASS	30												
SPECIEA LESPEDEZA	40												
BROWNTOP MILLET	10												
ATLANTIC COASTAL	15												
PANIC GRASS	PLS												
BROWNTOP MILLET	10												
SWITCHGRASS	8												
(ALAMO)	PLS												
LITTLE BLUESTEM	4												
SPECIEA LESPEDEZA	20												
BROWNTOP MILLET	10												
WEEPING LOVEGRASS	8												
WELL DRAINED, CLAYEY LOAMY SITES													
BROWNTOP MILLET	10												
BAHIAGRASS	40												
RYE, GRAIN	10												
BAHIAGRASS	40												
CLOVER, CRIMSON (ANNUAL)	5												
BROWNTOP MILLET	10												
BAHIAGRASS	30												
SPECIEA LESPEDEZA	40												
BROWNTOP MILLET	10												
BERMUDA, COMMON	10												
SPECIEA LESPEDEZA	40												
BROWNTOP MILLET	10												
BERMUDA, COMMON	12												
KOBE LESPEDEZA (ANNUAL)	10												
BROWNTOP MILLET	10												
BAHIAGRASS	20												
BERMUDA, COMMON	6												
SPECIEA LESPEDEZA	40												
BROWNTOP MILLET	10												
SWITCHGRASS	8												
LITTLE BLUESTEM	PLS												
INDIANAGRASS	3												
	PLS												
	3												
	PLS												

NOTE:

ALL GRASSED AREAS SHALL BE SEEDED AND WATERED UNTIL 70% OF THE AREA IS STABILIZED. ALL BARE AREAS SHALL BE RETREATED EVERY 14 DAYS UNTIL GRASS IS ESTABLISHED.

TRANSPORTATION LEGEND:

- "STOP" SIGN
- STREET SIGN
- TRAFFIC FLOW ARROW
- SPEED LIMIT SIGN
- "NO OUTLET" SIGN

NOTES:

GENERAL REQUIREMENTS:

1. CONTRACT DOCUMENTS - THESE ARE THE DOCUMENTS ISSUED FOR CONSTRUCTION OF THE PROJECT AND INCLUDE AT A MINIMUM: 1) THE OWNER/CONTRACTOR AGREEMENT; 2) THE GENERAL AND ANY SUPPLEMENTARY CONDITIONS; 3) TECHNICAL SPECIFICATIONS; 4) CONSTRUCTION DRAWINGS (PLANS); AND, 5) ANY AUTHORIZED CHANGE ORDERS. THE CONTRACTOR WILL SATISFY HIMSELF/HERSELF THAT THEY HAVE A COMPLETE SET OF THESE DOCUMENTS AND HAVE REVIEWED THE SAME AS THESE DOCUMENTS ARE COMPLIMENTARY OF EACH OTHER. SHOULD THERE BE A CONFLICT BETWEEN THE CONSTRUCTION DRAWINGS AND THE TECHNICAL SPECIFICATIONS; THE MORE STRINGENT REQUIREMENTS SHALL APPLY.
2. BEFORE UNDERTAKING EACH PART OF THE WORK, CONTRACTOR SHALL CAREFULLY STUDY AND COMPARE THE CONTRACT DOCUMENTS AND CHECK AND VERIFY PERTINENT FIGURES SHOWN THEREON AND ALL APPLICABLE FIELD MEASUREMENTS. CONTRACTOR SHALL PROMPTLY REPORT IN WRITING TO ENGINEER ANY CONFLICT, ERROR OR DISCREPANCY WHICH CONTRACTOR MAY DISCOVER AND SHALL OBTAIN A WRITTEN INTERPRETATION OR CLARIFICATION FROM ENGINEER BEFORE PROCEEDING WITH ANY WORK AFFECTED THEREBY.
3. THE INFORMATION AND DATA SHOWN OR INDICATED IN THE CONTRACT DOCUMENTS WITH RESPECT TO EXISTING UNDERGROUND FACILITIES ON OR ADJACENT TO THE SITE IS BASED ON INFORMATION AND DATA FURNISHED TO THE ENGINEER BY THE OWNERS OF SUCH UNDERGROUND FACILITIES OR AS INDICATED ON THE UTILITY PLANS. CONTRACTOR SHALL HAVE FULL RESPONSIBILITY FOR REVIEWING AND CHECKING ALL SUCH INFORMATION AND DATA, FOR LOCATING ALL UNDERGROUND FACILITIES SHOWN OR INDICATED IN THE CONTRACT DOCUMENTS, FOR COORDINATION OF THE WORK WITH THE OWNERS OF SUCH UNDERGROUND FACILITIES DURING CONSTRUCTION, AND FOR THE SAFETY AND PROTECTION OF THE SAME.

CONTRACTOR'S RESPONSIBILITIES

1. CONTRACTOR SHALL SUPERVISE AND DIRECT THE WORK COMPETENTLY AND EFFICIENTLY, DEVOTING NECESSARY ATTENTION AND APPLYING SKILLS AND EXPERTISE AS MAY BE NECESSARY TO PERFORM THE WORK IN ACCORDANCE WITH THE CONTRACT DOCUMENTS. CONTRACTOR SHALL BE SOLELY RESPONSIBLE FOR THE MEANS, METHODS, TECHNIQUES, SEQUENCES AND PROCEDURES OF CONSTRUCTION. CONTRACTOR SHALL BE RESPONSIBLE TO SEE THAT THE FINISHED WORK COMPLIES ACCURATELY WITH THE CONTRACT DOCUMENTS.
2. CONTRACTOR SHALL KEEP ON THE WORK AT ALL TIMES DURING ITS PROGRESS A COMPETENT RESIDENT SUPERINTENDENT, WHO SHALL HAVE AUTHORITY TO ACT ON BEHALF OF CONTRACTOR. ALL COMMUNICATIONS GIVEN TO THE SUPERINTENDENT SHALL BE AS BINDING AS IF GIVEN TO CONTRACTOR.
3. CONTRACTOR SHALL BE FULLY RESPONSIBLE TO THE OWNER FOR ALL ACTS AND OMISSIONS OF THE SUBCONTRACTORS, SUPPLIERS AND OTHER PERSONS AND ORGANIZATIONS PERFORMING OR FURNISHING ANY OF THE WORK UNDER A DIRECT OR INDIRECT CONTRACT WITH CONTRACTOR JUST AS CONTRACTOR IS RESPONSIBLE FOR CONTRACTOR'S OWN ACTS AND OMISSIONS.
4. CONTRACTOR SHALL CONFINE CONSTRUCTION EQUIPMENT, THE STORAGE OF MATERIALS AND EQUIPMENT AND THE OPERATIONS OF WORKERS TO THE PROJECT SITE AND LAND AND AREAS IDENTIFIED IN AND PERMITTED BY THE CONTRACT DOCUMENTS AND OTHER AREAS AS PERMITTED (I.E. RIGHTS-OF-WAY AND EASEMENTS). CONTRACTOR SHALL ASSUME FULL RESPONSIBILITY TO THE OWNER OR OCCUPANT FOR ANY DAMAGE TO ANY LAND OR AREA CONTIGUOUS TO THE AREAS PREVIOUSLY IDENTIFIED, RESULTING FROM THE PERFORMANCE OF THE WORK. CONTRACTOR SHALL, TO THE FULLEST EXTENT PERMITTED BY LAWS AND REGULATIONS, INDEMNIFY AND HOLD OWNER AND ENGINEER HARMLESS FROM AND AGAINST ALL CLAIMS BROUGHT BY SAID PARTIES ARISING OUT OF THE CONTRACTOR'S PERFORMANCE OF THE WORK.

OWNER'S RESPONSIBILITIES

1. THE OWNER SHALL FURNISH THE DATA REQUIRED OF OWNER UNDER THE CONTRACT DOCUMENTS PROMPTLY AND SHALL MAKE PAYMENTS TO CONTRACTOR PROMPTLY AFTER THEY ARE DUE AS AGREED TO BY BOTH PARTIES.
2. THE OWNER SHALL FURNISH THE LANDS UPON WHICH THE WORK IS TO BE PERFORMED, INCLUDING RIGHTS-OF-WAY AND EASEMENTS FOR ACCESS, AND SUCH OTHER LANDS WHICH ARE DESIGNATED FOR THE USE OF CONTRACTOR. EASEMENTS FOR PERMANENT STRUCTURES OR PERMANENT CHANGES IN EXISTING FACILITIES WILL BE OBTAINED AND PAID FOR BY OWNER. CONTRACTOR SHALL PROVIDE FOR ALL ADDITIONAL LANDS AND ACCESS THERETO THAT MAY BE REQUIRED FOR TEMPORARY CONSTRUCTION FACILITIES OR STORAGE OF MATERIALS AND EQUIPMENT.
3. THE OWNER SHALL ISSUE ALL COMMUNICATIONS TO CONTRACTOR THROUGH ENGINEER.

ENGINEER'S RESPONSIBILITIES

1. THE ENGINEER WILL BE OWNER'S REPRESENTATIVE DURING THE CONSTRUCTION PERIOD. MAKE VISITS TO THE SITE AT INTERVALS APPROPRIATE TO THE VARIOUS STAGES OF CONSTRUCTION TO OBSERVE THE PROGRESS AND QUALITY OF THE EXECUTED WORK AND TO DETERMINE, IN GENERAL, IF THE WORK IS PROCEEDING IN SUBSTANTIAL ACCORDANCE WITH THE CONTRACT DOCUMENTS.
2. THE ENGINEER WILL ISSUE WITH REASONABLE PROMPTNESS SUCH WRITTEN CLARIFICATIONS OR INTERPRETATIONS OF THE REQUIREMENTS OF THE CONTRACT DOCUMENTS AS ENGINEER MAY DETERMINE NECESSARY, CONSISTENT WITH THE OVERALL INTENT OF THE CONTRACT DOCUMENTS.
3. THE ENGINEER WILL HAVE AUTHORITY TO DISAPPROVE OR REJECT WORK WHICH ENGINEER BELIEVES TO BE DEFECTIVE AND WILL ALSO HAVE AUTHORITY TO REQUIRE SPECIAL INSPECTION OR TESTING OF THE WORK AS PROVIDED HEREIN. THE ENGINEER SHALL NOTIFY THE CONTRACTOR IN WRITING OF ANY DISAPPROVAL AND/OR REJECTION.
4. ENGINEER WILL NOT BE RESPONSIBLE FOR CONTRACTOR'S MEANS, METHODS, TECHNIQUES, SEQUENCES OR PROCEDURES OF CONSTRUCTION, OR THE SAFETY PRECAUTIONS AND PROGRAMS INCIDENT THERETO, AND ENGINEER WILL NOT BE RESPONSIBLE FOR CONTRACTOR'S FAILURE TO PERFORM OR FURNISH THE WORK IN ACCORDANCE WITH THE CONTRACT DOCUMENTS.
5. ENGINEER WILL PROVIDE AT THE CONTRACTOR'S REQUEST A DIGITAL FILE (AUTOCAD FORMAT) FOR STAKING OUT THE PROJECT. THE ENGINEER MAKES NO WARRANTY, EXPRESSED OR IMPLIED, IN THE CONTRACTOR'S UTILIZATION OF THIS DATA SOLELY FOR THE STAKING OF THE WORK. THE CONTRACT DOCUMENTS, AS DEFINED ABOVE, WILL SERVE AS THE BINDING REQUIREMENTS FOR STAKING AND SUBSEQUENT CONSTRUCTION. THE CONTRACTOR AND/OR THEIR AGENT ARE RESPONSIBLE FOR THE PROPER LAYOUT OF THE PROJECT AND WILL NOTIFY THE ENGINEER OF ANY CONFLICTS ENCOUNTERED IN DIGITAL FILES RECEIVED FROM THE ENGINEER.

EXISTING UTILITIES

1. THE CONTRACTOR SHALL VERIFY THE LOCATIONS AND ELEVATIONS/INVERTS OF EXISTING UTILITIES WHERE CONNECTIONS WILL BE MADE AS PART OF THE WORK DEFINED HEREIN PRIOR TO THE START OF ANY UTILITY WORK. SHOULD THERE BE A DISCREPANCY BETWEEN THE CONSTRUCTION DRAWINGS AND ACTUAL FIELD MEASUREMENTS THE CONTRACTOR SHALL NOTIFY THE ENGINEER AND REQUEST CLARIFICATION.
2. EXISTING SUBSURFACE UTILITIES, UNLESS OTHERWISE NOTED ON THE EXISTING SURVEY PLAN, ARE BASED ON RECORD DOCUMENTS PROVIDED BY THE UTILITY COMPANY. THE CONTRACTOR SHALL CONTACT PALMETTO UTILITY PROTECTION SERVICES (P.U.P.S.) AT 1-888-721-7877 SEVENTY-TWO (72) HOURS PRIOR TO ANY EARTHWORK OPERATIONS.

PROPOSED UTILITIES

1. PROPOSED WATER UTILITIES ARE SHOWN ON THE CONSTRUCTION DRAWINGS WITH GENERAL REFERENCE TO OFFSET FROM EXISTING AND/OR PROPOSED STRUCTURAL COMPONENTS. DEFLECTED (CURVED) WATERLINES ARE IDENTIFIED WITH A PROPOSED RADIUS THAT DOES NOT EXCEED THE RECOMMENDED DEFLECTION FOR THE PIPE JOINTS. PIPES ARE TO BE DEFLECTED AT JOINTS IN ACCORDANCE WITH MANUFACTURERS' RECOMMENDATION.
2. LOCATION OF VALVES AND FIRE HYDRANTS ARE SHOWN ON THE PLANS TO DEPICT THE GENERAL LOCATION OF THE APPURTENANCE. DUE TO THE SCALE OF THE DRAWINGS THESE APPURTENANCES MAY BE SHOWN ABUTTING OTHER STRUCTURAL FEATURES OF THE PROJECT. THE CONTRACTOR SHALL LOCATE VALVES AND HYDRANTS IN AVAILABLE OPEN SPACE IN ACCORDANCE WITH THE LOCAL WATER AGENCY AND FIRE DEPARTMENT. THE CONTRACTOR IS FOREWAR

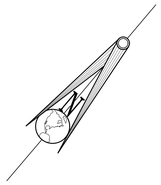

GENERAL NOTES:

THIS PROPERTY IS KNOWN AS GEORGETOWN COUNTY DETENTION CENTER.

PARCEL # 02-1009-004-20-00

THIS PROPERTY IS LOCATED IN FLOOD ZONE X ACCORDING TO F.I.R.M. # 45043C0335 G, DATED: 5/9/2023

MOSELEYARCHITECTS

6210 ARDREY KELL ROAD • THE HUB AT WAVERLY, SUITE 425 • CHARLOTTE, NC 28277
PHONE (704) 540-3755 FAX (704) 540-3754
MOSELEYARCHITECTS.COM

PROGRESS
PRINT NOT FOR CONSTRUCTION

GEORGETOWN COUNTY DETENTION CENTER

GEORGETOWN COUNTY
2934 BROWNS FERRY RD, GEORGETOWN, SC 29440

PROJECT NO:	211270
DATE:	JANUARY 18, 2024

REVISIONS

DATE	DESCRIPTION

1:100

EXISTING CONDITIONS

C1.1

©2024 SWMM - P:\Projects\211270\3 Design\Permit Submittal\Exhibits\211270 - EXISTING CONDITIONS.dwg, 1/18/2024 8:57:37 PM, By: Kirk Lee, Xref: | Object Images

VWDA-USA TIMBER, LLC,
A DELAWARE LIMITED LIABILITY
COMPANY
PORTION OF
TMS 02-1009-004-20-00

FUTURE DETENTION CENTER &
SUPPORT FACILITIES TO THE
NORTH

HWAY 51 R/W VARIES

INTERNATIONAL PAPER COMPANY
CANAL
01-1009-027-00-00

INTERNATIONAL PAPER CANAL (200' R/W)

N 37°34'52" W 2045.34'

FLOOD ZONE X
FLOOD ZONE A (NO BFE)

S 31°59'24" E 1736.07'

PROPOSED STORM
WATER POND

SLIDE GATE WITH
KNOX BOX

NEW DETENTION CENTER

15' LANDSCAPE BUFFER

10' LANDSCAPE ISLAND

GRAVEL PARKING

172 PARKING SPACES

32 PARKING SPACES

2 ABOVE GROUND
PROPANE TANKS

4 PARKING SPACES

RE-ENTRY

SLIDE GATE

10 PARKING SPACES

MORGUE

NJD WETLAND
0.86 AC

PC: 11+74.02
PT: 15+34.64
PC: 12+80.73
PT: 12+36.86
PC: 8+49.43
PT: 7+44.83
PT: 14+44

66 LF 12" RCP @ 3.93%
34 LF 24" RCP
198 LF 18" RCP @ 0.16%
99 LF 18" RCP @ 9.45%
99 LF 18" RCP @ 9.45%

GENERAL NOTES:
THIS PROPERTY IS KNOWN AS GEORGETOWN COUNTY DETENTION CENTER.

PARCEL # 02-1009-004-20-00

THIS PROPERTY IS LOCATED IN FLOOD ZONE X ACCORDING TO F.I.R.M. # 45043C0335 G, DATED: 5/9/2023

DEVELOPMENT NOTES:

TOTAL DISTURBED AREA = 19.05 AC (830,163 SF)

TOTAL ACREAGE = 59.59 AC
TOTAL PROJECTED AREA = 21.96 AC (956,640 SF)
TOTAL WETLANDS = 1.96 AC
JURISDICTIONAL = 0.66 AC
NON-JURISDICTIONAL = 1.30 AC
TOTAL UPLANDS = 57.79 AC

CURRENT ZONING: LI

OPEN SPACE:
OPEN SPACE PROVIDED 40.52 AC (1,765,051.2 SF)
POND OPEN SPACE 3.61 AC (157,361 SF)
UPLAND OPEN SPACE 35.61 AC (1,551,171.6 SF)

PARKING REQUIREMENTS
1 PARKING SPACE PER 25 INMATES, PLUS ONE
SPACE PER 400 SQ.FT. OF OFFICE SPACE
PROVIDED - 222 PARKING SPACES

SETBACKS BASED ON RE3 ZONING (REF. MRD3)
FRONT SETBACK 50'
SIDE SETBACK 30'
REAR SETBACK 30'
CORNER 33'
MAXIMUM HEIGHT 50'

40 0 20 40 80
GRAPHIC SCALE

MOSELEYARCHITECTS
6210 ARDREY KELL ROAD • THE HUB AT WAVERLY, SUITE 425 • CHARLOTTE, NC 28277
PHONE (704) 540-3755 FAX (704) 540-3754
MOSELEYARCHITECTS.COM

PROGRESS
PRINT NOT FOR
CONSTRUCTION

GEORGETOWN COUNTY DETENTION CENTER

GEORGETOWN COUNTY
2934 BROWNS FERRY RD, GEORGETOWN, SC 29440

PROJECT NO: 211270
DATE: JANUARY 18, 2024

REVISIONS	
DATE	DESCRIPTION

1:40

SITE LAYOUT

C1.2

© 2024 SAMC

VWDA-USA TIMBER, LLC,
A DELAWARE LIMITED LIABILITY COMPANY
PORTION OF
TMS 02-1009-004-20-00

GHWAY 51 - R/W VARIES

N 37°34'52" W 2045.34'

S 31°59'24" E 1736.07'

FLOOD ZONE X
FLOOD ZONE A (NO BFE)

NJD WETLAND
0.86 AC

500' LF SILT FENCE

560' LF SILT FENCE

280' LF SILT FENCE

320' LF SILT FENCE

470' LF SILT FENCE

310' LF SILT FENCE

120' LF SILT FENCE

375' LF SILT FENCE

150' LF SITL FENCE

270' LF SILT FENCE

145' LF SILT FENCE

335' LF SILT FENCE

66 LF 12" RCP @ 0.15%
INV.: 11.43
INV.: 11.21
INV.: 13.82

34 LF 24" RCP @ 0.15%
INV.: 11.57

GI #6
FR: 15.13
INV. IN: 11.92 (SE)
INV. OUT: 11.69 (N
INV. OUT: 11.62 (N
SUMP: 10.62

GI #4
FR: 16.33
INV. IN: 12.11 (
INV. OUT: 12.0
SUMP: 11.09

GI #2
FR: 17.07
INV. IN: 12.4
INV. OUT:
SUMP: 11.6

INV.: 12.72

ACTIVITY - PER CGP

CONSTRUCTION PHASE 1

	DATE
INSTALL CONSTRUCTION ENTRANCE AT START OF JOB. (SEE DETAIL)	
INSTALL PERIMETER SILT FENCE FOR PHASE. (SEE DETAIL)	
TEMPORARY STABILIZATION OF DRAINAGE EASEMENTS UPON COMPLETION OF PIPE INSTALLATION - PER GENERAL CONSTRUCTION PERMIT.	
INSTALL EROSION CONTROL BLANKET ALONG POND SLOPE UPON COMPLETION OF PIPE INSTALLATION - PYRAMAT TURF REINFORCEMENT MAT.	

CONSTRUCTION SEQUENCE

1. INSTALL CONSTRUCTION ENTRANCE
2. CLEAR AND GRUB AREAS FOR PERIMETER CONTROLS
3. INSTALL SEDIMENT BASINS/CHECK DAMS/SILT FENCE, AND PROVIDE IMMEDIATE STABILIZATION ONCE GRADED
4. COMPLETE SITE CLEARING & GRUBBING ROUGH GRADE ROADS AND DRAINAGE
5. GRADING FOR REMAINDER OF SITE
6. INSTALL UTILITIES AND STORMWATER PIPING/CONTROLS
7. FINAL GRADING, LANDSCAPING AND STABILIZATION
8. REMOVAL OF SEDIMENT CONTROLS WITHIN 30 DAYS OF FINAL STABILIZATION

NOTE: AS-BUILTS (RECORD DRAWINGS) ARE TO BE SUPPLIED TO GEORGETOWN COUNTY PRIOR TO FINAL INSPECTION. THESE ARE TO BE CERTIFIED BY EITHER A PE OR PLS

THE LAND DISTURBING ACTIVITY WILL BE ACCOMPLISHED PURSUANT TO THE CONCEPT PLAN AND THE COUNTY HAS THE RIGHT TO CONDUCT ON-SITE INSPECTIONS.

GENERAL NOTES:

THIS PROPERTY IS KNOWN AS GEORGETOWN COUNTY DETENTION CENTER.

PARCEL # 02-1009-004-20-00

THIS PROPERTY IS LOCATED IN FLOOD ZONE X ACCORDING TO F.I.R.M. # 45043C0335 G, DATED: 5/9/2023

EROSION CONTROL LEGEND

DESCRIPTION	PLAN SYMBOL
SILT FENCE	X
LIMITS OF DISTURBANCE	LOD
STABILIZED CONSTRUCTION ENTRANCE	
CONCRETE WASHOUT	

GRAPHIC SCALE 40 0 20 40 80

MOSELEY ARCHITECTS
6210 ARDREY KELL ROAD • THE HUB AT WAVERLY, SUITE 425 • CHARLOTTE, NC 28277
PHONE (704) 540-3755 FAX (704) 540-3754
MOSELEYARCHITECTS.COM

PROGRESS PRINT NOT FOR CONSTRUCTION

GEORGETOWN COUNTY DETENTION CENTER

GEORGETOWN COUNTY
2934 BROWNS FERRY RD, GEORGETOWN, SC 29440

PROJECT NO:	211270
DATE:	JANUARY 18, 2024

REVISIONS	
DATE	DESCRIPTION

1:40

EC PLAN 1

EC1.0

TMS 02-1009-004-20-00

FUTURE DETENTION CENTER & SUPPORT FACILITIES TO THE NORTH

N 37°34'52" W 2045.34'

FLOOD ZONE X
FLOOD ZONE A (NO BFE)

R/W VARIES

S 31°59'24" E 1736.07'

500' LF SILT FENCE

470' LF SILT FENCE

310' LF SILT FENCE

120' LF SILT FENCE

SLIDE GATE WITH KNOX BOX

15' LANDSCAPE BUFFER

NEW DETENTION CENTER

PROPOSED STORM WATER POND

560' LF SILT FENCE

SLIDE GATE WITH KNOX BOX

172 PARKING SPACES

HP SPACES

RAVEL PARKING

GRAVEL PARKING

375' LF SILT FENCE

10' LANDSCAPE ISLAND

15' LANDSCAPE BUFFER

15' LANDSCAPE BUFFER

15' LANDSCAPE BUFFER

15' LANDSCAPE BUFFER

VG SPACES

150' LF SITL FENCE

4 PARKING SPACES

RE-ENTRY

15' LANDSCAPE BUFFER

15' LANDSCAPE BUFFER

10 PARKING SPACES

270' LF SILT FENCE

145' LF SILT FENCE

MORGUE

320' LF SILT FENCE

280' LF SILT FENCE

335' LF SILT FENCE

NJD WETLAND
0.86 AC

34 LF 24" RCP @ 0.15%
INV.: 11.57

GI #6
FR: 15.13
INV. IN: 11.92 (SE)
INV. OUT: 11.65 (NW)
INV. OUT: 11.62 (NE)
SUMP: 10.62

GI #4
FR: 15.33
INV. IN: 12.11 (SE)
INV. OUT: 12.09 (NW)
SUMP: 11.09

GI #2
FR: 17.07
INV. IN: 12.63 (SE)
INV. OUT: 12.61 (NW)
SUMP: 11.61

66 LF 12" RCP @ 3.93%
INV.: 11.43
INV.: 11.21
INV.: 13.82

15' UTILITY EASEMENT

GENERAL NOTES:

THIS PROPERTY IS KNOWN AS GEORGETOWN COUNTY DETENTION CENTER.

PARCEL # 02-1009-004-20-00

THIS PROPERTY IS LOCATED IN FLOOD ZONE X ACCORDING TO F.I.R.M. # 45043C0335 G, DATED: 5/9/2023

CONSTRUCTION SEQUENCE

4. COMPLETE SITE CLEARING & GRUBBING
5. EXCAVATION OF PONDS AS REQUIRED. INSTALL SKIMMERS AND MINIMUM 3 BAFFLES IN PONDS.
6. ROUGH GRADE ROADS AND DRAINAGE.
7. GRADING FOR REMAINDER OF SITE
8. INSTALL UTILITIES AND STORMWATER PIPING/CONTROLS

NOTE: AS-BUILTS (RECORD DRAWINGS) ARE TO BE SUPPLIED TO GEORGETOWN COUNTY PRIOR TO FINAL INSPECTION. THESE ARE TO BE CERTIFIED BY EITHER A PE OR PLS

THE LAND DISTURBING ACTIVITY WILL BE ACCOMPLISHED PURSUANT TO THE CONCEPT PLAN AND THE CITY HAS THE RIGHT TO CONDUCT ON-SITE INSPECTIONS.

CONSTRUCTION PHASE 2

	DATE
DEWATER NECESSARY AREAS VIA DEWATERING BAG	
STABILIZE MATERIAL STORAGE AREA PER SWPPP & CGP	
COVER BUILDING MATERIALS PER SWPPP & CGP	
INSTALL INLET PROTECTION - BLOCKSOM FILTER & SEDIMENT TUBE	
INSTALL PIPE STABILIZATION - PRYMAT REINFORCEMENT BLANKET	
INSTALL CONCRETE WASHOUT WITH CONSTRUCTION ENTRANCE PRIOR TO BEGINNING CONCRETE CURB INSTILLATION	
REMOVE CONSTRUCTION ENTRANCE BEGIN INSTALLATION OF ROADWAY BASE MATERIAL	
INSTALLATION OF STREET SWEEPING	DATE
STABILIZE REMAINING DISTURBED AREAS	

EROSION CONTROL LEGEND

DESCRIPTION	PLAN SYMBOL
SILT FENCE	
LIMITS OF DISTURBANCE	LOD
RIPRAP	
STABILIZED CONSTRUCTION ENTRANCE	
CONCRETE WASHOUT	
STORM DRAIN INLET PROTECTION - TYPE A FILTER FABRIC	A

40 0 20 40 80
GRAPHIC SCALE

MOSELEYARCHITECTS
6210 ARDREY KELL ROAD • THE HUB AT WAVERLY, SUITE 425 • CHARLOTTE, NC 28277
PHONE (704) 540-3755 FAX (704) 540-3754
MOSELEYARCHITECTS.COM

PROGRESS PRINT NOT FOR CONSTRUCTION

GEORGETOWN COUNTY DETENTION CENTER

GEORGETOWN COUNTY
2934 BROWNS FERRY RD, GEORGETOWN, SC 29440

PROJECT NO: 211270
DATE: JANUARY 18, 2024

REVISIONS
DESCRIPTION

1:40

EC PLAN 2

EC2.0

VWDA-USA TIMBER, LLC,
A DELAWARE LIMITED LIABILITY COMPANY
PORTION OF
TMS 02-1009-004-20-00

FUTURE DETENTION CENTER & SUPPORT FACILITIES TO THE NORTH

HIGHWAY 51 R/W VARIES

S 31°59'24" W
1736.07'

2045.34'
S 89°52'52" W

PROPOSED STORM WATER POND

NEW DETENTION CENTER

RE-ENTRY

MORGUE

15' LANDSCAPE BUFFER

10' LANDSCAPE ISLAND

172 PARKING SPACES

GRAVEL PARKING

4 PARKING SPACES

10 PARKING SPACES

SLIDE GATE WITH KNOX BOX

500' LF SILT FENCE

470' LF SILT FENCE

310' LF SILT FENCE

120' LF SILT FENCE

375' LF SILT FENCE

150' LF SITL FENCE

270' LF SILT FENCE

140' LF SILT FENCE

560' LF SILT FENCE

280' LF SILT FENCE

320' LF SILT FENCE

338' LF SILT FENCE

NJD WETLAND 0.86 AC

FLOOD ZONE X

INV.: 11.43
66 LF 12" RCP @ 3.93%
INV.: 13.82

34 LF 24" RCP @ 0.15%
INV.: 11.57

GI #6
FR: 15.13
INV. IN: 11.92 (SE)
INV. OUT: 11.65 (NW)
INV. OUT: 11.62 (NE)
SUMP: 10.62

GI #4
FR: 15.33

CONSTRUCTION SEQUENCE

4. COMPLETE SITE CLEARING & GRUBBING
5. EXCAVATION OF PONDS AS REQUIRED. INSTALL SKIMMERS AND MINIMUM 3 BAFFLES IN PONDS.
6. ROUGH GRADE ROADS AND DRAINAGE.
7. GRADING FOR REMAINDER OF SITE
8. INSTALL UTILITIES AND STORMWATER PIPING/CONTROLS

NOTE: AS-BUILTS (RECORD DRAWINGS) ARE TO BE SUPPLIED TO GEORGETOWN COUNTY PRIOR TO FINAL INSPECTION. THESE ARE TO BE CERTIFIED BY EITHER A PE OR PLS

THE LAND DISTURBING ACTIVITY WILL BE ACCOMPLISHED PURSUANT TO THE CONCEPT PLAN AND THE CITY HAS THE RIGHT TO CONDUCT ON-SITE INSPECTIONS.

GENERAL NOTES:

THIS PROPERTY IS KNOWN AS GEORGETOWN COUNTY DETENTION CENTER.

PARCEL # 02-1009-004-20-00

THIS PROPERTY IS LOCATED IN FLOOD ZONE X ACCORDING TO F.I.R.M. # 45043C0335 G, DATED: 5/9/2023

CONSTRUCTION PHASE 3

SILT FENCE REMOVAL - TO COMMENCE ONCE 70% VEGETATIVE COVER HAS BEEN ACHIEVED

BEGIN VERTICAL CONSTRUCTION

EROSION CONTROL LEGEND

DESCRIPTION	PLAN SYMBOL
SILT FENCE	
LIMITS OF DISTURBANCE	LOD
RIPRAP	
STABILIZED CONSTRUCTION ENTRANCE	
CONCRETE WASHOUT	
STORM DRAIN INLET PROTECTION - CATCH BASIN INSERT	

1:40

40 0 20 40 80
GRAPHIC SCALE

MOSELEYARCHITECTS
6210 ARDREY KELL ROAD • THE HUB AT WAVERLY, SUITE 425 • CHARLOTTE, NC 28277
PHONE (704) 540-3755 FAX (704) 540-3754
MOSELEYARCHITECTS.COM

PROGRESS PRINT NOT FOR CONSTRUCTION

GEORGETOWN COUNTY DETENTION CENTER

GEORGETOWN COUNTY
2934 BROWNS FERRY RD, GEORGETOWN, SC 29440

PROJECT NO: 211270
DATE: JANUARY 18, 2024

REVISIONS	
DATE	DESCRIPTION

EC PLAN 3

EC3.0

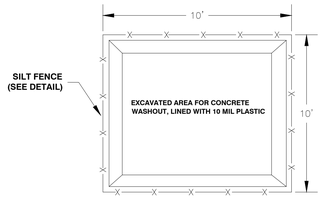

NOTE: INSTALL PER SILT FENCE DETAIL IN AREA SPECIFIED ON SEDIMENT AND EROSION CONTROL PLANS

CONCRETE WASHOUT DETAIL
N.T.S.

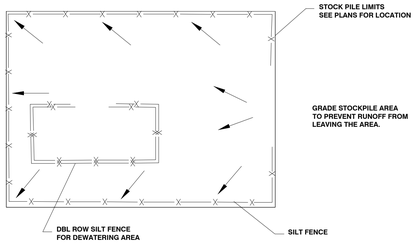

**STOCKPILE/
DEWATERING AREA**
N.T.S.

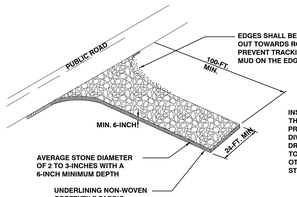

INSTALL A CULVERT PIPE ACROSS THE ENTRANCE WHEN NEEDED TO PROVIDE POSITIVE DRAINAGE. DIVERT ALL SURFACE RUNOFF AND DRAINAGE FROM THE STONE PAD TO A SEDIMENT TRAP OR BASIN OR OTHER SEDIMENT TRAPPING STRUCTURE.

STABILIZED CONSTRUCTION ENTRANCE

WHEN AND WHERE TO USE IT
STABILIZED CONSTRUCTION ENTRANCES SHOULD BE USED AT ALL POINTS WHERE TRAFFIC WILL BE LEAVING A CONSTRUCTION SITE AND MOVING DIRECTLY ONTO A PUBLIC ROAD.

IMPORTANT CONSIDERATIONS:
IF WASHING IS USED, PROVISION MUST BE MADE TO INTERCEPT THE WASH WATER AND TRAP THE SEDIMENT BEFORE IT IS CARRIED OFFSITE. WASHDOWN FACILITIES SHALL BE REQUIRED AS DIRECTLY BY SCDHEC AS NEEDED. WASHDOWN AREAS IN GENERAL MUST BE ESTABLISHED WITH CRUSHED GRAVEL AND DRAIN INTO A SEDIMENT TRAP OR SEDIMENT BASIN. CONSTRUCTION ENTRANCES SHOULD BE USED IN CONJUNCTION WITH THE STABILIZATION OF CONSTRUCTION ROADS TO REDUCE THE AMOUNT OF MUD PICKED UP BY VEHICLES. INSTALLATION: REMOVE ALL VEGETATION AND ANY OBJECTIONABLE MATERIAL FROM THE FOUNDATION AREA. DIVERT ALL SURFACE RUNOFF AND DRAINAGE FROM STONES TO A SEDIMENT TRAP OR BASIN. INSTALL A NON-WOVEN GEOTEXTILE FABRIC PRIOR TO PLACING ANY STONE. INSTALL A CULVERT PIPE ACROSS THE ENTRANCE WHEN NEEDED TO PROVIDE POSITIVE DRAINAGE. THE ENTRANCE SHALL CONSIST OF 1-INCH TO 3-INCH D50 STONE PLACED AT A MINIMUM DEPTH OF 6-INCHES. MINIMUM DIMENSIONS OF THE ENTRANCE SHALL BE 24-FEET WIDE BY 100 FEET LONG, AND MAY BE MODIFIED AS NECESSARY TO ACCOMMODATE SITE CONSTRAINTS. THE EDGES OF THE ENTRANCE SHALL BE TAPERED OUT TOWARDS THE ROAD TO PREVENT TRACKING OF MUD AT THE EDGE OF THE ENTRANCE. STABILIZE CONSTRUCTION ENTRANCE.

INSPECTION AND MAINTENANCE:

INSPECT CONSTRUCTION ENTRANCE EVERY 7 CALENDAR DAYS AND WITHIN 24-HOURS AFTER EACH RAINFALL EVENT THAT PRODUCES 1/2 INCHES OR MORE OF PRECIPITATION, OR AFTER HEAVY USE. CHECK FOR MUD AND SEDIMENT BUILDUP AND PAD INTEGRITY. MAKE DAILY INSPECTIONS DURING PERIODS OF WET WEATHER. MAINTENANCE IS REQUIRED MORE FREQUENTLY IN WET WEATHER CONDITIONS. RESHAPE THE STONE PAD AS NEEDED FOR DRAINAGE AND RUNOFF CONTROL. WASH OR REPLACE STONES AS NEEDED AND AS DIRECTED BY THE INSPECTOR. THE STONE IN THE ENTRANCE SHOULD BE WASHED OR REPLACED WHENEVER THE ENTRANCE FAILS TO REDUCE MUD BEING CARRIED OFF-SIT BY VEHICLES. FREQUENT WASHING WILL EXTEND THE USEFUL LIFE OF STONE. IMMEDIATELY REMOVE MUD AND SEDIMENT TRACKED OR WASHED ONTO PUBLIC ROADS BY BRUSHING OR SWEEPING. FLUSHING SHOULD ONLY BE USED WHEN THE WATER CAN BE DISCHARGED TO A SEDIMENT TRAP OR BASIN. REPAIR ANY BROKEN PAVEMENT IMMEDIATELY.

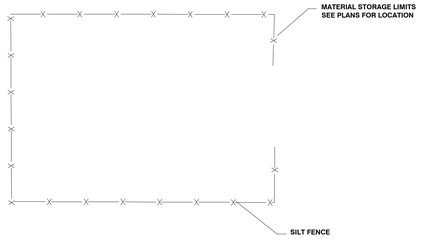

**MATERIAL
STORAGE AREA**
N.T.S.

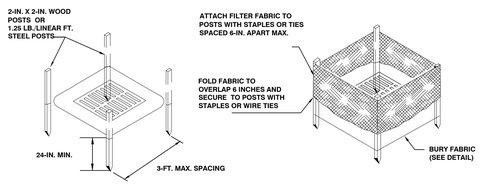

POST INSTALLATION DETAIL

FILTER FABRIC INSTALLATION DETAIL

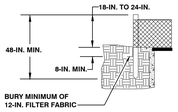

FILTER FABRIC BURIAL DETAIL

TYPE A - FILTER FABRIC INLET PROTECTION

A

MATERIALS:
USE FILTER FABRIC THAT CONFORMS TO SCDOT STANDARD SPECIFICATIONS FOR HIGHWAY CONSTRUCTION (LATEST EDITION), REFER TO THE SILT FENCE GEOTEXTILE FABRICS APPROVAL SHEET #34. USE STEEL POSTS THAT MEET THE FOLLOWING MINIMUM PHYSICAL REQUIREMENTS: BE COMPOSED OF HIGH STRENGTH STEEL WITH MINIMUM YIELD STRENGTH OF 50,000 PSI. HAVE A STANDARD "T" SECTION WITH A NOMINAL FACE WIDTH OF 1.38 INCHES AND A NOMINAL "T" LENGTH OF 1.48 INCHES. WEIGH 1.25 POUNDS PER FOOT (+- 8%). BE PAINTED WITH A WATER BASED BAKED ENAMEL PAINT. ATTACH FABRIC TO METAL POSTS WITH HEAVY-DUTY PLASTIC TIES. INSTALLATION: EXCAVATE A TRENCH 6-INCHES WIDE AND 6-INCHES DEEP AROUND THE OUTSIDE PERIMETER OF THE INLET UNLESS THE FABRIC IS PNEUMATICALLY INSTALLED. EXTEND THE FILTER FABRIC A MINIMUM OF 12-INCHES INTO THE TRENCH. BACKFILL THE TRENCH WITH SOIL OR CRUSHED AND COMPACT OVER THE FILTER FABRIC UNLESS THE FABRIC IS PNEUMATICALLY INSTALLED. USE STEEL POSTS WITH A MINIMUM POST LENGTH OF 60-INCHES CONSISTING OF STANDARD "T"SECTIONS WITH A WEIGHT OF 1.25 POUND PER FOOT (+-8%). INSTALL THE FILTER FABRIC TO A MINIMUM HEIGHT OF 24-INCHES ABOVE GRADE. SPACE THE STEEL POSTS AROUND THE PERIMETER OF THE INLET A MAXIMUM OF 3-FEET AND DRIVE THEM INTO THE GROUND A MINIMUM OF 24-INCHES. CUT THE FILTER FABRIC FROM A CONTINUOUS ROLL TO THE LENGTH OF THE PROTECTED AREA TO AVOID THE USE OF JOINTS. WHEN JOINTS ARE NECESSARY, WRAP FILTER FABRIC TOGETHER ONLY AT A SUPPORT POST WITH BOTH ENDS SECURELY FASTENED TO THE POST, WITH A MINIMUM 6-INCH OVERLAP. ATTACH FABRIC TO STEEL POSTS WITH HEAVY-DUTY PLASTIC TIES. ATTACH AT LEAST FOUR (4) EVENLY SPACED TIES IN A MANNER TO PREVENT SAGGING OR TEARING OF THE FABRIC. IN ALL CASES, AFFIX TIES IN NO LESS THAN FOUR (4) PLACES.

INSPECTION AND MAINTENANCE:

INSPECTIONS SHOULD BE MADE EVERY 7 CALENDAR DAYS AND WITHIN 24-HOURS AFTER EACH STORM THAT PRODUCES 1/2-INCHES OR MORE OF RAIN. IF THE FABRIC BECOMES CLOGGED, IT SHOULD BE REPLACED. SEDIMENT SHOULD BE REMOVED WHEN IT REACHES APPROXIMATELY 1/3 THE HEIGHT OF THE FENCE. TAKE CARE NOT TO DAMAGE OR UNDERCUT FABRIC WHEN REMOVING SEDIMENT. IF A SUMP IS USED, SEDIMENT SHOULD BE REMOVED WHEN IT FILLS APPROXIMATELY 1/3 THE DEPTH OF THE HOLE. MAINTAIN THE POOL AREA, ALWAYS PROVIDING ADEQUATE SEDIMENT STORAGE VOLUME FOR THE NEXT STORM. STORM DRAIN INLET PROTECTION STRUCTURES SHOULD BE REMOVED ONLY AFTER THE DISTURBED AREAS ARE PERMANENTLY STABILIZED. REMOVE ALL CONSTRUCTION MATERIAL AND SEDIMENT, AND DISPOSE OF THEM PROPERLY. GRADE THE DISTURBED AREA TO THE ELEVATION OF THE DROP INLET STRUCTURE CREST. USE APPROPRIATE PERMANENT STABILIZATION METHODS TO STABILIZE BARE AREAS AROUND THE INLET.

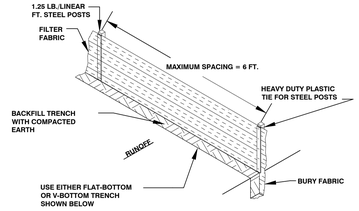

SILT FENCE INSTALLATION

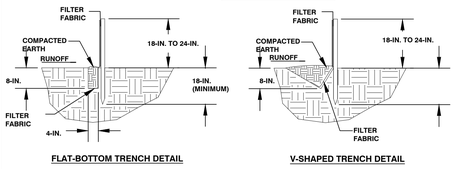

FLAT-BOTTOM TRENCH DETAIL **V-SHAPED TRENCH DETAIL**

WHEN AND WHERE TO USE IT:

SILT FENCE IS APPLICABLE IN AREAS: WHERE THE MAXIMUM SHEET OR OVERLAND FLOW PATH LENGTH TO THE FENCE IS 100FT. WHERE THE MAXIMUM SLOPE STEEPNESS (NORMAL TO THE FENCE LINE) IS 2H:1V THAT DO NOT RECEIVE CONCENTRATION FLOWS GREATER THAN 0.5 CFS.

DO NOT PLACE SILT FENCE ACROSS CHANNELS OR USE IT AS A VELOCITY CONTROL BMP.

MATERIALS
STEEL POSTS USE 48-INCH LONG STEEL POSTS THAT MEET THE FOLLOWING MINIMUM PHYSICAL REQUIREMENTS COMPOSED OF HIGH STRENGTH STEEL WITH A MINIMUM YIELD STRENGTH OF 50,000 PSI. HAVE A STANDARD "T" SECTION WITH A NOMINAL FACE WIDTH OF 1.38-INCHES AND A NOMINAL "T" LENGTH OF 1.48 INCHES. WITH 1.25 POUNDS PER FOOT (+/- 8%) HAVE A SOIL STABILIZATION PLATE WITH A MINIMUM CROSS SECTION ARE OF 17-SQUARE INCHES TO THE STEEL POSTS. PAINTED WITH A WATER BASED BADED ENAMEL PAINT. USE STEEL POSTS WITH A MINIMUM LENGTH OF 4-FEET, WEIGHING 1.25 POUNDS PER LINEAR FOOT WITH PROJECTIONS TO AID IN FASTENING THE FABRIC. EXCEPT WHEN HEAVY CLAY SOILS ARE PRESENT ON SITE, STEEL POSTS WILL HAVE A METAL SOIL STABILIZATION PLATE WELDED NEAR THE BOTTOM SUCH THAT WHEN THE POST IS DRIVEN TO THE PROPER DEPTH, THE PLATE WILL BE BELOW THE GROUND LEVEL FOR ADDED STABILITY. THE SOIL PLATES SHOULD HAVE THE FOLLOWING CHARACTERISTICS. BE COMPOSED OF MINIMUM 15 GAUGE STEEL. HAVE A MINIMUM CROSS SECTION AREA OF 17-SQUARE INCHES.

GEOTEXTILE FILTER FABRIC
FILTER FABRIC IS: COMPOSED OF FIBERS CONSISTING OF LONG CHAIN SYNTHETIC POLYMERS COMPOSED OF AT LEAST 85% BY WEIGHT OF POLYOLEFINS, POLYESTERS, OR POYAMIDES. FORMED INTO A NETWORK SUCH THAT THE FILAMENTS OR YARNS RETAIN DIMENSIONAL STABILITY RELATIVE TO EACH OTHER. FREE OF ANY TREATMENT OR COATING WHICH MIGHT ADVERSELY ALTER ITS PHYSICAL PROPERTIES AFTER INSTALLATION. FREE OF DEFECTS OR FLAWS THAT SIGNIFICANTLY AFFECT ITS PHYSICAL AND/OR FILTERING PROPERTIES. CUT TO A MINIMUM WIDTH OF 36 INCHES. USE ONLY FABRIC APPEARING ON SCDOT APPROVAL SHEET #34 MEETING THE REQUIREMENT OF THE MOST CURRENT EDITION OF THE SCDOT STANDARD SPECIFICATIONS FOR HIGHWAY CONSTRUCTION. SILT FENCE DETAIL

INSTALLATION
EXCAVATE A TRENCH APPROXIMATELY 6-INCHES WIDE AND 6-INCHES DEEP WHEN PLACING FABRIC BY HAND. PLACE 12-INCHES OF GEOTEXTILE FABRIC INTO THE 6- INCH DEEP TRENCH, EXTENDING THE REMAINING 6-INCHES TOWARDS THE UPSLOPE OF THE TRENCH. BACKFILL THE TRENCH WITH SOIL OR GRAVEL AND COMPACT. BURY 12-INCHES OF FABRIC INTO THE GROUND WHEN PNEUMATICALLY INSTALLING SILT FENCE WITH A SLICING METHOD. PURCHASE FABRIC IN CONTINUOUS ROLLS AND CUT TO THE LENGTH OF THE BARRIER TO AVOID JOINTS. WHEN JOINTS ARE NECESSARY, WRAP THE FABRIC TOGETHER AT A SUPPORT POST WITH BOTH ENDS FASTENED TO THE POST, WITH A 6-INCH MINIMUM OVERLAP. INSTALL POSTS TO A MINIMUM DEPTH OF 24-INCHES. INSTALL POSTS A MINIMUM OF 1 TO 2 INCHES ABOVE THE FABRIC, WITH NO MORE THAN 3- FEET OF THE POST ABOVE THE GROUND. SPACE POSTS TO MAXIMUM 6-FEET CENTERS. ATTACH FABRIC TO THE WOOD POSTS USING STAPLES MODE OF HEAVY-DUT WIRE AT LEAST 1 1/2-INCH LONG, SPACED A MAXIMUM OF 6-INCHES APART. STAPLE A 2-INCH WIDE LATHE OVER THE FILTER FABRIC TO SECURELY FASTEN IT TO THE UPSLOPE SIDE OF WOODEN POSTS. ATTACH FABRIC TO THE STEEL POSTS USING HEAVY-DUTY PLASTIC TIES THAT ARE EVENLY SPACED IN A MANNER TO PREVENT SAGGING OR TEARING OF THE FABRIC. IN ALL CASES, TIES SHOULD BE AFFIXED IN NO LESS THAN 4 PLACES. INSTALL THE FABRIC A MINIMUM OF 24-INCHES ABOVE THE GROUND. WHEN NECESSARY, THE HEIGHT OF THE FENCE ABOVE GROUND MAY BE GREATER THAN 24-INCHES. IN TIDAL AREAS, EXTRA SILT FENCE HEIGHT MAY BE REQUIRED. THE POST HEIGHT WILL BE TWICE THE EXPOSED POST HEIGHT. POST SPACING WILL REMAIN THE SAME AND EXTRA HEIGHT FABRIC WILL BE 4, 5, OR 6 FEET TALL. LOCATE SILT FENCE CHECKS EVERY 100 FEET MAXIMUM AND AT LOW POINTS. INSTALL THE FENCE PERPENDICULAR TO THE DIRECTION OF FLOW AND PLACE THE FENCE THE PROPER DISTANCE FROM THE TOE OF STEEP SLOPES TO PROVIDE SEDIMENT STORAGE AND ACCESS FOR MAINTENANCE AND CLEANOUT.

INSPECTION AND MAINTENANCE
INSPECT EVERY 7 CALENDAR DAYS AND WITHIN 24 HOURS AFTER EACH RAINFALL EVENT THAT PRODUCES 1/2 OR MORE OF PRECIPITATION. CHECK FOR SEDIMENT BUILDUP AND FENCE INTEGRITY. CHECK WHERE RUNOFF HAS ERODED A CHANNEL BENEATH THE FENCE, OR WHERE THE FENCE HAS SAGGED OR COLLAPSED BY FENCE OVERTOPPING. IF THE FENCE FABRIC TEARS, BEGINS TO DECOMPOSE, OR IN ANY WAY BECOMES INEFFECTIVE, REPLACE THE SECTION OF FENCE IMMEDIATELY. REMOVE SEDIMENT ACCUMULATED ALONG THE FENCE WHEN IT REACHES 1/3 THE HEIGHT OF THE FENCE, ESPECIALLY IF HEAVY RAINS ARE EXPECTED. REMOVE TRAPPED SEDIMENT FROM THE SITE OR STABILIZE IT ON SITE. REMOVE SILT FENCE WITHIN 30 DAYS AFTER FINAL STABILIZATION IS ACHIEVED OR AFTER TEMPORARY BEST MANAGEMENT PRACTICES (BMPs) ARE NO LONGER NEEDED. PERMANENTLY STABILIZE DISTURBED AREAS RESULTING FROM FENCE REMOVAL.

SILT FENCE DETAIL

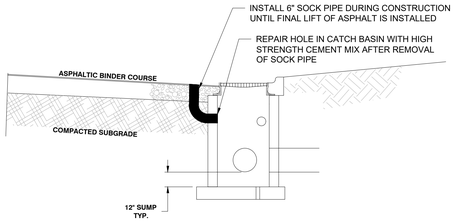

TEMPORARY ROAD DRAIN DETAIL

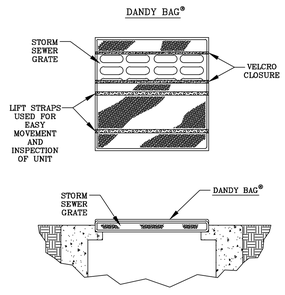

DANDY BAG®
SPECIFICATIONS

NOTE: THE DANDY BAG® WILL BE **MANUFACTURED IN THE U.S.A.** FROM A WOVEN MONOFILAMENT FABRIC THAT MEETS OR EXCEEDS THE FOLLOWING SPECIFICATIONS:

HI-FLOW DANDY BAG® (SAFETY ORANGE)

Mechanical Properties	Test Method	Units	MARV
Grab Tensile Strength	ASTM D 4632	kN (lbs)	1.62 (365) x 0.89 (200)
Grab Tensile Elongation	ASTM D 4632	%	24 X 10
Puncture Strength	ASTM D 4833	kN (lbs)	0.40 (90)
Mullen Burst Strength	ASTM D 3786	kPa (psi)	3097 (450)
Trapezoid Tear Strength	ASTM D 4533	kN (lbs)	0.51 (115) x 0.53 (75)
UV Resistance	ASTM D 4355	%	90
Apparent Opening Size	ASTM D 4751	Mm (U.S. Std Sieve)	0.425 (40)
Permeability	ASTM D 4491	l/min/m²(gal/min/ft²)	5907 (145)
Permittivity	ASTM D 4491	Sec-1	2.1

*Note: All Dandy Bags® can be ordered with our optional oil absorbent pillows

POST CONSTRUCTION INLET PROTECTION
N.T.S.

I

MOSELEYARCHITECTS
8210 ARDREY KELL ROAD • THE HUB AT WAVERLY, SUITE 425 • CHARLOTTE, NC 28277
PHONE (704) 540-3755 FAX (704) 540-3754
MOSELEYARCHITECTS.COM

PROGRESS
PRINT NOT FOR
CONSTRUCTION

GEORGETOWN COUNTY DETENTION CENTER

GEORGETOWN COUNTY
2934 BROWNS FERRY RD, GEORGETOWN, SC 29440

PROJECT NO: 211270
DATE: JANUARY 18, 2024

REVISIONS	
DATE	DESCRIPTION

EC DETAILS

EC4.0

©2023 SAMC - P:\Projects\21\211270 Georgetown County Detention Center\04 Drawings\211270 EC DETAILS.dwg, KSB 8/20/2024 8:19:43 AM, 1:1, 100per, Adobe PDF

COMPANY
PORTION OF
TMS 02-1009-004-20-00

FUTURE DETENTION CENTER & SUPPORT FACILITIES TO THE NORTH

PROPOSED STORM WATER POND

NEW DETENTION CENTER

RE-ENTRY

MORGUE

PARKING SPACES

15' LANDSCAPE BUFFER

10' LANDSCAPE ISLAND

GRAVEL PARKING

172 PARKING SPACES

10 PARKING SPACES

12 PARKING SPACES

10' UTILITY EASEMENT

51 R/W VARIES

MH #100
FR: 18.50
INV. IN: 7.27 (SE)
INV. OUT: ASSEMBLY VE)

MH #101
FR: 17.51
INV. IN: 7.64 (SE)
INV. IN: 7.64 (SW)
INV. OUT: 7.54 (NW)

MH #102
FR: 18.38
INV. IN: 8.65 (SE)
INV. OUT: 8.56 (NW)

MH #103
FR: 17.35
INV. IN: 9.71 (SW)
INV. IN: 9.71 (SE)
INV. OUT: 9.61 (NW)

MH #104
FR: 17.00
INV. IN: 10.81 (SW)
INV. OUT: 10.71 (NE)

MH #105
FR: 17.33
INV. OUT: 12.00 (NE)

MH #106
FR: 17.54
INV. IN: 9.14 (S)
INV. OUT: 9.04 (NE)

MH #107
FR: 16.23
INV. OUT: 10.31 (N)

MH #108
FR: 17.52
INV. OUT: 9.93 (NW)

DMH #WETWELL
FR: 16.62
INV. IN: 6.40 (SW)

GINDER TO BE INSTALLED IN MH 20' UPSTREAM OF CONTROL MANHOLE

6" CONCRETE WETWELL

EMERGENCY DISCHARGE PUMP CONNECTION

GI #6
FR: 15.13
INV. IN: 11.92 (SE)
INV. OUT: 11.65 (NW)
INV. OUT: 11.62 (NE)
SUMP: 10.62

GI #4
FR: 15.33
INV. IN: 12.11 (SE)
INV. OUT: 12.09 (NW)
SUMP: 11.09

GI #2
FR: 17.07
INV. IN: 12.63 (SE)
INV. OUT: 12.61 (NW)
SUMP: 11.61

NJD WETLAND
0.86 AC

WATER LEGEND

DESCRIPTION	EXISTING	PROPOSED
WATER MAIN		
SINGLE SERVICE LATERAL		
DOUBLE SERVICE LATERAL		
VALVE AND BOX		
FIRE HYDRANT W/VALVE & BOX		
POST HYDRANT		
REDUCER		
BACKFLOW PREVENTOR		
CROSS		
TEE		
90° BEND - HORIZONTAL		
45° BEND - HORIZONTAL		
22-½° BEND - HORIZONTAL		
11-¼° BEND - HORIZONTAL		
BEND - VERTICAL		
CAP		

SEWER LEGEND

DESCRIPTION	EXISTING	PROPOSED
GRAVITY PIPE		
SINGLE SERVICE LATERAL		
DOUBLE SERVICE LATERAL		
MANHOLE		
CLEANOUT		
FORCEMAIN	10"FM	10"FM
VALVE AND BOX		
FLUSH HYDRANT		
REDUCER		
BACKFLOW PREVENTOR		
CROSS		
TEE		
90° BEND - HORIZONTAL		
45° BEND - HORIZONTAL		
22-½° BEND - HORIZONTAL		
11-¼° BEND - HORIZONTAL		
BEND - VERTICAL		
PLUG \ CAP		

NOTES

1. IF OBSTRUCTION BYPASS IS NEEDED AND A DEFLECTION UNDER DRAINAGE PIPE CANNOT BE MADE, SEE STORM DRAIN CROSSING DETAIL. EARTHWORKS IS TO BE PRESENT AND WITNESS ALL OBSTRUCTION BYPASS INSTALLATIONS.
2. ALL ABOVE GRADE UTILITIES ARE TO BE OUT OF THE R/W AND OUT OF THE CURB LINE.
3. CONTRACTOR TO VERIFY MANHOLE TROUGH INVERT FOR SEWER MAIN TIE IN.
4. CONTRACTOR TO ORIENT MANHOLE CONE SO THAT THE COVER IS OUT OF SIDEWALK.
5. ALL WATERLINE TEES, BENDS, CROSSINGS, ETC SHALL REQUIRE DI-MJ RESTRAINTS.
6. NO THRUST BLOCKS ALLOWED, AREAS SHALL BE BACKFILLED WITH #57 STONE AND COMPACTED.

WATER TAP:

1. CONTRACTOR TO VERIFY WATER MAIN PRIOR TO OPEN CUT
2. DEMO EXISTING SIDEWALK RAMP AND INSTALL PEDESTRIAN TRAFFIC CONTROL
3. PROVIDE TRAFFIC CONTROL FOR OPEN CUT
4. OPEN CUT ROAD AND INSTALL WATER TAP WITH REQUIRED RESTRAINTS
5. INSTALL HIGH VOLUME ASPHALT PATCH, MILL AT TRANSITION EDGES
6. OVERLAY APRON FROM NOB TIE TO 52ND AVE APRON
7. INSTALL SIDEWALK RAMP TO ADA COMPLAINT STANDARDS

WATER UTILITY SUMMARY
- 775' OF 6" PVC WATER LINE
- 2,226' OF 8" PVC FIRE WATER LINE
- 7 FIRE HYDRANTS

SEWER UTILITY SUMMARY
- 1,892' OF 8" PVC SEWER LINE
- 298' OF 4" PVC FORCEMAIN LINE
- 9 SEWER MANHOLES
- 1 WET WELL

GRAPHIC SCALE 40 0 20 40 80

MOSELEYARCHITECTS
6210 ARDREY KELL ROAD • THE HUB AT WAVERLY, SUITE 425 • CHARLOTTE, NC 28277
PHONE (704) 540-3755 FAX (704) 540-3754
MOSELEYARCHITECTS.COM

PROGRESS PRINT NOT FOR CONSTRUCTION

GEORGETOWN COUNTY DETENTION CENTER

GEORGETOWN COUNTY
2934 BROWNS FERRY RD, GEORGETOWN, SC 29440

PROJECT NO: 211270
DATE: JANUARY 18, 2024

REVISIONS	
DATE	DESCRIPTION

1:40

WATER & SEWER PLAN

C2.0

©2023 SAMC

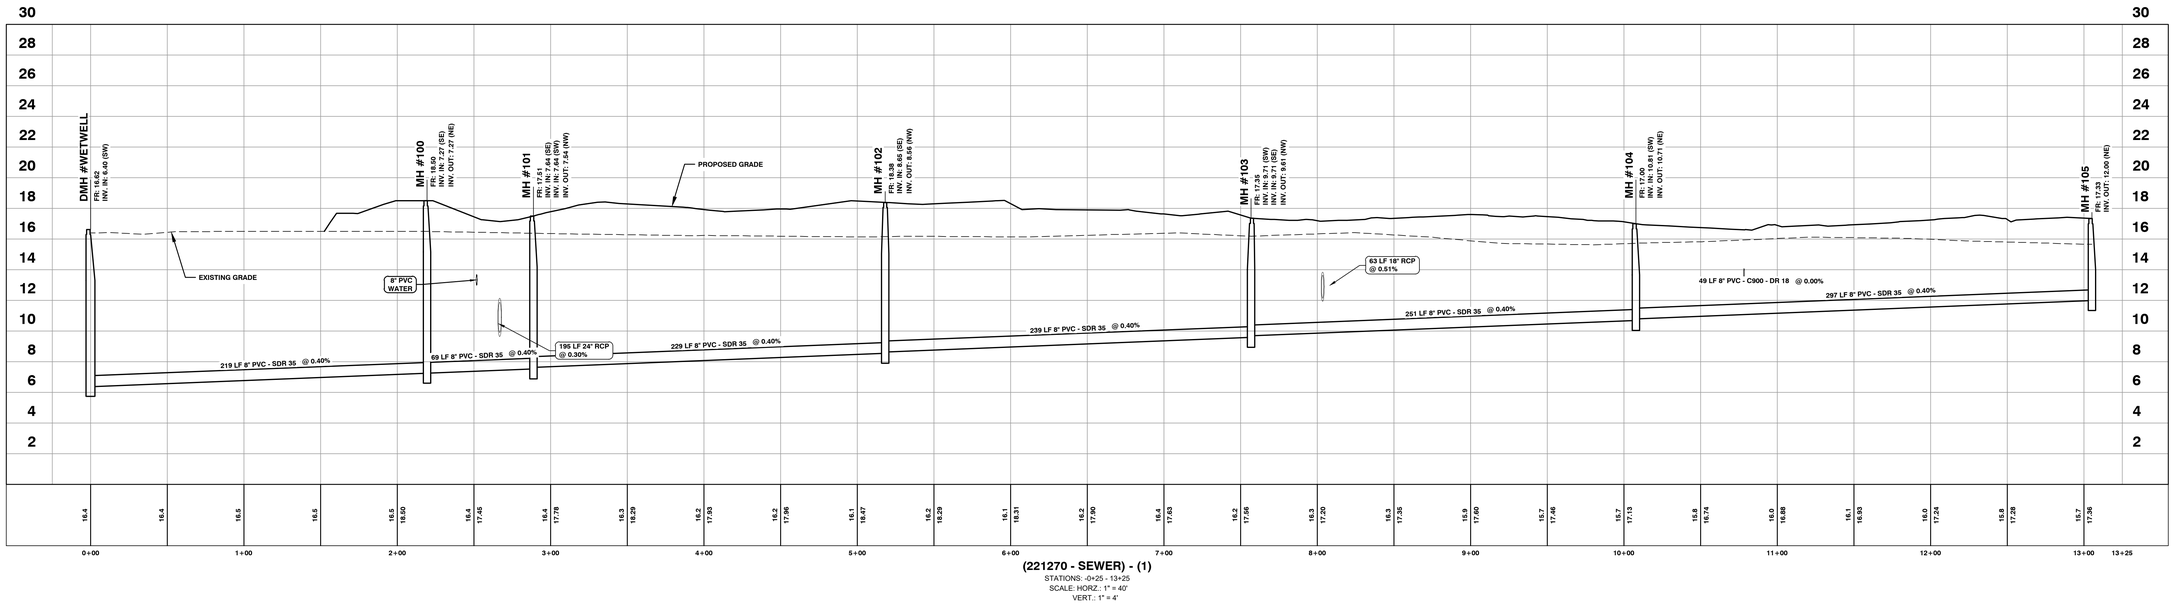

(221270 - SEWER) - (1)
STATIONS: -0+25 - 13+25
SCALE: HORZ.: 1" = 40'
VERT.: 1" = 4'

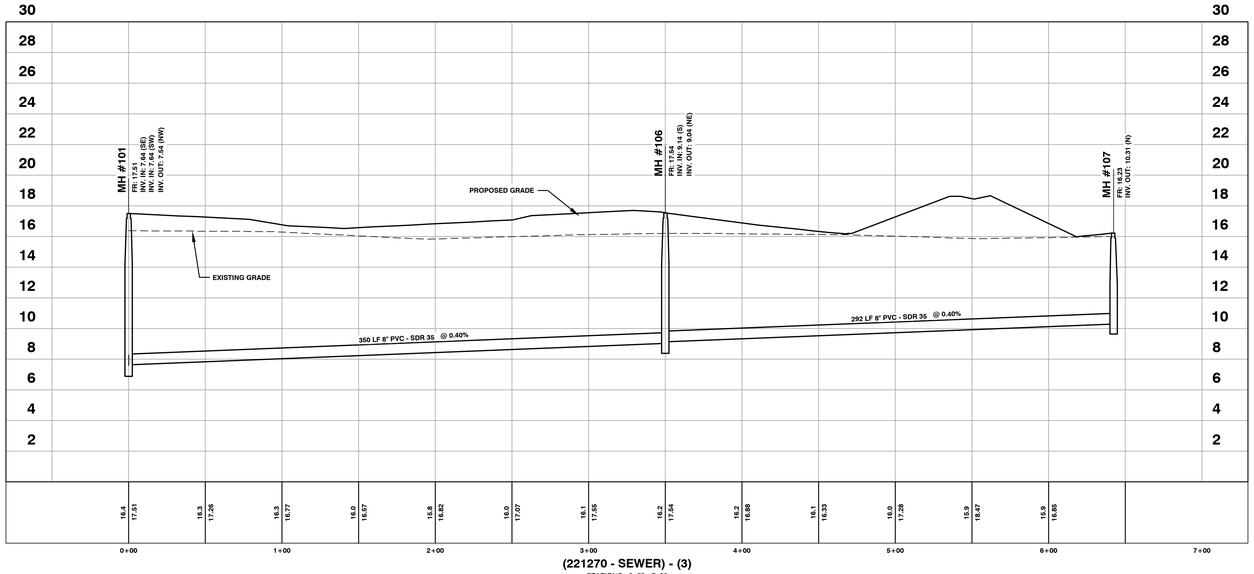

(221270 - SEWER) - (3)
STATIONS: -0+50 - 7+00
SCALE: HORZ.: 1" = 40'
VERT.: 1" = 4'

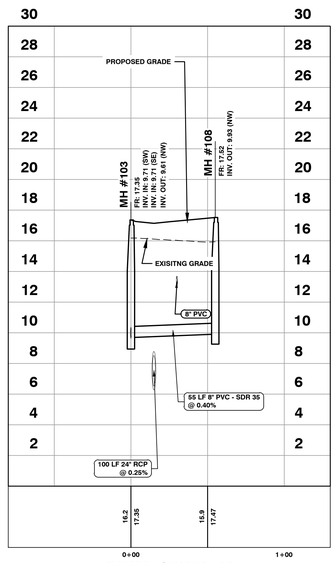

(221270 - SEWER) - (4)
STATIONS: -0+50 - 1+00
SCALE: HORZ.: 1" = 40'
VERT.: 1" = 4'

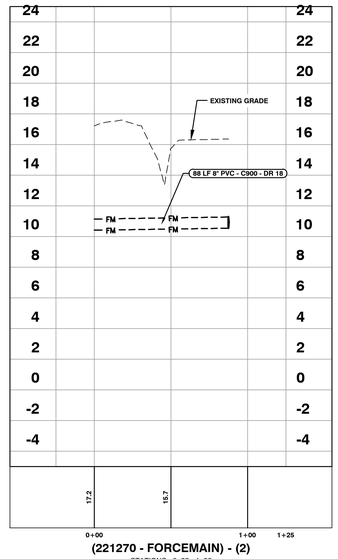

(221270 - FORCEMAIN) - (2)
STATIONS: -0+25 - 1+25
SCALE: HORZ.: 1" = 40'
VERT.: 1" = 4'

MOSELEY ARCHITECTS
8210 ARDREY KELL ROAD • THE HUB AT WAVERLY, SUITE 425 • CHARLOTTE, NC 28277
PHONE (704) 540-3755 FAX (704) 540-3754
MOSELEYARCHITECTS.COM

PROGRESS PRINT NOT FOR CONSTRUCTION

GEORGETOWN COUNTY DETENTION CENTER

GEORGETOWN COUNTY
2934 BROWNS FERRY RD, GEORGETOWN, SC 29440

PROJECT NO: 211270
DATE: JANUARY 18, 2024

REVISIONS	
DATE	DESCRIPTION

1:40

SEWER PROFILES

C2.1

BIM 360 Docs: X:\Projects\211270\Management Drawing Database\Current CD Drawings\211270 - 20240105 DETENTION.dwg, 1/18/2024 8:17:51 PM, By: Kirk Jan 18, 2024 - 1:39pm, kgore

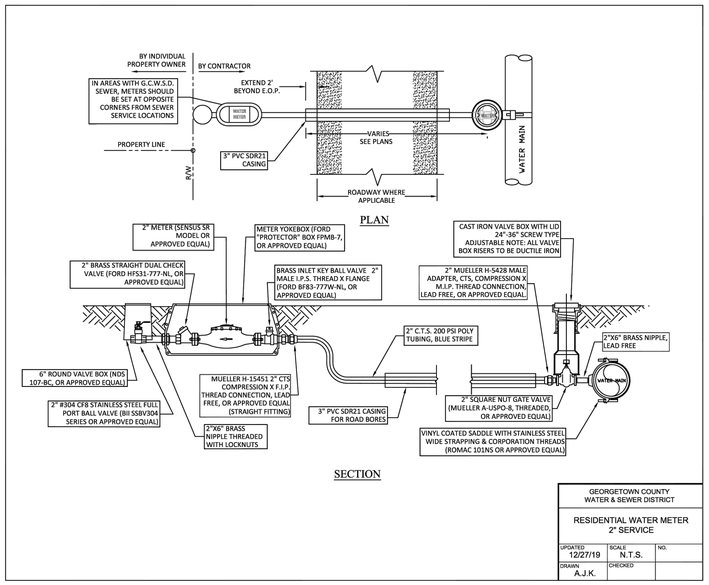

GEORGETOWN COUNTY
WATER & SEWER DISTRICT

RESIDENTIAL WATER METER
2" SERVICE

UPDATED	SCALE	NO.
12/27/19	N.T.S.	
DRAWN	CHECKED	
A.J.K.		

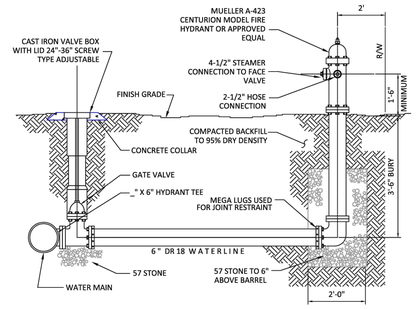

NOTES:

1. HYDRANT SHALL BE STANDARD THREADS OF LOCAL FIRE DEPARTMENT.

XX
XX
TYPICAL FIRE HYDRANT
NOT TO SCALE

GEORGETOWN COUNTY
WATER & SEWER DISTRICT

TYPICAL FIRE HYDRANT DETAIL

UPDATED	SCALE	NO.
10/02/14	N.T.S.	12 - W
DRAWN	CHECKED	
A.J.K.		

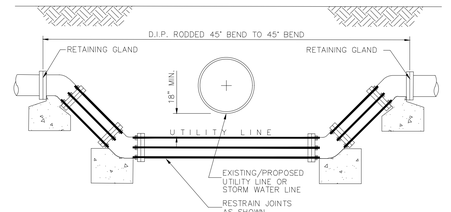

GEORGETOWN COUNTY
WATER & SEWER DISTRICT

UTILITY CROSSING NO. 2
SECTION VIEW

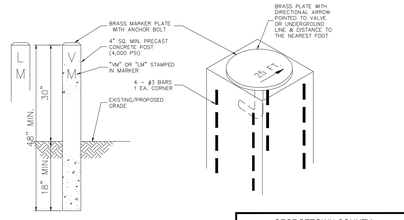

GEORGETOWN COUNTY
WATER & SEWER DISTRICT

LINE & VALVE MARKER

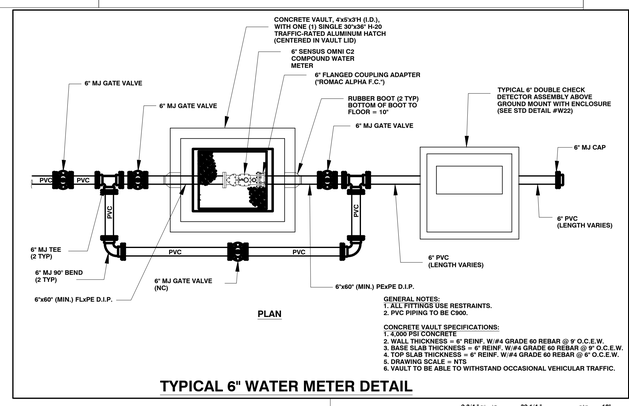

PLAN

GENERAL NOTES:
1. ALL FITTINGS USE RESTRAINTS.
2. PVC PIPING TO BE C900.

CONCRETE VAULT SPECIFICATIONS:
1. 4,000 PSI CONCRETE
2. WALL THICKNESS = 6" REINF. W/#4 GRADE 60 REBAR @ 9' O.C.E.W.
3. BASE SLAB THICKNESS = 6" REINF. W/#4 GRADE 60 REBAR @ 9" O.C.E.W.
4. TOP SLAB THICKNESS = 6" REINF. W/#4 GRADE 60 REBAR @ 6" O.C.E.W.
5. DRAWING SCALE = NTS
6. VAULT TO BE ABLE TO WITHSTAND OCCASIONAL VEHICULAR TRAFFIC.

TYPICAL 6" WATER METER DETAIL

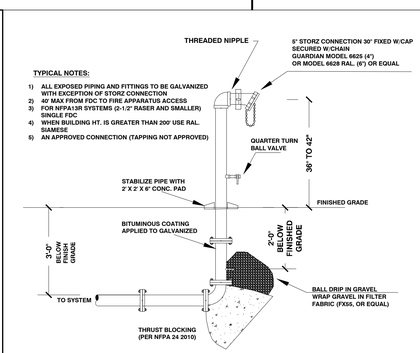

FIRE DEPARTMENT CONNECTION

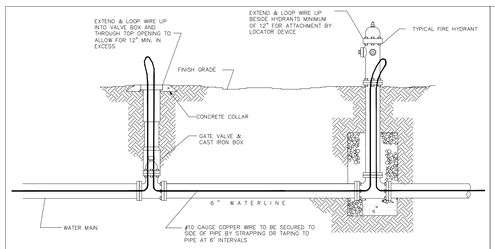

GEORGETOWN COUNTY
WATER & SEWER DISTRICT

TYPICAL LOCATOR WIRE
INSTALLATION - SECTION

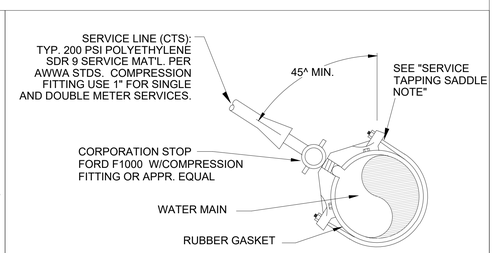

SERVICE TAPPING SADDLE NOTE:
SMITH-BLAIR SINGLE STRAP, NYLON-COATED WITH WIDE SST BANDS NO. 315; OR SMITH-BLAIR DOUBLE STRAP, NYLON-COATED WITH WIDE SST BANDS NO. 317.

TYPICAL SERVICE TAP

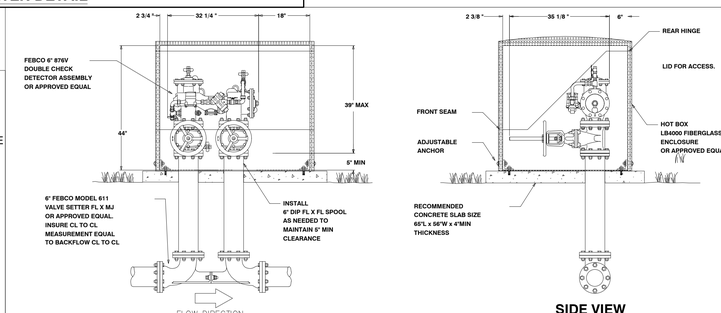

FRONT VIEW

SIDE VIEW

TYPICAL
6" DOUBLE CHECK DETECTOR ASSEMBLY
ABOVE GROUND MOUNT W/ BOX

MOSELEYARCHITECTS
6210 ARDREY KELL ROAD • THE HUB AT WAVERLY, SUITE 425 • CHARLOTTE, NC 28277
PHONE (704) 540-3755 FAX (704) 540-3754
MOSELEYARCHITECTS.COM

PROGRESS PRINT NOT FOR CONSTRUCTION

GEORGETOWN COUNTY DETENTION CENTER

GEORGETOWN COUNTY
2934 BROWNS FERRY RD, GEORGETOWN, SC 29440

PROJECT NO:	211270
DATE:	JANUARY 18, 2024

REVISIONS	
DATE	DESCRIPTION

WATER & SEWER DETAILS

C2.2

Autodesk Docs: C:\Projects\211270 Georgetown County Detention Center (Columbia)\211270_WATER & SEWER DETAILS.dwg 1/18/2024 2:19:42 PM by JOSH ROGERS

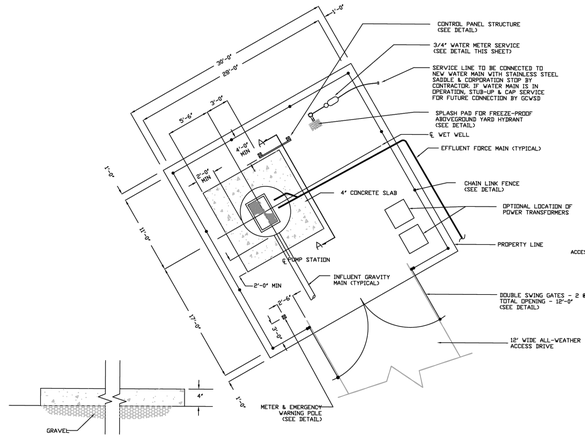

DETAIL - TYPICAL PLAN - PUMPING STATION LAYOUT
N.T.S.

SECTION A-A - CONCRETE SLAB CROSS SECTION
N.T.S.

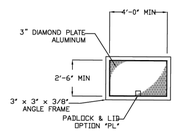

PLAN

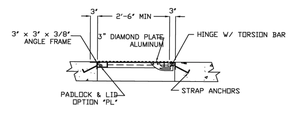

CROSS SECTION

DETAIL - ALUMINUM ACCESS COVER - HATCH SIZED PER PUMP MANUFACTURERS SPEC.
N.T.S.

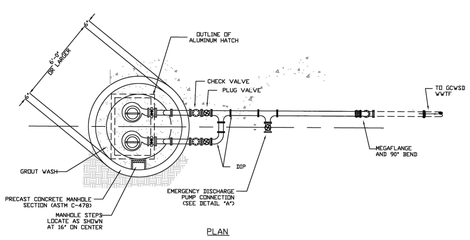

PLAN

DETAIL - DUPLEX PUMPING STATION
N.T.S.

NOTE: PIPES ROTATED FOR CLARITY.

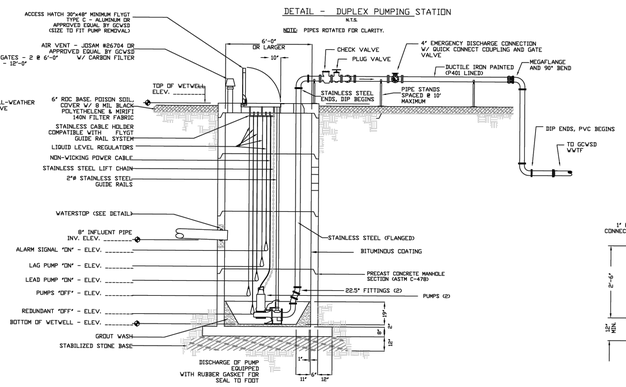

CROSS-SECTION

DETAIL - DUPLEX PUMPING STATION
N.T.S.

NOTE: PIPES ROTATED FOR CLARITY.

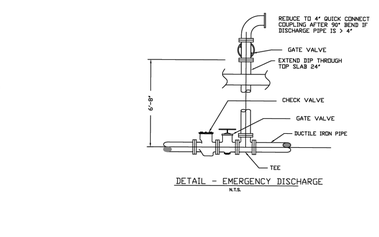

DETAIL - EMERGENCY DISCHARGE
N.T.S.

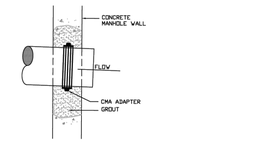

DETAIL - RUBBER WATERSTOP
N.T.S.

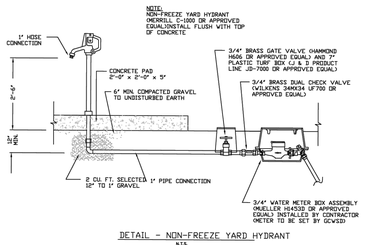

DETAIL - NON-FREEZE YARD HYDRANT
N.T.S.

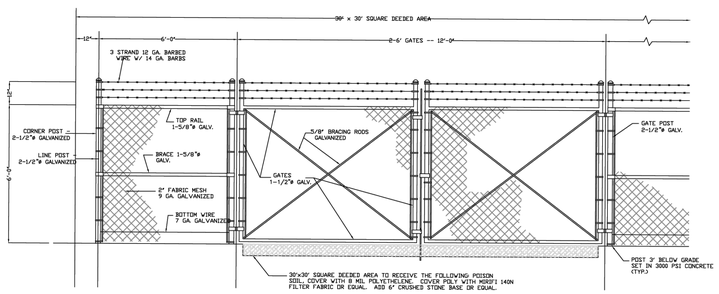

DETAIL - CHAIN LINK FENCE ELEVATION & DETAILS
N.T.S.

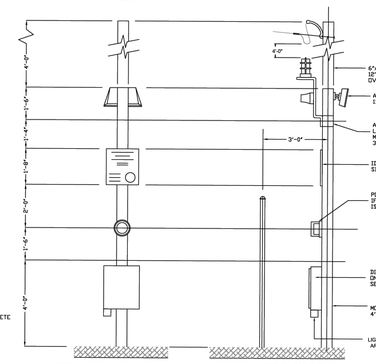

DETAIL - METER & EMERGENCY WARNING POLE
N.T.S.

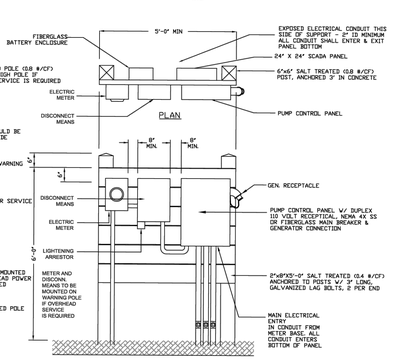

DETAIL - CONTROL PANEL & STRUCTURE
N.T.S.

REVISION	BY	DATE
1 - CHANGED FLAP VALVE PIPE FROM DIP	CLE	3-14-00
2 - REVISED FLAP VALVE TYPE FROM CLOW	CLE	3-27-03
3 - REVISED YARD HYDRANT DETAIL	CLE	5-21-04
4 - CHANGED GALV. TO STAINLESS STEEL	AJK	8-31-16

MOSELEYARCHITECTS
8210 ARDREY KELL ROAD • THE HUB AT WAVERLY, SUITE 425 • CHARLOTTE, NC 28277
PHONE (704) 540-3755 FAX (704) 540-3754
MOSELEYARCHITECTS.COM

PROGRESS PRINT NOT FOR CONSTRUCTION

GEORGETOWN COUNTY WATER & SEWER DISTRICT
P.O. BOX 2730 PAWLEYS ISLAND, SC 29585
PHONE: (843) 237 - 9727 FAX: (843) 237 - 1515

PUMP STATION DETAILS

DATE : 3-11-99 | SCALE : NOT TO SCALE
DRAWING SIZE :
DRAWN BY : Amanda Kirchmeyer | CHECKED BY :
APPROVED BY :

SHEET : 1 of 1

GEORGETOWN COUNTY DETENTION CENTER

GEORGETOWN COUNTY
2934 BROWNS FERRY RD, GEORGETOWN, SC 29440

PROJECT NO: 211270
DATE: JANUARY 18, 2024

REVISIONS	
DATE	DESCRIPTION

WATER & SEWER DETAILS

C2.3

Autodesk Docs: P:\Projects\21\1270\Documents\Current Drawings\Detention Center\CB\Working\211270 - WATER & SEWER DETAILS.dwg 1/18/2024 4:37:19 PM by Amanda Kirchmeyer

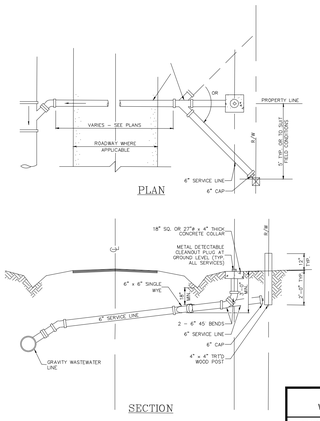

NOTE: WHEN REQUIRED TO BORE & JACK UNDER ROADWAY CONTRACTOR WILL USE 6" PVC FOR SERVICE LINE

GEORGETOWN COUNTY
WATER & SEWER DISTRICT

TYPICAL SINGLE SERVICE LINE CONNECTION & CLEANOUT ASSEMBLY

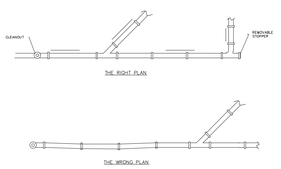

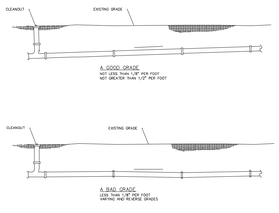

GEORGETOWN COUNTY
WATER & SEWER DISTRICT

PRIVATE SEWER SERVICE PIPE DETAIL

WALL THICKNESS — CHART

4'Ø M.H. = 4" WALL
5'Ø M.H. = 5" WALL
6'Ø M.H. = 6" WALL
8'Ø M.H. = 8' WALL
10'Ø M.H. = 10" WALL

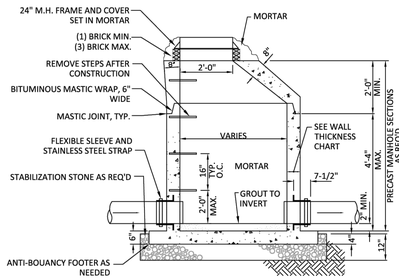

NOTE: PROVIDE ECCENTRIC CONE FOR M.H.'S 6' DEEP OR GREATER

GEORGETOWN COUNTY
WATER & SEWER DISTRICT

TYPICAL PRECAST WASTEWATER MANHOLE - SECTION

DATE	SCALE	NO.
DRAWN	CHECKED	

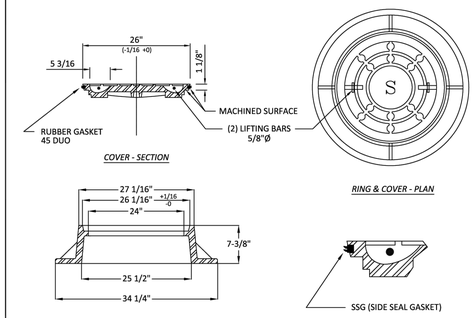

U.S. FOUNDRY MODEL USF 579 DC-SSG

1. MATERIAL: ASTM-A48 CLASS 30B
2. COVER WEIGHT: 135± LBS.
3. RING WEIGHT: 250± LBS.

GEORGETOWN COUNTY
WATER & SEWER DISTRICT

TYPICAL MANHOLE FRAME & COVER

DATE	SCALE	NO.
DRAWN	CHECKED	

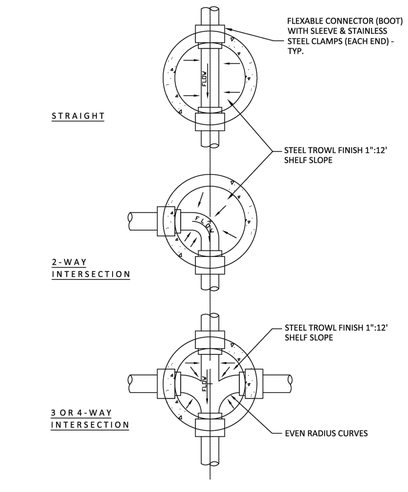

NOTES:

SHAPE INVERTS TO 3/4 PIPE DIAMETER

GEORGETOWN COUNTY
WATER & SEWER DISTRICT

TYPICAL MANHOLE INVERTS - PLAN

DATE	SCALE	NO.
DRAWN	CHECKED	

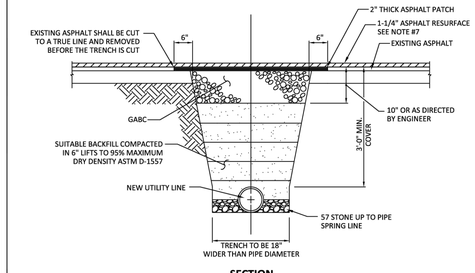

SECTION

NOTES:

1. ALL REPAIRS TO BE IN ACCORDANCE WITH SCDOT SPECIFICATIONS AND THESE SPECIFICATIONS.
2. TRENCH SHALL BE BACKFILLED AND THOROUGHLY TAMPED WITH SUITABLE MATERIAL TO THE LEVEL OF THE STONE.
3. REPAIRS BY THE CONTRACTOR SHALL BE CONDUCTED WITH THE LEAST INTERFERENCE TO TRAFFIC.
4. WHERE EXISTING ASPHALT IS INSUFFICIENT THICKNESS TO DEVELOP A TIGHT SEAL WITH THE NEW SURFACE, OVERLAP EXISTING SURFACE AS PER SPECIFICATIONS.
5. SEE SPECS. FOR UTILITY LINE BEDDING/BACKFILL REQUIREMENTS.
6. 3'-0" MINIMUM COVER FOR WATER MAINS AND WASTEWATER LINES.
7. ASPHALT DRIVEWAYS IN SCDOT RIGHT-OF-WAY TO BE RESURFACED FROM EDGE OF PAVEMENT TO THE RIGHT-OF-WAY LINE. SEE ASPHALT DRIVEWAY RESURFACING PLAN DETAIL.
8. INSTALL 10' BASE COURSE TO TOP OF EXISTING ASPHALT. EXCAVATE 2" BASE COURSE TO PLACE ASPHALT COURSE (TYPE 3) FLUSH TO EXISTING ASPHALT.

GEORGETOWN COUNTY
WATER & SEWER DISTRICT

UTILITY MAIN IN PAVED DRIVE

UPDATED	SCALE	NO.
10/02/14	N.T.S.	
DRAWN	CHECKED	
A.J.K.		

MOSELEYARCHITECTS
6210 ARDREY KELL ROAD • THE HUB AT WAVERLY, SUITE 425 • CHARLOTTE, NC 28277
PHONE (704) 540-3755 FAX (704) 540-3754
MOSELEYARCHITECTS.COM

PROGRESS PRINT NOT FOR CONSTRUCTION

GEORGETOWN COUNTY DETENTION CENTER

GEORGETOWN COUNTY
2934 BROWNS FERRY RD, GEORGETOWN, SC 29440

PROJECT NO: 211270
DATE: JANUARY 18, 2024

REVISIONS

DATE	DESCRIPTION

WATER & SEWER DETAILS

C2.4

Plotted: Jun 19, 2024 - 12:04pm Keyon
W:\Work Folder\ Projects\211270 Georgetown County Detention Center\CD\Working\211270 - WATER & SEWER DETAILS.dwg, 24X36(ARCH D) TB

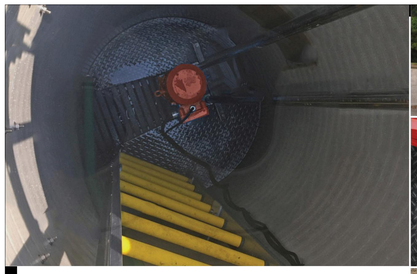

GRINDER MANHOLES

FIBERGLASS MANHOLE-GRINDER PACKAGES

Prefabricated Manholes with XRipper® Grinder

Complete package from a single supplier. Just dig and drop it in.

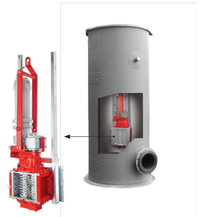

VOGELSANG

KEEP WASTEWATER FLOWING WITH XRIPPER® MANHOLES

IDEAL WASTEWATER SOLUTION FOR ALL TYPES OF FACILITIES, COMPLEXES, NEIGHBORHOODS & MORE

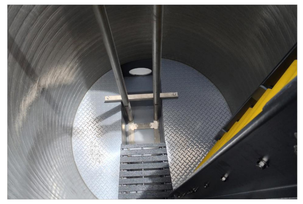

SIZING OPTIONS

Grinder Manholes are available in a range of diameters:

- 48-inch [1.22 m]
- 60-inch [1.52 m]
- 72-inch [1.83 m]
- 96-inch [2.44 m]

These diameters accommodate:
- Single grinder
- Dual grinder
- Grinder & bypass channel configurations

Choose XRipper Grinder Manholes for a variety of in-line sewage grinding applications.

Manholes are low maintenance, quick to install, water-tight and corrosion resistant units built with a ruggedness to withstand the most aggressive of environments.

Manhole units come with an XRipper twin-shaft grinder which reduces debris and large solids, ensuring your wastewater stream continues to flow. XRipper grinders are known for durability and minimal maintenance.

While most grinder manholes utilize domed fiberglass tops to maximize access, suitable for grassy areas, we also offers manholes suitable for vehicular or pedestrian traffic.

MANHOLE

- Two-piece construction
- Fiberglass access ladders
- Intermediate platforms
- Exhaust fans / vents
- Vehicle and pedestrian tops

GRINDER

- Factory-installed grinder rails
- Bypass channels
- Overflow pipes
- Static back-up bar screens

XRipper® Twin-Shaft Grinders From Vogelsang

XRipper is a high-torque, robust grinder built to grind, shred and reduce your toughest wastewater debris.

BETTER BLADE TECHNOLOGY

Switch to Vogelsang and you get our Ripper Rotor cutting system. These are heavy-duty cutting elements CNC-cut from a single block of specially hardened steal. This provides consistent torque across the entire unit, where other brands feature individual blades and spacers that wear and loosen.

Channel grinders often require longer cutting stacks to compensate for high flows. In these cases, competitors units require a center bearing for stack heights of 24 inches and above. However, Vogelsang's XRC series features one-piece ripper rotor, which are sturdy enough to not necessitate center bearings or extra support. Not only does this cut down on additional wear parts and maintenance work, it results in a more rigid cutting assembly and less shaft deflection.

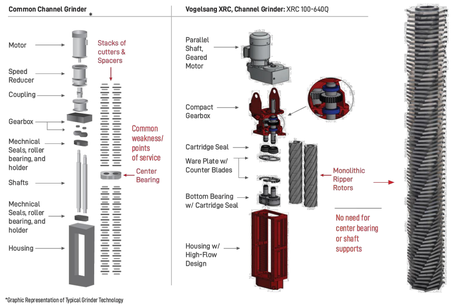

*Graphic Representation of Typical Grinder Technology

MORE ROBUST SHAFTS

Other manufacturers use smaller diameter hex-shafts which are prone to allow for more significant deflection. Shaft deflection puts strain on the cutting system, seals, bearings, and leads to shorter service cycles.

With XRipper XRC designs, Vogelsang allows the Ripper Rotors to act as the shafts. This effectively provides a large diameter shaft that greatly reduces deflection while generating more torque at lower speeds and not requiring center bearings or shaft supports.

REVERSIBLE CUTTERS

The one-piece rotors can easily be flipped on-end to extend life.

Why Customers Choose XRipper Grinders:

SPECIAL REPLACEMENT OFFER

- **Get a New Unit for the Cost of Repair** -- send us the repair or replacement quote on your current unit and we'll provide a price-match offer on a brand new XRipper twin-shaft grinder that matches the specs of the current unit, including the grinder and motor.

DROP-IN REPLACEMENT DESIGN

- XRipper matches common channel dimensions, wet well designs, and fits existing rail or bracket systems of all typical lift/pump stations.
- You have the option to use the existing control panel, so not only does the new unit drop into place, it can plug into the existing set-up and be running in no time.

UNMATCHED WARRANTY

- XRipper comes with a 2-year, 100% manufacturers parts and labor warranty, including wear and tear parts, such as cutters and mechanical seals.

LIFETIME COST SAVINGS

- Not only do we beat the competition on price, you'll be positioned to save thousands of dollars over the life of the XRipper through its reliability and lower repair costs.
  - NO expensive replacement program
  - 100% serviceable on-site

EASY ONSITE MAINTENANCE

- XRipper has 40-50% fewer wet-end parts than other units. Combined with an overall service-friendly design, this means basic maintenance procedures and wear-part changes can easily be done on-site. This minimizes downtime and keeps you out of expensive repair or replacement programs.

XRipper® XRC with SIK

User-friendly unit for open sewers, inlet channels, ducts, and lift stations

MODEL	Blade Widths	Drive Power		Drive Speed	Max. Throughput*		Inlet Opening (WxL)		Min Channel Width
Vogelsang	mm/inch	kW	HP	rpm	m^3/h	GPM	mm	in.	mm/inch
100-320QD	6/0.24	2.2/4	3/5	50	160	620	219 x 320	8.6" x 12.6"	300/11.75
100-480QD	6/0.24	2.2/4	3/5	50	222	980	219 x 480	8.6" x 18.9"	300/11.75
100-640QD	6/0.24	2.2/4	3/5	50	310	1,370	219 x 640	8.6" x 25.2"	300/11.75
100-800QD	6/0.24	2.2/4	3/5	50	480	2,100	219 x 800	8.6" x 31.5"	300/11.75
100-960QD	6/0.24	2.2/4	3/5	50	690	3,030	219 x 960	8.6" x 37.8"	300/11.75
136-560QD	10/0.40	2.2/4	3/5	44	360	1,600	365 x 560	14.4" x 22.1"	440/18.15
184-520QD	10/0.40	4/5.5	5/7.5	34	520	2,300	500 x 520	19.7" x 0.5"	600/23.75
184-780QD	10/0.40	4/5.5	5/7.5	34	795	3,500	500 x 780	19.7" x 30.7"	600/23.75

* Maximum theoretical throughput for water and optimal sewer conditions. We would be happy to configure the best grinder for your application with the help of our computer-assisted design software.

Vogelsang USA | 7966 State Route 44 | P.O. Box 751 | Ravenna, Ohio 44266 | USA
Toll Free: 800.984.9400 | Tel: 330.296.3820 | Fax: 330.296.4113| sales@vogelsangusa.com

VOGELSANG
ENGINEERED TO WORK

MOSELEY ARCHITECTS
6210 ARDREY KELL ROAD • THE HUB AT WAVERLY, SUITE 425 • CHARLOTTE, NC 28277
PHONE (704) 540-3755 FAX (704) 540-3754
MOSELEYARCHITECTS.COM

PROGRESS PRINT NOT FOR CONSTRUCTION

GEORGETOWN COUNTY DETENTION CENTER

GEORGETOWN COUNTY
2934 BROWNS FERRY RD, GEORGETOWN, SC 29440

PROJECT NO: 211270
DATE: JANUARY 18, 2024

REVISIONS	
DATE	DESCRIPTION

GRINDER DETAILS

C2.5

Autodesk Docs: 7 Projects/211270 Georgetown County Detention Center (CD)/Drawings/211270_GRINDER DETAILS.dwg, 1/18/2024 8:57:56 AM, Jan 18, 2024 - 8:58am, bgunn

PORTION OF
TMS 02-1009-004-20-00

N 37°34'52" W
2045.34'

51' R/W VARIES

S 37°34'52" E
1113.60'

FLOOD ZONE X

NEW DETENTION CENTER
FP: 20.0

RE-ENTRY
FP: 18.3

MO
FP: 19.1

SLIDE GATE WITH KNOX BOX

SLIDE GATE WITH KNOX BOX

INV. IN: 11.63 (NE)
CS #95
FR: 13.71
INV. OUT: 12.00 (SW)
SUMP: 9.71
50 LF 18" RCP @ 0.66%

SMH #18
FR: 16.87
INV. IN: 7.72 (NE)
INV. IN: 11.30 (SE)
INV. OUT: 7.72 (SW)
SUMP: 6.72

GI #17
FR: 16.46
INV. IN: 7.51 (NE)
INV. OUT: 7.51 (S)
SUMP: 6.51

306 LF 36" RCP @ 0.25%

GI #19
FR: 16.46
INV. IN: 9.48 (NE)
INV. IN: 10.91 (S)
INV. OUT: 8.48 (SW)
SUMP: 7.48

195 LF 24" RCP @ 0.30%

SMH #20
FR: 17.43
INV. IN: 10.07 (SE)
INV. IN: 11.81 (NE)
INV. OUT: 10.07 (SW)
SUMP: 9.07

99 LF 18" RCP @ 0.40%

GI #25
FR: 16.93
INV. OUT: 12.21 (SW)
SUMP: 11.21

GI #23
FR: 17.70
INV. IN: 12.66 (SE)
INV. IN: 11.26 (NE)
INV. OUT: 11.25 (SW)
SUMP: 10.25

51 LF 24" RCP @ 0.40%

GI #24
FR: 17.46
INV. OUT: 11.95 (SW)
SUMP: 10.95

81 LF 36" RCP @ 0.25%

95 LF 18" RCP @ 0.40%

SMH #16
FR: 16.95
INV. IN: 7.27 (N)
INV. OUT: 6.27 (S)
SUMP: 5.27

GI #39
FR: 16.15
INV. OUT: 11.68 (NW)
SUMP: 10.68

GI #38
FR: 15.67
INV. OUT: 10.00 (SW)
SUMP: 9.00

129 LF 48" RCP @ 0.25%

GI #40
FR: 16.09
INV. OUT: 11.34 (N)
SUMP: 10.34

108 LF 18" RCP @ 0.40%

GI #21
FR: 17.56
INV. IN: 10.27 (SE)
INV. OUT: 10.27 (NW)
SUMP: 9.27

31 LF 24" RCP @ 0.40%

SMH #22
FR: 17.71
INV. IN: 10.90 (NE)
INV. IN: 11.52 (SE)
INV. OUT: 10.40 (NW)
SUMP: 9.40

70 LF 18" RCP @ 0.50%

70 LF 18" RCP @ 1.00%

76 LF 18" RCP @ 0.50%

65 LF 18" RCP @ 0.50%

91 LF 18" RCP @ 0.50%

GI #41
FR: 17.62
INV. OUT: 12.30 (NE)
SUMP: 11.30

GI #27
FR: 17.76
INV. OUT: 13.04 (NW)
SUMP: 12.04

GI #26
FR: 17.00
INV. IN: 11.84 (SW)
INV. OUT: 11.84 (NW)
SUMP: 10.84

97 LF 18" RCP @ 0.40%

81 LF 12" HDPE @ 2.47%

INV. OUT: 15.00 (SW)

INV. OUT: 15.00 (E)

INV. IN: 13.50 (W)

201 LF 12" HDPE @ 0.78%

SMH #15
FR: 17.27
INV. IN: 5.95 (N)
INV. IN: 9.61 (NE)
INV. OUT: 5.95 (SE)
SUMP: 4.95

INV. IN: 13.00 (NE)

GI #1
FR: 16.46
INV. IN: 5.55 (NW)
INV. IN: 3.01 (SE)
INV. OUT: 3.01 (SW)
SUMP: 2.01

161 LF 48" RCP @ 0.25%

GI #13
FR: 17.00
INV. OUT: 12.41 (SE)
SUMP: 11.41

76 LF 18" RCP @ 0.40%

GI #14
FR: 17.26
INV. OUT: 12.73 (SE)
SUMP: 11.73

65 LF 18" RCP @ 0.40%

SMH #8
FR: 17.32
INV. IN: 12.15 (NE)
INV. IN: 12.15 (NW)
INV. OUT: 12.15 (SE)
SUMP: 11.15

70 LF 18" RCP @ 0.40%

104 LF 48" RCP @ 0.15%

INV. IN: 2.85 (NE)

GI #37
FR: 15.97
INV. OUT: 8.81 (SE)
SUMP: 7.81

95 LF 48" RCP @ 0.15%

133 LF 6" HDPE @ 1.87%

GI #11
FR: 17.09
INV. IN: 12.38 (NW)
INV. OUT: 12.38 (SE)
SUMP: 11.38

64 LF 18" RCP @ 0.40%

GI #32
FR: 17.34
INV. OUT: 12.70 (SE)
SUMP: 11.70

65 LF 18" RCP @ 0.50%

GI #9
FR: 17.13
INV. IN: 12.43 (NE)
INV. IN: 12.43 (NW)
INV. OUT: 12.43 (SW)
SUMP: 11.43

GI #10
FR: 16.95
INV. OUT: 12.71 (SW)
SUMP: 11.71

GI #7
FR: 17.00
INV. IN: 11.90 (NW)
INV. OUT: 11.90 (SE)
SUMP: 10.90

GI #29
FR: 16.77
INV. OUT: 12.74 (SE)
SUMP: 11.74

101 LF 18" RCP @ 0.41%

70 LF 18" RCP @ 0.40%

GI #6
FR: 15.13
INV. IN: 11.92 (SE)
INV. OUT: 11.65 (NW)
INV. OUT: 11.62 (NE)
SUMP: 10.62

GI #35
FR: 16.18
INV. OUT: 8.05 (S)
SUMP: 7.05

101 LF 6" HDPE @ 1.24%

46 LF 18" RCP @ 0.40%

SMH #2
FR: 16.95
INV. IN: 3.15 (E)
INV. OUT: 3.15 (NW)
SUMP: 2.15

84 LF 48" RCP @ 0.15%

61 LF 18" RCP @ 0.40%

63 LF 18" RCP @ 0.51%

295 LF 36" RCP @ 0.25%

204 LF 36" RCP @ 0.20%

SMH #3
FR: 17.38
INV. IN: 4.28 (NE)
INV. IN: 10.92 (SE)
INV. IN: 8.63 (NW)
INV. OUT: 3.28 (W)
SUMP: 2.28

72 LF 18" RCP @ 0.40%

GI #4
FR: 16.46
INV. IN: 4.69 (NE)
INV. IN: 10.96 (SE)
INV. IN: 7.80 (N)
INV. OUT: 4.69 (SW)
SUMP: 4.39

92 LF 24" RCP @ 0.26%

100 LF 24" RCP @ 0.25%

GI #5
FR: 16.93
INV. IN: 6.42 (NE)
INV. IN: 12.06 (NW)
INV. IN: 7.56 (SE)
INV. OUT: 5.42 (SW)
SUMP: 4.42

SMH #6
FR: 17.43
INV. IN: 11.71 (NE)
INV. IN: 11.49 (NW)
INV. OUT: 6.67 (SW)
SUMP: 5.67

99 LF 18" RCP @ 0.50%

GI #12
FR: 16.94
INV. IN: 12.46 (SE)
INV. IN: 12.46 (NW)
INV. OUT: 12.21 (SW)
SUMP: 11.21

50 LF 18" RCP @ 0.50%

GI #4
FR: 16.33
INV. IN: 12.11 (SE)
INV. OUT: 12.09 (NW)
SUMP: 11.09

GI #36
FR: 17.00
INV. OUT: 11.21 (NW)
SUMP: 10.21

103 LF 18" RCP @ 0.40%

86 LF 18" RCP @ 0.40%

105 LF 24" RCP @ 0.38%

GI #28
FR: 17.05
INV. OUT: 12.71 (NW)
SUMP: 11.71

GI #34
FR: 17.00
INV. IN: 11.37 (E)
INV. OUT: 11.37 (NW)
SUMP: 10.37

GI #42
FR: 17.66
INV. OUT: 11.48 (E)
SUMP: 10.48

GI #31
FR: 17.67
INV. IN: 12.15 (S)
INV. IN: 11.07 (W)
INV. OUT: 7.80 (NW)
SUMP: 6.80

75 LF 18" RCP @ 0.51%

GI #33
FR: 17.68
INV. OUT: 11.71 (W)
SUMP: 10.71

GI #30
FR: 17.75
INV. OUT: 12.53 (N)
SUMP: 11.53

GI #2
FR: 17.07
INV. IN: 12.63 (SE)
INV. OUT: 12.61 (NW)
SUMP: 11.61

INV.: 12.72

GEORGETOWN DETENTION CENTER (EW 211270)
CN, Impervious & Pervious Area Calcs

BASIN	TOTAL AREA	ACRES	IMP AREA (SF)	CN	PERV AREA	CN	WEIGHTED CN	TC	Imp Percent
PRE-DEVELOPMENT	956,640	21.96	0	98	956,640	79	79	38	0%
POST-DEVELOPMENT	956,640	21.96	415,321	98	541,319	84	90	22	43%

Soils Yemassee loamy fine sand HSG "B/D", Bladen loam HSG "C/D"
Pre = Fair Woods CN 79
Post = Fair Open Space CN 84, Impervious CN 98

Impervious CN = 98

		Pervious		CN
		2,594,869	SF Fair Forest HSG "D"	79
0	SF	0% Impervious Coverage	Pervious Weighted CN	79

Impervious CN = 98

		Pervious		CN
157,361	Proposed Pond	541,319	SF Fair Open Space HSG "D"	84
68,840	Proposed Roads			
81,000	Proposed Parking Lot (asphalt)			
0	Proposed Parking Lot (gravel)			
15,620	sidewalk/concrete			
85,000	JAIL			
4,500	RE-ENTRY			
3,200	MORGUE			
415,321	SF	43% Impervious Coverage	Pervious Weighted CN	84

	1" Over Impervious Area		1/2" Over Disturbed Site	
	415,321 SF	9.53 AC-FT	956,640 SF	21.96 AC-FT
	34,610 CF	0.79 AC-FT	39,860 CF	0.92 AC-FT
	39,860 cuft of storage needed			
	437,172 cuft of storage provided		10.04 AC-FT	

Page 1

GENERAL NOTES:

THIS PROPERTY IS KNOWN AS GEORGETOWN COUNTY DETENTION CENTER.

PARCEL # 02-1009-004-20-00

THIS PROPERTY IS LOCATED IN FLOOD ZONE X ACCORDING TO F.I.R.M. # 45043C0335 G, DATED: 5/9/2023

DEVELOPMENT NOTES:

TOTAL DISTURBED AREA = 19.05 AC (829,818 SF)

TOTAL ACREAGE = 59.59 AC
TOTAL PROJECTED AREA = 21.96 AC (956,640 SF)
TOTAL WETLANDS = 1.96 AC
JURISDICTIONAL = 0.66 AC
NON-JURISDICTIONAL = 1.30 AC
TOTAL UPLANDS = 57.79 AC

CURRENT ZONING: LI

SETBACKS BASED ON RE3 ZONING (REF. MRD3)
FRONT SETBACK 50'
SIDE SETBACK 30'
REAR SETBACK 30'
CORNER 33'
MAXIMUM HEIGHT 50'

GRADING NOTES:

1. AREAS WITH PROTECTED TREES ARE TO BE GRADED TO DRAIN WITHOUT DISTURBING TREES.
2. AFTER CLEARING AND LAND BALANCE, PERIMETER AREAS WITH PROTECTED TREES TO BE INSPECTED BY ENGINEER OF RECORD.
3. AN ADS REPRESENTATIVE AND DESIGN ENGINEER SHALL BE PRESENT DURING THE INSTALLATION OF ALL STORMTECH CHAMBERS.
4. INSPECTION REPORT DURING CONSTRUCTION IS REQUIRED TO BE SUBMITTED TO THE GEORGETOWN COUNTY STORMWATER DIVISION STAFF.

NOTE:

IN ORDER TO RECEIVE A CERTIFICATE OF OCCUPANCY (CO) THE PROJECT MUST BE CLOSED WITH GEORGETOWN COUNTY STORMWATER:

- STORMWATER AS-BUILTS (SIGNED BY SURVEYOR AND ENGINEER OF RECORD)
- CLOSEOUT APPLICATION FORM
- AS-BUILT CERTIFICATION FORM
- RECORDED BMP AGREEMENT
- APPROVED FINAL INSPECTION

GRADING LEGEND

DESCRIPTION	PROPOSED
TOP OF PAVEMENT	TP ???
SIDEWALK	SW ???
TOP OF CONCRETE	TC ???
FINISHED GRADE	FG ???

DRAINAGE LEGEND

DESCRIPTION	EXISTING	PROPOSED
PIPE		
DITCH		
CURB INLET		
HOODED INLET		
GRATE INLET		
JUNCTION BOX		
JUNCTION MANHOLE		
OUTLET STRUCTURE		

40 0 20 40 80
GRAPHIC SCALE

MOSELEYARCHITECTS
6210 ARDREY KELL ROAD • THE HUB AT WAVERLY, SUITE 425 • CHARLOTTE, NC 28277
PHONE (704) 540-3755 FAX (704) 540-3754
MOSELEYARCHITECTS.COM

PROGRESS PRINT NOT FOR CONSTRUCTION

GEORGETOWN COUNTY DETENTION CENTER

GEORGETOWN COUNTY
2934 BROWNS FERRY RD, GEORGETOWN, SC 29440

PROJECT NO: 211270
DATE: JANUARY 18, 2024

REVISIONS
DATE DESCRIPTION

1:40
GRADING & DRAINGE PLAN

C3.0

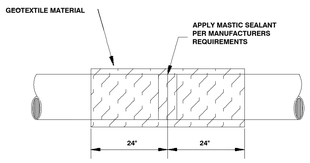

NOTE:
1. INSTALLATION OF FILTER FABRIC AT JOINT AFTER EACH SECTION IS JOINED UP, THE CONTRACTOR SHALL PLACE TWO (2) LAYERS OF FILTER FABRIC AROUND THE JOINT, A MINIMUM OF FOUR FEET WIDE , CENTERED ON THE JOINT.

2. FILTER FABRIC SHALL BE A NON-WOVEN HEAT BONDED FIBER OF POLYPROPYLENE AND NYLON FILAMENTS EQUIVALENT TO MIRAFI 140 N.

3. NOT REQUIRED FOR GASKETED PIPE CONNECTIONS.

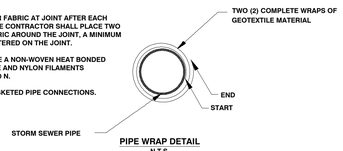

PIPE WRAP DETAIL
N.T.S.

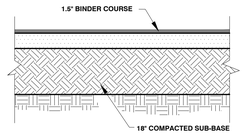

NOTES:
1. SUBGRADE SHALL BE COMPACTED TO 95% BY MODIFIED PROCTOR.
2. GABC SHALL BE COMPACTED TO 100% BY MODIFIED PROCTOR.
3. FINISH ASPHALT TO BE 1/4" ABOVE FACE OF ROLL CURB - SEE CURB DETAIL.
4. THE STATE APPROVED MIX DESIGN AND THE PLANT GRADATION REPORT ARE TO BE SUBMITTED TO THE COUNTY ENGINEERING DEPARTMENT FOR BOTH THE ASPHALT BINDER AND ASPHALT SURFACE MIX.
5. FINAL STANDARD PAVEMENT SECTION SUBJECT TO MODIFICATION BASED ON GEOTECHNICAL RECOMMENDATION.
6. SUBGRADE MATERIAL MUST BE APPROVED BY THE ENGINEER
7. SEE SHEET C4.5 FOR HMA AND BASE STRUCTURAL AND DEPTH DETAILS.

STANDARD PAVEMENT SECTION (ACCESS STREET)
N.T.S.

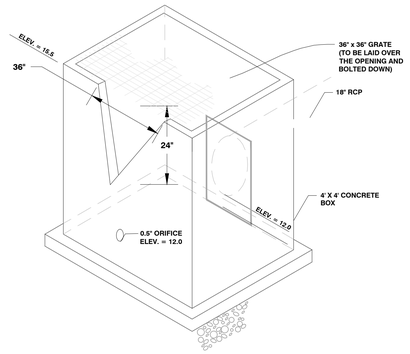

OUTLET STRUCTURE DETAIL
POND 1

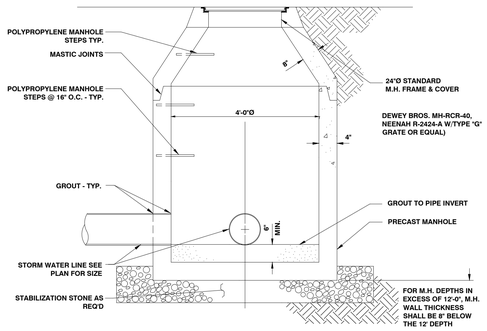

TYPICAL PRECAST STORMWATER JUNCTION BOX - SECTION

NOTE:
M.H. DEPTH 0'-0" TO 3'-0" = 27"Ø
DEPTH 3'-0" TO 5'-0" = 36"Ø
DEPTH IN EXCESS OF 5'-0" = 48"Ø

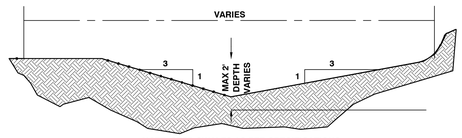

NOTE: SEED SWALES AS PER SPECIFICATIONS.

TYPICAL SWALE
N.T.S.

ALL DRAINAGE STRUCTURES ARE TO MEET AASHTO AND SCDOT SPECIFICATIONS. GRATE MFG. BY SUMTER MACHINERY CO. FRAME DIF-65 GRATE DIG-65 OR APPROVED EQUAL

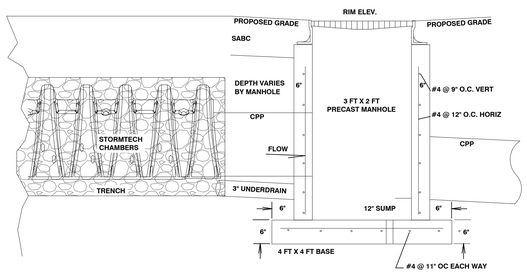

TYPE S OR M. MORTAR MIXED TO SCDOT SPECS. TO BE USED FOR ALL BRICK & STORMDRAIN WORK

CATCH BASIN
NOT TO SCALE

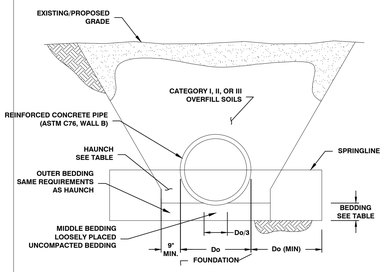

TYPICAL RCP STORM PIPE BEDDING

INSTALLATION TYPE	BEDDING THICKNESS	HAUNCH AND OUTER BEDDING	LOWER SIDE
TYPE 1	Do/24 MIN, NOT LESS THAN 3". IF ROCK FDN, USE Do/12 MIN, NOT LESS THAN 6".	95% CATEGORY I	90% CATEGORY I, 95% CATEGORY II, OR 100% CATEGORY III
TYPE 2	Do/24 MIN, NOT LESS THAN 3". IF ROCK FDN, USE Do/12 MIN, NOT LESS THAN 6".	95% CATEGORY I, OR 90% CATEGORY II	85% CATEGORY I, 90% CATEGORY II, OR 95% CATEGORY III
TYPE 3	Do/24 MIN, NOT LESS THAN 3". IF ROCK FDN, USE Do/12 MIN, NOT LESS THAN 6".	85% CATEGORY I, 90% CATEGORY II, OR 95% CATEGORY III	85% CATEGORY I, 90% CATEGORY II, OR 95% CATEGORY III
TYPE 4	THIS TYPE OF INSTALLATION IS NOT ALLOWED		

EQUIVALENT SOIL CLASSIFICATIONS

SIDD	USCS	AASHTO
GRAVELLY SAND (CATEGORY I)	SW, SP, GW, GP	A1, A3
SANDY SILT (CATEGORY II)	GM, SM, ML, ALSO, GC, SC W/ LESS THAN 20% PASSING #200 SIEVE	A2, A4
SILTY CLAY (CATEGORY III)	CL, MH, GC, SC CH	A5, A6

NOTES:
1. INSTALLATION GENERALLY COMPLIES WTIH STANDARD INSTALLATIONS DIRECT DESIGN (SIDD) AS DEVELOPED BY THE AMERICAN CONCRETE PIPE ASSOCIATION (ACPA).
2. TYPE 1 INSTALLATION WILL BE UTILIZED UNDER ALL ROADWAYS AND BUILDINGS. TYPE 2 INSTALLATION WILL BE UTILIZED OUTSIDE OF ROADWAYS AND BUILDINGS IN AREAS WHERE SETTLEMENT IS AN ISSUE. TYPE 3 INSTALLATION WILL BE UTILIZED IN LOCATIONS WHERE SETTLEMENT IS NOT AN ISSUE. TYPE 4 INSTALLATION IS NOT ALLOWED.
3. COMPACTION AND SOILS SYMBOLS - I.E. "95% CATEGORY I" - REFERS TO CATEGORY I SOIL MATERIAL WITH MINIMUM STANDARD PROCTOR COMPACTION OF 95%.
4. THE TRENCH TOP ELEVATION SHALL BE NO LOWER THAN 0.1 H BELOW FINISHED GRADE OR, FOR ROADWAYS, ITS TOP SHALL BE NO LOWER THAN 1' BELOW THE BOTTOM OF THE BASE MATERIAL.
5. SOIL IN BEDDING AND HAUNCH ZONES SHALL BE COMPACTED TO AT LEAST THE SAME COMPACTION AS SPECIFIED FOR THE MAJORITY OF SOIL IN THE BACKFILL ZONE.
6. THE TRENCH WIDTH SHALL BE WIDER THAN SHOWN IF REQUIRED FOR ADEQUATE SPACE TO ATTAIN THE SPECIFIED COMPACTION IN THE HAUNCH AND BEDDING ZONES.
7. FOR TRENCH WALLS THAT ARE WITHIN 10 DEGREES OF VERTICAL, THE COMPACTION OR FIRMNESS OF THE SOIL IN THE TRENCH WALLS AND LOWER SIDE ZONE NEED NOT BE CONSIDERED.
8. FOR TRENCH WALLS WITH GREATER THAN 10 DEGREE SLOPES THAT CONSIST OF EMBANKMENT, THE LOWER SIDE SHALL BE COMPACTED TO AT LEAST THE SAME COMPACTION AS SPECIFIED FOR THE SOIL IN THE BACKFILL ZONE.

MOSELEYARCHITECTS
6210 ARDREY KELL ROAD • THE HUB AT WAVERLY, SUITE 425 • CHARLOTTE, NC 28277
PHONE (704) 540-3755 FAX (704) 540-3754
MOSELEYARCHITECTS.COM

PROGRESS PRINT NOT FOR CONSTRUCTION

GEORGETOWN COUNTY DETENTION CENTER

GEORGETOWN COUNTY
2934 BROWNS FERRY RD, GEORGETOWN, SC 29440

PROJECT NO: 211270
DATE: JANUARY 18, 2024

REVISIONS	
DATE	DESCRIPTION

GRADING & DRAINAGE DETAILS

C3.1

Wrote to 53886 P:\Projects\211270 Georgetown County Detention Center\23Sheets\211270 - DRAWING & SPECIFICATION SETS\C3.0.dwg Feb 20 2024,01:19 PM by JOSH.TAYLOR (Opt=Color)

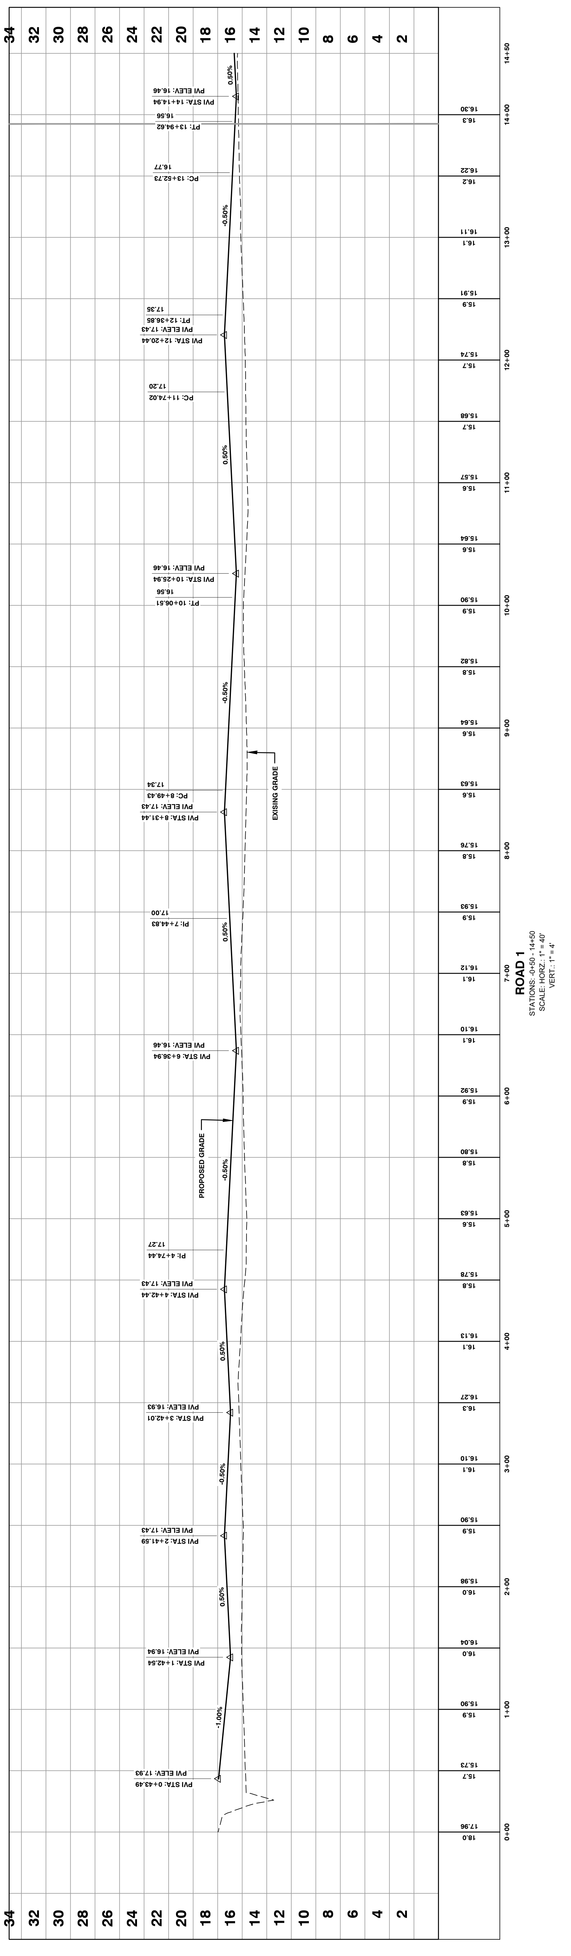

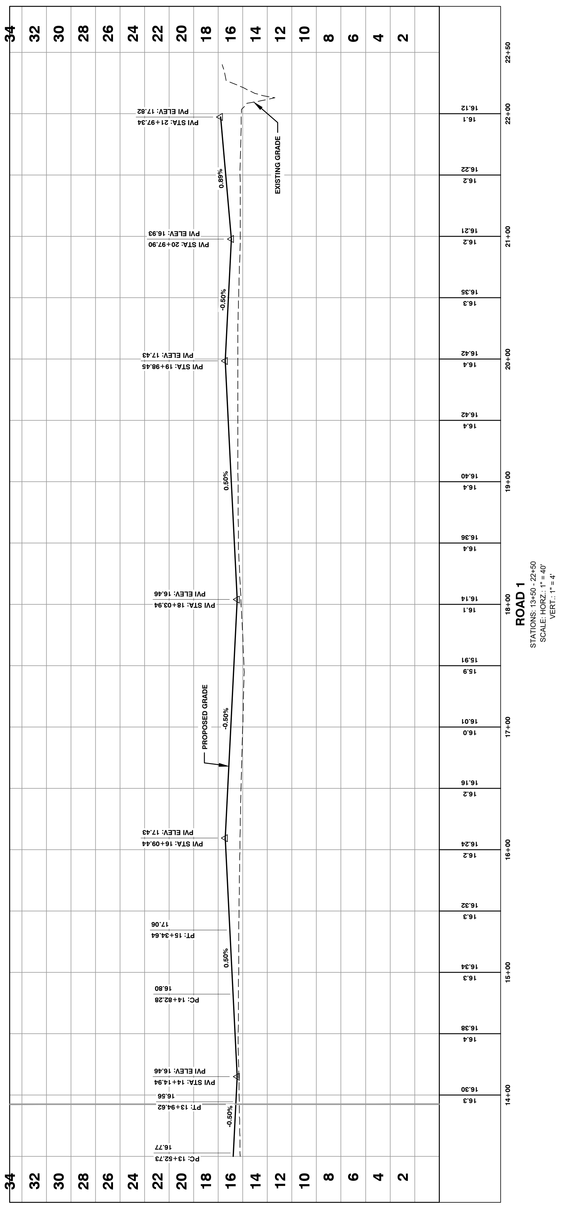

MOSELEYARCHITECTS

6210 ARDREY KELL ROAD • THE HUB AT WAVERLY, SUITE 425 • CHARLOTTE, NC 28277
PHONE (704) 540-3755 FAX (704) 540-3754
MOSELEYARCHITECTS.COM

PROGRESS
PRINT NOT FOR
CONSTRUCTION

GEORGETOWN COUNTY DETENTION CENTER

GEORGETOWN COUNTY
2934 BROWNS FERRY RD, GEORGETOWN, SC 29440

PROJECT NO:	211270
DATE:	JANUARY 18, 2024
REVISIONS	
DATE	DESCRIPTION

1:50
ROAD PROFILES

C3.2

RHINO NAME: Y:\Projects\21\211270 Georgetown County Detention Center\CE\Modeling\211270 - SITE DESIGN.dwg TAB MOSELEY TB - 30 x 42 Jan 18, 2024 - 1:58pm hogans

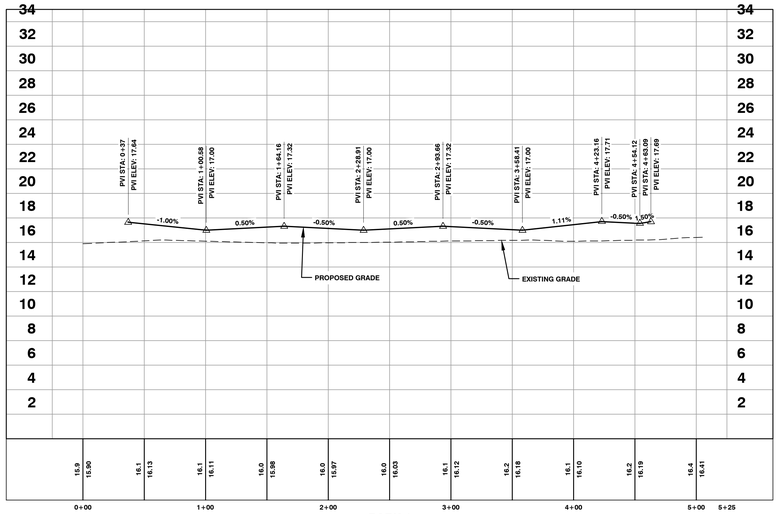

PARK 1
STATIONS: -0+25 - 5+25
SCALE: HORZ.: 1" = 40'
VERT.: 1" = 4'

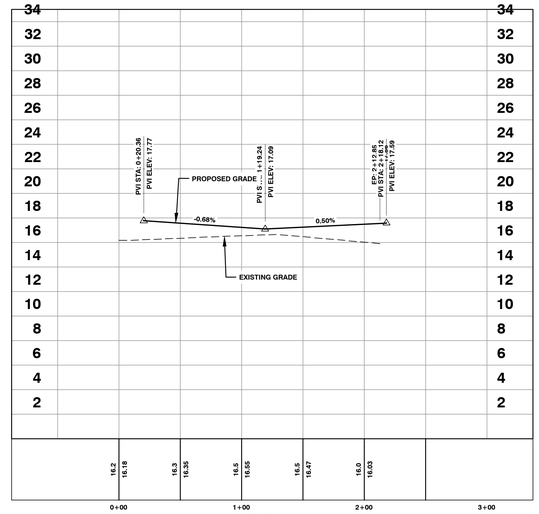

PARK 2
STATIONS: -0+50 - 3+00
SCALE: HORZ.: 1" = 40'
VERT.: 1" = 4'

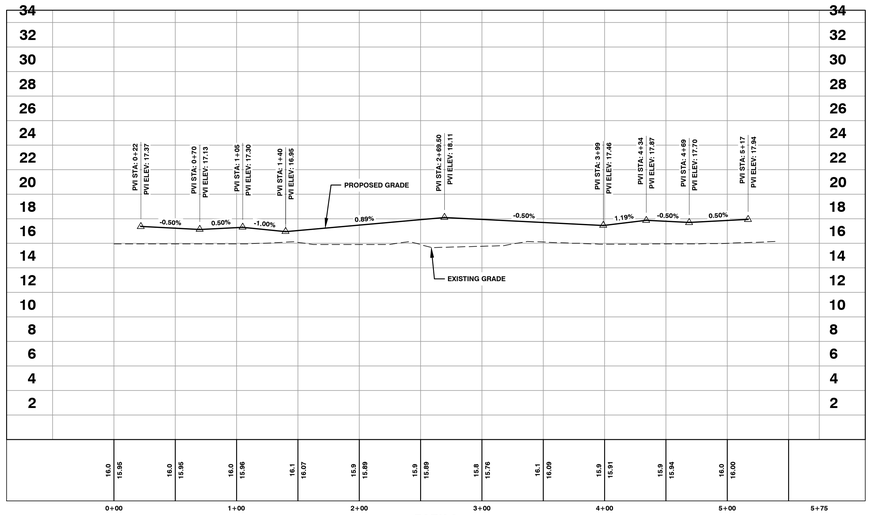

PARK 3
STATIONS: -0+50 - 5+75
SCALE: HORZ.: 1" = 40'
VERT.: 1" = 4'

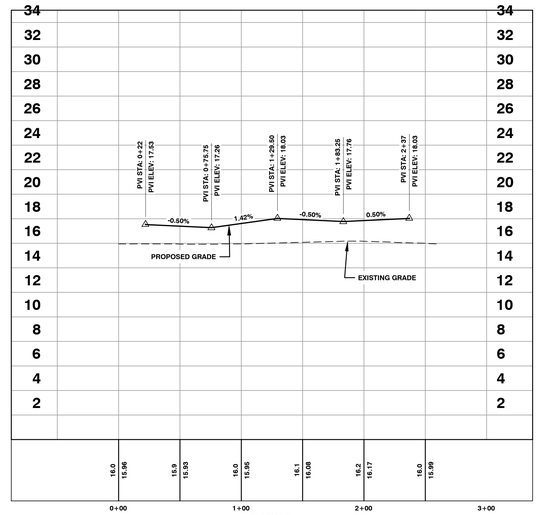

PARK 4
STATIONS: -0+50 - 3+00
SCALE: HORZ.: 1" = 40'
VERT.: 1" = 4'

MOSELEYARCHITECTS
6210 ARDREY KELL ROAD • THE HUB AT WAVERLY, SUITE 425 • CHARLOTTE, NC 28277
PHONE (704) 540-3755 FAX (704) 540-3754
MOSELEYARCHITECTS.COM

PROGRESS
PRINT NOT FOR CONSTRUCTION

GEORGETOWN COUNTY DETENTION CENTER

GEORGETOWN COUNTY
2934 BROWNS FERRY RD, GEORGETOWN, SC 29440

PROJECT NO: 211270
DATE: JANUARY 18, 2024

REVISIONS	
DATE	DESCRIPTION

1:50

ROAD PROFILES

C3.3

©2023 SAGE, P:\Projects\211270 Georgetown County Detention Center (CE Bidding)\211270_DET_EROSION.dwg, 1/18/2024 2:17:03 PM, EST, Jon Ye, 1:50=1 - Adobe Acrobat

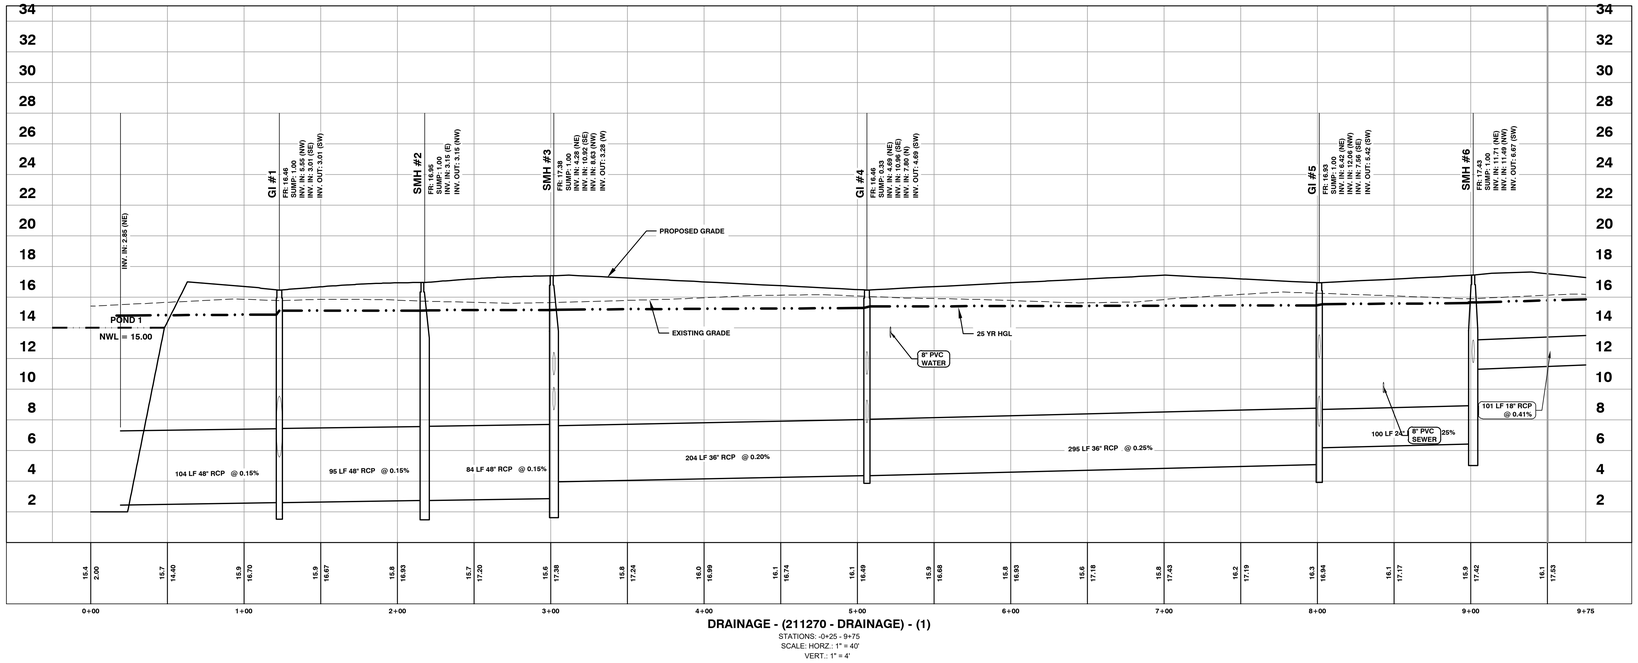

DRAINAGE - (211270 - DRAINAGE) - (1)
STATIONS: -0+25 - 9+75
SCALE: HORZ.: 1" = 40'
VERT.: 1" = 4'

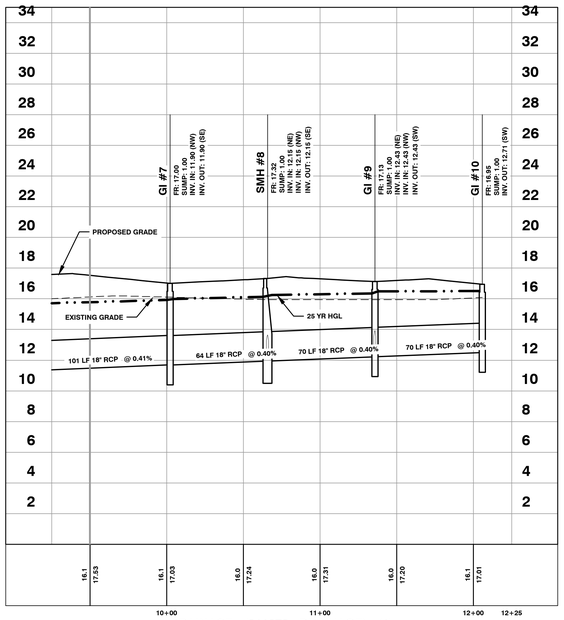

DRAINAGE - (211270 - DRAINAGE) - (1)
STATIONS: 9+25 - 12+25
SCALE: HORZ.: 1" = 40'
VERT.: 1" = 4'

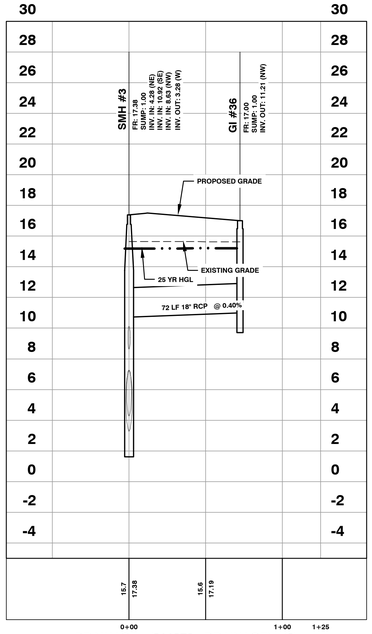

DRAINAGE - (211270 - DRAINAGE) - (2)
STATIONS: -0+50 - 1+25
SCALE: HORZ.: 1" = 40'
VERT.: 1" = 4'

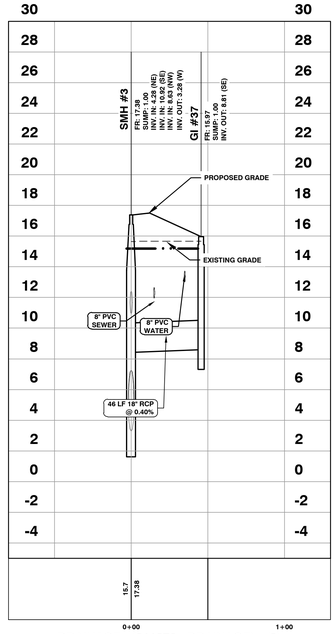

DRAINAGE - (211270 - DRAINAGE) - (3)
STATIONS: -0+50 - 1+00
SCALE: HORZ.: 1" = 40'
VERT.: 1" = 4'

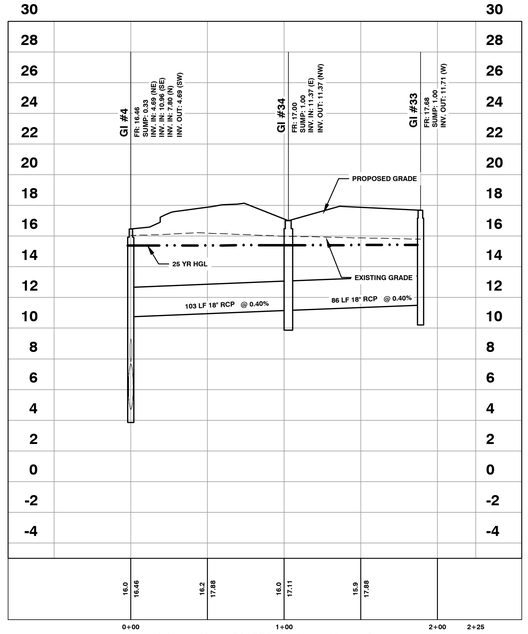

DRAINAGE - (211270 - DRAINAGE) - (4)
STATIONS: -0+50 - 2+25
SCALE: HORZ.: 1" = 40'
VERT.: 1" = 4'

MOSELEYARCHITECTS
6210 ARDREY KELL ROAD • THE HUB AT WAVERLY, SUITE 425 • CHARLOTTE, NC 28277
PHONE (704) 540-3755 FAX (704) 540-3754
MOSELEYARCHITECTS.COM

PROGRESS PRINT NOT FOR CONSTRUCTION

GEORGETOWN COUNTY DETENTION CENTER

GEORGETOWN COUNTY
2934 BROWNS FERRY RD, GEORGETOWN, SC 29440

PROJECT NO: 211270
DATE: JANUARY 18, 2024

REVISIONS	
DATE	DESCRIPTION

1:40

DRAINAGE PROFILES

C3.4

Autodesk Docs: C:\Projects\211270 Georgetown County Detention Center\CE\Working\211270_DRAINAGE 2023Working 2023SCI211270_dra.rvt Jan 18, 2024 - 1:06pm Hayes

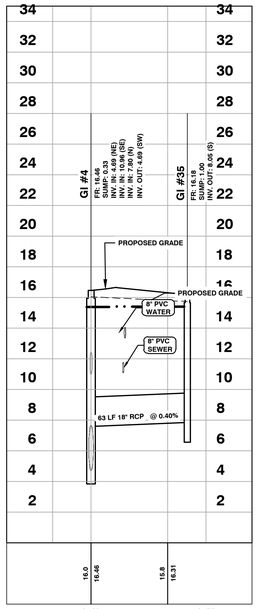

DRAINAGE - (211270 - DRAINAGE) - (5)

STATIONS: -0+25 - 0+75
SCALE: HORZ.: 1" = 40'
VERT.: 1" = 4'

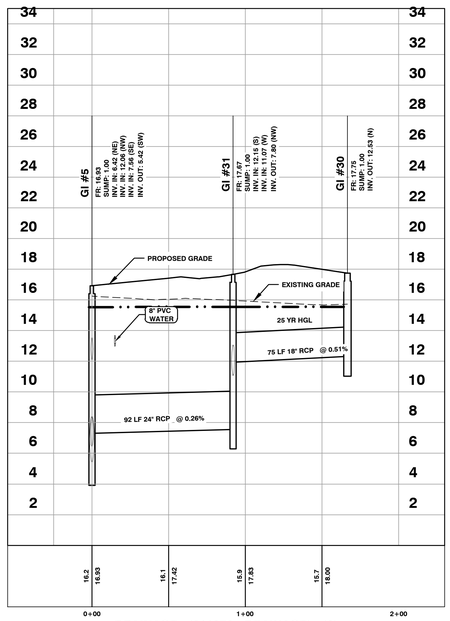

DRAINAGE - (211270 - DRAINAGE) - (6)

STATIONS: -0+25 - 2+00
SCALE: HORZ.: 1" = 40'
VERT.: 1" = 4'

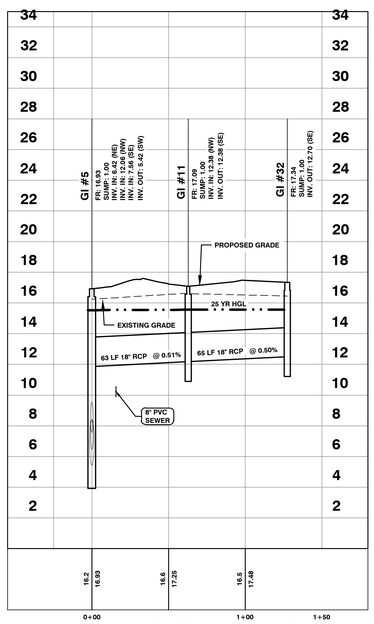

DRAINAGE - (211270 - DRAINAGE) - (8)

STATIONS: -0+25 - 1+50
SCALE: HORZ.: 1" = 40'
VERT.: 1" = 4'

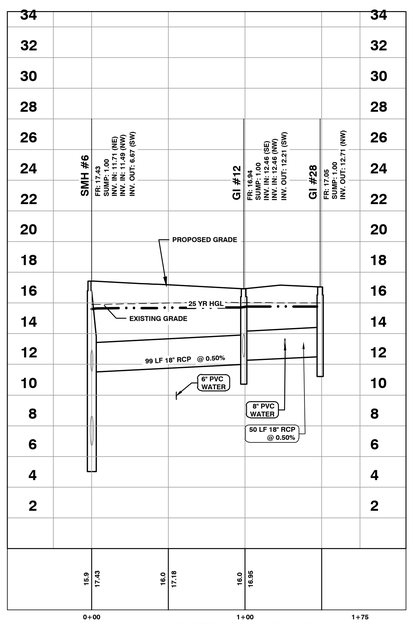

DRAINAGE - (211270 - DRAINAGE) - (9)

STATIONS: -0+25 - 1+75
SCALE: HORZ.: 1" = 40'
VERT.: 1" = 4'

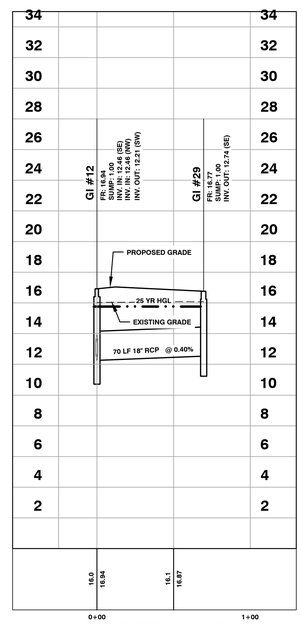

DRAINAGE - (211270 - DRAINAGE) - (10)

STATIONS: -0+25 - 1+00
SCALE: HORZ.: 1" = 40'
VERT.: 1" = 4'

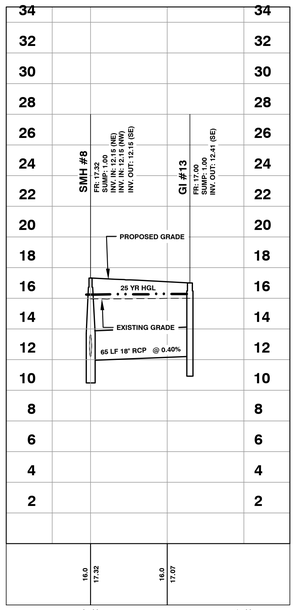

DRAINAGE - (211270 - DRAINAGE) - (11)

STATIONS: -0+25 - 1+00
SCALE: HORZ.: 1" = 40'
VERT.: 1" = 4'

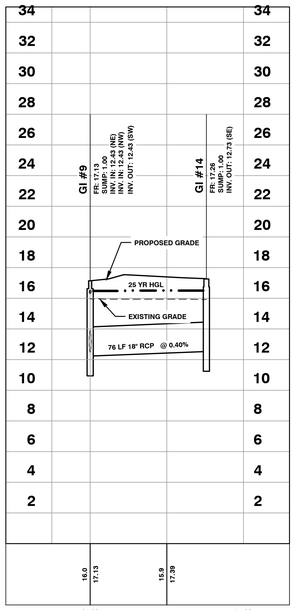

DRAINAGE - (211270 - DRAINAGE) - (12)

STATIONS: -0+25 - 1+00
SCALE: HORZ.: 1" = 40'
VERT.: 1" = 4'

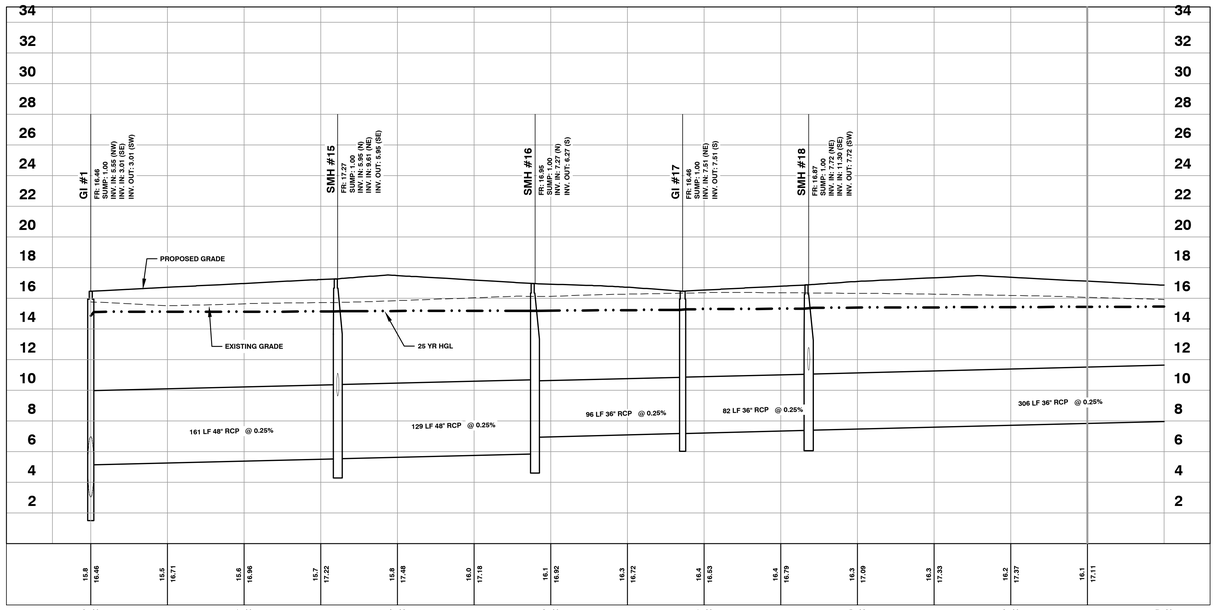

DRAINAGE - (211270 - DRAINAGE) - (13)

STATIONS: -0+25 - 7+00
SCALE: HORZ.: 1" = 40'
VERT.: 1" = 4'

MOSELEYARCHITECTS
8210 ARDREY KELL ROAD • THE HUB AT WAVERLY, SUITE 425 • CHARLOTTE, NC 28277
PHONE (704) 540-3755 FAX (704) 540-3754
MOSELEYARCHITECTS.COM

PROGRESS PRINT NOT FOR CONSTRUCTION

GEORGETOWN COUNTY DETENTION CENTER

GEORGETOWN COUNTY
2934 BROWNS FERRY RD, GEORGETOWN, SC 29440

PROJECT NO: 211270
DATE: JANUARY 18, 2024

REVISIONS	
DATE	DESCRIPTION

1:40

DRAINAGE PROFILES

C3.5

E:\Projects\211270 Georgetown County Detention Center (CE\Modeling\211270_DRAINAGE DESIGN.dwg, 1/12/2024 2:57:55 PM, jhill, 4.2 (20 pmp.ft), 1:20pm, Adobe PDF

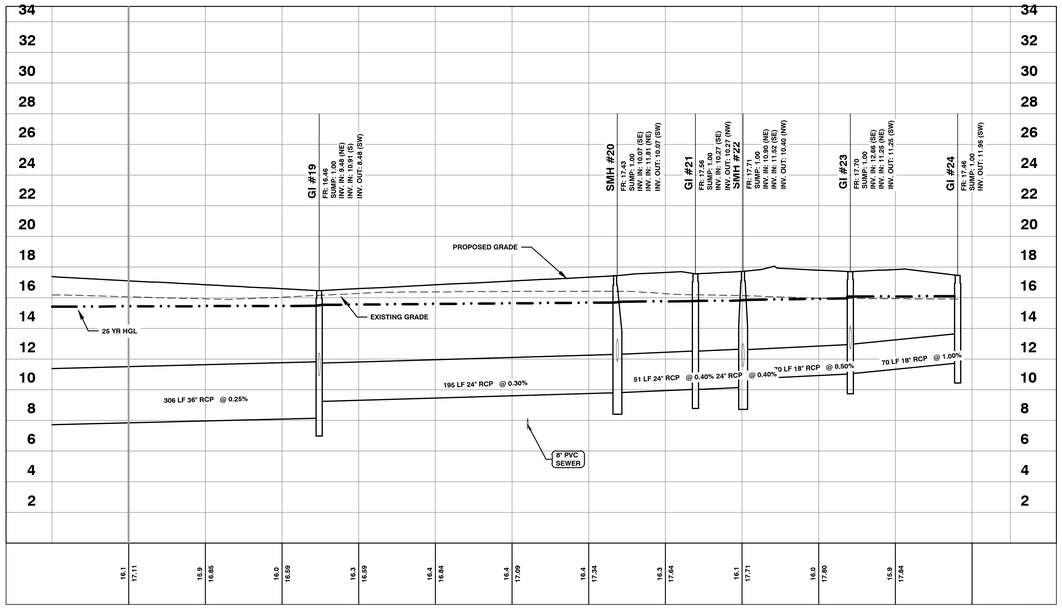

DRAINAGE - (211270 - DRAINAGE) - (13)
STATIONS: 6+00 - 12+25
SCALE: HORZ.: 1" = 40'
VERT.: 1" = 4'

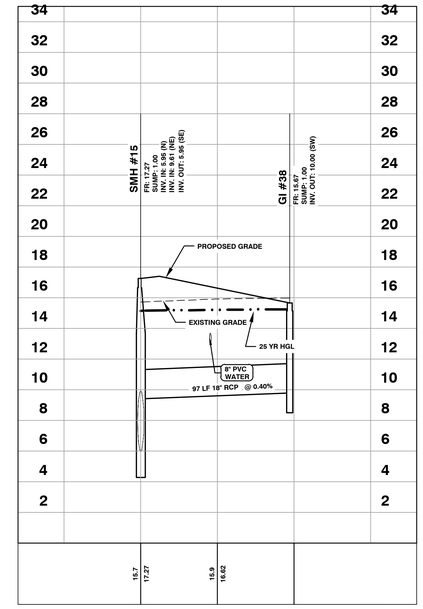

DRAINAGE - (211270 - DRAINAGE) - (14)
STATIONS: -0+50 - 1+50
SCALE: HORZ.: 1" = 40'
VERT.: 1" = 4'

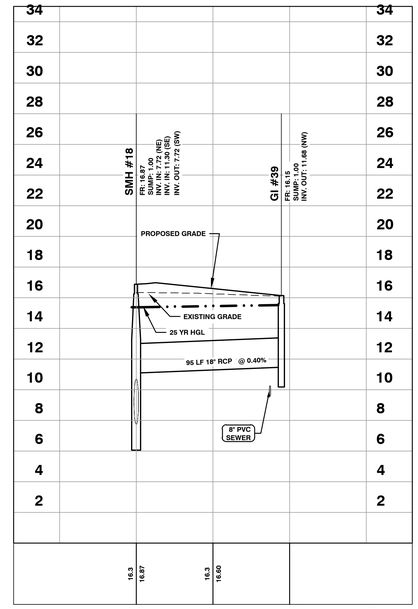

DRAINAGE - (211270 - DRAINAGE) - (15)
STATIONS: -0+50 - 1+50
SCALE: HORZ.: 1" = 40'
VERT.: 1" = 4'

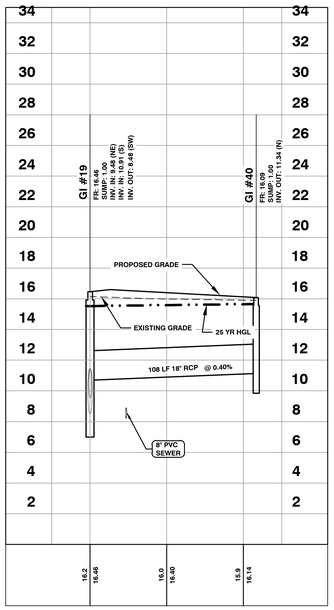

DRAINAGE - (211270 - DRAINAGE) - (16)
STATIONS: -0+25 - 1+25
SCALE: HORZ.: 1" = 40'
VERT.: 1" = 4'

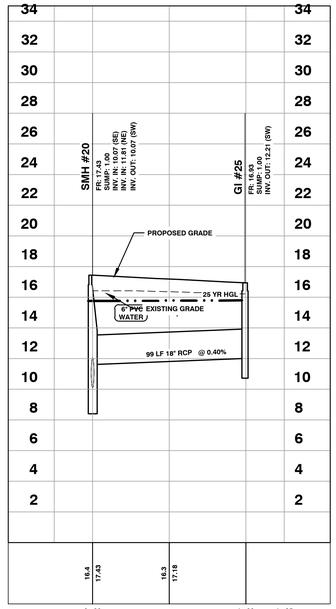

DRAINAGE - (211270 - DRAINAGE) - (17)
STATIONS: -0+25 - 1+25
SCALE: HORZ.: 1" = 40'
VERT.: 1" = 4'

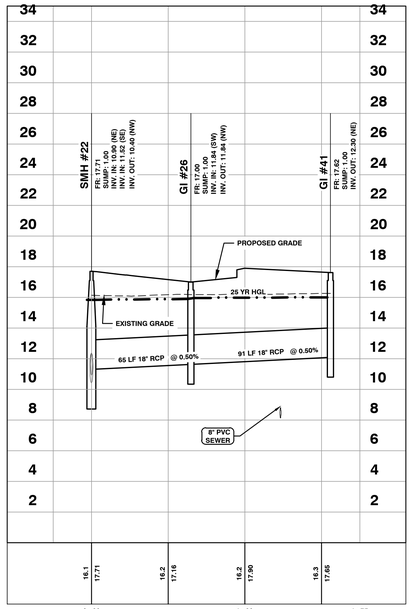

DRAINAGE - (211270 - DRAINAGE) - (18)
STATIONS: -0+25 - 1+75
SCALE: HORZ.: 1" = 40'
VERT.: 1" = 4'

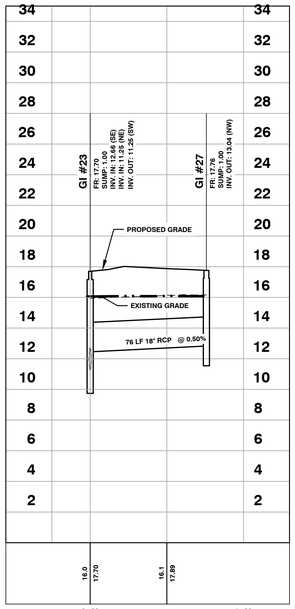

DRAINAGE - (211270 - DRAINAGE) - (19)
STATIONS: -0+25 - 1+00
SCALE: HORZ.: 1" = 40'
VERT.: 1" = 4'

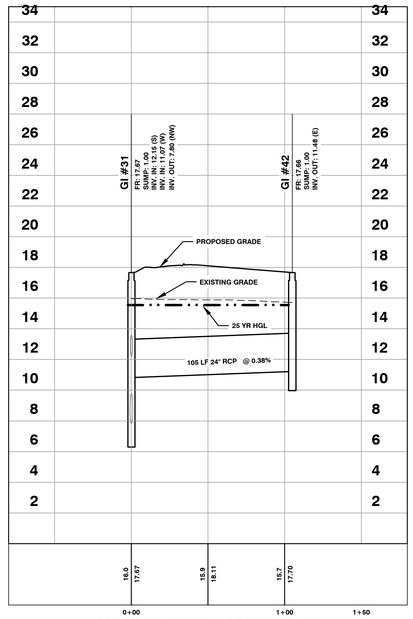

DRAINAGE - (211270 - DRAINAGE) - (7)
STATIONS: -0+50 - 1+50
SCALE: HORZ.: 1" = 40'
VERT.: 1" = 4'

MOSELEYARCHITECTS
8210 ARDREY KELL ROAD • THE HUB AT WAVERLY, SUITE 425 • CHARLOTTE, NC 28277
PHONE (704) 540-3755 FAX (704) 540-3754
MOSELEYARCHITECTS.COM

PROGRESS PRINT NOT FOR CONSTRUCTION

GEORGETOWN COUNTY DETENTION CENTER

GEORGETOWN COUNTY
2934 BROWNS FERRY RD, GEORGETOWN, SC 29440

PROJECT NO:	211270
DATE:	JANUARY 18, 2024
REVISIONS	
DATE	DESCRIPTION

1:40

DRAINAGE PROFILES

C3.6

©2023, Moseley Architects All Rights Reserved

COMPANY
PORTION OF
TMS 02-1009-004-20-00

FUTURE DETENTION CENTER &
SUPPORT FACILITIES TO THE
NORTH

PROPOSED STORM
WATER POND

NEW DETENTION CENTER

RE-ENTRY

MORGUE

SLIDE GATE WITH KNOX BOX

SLIDE GATE WITH KNOX BOX

STREET SIGN

VISITOR PARKING

STOP BAR

STOP SIGN

STAFF ONLY

15' LANDSCAPE BUFFER

15' LANDSCAPE BUFFER

15' LANDSCAPE BUFFER

15' LANDSCAPE BUFFER

15' LANDSCAPE BUFFER

10' LANDSCAPE ISLAND

10' LANDSCAPE ISLAND

32 PARKING SPACES

4 PARKING SPACES

10 PARKING SPACES

51' R/W VARIES

S 31°59'24" W
1736.07'

N: 590,467.28
E: 2,516,917.65

N: 590,595.34
E: 2,517,122.67

N: 590,166.88
E: 2,517,390.13

N: 590,038.90
E: 2,517,185.23

N: 589,891.70
E: 2,516,949.58

N: 589,802.53
E: 2,516,806.81

NJD WETLAND
0.86 AC

GI #6
FR: 16.13
INV. IN: 11.92 (SE)
INV. OUT: 11.65 (NW)
INV. OUT: 11.62 (NE)
SUMP: 10.62

GI #4
FR: 15.33
INV. IN: 12.11 (SE)
INV. OUT: 12.09 (NW)
SUMP: 11.09

GI #2
FR: 17.07
INV. IN: 12.63 (SE)
INV. OUT: 12.61 (NW)
SUMP: 11.61

34 LF 24" RCP @ 0.15%
INV.: 11.57

66 LF 12" RCP @ 3.93%
INV.: 11.43

38 LF 18" RCP @ 0.53%
INV.: 11.21

INV.: 13.82

DEVELOPMENT NOTES:

TOTAL DISTURBED AREA = 19.05 AC (829,818 SF)

TOTAL ACREAGE = 59.59 AC
TOTAL PROJECTED AREA = 21.96 AC (956,640 SF)
TOTAL WETLANDS = 1.96 AC
JURISDICTIONAL = 0.66 AC
NON-JURISDICTIONAL = 1.30 AC
TOTAL UPLANDS = 57.79 AC

CURRENT ZONING: LI

PARKING REQUIREMENTS
PROVIDED - 222 PARKING SPACES

SETBACKS BASED ON RE3 ZONING (REF. MRD3)
FRONT SETBACK 50'
SIDE SETBACK 30'
REAR SETBACK 30'
CORNER 33'
MAXIMUM HEIGHT 50'

GENERAL NOTES:

THIS PROPERTY IS KNOWN AS GEORGETOWN COUNTY DETENTION CENTER.

PARCEL # 02-1009-004-20-00

THIS PROPERTY IS LOCATED IN FLOOD ZONE X ACCORDING TO F.I.R.M. # 45043C0335 G, DATED: 5/9/2023

OPEN SPACE:

OPEN SPACE PROVIDED 40.52 AC (1,765,051.2 SF)
POND OPEN SPACE 3.61 AC (157,361 SF)
UPLAND OPEN SPACE 35.61 AC (1,551,171.6 SF)

ROADWAY GENERAL NOTES:

1. ROADWAY HORIZONTAL DATA: TOTAL = 4,170 LF
2. ROADWAY AREA DATA = 148,504 SF (TOTAL COMBINED AREA OF ALL PAVED ROADS/ PARKING)
3. ALL ROADWAYS WITHIN THIS DEVELOPMENT ARE PUBLIC AND SHALL BE OWNED AND MAINTAINED BY GEORGETOWN COUNTY.

SITE NOTES:

NO PROCESSING OF MATERIALS PERMITTED ON SITE. NO BURNING OF MATERIALS OR PRODUCTS PERMITTED ON SITE.

THIS PROJECT DOES NOT CONFLICT WITH ANY RECORDED COVENANTS OR RESTRICTIONS.

THERE ARE NO PROTECTED OR SPECIMEN TREES ON SITE.

40 0 20 40 80
GRAPHIC SCALE

MOSELEYARCHITECTS
6210 ARDREY KELL ROAD • THE HUB AT WAVERLY, SUITE 425 • CHARLOTTE, NC 28277
PHONE (704) 540-3755 FAX (704) 540-3754
MOSELEYARCHITECTS.COM

PROGRESS PRINT NOT FOR CONSTRUCTION

GEORGETOWN COUNTY DETENTION CENTER

GEORGETOWN COUNTY
2934 BROWNS FERRY RD, GEORGETOWN, SC 29440

PROJECT NO: 211270
DATE: JANUARY 18, 2024

REVISIONS	
DATE	DESCRIPTION

1:40

TRANSPORTATION PLAN

C4.0

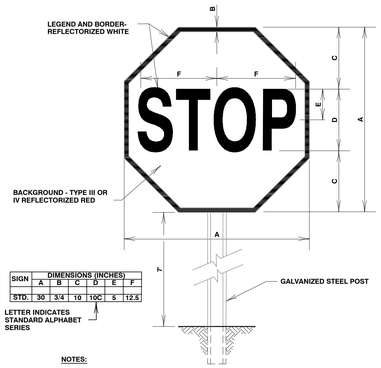

SIGN	DIMENSIONS (INCHES)					
	A	B	C	D	E	F
STD.	30	3/4	10	10C	5	12.5

NOTES:

1. SIGN POST AND MOUNTING TO BE USED FOR SPEED LIMIT SIGN.
2. ALL TRAFFIC CONTROL SIGNS AND PAVEMENT MARKINGS SHALL COMPLY WITH THE MANUAL OF UNIFORM TRAFFIC CONTROL DEVICES AND SCDOT SPECIFICATIONS FOR HIGHWAY SIGNS AND PAVEMENT MARKINGS. POST SHALL MEET AASHTO'S 'STRUCTURAL SPECIFICATIONS FOR HIGHWAY SIGNS, LUMINAIRES AND TRAFFIC SIGNALS'.

STOP SIGN DETAIL
N.T.S.

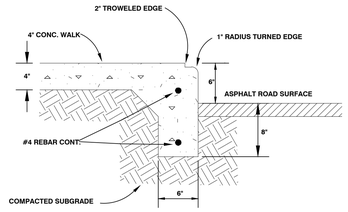

TURNED DOWN CURB
N.T.S.

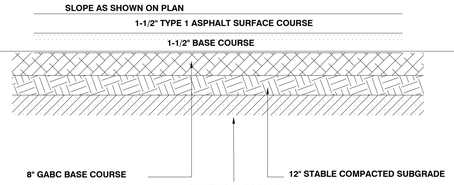

STANDARD DUTY PAVEMENT - DETAIL

1. BASE COMPACTED TO 100% MODIFIED PROCTOR DENSITY. SUBGRADE COMPACTED TO 95% MODIFIED PROCTOR DENSITY. ALL FILL TO BE PLACED IN 6" LIFTS AND COMPACTED. MIN. 18" FOR COMPACTED SUBGRADE.
2. CONTRACTOR TO PROVIDE ASPHALT CORES, GRADATION AND DENSITY.
3. THERE MUST BE AN APPROVED S/G AND CURBLINE PROOF ROLL PRIOR TO LAYING CURB AND GUTTER.
4. UNDERDRAINS ARE TO BE INSTALLED BEHIND ALL CURB AND GUTTER AND EXTENDED FROM BOX TO BOX.
5. THE ABOVE THICKNESSES ARE MINIMUM REQUIRED FOR GOOD SOIL CONDITIONS. A GEOTECHNICAL ENGINEER MUST DESIGN AND STAMP THE ROADWAY CROSS-SECTION AS STATED IN APPENDIX G OF THE HORRY COUNTY LAND DEVELOPMENT REGULATIONS.
6. ALL CLEARING AND GRUBBING IS TO MEET SCDOT SPECIFICATIONS.
7. A MINIMUM OF 6" OF GABC IS TO BE INSTALLED BELOW CURB.

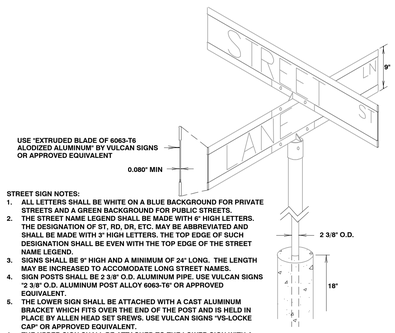

STREET SIGN NOTES:

1. ALL LETTERS SHALL BE WHITE ON A BLUE BACKGROUND FOR PRIVATE STREETS AND A GREEN BACKGROUND FOR PUBLIC STREETS.
2. THE STREET NAME LEGEND SHALL BE MADE WITH 6" HIGH LETTERS. THE DESIGNATION OF ST, RD, DR, ETC. MAY BE ABBREVIATED AND SHALL BE MADE WITH 3" HIGH LETTERS. THE TOP EDGE OF SUCH DESIGNATION SHALL BE EVEN WITH THE TOP EDGE OF THE STREET NAME LEGEND.
3. SIGNS SHALL BE 9" HIGH AND A MINIMUM OF 24" LONG. THE LENGTH MAY BE INCREASED TO ACCOMODATE LONG STREET NAMES.
4. SIGN POSTS SHALL BE 2 3/8" O.D. ALUMINUM PIPE. USE VULCAN SIGNS "2 3/8" O.D. ALUMINUM POST ALLOY 6063-T6" OR APPROVED EQUIVALENT.
5. THE LOWER SIGN SHALL BE ATTACHED WITH A CAST ALUMINUM BRACKET WHICH FITS OVER THE END OF THE POST AND IS HELD IN PLACE BY ALLEN HEAD SET SREWS. USE VULCAN SIGNS "VS-LOCKE CAP" OR APPROVED EQUIVALENT.
6. THE UPPER SIGN SHALL BE ATTACHED TO THE LOWER SIGN WITH A CAST ALUMINUM CROSS-TYPE SPACER. USE VULCAN SIGNS "VS-LOCKE CROSS" OR APPROVED EQUIVALENT.
7. ALL SIGNS SHALL BE PLACED BETWEEN 6 AND 12 FEET FROM THE EDGE OF PAVEMENT.
8. ALL STREET SIGNS SHALL COMPLY WITH THE SOUTH CAROLINA MANUAL ON UNIFORM TRAFFIC CONTROL DEVICES.
9. THE LETTERS ON THE STREET SIGN NEED TO BE NO BIGGER THAN 3 INCHES IN SUFFIXS
10. UPPER CASE LETTERS SHOULD BE MINIMUM 6-INCHES IN HEIGHT AND LOWER CASE LETTERS AT 4.5 INCHES

STREET SIGN DETAIL
N.T.S.

NOTES:

1. SEE 'STOP SIGN DETAIL' FOR SIGN POST AND MOUNTING.
2. ALL TRAFFIC CONTROL SIGNS AND PAVEMENT MARKINGS SHALL COMPLY WITH THE MANUAL OF UNIFORM TRAFFIC CONTROL DEVICES AND SCDOT SPECIFICATIONS FOR HIGHWAY SIGNS AND PAVEMENT MARKINGS. POST SHALL MEET AASHTO'S 'STRUCTURAL SPECIFICATIONS FOR HIGHWAY SIGNS, LUMINAIRES AND TRAFFIC SIGNALS'.

SPEED LIMIT SIGN DETAIL
N.T.S.

SOLID WHITE THERMOPLASTC
STOP BAR 24" WIDE

NOTE: STOP BAR SHALL BE PLACED 10' FROM EXISTING EDGE OF PAVEMENT AS SHOWN ON SITE PLAN

STOP BAR
N.T.S.

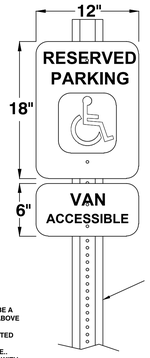

NOTE:
1. BOTTOM OF SIGN SHALL BE A MINIMUM OF SIXTY INCHES ABOVE FINISH GRADE.
2. THE SIGN SHALL BE LOCATED AT THE HEAD OF EACH ACCESSIBLE PARKING SPACE..
3. STRIPING SHALL COMPLY WITH ANSI A117.3.

HANDICAP PARKING SIGN
N.T.S.

HANDICAP RAMP NOTES:

1. THE RAMP SHALL HAVE A MAXIMUM 8% SLOPE AND A MAXIMUM 30' LENGTH BETWEEN LANDINGS.

HANDICAP RAMP: SECTION VIEW
TYPICAL

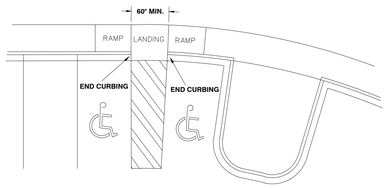

HANDICAP RAMP: (SIDEWALK RAMP)
PLAN VIEW
TYPICAL

HANDICAPPED RAMP NOTES:

1. TAPERED SLOPES VARY IN SIZE AND SHALL BE CONSTRUCTED UNIFORMLY TO A MAX. SLOPE OF 8:1 (12:1 DESIRABLE)
2. THE RUN OF THE RAMP SHALL NOT EXCEED 30' BETWEEN LANDINGS.
3. RAMPS SHALL HAVE LANDINGS AT THE BOTTOM AND TOP OF EACH RUN.
4. LANDINGS SHALL HAVE A SLOPE NOT STEEPER THAN 1:48 IN ANY DIRECTION.
5. LANDING WIDTHS SHALL AT LEAST BE AS WIDE AS THE WIDEST RAMP RUN LEADING TO THE LANDING.
6. LANDING LENGTH SHALL BE 60" MINIMUM CLEAR.
7. WHERE RAMPS CHANGE DIRECTION, THE LANDING SHALL AT A MINIMUM BE 60" x 60", WITH A SLOPE NOT TO EXCEED 1:48.
8. THE CROSS SLOPE OF A RAMP SHALL NOT EXCEED 1:48.
9. WHERE PEDESTRIANS MUST WALK ACROSS A CURB RAMP, THE RAMP SHALL HAVE FLARED SIDES (TAPER). SLOPE OF FLARES SHALL NOT BE STEEPER THAN 1:10. WHERE THE WIDTH OF THE WALKING SURFACE AT THE TOP OF THE RAMP AND PARALLEL TO THE RUN OF THE RAMP IS LESS THAN 48 INCHES WIDE, THE FLARED SIDES SHALL HAVE A SLOPE NOT STEEPER THAN 1:12.
10. CURB RAMPS AND THEIR SIDE FLARES SHALL NOT PROTRUDE INTO VEHICULAR TRAFFIC LANES, PARKING SPACES, OR INTO PARKING SPACE ACCESS AISLES.
11. ALL SIDEWALKS, RAMPS, AND LANDINGS SHALL MEET ADA REQUIREMENTS FOR HANDICAPPED ACCESSIBILITY.

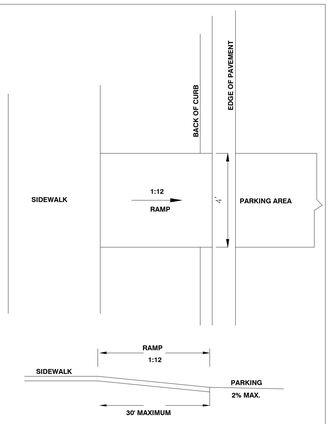

HANDICAP RAMP

MOSELEY ARCHITECTS
8210 ARDREY KELL ROAD • THE HUB AT WAVERLY, SUITE 425 • CHARLOTTE, NC 28277
PHONE (704) 540-3755 FAX (704) 540-3754
MOSELEYARCHITECTS.COM

PROGRESS
PRINT NOT FOR
CONSTRUCTION

GEORGETOWN COUNTY DETENTION CENTER

GEORGETOWN COUNTY
2934 BROWNS FERRY RD, GEORGETOWN, SC 29440

PROJECT NO:	211270
DATE:	JANUARY 18, 2024

REVISIONS

DATE	DESCRIPTION

TRANSPORTATION
DETAILS

C4.1

Plotted: 1/18/2024 10:47:19 AM By: Jason Hodges
G:\Projects\211270\Georgetown County Detention Center #2\Working\211270_TRANSPORTATION DETAILS.dwg

NOTES:
1. ALL TRAFFIC CONTROL SIGNS SHALL CONFORM TO SCDOT STANDARDS AS SHOWN ON SCDOT STANDARD DRAWING NO. 608-15.

2. NUMBERS SHOWN UNDER SIGNS REFER TO SIGN NUMBER ON SCDOT STANDARD DRAWING NO. 608-15.

3. ALL TRAFFIC CONTROL SIGNS SHALL COMPLY WITH THE MANUAL ON UNIFORM TRAFFIC CONTROL DEVICES MILLENNIUM EDITION.

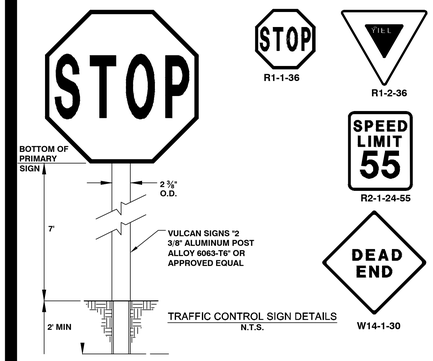

TRAFFIC CONTROL SIGN DETAILS
N.T.S.

R1-1-36

R1-2-36

R2-1-24-55

W14-1-30

REGULATORY			
TYPE III REFLECTIVE SHEETING			
SIGN	**NUMBER**	**SIZE**	**DESCRIPTION**
STOP	R1-1-36 R1-1-48	30" X 30" 48" X 48"	BACKGROUND: RED REFL. LEG. & BORDER: WHITE-REFL.
YIELD	R1-2-36 R1-2-48 R1-2-60	36"x36"x36" 48"x48"x48" 60"x60"x60"	BACKGROUND: WHITE-REFL. LEGEND & BORDER: RED-REFL.
DO NOT ENTER	R5-1-30 R5-1-36 R5-1-48	30" x 30" 36" x 36" 48" x 48"	BACKGROUND: RED REFL. LEG. & BORDER: WHITE-REFL.
WRONG WAY	R5-1a-36	36" x 24"	BACKGROUND: RED REFL. LEG. & BORDER: WHITE-REFL.
TYPE II REFLECTIVE SHEETING			
SPEED LIMIT 55	R2-1-24-55* R2-1-36-55* R2-1-48-55*	24" x 30" 36" x 48" 48" x 60"	BACKGROUND: WHITE REFL LEG. & BORDER: BLACK

TYPICAL TRAFFIC SIGN LOCATION IN A RURAL AREA

** REFERENCE: MANUAL ON UNIFORM TRAFFIC CONTROL DEVICES; 2009 EDITION (PART 2 SIGNS, CHAPTER 2A. GENERAL SECTION 2A-2, 2A-3)*

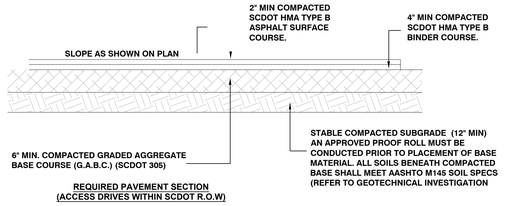

REQUIRED PAVEMENT SECTION
(ACCESS DRIVES WITHIN SCDOT R.O.W)

NOTE: ALL PAVEMENT MARKINGS WITHIN SCDOT R/W SHALL BE THERMOPLASTIC AND INSTALLED ACCORDING TO CURRENT SCDOT STANDARDS AND SPECIFICATIONS.

STREET SIGN NOTES:

STREET IDENTIFICATION SIGNS SHALL INDICATE OWNERSHIP AND MAINTENANCE BY WAY OF THE FOLLOWING REQUIRED BACKGROUND COLORS:
1. PRIVATE ROADS SHALL BE INDICATED USING BLUE COLORED SIGNS WITH WHITE LETTERS
2. PUBLIC ROAD SIGNS SHALL BE INDICATED USING GREEN COLORED SIGNS WITH WHITE LETTERS

All LETTERS MUST MEET THE REFLECTIVE REQUIREMENTS FROM THE MUTCD 2009.

SITE NOTES:
NO PROCESSING OF MATERIALS PERMITTED ON SITE. NO BURNING OF MATERIALS OR PRODUCTS PERMITTED ON SITE.

THIS PROJECT DOES NOT CONFLICT WITH ANY RECORDED COVENANTS OR RESTRICTIONS.

THERE ARE NO PROTECTED OR SPECIMEN TREES ON SITE.

ROADWAY GENERAL NOTES:

1. ROADWAY HORIZONTAL DATA: TOTAL = 4,170 LF
2. ROADWAY AREA DATA = 148,504 SF (TOTAL COMBINED AREA OF ALL PAVED ROADS/ PARKING)
3. ALL ROADWAYS WITHIN THIS DEVELOPMENT ARE PUBLIC AND SHALL BE OWNED AND MAINTAINED BY GEORGETOWN COUNTY.

SETBACKS BASED ON RE3 ZONING (REF. MRD3)
FRONT SETBACK 50'
SIDE SETBACK 30'
REAR SETBACK 30'
CORNER 33'
MAXIMUM HEIGHT 50'

PARKING REQUIREMENTS
1 PARKING SPACE PER 25 INMATES, PLUS ONE SPACE PER 400 SQ.FT. OF OFFICE SPACE
PROVIDED - 222 PARKING SPACES

GENERAL NOTES:

THIS PROPERTY IS KNOWN AS GEORGETOWN COUNTY DETENTION CENTER.

PARCEL # 02-1009-004-20-00

THIS PROPERTY IS LOCATED IN FLOOD ZONE X ACCORDING TO F.I.R.M. # 45043C0335 G, DATED: 5/9/2023

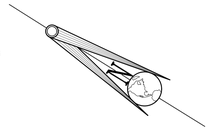

DEVELOPMENT NOTES:

TOTAL DISTURBED AREA = 19.05 AC (829,818 SF)

TOTAL ACREAGE = 59.59 AC
TOTAL PROJECTED AREA = 21.96 AC (956,640 SF)
TOTAL WETLANDS = 1.96 AC
JURISDICTIONAL = 0.66 AC
NON-JURISDICTIONAL = 1.30 AC
TOTAL UPLANDS = 57.79 AC

CURRENT ZONING: LI

OPEN SPACE:
OPEN SPACE PROVIDED 40.52 AC (1,765,051.2 SF)
POND OPEN SPACE 3.61 AC (157,361 SF)
UPLAND OPEN SPACE 35.61 AC (1,551,171.6 SF)

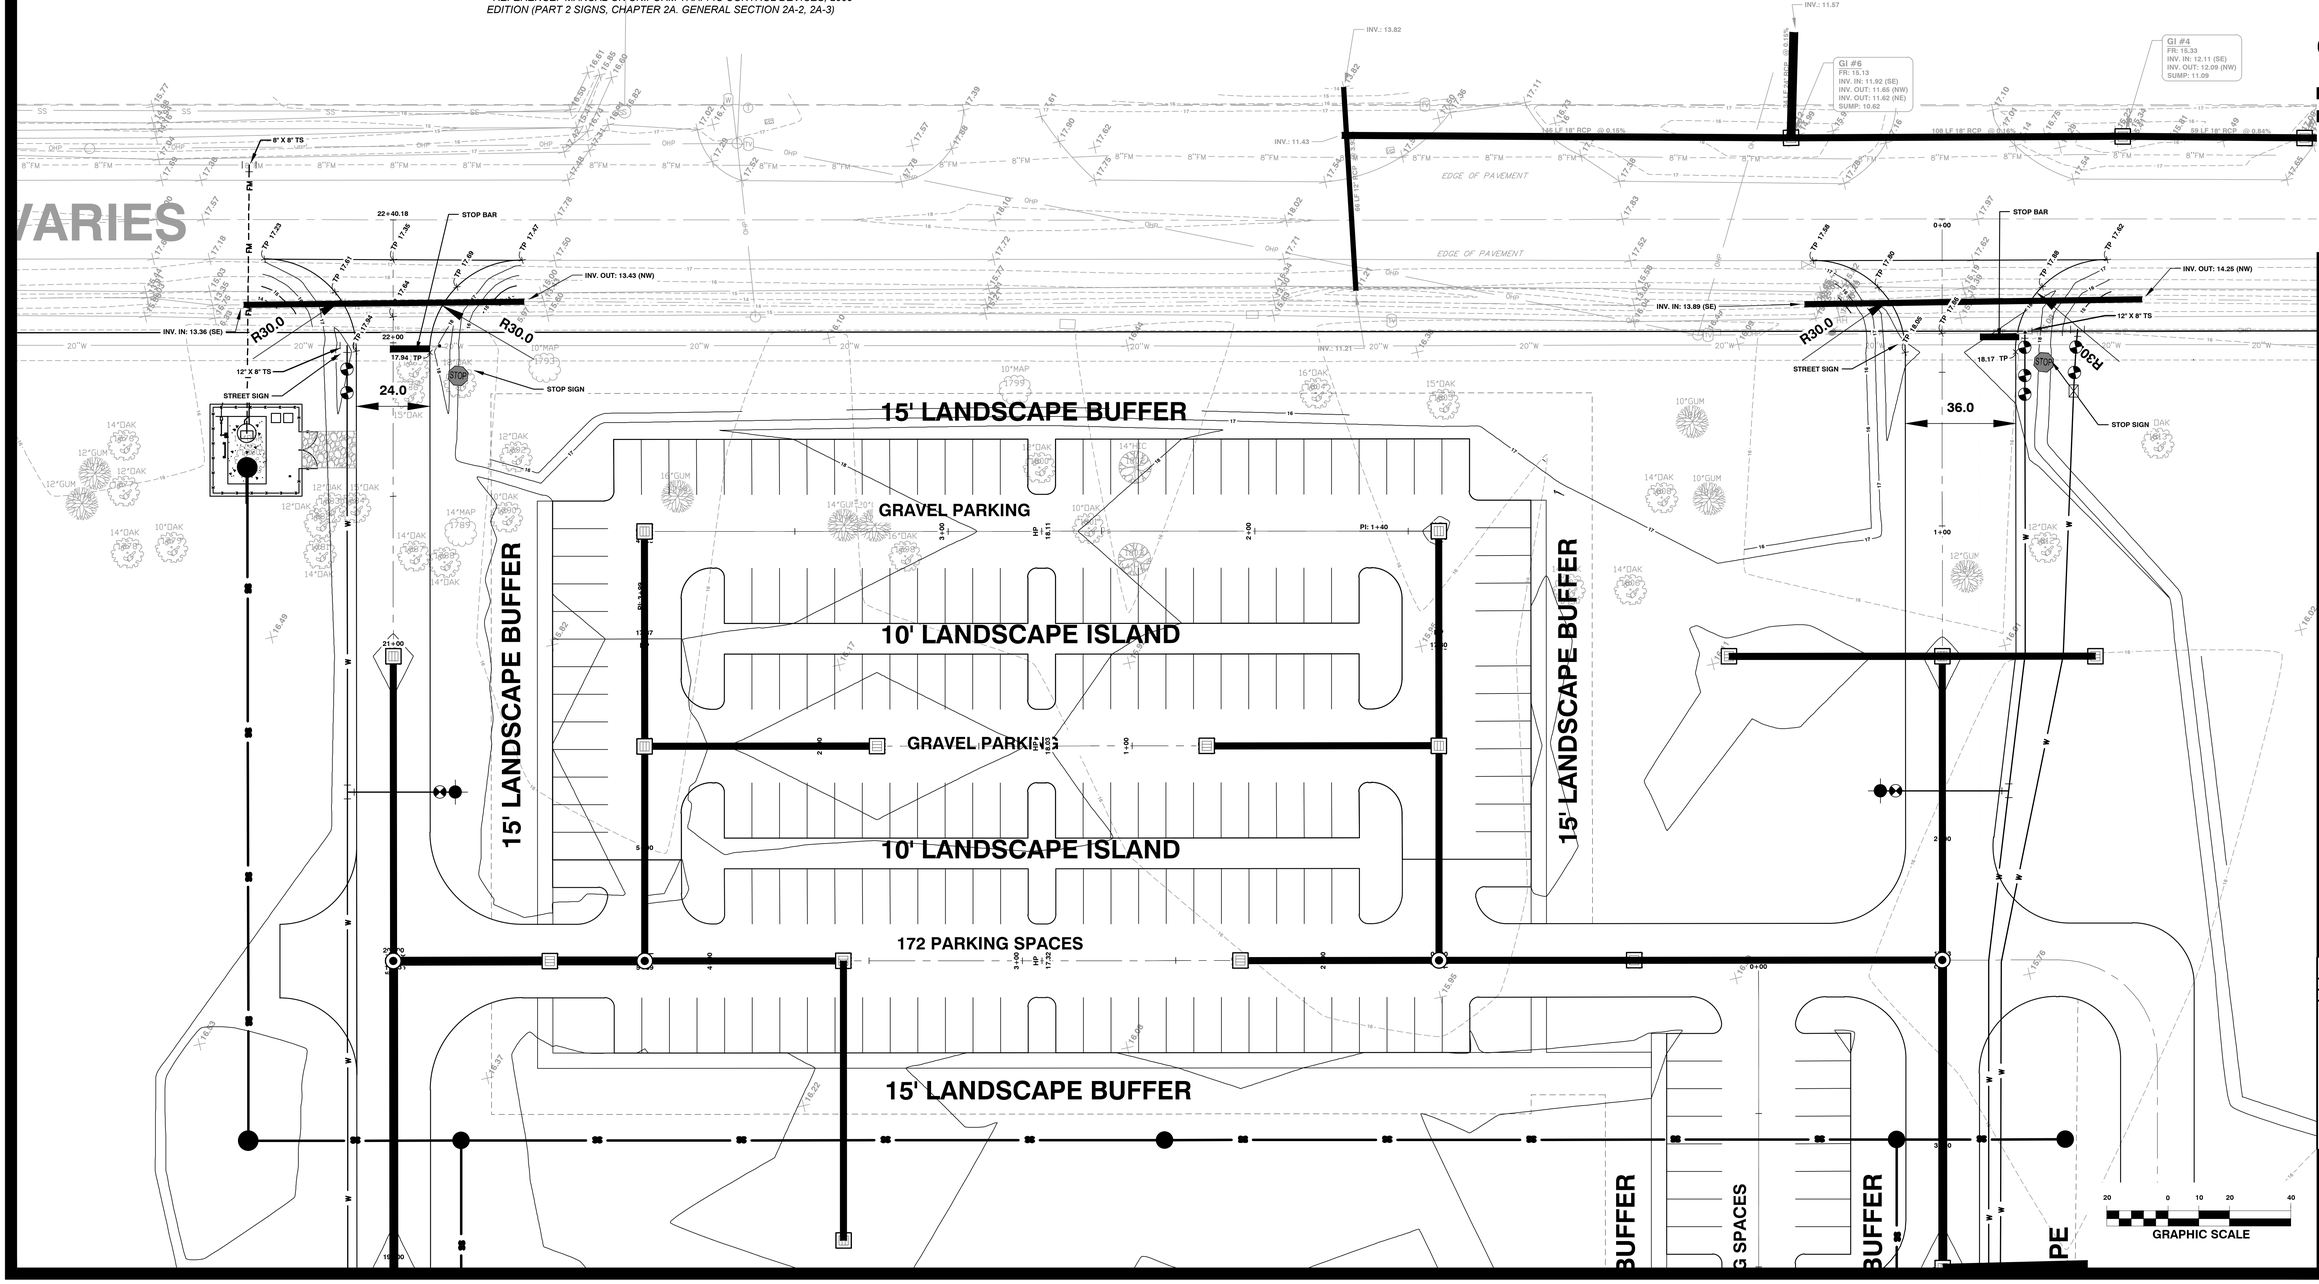

MOSELEYARCHITECTS
8210 ARDREY KELL ROAD • THE HUB AT WAVERLY, SUITE 425 • CHARLOTTE, NC 28277
PHONE (704) 540-3755 FAX (704) 540-3754
MOSELEYARCHITECTS.COM

PROGRESS PRINT NOT FOR CONSTRUCTION

GEORGETOWN COUNTY DETENTION CENTER

GEORGETOWN COUNTY
2934 BROWNS FERRY RD, GEORGETOWN, SC 29440

PROJECT NO: 211270	
DATE:	JANUARY 18, 2024
REVISIONS	
DATE	DESCRIPTION

1:20

SCDOT PLAN

C5.0

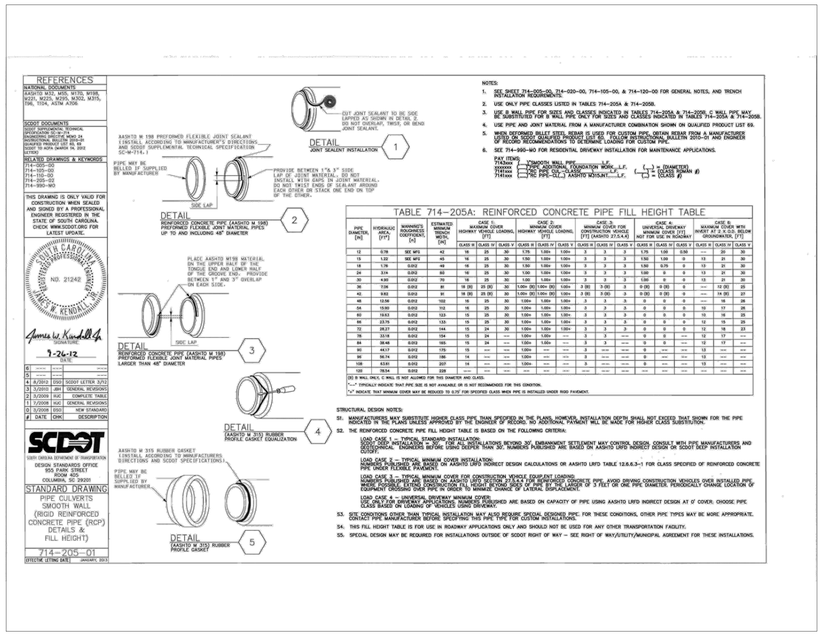

STANDARD SCDOT NOTES:

1. THERE CAN BE NO WORK PERFORMED IN THE SCDOT R/W BEFORE AN ENCROACHMENT PERMIT HAS BEEN ISSUED AND A PRECONSTRUCTION MEETING HAS BEEN HELD. THE PROPERTY OWNER AND CONTRACTOR MUST SCHEDULE AND ATTEND THE PRECONSTRUCTION MEETING.
2. ANY WORK PERFORMED BEFORE THE PRECONSTRUCTION MEETING WILL HAVE TAKEN PLACE WITHOUT SCDOT KNOWLEDGE, OVERSIGHT, AND CONSENT AND SHALL BE SUBJECT TO REMOVAL BY THE APPLICANT AND/OR AT THE APPLICANT'S EXPENSE.
3. ANY REVISIONS TO THIS APPROVED PLAN SET MUST HAVE PRIOR, WRITTEN APPROVAL FROM SCDOT OR ARE SUBJECT TO REMOVAL AT THE APPLICANT'S EXPENSE.
4. THE CONSTRUCTION ENTRANCE MUST BE ESTABLISHED AT THE LOCATION DESIGNATED IN THIS PLAN SET AND ACCORDING TO SCDOT TYPICAL 815-505-00. NO ADDITIONAL ENTRANCES OR LOCATIONS OTHER THAN SHOWN IN THIS PLAN SET ARE ALLOWED WITHOUT WRITTEN NOTICE FROM SCDOT. APPROVED CONSTRUCTION ENTRANCE SHALL BE INSTALLED PROPERLY AND SHALL BE MAINTAINED AT ALL TIMES. KEEP ROADWAY PROTECTED AND SWEPT OFF AT ALL TIMES. ANY ADDITIONAL, EXISTING DRIVEWAYS OR CONSTRUCTION ENTRANCES, IF ANY, SHALL BE REMOVED FROM SCDOT RIGHT OF WAY AT NO EXPENSE TO SCDOT.
5. NO DEWATERING ACTIVITIES SHALL BE PERFORMED WITHIN SCDOT R/W OR BRING FORTH WATER TO THE SCDOT RIGHT OF WAY BY DIRECT OR INDIRECT METHODS.
6. POST DEVELOPMENT STORMWATER FLOWS TO THE SCDOT R/W CANNOT EXCEED PREDEVELOPMENT FLOW RATES AT ANY TIME FOR ANY REASON.
7. THE APPLICANT IS SOLELY RESPONSIBLE FOR REPAIRS OF ANY AND ALL DAMAGE TO THE TRAVEL WAY DUE TO ANY WORK ALONG THE FRONTAGE OF THIS SITE, AT NO EXPENSE TO SCDOT AND ALL REPAIRS MUST MEET CURRENT SCDOT STANDARDS.
8. ANY DAMAGE TO THE TRAVEL LANE WILL REQUIRE A FULL DEPTH ASPHALT PATCH AND TOTAL ROADWAY (ALL ADJACENT TRAVEL LANES) ASPHALT OVERLAY. PATCHES LARGER THAN A FEW SQUARE FEET OR EXTENDING PAST 1 FOOT INTO THE TRAVEL LANE SHALL REQUIRE AN OVERLAY OF THE ENTIRE WIDTH OF THE EXISTING TRAVEL WAY FOR 50 FEET BEYOND EACH SIDE OF THE FULL DEPTH PATCH. ALL OF THIS WORK WILL BE SOLELY AT THE EXPENSE OF THE APPLICANT AND MUST MEET CURRENT SCDOT STANDARDS.
9. BEFORE INSTALLATION OF ANY NEW DRIVEWAY, THE EXISTING TRAVEL EDGE MUST BE SAW CUT TO PROVIDE A STRAIGHT AND UNIFORM EDGE ALONG THE MOUTH OF THE PROPOSED DRIVEWAY. CARE MUST BE TAKEN TO NOT TO DAMAGE THE EDGE ONCE CUT. ANY DAMAGE TO THE TRAVEL LANE MUST BE REPAIRED AT THE APPLICANT'S EXPENSE.
10. PAVEMENT SECTION IN THE SCDOT R/W SHALL BE, AT A MINIMUM:
    a. 6 INCHES OF COMPACTED GABC
    b. 4 INCHES OF COMPACTED TYPE B BINDER COURSE HOT MIX ASPHALT
    c. 2 INCHES OF COMPACTED TYPE B SURFACE COURSE HOT MIX ASPHALT

    SEE SCDOT STANDARD SPECIFICATIONS FOR HIGHWAY CONSTRUCTION FOR SURFACE COURSE HOT MIX ASPHALT INSTALLATION TIME AND TEMPERATURE RESTRICTIONS AND THERMO PLASTIC TIME AND TEMPERATURE RESTRICTIONS.

    OR

    d. 8 INCHES OF COMPACTED GABC
    e. 4 INCHES OF 4,000 PSI CONCRETE

    NO REINFORCEMENT WIRE, REBAR, OR METAL OF ANY KIND IS PERMITTED
11. DRIVEWAY LANES SHALL BE A MINIMUM OF 12 FEET IN WIDTH MEASURED FROM EDGE TO EDGE OF ASPHALT.
12. DRIVEWAY RADII SHALL BE 30 FEET. (UNLESS NOTED OTHERWISE ON THE SCDOT APPROVED PLANS.)
13. PAVEMENT MARKINGS SHALL BE THERMOPLASTIC WITH REFLECTIVE BEADS PER SECTION 627 OF THE SCDOT STANDARD SPECIFICATIONS:
    a. ALL WHITE MARKINGS SHALL BE 125 MIL MINIMUM THICKNESS
    b. ALL YELLOW MARKINGS SHALL BE 90 MIL MINIMUM THICKNESS
14. ALL PERMANENT SIGNAGE SHALL BE INSTALLED ON BREAKAWAY POSTS PER SCDOT STANDARD DRAWING 651-110-00 AND SHALL HAVE A 7 VERTICAL FOOT CLEARANCE FROM THE GROUND TO THE BOTTOM OF THE SIGN.
15. DRIVEWAYS SHALL BE CONSTRUCTED TO HAVE A MINIMUM OF A 2 FOOT GRASSED SHOULDER ON EACH SIDE OF THE DRIVEWAY THROAT.
16. DITCH SLOPES SHALL BE NO STEEPER THAN 3H:1V.
17. ALL DRIVEWAY CULVERTS SHALL BE INSTALLED AND SEALED ACCORDING TO SCDOT TYPICAL 714-205-01 DETAIL 4 AND 5 WITH AN AASHTO M 315 RUBBER GASKET SEAL. ON PROPER GRADE TO ALLOW FOR POSITIVE STORM WATER FLOW WITHIN THE PIPE AND TO/FROM ADJACENT PIPES/CROSS LINES.
18. ALL CULVERTS INSIDE OF THE SCDOT R/W ARE TO BE INSTALLED WITH BEVELED ENDS PER SCDOT STANDARD DRAWING 719-610-00 AND SEALED PER SCDOT STANDARD DRAWING 714-205-01 AND CANNOT BE COVERED UNTIL AFTER AN INSPECTION BY THE SCDOT INSPECTOR ASSIGNED TO THE PROJECT AT THE REQUIRED SCDOT PRECONSTRUCTION MEETING.
19. LANE CLOSURES ARE REQUIRED FOR ALL WORK WITHIN ONE FOOT OF THE TRAVEL WAY. SEE SCDOT LOCAL MAINTENANCE WORK RESTRICTIONS FOR ADDITIONAL INFORMATION.
20. SHOULDER CLOSURES ARE REQUIRED FOR ALL WORK IN THE SCDOT R/W BEYOND ONE FOOT FROM THE TRAVEL WAY.
21. IT IS THE RESPONSIBILITY OF THE CONTRACTOR TO SCHEDULE ALL REQUIRED INSPECTIONS IN ADVANCE. IF WORK REQUIRING INSPECTION IS PERFORMED WITHOUT PRIOR NOTICE BEING GIVEN TO SCDOT, THAT INSTALLATION SHALL BE SUBJECT TO REMOVAL AT THE APPLICANT'S EXPENSE. SEVERAL MEANS OF CONTACT WILL BE GIVEN AT THE PRECONSTRUCTION MEETING. FAILURE TO OBTAIN CONTACT IS NOT AN APPROVAL TO PROCEED WITH ANY WORK.
22. NO VEGETATION INSTALLED ON PRIVATE PROPERTY SHALL BLOCK THE SCDOT SIGHT TRIANGES OR SIGHT DISTANCES FOR MOTORISTS INGRESS OR EGRESSING FROM APPROVED DRIVEWAYS AND OR ROADWAY INTERSECTIONS. THE PROPERTY OWNER SHALL BE RESPONSIBLE FOR KEEPING OFFSITE LANDSCAPINGS PROPERLY MAINTAINTED TO IMPROVE ALL SIGHT DISTANCES. THE PROPERTY OWNER SHALL ALSO BE RESPONSIBLE FOR THE REPAIR OF ANY DAMAGES TO SIDEWALK, DRIVEWAY OR ROADWAY, UTILITY, DRAINAGE OR OTHER STRUCTURES DAMAGED DUE TO THE INSTALLATION OR EXISTENCE OF OFFSITE LANDSCAPING.
23. THE DEPARTMENT SHALL NOT BE RESPONSIBLE FOR DAMAGE TO ANY UTILITY STRUCTURES LOCATED WITHIN THE RIGHT-OF-WAY AS A RESULT OF ROUTINE HIGHWAY MAINTENANCE OPERATIONS. THESE STRUCTURES INCLUDE BUT ARE NOT LIMITED TO ARV, METERS, VALVES, MANHOLES, ALL TYPE OF PEDESTALS AND UTILITY LINES (OVERHEAD AND/OR UNDERGROUND). THE APPLICANT SHOULD USE MECHANICAL MOWERS TO CUT AROUND THESE TYPE STRUCTURES TO INCREASE VISIBILITY FOR HIGHWAY MAINTENANCE WORKERS.
24. APPLICANT IS RESPONSIBLE FOR THE INSTALLATION AND SECURING OF ANY VALVE OR MANHOLE RISERS AS NEEDED.
25. THE DEPARTMENT SHALL BE HELD HARMLESS FROM AND AGAINST ANY AND ALL CLAIMS, DAMAGES AND LOSSES ASSOCIATED WITH WORK AS APPROVED UNDER THIS PERMIT APPLICATION. ANY SUCH DAMAGE CLAIMS RECEIVED BY THE DEPARTMENT SHALL BE THE RESPONSIBILITY OF THE APPLICANT TO PROCESS ACCORDINGLY. THE HOLD HARMLESS AGREEMENT SHALL BE FOR THE LIFE OF THE FACILITY, STRUCTURE(S) OR ENCROACHMENT AS IT REMAINS WITHIN PUBLIC RIGHT-OF-WAY.
26. APPLICANT IS RESPONSIBLE FOR THE REPAIR OF ANY TRAFFIC SIGNAL LOOPS/WIRES/HEAD/CABINETS IF DAMAGED DUE TO THIS INSTALLATION. ALL WORK SHALL BE APPROVED UNDER THE DIRECTION OF THE SCDOT DISTRICT SIGNAL SHOP AND PERFORMED BY A SCDOT APPROVED SIGNAL CONTRACTOR, AT NO EXPENSE TO THE DEPARTMENT.
27. IF REQUIRED UNDER THE APPROVED SCDOT ENCROACHMENT PERMIT, A THIRD PARTY TESTER SHALL BE REQUIRED AT THE APPLICANT'S EXPENSE TO PERFORM COMPACTION ANALYSIS AND WITNESS A PASSING PROOF ROLL ON ALL SUB-GRADE, BASE, AND ASPHALT. ONE THIRD PARTY INSPECTOR SHALL TAKE DENSITY READINGS AT RANDOM STATION NUMBERS. A SECOND (2ND) THIRD PARTY INSPECTOR/TESTER SHALL BE AT THE ASPHALT PLANT TESTING THE ASPHALT AT THE TIME THAT SURFACE ASPHALT IS BEING PRODUCED AND PUT DOWN ON THE JOB. ONE CORE SAMPLE (LOCATIONS TO BE DETERMINED) SHALL BE TAKEN AND WEIGHED BY THE THIRD PARTY INSPECTOR. ALL RESULTS TO BE SUBMITTED IN WRITING TO SCDOT FOR REVIEW THE FOLLOWING DAY. WINTER WORK RESTRICTIONS AND HOLIDAY WORK RESTRICTIONS MUST BE ADHERED TO. SEE PERMIT FOR MORE DETAILS.
28. AN INSPECTION DATE SHALL BE SET UP IN ADVANCE FOR WHICH THE INSPECTOR WILL COME OUT AND INSPECT THE SIDEWALK FORMS BEFORE POURING CONCRETE. DO NOT LEAVE MORE THAN A 2" DROP OFF UNATTENDED. NO MORE THAN A 2" DROP OFF OR A 3:1 DITCH SLOPE IS PERMITTED ANYWHERE WITHIN THE RIGHT OF WAY DUE TO THE CONSTRUCTION ASSOCIATED WITH THIS SIDEWALK. THE INSTALLATION OF SIDEWALK SHALL BE FLUSH WITH SHOULDER OR HAVE A DRAINAGE INLET BUILT UNDERNEATH TO ALLOW FOR PROPER STORM WATER FLOW. NO WATER SHALL POND IN SHOULDER, ROADWAY, DRIVEWAYS, OR RIGHT OF WAY DUE TO THIS INSTALLATION.
29. ADA MATS (RAISED DETECTABLE WARNING PADS) SHALL BE INSTALLED AS WET INSETS AND AT ROADWAY INTERSECTIONS ONLY.
30. NO VALVES OR OTHER APPURTENANCES IN ROADWAY ASPHALT, WITHIN 5 FEET OF EDGE OF PAVEMENT, OR WITHIN DITCH LINE OR SWALE LINE. APPLICANT SHALL INSTALL 8-16 FEET OF NEW, UNDAMAGED RCP ON PROPER GRADE, FACING THE PROPER DIRECTION, MATCHING THE DIAMETER OF DRIVEWAY AND/OR CROSS LINE UPSTREAM, BUT NOT EXCEEDING THE PIPE DIAMETER DOWNSTREAM, IF THE ABOVE CANNOT BE AVOIDED. INSTALL RIP RAP AROUND ANY EXPOSED PIPES, COVER AND SOD TO MEET SCDOT MINIMUM STANDARDS. CALL SCDOT ENCROACHMENT OFFICE FOR INSPECTION OF PIPE BEFORE COVERING.
31. PROPOSED UTILITY INSTALLATION LOCATED IN SHOULDER AREA SHALL HAVE A MINIMUM COVER OF 42" ACCORDING TO FIGURE 6 OF APPENDIX B. ANY EXPOSED ROOTS TO BE REMOVED OR TRIMMED FLUSH WITH SHOULDER/DITCH.

MOSELEYARCHITECTS
8210 ARDREY KELL ROAD • THE HUB AT WAVERLY, SUITE 425 • CHARLOTTE, NC 28277
PHONE (704) 540-3755 FAX (704) 540-3754
MOSELEYARCHITECTS.COM

PROGRESS PRINT NOT FOR CONSTRUCTION

GEORGETOWN COUNTY DETENTION CENTER

GEORGETOWN COUNTY
2934 BROWNS FERRY RD, GEORGETOWN, SC 29440

PROJECT NO: 211270
DATE: JANUARY 18, 2024

REVISIONS

DATE	DESCRIPTION

SCDOT DETAILS

C5.1

© 2023 2024 Moseley Architects P:\Projects\211270 Georgetown County Detention Center\CD Drawings\211270 - SCDOT DETAILS.dwg 3/18/2024 4:42:24 PM By: JOHN Layout: ARCH24 FTB

STANDARD PAVEMENT MARKINGS

FOR ARROWS & ONLY(S)

STRAIGHT ARROW

RIGHT OR LEFT TURN ARROW

COMBINATION STRAIGHT AND LEFT OR RIGHT TURN ARROW

RIGHT LANE DROP ARROW

LEFT LANE DROP ARROW

"ONLY"

LEFT TURN MARKINGS APPLICATION

VARIES FT TO 100 FT

STORAGE = 300 FT OR GREATER

STORAGE = 100 FT TO 150 FT

THIS DRAWING IS NOT TO SCALE

REFERENCES

SIGNING AND MARKING ENGINEER

SOUTH CAROLINA REGISTERED PROFESSIONAL ENGINEER NO. 23845 MARK H. ANTHONY

SIGNATURE

2-5-07

DATE

#	DATE	DR	DESCRIPTION
6			
5			
4			
3			
2			
1			
0	9-23-97	JCS	DRAWING NO. UPDATE

SCDOT

SOUTH CAROLINA DEPARTMENT OF TRANSPORTATION

DESIGN STANDARDS OFFICE
955 PARK STREET
ROOM 405
COLUMBIA, SC 29201

STANDARD DRAWING

FOR ARROWS & ONLY(S)

625-410-00

EFFECTIVE LETTING DATE: MAY 2000

REFERENCES

WORK ZONE TRAFFIC CONTROL ENGINEER

SOUTH CAROLINA REGISTERED PROFESSIONAL ENGINEER NO. 24242 WILLIE E. McCONNELL, JR.

SIGNATURE

1-30-2008

DATE

#	DATE	DR	DESCRIPTION
6			
5			
4			
3			
2			
1			
0	9-23-97	JCS	DRAWING NO. UPDATE

SCDOT

SOUTH CAROLINA DEPARTMENT OF TRANSPORTATION

DESIGN STANDARDS OFFICE
955 PARK STREET
ROOM 405
COLUMBIA, SC 29201

STANDARD DRAWING

LANE CLOSURE
DAYTIME
MULTILANE
PRIMARY ROUTES

610-025-00

EFFECTIVE LETTING DATE: MAY 2000

THIS DRAWING IS NOT TO SCALE

GENERAL NOTES

1.0 ALL SIGN LOCATIONS ARE TO BE MEASURED FROM THE WORK AREA. WORK LIMITS FOR THE PROJECT WILL BE DETERMINED BY THE ENGINEER AND AS INDICATED IN THE CONTRACT.

2.0 PORTABLE SIGN SUPPORT MOUNTED ADVANCE SIGNS ARE TO BE INSTALLED NO LESS THAN 8 FEET FROM THE EDGE OF AN ADJACENT TRAVEL LANE WHERE A PAVED SHOULDER EXISTS. WHERE A PAVED SHOULDER DOES NOT EXIST, THE NEAREST ADJACENT TRAVEL LANE WHERE THE SHOULDER IS WIDTH AND NOT PAVED (SHOULDER EXISTS IN THOSE AREAS WITH CURB & GUTTER) INSTALL THE PORTABLE SIGN SUPPORT MOUNTED ADVANCE SIGNS NO LESS THAN 2 FEET FROM THE FACE OF THE CURB.

3.0 SPACINGS INDICATED ARE FOR NORMAL CONDITIONS. ADJUSTMENTS MAY BE REQUIRED DUE TO HORIZONTAL AND/OR VERTICAL ALIGNMENTS OR OTHER SIGHT DISTANCE RESTRICTIONS.

4.0 ALL SIGNS MOUNTED ON PORTABLE SIGN SUPPORTS SHALL HAVE A MINIMUM MOUNTING HEIGHT OF 7 FEET FROM THE GRADE ELEVATION OF THE NEAR EDGE OF THE TRAVELWAY. SIGNS MOUNTED ON GROUND MOUNTED U-CHANNEL POSTS OR SQUARE STEEL TUBE POSTS SHALL HAVE A MINIMUM MOUNTING HEIGHT OF 7 FEET FROM THE GRADE ELEVATION OF THE NEAR EDGE OF THE TRAVELWAY. ALL SIGNS SHALL BE PLACED AT RIGHT ANGLES (UNLESS OTHERWISE SPECIFIED BY THE DEPARTMENT, MOUNT ALL SIGNS STRAIGHT AND PLUMB) AND WITH THE FACE OF THE SIGN PERPENDICULAR TO THE SURFACE OF THE ROADWAY.

5.0 REFLECTORIZED ORANGE ADVANCE WARNING SIGNS AND ANY ORANGE AREAS OF A MULTI-COLORED ADVANCE WARNING SIGN WITH A FLUORESCENT ORANGE COLORED PRISMATIC RETROREFLECTIVE SHEETING. REFLECTORIZED WHITE ADVANCE WARNING SIGNS AND WHITE AREAS OF A MULTI-COLORED ADVANCE WARNING SIGN WITH A WHITE COLORED PRISMATIC RETROREFLECTIVE SHEETING.

6.0 ALL TRAFFIC CONTROL DEVICES SHALL COMPLY WITH ALL NCHRP REPORT 350 REQUIREMENTS, AND SHALL REQUIRE APPROVAL BY THE DEPARTMENT. ONLY THOSE TRAFFIC CONTROL DEVICES THAT ARE LISTED FOR DAYLIGHT USE ON THE DEPARTMENT'S "APPROVED DEVICES IN WORK ZONES" ARE CONSIDERED ACCEPTABLE FOR USE. THIS LIST MAY BE ACCESSED ON THE DEPARTMENT'S WEB SITE AT: www.scdot.org

7.0 THE CONTRACTOR SHALL PROTECT AND WITH APPROVAL, SIGN MOUNTING ASSEMBLIES THAT ARE DAMAGED DUE TO IMPACT OR VANDALISM. SIGN MOUNTING SIDES IN AREAS OF CONCRETE MEDIAN BARRIER, BRIDGE PARAPET WALLS OR DOUBLE-FACED GUARDRAIL.

8.0 THE PRIMARY TRAFFIC CONTROL DEVICES UTILIZED FOR DAYTIME SHOULDER CLOSURES ARE 36" CONES. THE PRIMARY TRAFFIC CONTROL DEVICES UTILIZED FOR NIGHTTIME SHOULDER CLOSURES ARE 42" OVERSIZED CONES WITH TYPE III FLEXIBLE PRISMATIC RETROREFLECTIVE SHEETING. OVERSIZED CONES MAY BE SUBSTITUTED FOR 36" CONES DURING NIGHTTIME SHOULDER CLOSURES. 42" OVERSIZED CONES ARE PROHIBITED FOR USE, IF THIS TRAFFIC CONTROL DEVICE IS DAMAGED OR DESTROYED DURING USE, REPLACE ALL CONES, 36" OR 42" OVERSIZED, WITH PORTABLE PLASTIC DRUMS.

9.0 THE 36" CONES UTILIZED DURING DAYLIGHT HOURS ARE NOT REQUIRED TO BE RETROREFLECTORIZED. REFLECTORIZE ALL 42" OVERSIZED CONES UTILIZED DURING DAYTIME SHOULDER CLOSURES WITH TYPE III FLEXIBLE PRISMATIC RETROREFLECTIVE SHEETING UNLESS OTHERWISE DIRECTED BY THE DEPARTMENT. REFLECTORIZE ALL 42" OVERSIZED CONES WITH TYPE III FLEXIBLE PRISMATIC RETROREFLECTIVE SHEETING UNLESS OTHERWISE DIRECTED BY THE DEPARTMENT.

10.0 THE DEPARTMENT PROHIBITS CONDUCTING WORK ON PRIMARY AND SECONDARY ROUTES WITHIN 9' OF THE NEAR EDGE OF THE ADJACENT TRAVEL LANE UNDER A SHOULDER CLOSURE. THE DEPARTMENT ALSO PROHIBITS ANY PART OF THE CONTRACTOR'S EQUIPMENT OR ANY WORK VEHICLES WITHIN 7' OF THE NEAR EDGE OF THE ADJACENT TRAVEL LANE SHALL BE CONDUCTED UNDER A LANE CLOSURE.

CASE I: WHENEVER ANY PORTION OF THE SHOULDER AREA WITHIN 9' BUT NOT CLOSER THAN 7' OF THE NEAR EDGE OF THE ADJACENT TRAVEL LANE MUST BE OCCUPIED BY THE WORK FORCE, EQUIPMENT, MATERIALS OR ANY WORK VEHICLES WITHIN 7' OF THE WORK, INSTALL AND MAINTAIN THE SIGNING AND TRAFFIC CONTROL DEVICES AS ILLUSTRATED.

CASE II: WHENEVER THE WORK IS CONDUCTED BEYOND (9' BUT WITHIN 30' OF THE NEAR EDGE OF THE ADJACENT TRAVEL LANE, INCLUDING THE PRESENCE OF EQUIPMENT, MATERIALS OR ANY WORK VEHICLES, INSTALL AND MAINTAIN THE SIGNING AND TRAFFIC CONTROL AS ILLUSTRATED.

11.0 CONDUCT THE WORK IN SUCH A MANNER THAT WILL NOT REQUIRE ENCROACHMENT OF TRAFFIC CONTROL DEVICES, EQUIPMENT, PERSONNEL, MATERIALS OR ANY WORK RELATED VEHICLES WITHIN 9' OF THE NEAR EDGE OF THE ADJACENT TRAVEL LANE.

12.0 INSTALL AND REMOVE ALL SIGNS AND TRAFFIC CONTROL DEVICES IN ADVANCE OF THE WORK ACTIVITY AND NO CLOSER THAN 7' FROM THE NEAR EDGE OF THE ADJACENT TRAVEL LANE.

13.0 FOR A CASE II SCENARIO IN THE RIGHT SHOULDER AREA, ADJUST THE TAPER AS NECESSARY TO FIT THE WIDTH OF THE SHOULDER WHILE MAINTAINING THE REQUIRED 250' TAPER LENGTH.

14.0 IF WORK IS BEING CONDUCTED SIMULTANEOUSLY AT TWO DIFFERENT LOCATIONS AT THE SAME TIME UNDER CASE I SHOULDER CLOSURES, SEPARATE THE TWO LOCATIONS BY NO LESS THAN 1 MILE FROM THE END OF THE FIRST CASE I CLOSURE THAT A MOTORIST WILL ENCOUNTER. IF WORK IS BEING CONDUCTED UNDER CASE II SHOULDER CLOSURES, THE MINIMUM SEPARATION DISTANCE OF ONE-HALF MILE IS RECOMMENDED BETWEEN SHOULDER CLOSURES WHEN ONE OR BOTH SHOULDER CLOSURES IS A CASE II CLOSURE.

15.0 THE ENGINEER RESERVES THE RIGHT TO REQUIRE, DIRECT, ALTER AND/OR WITHHOLD THE INSTALLATION OF ANY TRAFFIC CONTROL DEVICE AS MAY BE DEEMED NECESSARY TO MAINTAIN AN ADEQUATE STANDARD OF THE TRAFFIC CONTROL AS WAS PROPERLY INSTALLED AND MAINTAINED AS DIRECTED BY THE STANDARD SPECIFICATIONS, THE SPECIAL PROVISIONS, THE STANDARD DRAWINGS, THE PLANS AND/OR THE ENGINEER.

16.0 THIS TYPICAL TRAFFIC CONTROL SETUP APPLIES TO THE INSTALLATION OF SHOULDER CLOSURES IN THE RIGHT SHOULDER AREAS OF PRIMARY AND SECONDARY ROADWAYS.

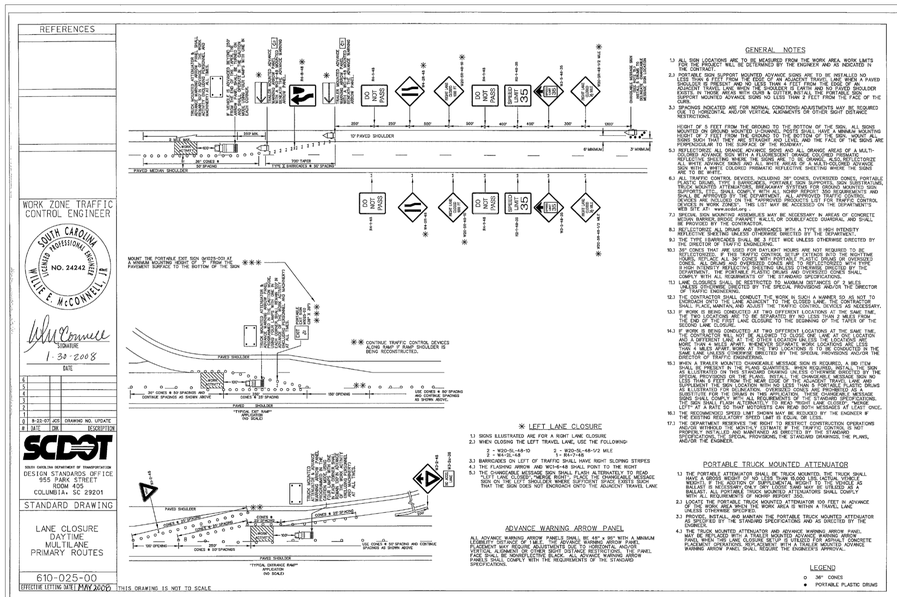

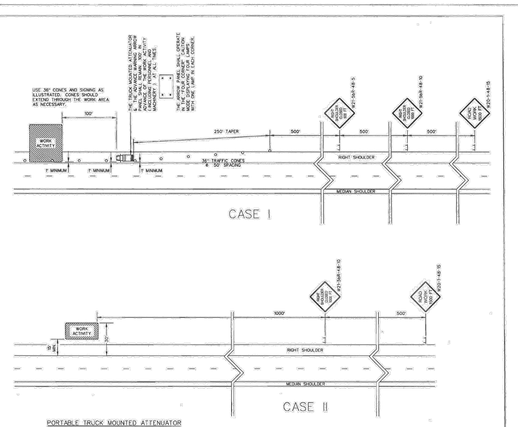

PORTABLE TRUCK MOUNTED ATTENUATOR

3) UTILIZE A TRUCK MOUNTED ATTENUATOR ATTACHED TO THE REAR OF A TRUCK WITH A MINIMUM GROSS WEIGHT OF 10,000 LBS. THE TRUCK SHALL BE LOADED SUCH THAT THE ADDITION OF SUPPLEMENTAL WEIGHT TO THE VEHICLE AS BALLAST IS NECESSARY, CONTAIN THE MATERIAL WITHIN A STRUCTURE CONSTRUCTED OF STEEL. CONSTRUCT THIS STEEL STRUCTURE SUCH THAT IT WILL NOT BE DISPLACED OR DAMAGED BY THE IMPACT OF A 2000 LB SHOT-THIS STRUCTURE TO THE FRAME OF THE TRUCK. UTILIZE A SUFFICIENT NUMBER OF FASTENERS FOR ATTACHMENT OF THE STEEL STRUCTURE TO THE FRAME OF THE TRUCK SUCH THAT THE STEEL STRUCTURE WILL NOT BE DISPLACED OR DAMAGED BY THE IMPACT OF AN IMPACT UPON THE ATTACHED TRUCK MOUNTED ATTENUATOR. UTILIZE EITHER DRY LOOSE SAND OR STEEL REINFORCED CONCRETE FOR BALLAST MATERIAL WITHIN THE STEEL STRUCTURE. ENSURE THAT THE BALLAST MATERIAL WILL REMAIN IN PLACE AND REMAIN CONTAINED WITHIN THE CONFINES OF THE STEEL STRUCTURE AND SHALL NOT PROTRUDE FROM THE STEEL STRUCTURE IN ANY MANNER.

2. LOCATE THE TRUCK MOUNTED ATTENUATOR 100 FEET IN ADVANCE OF THE WORK AREA UNLESS OTHERWISE SPECIFIED.

3. PROVIDE, INSTALL AND MAINTAIN THE TRUCK MOUNTED ATTENUATOR AS SPECIFIED BY THE STANDARD SPECIFICATIONS AND AS DIRECTED BY THE ENGINEER.

ADVANCE WARNING ARROW PANEL

ALL ADVANCE WARNING ARROW PANELS SHALL BE: 48" x 96" WITH A MINIMUM LEGIBILITY DISTANCE OF 1 MILE. PLACEMENT OF AN ADVANCE WARNING ARROW PANEL MAY REQUIRE ADJUSTMENTS DUE TO HORIZONTAL AND/OR VERTICAL ALIGNMENT OR OTHER SIGHT DISTANCE RESTRICTIONS. ALL ADVANCE WARNING ARROW PANELS SHALL COMPLY WITH THE ADVANCE WARNING ARROW PANELS SHALL COMPLY WITH THE STANDARD SPECIFICATIONS FOR HIGHWAY CONSTRUCTION, LATEST EDITION.

WHEN AN ADVANCE WARNING ARROW PANEL IS REQUIRED TO OPERATE IN THE CAUTION MODE, THE ADVANCE WARNING ARROW PANEL SHALL DISPLAY THE "FOUR CORNERS" CAUTION MODE, OR THE "VERTICAL LINE" CAUTION MODE. THE ARROW PANEL SHALL NOT BE OPERATED IN EITHER THE "ONE CORNER" CAUTION MODE SUCH AS THE "FLASHING JUMP" OR THE "ALTERNATING DIAMOND" CAUTION MODES ARE UNACCEPTABLE AND PROHIBITED.

LEGEND

○ 36" TRAFFIC CONES

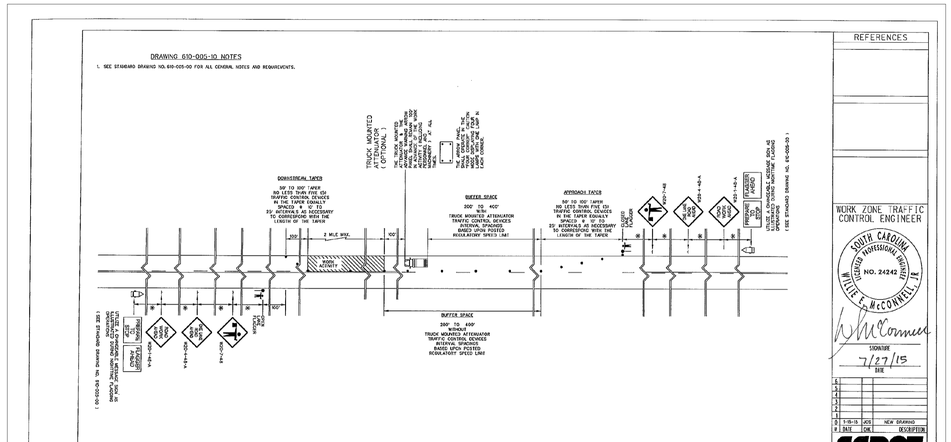
DRAWING 610-005-10 NOTES
1. SEE STANDARD DRAWING NO. 610-005-00 FOR ALL GENERAL NOTES AND REQUIREMENTS.
TRUCK MOUNTED ATTENUATOR (TMA)
THE TRUCK MOUNTED ATTENUATOR SHALL BE IN THE "FLASHING ARROW" MODE DURING MOVING OPERATIONS
TMA SHALL BE PARKED AT A 45° ANGLE TO TRAFFIC FLOW
DOWNSTREAM TAPER
50' TO 100' TAPER NO LESS THAN FIVE (5) TRAFFIC CONTROL DEVICES SPACED A MAXIMUM OF 10' APART
25' INTERVALS AS NECESSARY
TAPER LENGTH = WIDTH OF OFFSET X W X 60
(SEE TABLE A)
BUFFER STACK
300' TO 600' TRUCK MOUNTED ATTENUATOR TRAFFIC CONTROL DEVICES
ARROW PANEL SPACING BASED UPON POSTED REGULATORY SPEED LIMIT
BUFFER SPACE
300' TO 600'
TRUCK MOUNTED ATTENUATOR TRAFFIC CONTROL DEVICES
ARROW PANEL SPACING BASED UPON POSTED REGULATORY SPEED LIMIT
ADVANCE WARNING ARROW PANEL
ROAD WORK AHEAD
ROAD WORK AHEAD
ROAD WORK AHEAD

LANDSCAPE DESIGN NOTES:

1. CONTRACTOR SHALL BE RESPONSIBLE FOR VERIFYING ALL QUANTITIES SHOWN ON PLANS BEFORE PRICING PROJECT.
   1.1. IF DISCREPANCIES OCCUR BETWEEN PLANTING SCHEDULE AND PLANTING PLAN, THE PLANTING PLAN SHALL TAKE PRECEDENCE. REPORT ANY DISCREPANCIES TO THE OWNER OR DESIGNATED AGENT PRIOR TO PLANTING
2. LANDSCAPE WORK INCLUDES, BUT IS NOT LIMITED TO, REMOVAL OF EXISTING LANDSCAPING, WEEDS, TOPSOIL INSTALLATION , SOIL PREPARATIONS, PLANTING OF TREES, SHRUBS AND PERENNIALS, FINAL GRADING, MULCHING, WEED CONTROL, CLEAN-UP AND REGULAR MAINTENANCE DURING CONSTRUCTION AND ESTABLISHMENT PERIOD OF PLANTS.
3. PRIOR TO CONSTRUCTION, THE CONTRACTOR SHALL BE RESPONSIBLE FOR LOCATING ALL UNDERGROUND UTILITIES AND SHALL AVOID DAMAGE TO ALL UTILITIES DURING THE COURSE OF THE WORK. LOCATIONS OF EXISTING BURIED UTILITY LINES SHOWN ON THE PLANS ARE BASED UPON BEST AVAILABLE INFORMATION AND ARE TO BE CONSIDERED APPROXIMATE. IT SHALL BE THE RESPONSIBILITY OF THE CONTRACTOR 1) TO VERIFY THE LOCATIONS OF UTILITY LINES ADJACENT TO THE WORK AREA AND 2) TO PROTECT ALL UTILITY LINES DURING THE CONSTRUCTION PERIOD 3) TO REPAIR ANY AND ALL DAMAGE TO UTILITIES, STRUCTURES, SITE APPURTENANCES, ETC. WHICH OCCURS AS A RESULT OF THE CONSTRUCTION.
4. ALL LANDSCAPED AREAS ARE TO RECEIVE A MINIMUM OF 4" OF TOPSOIL.
5. ALL CONSTRUCTION METHODS AND MATERIALS MUST CONFORM TO CURRENT STANDARDS AND SPECIFICATIONS OF THE FEDERAL, STATE, COUNTY, CITY OR LOCAL REQUIREMENTS, WHICHEVER HAS JURISDICTION.
6. NO CHANGES TO THE SITE LANDSCAPE LAYOUT ARE ALLOWED WITHOUT THE WRITTEN APPROVAL FROM THE OWNER.
7. ALL TREES MUST BE GUYED OR STAKED AS SHOWN IN THE DETAILS.
   7.1. STAKES AND/OR GUY WIRES SHALL BE REMOVED AFTER ONE YEAR OF INSTALLATION.
   7.2. STAKING IS REQUIRED ONLY WHEN A PLANT IS UNABLE TO SUPPORT ITSELF WITH ITS EXISTING ROOT SYSTEM.
   7.3. ALL GUY WIRES ARE TO BE IDENTIFIED WITH ORANGE OR RED FLAGGING.
8. CONTRACTOR SHALL BE RESPONSIBLE FOR DELIVERY SCHEDULE AND PROTECTION BETWEEN DELIVERY AND PLANTING TO MAINTAIN HEALTHY PLANT CONDITIONS.
9. ANY PLANT MATERIAL WHICH IS DISEASED, DISTRESSED, DEAD OR REJECTED (PRIOR TO SUBSTANTIAL COMPLETION) SHALL BE PROMPTLY REMOVED AND REPLACED WITH MATERIAL OF THE SAME SPECIES, QUANTITY, AND SIZE MEETING PLANT LIST.
10. ALL TREES SHALL HAVE A STRAIGHT TRUNK AND FULL HEAD AND MEET ALL REQUIREMENTS SPECIFIED.
11. ALL MATERIALS ARE SUBJECT TO THE APPROVAL OF THE OWNER BEFORE, DURING, AND AFTER INSTALLATION.
12. WEED MAT SHALL BE INSTALLED UNDER MULCH AREAS.
13. STANDARDS SET FORTH IN 'AMERICAN STANDARD FOR THE NURSERY STOCK' REPRESENT GUIDELINE SPECIFICATIONS ONLY AND SHALL CONSTITUTE MINIMUM QUALITY REQUIREMENTS FOR PLANT MATERIAL.
14. NO PLANTS SHALL BE PUT IN THE GROUND BEFORE ROUGH GRADING HAS BEEN FINISHED AND APPROVED.
15. PLANTS TO BE STORED ON SITE WILL BE PLACED WHERE THEY WILL NOT CONFLICT WITH CONSTRUCTION OPERATIONS AND AS DIRECTED BY THE OWNER.
16. ALL PLANTS SHALL BE CONTAINER GROWN OR BALLED AND WRAPPED AS SPECIFIED IN PLANTING SCHEDULE. NO CONTAINER GROWN PLANT WILL BE ACCEPTED IF IT IS ROOT BOUND. ALL ROOT WRAPPING MATERIAL MADE OF SYNTHETICS OR PLASTICS SHALL BE REMOVED AT THE TIME OF PLANTING. TWINE OR ROPE SHALL BE REMOVED FROM AROUND CROWN OF TRUNK TO PREVENT GIRDLING OF TREES OR SHRUBS.
   16.1. CONTAINER GROWN STOCK SHALL HAVE THE CONTAINER REMOVED AND THE ROOT BALL CUT THROUGH THE SURFACE TO BREAK UP ROOT BALL BEFORE PLANTING.
17. THE LANDSCAPE CONTRACTOR SHALL GUARANTEE ALL PLANT MATERIAL THROUGH ONE CALENDAR YEAR FROM THE TIME OF SUBSTANTIAL COMPLETION OF PROJECT.
18. ALL LANDSCAPE PLANTINGS SHALL BE IRRIGATED WITH AN AUTOMATIC IRRIGATION SYSTEM, OR BE WITHIN 100 FEET OF A WATER HOSE BIB.
19. LANDSCAPE PLANT SPECIES MAY NOT BE CHANGED WITHOUT APPROVAL OF GEORGETOWN COUNTY PLANNING.
20. DISTURBED AREAS THAT ARE NOT MULCHED SHALL BE SEEDED. SEED SHALL BE BERMUDA, ST AUGUSTINE, CENTIPEDE, OR ZOYSIA DEPENDING ON WHICH IS BEST SUITED TO THE SITE CONDITIONS
   20.1. SEED ALL AREAS REFERENCED IN MATERIALS PLAN, UNLESS OTHERWISE NOTED.
   20.2. IMMEDIATELY AFTER SEEDING ALL AREAS SHALL BE LIGHTLY ROLLED.
   20.3. STRAW MULCH SHALL BE APPLIED IMMEDIATELY AFTER SEEDING.
   20.4. SEEDED AREAS SHALL BE WATERED DAILY TO ENSURE GOOD GERMINATION. ONCE SEEDS HAVE GERMINATED WATERING MAY BE DECREASED BUT SEEDS NEVER ALLOWED TO DRY OUT. FREQUENT WATERING SHOULD BE CONTINUED FOR APPROXIMATELY 3 WEEKS AFTER GERMINATION OR UNTIL GRASS HAS BECOME ESTABLISHED.
21. SCARIFY THE SUBGRADE AND SIDES OF THE PLANTING HOLE WHEN PLANTING IN CLAY SOILS (MORE THAN 15% CLAY).
22. LIFT AND SET THE TREE BY ROOT BALL ONLY. DO NOT LIFT USING THE TREE TRUNK AND DO NOT USE TREE TRUNK AS A LEVER.
23. SET THE TOP OF THE ROOT BALL LEVEL WITH THE SOIL SURFACE OR SLIGHTLY HIGHER IF THE SOIL IS PRONE TO SETTLING.
24. AFTER THE TREE IS SET IN PLACE, REMOVE BURLAP, WIRE AND STRAPS FROM AT LEAST THE UPPER 1/3 OF THE ROOTBALL.
25. BACKFILL WITH EXISTING SOIL THAT HAS BEEN WELL-TILLED OR BROKEN UP. DO NOT ADD AMENDMENTS TO THE BACKFILL SOIL. AMEND THE SURFACE WITH MULCH.
26. PRUNING SHALL BE LIMITED TO DEAD, DISEASED, OR BROKEN LIMBS ONLY AND SHALL BE IN ACCORDANCE WITH ANSI A300 SPECIFICATIONS.
27. REMOVE ANY TRUNK WRAP REMAINING AT TIME OF PLANTING. NO WRAPS SHALL BE PLACED ON TRUNK.
28. IF CONTAINER GROWN PLANT, GENTLY SLIDE PLANT OUT OF CONTAINER. DISTURB THE ROOTS.
29. BACK FILL THE PLANTING HOLE WITH EXCAVATED NATIVE SOIL, BROKEN UP OR TILLED. WATER TO REMOVE AIR POCKETS. DO NOT ADD AMENDMENTS.

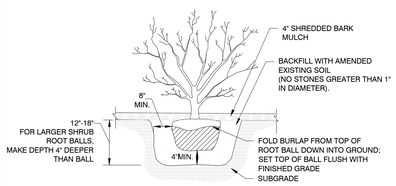

SHRUB - BALLED AND BURLAP PLANTING

SCALE: N.T.S.

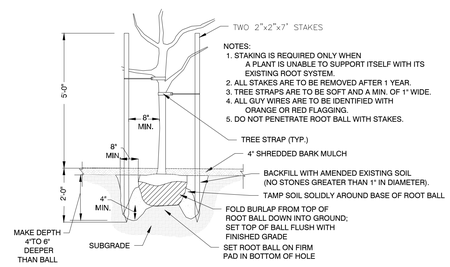

TREE - BALLED AND BURLAP PLANTING

SCALE: N.T.S.

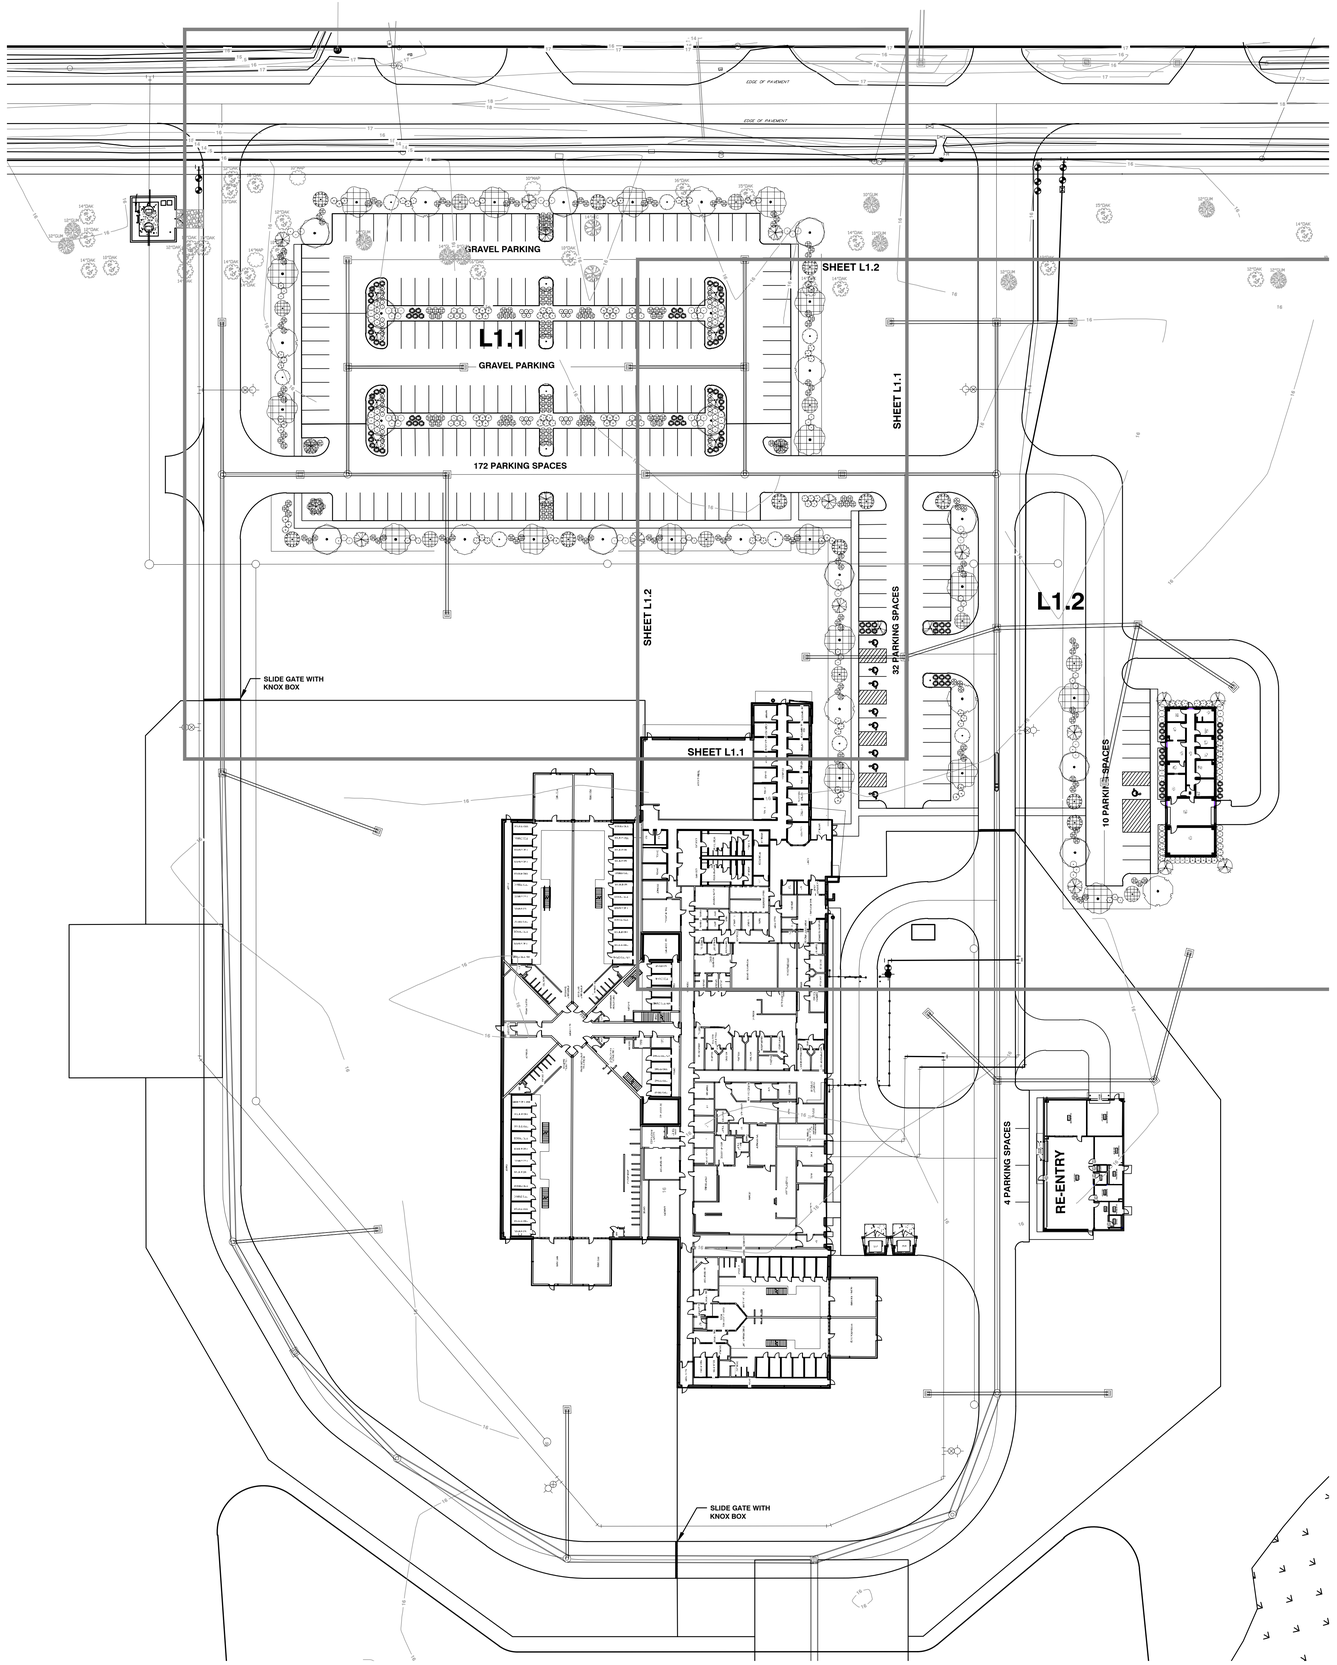

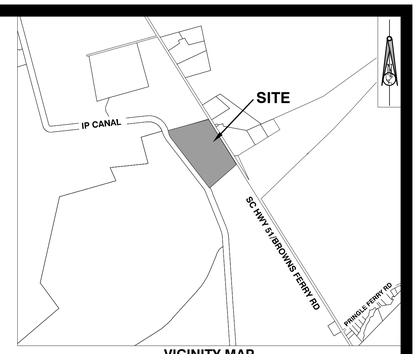

VICINITY MAP
PARCEL # 02-1009-004-20-00

PLANT SCHEDULE

SYMBOL	CODE	BOTANICAL / COMMON NAME
CANOPY DECIDUOUS		
	BET RIV	Betula nigra / River Birch
	ZEL SER	Zelkova serrata / Sawleaf Zelkova
CANOPY EVERGREEN		
	QUE LAU	Quercus laurifolia / Laurel-leaved Oak
	QUE VIR	Quercus virginiana / Southern Live Oak
UNDERSTORY DECIDUOUS		
	CER CAN	Cercis canadensis / Eastern Redbud
	LAG IND	Lagerstroemia indica / Crape Myrtle
	VIT CH2	Vitex agnus-castus / Chaste Tree
UNDERSTORY EVERGREEN		
	ILE AM2	Ilex opaca / American Holly
	MAG SWE	Magnolia virginiana / Sweet Bay
GRASSES		
	MUH CAP	Muhlenbergia capillaris / Pink Muhly Grass
SHRUBS 4'-6' DECIDUOUS		
	CHA SPE	Chaenomeles speciosa / Flowering Quince
	ROS 361	Rosa x 'Radtko' TM / Double Knock Out Red Rose
SHRUBS 4'-6' EVERGREEN		
	ABE GRA	Abelia x grandiflora / Glossy Abelia
	GAR JAS	Gardenia jasminoides / Gardenia
	RAP UMB	Rhaphiolepis umbellata 'Indian Princess' / Yedda Hawthorn
	RHO EEI	Rhododendron x 'Roblec' TM / Autumn Carnation Encore Azalea
	AZA LLX	Rhododendron x 'Roblez' TM / Autumn Fire Encore Azalea
	RHO UOZ	Rhododendron x 'Roblezd' TM / Autumn Majesty Encore Azalea
	RHO XOE	Rhododendron x 'Robleze' TM / Autumn Starburst Encore Azalea

NOTE:

CANOPY TREES TO BE 2" CALIPER AT TIME OF PLANTING
UNDERSTORY TREES TO BE 6' TALL AT TIME OF PLANTING
SHRUBS TO BE 24" TALL AT TIME OF PLANTING

OTHER SPECIES LISTED IN THE ZONING ORDINANCE MAY BE USED FOR LANDSCAPING, PROVIDED THEY MEET THE SPECIFIC SITE REQUIREMENTS.

NO CHANGES ARE TO BE MADE WITHOUT APPROVAL FROM GEORGETOWN COUNTY PLANNING AND ZONING.

40 0 20 40 80

GRAPHIC SCALE

6210 ARDREY KELL ROAD • THE HUB AT WAVERLY, SUITE 425 • CHARLOTTE, NC 28277
PHONE (704) 540-3755 FAX (704) 540-3754
MOSELEYARCHITECTS.COM

PROGRESS PRINT NOT FOR CONSTRUCTION

GEORGETOWN COUNTY DETENTION CENTER

GEORGETOWN COUNTY
2934 BROWNS FERRY RD, GEORGETOWN, SC 29440

PROJECT NO:	211270
DATE:	JANUARY 18, 2024

REVISIONS

DATE	DESCRIPTION

1:40

LANDSCAPE PLAN

L1.0

Plotted: 18 JAN 2024 - 1:48pm Plotted By: Jeff Hall
File Name: T:\Projects\21\1270 Georgetown County Detention Center\CD Revisions\211270 - LANDSCAPE.dwg

LANDSCAPE DESIGN NOTES:

1. CONTRACTOR SHALL BE RESPONSIBLE FOR VERIFYING ALL QUANTITIES SHOWN ON PLANS BEFORE PRICING PROJECT.
   1.1. IF DISCREPANCIES OCCUR BETWEEN PLANTING SCHEDULE AND PLANTING PLAN, THE PLANTING PLAN SHALL TAKE PRECEDENCE. REPORT ANY DISCREPANCIES TO THE OWNER OR DESIGNATED AGENT PRIOR TO PLANTING
2. LANDSCAPE WORK INCLUDES, BUT IS NOT LIMITED TO, REMOVAL OF EXISTING LANDSCAPING, WEEDS, TOPSOIL INSTALLATION , SOIL PREPARATIONS, PLANTING OF TREES, SHRUBS AND PERENNIALS, FINAL GRADING, MULCHING, WEED CONTROL, CLEAN-UP AND REGULAR MAINTENANCE DURING CONSTRUCTION AND ESTABLISHMENT PERIOD OF PLANTS.
3. PRIOR TO CONSTRUCTION, THE CONTRACTOR SHALL BE RESPONSIBLE FOR LOCATING ALL UNDERGROUND UTILITIES AND SHALL AVOID DAMAGE TO ALL UTILITIES DURING THE COURSE OF THE WORK. LOCATIONS OF EXISTING BURIED UTILITY LINES SHOWN ON THE PLANS ARE BASED UPON BEST AVAILABLE INFORMATION AND ARE TO BE CONSIDERED APPROXIMATE. IT SHALL BE THE RESPONSIBILITY OF THE CONTRACTOR 1) TO VERIFY THE LOCATIONS OF UTILITY LINES ADJACENT TO THE WORK AREA AND 2) TO PROTECT ALL UTILITY LINES DURING THE CONSTRUCTION PERIOD 3) TO REPAIR ANY AND ALL DAMAGE TO UTILITIES, STRUCTURES, SITE APPURTENANCES, ETC. WHICH OCCURS AS A RESULT OF THE CONSTRUCTION.
4. ALL LANDSCAPED AREAS ARE TO RECEIVE A MINIMUM OF 4" OF TOPSOIL.
5. ALL CONSTRUCTION METHODS AND MATERIALS MUST CONFORM TO CURRENT STANDARDS AND SPECIFICATIONS OF THE FEDERAL, STATE, COUNTY, CITY OR LOCAL REQUIREMENTS, WHICHEVER HAS JURISDICTION.
6. NO CHANGES TO THE SITE LANDSCAPE LAYOUT ARE ALLOWED WITHOUT THE WRITTEN APPROVAL FROM THE OWNER.
7. ALL TREES MUST BE GUYED OR STAKED AS SHOWN IN THE DETAILS.
   7.1. STAKES AND/OR GUY WIRES SHALL BE REMOVED AFTER ONE YEAR OF INSTALLATION.
   7.2. STAKING IS REQUIRED ONLY WHEN A PLANT IS UNABLE TO SUPPORT ITSELF WITH ITS EXISTING ROOT SYSTEM.
   7.3. ALL GUY WIRES ARE TO BE IDENTIFIED WITH ORANGE OR RED FLAGGING.
8. CONTRACTOR SHALL BE RESPONSIBLE FOR DELIVERY SCHEDULE AND PROTECTION BETWEEN DELIVERY AND PLANTING TO MAINTAIN HEALTHY PLANT CONDITIONS.
9. ANY PLANT MATERIAL WHICH IS DISEASED, DISTRESSED, DEAD OR REJECTED (PRIOR TO SUBSTANTIAL COMPLETION) SHALL BE PROMPTLY REMOVED AND REPLACED WITH MATERIAL OF THE SAME SPECIES, QUANTITY, AND SIZE MEETING PLANT LIST.
10. ALL TREES SHALL HAVE A STRAIGHT TRUNK AND FULL HEAD AND MEET ALL REQUIREMENTS SPECIFIED.
11. ALL MATERIALS ARE SUBJECT TO THE APPROVAL OF THE OWNER BEFORE, DURING, AND AFTER INSTALLATION.
12. WEED MAT SHALL BE INSTALLED UNDER MULCH AREAS.
13. STANDARDS SET FORTH IN 'AMERICAN STANDARD FOR THE NURSERY STOCK' REPRESENT GUIDELINE SPECIFICATIONS ONLY AND SHALL CONSTITUTE MINIMUM QUALITY REQUIREMENTS FOR PLANT MATERIAL.
14. NO PLANTS SHALL BE PUT IN THE GROUND BEFORE ROUGH GRADING HAS BEEN FINISHED AND APPROVED.
15. PLANTS TO BE STORED ON SITE WILL BE PLACED WHERE THEY WILL NOT CONFLICT WITH CONSTRUCTION OPERATIONS AND AS DIRECTED BY THE OWNER.
16. ALL PLANTS SHALL BE CONTAINER GROWN OR BALLED AND WRAPPED AS SPECIFIED IN PLANTING SCHEDULE. NO CONTAINER GROWN PLANT WILL BE ACCEPTED IF IT IS ROOT BOUND. ALL ROOT WRAPPING MATERIAL MADE OF SYNTHETICS OR PLASTICS SHALL BE REMOVED AT THE TIME OF PLANTING. TWINE OR ROPE SHALL BE REMOVED FROM AROUND CROWN OF TRUNK TO PREVENT GIRDLING OF TREES OR SHRUBS.
   16.1. CONTAINER GROWN STOCK SHALL HAVE THE CONTAINER REMOVED AND THE ROOT BALL CUT THROUGH THE SURFACE TO BREAK UP ROOT BALL BEFORE PLANTING.
17. THE LANDSCAPE CONTRACTOR SHALL GUARANTEE ALL PLANT MATERIAL THROUGH ONE CALENDAR YEAR FROM THE TIME OF SUBSTANTIAL COMPLETION OF PROJECT.
18. ALL LANDSCAPE PLANTINGS SHALL BE IRRIGATED WITH AN AUTOMATIC IRRIGATION SYSTEM, OR BE WITHIN 100 FEET OF A WATER HOSE BIB.
19. LANDSCAPE PLANT SPECIES MAY NOT BE CHANGED WITHOUT APPROVAL OF GEORGETOWN COUNTY PLANNING.
20. DISTURBED AREAS THAT ARE NOT MULCHED SHALL BE SEEDED. SEED SHALL BE BERMUDA, ST AUGUSTINE, CENTIPEDE, OR ZOYSIA DEPENDING ON WHICH IS BEST SUITED TO THE SITE CONDITIONS
   20.1. SEED ALL AREAS REFERENCED IN MATERIALS PLAN, UNLESS OTHERWISE NOTED.
   20.2. IMMEDIATELY AFTER SEEDING ALL AREAS SHALL BE LIGHTLY ROLLED.
   20.3. STRAW MULCH SHALL BE APPLIED IMMEDIATELY AFTER SEEDING.
   20.4. SEEDED AREAS SHALL BE WATERED DAILY TO ENSURE GOOD GERMINATION. ONCE SEEDS HAVE GERMINATED WATERING MAY BE DECREASED BUT SEEDS NEVER ALLOWED TO DRY OUT. FREQUENT WATERING SHOULD BE CONTINUED FOR APPROXIMATELY 3 WEEKS AFTER GERMINATION OR UNTIL GRASS HAS BECOME ESTABLISHED.
21. SCARIFY THE SUBGRADE AND SIDES OF THE PLANTING HOLE WHEN PLANTING IN CLAY SOILS (MORE THAN 15% CLAY).
22. LIFT AND SET THE TREE BY ROOT BALL ONLY. DO NOT LIFT USING THE TREE TRUNK AND DO NOT USE TREE TRUNK AS A LEVER.
23. SET THE TOP OF THE ROOT BALL LEVEL WITH THE SOIL SURFACE OR SLIGHTLY HIGHER IF THE SOIL IS PRONE TO SETTLING.
24. AFTER THE TREE IS SET IN PLACE, REMOVE BURLAP, WIRE AND STRAPS FROM AT LEAST THE UPPER 1/3 OF THE ROOTBALL.
25. BACKFILL WITH EXISTING SOIL THAT HAS BEEN WELL-TILLED OR BROKEN UP. DO NOT ADD AMENDMENTS TO THE BACKFILL SOIL. AMEND THE SURFACE WITH MULCH.
26. PRUNING SHALL BE LIMITED TO DEAD, DISEASED, OR BROKEN LIMBS ONLY AND SHALL BE IN ACCORDANCE WITH ANSI A300 SPECIFICATIONS.
27. REMOVE ANY TRUNK WRAP REMAINING AT TIME OF PLANTING. NO WRAPS SHALL BE PLACED ON TRUNK.
28. IF CONTAINER GROWN PLANT, GENTLY SLIDE PLANT OUT OF CONTAINER. DISTURB THE ROOTS.
29. BACK FILL THE PLANTING HOLE WITH EXCAVATED NATIVE SOIL, BROKEN UP OR TILLED. WATER TO REMOVE AIR POCKETS. DO NOT ADD AMENDMENTS.

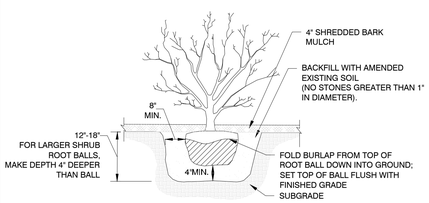

SHRUB - BALLED AND BURLAP PLANTING

SCALE: N.T.S.

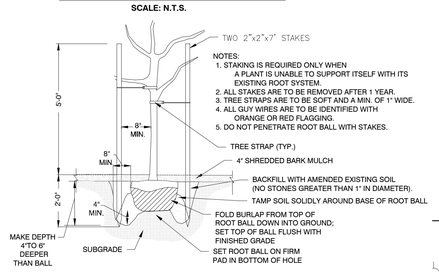

TREE - BALLED AND BURLAP PLANTING

SCALE: N.T.S.

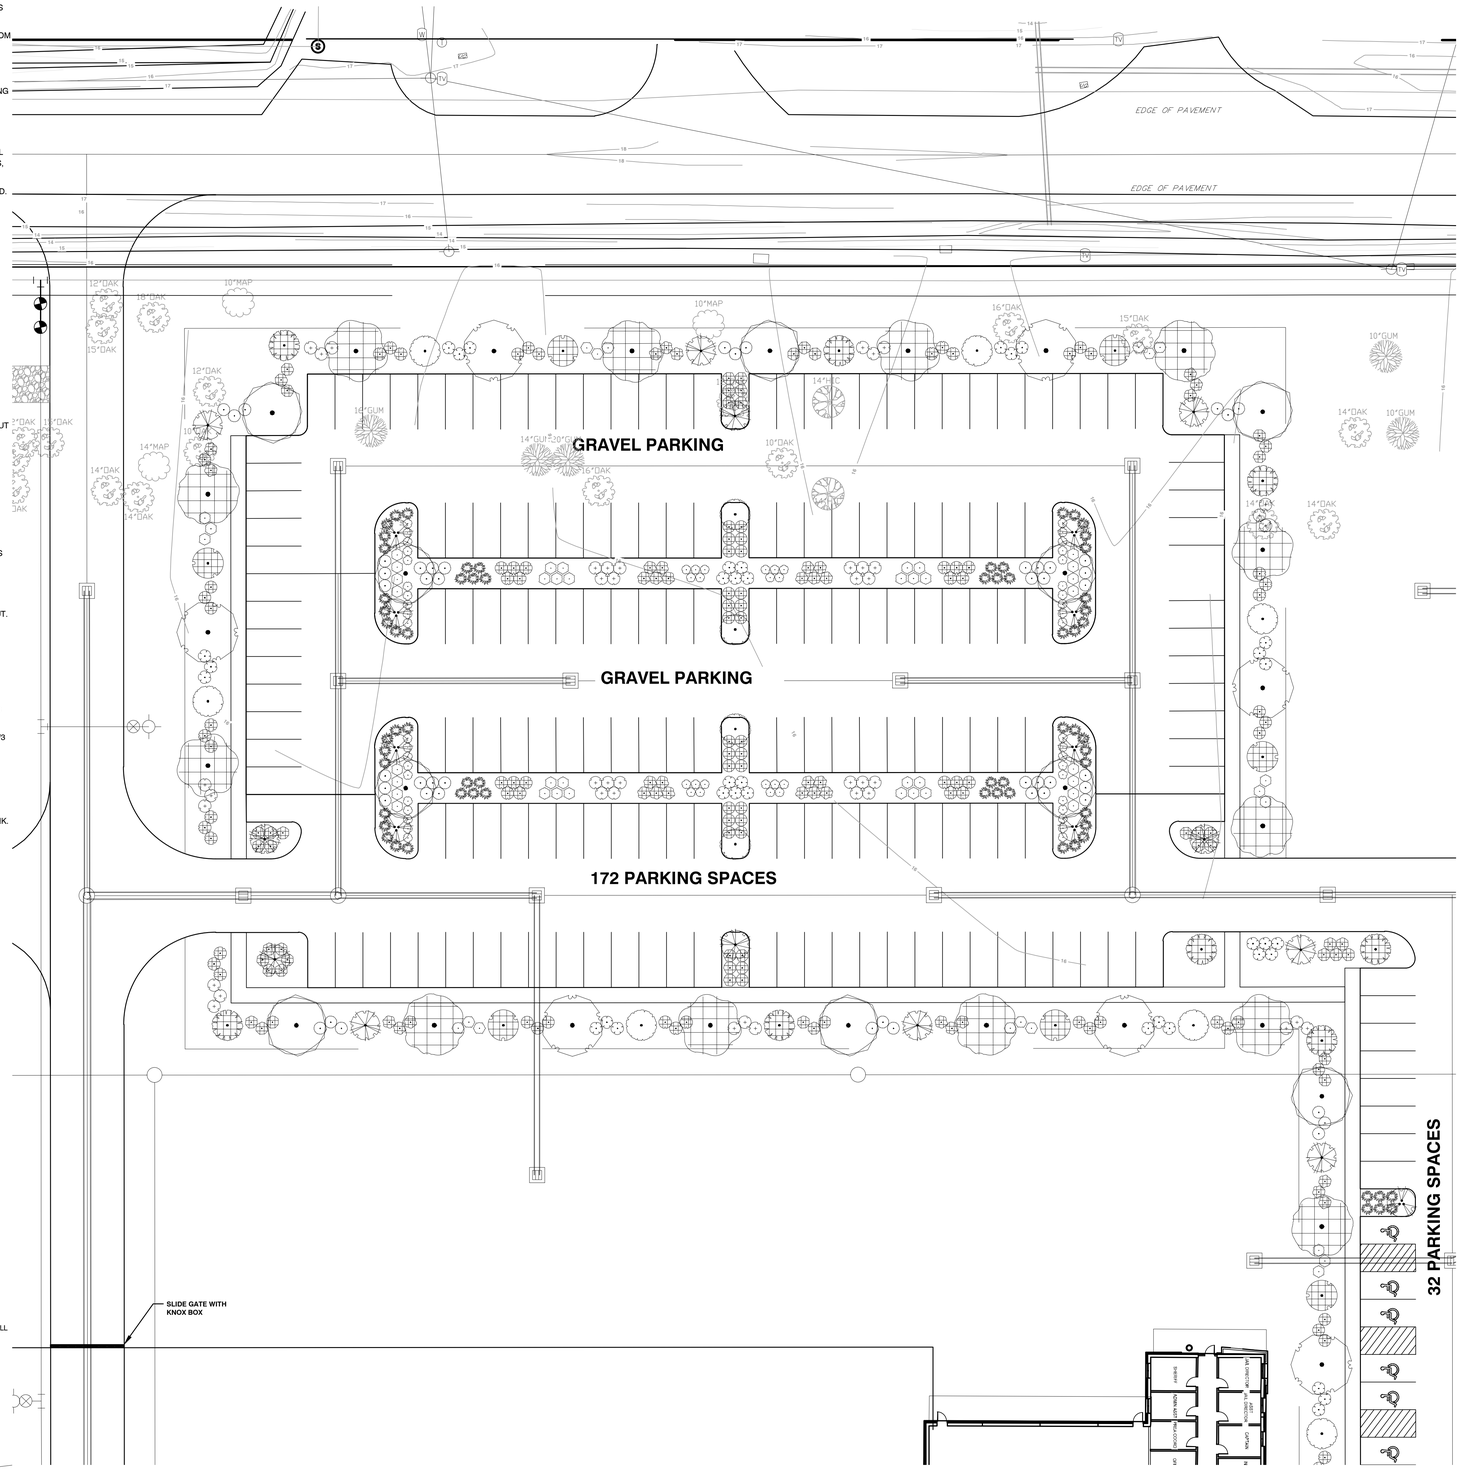

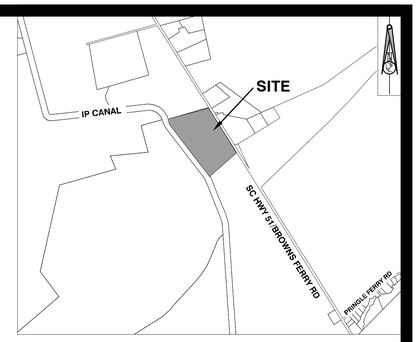

VICINITY MAP
PARCEL # 02-1009-004-20-00

PLANT SCHEDULE

SYMBOL	CODE	BOTANICAL / COMMON NAME	QTY
CANOPY DECIDUOUS			
	BET RIV	Betula nigra / River Birch	13
	ZEL SER	Zelkova serrata / Sawleaf Zelkova	9
CANOPY EVERGREEN			
	QUE LAU	Quercus laurifolia / Laurel-leaved Oak	8
	QUE VIR	Quercus virginiana / Southern Live Oak	10
UNDERSTORY DECIDUOUS			
	CER CAN	Cercis canadensis / Eastern Redbud	15
	LAG IND	Lagerstroemia indica / Crape Myrtle	14
	VIT CH2	Vitex agnus-castus / Chaste Tree	13
UNDERSTORY EVERGREEN			
	ILE AM2	Ilex opaca / American Holly	10
	MAG SWE	Magnolia virginiana / Sweet Bay	11
GRASSES			
	MUH CAP	Muhlenbergia capillaris / Pink Muhly Grass	93
SHRUBS 4'-6' DECIDUOUS			
	CHA SPE	Chaenomeles speciosa / Flowering Quince	60
	ROS 361	Rosa x `Radtko` TM / Double Knock Out Red Rose	73
SHRUBS 4'-6' EVERGREEN			
	ABE GRA	Abelia x grandiflora / Glossy Abelia	55
	GAR JAS	Gardenia jasminoides / Gardenia	75
	RAP UMB	Rhaphiolepis umbellata 'Indian Princess' / Yedda Hawthorn	52
	RHO EEI	Rhododendron x 'Roblec' TM / Autumn Carnation Encore Azalea	47
	AZA LLX	Rhododendron x 'Roblez' TM / Autumn Fire Encore Azalea	50
	RHO UOZ	Rhododendron x 'Roblezd' TM / Autumn Majesty Encore Azalea	60
	RHO XOE	Rhododendron x 'Roblexe' TM / Autumn Starburst Encore Azalea	54

NOTE:

CANOPY TREES TO BE 2" CALIPER AT TIME OF PLANTING
UNDERSTORY TREES TO BE 6' TALL AT TIME OF PLANTING
SHRUBS TO BE 24" TALL AT TIME OF PLANTING

OTHER SPECIES LISTED IN THE ZONING ORDINANCE MAY BE USED FOR LANDSCAPING, PROVIDED THEY MEET THE SPECIFIC SITE REQUIREMENTS.

NO CHANGES ARE TO BE MADE WITHOUT APPROVAL FROM GEORGETOWN COUNTY PLANNING AND ZONING.

20 0 10 20 40
GRAPHIC SCALE

6210 ARDREY KELL ROAD • THE HUB AT WAVERLY, SUITE 425 • CHARLOTTE, NC 28277
PHONE (704) 540-3755 FAX (704) 540-3754
MOSELEYARCHITECTS.COM

PROGRESS PRINT NOT FOR CONSTRUCTION

GEORGETOWN COUNTY DETENTION CENTER

GEORGETOWN COUNTY
2934 BROWNS FERRY RD, GEORGETOWN, SC 29440

PROJECT NO: 211270
DATE: JANUARY 18, 2024

REVISIONS	
DATE	DESCRIPTION

1:20

LANDSCAPE PLAN

L1.1

Autodesk Docs: P:\Projects\21127 Georgetown County Detention Center (Expansion)\21127_CADD\21127_CAD.dwg 1/18/2024 1:19:18 PM EST, 1:1, Jan 11, 2024 - 1:08pm, ngarn

LANDSCAPE DESIGN NOTES:

1. CONTRACTOR SHALL BE RESPONSIBLE FOR VERIFYING ALL QUANTITIES SHOWN ON PLANS BEFORE PRICING PROJECT.
   1.1. IF DISCREPANCIES OCCUR BETWEEN PLANTING SCHEDULE AND PLANTING PLAN, THE PLANTING PLAN SHALL TAKE PRECEDENCE. REPORT ANY DISCREPANCIES TO THE OWNER OR DESIGNATED AGENT PRIOR TO PLANTING
2. LANDSCAPE WORK INCLUDES, BUT IS NOT LIMITED TO, REMOVAL OF EXISTING LANDSCAPING, WEEDS, TOPSOIL INSTALLATION , SOIL PREPARATIONS, PLANTING OF TREES, SHRUBS AND PERENNIALS, FINAL GRADING, MULCHING, WEED CONTROL, CLEAN-UP AND REGULAR MAINTENANCE DURING CONSTRUCTION AND ESTABLISHMENT PERIOD OF PLANTS.
3. PRIOR TO CONSTRUCTION, THE CONTRACTOR SHALL BE RESPONSIBLE FOR LOCATING ALL UNDERGROUND UTILITIES AND SHALL AVOID DAMAGE TO ALL UTILITIES DURING THE COURSE OF THE WORK. LOCATIONS OF EXISTING BURIED UTILITY LINES SHOWN ON THE PLANS ARE BASED UPON BEST AVAILABLE INFORMATION AND ARE TO BE CONSIDERED APPROXIMATE. IT SHALL BE THE RESPONSIBILITY OF THE CONTRACTOR 1) TO VERIFY THE LOCATIONS OF UTILITY LINES ADJACENT TO THE WORK AREA AND 2) TO PROTECT ALL UTILITY LINES DURING THE CONSTRUCTION PERIOD 3) TO REPAIR ANY AND ALL DAMAGE TO UTILITIES, STRUCTURES, SITE APPURTENANCES, ETC. WHICH OCCURS AS A RESULT OF THE CONSTRUCTION.
4. ALL LANDSCAPED AREAS ARE TO RECEIVE A MINIMUM OF 4" OF TOPSOIL.
5. ALL CONSTRUCTION METHODS AND MATERIALS MUST CONFORM TO CURRENT STANDARDS AND SPECIFICATIONS OF THE FEDERAL, STATE, COUNTY, CITY OR LOCAL REQUIREMENTS, WHICHEVER HAS JURISDICTION.
6. NO CHANGES TO THE SITE LANDSCAPE LAYOUT ARE ALLOWED WITHOUT THE WRITTEN APPROVAL FROM THE OWNER.
7. ALL TREES MUST BE GUYED OR STAKED AS SHOWN IN THE DETAILS.
   7.1. STAKES AND/OR GUY WIRES SHALL BE REMOVED AFTER ONE YEAR OF INSTALLATION.
   7.2. STAKING IS REQUIRED ONLY WHEN A PLANT IS UNABLE TO SUPPORT ITSELF WITH ITS EXISTING ROOT SYSTEM.
   7.3. ALL GUY WIRES ARE TO BE IDENTIFIED WITH ORANGE OR RED FLAGGING.
8. CONTRACTOR SHALL BE RESPONSIBLE FOR DELIVERY SCHEDULE AND PROTECTION BETWEEN DELIVERY AND PLANTING TO MAINTAIN HEALTHY PLANT CONDITIONS.
9. ANY PLANT MATERIAL WHICH IS DISEASED, DISTRESSED, DEAD OR REJECTED (PRIOR TO SUBSTANTIAL COMPLETION) SHALL BE PROMPTLY REMOVED AND REPLACED WITH MATERIAL OF THE SAME SPECIES, QUANTITY, AND SIZE MEETING PLANT LIST.
10. ALL TREES SHALL HAVE A STRAIGHT TRUNK AND FULL HEAD AND MEET ALL REQUIREMENTS SPECIFIED.
11. ALL MATERIALS ARE SUBJECT TO THE APPROVAL OF THE OWNER BEFORE, DURING, AND AFTER INSTALLATION.
12. WEED MAT SHALL BE INSTALLED UNDER MULCH AREAS.
13. STANDARDS SET FORTH IN 'AMERICAN STANDARD FOR THE NURSERY STOCK' REPRESENT GUIDELINE SPECIFICATIONS ONLY AND SHALL CONSTITUTE MINIMUM QUALITY REQUIREMENTS FOR PLANT MATERIAL.
14. NO PLANTS SHALL BE PUT IN THE GROUND BEFORE ROUGH GRADING HAS BEEN FINISHED AND APPROVED.
15. PLANTS TO BE STORED ON SITE WILL BE PLACED WHERE THEY WILL NOT CONFLICT WITH CONSTRUCTION OPERATIONS AND AS DIRECTED BY THE OWNER.
16. ALL PLANTS SHALL BE CONTAINER GROWN OR BALLED AND WRAPPED AS SPECIFIED IN PLANTING SCHEDULE. NO CONTAINER GROWN PLANT WILL BE ACCEPTED IF IT IS ROOT BOUND. ALL ROOT WRAPPING MATERIAL MADE OF SYNTHETICS OR PLASTICS SHALL BE REMOVED AT THE TIME OF PLANTING. TWINE OR ROPE SHALL BE REMOVED FROM AROUND CROWN OF TRUNK TO PREVENT GIRDLING OF TREES OR SHRUBS.
   16.1. CONTAINER GROWN STOCK SHALL HAVE THE CONTAINER REMOVED AND THE ROOT BALL CUT THROUGH THE SURFACE TO BREAK UP ROOT BALL BEFORE PLANTING.
17. THE LANDSCAPE CONTRACTOR SHALL GUARANTEE ALL PLANT MATERIAL THROUGH ONE CALENDAR YEAR FROM THE TIME OF SUBSTANTIAL COMPLETION OF PROJECT.
18. ALL LANDSCAPE PLANTINGS SHALL BE IRRIGATED WITH AN AUTOMATIC IRRIGATION SYSTEM, OR BE WITHIN 100 FEET OF A WATER HOSE BIB.
19. LANDSCAPE PLANT SPECIES MAY NOT BE CHANGED WITHOUT APPROVAL OF GEORGETOWN COUNTY PLANNING.
20. DISTURBED AREAS THAT ARE NOT MULCHED SHALL BE SEEDED. SEED SHALL BE BERMUDA, ST AUGUSTINE, CENTIPEDE, OR ZOYSIA DEPENDING ON WHICH IS BEST SUITED TO THE SITE CONDITIONS
   20.1. SEED ALL AREAS REFERENCED IN MATERIALS PLAN, UNLESS OTHERWISE NOTED.
   20.2. IMMEDIATELY AFTER SEEDING ALL AREAS SHALL BE LIGHTLY ROLLED.
   20.3. STRAW MULCH SHALL BE APPLIED IMMEDIATELY AFTER SEEDING.
   20.4. SEEDED AREAS SHALL BE WATERED DAILY TO ENSURE GOOD GERMINATION. ONCE SEEDS HAVE GERMINATED WATERING MAY BE DECREASED BUT SEEDS NEVER ALLOWED TO DRY OUT. FREQUENT WATERING SHOULD BE CONTINUED FOR APPROXIMATELY 3 WEEKS AFTER GERMINATION OR UNTIL GRASS HAS BECOME ESTABLISHED.
21. SCARIFY THE SUBGRADE AND SIDES OF THE PLANTING HOLE WHEN PLANTING IN CLAY SOILS (MORE THAN 15% CLAY).
22. LIFT AND SET THE TREE BY ROOT BALL ONLY. DO NOT LIFT USING THE TREE TRUNK AND DO NOT USE TREE TRUNK AS A LEVER.
23. SET THE TOP OF THE ROOT BALL LEVEL WITH THE SOIL SURFACE OR SLIGHTLY HIGHER IF THE SOIL IS PRONE TO SETTLING.
24. AFTER THE TREE IS SET IN PLACE, REMOVE BURLAP, WIRE AND STRAPS FROM AT LEAST THE UPPER 1/3 OF THE ROOTBALL.
25. BACKFILL WITH EXISTING SOIL THAT HAS BEEN WELL-TILLED OR BROKEN UP. DO NOT ADD AMENDMENTS TO THE BACKFILL SOIL. AMEND THE SURFACE WITH MULCH.
26. PRUNING SHALL BE LIMITED TO DEAD, DISEASED, OR BROKEN LIMBS ONLY AND SHALL BE IN ACCORDANCE WITH ANSI A300 SPECIFICATIONS.
27. REMOVE ANY TRUNK WRAP REMAINING AT TIME OF PLANTING. NO WRAPS SHALL BE PLACED ON TRUNK.
28. IF CONTAINER GROWN PLANT, GENTLY SLIDE PLANT OUT OF CONTAINER. DISTURB THE ROOTS.
29. BACK FILL THE PLANTING HOLE WITH EXCAVATED NATIVE SOIL, BROKEN UP OR TILLED. WATER TO REMOVE AIR POCKETS. DO NOT ADD AMENDMENTS.

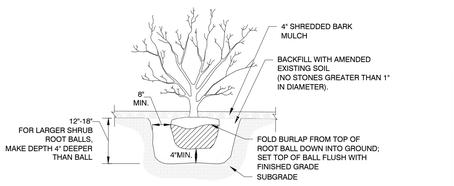

SHRUB - BALLED AND BURLAP PLANTING

SCALE: N.T.S.

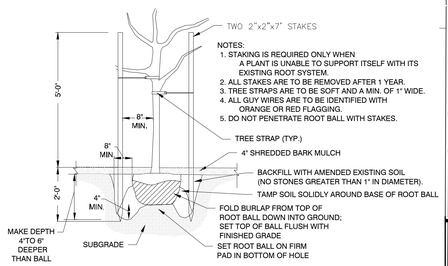

TREE - BALLED AND BURLAP PLANTING

SCALE: N.T.S.

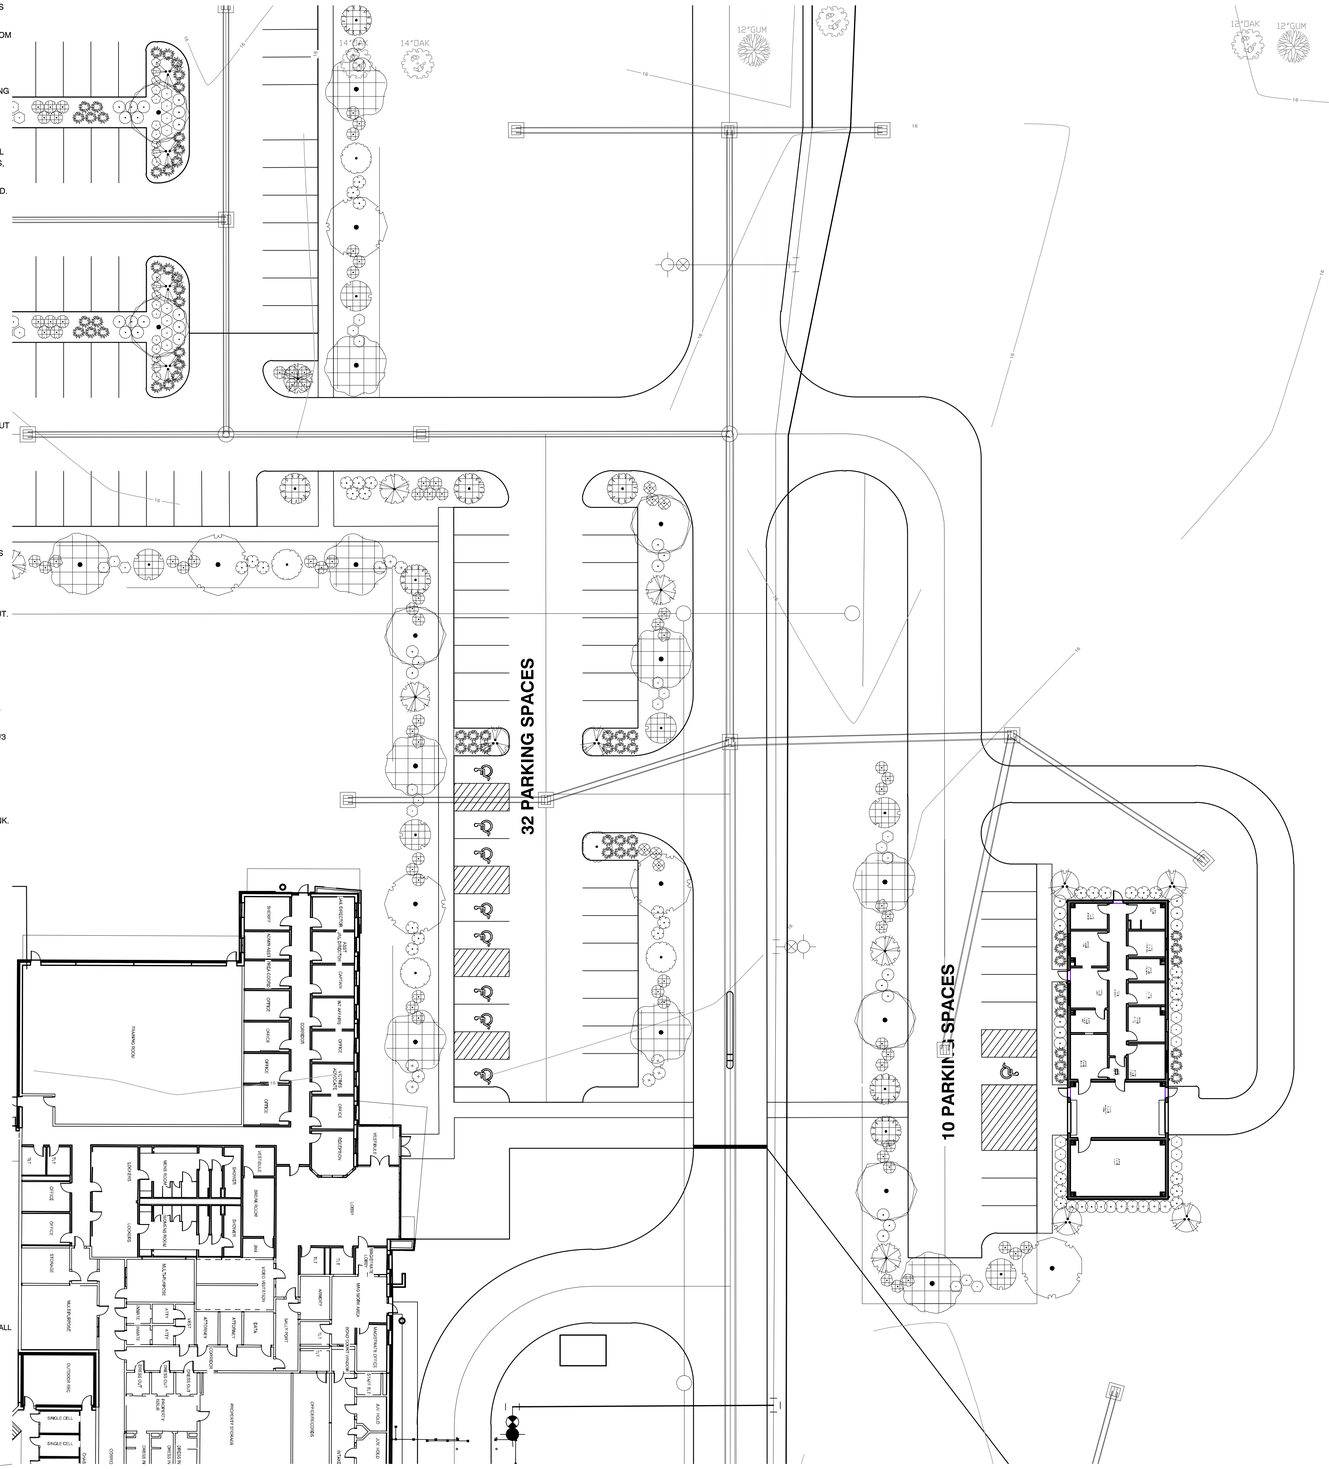

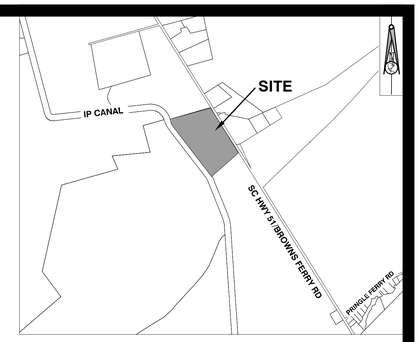

VICINITY MAP
PARCEL # 02-1009-004-20-00

PLANT SCHEDULE

SYMBOL	CODE	BOTANICAL / COMMON NAME	QTY
CANOPY DECIDUOUS			
	BET RIV	Betula nigra / River Birch	13
	ZEL SER	Zelkova serrata / Sawleaf Zelkova	9
CANOPY EVERGREEN			
	QUE LAU	Quercus laurifolia / Laurel-leaved Oak	8
	QUE VIR	Quercus virginiana / Southern Live Oak	10
UNDERSTORY DECIDUOUS			
	CER CAN	Cercis canadensis / Eastern Redbud	15
	LAG IND	Lagerstroemia indica / Crape Myrtle	14
	VIT CH2	Vitex agnus-castus / Chaste Tree	13
UNDERSTORY EVERGREEN			
	ILE AM2	Ilex opaca / American Holly	10
	MAG SWE	Magnolia virginiana / Sweet Bay	11
GRASSES			
	MUH CAP	Muhlenbergia capillaris / Pink Muhly Grass	93
SHRUBS 4'-6' DECIDUOUS			
	CHA SPE	Chaenomeles speciosa / Flowering Quince	60
	ROS 361	Rosa x `Radtko` TM / Double Knock Out Red Rose	73
SHRUBS 4'-6' EVERGREEN			
	ABE GRA	Abelia x grandiflora / Glossy Abelia	55
	GAR JAS	Gardenia jasminoides / Gardenia	75
	RAP UMB	Rhaphiolepis umbellata 'Indian Princess' / Yedda Hawthorn	52
	RHO EEI	Rhododendron x 'Roblec' TM / Autumn Carnation Encore Azalea	47
	AZA LLX	Rhododendron x 'Roblez' TM / Autumn Fire Encore Azalea	50
	RHO UOZ	Rhododendron x 'Roblezd' TM / Autumn Majesty Encore Azalea	60
	RHO XOE	Rhododendron x 'Robleze' TM / Autumn Starburst Encore Azalea	54

NOTE:

CANOPY TREES TO BE 2" CALIPER AT TIME OF PLANTING
UNDERSTORY TREES TO BE 6' TALL AT TIME OF PLANTING
SHRUBS TO BE 24" TALL AT TIME OF PLANTING

OTHER SPECIES LISTED IN THE ZONING ORDINANCE MAY BE USED FOR LANDSCAPING, PROVIDED THEY MEET THE SPECIFIC SITE REQUIREMENTS.

NO CHANGES ARE TO BE MADE WITHOUT APPROVAL FROM GEORGETOWN COUNTY PLANNING AND ZONING.

20 0 10 20 40
GRAPHIC SCALE

6210 ARDREY KELL ROAD • THE HUB AT WAVERLY, SUITE 425 • CHARLOTTE, NC 28277
PHONE (704) 540-3755 FAX (704) 540-3754
MOSELEYARCHITECTS.COM

PROGRESS PRINT NOT FOR CONSTRUCTION

GEORGETOWN COUNTY DETENTION CENTER

GEORGETOWN COUNTY
2934 BROWNS FERRY RD, GEORGETOWN, SC 29440

PROJECT NO:	211270
DATE:	JANUARY 18, 2024
REVISIONS	
DATE	DESCRIPTION

1:20

LANDSCAPE PLAN

L1.2

Autodesk Docs: P:\Projects\211270 Georgetown County Detention Center (DC)\Revit\211270_LANDSCAPE.rvt 1/18/2024 7:18:12 AM by JMoss - Wilson Higgins

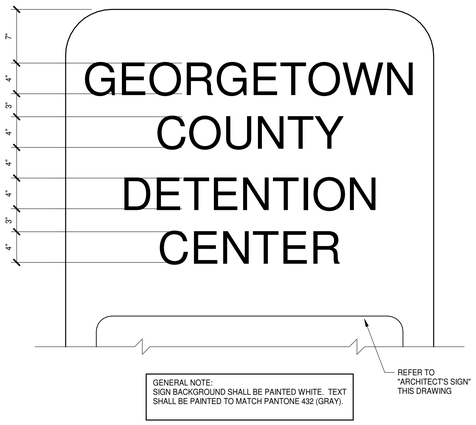

TEXT LAYOUT ELEVATION

1 1/2" = 1'-0"

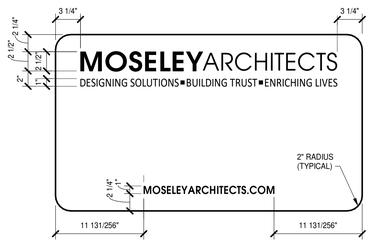

SIZE: 1'-11" VERTICAL x 3'-4" HORIZONTAL

NOTES:
"MOSELEY" TEXT IN LOGO AND WEB ADDRESS IS PMS 485. BULLETS ARE PMS 485, ALL OTHER TEXT AND BORDER IS PMS 432. BACKGROUND IS WHITE.

FONT FOR "DESIGNING SOLUTIONS BUILDING TRUST ENRICHING LIVES" TEXT IS CALIBRI, ALL OTHER TEXT IS AVANTGARDE FONT.

ARCHITECT'S SIGN

1 1/2" = 1'-0"

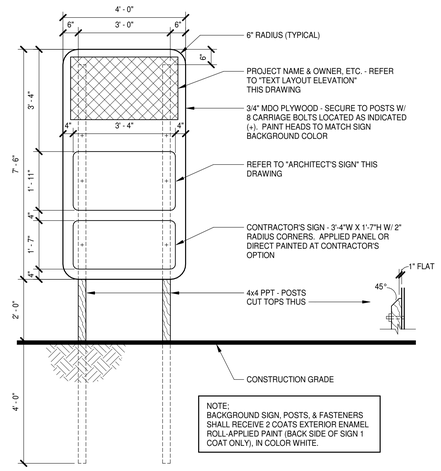

PROJECT SIGN ELEVATION

1/2" = 1'-0"

ARCHITECTURAL ABBREVIATIONS

A-PT	ACCENT PAINT
ABS	AIR BARRIER SYSTEM
ABV	ABOVE
ACP	ACOUSTICAL CEILING PANEL
ACT	ACOUSTICAL CEILING TILE
ACW	ALUMINUM CLAD WINDOW
ADJ	ADJUSTABLE
AFF	ABOVE FINISHED FLOOR
AHJ	AUTHORITY HAVING JURISDICTION
AHU	AIR HANDLING UNIT
ALT	ALTERNATE
ALUM	ALUMINUM
AP	ACCESS PANEL
APC	ARCHITECTURAL PRECAST CONCRETE
ARC	ABUSE RESISTANT COATING
AS	ALUMINUM STOREFRONT
AUTO	AUTOMATIC
AVG	AVERAGE
AW	ALUMINUM WINDOW
AWC	ACOUSTICAL WALL COVERING
AWP	ACOUSTICAL WALL PANEL
BD	BOARD
BF	BARRIER FREE (ADA or A117.1)
BLDG	BUILDING
BLKG	BLOCKING
BOT	BOTTOM
BRG	BEARING
BTWN	BETWEEN
BUR	BUILT-UP ROOF
C	CARPET
C-TILE	CARPET TILE
CAB	CABINET
CB	CHALKBOARD
CCTV	CLOSED CIRCUIT TELEVISION
CEM	CEMENT
CFSF-NS	COLD FORMED STEEL FRAMING, NON-STRUCTURAL
CFSF-S	COLD FORMED STEEL FRAMING, STRUCTURAL
CG	CORNER GUARD
CI	CONTINUOUS INSULATION
CIPC	CAST IN PLACE CONCRETE
CJ	CONTROL JOINT
CL	CLOSET
CLG	CEILING
CLR	CLEAR
CM	CENTIMETER
CMBD	CEMENT BOARD
CMU	CONCRETE MASONRY UNIT
CMU-A	CONCRETE MASONRY UNIT - ACOUSTICAL
CMU-GF	CONCRETE MASONRY UNIT - GROUND FACE
CMU-GLZ	CONCRETE MASONRY UNIT - GLAZED
CMU-SPLF	CONCRETE MASONRY UNIT - SPLIT FACE
CO	CLEANOUT
COL	COLUMN
CONC	CONCRETE
CONC-LH	CONCRETE WITH LIQUID HARDENER
CONC-PMT	CONCRETE WITH PIGMENT
CONC-POL	CONCRETE WITH POLISH
CONC-SLR	CONCRETE WITH SEALER
CONC-ST	CONCRETE WITH STAIN
CONST	CONSTRUCTION
CONT	CONTINUOUS
CONTR	CONTRACTOR
CORR	CORRIDOR
CSMU	CAST STONE MASONRY UNIT
CT	CERAMIC TILE
CTSK	COUNTERSINK, COUNTERSUNK
CU FT	CUBIC FEET / FOOT
CUST	CUSTODIAN / CUSTODIAL
CW	ALUMINUM CURTAIN WALL
CWFD	CEMENTITIOUS WOOD FIBER DECK
D	DEPTH/DEEP
DBL	DOUBLE
DEMO	DEMOLITION
DETE	DETENTION
DF	DRINKING FOUNTAIN
DG	DOOR GRILLE
DHM	DETENTION HOLLOW METAL
DIA	DIAMETER
DIAG	DIAGONAL
DIM	DIMENSION
DIV	DIVISION
DL	DOOR LOUVER
DN	DOWN
DP	DAMPPROOFING
DR	DISPLAY RAIL
DS	DOWNSPOUT
DTL	DETAIL
DWG	DRAWING
DWR	DRAWER
EA	EACH
EF	EXHAUST FAN
EFS	EXTERIOR FINISH SYSTEM
EIFS	EXTERIOR INSULATION & FINISH SYSTEM
EJ	EXPANSION JOINT
EL	ELEVATION
ELAS	ELASTOMERIC
ELEC	ELECTRICAL
ELEV	ELEVATOR
EMER	EMERGENCY
EPS	EXPANDED POLYSTYRENE
EPX	EPOXY
EQ	EQUAL
EQUIP	EQUIPMENT
ETR	EXISTING TO REMAIN
EWC	ELECTRIC WATER COOLER
EX	EXISTING
EXH	EXHAUST
EXP	EXPANSION
EXPC	EXPOSED CONSTRUCTION
EXT	EXTERIOR
FAAF	FLUID APPLIED ATHLETIC FLOORING
FD	FLOOR DRAIN
FE	FIRE EXTINGUISHER
FEB	FIRE EXTINGUISHER BRACKET
FEC	FIRE EXTINGUISHER CABINET
FF	FINISHED FLOOR
FGL	FIBERGLASS
FH	FIRE HYDRANT
FHC	FIRE HOSE CABINET
FHVC	FIRE HOSE VALVE CABINET
FIN	FINISHED
FLR	FLOOR
FLRG	FLOORING
FND	FOUNDATION
FO	FACE OF
FRM	FRAME
FRP	FIBERGLASS REINFORCED PLASTIC
FRT	FIRE RETARDANT TREATED
FT	FOOT, FEET
FTG	FOOTING
FURN	FURNITURE
FVC	FIRE VALVE CABINET
FWC	FABRIC WALL COVERING
GA	GAUGE
GAL	GALLON
GALV	GALVANIZED
GB	GYPSUM BOARD
GB-AR	GYPSUM BOARD - ABUSE RESISTANT
GB-IR	GYPSUM BOARD - IMPACT RESISTANT
GB-S	GYPSUM BOARD - SECURITY
GFRC	GLASS FIBER REINFORCED CONCRETE
GFRG	GLASS FIBER REINFORCED GYPSUM
GL	GLASS, GLAZING
GL-BLK	GLASS BLOCK
GPM	GALLONS PER MINUTE
GRT	GROUT
GSFT	GLAZED STRUCTURAL FACING TILE
GT	GLASS TILE
GWT	GLAZED WALL TILE
GYP	GYPSUM
H	HIGH
HB	HOSE BIBB
HBD	HARDBOARD
HDC	HOLD DOWN CLIPS
HDNR	HARDENER
HDWD	HARDWOOD
HDWR	HARDWARE
HM	HOLLOW METAL
HORIZ	HORIZONTAL
HPC	HIGH PERFORMANCE COATINGS
HPFP	HIGH PERFORMANCE FLOOR PAINT
HT	HEIGHT
HVAC	HEATING, VENTILATING, AIR CONDITIONING
ID	INSIDE DIAMETER
IN	INCH, INCHES
INCL	INCLUDE, INCLUDING
INFO	INFORMATION
INST	INSTALLATION
INSUL	INSULATION
INT	INTERIOR
IRWC	IMPACT RESISTANT WALL COVERING
IWB	INTERACTIVE WHITE BOARD
JAN	JANITOR
JCT	JUNCTION
JT	JOINT
L	LENGTH/LONG
LAB	LABORATORY
LAHJ	LOCAL AUTHORITY HAVING JURISDICTION
LAM	LAMINATE
LAV	LAVATORY
LH	LEFT HAND
LIN	LINOLEUM
LKR	LOCKER
LMC	LINEAR METAL CEILING
LPS	LAMINATE PANEL SYSTEM
LT	LIGHT
LVR	LOUVER
M	METER
MACH	MACHINE
MAS	MASONRY
MATL	MATERIAL
MAX	MAXIMUM
MB	MARKERBOARD
MCM	METAL COMPOSITE MATERIAL
MCP	METAL CEILING PANEL
MDO	MEDIUM DENSITY OVERLAY
MECH	MECHANICAL
MED	MEDIUM
MEMB	MEMBRANE
MFR	MANUFACTURER
MIF	MULTICOLOR INTERIOR FINISHING
MIN	MINIMUM
MIR	MIRROR
MISC	MISCELLANEOUS
MLDG	MOLDING
MO	MASONRY OPENING
MPS	MANUAL PROJECTION SCREEN
MR	MAP RAIL
MT	MOUNT
MTD	MOUNTED
MTL	METAL
NA	NOT APPLICABLE
NIC	NOT IN CONTRACT
NO.	NUMBER
NOM	NOMINAL
NRC	NOISE REDUCTION COEFFICIENT
NTS	NOT TO SCALE
OC	ON CENTER
OD	OUTSIDE DIAMETER
OFCI	OWNER FURNISHED CONTRACTOR INSTALLED
OPNG	OPENING
OPP HD	OPPOSITE HAND
OVHD	OVERHEAD
P-TILE	PORCELAIN TILE
PC	PRECAST
PERF	PERFORATED, PERFORATION(S)
PERIM	PERIMETER
PIP	POURED IN PLACE
PLAM	PLASTIC LAMINATE
PLAS	PLASTER
PLWD	PLASTIC LAMINATE WOOD
PLYWD	PLYWOOD
PNL	PANEL, PANELING
POLY	POLYETHYLENE
PPS	POWER PROJECTION SCREEN
PPT	PRESSURE- OR PRESERVATIVE-TREATED
PR	PAIR
PREFAB	PREFABRICATED
PREFIN	PREFINISHED
PREP	PREPARE / PREPARATION
PS	PROJECTION SCREEN
PSB	PENCIL SHARPENER BLOCK
PSF	POUNDS PER SQUARE FOOT
PSI	POUNDS PER SQUARE INCH
PT	PAINT
PTN	PARTITION
PTS	PNEUMATIC TUBE SYSTEM
PVC	POLYVINYL CHLORIDE
PVMT	PAVEMENT
PVWC	PERFORATED VINYL WALL COVERING
QSM	QUARTZ SURFACING MATERIAL
QT	QUARRY TILE
QTY	QUANTITY
R	RISER, RADIUS
R/W	RIGHT OF WAY
RAD	RADIUS
RAF	RESILIENT ATHLETIC FLOORING
RB	RESILIENT BASE
RCP	REFLECTED CEILING PLAN
RD	ROOF DRAIN
REFG	REFRIGERATOR
REINF	REINFORCING, REINFORCE(D)
REM	RECESSED ENTRY MAT
REQ'D	REQUIRED
RES	RESINOUS FLOORING
RFT	RUBBER FLOOR TILE
RH	RIGHT HAND
RL	RAIN LEADER
RM	ROOM
RO	ROUGH OPENING
RSF	RUBBER SHEET FLOORING
RSR	RESILIENT STAIR RISER
RST	RESILIENT STAIR TREAD
RT	RIGHT
RTU	ROOFTOP UNIT
SAB	SOUND ATTENUATION BLANKET
SC-PLK	SECURITY CEILING PLANK
SC-PNL	SECURITY CEILING PANEL
SCH	SCHEDULE
SF	SQUARE FEET / FOOT
SFRM	SPRAYED FIRE RESISTANT MATERIAL
SHM	SECURITY HOLLOW METAL
SHTG	SHEATHING
SIM	SIMILAR
SPEC	SPECIFICATION
SPF	SPRAYED POLYURETHANE FOAM
SPR	SPRINKLER
SQ	SQUARE
SQ FT	SQUARE FEET / FOOT
SRD	SECONDARY ROOF DRAIN
SS	STAINLESS STEEL
SSM	SOLID SURFACE MATERIAL
ST	STREET
STC	SOUND TRANSMISSION COEFFICIENT
STD	STANDARD
STL	STEEL
STRUCT	STRUCTURAL
SUSP	SUSPENDED
SV	SHEET VINYL
SWM	SECURITY WOVEN MESH / WOVEN ROD
SYM	SYMMETRICAL
T	TREAD
T&G	TONGUE & GROOVE
T.O.	TOP OF
TB	TACKBOARD
TEL	TELEPHONE
TERR-C	TERRAZZO CEMENTITIOUS
TERR-E	TERRAZZO EPOXY
TERR-R	TERRAZZO RUBBERIZED
THHD	THRESHOLD
THK	THICKNESS, THICK
TOS	TOP OF STEEL
TOW	TOP OF WALL
TS	TACK STRIP
TV	TELEVISION
TYP	TYPICAL
UC	UNDERCUT
UG	UNDERGROUND
UH	UNIT HEATER
UNO	UNLESS NOTED (INDICATED) OTHERWISE
VAT	VINYL ASBESTOS TILE
VB	VAPOR BARRIER
VCT	VINYL COMPOSITION TILE
VDB	VISUAL DISPLAY BOARD
VERT	VERTICAL
VEST	VESTIBULE
VFCT	VINYL FREE COMPOSITION TILE
VFWC	VINYL FREE WALLCOVERING
VR	VAPOR RETARDER
VT	VINYL TILE
VTR	VENT THROUGH ROOF
VWC	VINYL WALL COVERING
W	WIDE, WIDTH
W/	WITH
W/O	WITHOUT
WC	WATER CLOSET
WCP	WOOD CEILING PANEL
WD	WOOD
WDW	WINDOW
WP	WATERPROOFING
WPT	WORKING POINT
WSCT	WAINSCOT
WSF	WOOD SPORTS FLOORING
WT	WEIGHT
WWF	WELDED WIRE FABRIC
XPS	EXTRUDED POLYSTYRENE

DETENTION GRAPHIC SYMBOL LEGEND

Dnn — DETENTION WINDOW NUMBER - REFER TO A3.3.2 FOR TYPES

WINDOW NUMBER INDICATES ROOM WHERE REMOVABLE GLAZING STOP IS LOCATED. FOR EXTERIOR WINDOWS, REMOVABLE GLAZING STOP IS LOCATED OUTSIDE, UNO

Dnn — DETENTION EQUIPMENT ITEM. REFER TO DETENTION EQUIPMENT SCHEDULE

KEYNOTES

n — KEYNOTE (1 TO 2 DIGITS)

nnn — KEYNOTE (3 DIGITS ONLY)

n n/n" — SIZE; THICKNESS; OR OTHER DESCRIPTIVE INFORMATION

1. KEYNOTES ARE GENERALLY ASSOCIATED WITH A SERIES OF DRAWINGS (e.g., A3.2.n, A5.1.n); THEREFORE KEYNOTE NUMBERS FROM SERIES TO SERIES WILL VARY (i.e., KEYNOTE NO. 1 IN THE A3.2.n SERIES WILL BE DIFFERENT FROM KEYNOTE NO. 1 IN THE A5.1.n SERIES).

ARCHITECTURAL GRAPHIC SYMBOL LEGEND

REFER TO A3.0.1 FOR FINISH SCHEDULE — SUPERVISOR'S OFFICE / A101 / 100 SF — SPACE NAME; SPACE NUMBER; SQUARE FOOTAGE, IF INDICATED; BUILDING "PART" NUMBER IN MULTI-PART BUILDING

REFER TO A3.1.1 FOR SCHEDULE — A101C / 60 — DOOR; FIRE RATING IN MINUTES (IF INDICATED); DOOR SUFFIX LETTER WHEN MORE THAN ONE DOOR PER SPACE; SPACE NUMBER

REFER TO A3.1.n FOR TYPES — STL 11 — STEEL FRAME NUMBER

REFER TO A3.1.n FOR TYPES — AW 11 — ALUMINUM WINDOW NUMBER

REFER TO A3.1.n FOR TYPES — AS 11 — ALUMINUM STOREFRONT NUMBER

REFER TO A3.1.n FOR TYPES — CW 11 — CURTAIN WALL NUMBER

REFER TO A3.1.n FOR TYPES — LVR 11 — LOUVER NUMBER

REFER TO A0.2 FOR LEGEND — JOINT

REFER TO A0.2 FOR LEGEND — Xn-n: WALL PARTITION TYPE; FIRE RESISTANCE RATING IN HOURS

REFER TO A0.2 FOR LEGEND — Xn-XX: WALL PARTITION TYPE; SB=SMOKE BARRIER; SP=SMOKE PARTITION; IU=INCIDENTAL USE

REFER TO A8.1.1 FOR ELEVATIONS — 8 / A8.3 / 10 / A8.1 / 5 — INTERIOR ARCHITECTURAL WOODWORK (CASEWORK) ELEVATION

REFER TO A10.1 FOR LEGEND — RFAn — ROOF ASSEMBLY

REFER TO LS1.1 FOR LEGEND — Xn — FIRE-RATED ASSEMBLY

REFER TO A5.1.1 FOR LEGEND — WAn — WALL ASSEMBLY

REFER TO A7.1.1 FOR LEGEND — TAn — TOILET ASSEMBLY

REFER TO A3.1.n FOR LEGEND — n — GLAZING/GLASS TYPES

1T — EQUIPMENT TYPE

N — PLAN NORTH (MAY DIFFER FROM POLAR NORTH)

MATCH LINE

WPT — WORKING POINT

DATUM POINT

℄ — CENTERLINE

℄ — PLATE

FEC — SURFACE MOUNT FEC: TOP OF CABINET AT 4'-0" AFF

FEC — SEMI-RECESSED FEC: T.O. MASONRY OPENING AT 4'-0" AFF

FEC — FULLY-RECESSED FEC: T.O. MASONRY OPENING AT 4'-0" AFF

FEB — BRACKET: MOUNT BRACKET AT 4'-0" AFF

1 / A — STRUCTURAL GRID LINE WITH DESIGNATIONS

1 / A2.1 — WALL OR MISC SECTION WHERE CUT: WALL SECTION NUMBER; DRAWING NUMBER WHERE WALL SECTION IS INDICATED

1 / A2.1 — DETAIL OR ENLARGED PLAN WHERE CUT: DETAIL OR ENLARGED PLAN NUMBER; DRAWING NUMBER WHERE DETAIL OR ENLARGED PLAN IS INDICATED

1 A2.1 / 1 A2.1 — BUILDING SECTION WHERE CUT: SECTION NUMBER; DRAWING NUMBER WHERE SECTION IS INDICATED

1 / 2 A7.1 4 / 3 / 1 A7.1 — INTERIOR OR EXTERIOR ELEVATION WHERE CUT: ELEVATION NUMBER; DRAWING NUMBER WHERE ELEVATION IS INDICATED; MULTIPLE ELEVATIONS

PLAN TITLE

1/8"=1'-0"

A / A2.0.1 A2.0.2 A2.0.3 A4.1 — ELEVATION OR BUILDING SECTION TITLE

1/4"=1'-0"

ELEVATION OR BUILDING SECTION LETTER

DRAWING NUMBER WHERE ELEVATION OR BUILDING SECTION IS INDICATED

DRAWING NUMBER WHERE ELEVATION OR BUILDING SECTION IS CUT

ADDITIONAL DRAWING NUMBERS WHERE ELEVATION OR BUILDING SECTION IS CUT

1 / A2.1 A2.2 A2.3 A2.6 A7.1 — ENLARGED PLAN OR WALL SECTION TITLE

1/4"=1'-0"

ENLARGED PLAN OR WALL SECTION NUMBER

DRAWING NUMBER WHERE ENLARGED PLAN OR WALL SECTION IS INDICATED

DRAWING NUMBER WHERE ENLARGED PLAN OR WALL SECTION IS CUT

ADDITIONAL DRAWING NUMBERS WHERE ENLARGED PLAN OR WALL SECTION IS CUT

3 / A5.1 A5.2 A5.3 A5.7 — DETAIL TITLE

1/2"=1'-0"

DETAIL NUMBER OR LETTER

DRAWING NUMBER WHERE DETAIL IS INDICATED

DRAWING NUMBER WHERE DETAIL IS CUT

ADDITIONAL DRAWING NUMBERS WHERE DETAIL IS CUT

1 CASEWORK TITLE

1/4"=1'-0"

CASEWORK ELEVATION NUMBER

ARCHITECTURAL GENERAL NOTES

A. THE CONTRACT DOCUMENTS ARE COMPLEMENTARY AND WHAT IS REQUIRED BY ONE SHALL BE AS BINDING AS IF REQUIRED BY ALL. IN THE CASE OF A CONFLICT, DISAGREEMENT, OR AMBIGUITY, PROVIDE THE BETTER QUALITY. IN THE CASE OF A CONFLICT, DISAGREEMENT, OR AMBIGUITY, PROVIDE THE GREATER QUANTITY OF WORK.

B. ELEMENTS THAT ARE IDENTIFIED BY OTHER DISCIPLINES (e.g., CIVIL, STRUCTURAL, PLUMBING, FIRE PROTECTION, MECHANICAL, ELECTRICAL) ELSEWHERE WITHIN THE ARCHITECTURAL SERIES OF DRAWINGS AND/OR SPECIFICATIONS, OR IDENTIFIED OR COVERED BY DEFAULTS (e.g., SIZES, THICKNESS, SPACING, MATERIALS) IN THE SPECIFICATIONS MAY NOT BE ANNOTATED (NOTE OR KEYNOTED) ON THESE DRAWINGS.

C. ELEMENTS IDENTIFIED IN "LEGENDS" AND/OR "GENERAL NOTES" MAY NOT BE NOTED IN DETAILS, OR SECTIONS, AS THESE ELEMENTS ARE IDENTIFIED IN THE LEGENDS (e.g. FACE BRICK, CMU, WINDOWS)

D. REFER TO "ASSEMBLIES" FOR MATERIALS AND COMPONENTS THAT MAKE UP THAT PARTICULAR ASSEMBLY (e.g., EXTERIOR WALL ASSEMBLIES, ROOF ASSEMBLIES, AND FIRE-RATED ASSEMBLIES). ONCE A PARTICULAR ASSEMBLY HAS BEEN IDENTIFIED ON ONE DRAWING, THAT SAME ASSEMBLY GRAPHIC SHALL APPLY TO ALL OTHER SIMILAR LOCATIONS UNLESS SPECIFICALLY INDICATED OTHERWISE. PROVIDE THAT SAME ASSEMBLY AT THE SIMILAR LOCATION WHETHER THE ASSEMBLY GRAPHIC SYMBOL IS SHOWN OR NOT.

E. VERIFY ALL DIMENSIONS, INCLUDING DIMENSIONS ON STRUCTURAL DRAWINGS AND OTHER ARCHITECTURAL DRAWINGS. IMMEDIATELY NOTIFY ARCHITECT OF ANY DISCREPANCIES.

F. PROVIDE CONCRETE HOUSEKEEPING PADS FOR ALL EQUIPMENT INDICATED TO BE MOUNTED OR OTHERWISE REQUIRED TO BE MOUNTED TO THE FLOOR. WHERE PADS ARE NOT SHOWN, PROVIDE 6" THICK CONCRETE PADS W/ 3/4" CHAMFERED EDGES (ALL SIDES). REINFORCE WITH MESH EQUIVALENT TO FLOOR SLAB REINFORCING REQUIREMENTS.

ARCHITECTURAL MATERIALS LEGEND

- EARTH
- POROUS FILL
- CONCRETE
- FACE BRICK
- SPLIT-FACE BLOCK
- CONCRETE MASONRY UNIT
- GROUTED SOLID CONCRETE MASONRY UNIT

NOTE: PROVIDE 100% SOLID, PLANT-CAST UNITS WHERE CORE HOLES WOULD BE VISIBLE WITHIN FINISH SPACE (E.G., WINDOW SILLS)

- ARCHITECTURAL PRECAST CONCRETE
- CAST STONE MASONRY
- RIGID INSULATION
- BATT INSULATION
- SPRAYED POLYURETHANE FOAM
- WOOD SHIM
- WOOD BLOCKING - CONTINUOUS
- FINISHED WOOD
- PLYWOOD
- GYPSUM BOARD / SHEATHING
- STONE

MOSELEYARCHITECTS
6210 ARDREY KELL ROAD • THE HUB AT WAVERLY, SUITE 425 • CHARLOTTE, NC 28277
PHONE (704) 540-3755 FAX (704) 540-3754
MOSELEYARCHITECTS.COM

PROGRESS PRINT NOT FOR CONSTRUCTION

GEORGETOWN COUNTY DETENTION CENTER

GEORGETOWN COUNTY
2934 BROWNS FERRY RD, GEORGETOWN, SC 29440

PROJECT NO: 611315
DATE: FEBRUARY 26, 2024

REVISIONS	
DATE	DESCRIPTION

GENERAL ARCHITECTURAL INFORMATION

A0.1

2/26/2024 7:51:21 PM

TERMINATION GENERAL NOTES

A. AT FIRE-, SMOKE-, AND ACOUSTICALLY RATED WALLS: SEAL ALL NON-OBSTRUCTED HEAD-OF-WALL CONDITIONS IN ACCORDANCE WITH JOINT SYSTEM MANUFACTURER'S RECOMMENDATIONS BASED ON CONDITION ENCOUNTERED (E.G., CMU-TO-DECK (PARALLEL OR PERPENDICULAR TO FLUTES); OR CFSF-TO-DECK (PARALLEL OR PERPENDICULAR TO FLUTES) TO MAINTAIN ASSEMBLY RATING CONSISTENT WITH WALL/PARTITION REQUIREMENTS. BRACE WALL AS INDICATED OR REQUIRED.

B. AT ALL OTHER WALLS INDICATED TO EXTEND TO UNDERSIDE OF FLOOR/ROOF DECK/CAP: SEAL ALL NON-OBSTRUCTED HEAD-OF-WALL CONDITIONS IN ACCORDANCE WITH JOINT SYSTEM MANUFACTURER'S RECOMMENDATIONS BASED ON CONDITION ENCOUNTERED (E.G., CMU-TO-DECK (PARALLEL OR PERPENDICULAR TO FLUTES); OR CFSF-TO-DECK (PARALLEL OR PERPENDICULAR TO FLUTES). BRACE WALL AS INDICATED OR REQUIRED.

C. AT ALL WALLS PREVENTED FROM TERMINATING AT THE UNDERSIDE OF FLOOR/ROOF DECK BY OBSTRUCTIONS, COMPLY WITH THE FOLLOWING:

- AT FIRE-, SMOKE-, AND ACOUSTICALLY-RATED WALLS: ENCASE OBSTRUCTION(S) TO MAINTAIN ASSEMBLY RATING CONSISTENT WITH WALL/PARTITION REQUIREMENTS.
- AT SECURITY WALLS: TERMINATE IN ACCORDANCE WITH SECURITY PARTITION REQUIREMENTS.
- AT OTHER WALLS: ENCASE OBSTRUCTION(S) ON ONE SIDE.
- SEAL ENCASEMENT TO WALL AND SEAL ENCASEMENT TO DECK IN ACCORDANCE WITH JOINT SYSTEM MANUFACTURER'S RECOMMENDATIONS AND TO MAINTAIN ASSEMBLY RATING CONSISTENT WITH WALL/PARTITION REQUIREMENTS.

TERMINATIONS

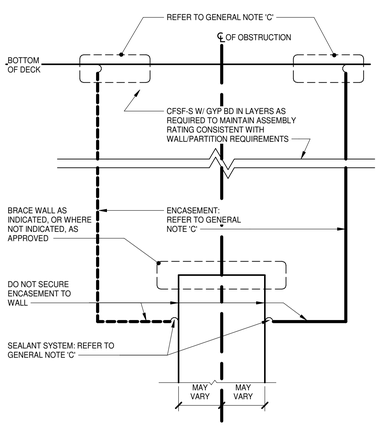

HEAD-OF-WALL TERMINATION @ OBSTRUCTION

OBSTRUCTION MAY VARY (BEAM, JOIST, GIRDER, CHANNEL, DUCTWORK, PIPING)

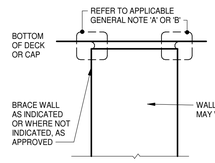

HEAD-OF-WALL TERMINATION @ NON-OBSTRUCTION

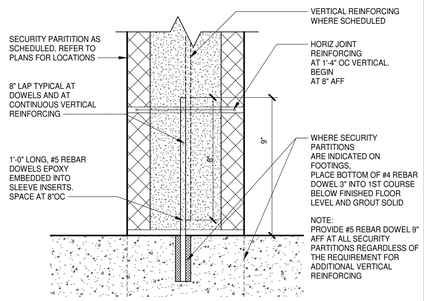

SECURITY MASONRY WALLS ON CONCRETE SLAB ON GRADE

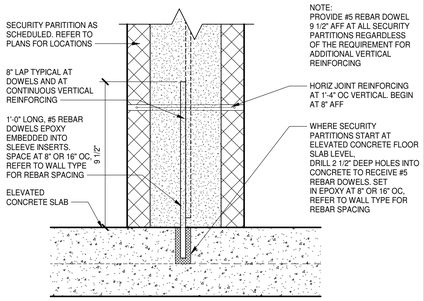

SECURITY MASONRY WALLS ON ELEVATED CONCRETE FLOOR SLABS

WALL JOINT GENERAL NOTES

A. LOCATE CONTROL JOINTS IN INTERIOR AND EXTERIOR WALLS AS INDICATED ON DRAWINGS.

B. JOINTS ARE INDICATED THUS ◄ ON PLANS AND ELEVATIONS.

C. WALLS AND JOINT TYPES/DETAILS ARE DIAGRAMMATIC. ADJUST JOINT TYPES/DETAILS IN ACCORDANCE WITH ACTUAL FIELD CONDITIONS.

D. PROVIDE TESTED JOINT ASSEMBLIES AT FIRE-, SMOKE-, AND ACOUSTICAL-RATED WALLS.

E. WHEN USED HEREIN "RATED" MEANS: FIRE, SMOKE, AND/OR ACOUSTICAL.

F. REFER TO SPECIFICATIONS FOR ADDITIONAL WALL JOINT REQUIREMENTS.

EXTERIOR WALL JOINT GRAPHICS

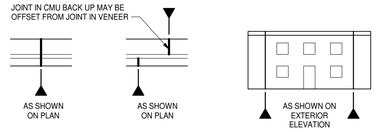

WALL JOINTS

RATED/ NON-RATED CFSF/ PANELS

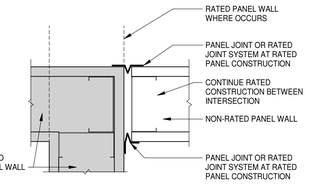

NOTE:
RATED WALL SHADED FOR CLARITY THIS DETAIL

CMU/ CFSF

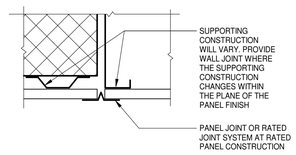

EQUAL BEARING CMU INTERSECTIONS

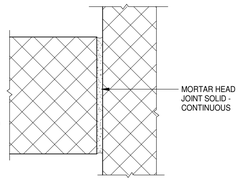

VENEER/ CAVITY

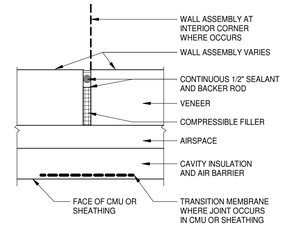

CMU

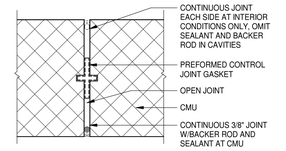

CFSF/ PANELS

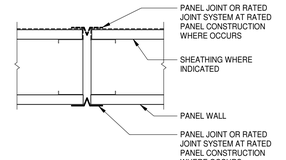

PANEL

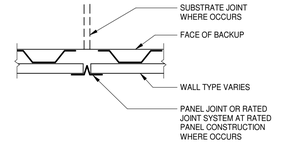

DIFFERENTIAL BEARING CMU INTERSECTIONS

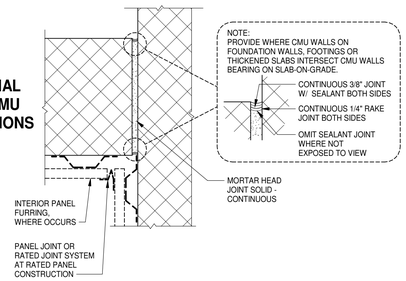

RATED/ NON-RATED CMU

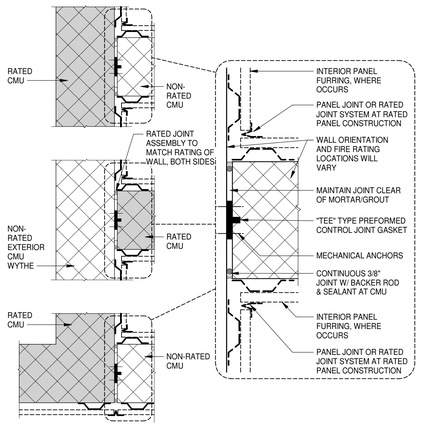

NOTE:
RATED WALLS SHADED FOR CLARITY THIS DETAIL

WALL/PARTITION TYPE GENERAL NOTES

A. PLAN DIMENSIONS ARE TO FACE OF WALL OR PARTITION. WHERE APPLIED FINISHES OCCUR-SUCH AS CERAMIC TILE-DIMENSIONS ARE TO FACE OF APPLIED FINISH. FOR WAINSCOTS, FLOOR PLAN DIMENSIONS ARE TO FACE OF WAINSCOT MATERIAL. APPLIED FINISHES ARE NOT ALLOWED TO REDUCE CLEAR DIMENSIONS. "APPLIED FINISHES" IN THIS CASE DO NOT INCLUDE TRIM, BASE, AND ACOUSTIC WALL PANELS.

B. EXTEND WALL/PARTITION ASSEMBLY COMPONENTS FULL HEIGHT OF ASSEMBLY.

C. ALL INTERIOR MASONRY UNIT PARTITIONS: M1 UNLESS INDICATED OTHERWISE.

D. ALL INTERIOR CFSF PANEL PARTITIONS: P1 UNLESS INDICATED OTHERWISE.

E. REFER TO STRUCTURAL DRAWINGS AND RELATED SPECIFICATIONS FOR SOLID MASONRY, GROUTING, AND REINFORCEMENT REQUIREMENTS INCLUDING BUT MAY NOT BE LIMITED TO:

- MASONRY WALLS/PARTITIONS
- LINTELS
- LINTEL BEARING CONDITIONS
- BOND BEAMS
- SHELF BEARING CONDITIONS
- STRUCTURAL REINFORCING REQUIREMENTS
- CHANGES IN WYTHE

F. THE TERMS "WALL" AND "PARTITION" MAY BE USED INTERCHANGEABLY THROUGHOUT THE CONTRACT DOCUMENTS.

G. EXTEND ALL FIRE-, SMOKE-, INCIDENTAL USE-, AND ACOUSTICAL-RATED WALLS/PARTITIONS TO UNDERSIDE OF FLOOR DECK, ROOF DECK, STRUCTURAL ELEMENT ENCASEMENT OR SOLID CAP ABOVE.

- SEAL AND TERMINATE IN ACCORDANCE WITH JOINT SYSTEM TESTED ASSEMBLIES FOR RESPECTIVE TYPE OF WALLS/PARTITIONS.

H. PARTITIONS THAT DO NOT EXTEND TO UNDERSIDE OF DECK OR CAP ABOVE:

- EXTEND 4 INCHES MINIMUM ABOVE HIGHEST ADJACENT FINISH CEILING UNLESS INDICATED OTHERWISE.

I. DO NOT CONNECT TIES, ANCHORS, OR REINFORCING TO SINGLE CANTILEVERED FIRE WALL OR BETWEEN DOUBLE FIRE WALLS.

J. SEAL AROUND ALL PENETRATIONS.

K. COMPLY WITH TERMINATION, WALL JOINT, AND MISCELLANEOUS DETAILS FOR THOSE CONDITIONS WHERE APPLICABLE. COMPLY WITH REFERENCED STANDARDS WHERE DETAILS ARE NOT IDENTIFIED IN THE DRAWINGS.

L. WALL/PARTITION TYPES DO NOT ADDRESS WALL FINISHES. REFER TO FINISH SCHEDULE.

M. FINISHED SPACES: PROVIDE CHASES AROUND ALL EXPOSED VERTICAL COMPONENTS, INCLUDING BUT NOT LIMITED TO: DUCTWORK, PIPING, AND CONDUIT, UNLESS COMPONENTS ARE SPECIFICALLY INDICATED TO REMAIN EXPOSED.

- HOLD CHASES TIGHT TO COMPONENTS ALLOWING FOR ACCESS, INSULATION, AND TOLERANCES.
- EXTEND CHASES FROM FLOOR TO 4 INCHES MINIMUM ABOVE FINISH CEILING OR IF NO CEILING IS INDICATED, EXTEND CHASES TO UNDERSIDE OF FLOOR DECK, ROOF DECK, OR SOLID CAP ABOVE AND TERMINATE ACCORDINGLY.

N. PROVIDE BACKER BOARD/UNIT OF SAME THICKNESS INDICATED IN LIEU OF GYPSUM BOARD PANEL AT PORTIONS OF WALLS/PARTITIONS TO RECEIVE TILE.

MASONRY UNIT WALL/PARTITION TYPES

REPRESENTED BY Xnn

MARK	FIRE RATED ASSEMBLY (REFER TO LS 1.1 FOR LEGEND)	REMARKS	INFORMATION
M1	--	--	7 5/8" — 8" CMU
M1-1	X1	--	
M1-2	X2	--	
M2	--	--	11 5/8" — 12" CMU
M2-1	X1	--	
M3	--	--	5 5/8" — 6" CMU

PANEL WALL/PARTITION TYPES

REPRESENTED BY Xnn

MARK	FIRE RATED ASSEMBLY (REFER TO LS 1.1 FOR LEGEND)	REMARKS	INFORMATION
P1	--	--	7 1/4" — 5/8" GYPSUM BOARD; 6" CFSF-NS
P2	--	--	4 7/8" — 5/8" GYPSUM BOARD; 3 5/8" CFSF-NS
P3	--	--	3 1/8" — 5/8" GYPSUM BOARD; 2 1/2" CFSF-NS
P4	--	--	7 1/4" — 5/8" GYPSUM BOARD; 6" CFSF-NS; BALLISTIC PANELS UP TO TOP OF WINDOWS

SECURITY WALL/PARTITION TYPES

REPRESENTED BY Xnn

MARK	FIRE RATED ASSEMBLY (REFER TO LS 2.1 FOR LEGEND)	REMARKS	INFORMATION
S1	--	--	
S1-1	X1	--	7 5/8" — 8" CMU w/ REINFORCING PER DRAWING G1.1
S1-2	X1	--	
S2	--	--	
S2-1	X1	--	11 5/8" — 12" CMU w/ REINFORCING PER DRAWING G1.1
S2-2	X1	--	
S3	--	--	5 5/8" — 6" CMU w/ REINFORCING PER DRAWING G1.1

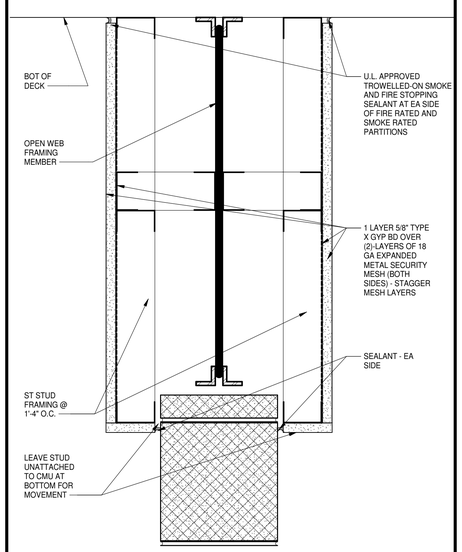

TERMINATION DETAIL AT SECURITY MASONRY WALL

3" = 1'-0" FULL HEIGHT TYPE "S" PARTITIONS AT STEEL JOISTS TO PARALLEL TO PARTITION

MOSELEYARCHITECTS
6210 ARDREY KELL ROAD • THE HUB AT WAVERLY, SUITE 425 • CHARLOTTE, NC 28277
PHONE (704) 540-3755 FAX (704) 540-3754
MOSELEYARCHITECTS.COM

PROGRESS PRINT NOT FOR CONSTRUCTION

GEORGETOWN COUNTY DETENTION CENTER

GEORGETOWN COUNTY
2934 BROWNS FERRY RD, GEORGETOWN, SC 29440

PROJECT NO: 611315
DATE: FEBRUARY 26, 2024

REVISIONS	
DATE	DESCRIPTION

WALL/PARTITION TYPES, WALL JOINTS AND TERMINATIONS

A0.2

2/26/2024 7:51:23 PM

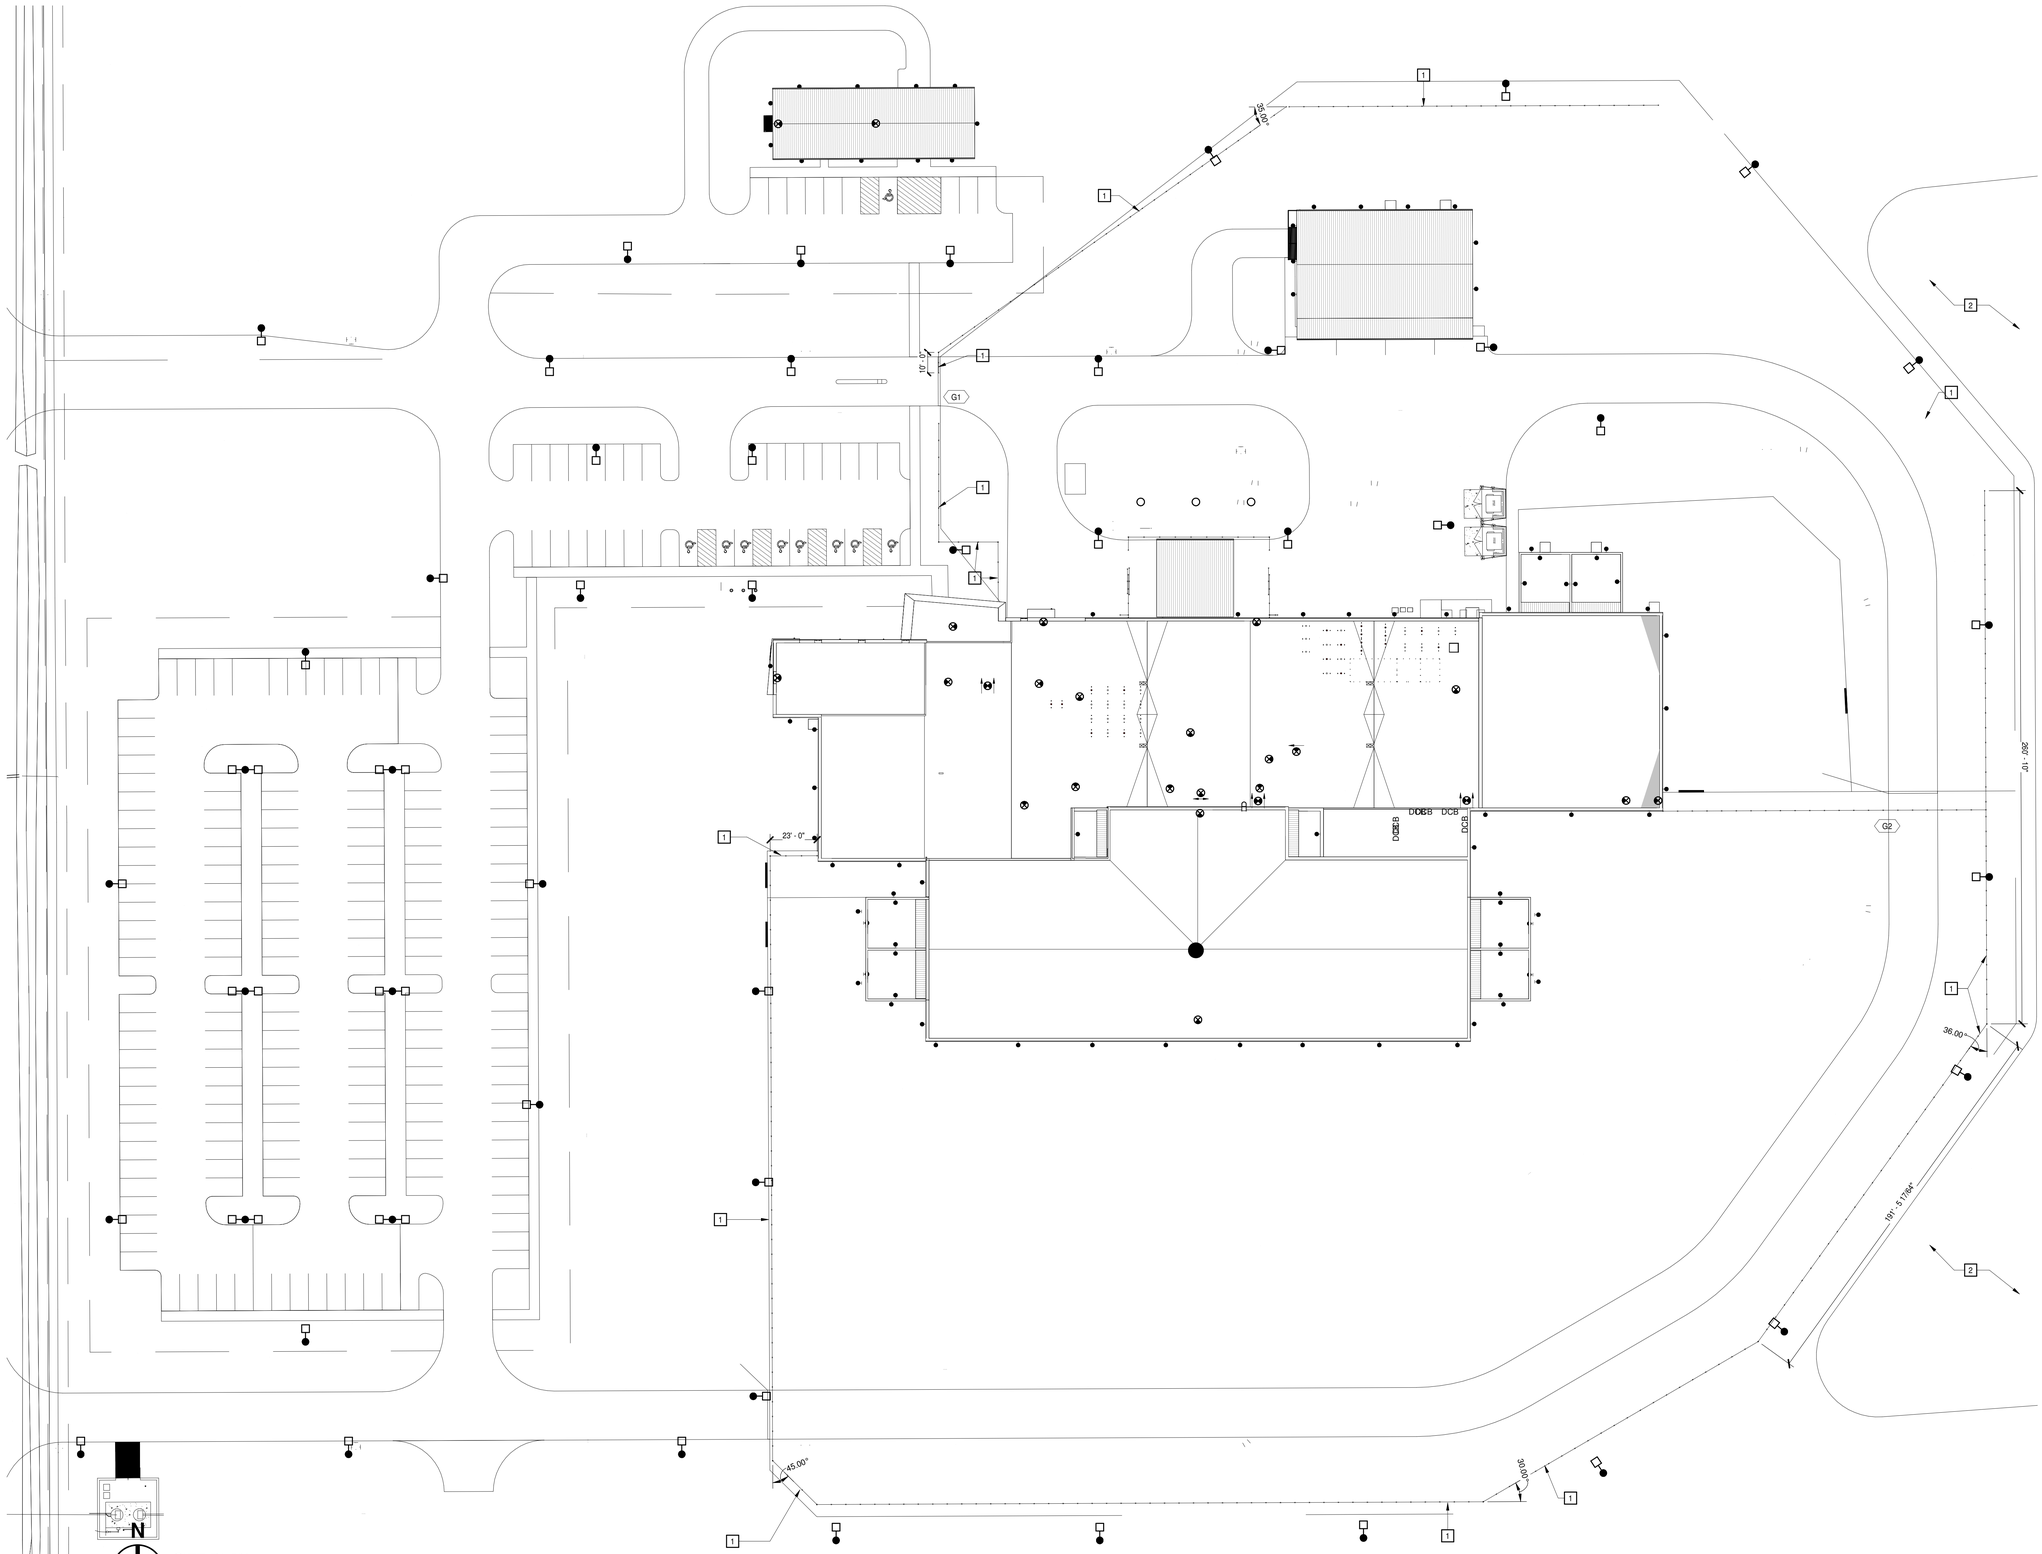

SITE PLAN
1" = 30'-0"

MOSELEY ARCHITECTS
6210 ARDREY KELL ROAD • THE HUB AT WAVERLY, SUITE 425 • CHARLOTTE, NC 28277
PHONE (704) 540-3755 FAX (704) 540-3754
MOSELEYARCHITECTS.COM

PROGRESS PRINT NOT FOR CONSTRUCTION

GEORGETOWN COUNTY DETENTION CENTER

GEORGETOWN COUNTY
2934 BROWNS FERRY RD, GEORGETOWN, SC 29440

PROJECT NO: 611315
DATE: FEBRUARY 26, 2024

REVISIONS	
DATE	DESCRIPTION
	COORDINATE

ARCHITECTURAL SITE PLAN

A1.0

2/26/2024 7:51:33 PM

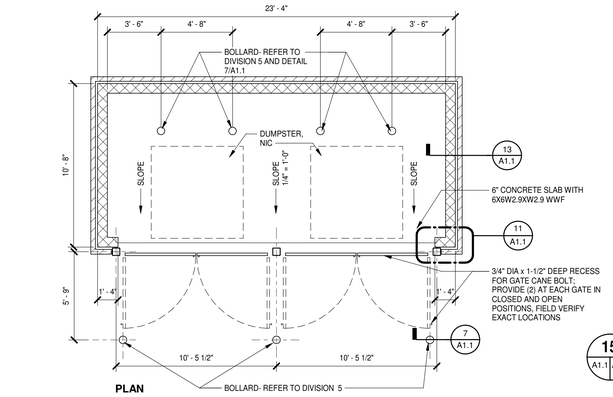

PLAN

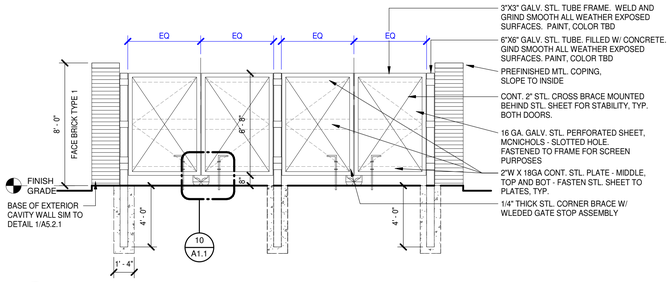

14 TYP A1.1 DUMPSTER PLAN & ELEVATION
1/4" = 1'-0"

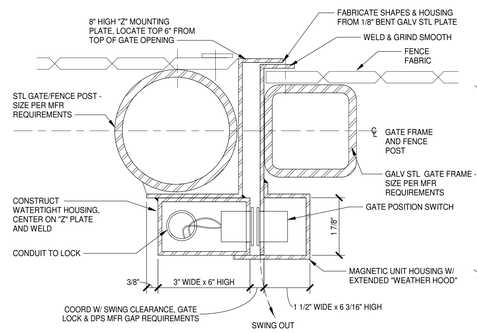

15 A1.1 A1.1 DETAIL - GATE DOOR POSITION SWITCH
6" = 1'-0"

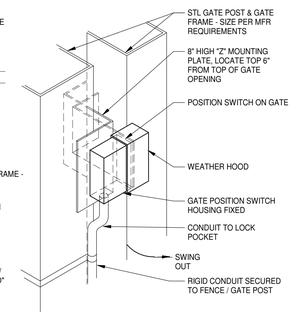

ISOMETRIC

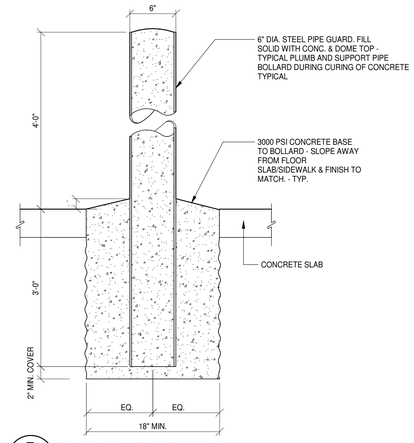

7 TYP A1.1 PIPE BOLLARD DETAIL
1/4" = 1'-0"

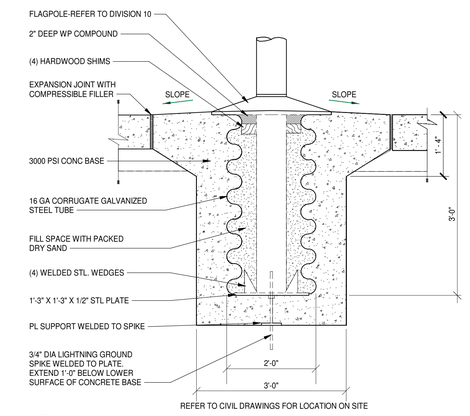

4 TYP A1.1 FLAGPOLE BASE DETAIL
3/4" = 1'-0"

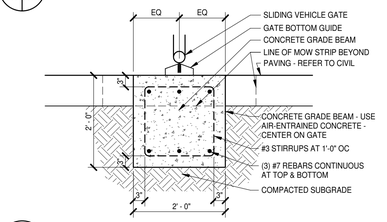

3 TYP A1.1 DETAIL - GRADE BEAM AT SLIDING VEHICLE GATE
3/4" = 1'-0"

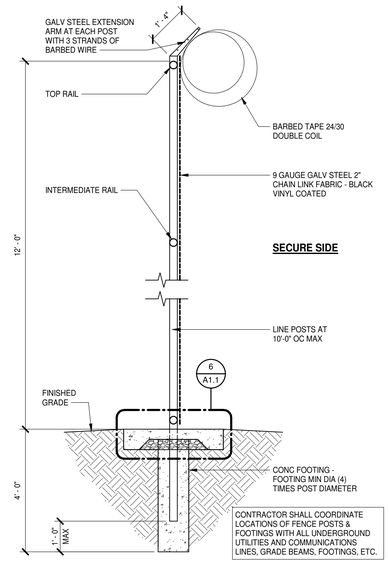

8 TYP A1.1 PERIMETER SECURITY FENCE
1/2" = 1'-0"

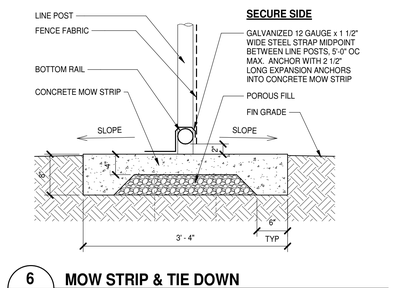

6 TYP A1.1 MOW STRIP & TIE DOWN
1" = 1'-0"

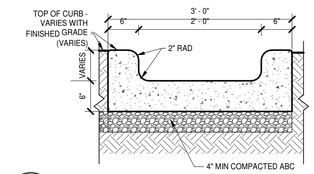

5 TYP A1.1 SECTION AT SLIDING GATE TROUGH
1" = 1'-0"

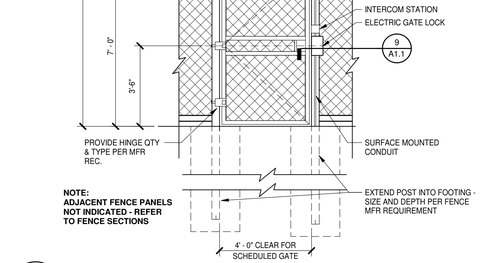

2 TYP A1.1 ELEVATION - ELECTRONIC PEDESTRIAN SWING GATE
3/8" = 1'-0"

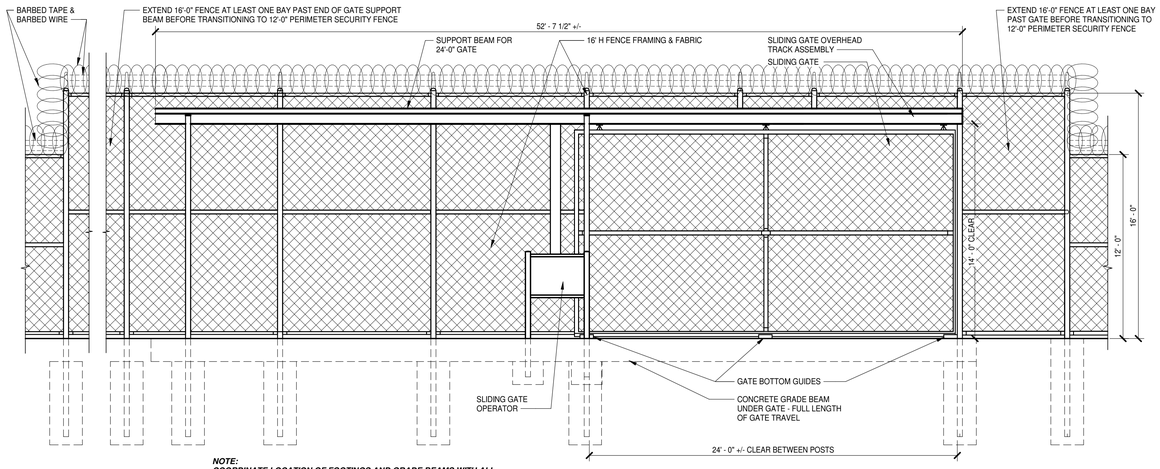

NOTE:
COORDINATE LOCATION OF FOOTINGS AND GRADE BEAMS WITH ALL UNDERGROUND UTILITIES, COMMUNICATIONS LINES, SECURITY CONTROL WIRING, AND OTHER BELOW GRADE CONSTRUCTION.

1 TYP A1.1 ELEVATION - MOTOR OPERATED SLIDING GATE (GATE G1) (VIEWED FROM INSIDE FENCE)
1/4" = 1'-0"

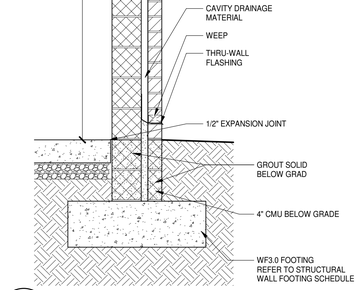

13 TYP A1.1 DUMPSTER WALL SECTION
3/4" = 1'-0"

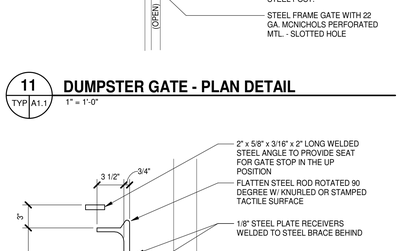

11 TYP A1.1 DUMPSTER GATE - PLAN DETAIL
1" = 1'-0"

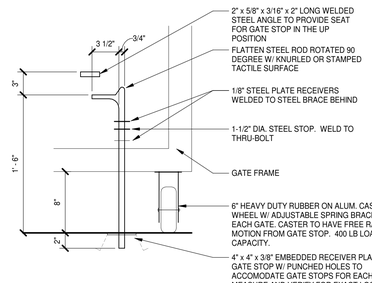

10 TYP A1.1 DUMPSTER GATE STOP DETAIL
1 1/2" = 1'-0"

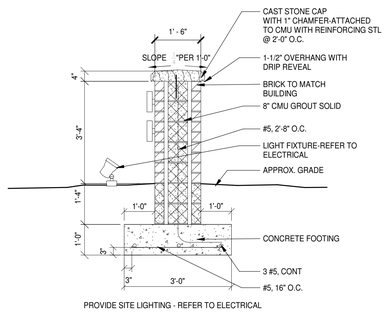

12 TYP A1.1 ENTRANCE SIGN SECTION
1/2" = 1'-0"

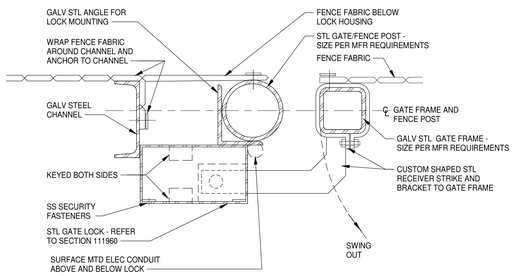

9 A1.1 A1.1 DETAIL - ELECTRONIC PED. GATE LOCK
3" = 1'-0"

MOSELEYARCHITECTS
6210 ARDREY KELL ROAD • THE HUB AT WAVERLY, SUITE 425 • CHARLOTTE, NC 28277
PHONE (704) 540-3755 FAX (704) 540-3754
MOSELEYARCHITECTS.COM

PROGRESS PRINT NOT FOR CONSTRUCTION

GEORGETOWN COUNTY DETENTION CENTER

GEORGETOWN COUNTY
2934 BROWNS FERRY RD, GEORGETOWN, SC 29440

PROJECT NO: 611315
DATE: FEBRUARY 26, 2024

REVISIONS	
DATE	DESCRIPTION

SITE & SECURITY FENCE DETAILS

A1.1

2/26/2024 7:51:35 PM

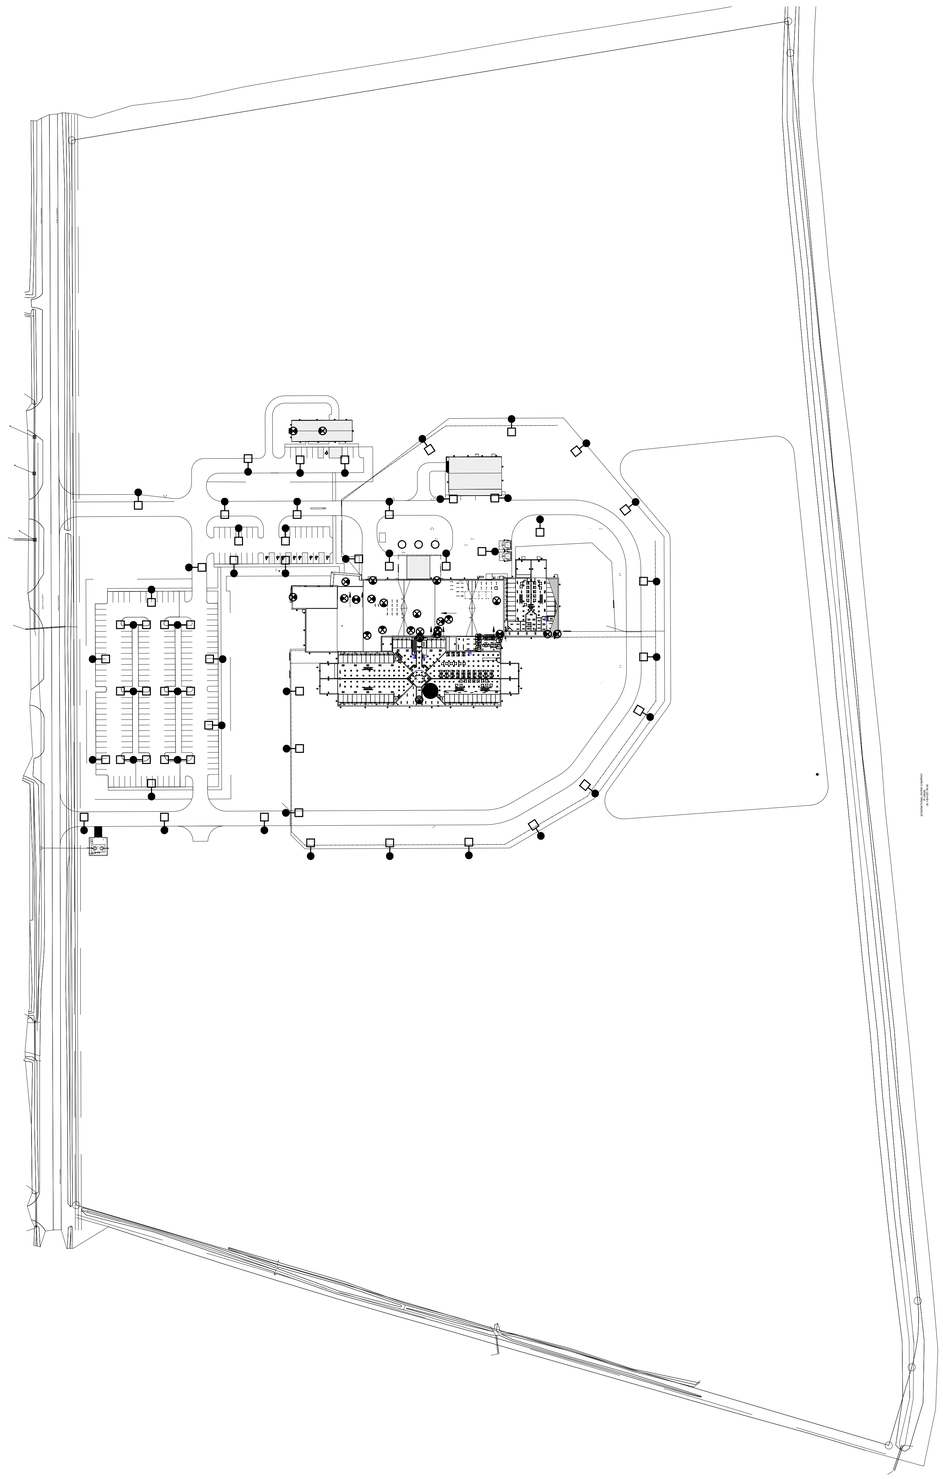

N

SITE PLAN 1 100 scale

1" = 100'-0"

MOSELEYARCHITECTS

6210 ARDREY KELL ROAD • THE HUB AT WAVERLY, SUITE 425 • CHARLOTTE, NC 28277
PHONE (704) 540-3755 FAX (704) 540-3754
MOSELEYARCHITECTS.COM

PROGRESS
PRINT NOT FOR CONSTRUCTION

GEORGETOWN COUNTY DETENTION CENTER

GEORGETOWN COUNTY
2934 BROWNS FERRY RD, GEORGETOWN, SC 29440

PROJECT NO: 611315
DATE: FEBRUARY 26, 2024

REVISIONS	
DATE	DESCRIPTION
COORDINATE	

ARCHITECTURAL SITE PLAN

A1.1.1

2/26/2024 7:51:39 PM

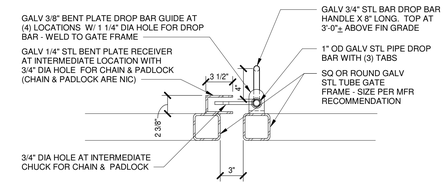

PLAN VIEW

4 A1.2 DOUBLE SWING GATE - LOCK CHUCK

1 1/2" = 1'-0"

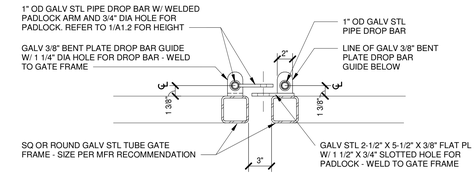

PLAN VIEW

3 A1.2 DOUBLE SWING GATE - LOW CHUCK

1 1/2" = 1'-0"

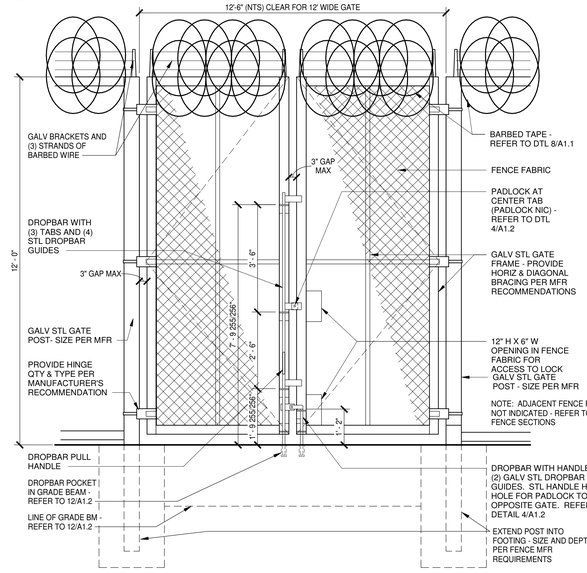

2 A1.2 DOUBLE SWING GATE ELEVATION

1/2" = 1'-0"

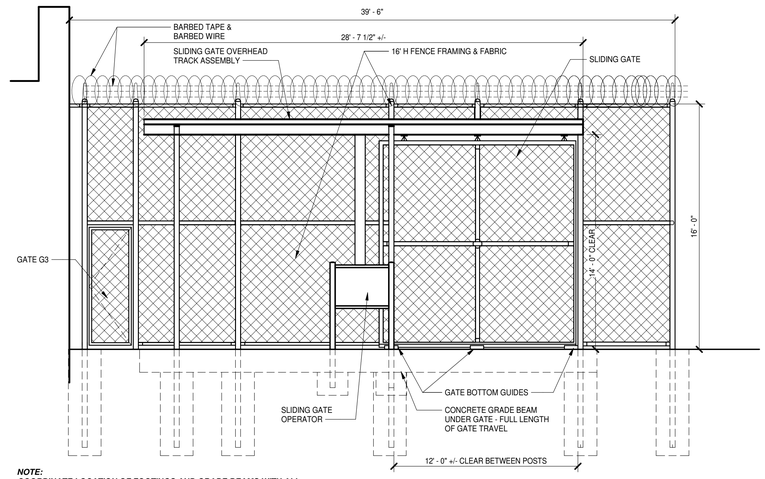

NOTE:
COORDINATE LOCATION OF FOOTINGS AND GRADE BEAMS WITH ALL UNDERGROUND UTILITIES, COMMUNICATIONS LINES, SECURITY CONTROL WIRING, AND OTHER BELOW GRADE CONSTRUCTION.

(VIEWED FROM INSIDE FENCE)
(GATE 2 INDICATED, GATE G3 IS OPPOSITE HAND)

1 A1.2 ELEVATION - MOTOR OPER. SLIDING GATE (SALLYPORT GATES G2 & G3)

1/4" = 1'-0"

MOSELEYARCHITECTS
6210 ARDREY KELL ROAD • THE HUB AT WAVERLY, SUITE 425 • CHARLOTTE, NC 28277
PHONE (704) 540-3755 FAX (704) 540-3754
MOSELEYARCHITECTS.COM

PROGRESS PRINT NOT FOR CONSTRUCTION

GEORGETOWN COUNTY DETENTION CENTER

GEORGETOWN COUNTY
2934 BROWNS FERRY RD, GEORGETOWN, SC 29440

PROJECT NO: 611315
DATE: FEBRUARY 26, 2024

REVISIONS	
DATE	DESCRIPTION

SITE & SECURITY FENCE DETAILS

A1.2

2/26/2024 7:51:40 PM

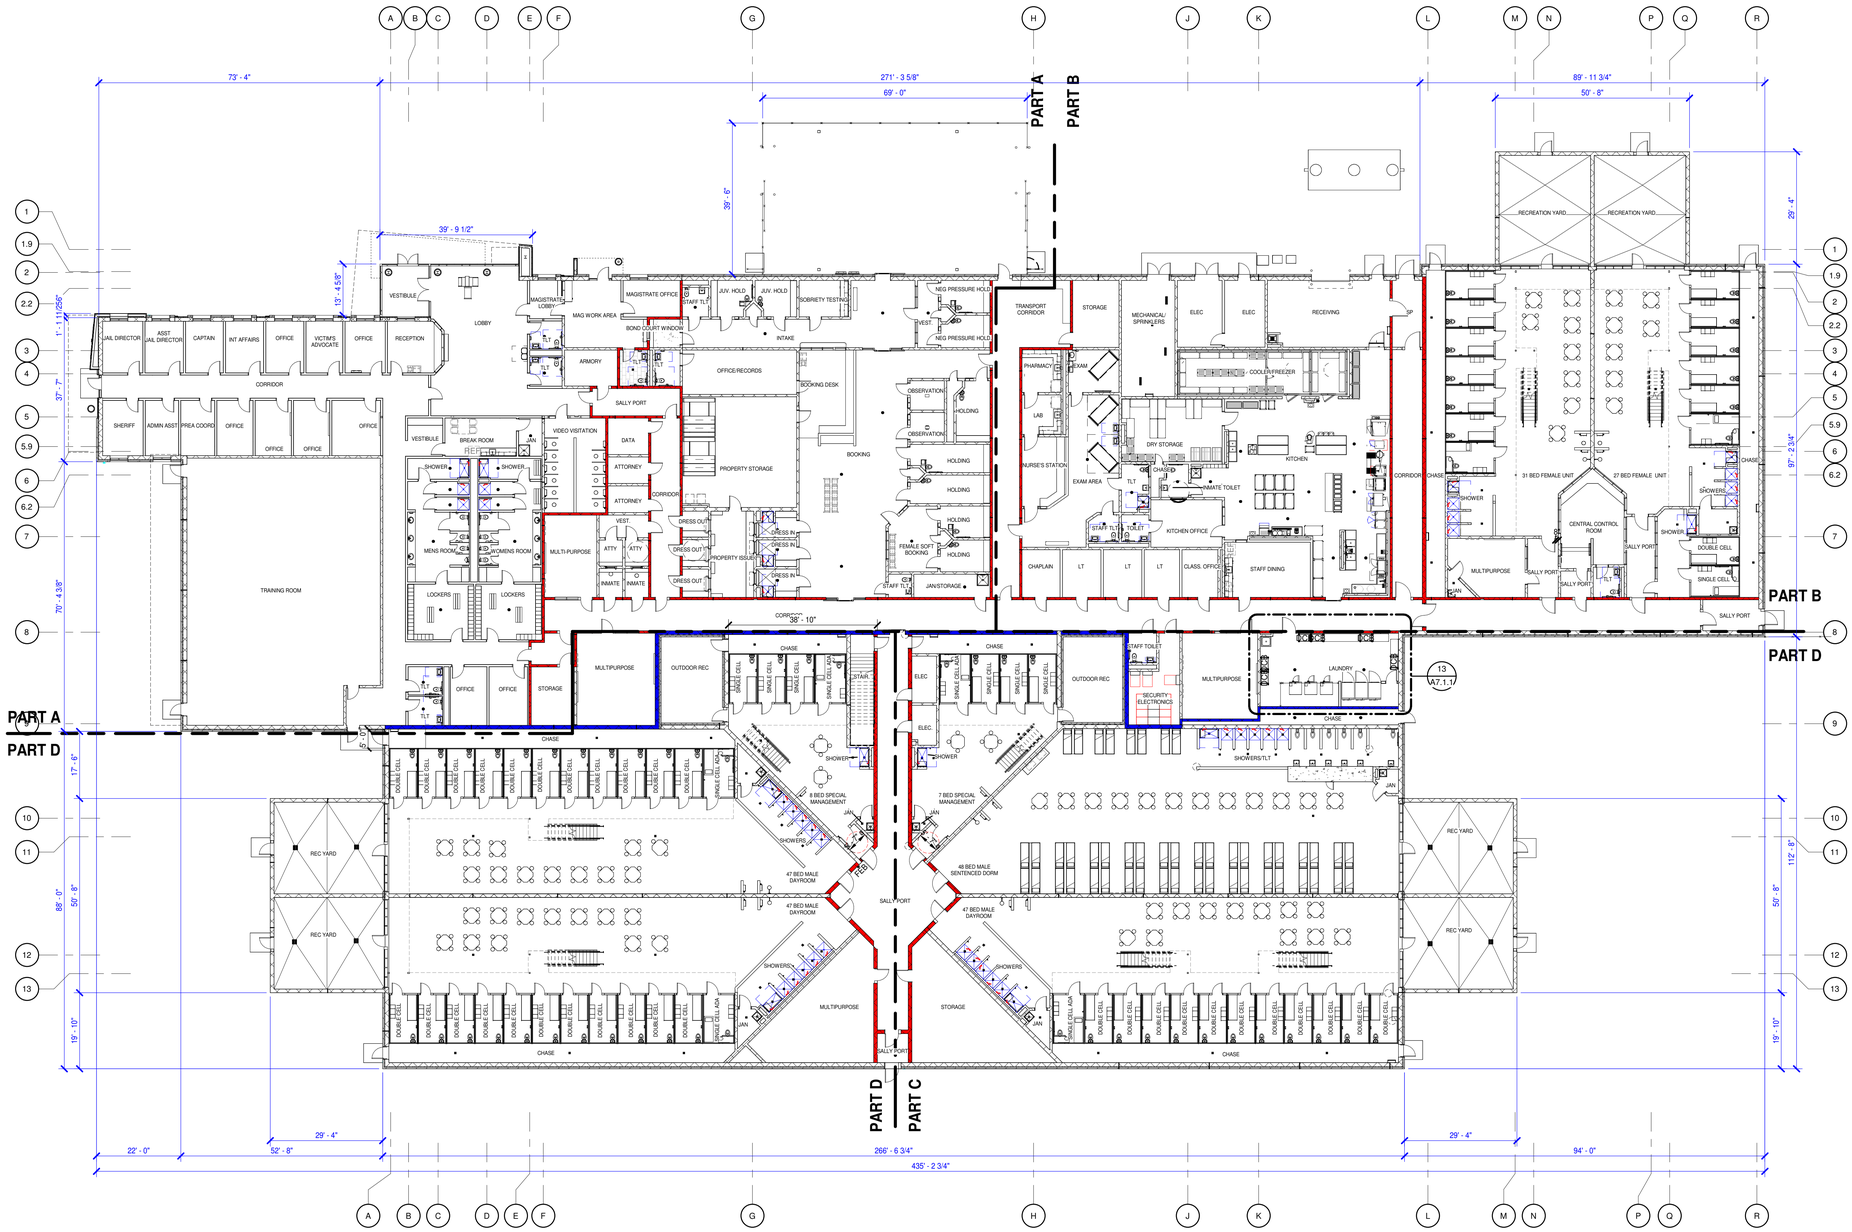

N

OVERALL FIRST FLOOR PLAN

1/16" = 1'-0"

1/8" = 1'-0"

KEY PLAN

MOSELEYARCHITECTS

6210 ARDREY KELL ROAD • THE HUB AT WAVERLY, SUITE 425 • CHARLOTTE, NC 28277
PHONE (704) 540-3755 FAX (704) 540-3754
MOSELEYARCHITECTS.COM

PROGRESS PRINT NOT FOR CONSTRUCTION

GEORGETOWN COUNTY DETENTION CENTER

GEORGETOWN COUNTY
2934 BROWNS FERRY RD, GEORGETOWN, SC 29440

PROJECT NO: 611315
DATE: FEBRUARY 26, 2024

REVISIONS	
DATE	DESCRIPTION
	COORDINATE

OVERALL FIRST FLOOR PLAN

A2.0.1

2/26/2024 7:51:51 PM

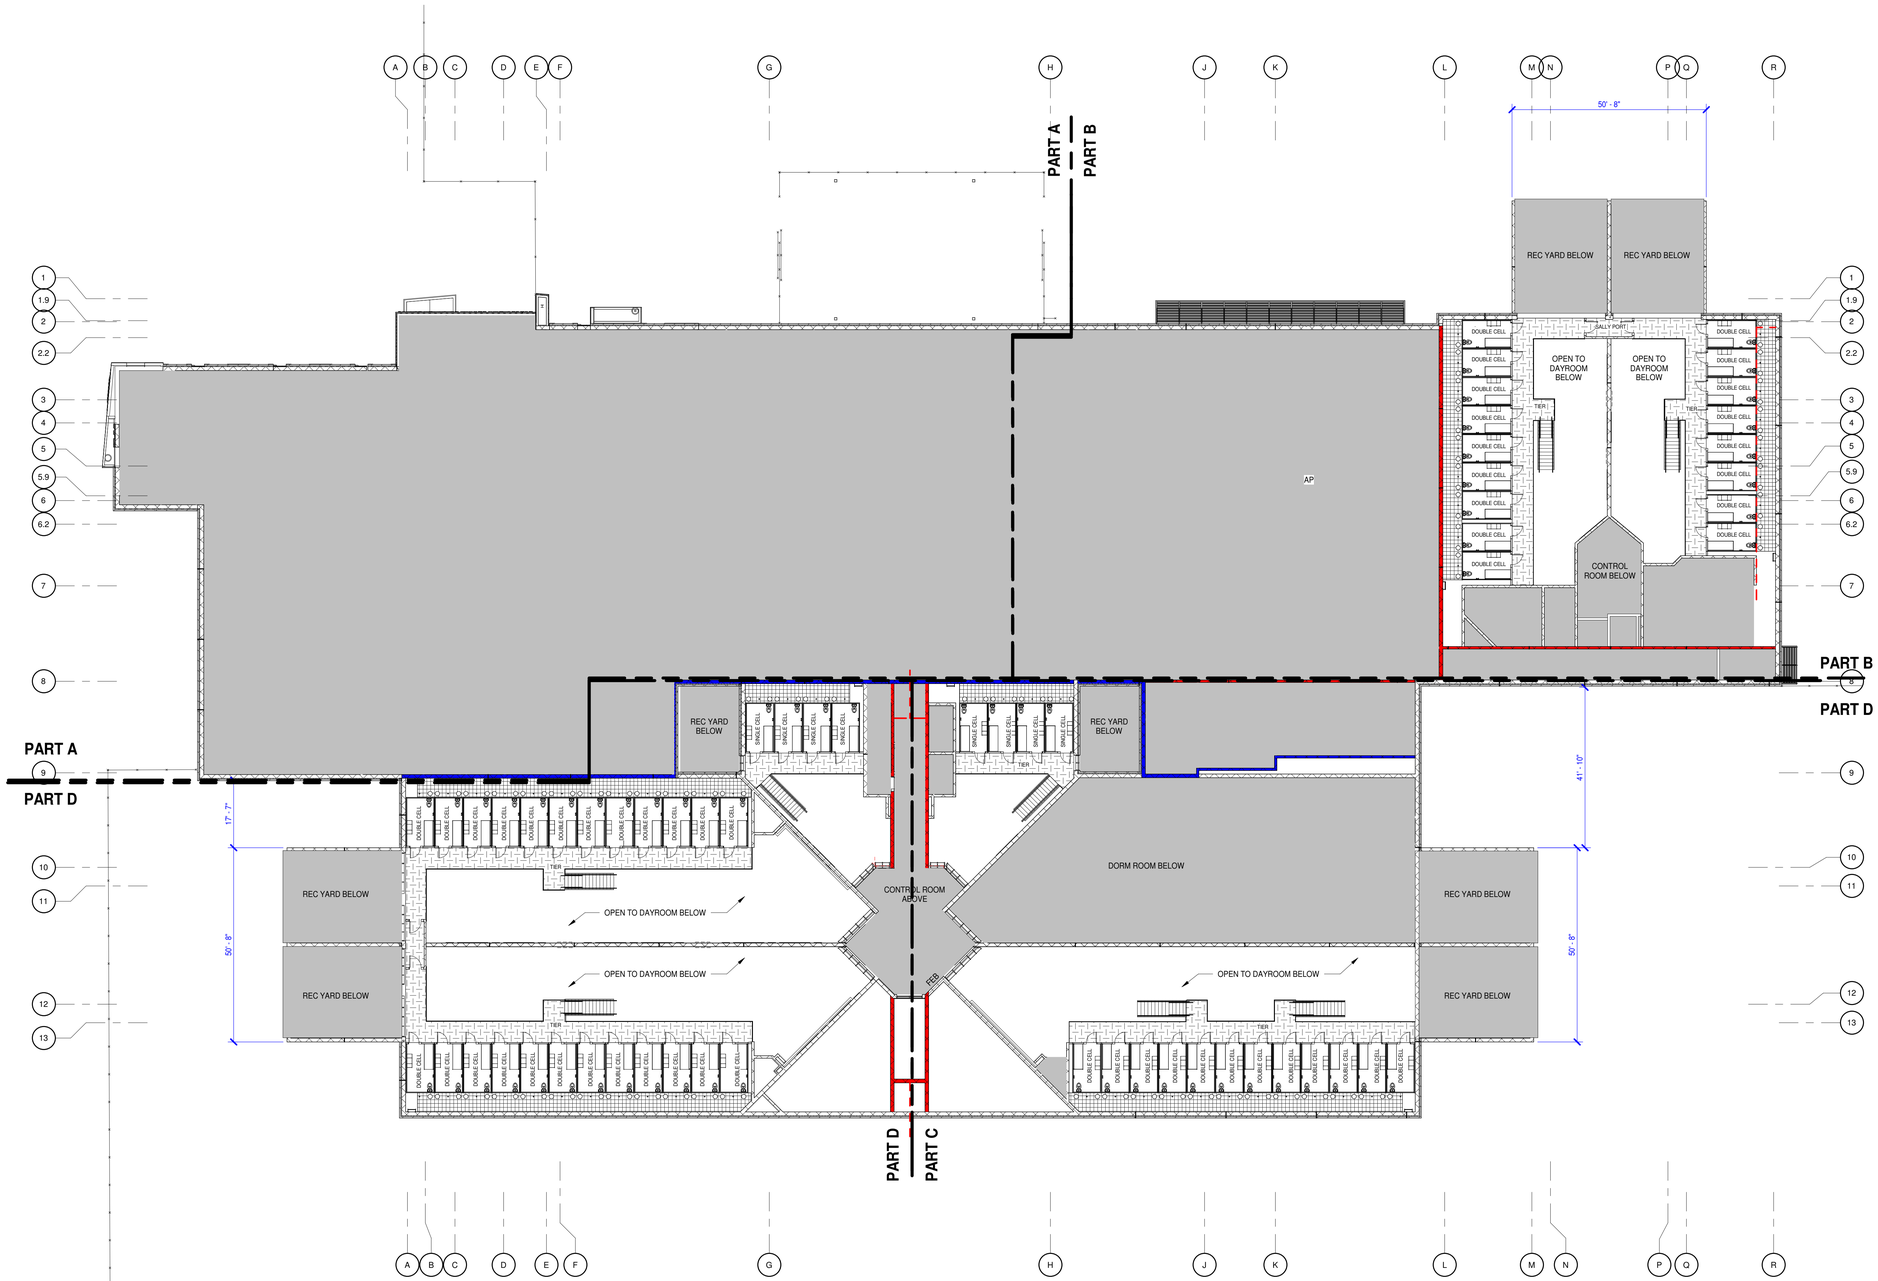

TIER FLOOR PLAN OVERALL
1/16" = 1'-0"

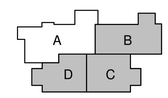

0' 2' 4' 8' 16'
1/8" = 1'-0"

MOSELEY ARCHITECTS
6210 ARDREY KELL ROAD • THE HUB AT WAVERLY, SUITE 425 • CHARLOTTE, NC 28277
PHONE (704) 540-3755 FAX (704) 540-3754
MOSELEYARCHITECTS.COM

PROGRESS PRINT NOT FOR CONSTRUCTION

GEORGETOWN COUNTY DETENTION CENTER

GEORGETOWN COUNTY
2934 BROWNS FERRY RD, GEORGETOWN, SC 29440

PROJECT NO: 611315
DATE: FEBRUARY 26, 2024

REVISIONS

DATE	DESCRIPTION

OVERALL TIER FLOOR PLAN

A2.0.2

2/26/2024 7:51:55 PM

FLOOR PLAN KEYNOTES

REPRESENTED BY [n]

APPLIES TO DRAWINGS A2.1.1 - A2.n.n

1	OVERHEAD COILING COUNTER DOOR - NON RATED
2	ROOF LADDER, REFER TO 6/A6.1.1
3	6" DIA BOLLARD, REFER TO 7/A1.1
4	STRUCTURAL STEEL CANOPY
5	MARKER BOARD - REFER TO DIVISION 10 SECTION 101100
6	4" HIGH CONCRETE BUMPER
7	5'x5' CONCRETE PAD
8	12x12" DOUBLE TIER LOCKERS
9	15"x15" DOUBLE TIER LOCKERS
11	INMATE PHONE LOCATION - NIC
12	KIOSK - NIC
13	CMU LOW WALL PER 8/A5.2.1
14	BODY SCANNER - NIC
15	50" MONITOR - MOUNT AT 66" AFF TO CENTER OF SCREEN

FLOOR PLAN GENERAL NOTES

A. PROVIDE CORNER GUARDS AT ALL EXPOSED OUTSIDE GYP BOARD CORNERS, REF: SPECS.

B. ALL EXTERIOR WINDOWS TO RECEIVE ROLLER SCREEN MESH BLINDS, UNO. REF: SPECS.

C. PROVIDE CONT. SILICONE CAULK AT ALL DOOR FRAMES WHERE GYP. BOARD AND FRAMES MEET BEFORE PAINTING OCCURS.

D. PROVIDE PAINTED METAL FINISH ON ALL CEILING AND WALL ACCESS PANELS FOR ACCESS TO MECHANICAL, PLUMBING AND ELECTRICAL SPACES.

E. "MIN." FOR DIMENSIONS INDICATED MINIMUM ACCEPTABLE DIMENSION. IF "MIN." DIMENSIONS FALLS SHORT OF WHAT IS SHOWN ON DRAWINGS, G.C. IS TO NOTIFY THE ARCHITECT IMMEDIATELY SO AS TO NOT DELAY THE PROJECT.

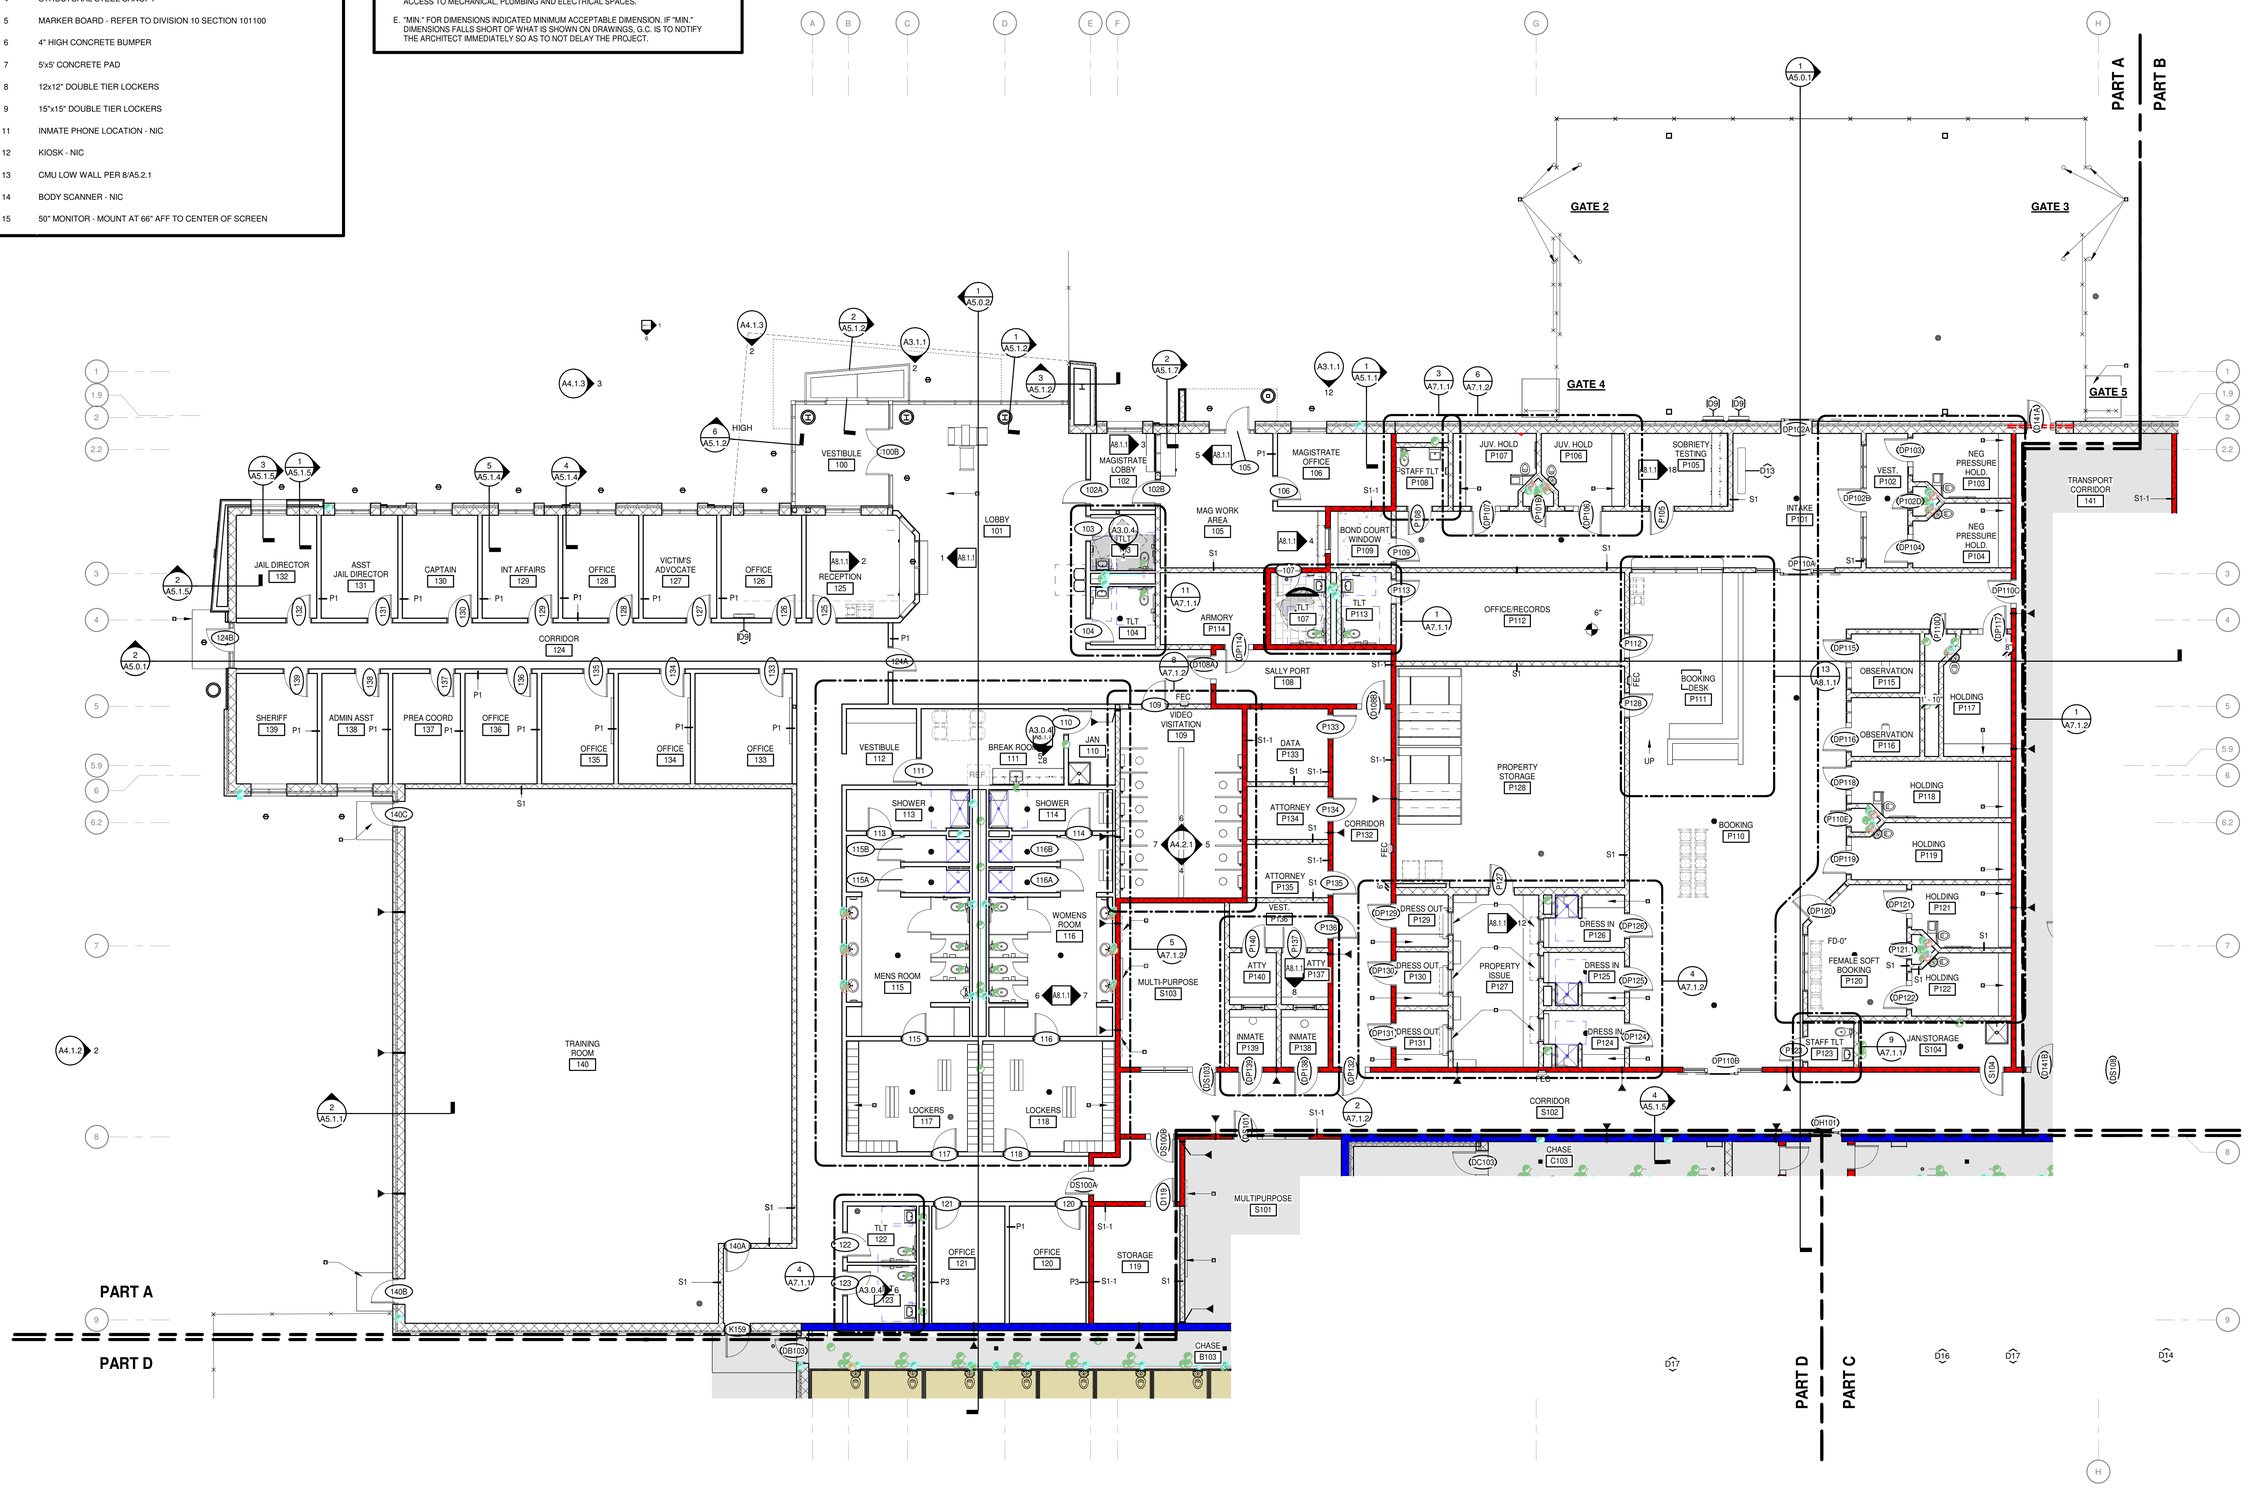

N

FIRST FLOOR - PART A

1/8" = 1'-0"

0' 2' 4' 8' 16'

1/8" = 1'-0"

N KEY PLAN

MOSELEYARCHITECTS

6210 ARDREY KELL ROAD • THE HUB AT WAVERLY, SUITE 425 • CHARLOTTE, NC 28277
PHONE (704) 540-3755 FAX (704) 540-3754
MOSELEYARCHITECTS.COM

PROGRESS PRINT NOT FOR CONSTRUCTION

GEORGETOWN COUNTY DETENTION CENTER

GEORGETOWN COUNTY
2934 BROWNS FERRY RD, GEORGETOWN, SC 29440

PROJECT NO: 611315
DATE: FEBRUARY 26, 2024

REVISIONS	
DATE	DESCRIPTION
	COORDINATE

FLOOR PLAN - PART A

A2.1.1

2/26/2024 7:52:03 PM

FLOOR PLAN KEYNOTES

REPRESENTED BY [n]

APPLIES TO DRAWINGS A2.1.1 - A2.n.n

1	OVERHEAD COILING COUNTER DOOR - NON RATED
2	ROOF LADDER, REFER TO 6/A6.1.1
3	6" DIA BOLLARD, REFER TO 7/A1.1
4	STRUCTURAL STEEL CANOPY
5	MARKER BOARD - REFER TO DIVISION 10 SECTION 101100
6	4" HIGH CONCRETE BUMPER
7	5'x5' CONCRETE PAD
8	12x12" DOUBLE TIER LOCKERS
9	15"x15" DOUBLE TIER LOCKERS
11	INMATE PHONE LOCATION - NIC
12	KIOSK - NIC
13	CMU LOW WALL PER 8/A5.2.1
14	BODY SCANNER - NIC
15	50" MONITOR - MOUNT AT 66" AFF TO CENTER OF SCREEN

FLOOR PLAN GENERAL NOTES

A. PROVIDE CORNER GUARDS AT ALL EXPOSED OUTSIDE GYP BOARD CORNERS, REF: SPECS.

B. ALL EXTERIOR WINDOWS TO RECEIVE ROLLER SCREEN MESH BLINDS, UNO. REF: SPECS.

C. PROVIDE CONT. SILICONE CAULK AT ALL DOOR FRAMES WHERE GYP. BOARD AND FRAMES MEET BEFORE PAINTING OCCURS.

D. PROVIDE PAINTED METAL FINISH ON ALL CEILING AND WALL ACCESS PANELS FOR ACCESS TO MECHANICAL, PLUMBING AND ELECTRICAL SPACES.

E. "MIN." FOR DIMENSIONS INDICATED MINIMUM ACCEPTABLE DIMENSION. IF "MIN." DIMENSIONS FALLS SHORT OF WHAT IS SHOWN ON DRAWINGS, G.C. IS TO NOTIFY THE ARCHITECT IMMEDIATELY SO AS TO NOT DELAY THE PROJECT.

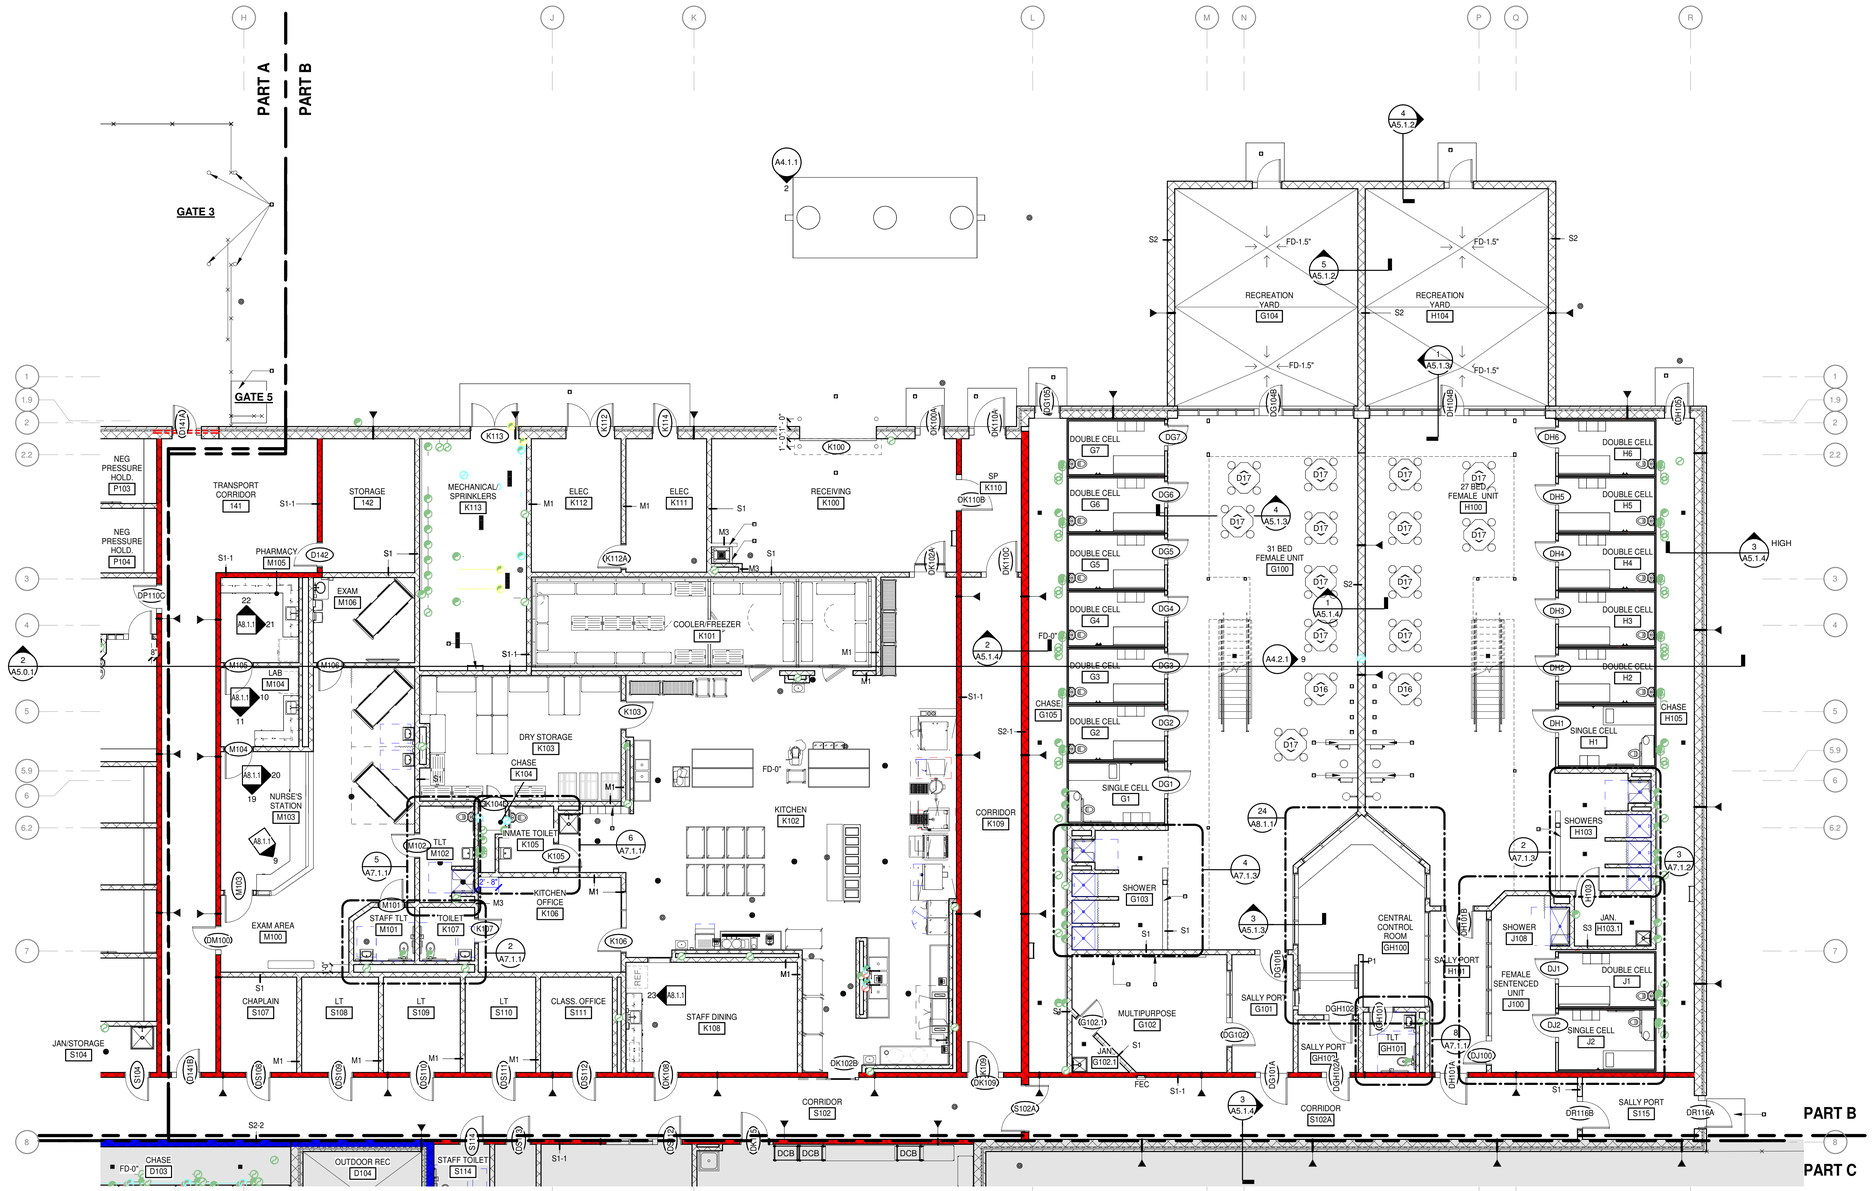

N

FIRST FLOOR - PART B

1/8" = 1'-0"

N KEY PLAN

MOSELEYARCHITECTS

6210 ARDREY KELL ROAD • THE HUB AT WAVERLY, SUITE 425 • CHARLOTTE, NC 28277
PHONE (704) 540-3755 FAX (704) 540-3754
MOSELEYARCHITECTS.COM

PROGRESS PRINT NOT FOR CONSTRUCTION

GEORGETOWN COUNTY DETENTION CENTER

GEORGETOWN COUNTY
2934 BROWNS FERRY RD, GEORGETOWN, SC 29440

PROJECT NO: 611315
DATE: FEBRUARY 26, 2024

REVISIONS	
DATE	DESCRIPTION
	COORDINATE

FLOOR PLAN - PART B

A2.1.2

2/26/2024 7:52:16 PM

FLOOR PLAN KEYNOTES

REPRESENTED BY [n]

APPLIES TO DRAWINGS A2.1.1 - A2.n.n

1	OVERHEAD COILING COUNTER DOOR - NON RATED
2	ROOF LADDER, REFER TO 6/A6.1.1
3	6" DIA BOLLARD, REFER TO 7/A1.1
4	STRUCTURAL STEEL CANOPY
5	MARKER BOARD - REFER TO DIVISION 10 SECTION 101100
6	4" HIGH CONCRETE BUMPER
7	5'x5' CONCRETE PAD
8	12x12" DOUBLE TIER LOCKERS
9	15"x15" DOUBLE TIER LOCKERS
11	INMATE PHONE LOCATION - NIC
12	KIOSK - NIC
13	CMU LOW WALL PER 8/A5.2.1
14	BODY SCANNER - NIC
15	50" MONITOR - MOUNT AT 66" AFF TO CENTER OF SCREEN

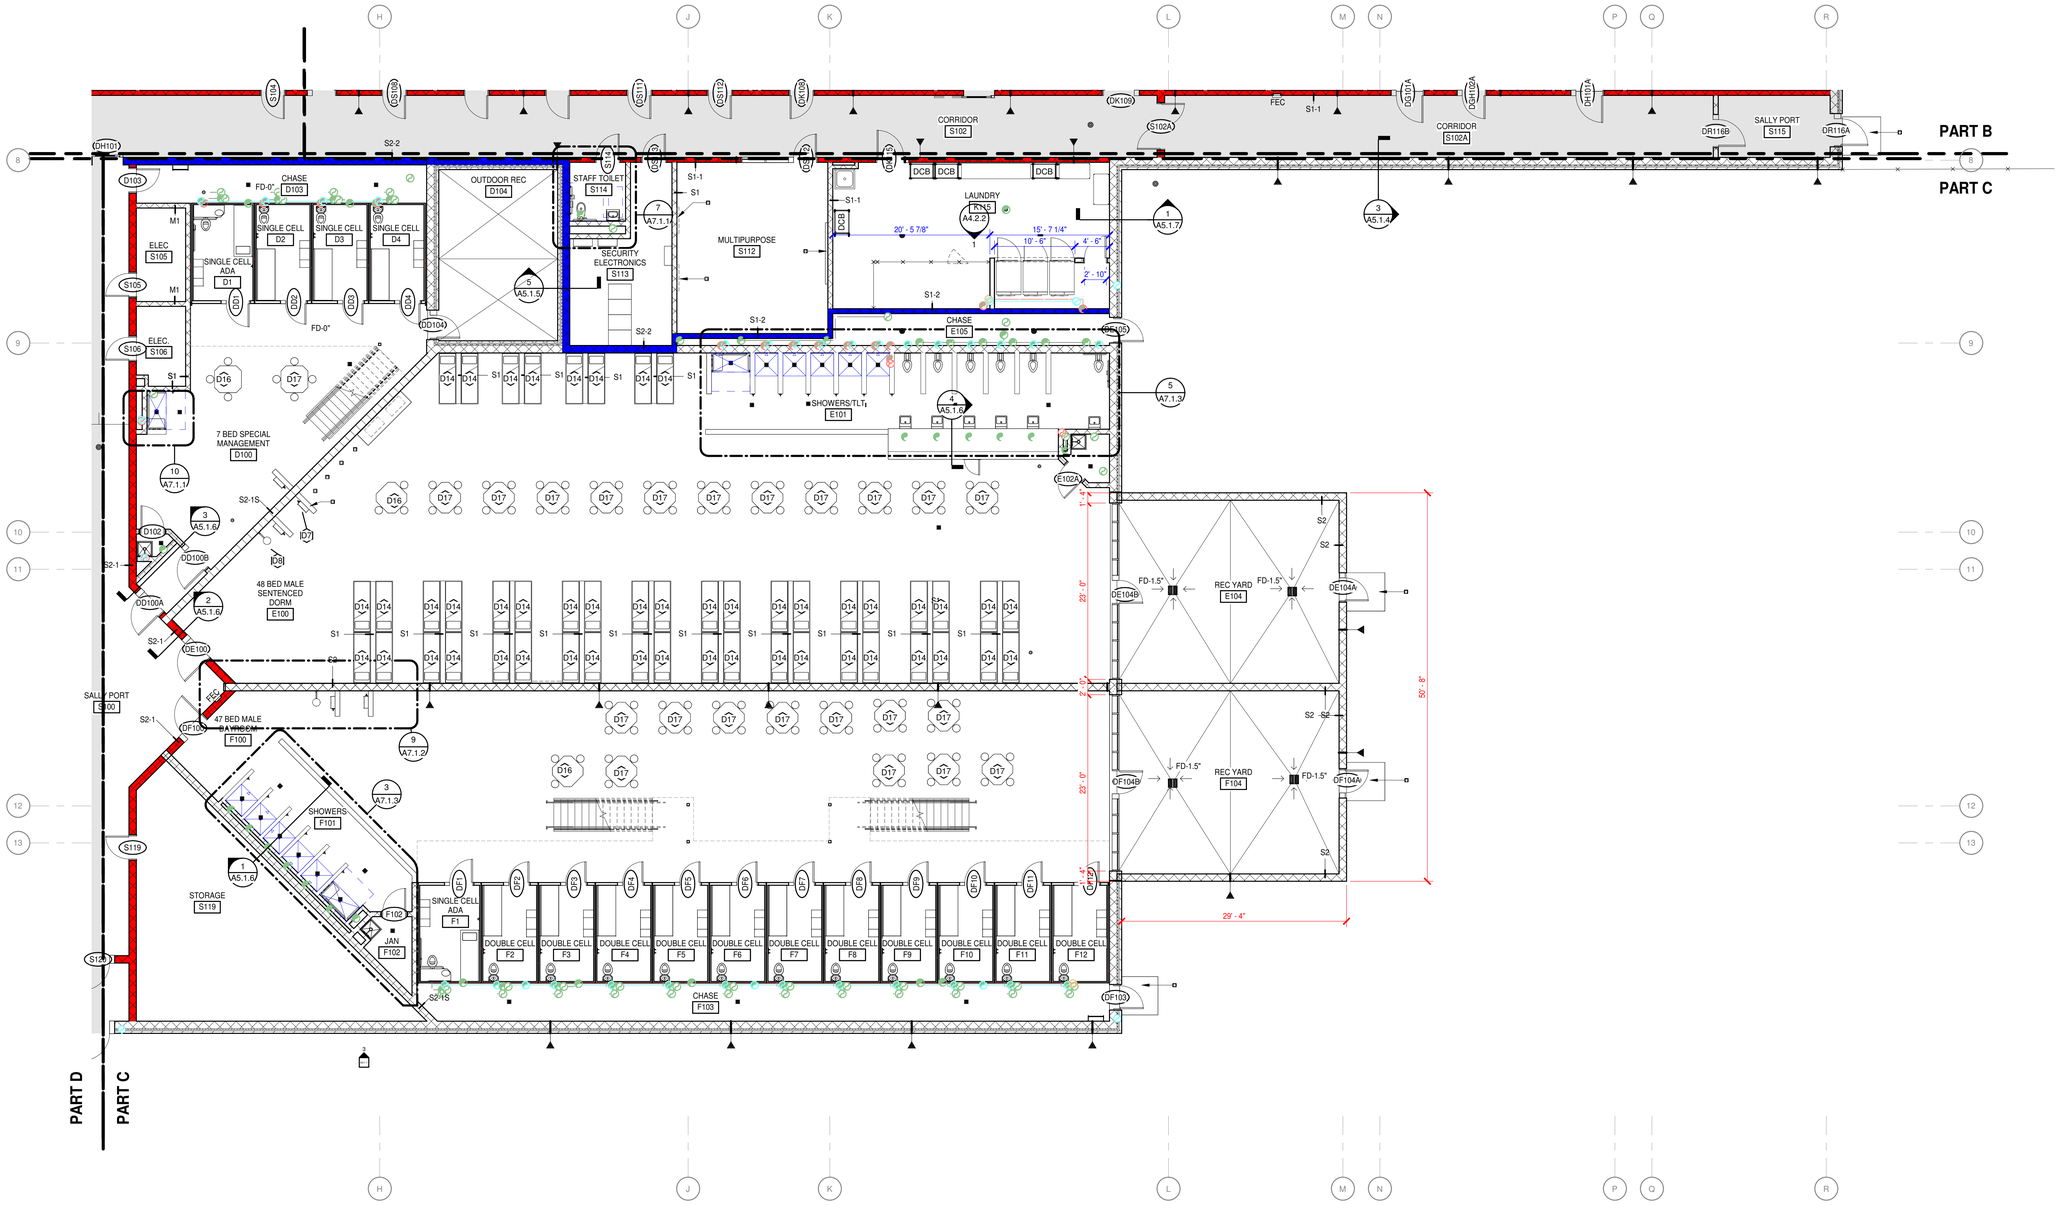

N

FIRST FLOOR - PART C

1/8" = 1'-0"

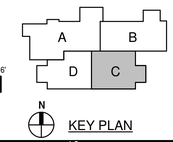

0' 2' 4' 8' 16'

1/8" = 1'-0"

MOSELEY ARCHITECTS

6210 ARDREY KELL ROAD • THE HUB AT WAVERLY, SUITE 425 • CHARLOTTE, NC 28277
PHONE (704) 540-3755 FAX (704) 540-3754
MOSELEYARCHITECTS.COM

PROGRESS PRINT NOT FOR CONSTRUCTION

GEORGETOWN COUNTY DETENTION CENTER

GEORGETOWN COUNTY
2934 BROWNS FERRY RD, GEORGETOWN, SC 29440

PROJECT NO: 611315
DATE: FEBRUARY 26, 2024

REVISIONS

DATE	DESCRIPTION

FLOOR PLAN - PART C

A2.1.3

2/26/2024 7:52:28 PM

FLOOR PLAN KEYNOTES

REPRESENTED BY [n]

APPLIES TO DRAWINGS A2.1.1 - A2.n.n

1	OVERHEAD COILING COUNTER DOOR - NON RATED
2	ROOF LADDER, REFER TO 6/A6.1.1
3	6" DIA BOLLARD, REFER TO 7/A1.1
4	STRUCTURAL STEEL CANOPY
5	MARKER BOARD - REFER TO DIVISION 10 SECTION 101100
6	4" HIGH CONCRETE BUMPER
7	5'x5' CONCRETE PAD
8	12x12" DOUBLE TIER LOCKERS
9	15"x15" DOUBLE TIER LOCKERS
11	INMATE PHONE LOCATION - NIC
12	KIOSK - NIC
13	CMU LOW WALL PER 8/A5.2.1
14	BODY SCANNER - NIC
15	50" MONITOR - MOUNT AT 66" AFF TO CENTER OF SCREEN

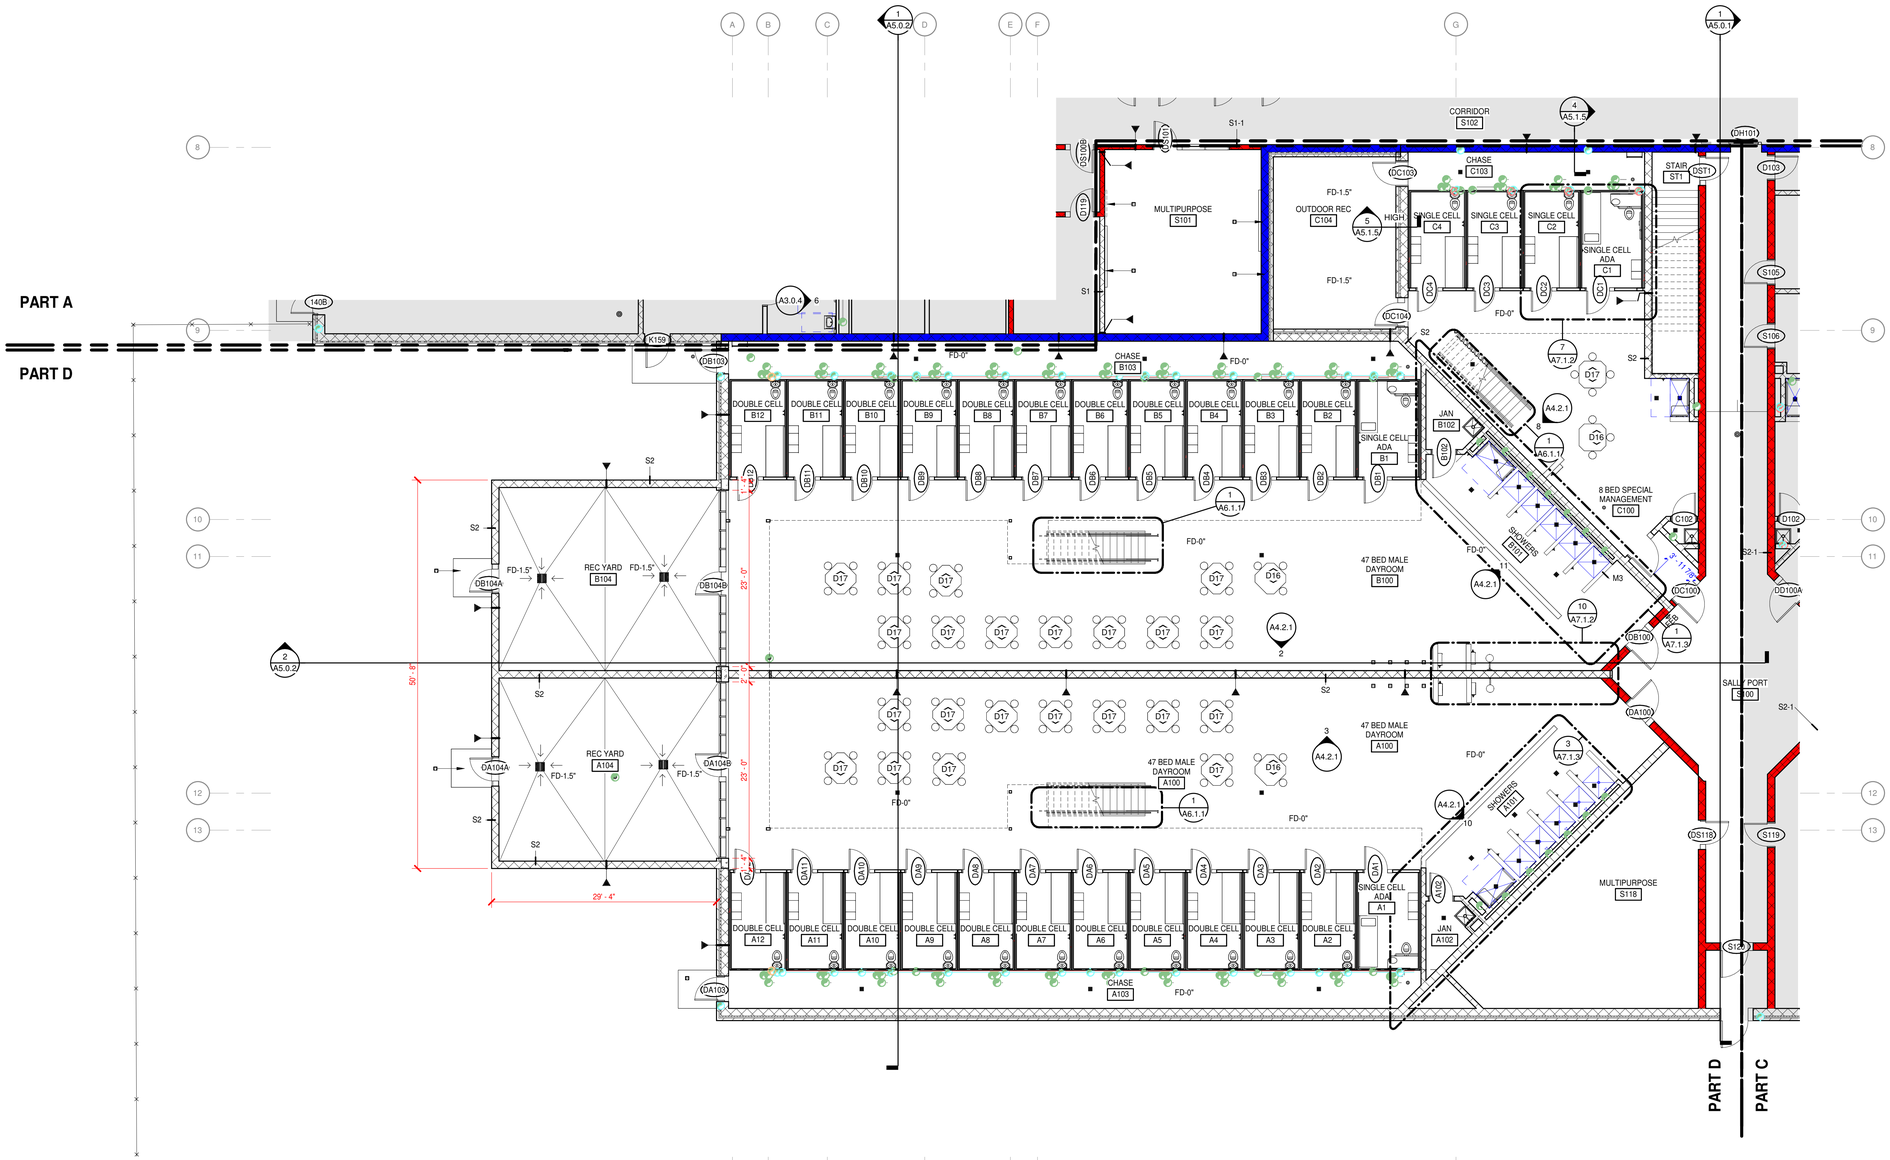

N

FIRST FLOOR - PART D

1/8" = 1'-0"

0' 2' 4' 8' 16'

1/8" = 1'-0"

KEY PLAN

MOSELEYARCHITECTS

6210 ARDREY KELL ROAD • THE HUB AT WAVERLY, SUITE 425 • CHARLOTTE, NC 28277
PHONE (704) 540-3755 FAX (704) 540-3754
MOSELEYARCHITECTS.COM

PROGRESS PRINT NOT FOR CONSTRUCTION

GEORGETOWN COUNTY DETENTION CENTER

GEORGETOWN COUNTY
2934 BROWNS FERRY RD, GEORGETOWN, SC 29440

PROJECT NO: 611315
DATE: FEBRUARY 26, 2024

REVISIONS	
DATE	DESCRIPTION

FLOOR PLAN - PART D

A2.1.4

2/26/2024 7:52:34 PM

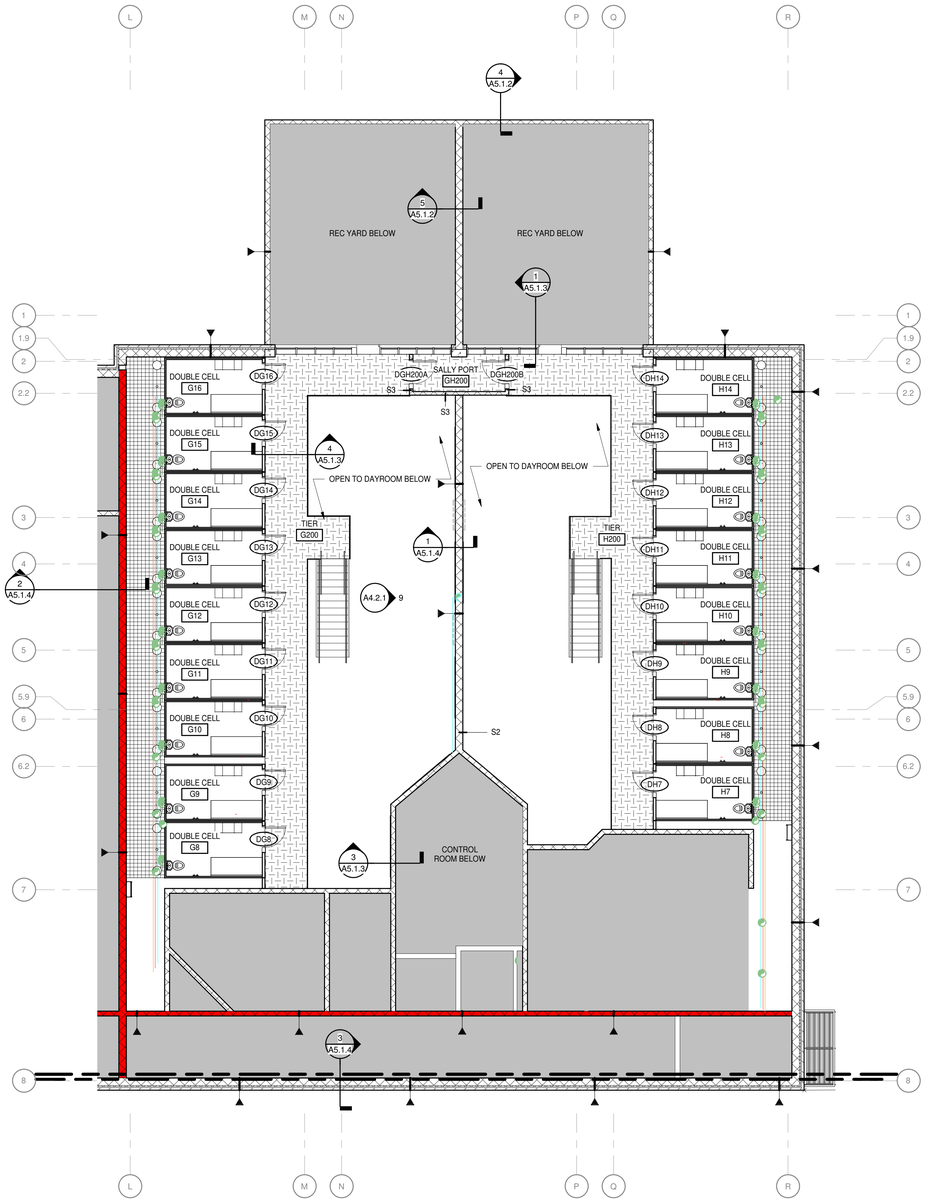

N

TIER FLOOR PLAN - PART B

1/8" = 1'-0"

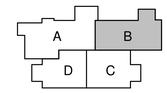

KEY PLAN

MOSELEYARCHITECTS

6210 ARDREY KELL ROAD • THE HUB AT WAVERLY, SUITE 425 • CHARLOTTE, NC 28277
PHONE (704) 540-3755 FAX (704) 540-3754
MOSELEYARCHITECTS.COM

PROGRESS
PRINT NOT FOR
CONSTRUCTION

GEORGETOWN COUNTY DETENTION CENTER

GEORGETOWN COUNTY
2934 BROWNS FERRY RD, GEORGETOWN, SC 29440

PROJECT NO: 611315
DATE: FEBRUARY 26, 2024

REVISIONS	
DATE	DESCRIPTION

FLOOR PLAN - TIER
LEVEL PART B

A2.1.5

2/26/2024 7:52:35 PM

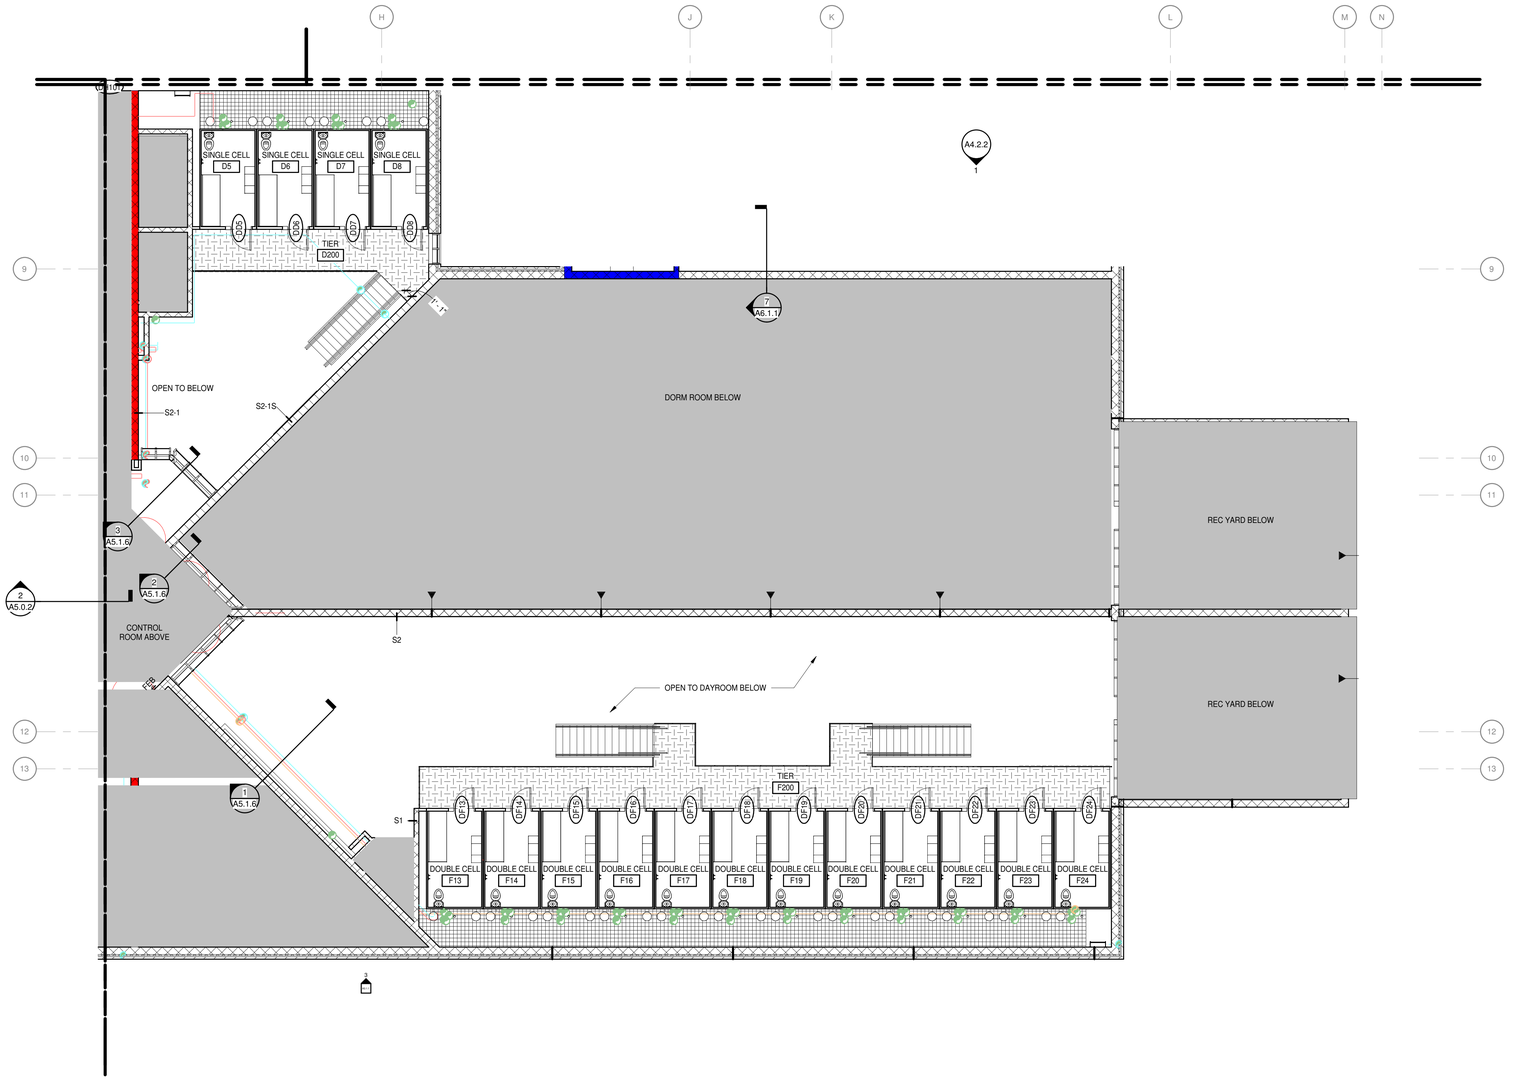

N

TIER FLOOR PLAN - PART C

1/8" = 1'-0"

MOSELEYARCHITECTS

6210 ARDREY KELL ROAD • THE HUB AT WAVERLY, SUITE 425 • CHARLOTTE, NC 28277
PHONE (704) 540-3755 FAX (704) 540-3754
MOSELEYARCHITECTS.COM

PROGRESS PRINT NOT FOR CONSTRUCTION

GEORGETOWN COUNTY DETENTION CENTER

GEORGETOWN COUNTY
2934 BROWNS FERRY RD, GEORGETOWN, SC 29440

PROJECT NO: 611315
DATE: FEBRUARY 26, 2024

REVISIONS	
DATE	DESCRIPTION

A B
D C

N KEY PLAN

FLOOR PLAN - TIER LEVEL PART C

A2.1.6

2/26/2024 7:52:39 PM

FLOOR PLAN KEYNOTES

REPRESENTED BY [n]

APPLIES TO DRAWINGS A2.1.1 - A2.n.n

1	OVERHEAD COILING COUNTER DOOR - NON RATED
2	ROOF LADDER, REFER TO 6/A6.1.1
3	6" DIA BOLLARD, REFER TO 7/A1.1
4	STRUCTURAL STEEL CANOPY
5	MARKER BOARD - REFER TO DIVISION 10 SECTION 101100
6	4" HIGH CONCRETE BUMPER
7	5'x5' CONCRETE PAD
8	12x12" DOUBLE TIER LOCKERS
9	15"x15" DOUBLE TIER LOCKERS
11	INMATE PHONE LOCATION - NIC
12	KIOSK - NIC
13	CMU LOW WALL PER 8/A5.2.1
14	BODY SCANNER - NIC
15	50" MONITOR - MOUNT AT 66" AFF TO CENTER OF SCREEN

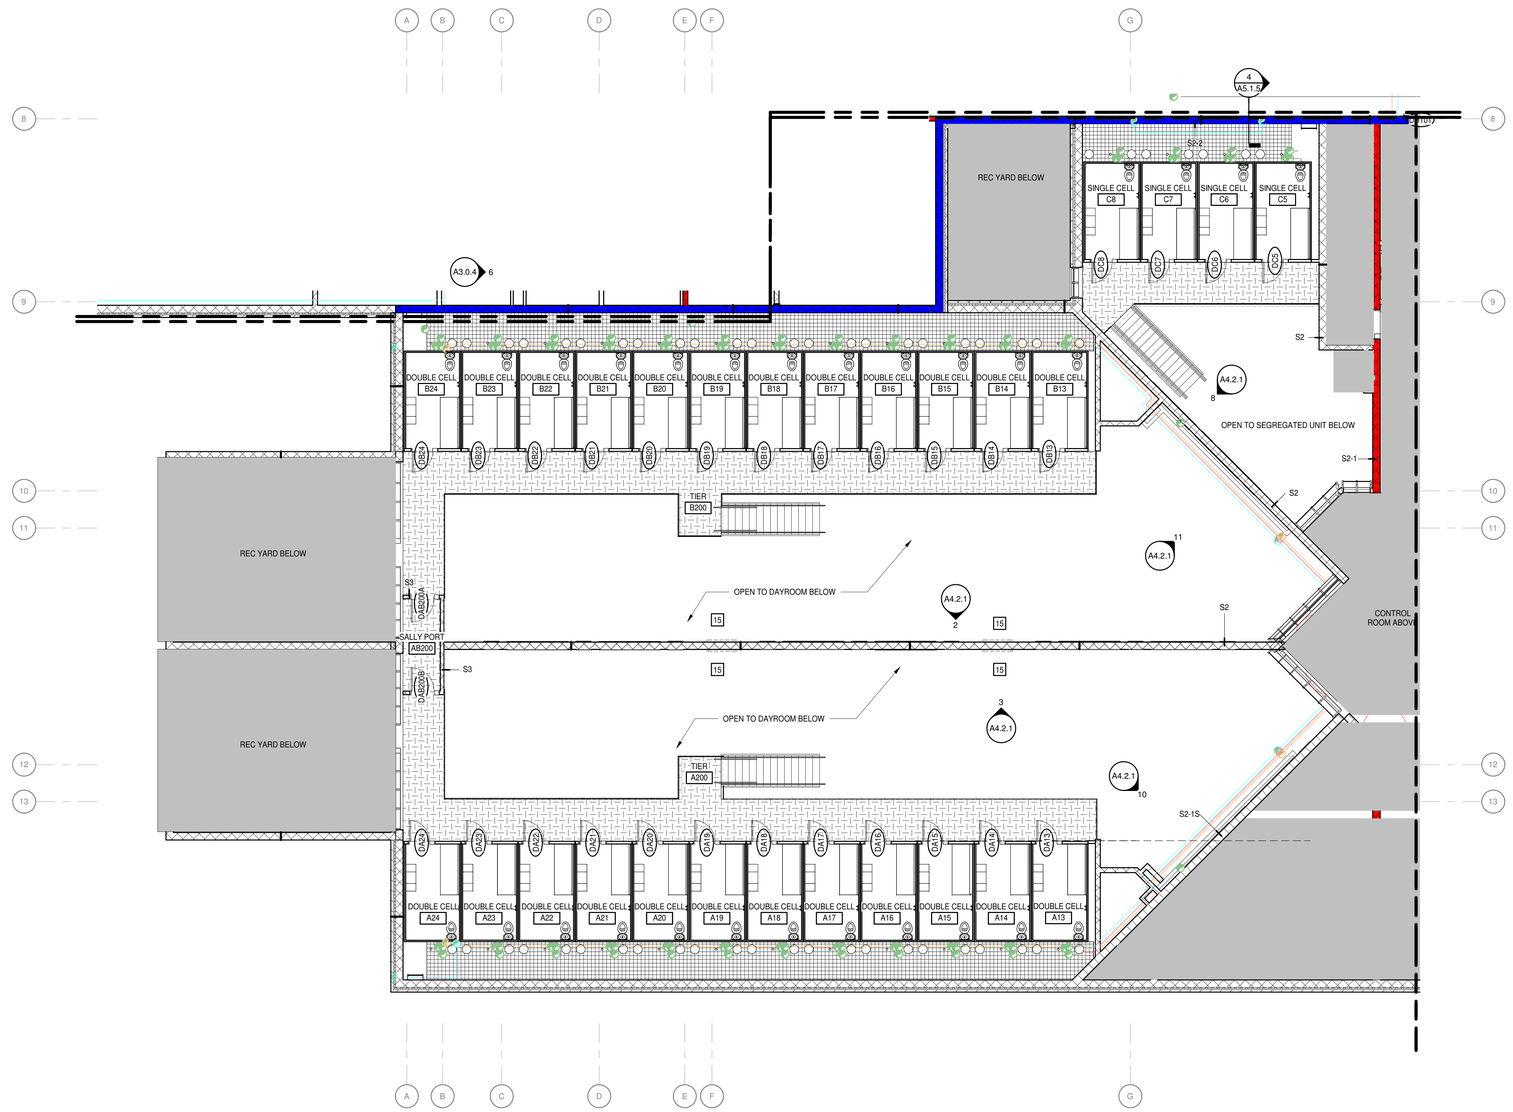

N

TIER FLOOR PLAN - PART D

1/8" = 1'-0"

0' 2' 4' 8' 16'

1/8" = 1'-0"

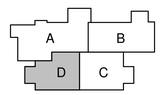

KEY PLAN

MOSELEY ARCHITECTS

6210 ARDREY KELL ROAD • THE HUB AT WAVERLY, SUITE 425 • CHARLOTTE, NC 28277
PHONE (704) 540-3755 FAX (704) 540-3754
MOSELEYARCHITECTS.COM

PROGRESS PRINT NOT FOR CONSTRUCTION

GEORGETOWN COUNTY DETENTION CENTER

GEORGETOWN COUNTY
2934 BROWNS FERRY RD, GEORGETOWN, SC 29440

PROJECT NO: 611315
DATE: FEBRUARY 26, 2024

REVISIONS	
DATE	DESCRIPTION

FLOOR PLAN - TIER LEVEL PART D

A2.1.7

2/26/2024 7:52:43 PM

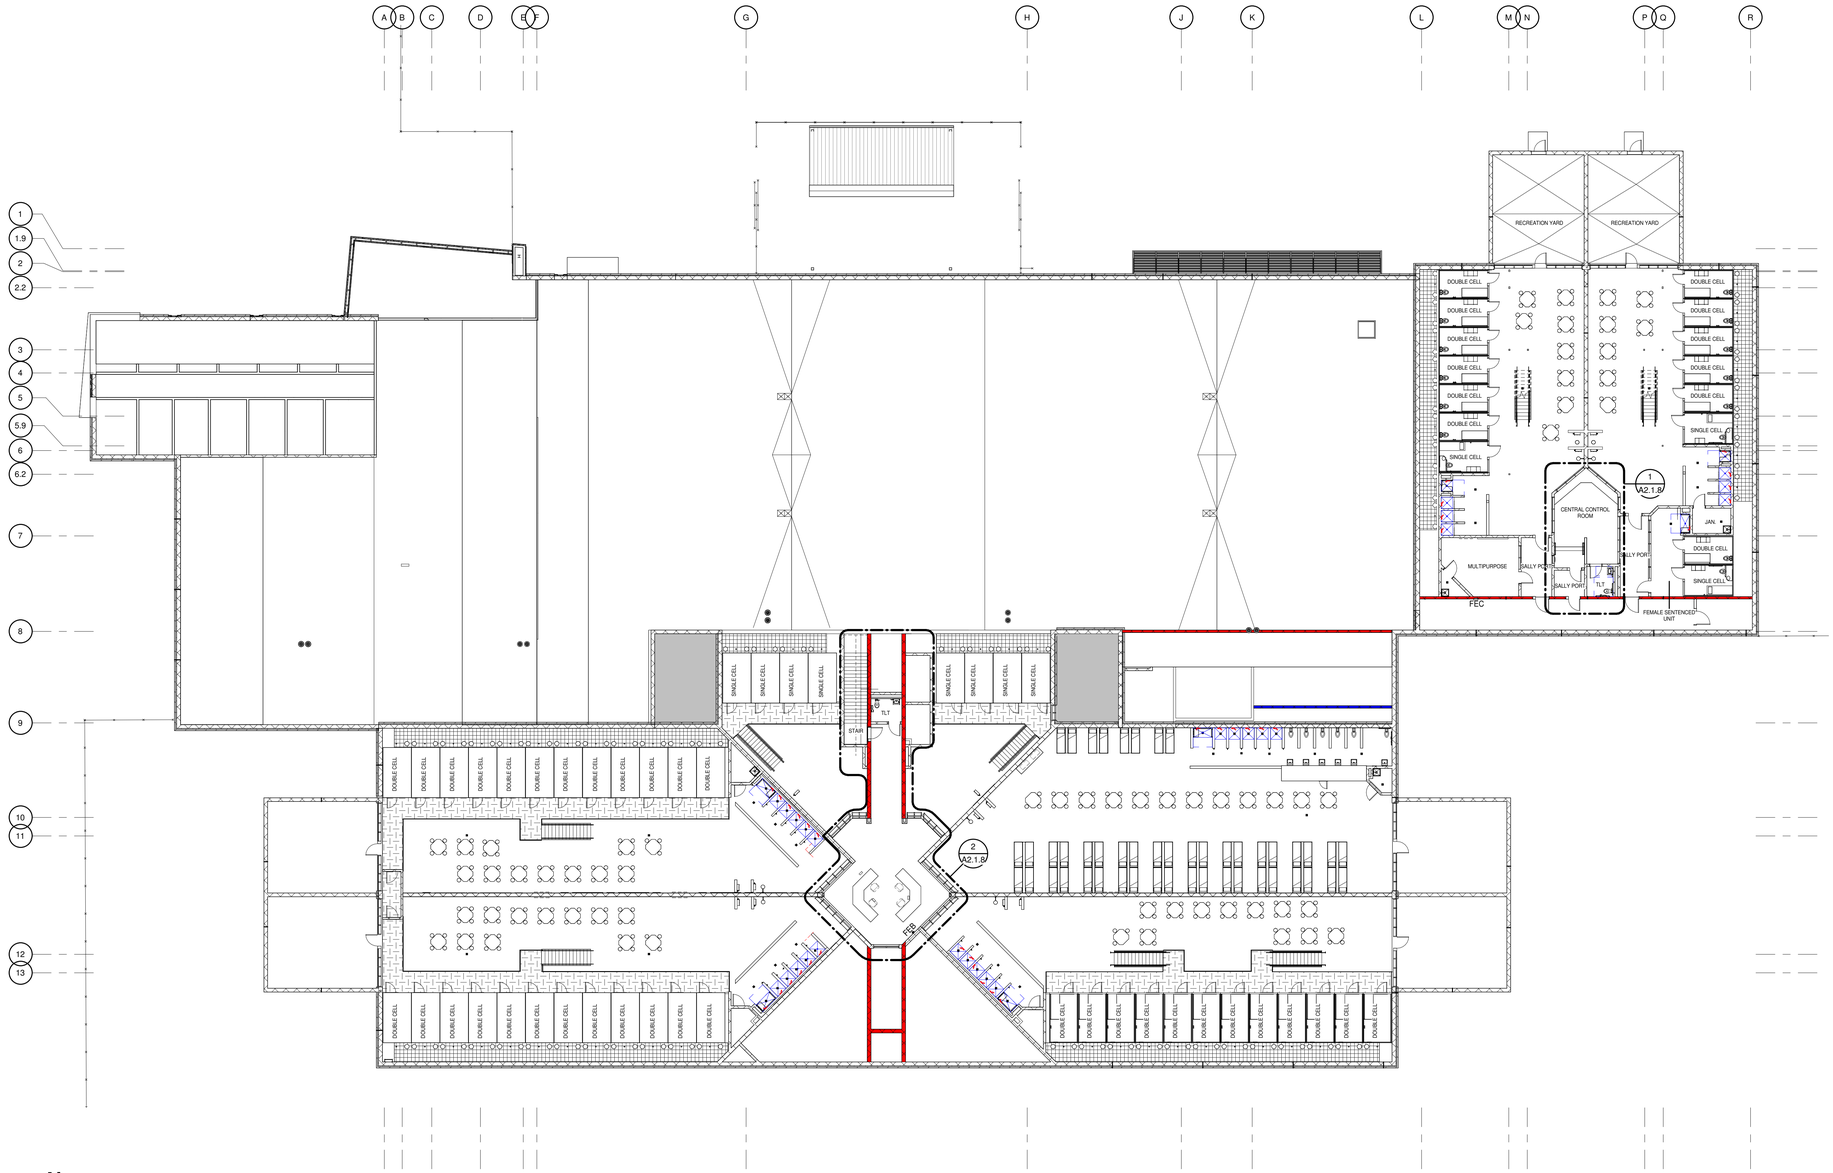

N

CONTROL ROOM - LEVEL 1

1/16" = 1'-0"

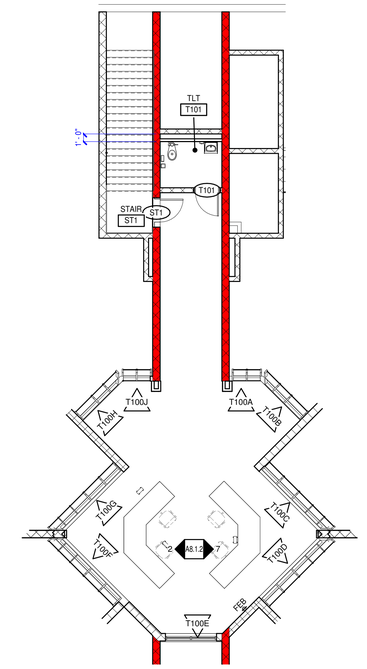

2 CONTROL ROOM - LEVEL 1

A2.1.8 A2.1.8 1/8" = 1'-0"

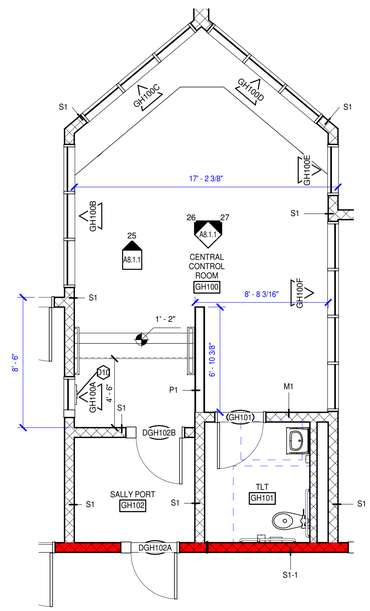

1 CONTROL ROOM GH100

A2.1.8 A2.1.8 1/4" = 1'-0"

MOSELEY ARCHITECTS
6210 ARDREY KELL ROAD • THE HUB AT WAVERLY, SUITE 425 • CHARLOTTE, NC 28277
PHONE (704) 540-3755 FAX (704) 540-3754
MOSELEYARCHITECTS.COM

PROGRESS PRINT NOT FOR CONSTRUCTION

GEORGETOWN COUNTY DETENTION CENTER

GEORGETOWN COUNTY
2934 BROWNS FERRY RD, GEORGETOWN, SC 29440

PROJECT NO: 611315
DATE: FEBRUARY 26, 2024

REVISIONS	
DATE	DESCRIPTION

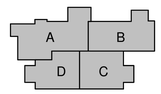

KEY PLAN

CONTROL ROOM FLOOR PLANS

A2.1.8

2/26/2024 7:52:49 PM

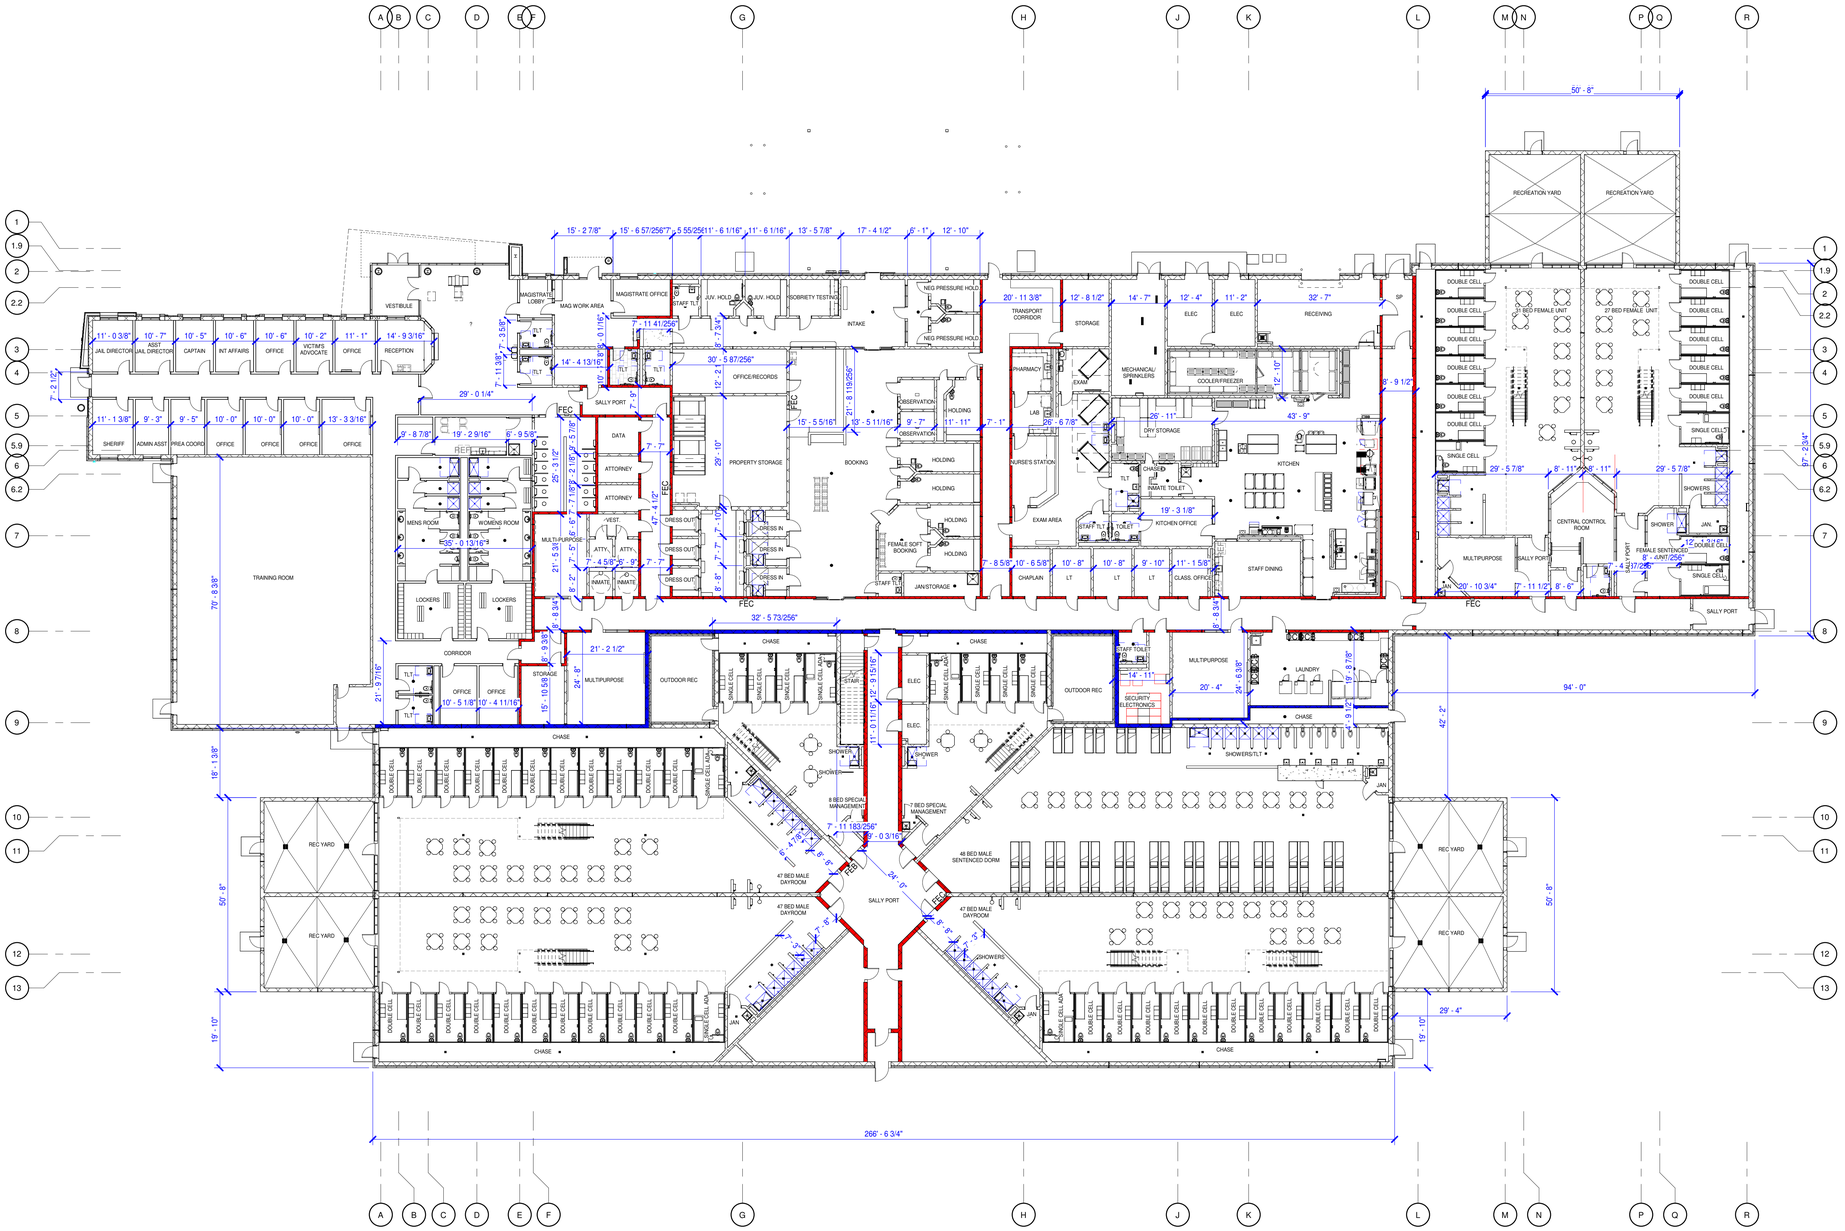

N

OVERALL FIRST FLOOR PLAN DIMENSIONS

1/16" = 1'-0"

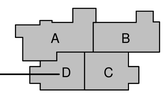

N KEY PLAN

MOSELEY ARCHITECTS
6210 ARDREY KELL ROAD • THE HUB AT WAVERLY, SUITE 425 • CHARLOTTE, NC 28277
PHONE (704) 540-3755 FAX (704) 540-3754
MOSELEYARCHITECTS.COM

PROGRESS PRINT NOT FOR CONSTRUCTION

GEORGETOWN COUNTY DETENTION CENTER

GEORGETOWN COUNTY
2934 BROWNS FERRY RD, GEORGETOWN, SC 29440

PROJECT NO: 611315
DATE: FEBRUARY 26, 2024

REVISIONS

DATE	DESCRIPTION

FLOOR PLAN - OVERALL DIMENSIONS

A2.2.1

2/26/2024 7:53:01 PM

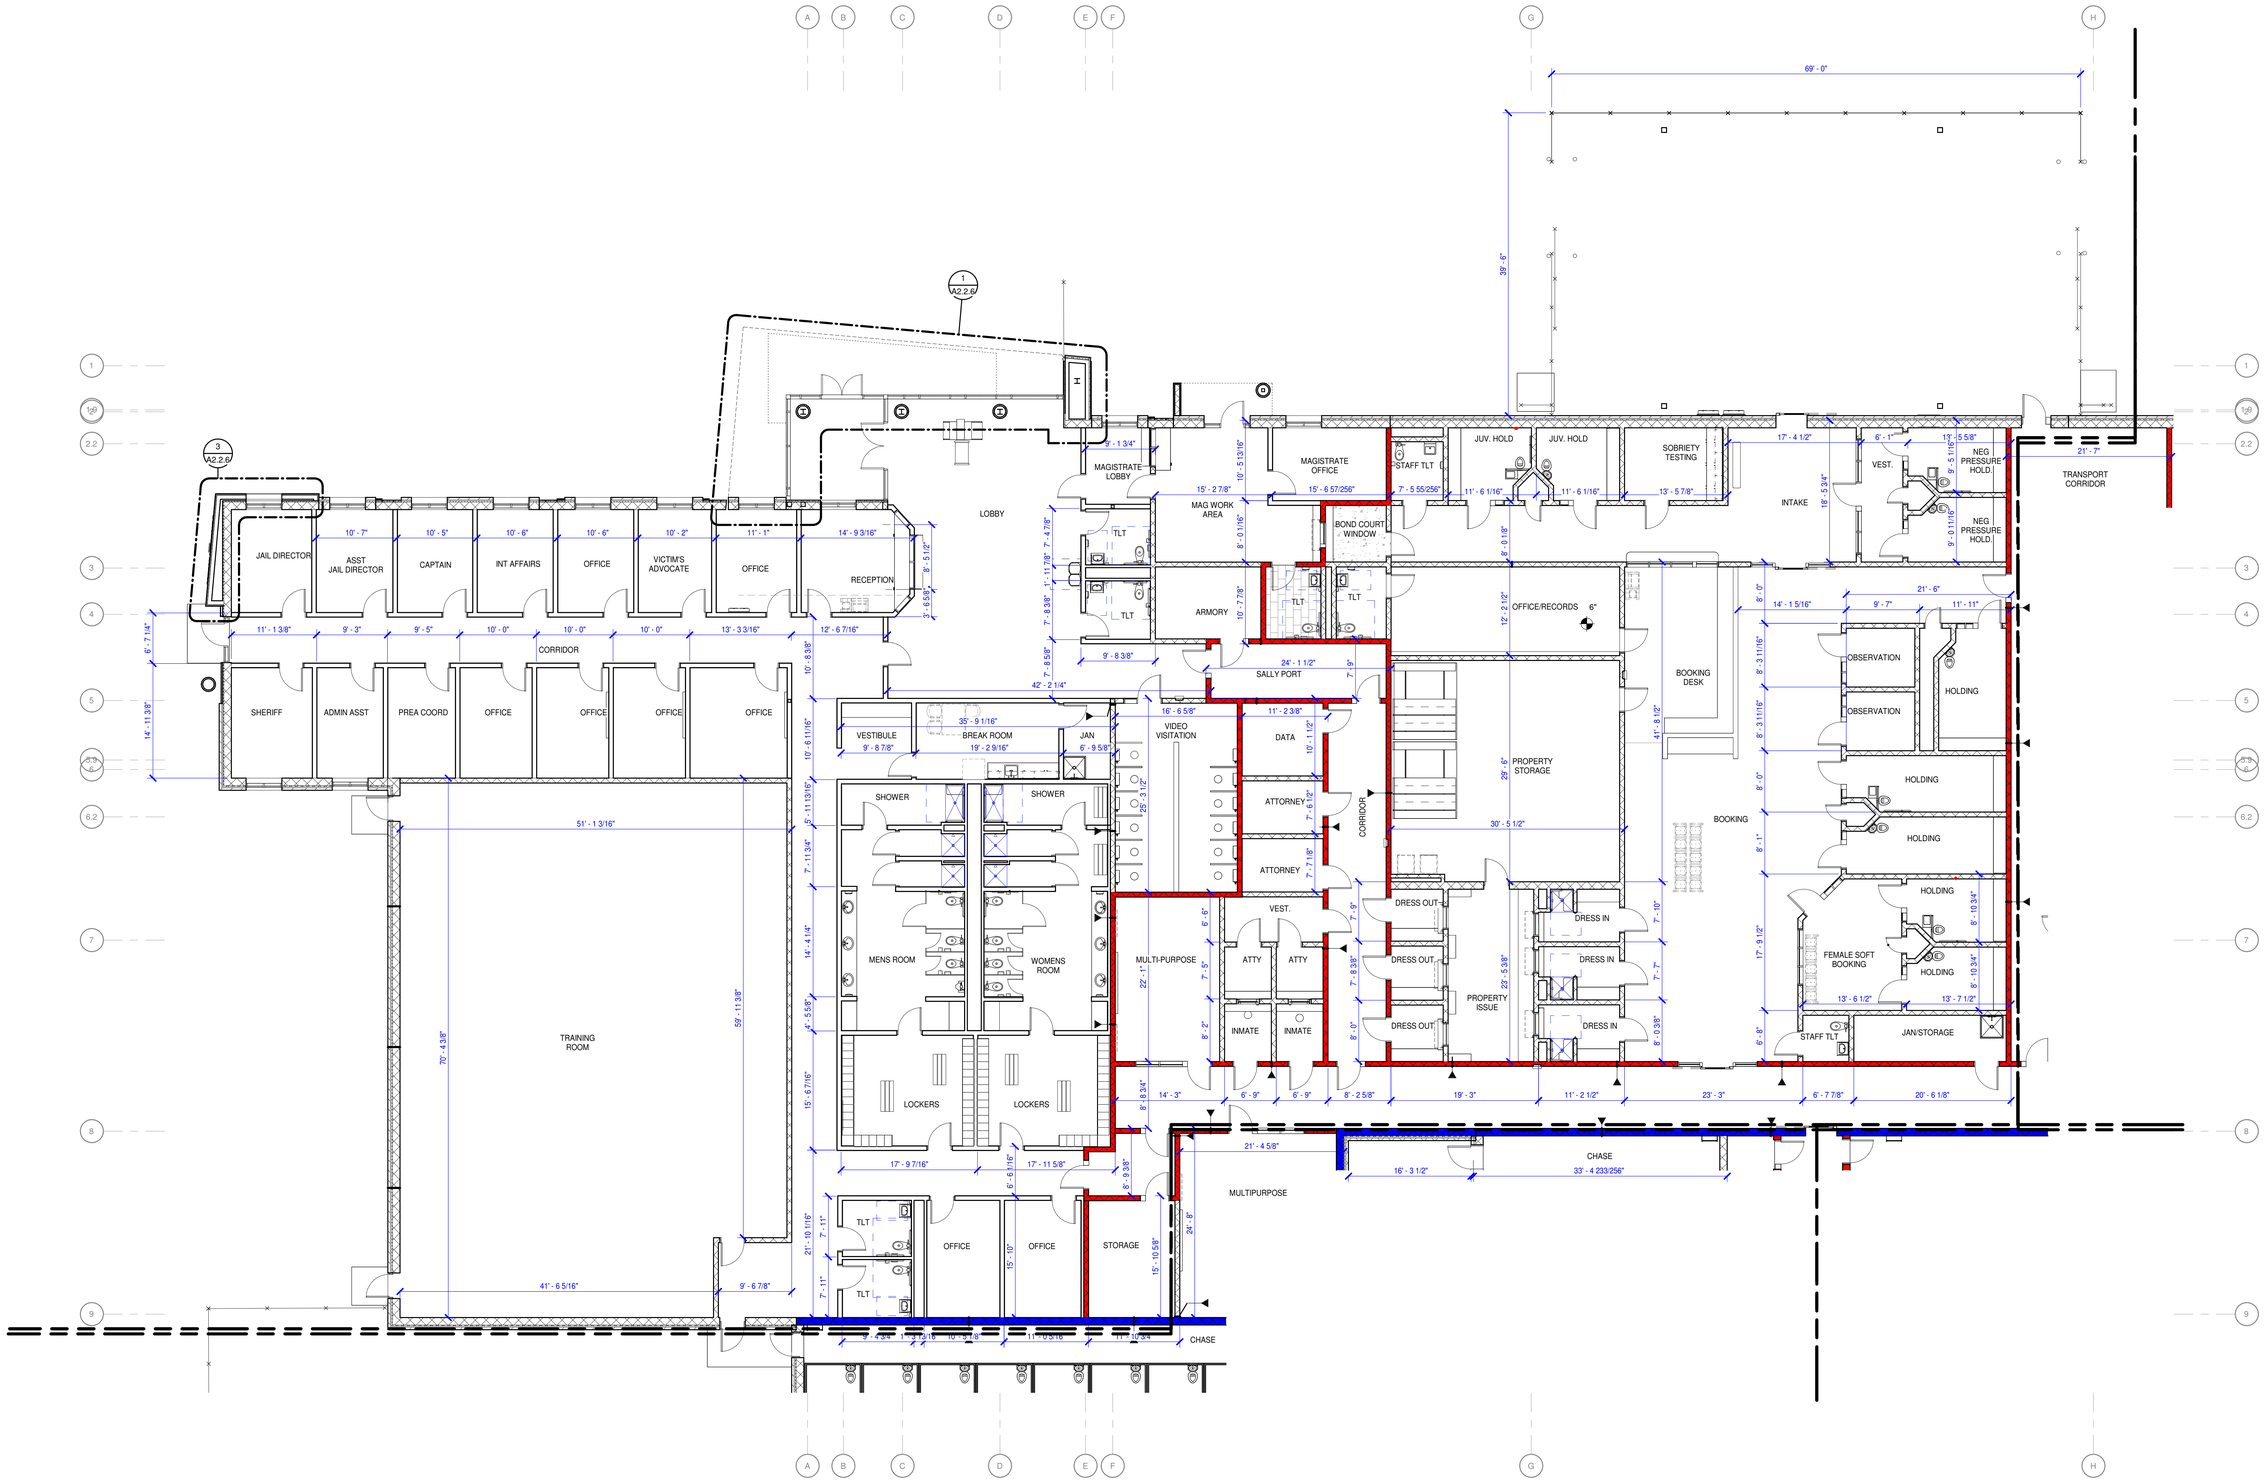

N

FIRST FLOOR - PART A DIMENSIONS

1/8" = 1'-0"

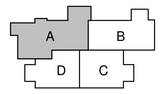

KEY PLAN

2/26/2024 7:53:06 PM

MOSELEY ARCHITECTS
6210 ARDREY KELL ROAD • THE HUB AT WAVERLY, SUITE 425 • CHARLOTTE, NC 28277
PHONE (704) 540-3755 FAX (704) 540-3754
MOSELEYARCHITECTS.COM

PROGRESS PRINT NOT FOR CONSTRUCTION

GEORGETOWN COUNTY DETENTION CENTER

GEORGETOWN COUNTY
2934 BROWNS FERRY RD, GEORGETOWN, SC 29440

PROJECT NO: 611315
DATE: FEBRUARY 26, 2024

REVISIONS	
DATE	DESCRIPTION
	COORDINATE

FLOOR PLAN - PART A DIMENSIONS

A2.2.2

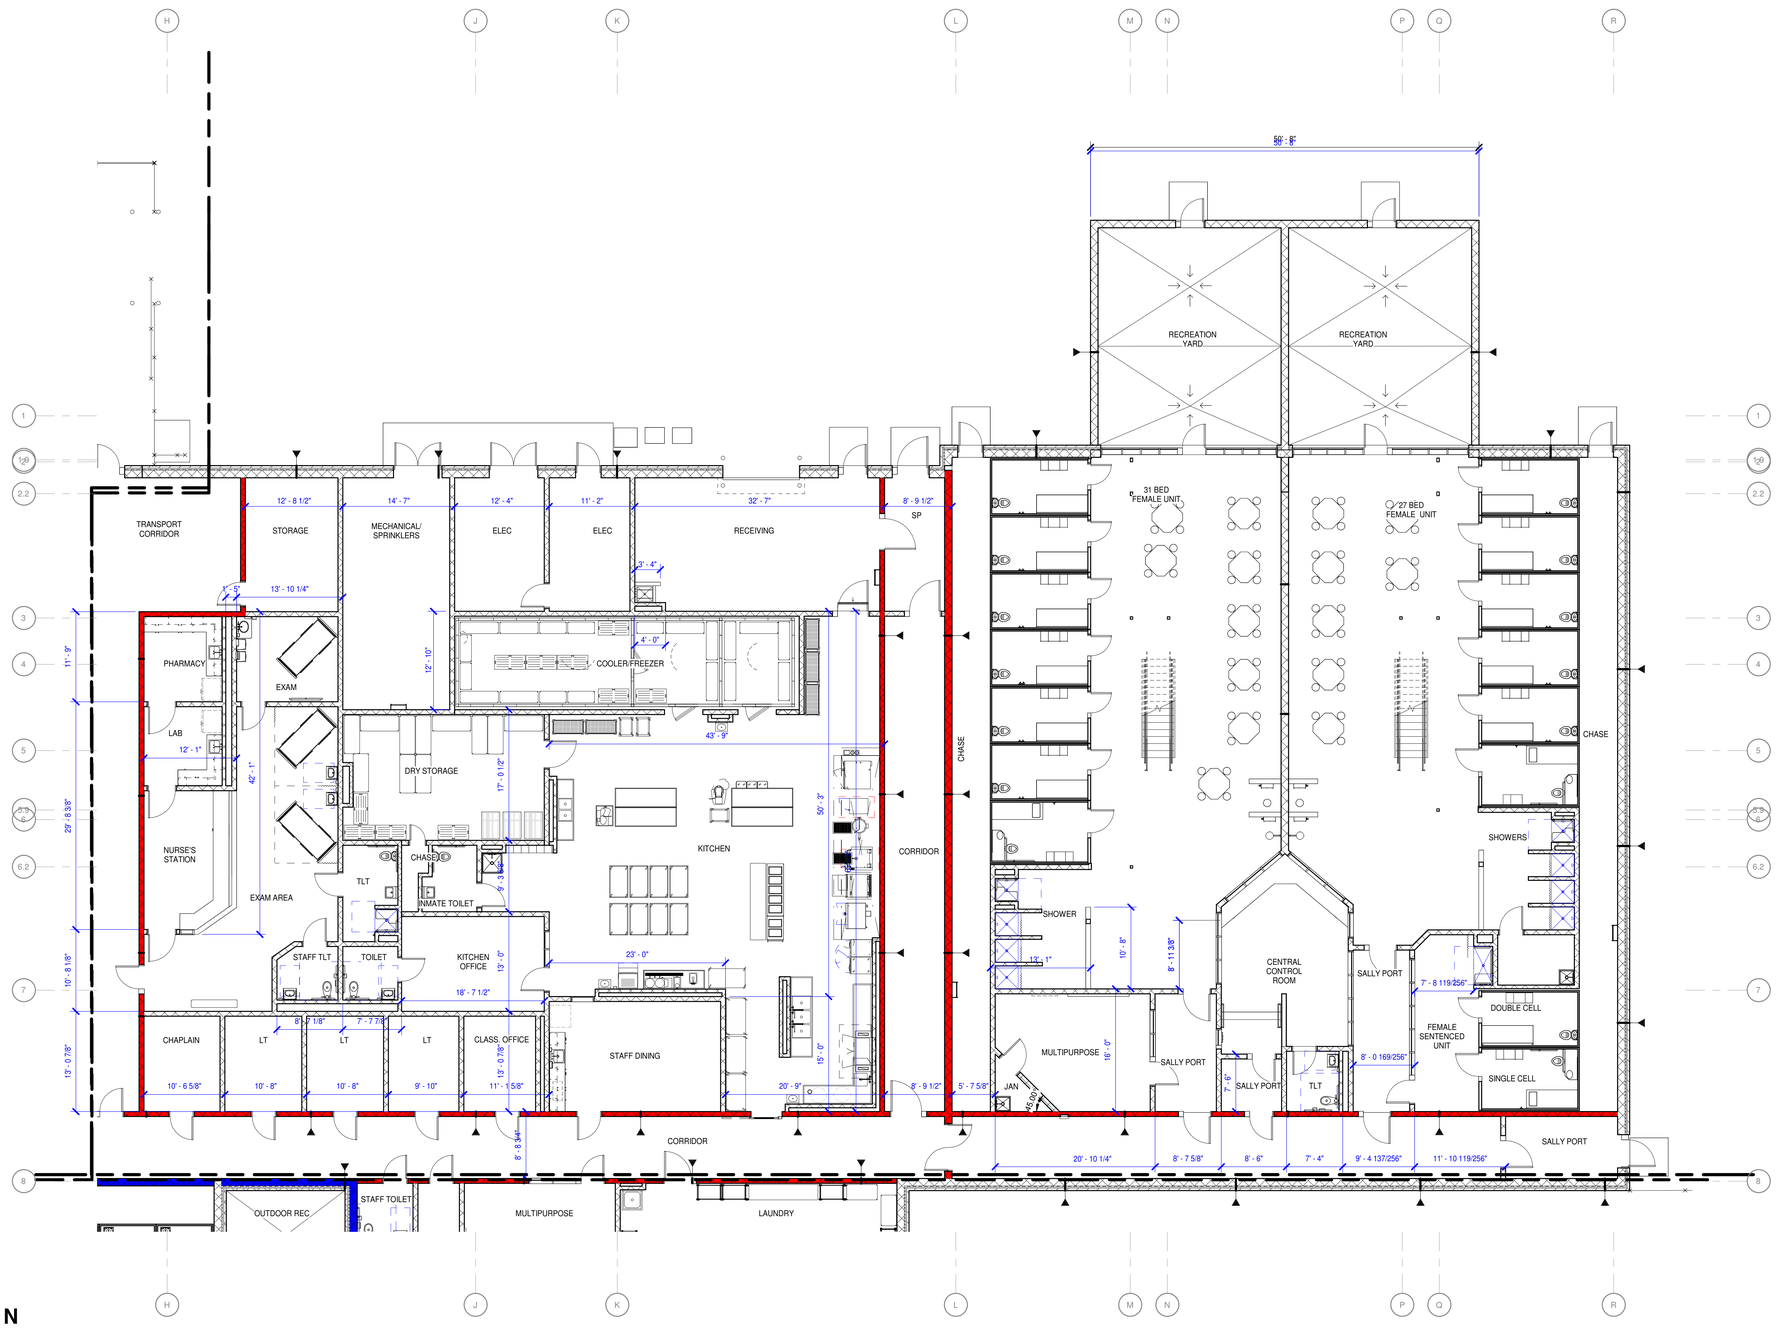

N

FIRST FLOOR - PART B DIMENSIONS

1/8" = 1'-0"

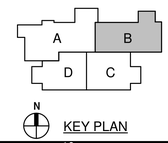

MOSELEY ARCHITECTS
6210 ARDREY KELL ROAD • THE HUB AT WAVERLY, SUITE 425 • CHARLOTTE, NC 28277
PHONE (704) 540-3755 FAX (704) 540-3754
MOSELEYARCHITECTS.COM

PROGRESS PRINT NOT FOR CONSTRUCTION

GEORGETOWN COUNTY DETENTION CENTER

GEORGETOWN COUNTY
2934 BROWNS FERRY RD, GEORGETOWN, SC 29440

PROJECT NO: 611315
DATE: FEBRUARY 26, 2024

REVISIONS	
DATE	DESCRIPTION

FLOOR PLAN - PART B DIMENSIONS

A2.2.3

2/26/2024 7:53:14 PM

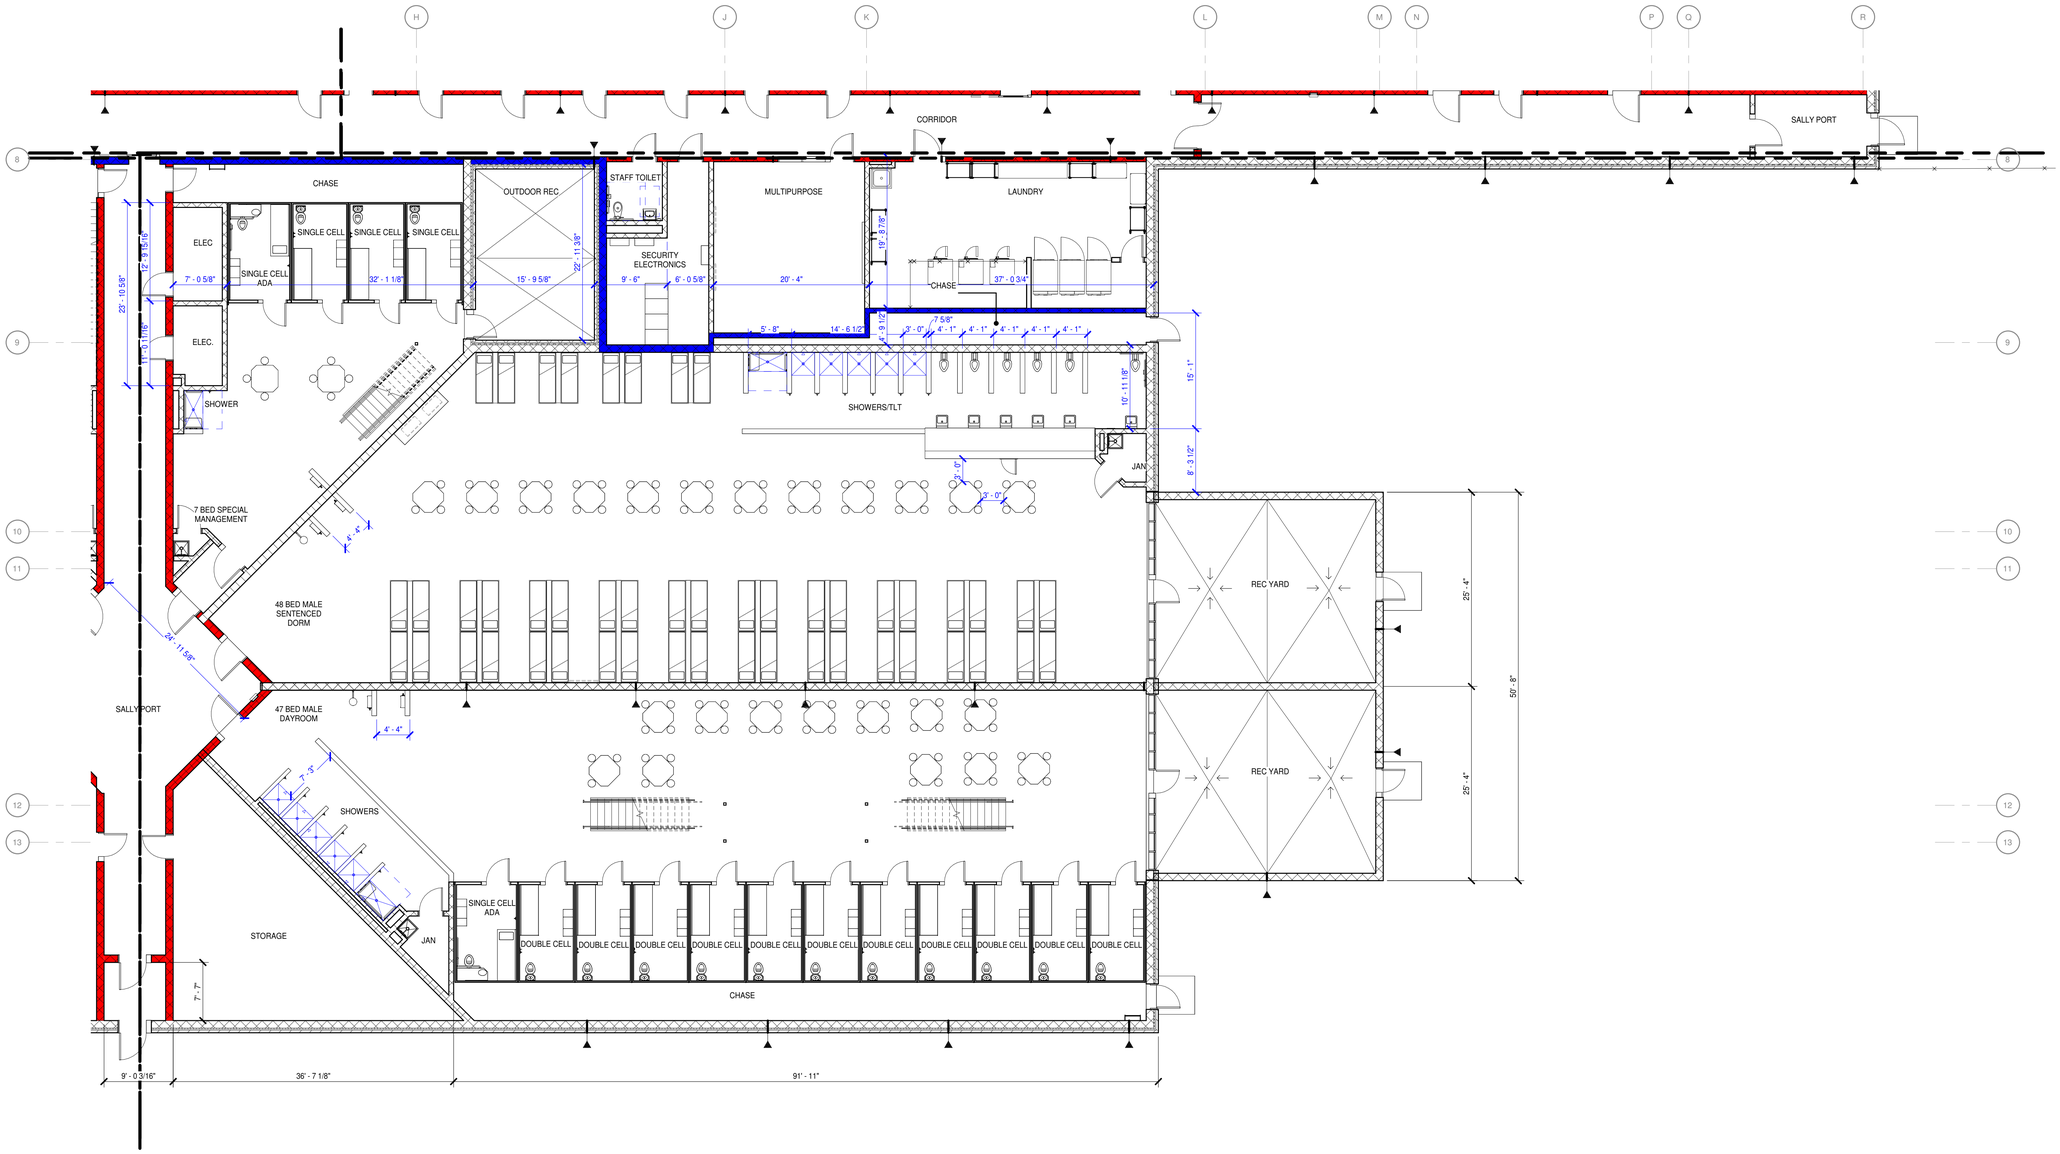

FIRST FLOOR - PART C DIMENSIONS
1/8" = 1'-0"

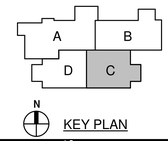

KEY PLAN

MOSELEY ARCHITECTS
6210 ARDREY KELL ROAD • THE HUB AT WAVERLY, SUITE 425 • CHARLOTTE, NC 28277
PHONE (704) 540-3755 FAX (704) 540-3754
MOSELEYARCHITECTS.COM

PROGRESS PRINT NOT FOR CONSTRUCTION

GEORGETOWN COUNTY DETENTION CENTER

GEORGETOWN COUNTY
2934 BROWNS FERRY RD, GEORGETOWN, SC 29440

PROJECT NO: 611315
DATE: FEBRUARY 26, 2024

REVISIONS	
DATE	DESCRIPTION

FLOOR PLAN - PART C DIMENSIONS

A2.2.4

2/26/2024 7:53:22 PM

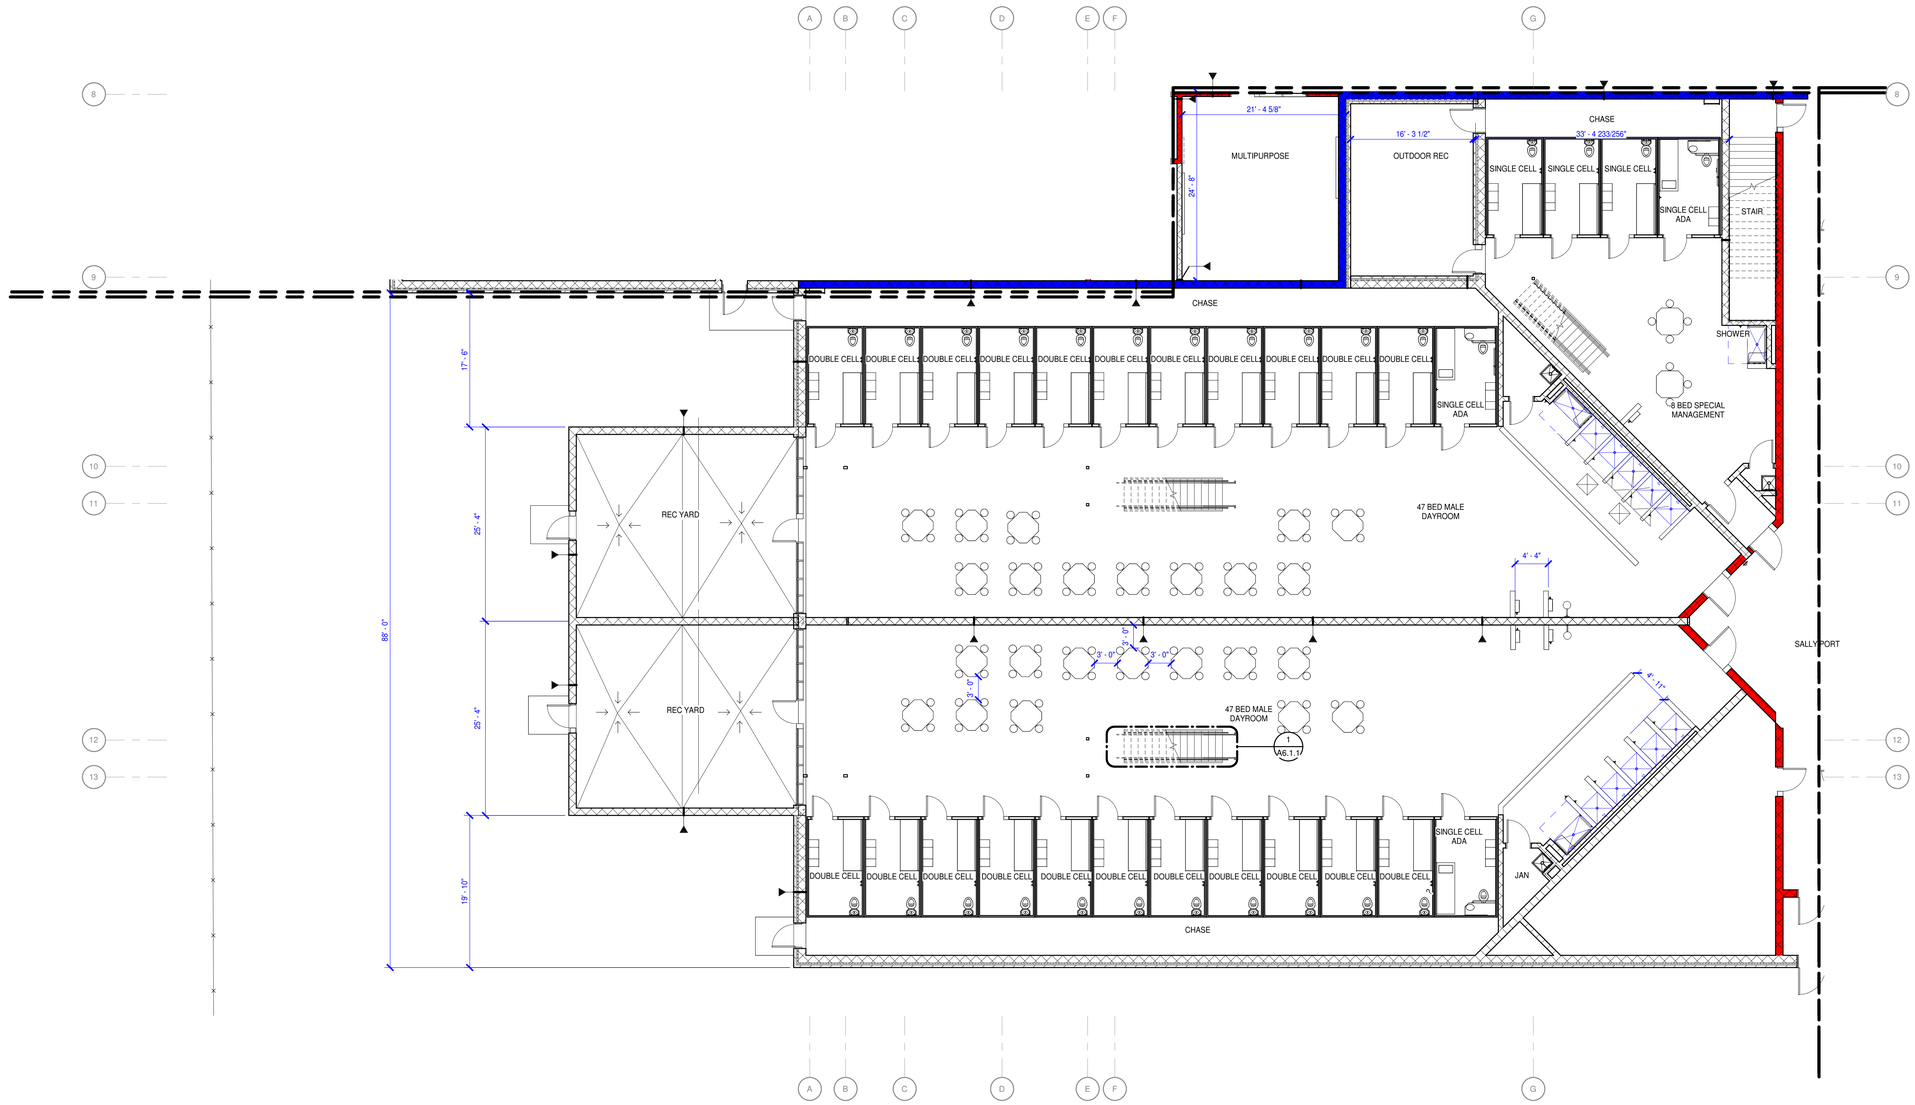

N

FIRST FLOOR - PART D DIMENSIONS

1/8" = 1'-0"

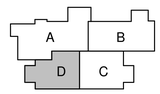

N KEY PLAN

MOSELEYARCHITECTS
6210 ARDREY KELL ROAD • THE HUB AT WAVERLY, SUITE 425 • CHARLOTTE, NC 28277
PHONE (704) 540-3755 FAX (704) 540-3754
MOSELEYARCHITECTS.COM

PROGRESS PRINT NOT FOR CONSTRUCTION

GEORGETOWN COUNTY DETENTION CENTER

GEORGETOWN COUNTY
2934 BROWNS FERRY RD, GEORGETOWN, SC 29440

PROJECT NO: 611315
DATE: FEBRUARY 26, 2024

REVISIONS	
DATE	DESCRIPTION

FLOOR PLAN - PART D DIMENSIONS

A2.2.5

2/26/2024 7:53:25 PM

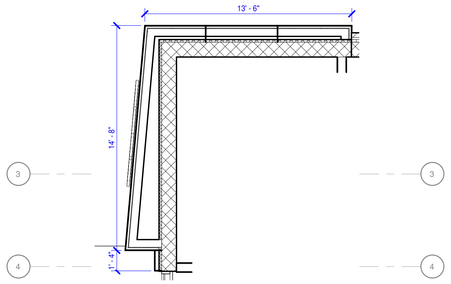

3 A2.2.2 A2.2.6 **ENLARGED DIMENSION PLAN**
1/4" = 1'-0"

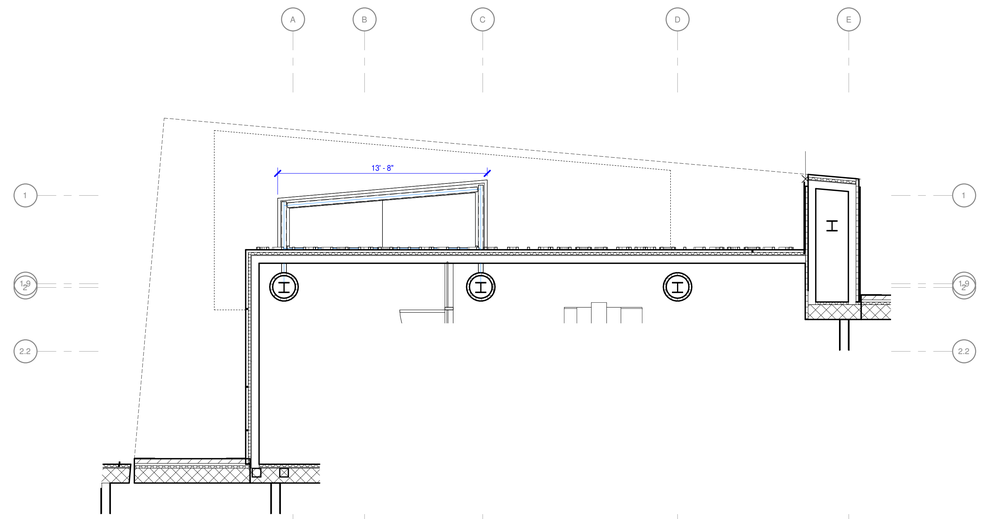

1 A2.2.2 A2.2.6 **ENLARGED PLAN**
1/4" = 1'-0"

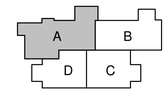

KEY PLAN

MOSELEYARCHITECTS
6210 ARDREY KELL ROAD • THE HUB AT WAVERLY, SUITE 425 • CHARLOTTE, NC 28277
PHONE (704) 540-3755 FAX (704) 540-3754
MOSELEYARCHITECTS.COM

PROGRESS
PRINT NOT FOR CONSTRUCTION

GEORGETOWN COUNTY DETENTION CENTER

GEORGETOWN COUNTY
2934 BROWNS FERRY RD, GEORGETOWN, SC 29440

PROJECT NO: 611315
DATE: FEBRUARY 26, 2024

REVISIONS	
DATE	DESCRIPTION

ENLARGED PLANS

A2.2.6

2/26/2024 7:53:27 PM

FINISH SCHEDULE - PART A

NUMBER	NAME	FLOOR	BASE	WALLS				WAINSCOT	CEILING	NOTES
				NORTH	EAST	SOUTH	WEST			
100	VESTIBULE	P-TILE-A, P-TILE-C	P-TILE-C	PT-2	PT-2	PT-2	PT-2	--	GB-PT-1	7
101	LOBBY	P-TILE-A, P-TILE-C	P-TILE	PT	PT	PT	PT	--	ACP-A, GB-PT-1	7
102	MAGISTRATE LOBBY	P-TILE-A	P-TILE-C	PT-2	PT-2	PT-2	PT-2	--	ACP-A	7
103	TLT	P-TILE-C	P-TILE-C	EPX-PT-2	EPX-PT-2	GWT-C	EPX-PT-2	--	GB-PT-1	7
104	TLT	P-TILE-C	P-TILE-C	GWT-C	EPX-PT-2	EPX-PT-2	EPX-PT-2	--	GB-PT-1	7
105	MAG WORK AREA	C-TILE-A2	RB	PT-2	PT-2	PT-2	PT-2	--	ACP-A	1
106	MAGISTRATE OFFICE	C-TILE-A2	RB	PT-2	PT-2	PT-2	PT-2	--	ACP-A	1
107	TLT	P-TILE-B	P-TILE-B	EPX-PT-2	GWT	EPX-PT-2	EPX-PT-2	--	GB-PT-1	7
108	SALLY PORT	CONC-POL	--	PT-2	PT-2	PT-2	PT-2	--	ACP-A-HDC	
109	VIDEO VISITATION	TCF-C1	RB	PT-2	PT-2	PT-2	PT-2	--	ACP-A-HDC	1,6
110	JAN	CONC-SLR	CONC-SLR	EPX-PT-2	EPX-PT-2	EPX-PT-2	EPX-PT-2	--	EXPC PT-1	
111	BREAK ROOM	VT	RB	A-PT	PT-2	PT/GWT-B	PT-2	--	ACP-A	
112	VESTIBULE	VT	RB	PT-2	PT-2	PT-2	PT-2	--	ACP-A	
113	SHOWER	P-TILE-B	P-TILE-B	GWT-A1	GWT-A1	GWT-A1	GWT-A1	--	GB-PT-1	7
114	SHOWER	P-TILE-B	P-TILE-B	GWT-A1	GWT-A1	GWT-A1	GWT-A1	--	GB-PT-1	7
115	MENS ROOM	P-TILE-B	P-TILE-B	EPX-PT-2	EPX-PT-2	EPX-PT-2	GWT-A	--	GB-PT-1	7
116	WOMENS ROOM	P-TILE-B	P-TILE-B	EPX-PT-2	EPX-PT-2	EPX-PT-2	GWT-A	--	GB-PT-1	7
117	LOCKERS	TCF-A1	RB	EPX-PT-2	EPX-PT-2	EPX-PT-2	EPX-PT-2	--	GB-PT-1	1
118	LOCKERS	TCF-A1	RB	EPX-PT-2	EPX-PT-2	EPX-PT-2	EPX-PT-2	--	GB-PT-1	1
119	STORAGE	CONC-POL	--	PT-2	PT-2	PT-2	PT-2	--	EXPC PT-1	
120	OFFICE	C-TILE-A1	RB	PT-2	PT-2	PT-2	PT-2	--	ACP-A	1
121	OFFICE	C-TILE-A1	RB	PT-2	PT-2	PT-2	PT-2	--	ACP-A	1
122	TLT	P-TILE-B	P-TILE-B	EPX-PT-2	GWT-A2	EPX-PT-2	EPX-PT-2	--	GB-PT-1	7
123	TLT	P-TILE-B	P-TILE-B	EPX-PT-2	GWT-A2	EPX-PT-2	EPX-PT-2	--	GB-PT-1	7
124	CORRIDOR	VT	RB	PT-2	PT-2	PT-2	PT-2	--	ACP-A	
125	RECEPTION	C-TILE-A1	RB	PT-2	PT-2	PT-2	PT-2	--	GB-PT-1	1
126	OFFICE	C-TILE-A1	RB	PT-2	PT-2	PT-2	PT-2	--	ACP-A	1
127	VICTIMS ADVOCATE	C-TILE-A1	RB	PT-2	PT-2	PT-2	PT-2	--	ACP-A	1
128	OFFICE	C-TILE-A1	RB	PT-2	PT-2	PT-2	PT-2	--	ACP-A	1
129	INT AFFAIRS	C-TILE-A1	RB	PT-2	PT-2	PT-2	PT-2	--	ACP-A	1
130	CAPTAIN	C-TILE-A1	RB	PT-2	PT-2	PT-2	PT-2	--	ACP-A	1
131	ASST JAIL DIRECTOR	C-TILE-A1	RB	PT-2	PT-2	PT-2	PT-2	--	ACP-A	1
132	JAIL DIRECTOR	C-TILE-A1	RB	PT-2	PT-2	PT-2	PT-2	--	ACP-A	1
133	OFFICE	C-TILE-A1	RB	PT-2	PT-2	PT-2	PT-2	--	ACP-A	1
134	OFFICE	C-TILE-A1	RB	PT-2	PT-2	PT-2	PT-2	--	ACP-A	1
135	OFFICE	C-TILE-A1	RB	PT-2	PT-2	PT-2	PT-2	--	ACP-A	1
136	OFFICE	C-TILE-A1	RB	PT-2	PT-2	PT-2	PT-2	--	ACP-A	1
137	PREA COORD	C-TILE-A1	RB	PT-2	PT-2	PT-2	PT-2	--	ACP-A	1
138	ADMIN ASST	C-TILE-A1	RB	PT-2	PT-2	PT-2	PT-2	--	ACP-A	1
139	SHERIFF	C-TILE-A1	RB	PT-2	PT-2	PT-2	PT-2	--	ACP-A	1
140	TRAINING ROOM	TCF-A2	RB	PT-2	PT-2	PT-2	PT-2	--	ACP-A	1
141	TRANSPORT CORRIDOR	CONC-POL	--	PT-2	PT-2	PT-2	PT-2	--	ACP-A	
142	STORAGE	CONC-POL	--	PT-2	PT-2	PT-2	PT-2	--	EXPC PT-1	
A1	SINGLE CELL ADA	CONC-POL	BY MFR	BY MFR	BY MFR	BY MFR	BY MFR	--	BY MFR	
A2	DOUBLE CELL	CONC-POL	BY MFR	BY MFR	BY MFR	BY MFR	BY MFR	--	BY MFR	
A3	DOUBLE CELL	CONC-POL	BY MFR	BY MFR	BY MFR	BY MFR	BY MFR	--	BY MFR	
A4	DOUBLE CELL	CONC-POL	BY MFR	BY MFR	BY MFR	BY MFR	BY MFR	--	BY MFR	
A5	DOUBLE CELL	CONC-POL	BY MFR	BY MFR	BY MFR	BY MFR	BY MFR	--	BY MFR	
A6	DOUBLE CELL	CONC-POL	BY MFR	BY MFR	BY MFR	BY MFR	BY MFR	--	BY MFR	
A7	DOUBLE CELL	CONC-POL	BY MFR	BY MFR	BY MFR	BY MFR	BY MFR	--	BY MFR	
A8	DOUBLE CELL	CONC-POL	BY MFR	BY MFR	BY MFR	BY MFR	BY MFR	--	BY MFR	
A9	DOUBLE CELL	CONC-POL	BY MFR	BY MFR	BY MFR	BY MFR	BY MFR	--	BY MFR	
A10	DOUBLE CELL	CONC-POL	BY MFR	BY MFR	BY MFR	BY MFR	BY MFR	--	BY MFR	
A11	DOUBLE CELL	CONC-POL	BY MFR	BY MFR	BY MFR	BY MFR	BY MFR	--	BY MFR	
A12	DOUBLE CELL	CONC-POL	BY MFR	BY MFR	BY MFR	BY MFR	BY MFR	--	BY MFR	
A13	DOUBLE CELL	--	BY MFR	BY MFR	BY MFR	BY MFR	BY MFR	--	BY MFR	
A14	DOUBLE CELL	--	BY MFR	BY MFR	BY MFR	BY MFR	BY MFR	--	BY MFR	
A15	DOUBLE CELL	--	BY MFR	BY MFR	BY MFR	BY MFR	BY MFR	--	BY MFR	
A16	DOUBLE CELL	--	BY MFR	BY MFR	BY MFR	BY MFR	BY MFR	--	BY MFR	
A17	DOUBLE CELL	--	BY MFR	BY MFR	BY MFR	BY MFR	BY MFR	--	BY MFR	
A18	DOUBLE CELL	--	BY MFR	BY MFR	BY MFR	BY MFR	BY MFR	--	BY MFR	
A19	DOUBLE CELL	--	BY MFR	BY MFR	BY MFR	BY MFR	BY MFR	--	BY MFR	
A20	DOUBLE CELL	--	BY MFR	BY MFR	BY MFR	BY MFR	BY MFR	--	BY MFR	
A21	DOUBLE CELL	--	BY MFR	BY MFR	BY MFR	BY MFR	BY MFR	--	BY MFR	
A22	DOUBLE CELL	--	BY MFR	BY MFR	BY MFR	BY MFR	BY MFR	--	BY MFR	
A23	DOUBLE CELL	--	BY MFR	BY MFR	BY MFR	BY MFR	BY MFR	--	BY MFR	
A24	DOUBLE CELL	--	BY MFR	BY MFR	BY MFR	BY MFR	BY MFR	--	BY MFR	
A100	47 BED MALE DAYROOM	CONC-POL	--	EPX-PT-2	EPX-PT-2	EPX-PT-2	EPX-PT-2	--	ACP-A-HDC/GB-S-PT-1	6,10,11,12
A101	SHOWERS	RES-A	RES-A	RES-C	RES-C	RES-C	RES-C	--	EXPC PT-1	2
A102	JAN	RES-A	RES-A	EPX-PT-2	EPX-PT-2	EPX-PT-2	EPX-PT-2	--	GB-PT-1	
A103	CHASE	CONC-SLR	BY MFR	BY MFR	BY MFR	BY MFR	BY MFR	--	EXPC PT-1	
A104	REC YARD	CONC	--	--	--	--	--	--	SWM	
A200	TIER	HOT DIPPED GALVANIZED	--						ACP-A-HDC/GB-S-PT-1	DO NOT SCHEDULE
AB200	SALLY PORT	CONC-LH	--	EPX-PT-2	EPX-PT-2	EPX-PT-2	EPX-PT-2	--	GB-S-PT-1	
B1	SINGLE CELL ADA	CONC-POL	BY MFR	BY MFR	BY MFR	BY MFR	BY MFR	--	BY MFR	
B2	DOUBLE CELL	CONC-POL	BY MFR	BY MFR	BY MFR	BY MFR	BY MFR	--	BY MFR	
B3	DOUBLE CELL	CONC-POL	BY MFR	BY MFR	BY MFR	BY MFR	BY MFR	--	BY MFR	
B4	DOUBLE CELL	CONC-POL	BY MFR	BY MFR	BY MFR	BY MFR	BY MFR	--	BY MFR	
B5	DOUBLE CELL	CONC-POL	BY MFR	BY MFR	BY MFR	BY MFR	BY MFR	--	BY MFR	
B6	DOUBLE CELL	CONC-POL	BY MFR	BY MFR	BY MFR	BY MFR	BY MFR	--	BY MFR	
B7	DOUBLE CELL	CONC-POL	BY MFR	BY MFR	BY MFR	BY MFR	BY MFR	--	BY MFR	
B8	DOUBLE CELL	CONC-POL	BY MFR	BY MFR	BY MFR	BY MFR	BY MFR	--	BY MFR	
B9	DOUBLE CELL	CONC-POL	BY MFR	BY MFR	BY MFR	BY MFR	BY MFR	--	BY MFR	
B10	DOUBLE CELL	CONC-POL	BY MFR	BY MFR	BY MFR	BY MFR	BY MFR	--	BY MFR	
B11	DOUBLE CELL	CONC-POL	BY MFR	BY MFR	BY MFR	BY MFR	BY MFR	--	BY MFR	
B12	DOUBLE CELL	CONC-POL	BY MFR	BY MFR	BY MFR	BY MFR	BY MFR	--	BY MFR	
B13	DOUBLE CELL	--	BY MFR	BY MFR	BY MFR	BY MFR	BY MFR	--	BY MFR	
B14	DOUBLE CELL	--	BY MFR	BY MFR	BY MFR	BY MFR	BY MFR	--	BY MFR	
B15	DOUBLE CELL	--	BY MFR	BY MFR	BY MFR	BY MFR	BY MFR	--	BY MFR	
B16	DOUBLE CELL	--	BY MFR	BY MFR	BY MFR	BY MFR	BY MFR	--	BY MFR	
B17	DOUBLE CELL	--	BY MFR	BY MFR	BY MFR	BY MFR	BY MFR	--	BY MFR	
B18	DOUBLE CELL	--	BY MFR	BY MFR	BY MFR	BY MFR	BY MFR	--	BY MFR	
B19	DOUBLE CELL	--	BY MFR	BY MFR	BY MFR	BY MFR	BY MFR	--	BY MFR	
B20	DOUBLE CELL	--	BY MFR	BY MFR	BY MFR	BY MFR	BY MFR	--	BY MFR	
B21	DOUBLE CELL	--	BY MFR	BY MFR	BY MFR	BY MFR	BY MFR	--	BY MFR	
B22	DOUBLE CELL	--	BY MFR	BY MFR	BY MFR	BY MFR	BY MFR	--	BY MFR	
B23	DOUBLE CELL	--	BY MFR	BY MFR	BY MFR	BY MFR	BY MFR	--	BY MFR	
B24	DOUBLE CELL	--	BY MFR	BY MFR	BY MFR	BY MFR	BY MFR	--	BY MFR	
B100	47 BED MALE DAYROOM	CONC-POL	--	EPX-PT-2	EPX-PT-2	EPX-PT-2	EPX-PT-2	--	ACP-A-HDC/GB-S-PT-1	6,10,11,12
B101	SHOWERS	RES-A	RES-A	RES-C	RES-C	RES-C	RES-C	--	EXPC PT-1	2
B102	JAN	RES-A	RES-A	EPX-PT-2	EPX-PT-2	EPX-PT-2	EPX-PT-2	--	GB-PT-1	
B103	CHASE	CONC-SLR	--	--	--	--	--	--	EXPC	DO NOT SCHEDULE
B104	REC YARD	CONC	--	--	--	--	--	--	SWM	
B200	TIER	HOT DIPPED GALVANIZED	--	EPX-PT-2	EPX-PT-2	EPX-PT-2	EPX-PT-2	--	ACP-A-HDC/GB-S-PT-1	
C1	SINGLE CELL ADA	CONC-POL	BY MFR	BY MFR	BY MFR	BY MFR	BY MFR	--	BY MFR	
C2	SINGLE CELL	CONC-POL	BY MFR	BY MFR	BY MFR	BY MFR	BY MFR	--	BY MFR	
C3	SINGLE CELL	CONC-POL	BY MFR	BY MFR	BY MFR	BY MFR	BY MFR	--	BY MFR	
C4	SINGLE CELL	CONC-POL	BY MFR	BY MFR	BY MFR	BY MFR	BY MFR	--	BY MFR	
C5	SINGLE CELL	--	BY MFR	BY MFR	BY MFR	BY MFR	BY MFR	--	BY MFR	
C6	SINGLE CELL	--	BY MFR	BY MFR	BY MFR	BY MFR	BY MFR	--	BY MFR	
C7	SINGLE CELL	--	BY MFR	BY MFR	BY MFR	BY MFR	BY MFR	--	BY MFR	
C8	SINGLE CELL	--	BY MFR	BY MFR	BY MFR	BY MFR	BY MFR	--	BY MFR	
C100	8 BED SPECIAL MANAGEMENT	CONC-POL	--	EPX-PT-2	EPX-PT-2	EPX-PT-2	EPX-PT-2	--	ACP-A-HDC/GB-S-PT-1	6,10,11,12
C102	JAN	RES-A	RES-A	RES-C	RES-C	RES-C	RES-C	--	EXPC PT	2
C103	CHASE	CONC-SLR	--	--	--	--	--			DO NOT SCHEDULE
C104	OUTDOOR REC	CONC	--	--	--	--	--	--	SWM	
C105	SALLY PORT	CONC-SLR	--	PT-2	PT-2	PT-2	PT-2	--	GB-S-PT-1	
D1	SINGLE CELL ADA	CONC-POL	BY MFR	BY MFR	BY MFR	BY MFR	BY MFR	--	BY MFR	
D2	SINGLE CELL	CONC-POL	BY MFR	BY MFR	BY MFR	BY MFR	BY MFR	--	BY MFR	
D3	SINGLE CELL	CONC-POL	BY MFR	BY MFR	BY MFR	BY MFR	BY MFR	--	BY MFR	
D4	SINGLE CELL	CONC-POL	BY MFR	BY MFR	BY MFR	BY MFR	BY MFR	--	BY MFR	
D5	SINGLE CELL	--	BY MFR	BY MFR	BY MFR	BY MFR	BY MFR		BY MFR	
D6	SINGLE CELL	--	BY MFR	BY MFR	BY MFR	BY MFR	BY MFR		BY MFR	
D7	SINGLE CELL	--	BY MFR	BY MFR	BY MFR	BY MFR	BY MFR		BY MFR	
D8	SINGLE CELL	--	BY MFR	BY MFR	BY MFR	BY MFR	BY MFR		BY MFR	
D100	7 BED SPECIAL MANAGEMENT	CONC-POL	EPX-PT	EPX-PT	EPX-PT	EPX-PT	EPX-PT		ACP-A-HDC/GB-S-PT-1	6,10,11
D102	JAN	RES-A	RES-A	EPX-PT-2	EPX-PT-2	EPX-PT-2	EPX-PT-2			
D103	CHASE	CONC-SLR	--	--	--	--	--			DO NOT SCHEDULE
D104	OUTDOOR REC	CONC	--	--	--	--	--		SWM	
D200	TIER	HOT DIPPED GALVANIZED							ACP-A-HDC/GB-S-PT	DO NOT SCHEDULE
E100	48 BED MALE SENTENCED DORM	CONC-POL	EPX-PT	EPX-PT	EPX-PT	EPX-PT	EPX-PT		ACP-A-HDC/GB-S-PT	6,10,11,12
E101	SHOWERS/TLT	RES-A	EPX-PT	RES-C	RES-C	RES-C	RES-C			
E102	JAN	RES-A	EPX-PT	EPX-PT	EPX-PT	EPX-PT	EPX-PT		EXPC	
E104	REC YARD	CONC	--	--	--	--	--		SWM	
E105	CHASE	CONC-SLR	--	--	--	--	--		EXPC	
F1	SINGLE CELL ADA	CONC-POL	BY MFR	BY MFR	BY MFR	BY MFR	BY MFR	--	BY MFR	
F2	DOUBLE CELL	CONC-POL	BY MFR	BY MFR	BY MFR	BY MFR	BY MFR	--	BY MFR	
F3	DOUBLE CELL	CONC-POL	BY MFR	BY MFR	BY MFR	BY MFR	BY MFR	--	BY MFR	
F4	DOUBLE CELL	CONC-POL	BY MFR	BY MFR	BY MFR	BY MFR	BY MFR	--	BY MFR	
F5	DOUBLE CELL	CONC-POL	BY MFR	BY MFR	BY MFR	BY MFR	BY MFR	--	BY MFR	
F6	DOUBLE CELL	CONC-POL	BY MFR	BY MFR	BY MFR	BY MFR	BY MFR	--	BY MFR	
F7	DOUBLE CELL	CONC-POL	BY MFR	BY MFR	BY MFR	BY MFR	BY MFR	--	BY MFR	
F8	DOUBLE CELL	CONC-POL	BY MFR	BY MFR	BY MFR	BY MFR	BY MFR	--	BY MFR	

FINISH SCHEDULE - PART A

NUMBER	NAME	FLOOR	BASE	WALLS				WAINSCOT	CEILING	NOTES
				NORTH	EAST	SOUTH	WEST			
F9	DOUBLE CELL	CONC-POL	BY MFR	BY MFR	BY MFR	BY MFR	BY MFR	--	BY MFR	
F10	DOUBLE CELL	CONC-POL	BY MFR	BY MFR	BY MFR	BY MFR	BY MFR	--	BY MFR	
F11	DOUBLE CELL	CONC-POL	BY MFR	BY MFR	BY MFR	BY MFR	BY MFR	--	BY MFR	
F12	DOUBLE CELL	CONC-POL	BY MFR	BY MFR	BY MFR	BY MFR	BY MFR	--	BY MFR	
F13	DOUBLE CELL									
F14	DOUBLE CELL	--	BY MFR	BY MFR	BY MFR	BY MFR	BY MFR		BY MFR	
F15	DOUBLE CELL	--	BY MFR	BY MFR	BY MFR	BY MFR	BY MFR		BY MFR	
F16	DOUBLE CELL	--	BY MFR	BY MFR	BY MFR	BY MFR	BY MFR		BY MFR	
F17	DOUBLE CELL	--	BY MFR	BY MFR	BY MFR	BY MFR	BY MFR		BY MFR	
F18	DOUBLE CELL		BY MFR	BY MFR	BY MFR	BY MFR	BY MFR		BY MFR	
F19	DOUBLE CELL		BY MFR	BY MFR	BY MFR	BY MFR	BY MFR		BY MFR	
F20	DOUBLE CELL	--	BY MFR	BY MFR	BY MFR	BY MFR	BY MFR		BY MFR	
F21	DOUBLE CELL	--	BY MFR	BY MFR	BY MFR	BY MFR	BY MFR		BY MFR	
F22	DOUBLE CELL	--	BY MFR	BY MFR	BY MFR	BY MFR	BY MFR		BY MFR	
F23	DOUBLE CELL	--	BY MFR	BY MFR	BY MFR	BY MFR	BY MFR		BY MFR	
F24	DOUBLE CELL		BY MFR	BY MFR	BY MFR	BY MFR	BY MFR		BY MFR	
F100	47 BED MALE DAYROOM	CONC-POL	EPX-PT	EPX-PT	EPX-PT	EPX-PT	EPX-PT		ACP-A-HDC/GB-S-PT-1	6,10,11,12
F101	SHOWERS	RES-A	RES-A	RES-C	RES-C	RES-C	RES-C	--	EXPC PT	
F102	JAN	RES-A	RES-A	EPX-PT	EPX-PT	EPX-PT	EPX-PT		GB-PT-1	
F104	REC YARD	CONC	--	--	--	--			SWM	
F200	TIER	HOT DIPPED GALVANIZED							ACP-HDC/SGB-PT	DO NOT SCHEDULE
G1	SINGLE CELL	CONC-POL	BY MFR	BY MFR	BY MFR	BY MFR	BY MFR	--	BY MFR	
G2	DOUBLE CELL	CONC-POL	BY MFR	BY MFR	BY MFR	BY MFR	BY MFR	--	BY MFR	
G3	DOUBLE CELL	CONC-POL	BY MFR	BY MFR	BY MFR	BY MFR	BY MFR	--	BY MFR	
G4	DOUBLE CELL	CONC-POL	BY MFR	BY MFR	BY MFR	BY MFR	BY MFR	--	BY MFR	
G5	DOUBLE CELL	CONC-POL	BY MFR	BY MFR	BY MFR	BY MFR	BY MFR	--	BY MFR	
G6	DOUBLE CELL	CONC-POL	BY MFR	BY MFR	BY MFR	BY MFR	BY MFR	--	BY MFR	
G7	DOUBLE CELL	CONC-POL	BY MFR	BY MFR	BY MFR	BY MFR	BY MFR	--	BY MFR	
G8	DOUBLE CELL	--	BY MFR	BY MFR	BY MFR	BY MFR	BY MFR	--	BY MFR	
G9	DOUBLE CELL	--	BY MFR	BY MFR	BY MFR	BY MFR	BY MFR	--	BY MFR	
G10	DOUBLE CELL	--	BY MFR	BY MFR	BY MFR	BY MFR	BY MFR	--	BY MFR	
G11	DOUBLE CELL	--	BY MFR	BY MFR	BY MFR	BY MFR	BY MFR	--	BY MFR	
G12	DOUBLE CELL	--	BY MFR	BY MFR	BY MFR	BY MFR	BY MFR	--	BY MFR	
G13	DOUBLE CELL	--	BY MFR	BY MFR	BY MFR	BY MFR	BY MFR	--	BY MFR	
G14	DOUBLE CELL	--	BY MFR	BY MFR	BY MFR	BY MFR	BY MFR	--	BY MFR	
G15	DOUBLE CELL	--	BY MFR	BY MFR	BY MFR	BY MFR	BY MFR	--	BY MFR	
G16	DOUBLE CELL	--	BY MFR	BY MFR	BY MFR	BY MFR	BY MFR	--	BY MFR	
G100	31 BED FEMALE UNIT	CONC-POL	EPX-PT	EPX-PT	EPX-PT	EPX-PT	EPX-PT	--	ACP-A-HDC/GB-S-PT	
G101	SALLY PORT	CONC-POL	EPX-PT	EPX-PT	EPX-PT	EPX-PT	EPX-PT	--	GB-S-PT	
G102	MULTIPURPOSE	TCF	EPX-PT	EPX-PT	EPX-PT	EPX-PT	EPX-PT	--	GB-S-PT	
G102.1	JAN	RES-A	RES-A	EPX-PT	EPX-PT	EPX-PT	EPX-PT	--	EXPC PT	
G103	SHOWER	RES-A	RES-A	RES-C	RES-C	RES-C	RES-C	--	GB-PT-1	
G104	RECREATION YARD	CONC	--	--	--	--	--	--	SWM	
G105	CHASE	CONC-SLR	--	--	--	--	--	--	EXPC	
G200	TIER	HOT DIPPED GALVANIZED	EPX PT	EPX PT	EPX PT	EPX PT	EPX PT	--	ACP-A-HDC/GB-S-PT-1	
GH100	CENTRAL CONTROL ROOM	TCF	EPX-PT	EPX-PT	EPX-PT	EPX-PT	EPX-PT	--	ACP-A	
GH101	TLT	P-TILE	EPX-PT	EPX-PT	P-TILE	EPX-PT	EPX-PT	--	GB-PT-1	9
GH102	SALLY PORT	CONC-POL	EPX-PT	EPX-PT	EPX-PT	EPX-PT	EPX-PT	--	ACP-A	
GH200	SALLY PORT									
H1	SINGLE CELL	CONC-POL	BY MFR	BY MFR	BY MFR	BY MFR	BY MFR	--	BY MFR	
H2	DOUBLE CELL	CONC-POL	BY MFR	BY MFR	BY MFR	BY MFR	BY MFR	--	BY MFR	
H3	DOUBLE CELL	CONC-POL	BY MFR	BY MFR	BY MFR	BY MFR	BY MFR	--	BY MFR	
H4	DOUBLE CELL	CONC-POL	BY MFR	BY MFR	BY MFR	BY MFR	BY MFR	--	BY MFR	
H5	DOUBLE CELL	CONC-POL	BY MFR	BY MFR	BY MFR	BY MFR	BY MFR	--	BY MFR	
H6	DOUBLE CELL	CONC-POL	BY MFR	BY MFR	BY MFR	BY MFR	BY MFR	--	BY MFR	
H7	DOUBLE CELL	--	BY MFR	BY MFR	BY MFR	BY MFR	BY MFR	--	BY MFR	
H8	DOUBLE CELL	--	BY MFR	BY MFR	BY MFR	BY MFR	BY MFR	--	BY MFR	
H9	DOUBLE CELL	--	BY MFR	BY MFR	BY MFR	BY MFR	BY MFR	--	BY MFR	
H10	DOUBLE CELL	--	BY MFR	BY MFR	BY MFR	BY MFR	BY MFR	--	BY MFR	
H11	DOUBLE CELL	--	BY MFR	BY MFR	BY MFR	BY MFR	BY MFR	--	BY MFR	
H12	DOUBLE CELL	--	BY MFR	BY MFR	BY MFR	BY MFR	BY MFR	--	BY MFR	
H13	DOUBLE CELL	--	BY MFR	BY MFR	BY MFR	BY MFR	BY MFR	--	BY MFR	
H14	DOUBLE CELL	--	BY MFR	BY MFR	BY MFR	BY MFR	BY MFR	--	BY MFR	
H100	27 BED FEMALE UNIT	CONC-POL	EPX-PT	EPX-PT	EPX-PT	EPX-PT	EPX-PT	--	ACP-A-HDC/GB-S-PT	
H101	SALLY PORT	CONC-POL	EPX-PT	EPX-PT	EPX-PT	EPX-PT	EPX-PT	--	GB-S-PT-1	
H103.1	JAN.									
H104	RECREATION YARD	CONC	--	--	--	--	--	--	SWM	
H105	CHASE	CONC-SLR	--	--	--	--	--	--	EXPC PT	
H200	TIER	HOT DIPPED GALVANIZED	EPX PT	EPX-PT	EPX-PT	EPX-PT	EPX-PT	--	ACP-A-HDC/GB-S-PT-1	
J1	DOUBLE CELL	CONC-POL	BY MFR	BY MFR	BY MFR	BY MFR	BY MFR	--	MTL	
J2	SINGLE CELL	CONC-POL	BY MFR	BY MFR	BY MFR	BY MFR	BY MFR	--	MTL	
J100	FEMALE SENTENCED UNIT	CONC-POL	BY MFR	BY MFR	BY MFR	BY MFR	BY MFR	--	GB-S-PT-1	
J108	SHOWER	RES-A	RES-A	RES-C	RES-C	RES-C	RES-C	--	ACP-A-HDC	2
K100	RECEIVING	CONC-SLR	--	EPX-PT-2	EPX-PT-2	EPX-PT-2	EPX-PT-2	--	EXPC PT-1	
K102	KITCHEN	SV-B	SV-B	EPX-PT-2	EPX-PT-2	EPX-PT-2	EPX-PT-2	--	ACP-B-HDC	4
K103	DRY STORAGE	SV-B	SV-B	EPX-PT-2	EPX-PT-2	EPX-PT-2	EPX-PT-2	--	GB-PT-1	4
K104	CHASE	CONC-SLR	--	--	--	--	--	--	EXPC PT-1	
K105	INMATE TOILET	CONC-SLR	--	EPX-PT-2	EPX-PT-2	EPX-PT-2	EPX-PT-2		GB-PT-1	
K106	KITCHEN OFFICE	SV-B	SV-B	PT-2	PT-2	PT-2	PT-2	--	GB-S-PT-1	4
K107	TOILET	P-TILE-B	P-TILE-B	EPX-PT-2	EPX-PT-2	GWT-A	EPX-PT-2	--	GB-PT-1	8

NOTE:

1. REFER TO SPECIFICATION FOR FLOOR MATERIAL INSTALLATION METHOD AND DIRECTION.
2. 8 INCH HIGH INTEGRAL BASE TRANSITIONS SEAMLESSLY TO WALL FINISH.
3. PROVIDE STAINLESS STEEL CRASHRAILS MOUNTED AT 36" TO TOP OF CRASHRAIL. REFER TO DIVISION 10, SECTION WALL AND DOOR PROTECTION.
4. PROVIDE 8 INCH HIGH INTEGRAL BASE WITH VINYL CAP ALIGNING WITH MORTAR JOINT OF CMU BLOCK.
5. PROVIDE 6"X12" TILE COVE BASE WITH FLAT METAL TOP CAP AND COVED METAL TRANSITION TO FLOOR TILE.
6. ACOUSTICAL PANEL DIRECT ATTACHED TO WALL. REFER TO DETAIL NUMBER 1/A4.2.1
7. REFER TO PLAN 1/A3.0.4 FOR FLOOR TILE PATTERN.
8. REFER TO PLAN 2/A3.0.4 FOR FLOOR TILE PATTERN.
9. REFER TO PLAN 3/A3.0.4 FOR FLOOR TILE PATTERN.
10. STAIR TREADS AND PLATFORM FLOOR SHALL BE DIAMOND-THREAD GALVANIZED METAL. RAILINGS SHALL BE GALVANIZED.
11. CONTRACTOR SHALL PAINT EXTERIOR SIDE OF CELL DOOR. MANUFACTURER SHALL PAINT INSIDE OF CELL DOOR.
12. PAINT EPOXY BASE TO 8"H AND DIE TO CMU STRIKE LINE.

FINISH SCHEDULE GENERAL NOTES

A. FINISH SCHEDULE DESCRIBES ONLY THE BASIC OR PREDOMINANT SURFACE FINISH.

B. PROVIDE SAME FINISHES AS THE ADJACENT SPACE IN ALCOVES AND CONTINUOUS SPACES WITHOUT DESIGNATED SPACE NUMBERS.

C. CASEWORK FINISHES ARE NOT NOTED IN THE FINISH SCHEDULE. REFER TO CASEWORK ELEVATIONS AND SPECIFICATIONS FOR MATERIALS AND FINISHES.

D. DIRECTIONAL WALL FINISH INDICATORS (NORTH, EAST, SOUTH, WEST) REFER TO THE "PLAN" NORTH ORIENTATION.

E. BULKHEADS AND SOFFITS MAY NOT BE INDICATED IN FINISH SCHEDULES. REFER TO RCP DETAILS, AND OTHER DOCUMENTS FOR EXTENT.

F. PROVIDE CONTINUOUS SEALANT BETWEEN INTERIOR SLAB-ON-GRADE AND VERTICAL ELEMENT WHERE JOINT IS NOT CONCEALED BY FINISH BASE OR OTHER CONSTRUCTION.

G. UNLESS NOTED OTHERWISE, CONTRACTOR RESPONSIBLE FOR PAINTED FINISH ON DAYROOM SIDE OF CELL DOORS AND MANUFACTURER IS RESPONSIBLE FOR PAINTED FINISH ON CELL SIDE OF CELL DOORS.

MOSELEYARCHITECTS
6210 ARDREY KELL ROAD • THE HUB AT WAVERLY, SUITE 425 • CHARLOTTE, NC 28277
PHONE (704) 540-3755 FAX (704) 540-3754
MOSELEYARCHITECTS.COM

PROGRESS PRINT NOT FOR CONSTRUCTION

GEORGETOWN COUNTY DETENTION CENTER

GEORGETOWN COUNTY
2934 BROWNS FERRY RD, GEORGETOWN, SC 29440

PROJECT NO: 611315
DATE: FEBRUARY 26, 2024

REVISIONS

DATE	DESCRIPTION

FINISH SCHEDULE

A3.0.1

2/26/2024 7:53:29 PM

SIGNAGE TYPES/ELEVATIONS

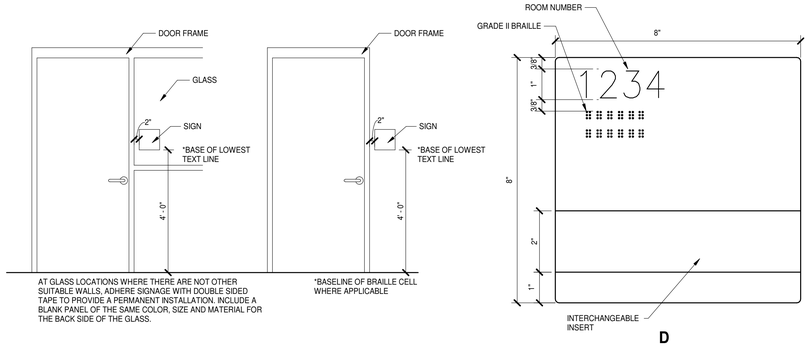

D

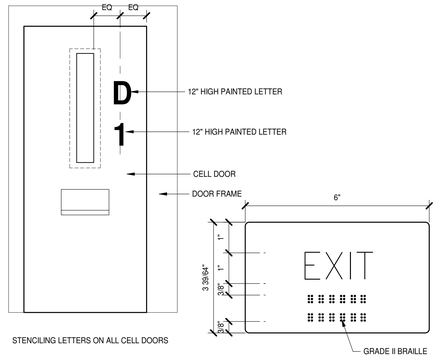

H

G

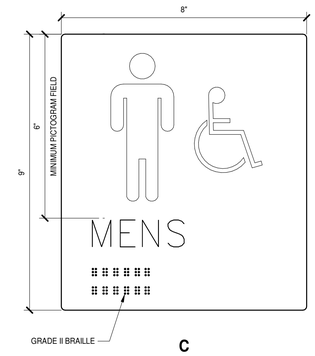

C

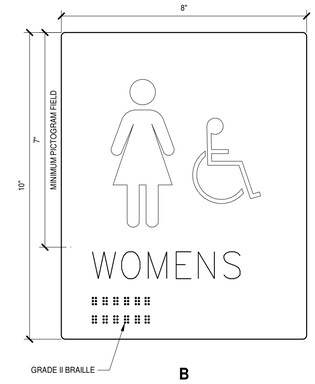

B

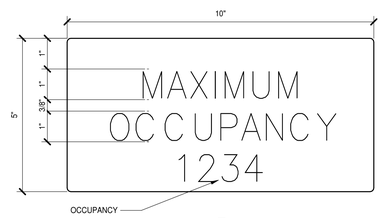

F

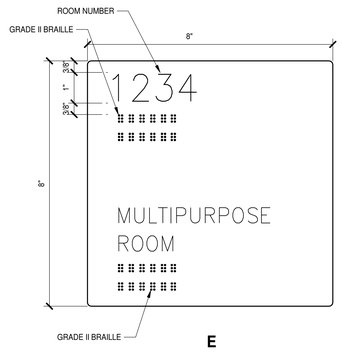

E

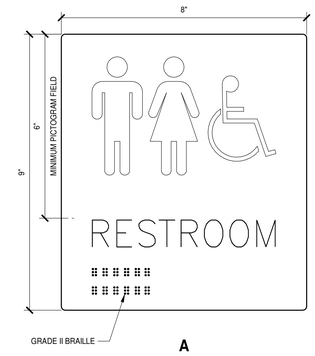

A

SIGNAGE GENERAL NOTES

1. INTERIOR AND EXTERIOR PANEL SIGNAGE IS PROVIDED BY ALLOWANCE. REFER TO SPECIFICATION SECTION 012100 - ALLOWANCES AND SPECIFICATION SECTION 101400 - SIGNAGE. DIMENSIONAL CHARACTERS ARE NOT INCLUDED IN THE ALLOWANCE.

2. ALL FINAL ROOM NAMES AND NUMBERS SHALL BE APPROVED BY ARCHITECT/OWNER PRIOR TO SIGN PRODUCTION.

3. PROVIDE STENCILED NUMBERS ON CELL DOORS PER SIGNAGE TYPE "H".

4. SIGNAGE IN DETENTION AREAS, AS DEFINED BY DRAWING G1.1, TO BE BOTH ADHERED AND MECHANICALLY FASTENED TO SUBSTRATE. SIGNAGE IN NON-DETENTION AREAS SHALL BE ADHERED ONLY.

5. ALL SPACES/ROOMS IN FACILITY SHALL BE IDENTIFIED WITH SIGNAGE, BOTH INTERIOR AND EXTERIOR. SIGNAGE VENDOR WILL COORDINATE WITH OWNER AND ARCHITECT TO DEVELOP A SIGNAGE SCHEDULE FOR THE FACILITY WITHIN THE ALLOCATED ALLOWANCE AS INDICATED IN SPECIFICATION SECTION 012100.

6. ALL SIGNAGE SHALL CONFORM TO ANSI/ICC A117.1 2009.

7. ALL DETENTION DOORS SHALL HAVE STENCILED NUMBERS AT DOOR HEAD. CELL DOORS ARE COVERED PER SIGN TYPE "H".

1. FIRE RATED WALLS SHALL BE EFFECTIVELY AND PERMANENTLY IDENTIFIED WITH SIGNS OR STENCILING IN A MANNER ACCEPTABLE TO THE AUTHORITY HAVING JURISDICTION. SUCH IDENTIFICATION SHALL BE ABOVE ANY DECORATIVE CEILING AND IN CONCEALED SPACES.

2. SIGNS SHALL BE STENCILED OR HUNG ALONG BOTH SIDES OF ALL FIRE RATED AND/OR SMOKE WALLS EVERY 12 LINEAR FEET O.C. THEY SHALL BE WORDED AS ILLUSTRATED.

MOSELEYARCHITECTS
6210 ARDREY KELL ROAD • THE HUB AT WAVERLY, SUITE 425 • CHARLOTTE, NC 28277
PHONE (704) 540-3755 FAX (704) 540-3754
MOSELEYARCHITECTS.COM

PROGRESS PRINT NOT FOR CONSTRUCTION

GEORGETOWN COUNTY DETENTION CENTER

GEORGETOWN COUNTY
2934 BROWNS FERRY RD, GEORGETOWN, SC 29440

PROJECT NO: 611315
DATE: FEBRUARY 26, 2024

REVISIONS	
DATE	DESCRIPTION

INTERIOR SIGNAGE

A3.0.3

2/26/2024 7:53:30 PM

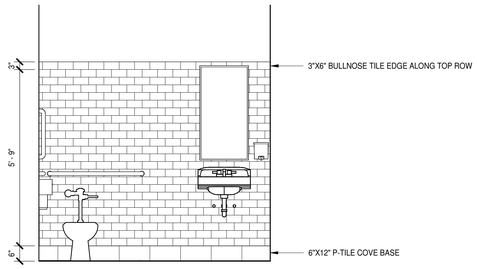

6 TYP | A3.0.4 **TYP STAFF BATHROOM**
1/2" = 1'-0"

5 TYP | A3.0.4 **TYP BREAK ROOM ELEVATION**
1/2" = 1'-0"

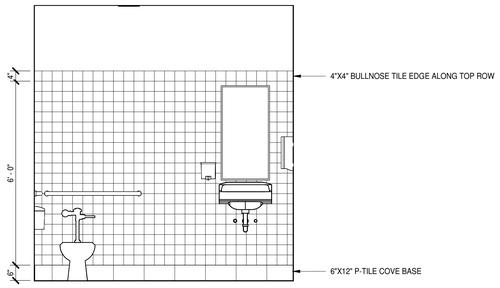

4 TYP | A3.0.4 **TYP PUBLIC BATHROOM**
1/2" = 1'-0"

FLOOR PATTERN GENERAL NOTES

A. GENERAL NOTE 1....

B. GENERAL NOTE 2....

FINISH PLAN LEGEND

NAME
NUMBER
Floor Finish
Base Finish
Wall Finish
Ceiling Finish
Wainscot
— FINISH PLAN TAG

PREDOMINATE WALL FINISH; REFER TO A3.0.1 AND FINISH FLOOR PLANS FOR ADDITIONAL INFORMATION.

C-TILE-1 — WALL FINISH EXTENTS

CT-1 / CT-2 — FLOOR FINISH TRANSITION, CHANGE OF MATERIAL

CG-X — CORNER GUARD

FLOOR PATTERN LEGEND

C-TILE		VT	
TCF		SV	
P-TILE		CONC	
P-TILE		RES	

NOTE: REFER TO FINISH SCHEDULE FOR SPECIFIC FINISH LOCATION TYPES "A" "B" "C" ETC.

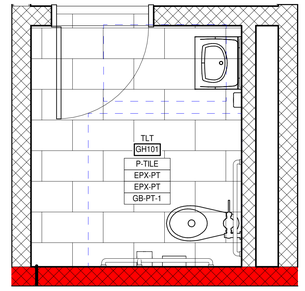

3 A4.1.2 | A3.0.4 **FIRST FLOOR - PART B**
1/2" = 1'-0"

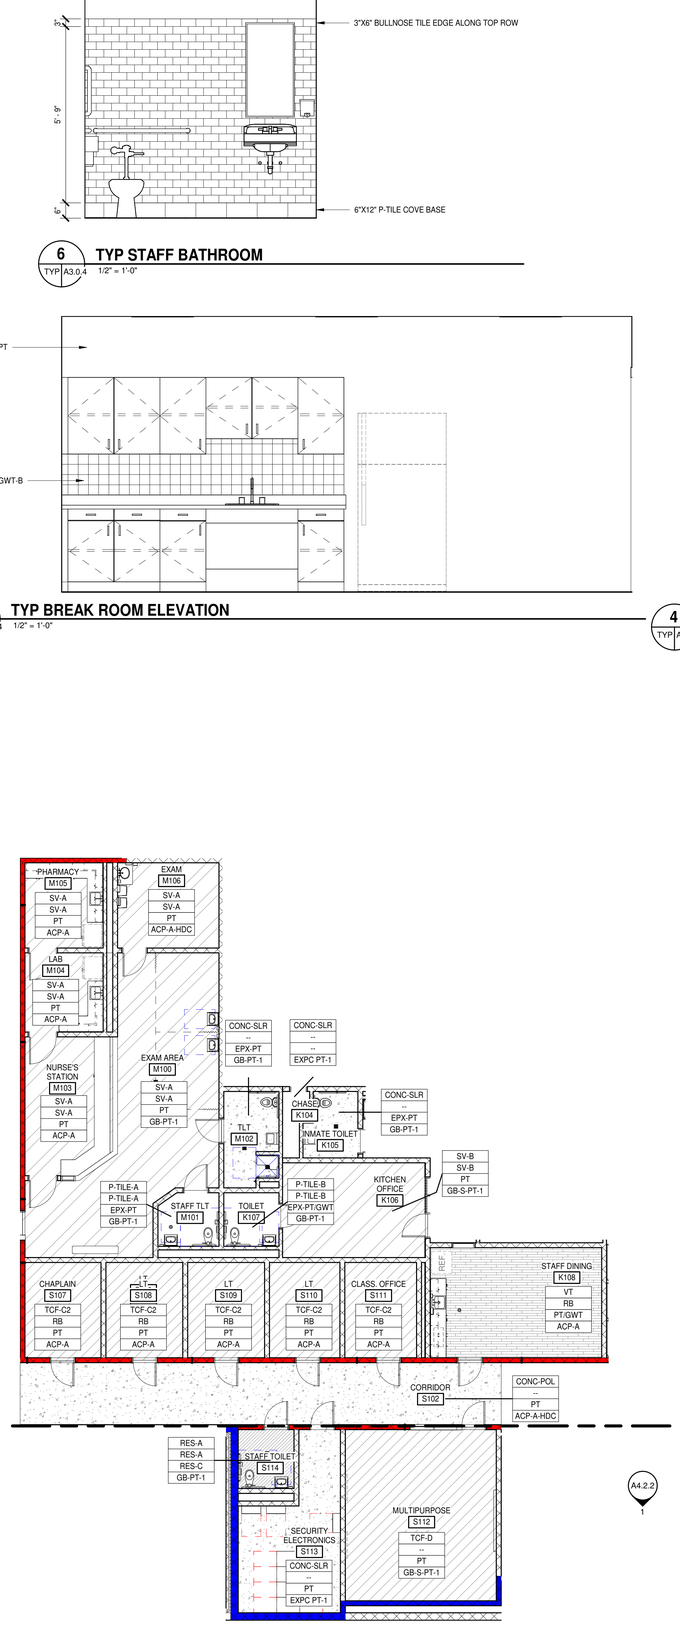

2 A4.1.2 | A3.0.4 **FIRST FLOOR - PART B**
1/8" = 1'-0"

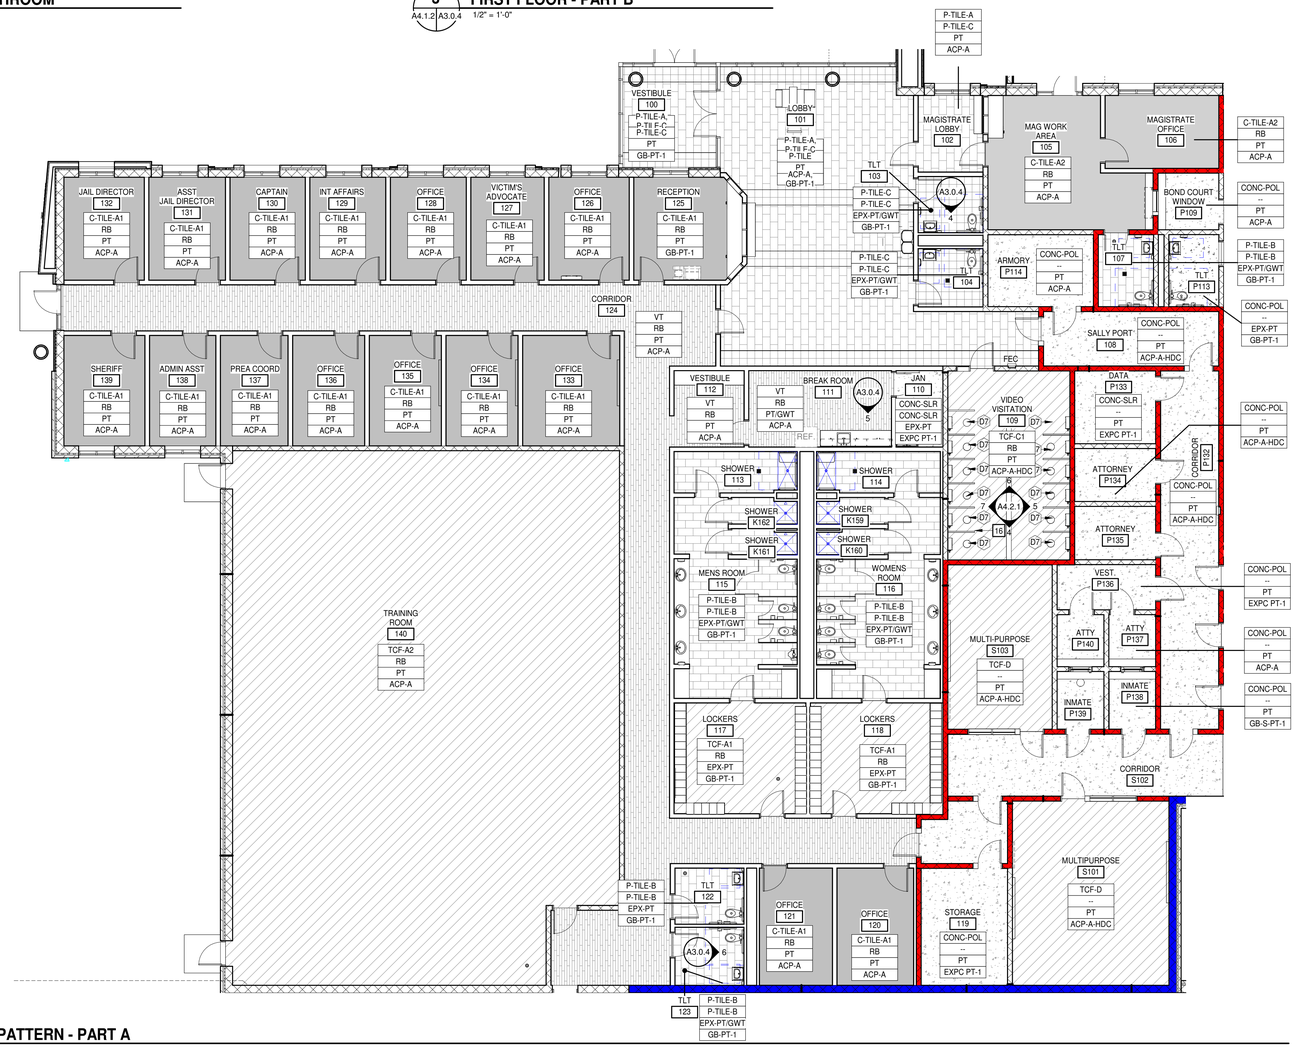

1 **FLOOR PATTERN - PART A**
A4.1.2 | A3.0.4 1/8" = 1'-0"

MOSELEY ARCHITECTS
6210 ARDREY KELL ROAD • THE HUB AT WAVERLY, SUITE 425 • CHARLOTTE, NC 28277
PHONE (704) 540-3755 FAX (704) 540-3754
MOSELEYARCHITECTS.COM

PROGRESS PRINT NOT FOR CONSTRUCTION

GEORGETOWN COUNTY DETENTION CENTER

GEORGETOWN COUNTY
2934 BROWNS FERRY RD, GEORGETOWN, SC 29440

PROJECT NO: 611315
DATE: FEBRUARY 26, 2024

REVISIONS	
DATE	DESCRIPTION

FLOOR PATTERNS

A3.0.4

2/26/2024 7:53:42 PM

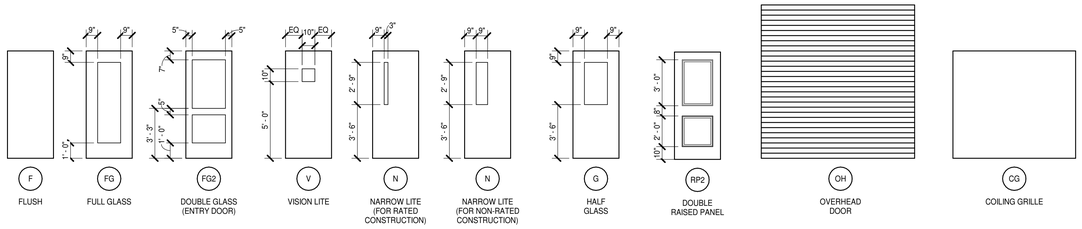

DOOR TYPES

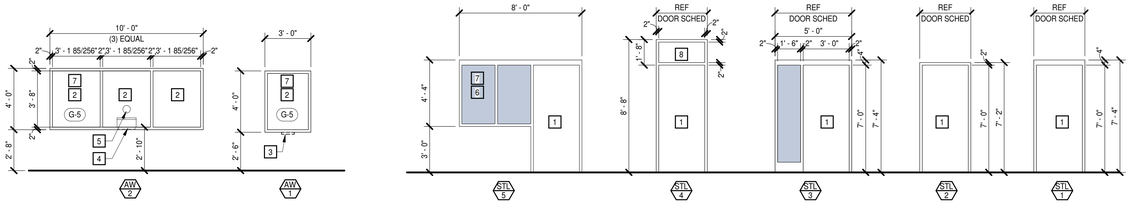

STEEL FRAME TYPES

1/4" = 1'-0"

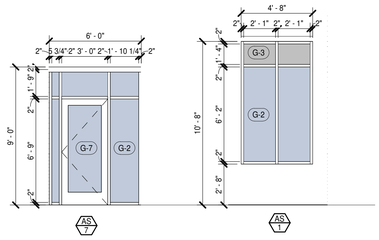

ALUMINUM STOREFRONT TYPES

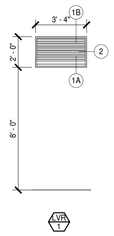

LOUVER TYPES

REFER TO STEEL FRAME TYPE 4 FOR ADDITIONAL LOUVERS TO BE INTEGRAL WITH DOOR FRAMES K112 & K113

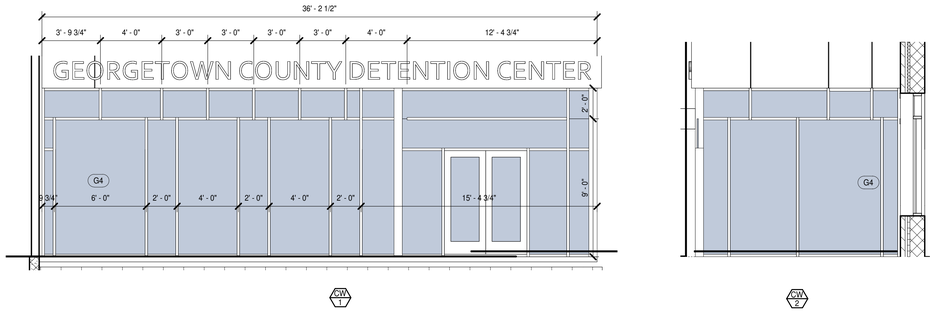

CURTAINWALL TYPES

DOOR SCHEDULE

NUMBER	DOOR TYPE	DOOR SIZE (NOMINAL)	DOOR MATL	DOOR LOUVER	DOOR UC	DOOR GLAZING TYPE	FRAME TYPE	FRAME NUMBER	FRAME HEAD DETAIL	FRAME JAMB DETAIL	FRAME SILL DETAIL	FIRE RATING	NOTES
100A	FG2	PR 3'-0"x7'-0"x1-3/4"	ALUM		--	--	CW	--	PER MFR	PER MFR	PER MFR	--	
100B	FG2	PR 3'-0"x7'-0"x1-3/4"	ALUM	--	--	--	CW	--	PER MFR	PER MFR	PER MFR	--	
102A	G	3'-0"x7'-0"x1-3/4"	WD	--		G-1	STL	1			--	--	
102B	F	3'-0"x7'-0"x1-3/4"	WD	--	--	--	STL	1			--	--	
103	F	3'-0"x7'-0"x1-3/4"	WD	--	3/4"	--	STL	1			--	--	
104	F	3'-0"x7'-0"x1-3/4"	WD	--	3/4"	--	STL	1			--	--	
105	FG	PR 3'-0"x7'-0"	ALUM		--	G-1	AS	7					
106	F	3'-0"x7'-0"x1-3/4"	WD	--	3/4"	--	STL	2			--	--	
107	F	3'-0"x7'-0"x1-3/4" 45 Min.	WD	--	3/4"	--	STL	1			--	3/4 HR	
109	FG	3'-0"x7'-0"x1-3/4"	STL	--	--	G-2	STL	3			--	--	
110	F	3'-0"x7'-0"x1-3/4"	WD		3/4"	--	STL	2			--	--	
111	N	3'-0"x7'-0"x1-3/4"	WD		--	G-1	STL	2				--	
113	F	3'-0"x7'-0"x1-3/4"	STL		3/4"	--	TBD	2			--	--	
114	F	3'-0"x7'-0"x1-3/4"	STL		3/4"	--	STL	2			--	--	
115	F	3'-0"x7'-0"x1-3/4"	STL		3/4"	--	STL	2			--	--	
116	F	3'-0"x7'-0"x1-3/4"	STL		3/4"	--	STL	2			--	--	
117	F	3'-0"x7'-0"x1-3/4"	STL		--	--	STL	2			--	--	
118	F	3'-0"x7'-0"x1-3/4"	STL		--	--	STL	2			--	--	
120	N	3'-0"x7'-0"x1-3/4"	WD		--	--	STL	2			--	--	
121	F	3'-0"x7'-0"x1-3/4"	WD		--	--	STL	1			--	--	
122	F	3'-0"x7'-0"x1-3/4"	WD		3/4"	--	STL	2			--	--	
123	F	3'-0"x7'-0"x1-3/4"	WD		3/4"	--	STL	2			--	--	
124A	N	3'-0"x7'-0"x1-3/4"	STL		--	G-1	AS	2			--	--	
124B	FG	PR 3'-0"x7'-0"	ALUM		--	G-2	AS	8					
125	N	3'-0"x7'-0"x1-3/4"	WD		--	G-1	STL	2			--	--	
126	F	3'-0"x7'-0"x1-3/4"	WD		--	--	STL	2			--	--	
127	F	3'-0"x7'-0"x1-3/4"	WD		--	--	STL	2			--	--	
128	N	3'-0"x7'-0"x1-3/4"	WD		--	G-1	STL	2			--	--	
129	N	3'-0"x7'-0"x1-3/4"	WD		--	G-1	STL	2			--	--	
130	N	3'-0"x7'-0"x1-3/4"	WD		--	G-1	STL	2			--	--	
131	N	3'-0"x7'-0"x1-3/4"	WD		--	G-1	STL	2			--	--	
132	N	3'-0"x7'-0"x1-3/4"	WD		--	G-1	STL	2			--	--	
133	F	3'-0"x7'-0"x1-3/4"	WD		--	--	STL	2			--	--	
134	N	3'-0"x7'-0"x1-3/4"	WD		--	G-1	STL	2			--	--	
135	N	3'-0"x7'-0"x1-3/4"	WD		--	G-1	STL	2			--	--	
136	N	3'-0"x7'-0"x1-3/4"	WD		--	G-1	STL	2			--	--	
137	N	3'-0"x7'-0"x1-3/4"	WD		--	G-1	STL	2			--	--	
138	N	3'-0"x7'-0"x1-3/4"	WD		--	G-1	STL	2			--	--	
139	N	3'-0"x7'-0"x1-3/4"	WD		--	G-1	STL	2			--	--	
140A	N	3'-0"x7'-0"x1-3/4"	WD		--	G-1	STL	1				--	
140B	F	3'-0"x7'-0"x1-3/4"	STL		--	--	STL	1			--	--	
140C	F	3'-0"x7'-0"x1-3/4"	STL		--	--	STL	1			--	--	
A102	F	3'-0"x7'-0"x1-3/4"	STL	--	3/4"	--	STL	1			--	--	
B102	F	3'-0"x7'-0"x1-3/4"	STL	--	3/4"	--	STL	1			--	--	
C102	F	3'-0"x7'-0"x1-3/4"	STL		3/4"	--						--	
E102A	F	3'-0"x7'-0"x1-3/4"	STL		3/4"	--	STL	1			--	--	
E102B	F	2'-0"x3'-0"x1-3/4"										--	
F102	F	3'-0"x7'-0"x1-3/4"	STL	--	3/4"	--	STL	1			--	--	
G102.1	F	3'-0"x7'-0"x1-3/4"	STL	--	3/4"	--	STL	1			--	--	
GH101	F	3'-0"x7'-0"x1-3/4"	STL	--	3/4"	--	STL	1			--	--	
H103	F	3'-0"x7'-0"x1-3/4"	STL		3/4"	--	STL	1				--	
K100	OH	10'-0" x 10'-0"	STL	--	--	--	STL	--					
K103	F	3'-6"x7'-0"x1-3/4"	STL	--	--	--	STL	1			--	--	
K104	F	2'-0"x7'-0"x1-3/4"	STL	--	--	--	STL	1			--	--	
K105	F	3'-0"x7'-0"x1-3/4"	STL		3/4"	--	STL	1				--	
K106	G	3'-0"x7'-0"x1-3/4"	STL	--	--	G-2	STL	5			--		
K107	F	3'-0"x7'-0"x1-3/4"	STL	--	3/4"	--	STL	1			--	--	
K112	F	PR 3'-0"x7'-0"x1-3/4"	STL	COORD. W/ MECH.	--	--	STL	4			--	--	
K112A	F	3'-0"x7'-0"x1-3/4"	STL	--	--	--	STL	1			--	3/4 HR	
K113	F	PR 3'-0"x7'-0"x1-3/4"	STL	COORD. W/ MECH.	--	--	STL	4			--	--	
M101	F	3'-0"x7'-0"x1-3/4"	STL		3/4"	--	STL	1			--	--	
M102	F	3'-0"x7'-0"x1-3/4"	STL		3/4"	--	STL	1			--	--	
M103	N	3'-6"x7'-0"x1-3/4"	STL		--	G-1	STL	2			--	--	
M104	N	3'-6"x7'-0"x1-3/4"	STL		--	G-1	STL	2	1	1	--	--	
M105	N	3'-6"x7'-0"x1-3/4"	STL		--	G-1	STL	2	1	1	--	--	
M106	F	3'-0"x7'-0"x1-3/4"	STL		--	G-1	STL	2	1	1	--	--	NOTE: CONFIRM WITH J IF ITS A DETENTION DOOR AND IF USE FRAME TYPE 2
P101B	F	2'-0"x7'-0"x1-3/4"	STL		--	--	STL	--	PER MFR	PER MFR	PER MFR	--	
P102D	F	2'-0"x7'-0"x1-3/4"	STL	--	--	--	STL	--	PER MFR	PER MFR	PER MFR	--	
P105	F	3'-0"x7'-0"x1-3/4"	STL		--	G-2	STL	1	1	1	--	--	
P108	F	3'-0"x7'-0"x1-3/4"	WD		3/4"	--	STL	1	1	1	--	--	
P109	F	3'-0"x7'-0"x1-3/4"	WD		--	G-1	STL	1	1	1	--	--	
P110D	F	2'-0"x7'-0"x1-3/4"	STL		--	--	STL	--	PER MFR	PER MFR	PER MFR	--	
P110E	F	2'-0"x7'-0"x1-3/4"	STL	--	--	--	STL	--	PER MFR	PER MFR	PER MFR	--	
P112	F	3'-0"x7'-0"x1-3/4"	WD		--	--	STL	1	1	1	--	--	
P113	F	3'-0"x7'-0"x1-3/4"	WD		3/4"	--	STL	1	1	1	--	--	
P121.1	F	2'-0"x7'-0"x1-3/4"	STL	--	--	--	STL	--	PER MFR	PER MFR	PER MFR	--	
P123	F	3'-0"x7'-0"x1-3/4"	WD		3/4"	--	STL	1	1	1	--	--	
P127	F	3'-0"x7'-0"x1-3/4"	STL		--	--	STL	1	1	1	--	--	
P128	F	3'-0"x7'-0"x1-3/4"	STL		--	---	DHM	2	2	1	--	--	
P133	F	3'-0"x7'-0"x1-3/4"	STL	--	--	--	STL	1	1	1	--	--	
P134	V	3'-0"x7'-0"x1-3/4"	STL	--	--	G-1	STL	1	1	1	--	--	
P135	V	3'-0"x7'-0"x1-3/4"	STL	--	--	G-1	STL	1	1	1	--	--	
P136	V	3'-0"x7'-0"x1-3/4"	STL	--	--	G-1	STL	1	1	1	--	--	
P137	V	3'-0"x7'-0"x1-3/4"	STL		--	G-1	STL	1	1	1	--	--	
P140	V	3'-0"x7'-0"x1-3/4"	STL		--	G-1	STL	1	1	1	--	--	
S102A	F	20 MINUTES PR 3x7			--							20 MIN	
S104	F	3'-0"x7'-0"x1-3/4"	STL	--	3/4"	--	STL	1	1	1	--	--	
S105	F	3'-0"x7'-0"x1-3/4"	STL		--	--	STL	1	1	1	--	--	
S106	F	3'-0"x7'-0"x1-3/4"	STL		--	--	STL	1	1	1	--	--	
S114	F	3'-0"x7'-0"x1-3/4"	STL		3/4"	--	STL	1	1	1	--	--	
S119	F	3'-0"x7'-0"x1-3/4" 45 Min.	STL		--	--	STL	1	1	1	--	3/4 HR	
T101	F	3'-0"x7'-0"x1-3/4"	STL			--	STL	1				--	

DOOR, FRAME, GLAZING LEGEND AND GENERAL NOTES

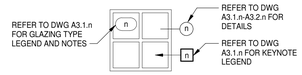

A. UNLESS INDICATED OTHERWISE, ALL DETAIL NUMBERS IN THE DOOR AND FRAME SCHEDULE FOR HEAD, JAMB AND SILL CONDITIONS REFER TO DRAWINGS A3.2.1 - A3.2.n.

B. DOOR AND FRAME DETAILS INDICATE GENERAL CHARACTERISTICS OF DOOR AND FRAME SIZES AND COMPONENTS AND MAY NOT INDICATE EXACT FIELD CONDITIONS OR REQUIREMENTS. COORDINATE DETAILS WITH OTHER DRAWINGS AND SPECIFICATIONS TO DETERMINE ALL COMPONENTS (E.G., SEALANTS, ANCHORS, HARDWARE, LINTELS, CLIPS) REQUIRED FOR COMPLETE AND FUNCTIONAL INSTALLATION.

C. DOOR SWINGS ON FLOOR PLANS TAKE PRECEDENCE OVER SWINGS INDICATED ELSEWHERE (E.G., ELEVATIONS). DOOR LOCATIONS, SWINGS AND CLEARANCES SHALL MEET THE REQUIREMENTS OF ICC/ANSI 117.1, 2017 EDITION.

D. ALL GLAZING TO MEET ALL APPLICABLE BUILDING CODE REQUIREMENTS FOR THE STATE OF SOUTH CAROLINA AND DESIGN CRITERAI FOR HIGH-WIND AND SEISMIC AREAS.

E. ALL GLAZING SHALL BE SAFETY GLASS UNLESS INDICATED OTHERWISE IN THE GLAZING TYPE KEYNOTE.

F. GLAZING INFORMATION ON SHEETS A3.1.1 - A3.1.3 APPLY TO NON-DETENTION GLAZING. REFER TO SHEETS A3.3.1 - A3.4.1 FOR SECURITY / DETENTION SPECIFIC GLAZING INFORMATION.

DOOR, FRAME AND GLAZING KEYNOTES

1. SIZE AS REQUIRED TO ACCOMMODATE DOOR, HARDWARE AND FRAME COMPONENTS.
2. PREMANUFACTURED SECURITY WINDOW, REFER TO DIVISION 8.
3. DEAL TRAY
4. HINGED PANEL WITH DEAL TRAY BELOW
5. BULLET RESISTANT BATTERY POWERED TALK THRU COMMUNICATOR
6. SEE SHEETS A3.3.1 - A3.3.4 FOR SECURITY GLAZING SPECIFICATION AT DOOR K106
7. SIZE AS REQUIRED TO ACCOMMODATE WINDOW, HARDWARE AND FRAME COMPONENTS.
8. LOUVER LOCATION - COORDINATE FREE AREA WITH MECHANICAL DRAWINGS

GLAZING TYPES

REPRESENTED BY G-n

G-1. 1/4" MIN. TEMPERED GLASS, CLEAR

G-2. 1" MIN. HURRICANE / IMPACT RESISTANT, CLEAR INSULATING LOW-E GLAZING

G-3. ALUCOBOND INSULATED PANEL - GLAZED INTO FRAMING

G-4. CURTAINWALL GLAZING - HURRICANE / IMPACT RESISTANT CLEAR INSULATING LOW- E GLAZING

G-5. 1.10" LEVEL 3 MIN. - BULLET RESISTANT GLAZING - COORDINATE FINAL LEVEL REQUIREMENTS WITH OWNER

G-6. 3/4 HR FIRE RESISTIVE GLAZING

G-7. 1/4" MIN. HURRICANE / IMPACT RESISTANT, CLEAR LOW-E GLAZING

G-8. 3/8" MIN. TEMPERED GLASS, CLEAR

NOTES:

1. ALL GLAZING IN INTERIOR FRAMES SHALL BE TYPE 1, UNLESS NOTED OTHERWISE.
2. ALL EXTERIOR GLAZING IN ALUMINUM STOREFRONT FRAMES SHALL BE TYPE 2, UNO.
3. ALL CURTAIN WALL GLAZING TO BE DESIGNED PER BUILDING CODE, ENERGY CODE MINIMUMS, MANUFACTURER'S RECOMMENDATION AND SPECIFICATIONS .
4. GLAZE ALL OPENINGS IN FRAMES, UNO.

MOSELEYARCHITECTS
6210 ARDREY KELL ROAD • THE HUB AT WAVERLY, SUITE 425 • CHARLOTTE, NC 28277
PHONE (704) 540-3755 FAX (704) 540-3754
MOSELEYARCHITECTS.COM

PROGRESS PRINT NOT FOR CONSTRUCTION

GEORGETOWN COUNTY DETENTION CENTER

GEORGETOWN COUNTY
2934 BROWNS FERRY RD, GEORGETOWN, SC 29440

PROJECT NO: 611315
DATE: FEBRUARY 26, 2024

REVISIONS	
DATE	DESCRIPTION
	COORDIATE

DOOR AND FRAME SCHEDULE

A3.1.1

2/26/2024 7:53:47 PM

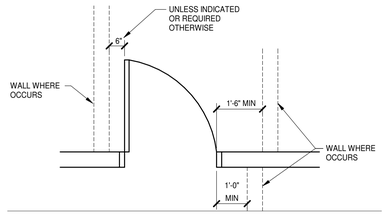

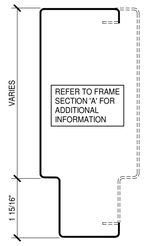

SINGLE RABBET

D

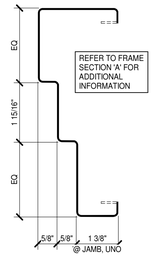

DBL EGRESS @ JAMB ONLY

B

HEAD SECTION SIMILAR

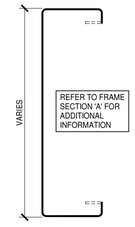

CASED OPENING

C

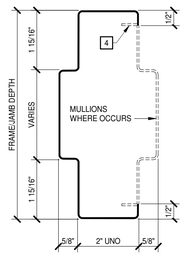

DBL RABBET

A

1. ALL FRAME/JAMB DEPTHS, OTHER THAN WRAP CONDITIONS, SHALL BE _____, UNO.
2. ALL FRAME/JAMB DEPTHS AT WRAP CONDITIONS SHALL BE SIZED TO SUIT PARTITION.
3. DOORS, PANELS, GLAZING, STOPS, AND OTHER FRAME INFILLS ARE NOT SHOWN IN FRAME SECTIONS AS THEY VARY - PROVIDE SAME WHERE INDICATED.

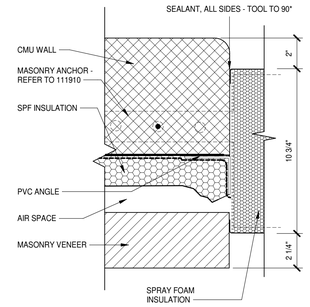

7 JAMB DETAIL

TYP A3.1.2 3" = 1'-0"

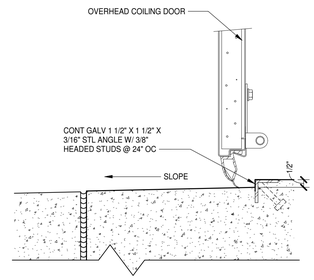

3 SILL DETAIL

TYP A3.1.2 3" = 1'-0"

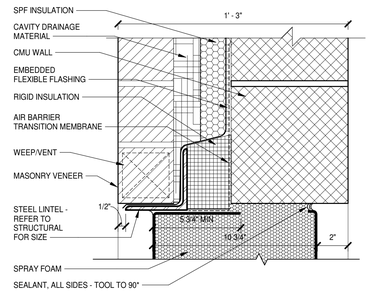

6 HEAD DETAIL

TYP A3.1.2 3" = 1'-0"

DOOR AND FRAME DETAIL KEYNOTES

REPRESENTED BY [n]

APPLIES TO DRAWINGS A3.2.1 - A3.2.n

1	ANCHORAGES, REINFORCING, SPECIFIC PARTITION CONSTRUCTION AND/OR LINTELS ARE NOT SHOWN FOR CLARITY.
2	REFER TO FRAME SECTION IN DOOR SCHEDULE FOR TYPE.
3	SEALANT, ALL SIDES - TOOL TO 90°.
4	BACKBEND RETURN @ GB LOCATIONS ONLY.
5	9/16" @ MAS; 1/2" @ GB.
6	1/4" @ JAMBS, UNO; DIMENSION @ HEAD & SILL VARIES.
7	BULLNOSE @ CMU JAMBS & SILLS.
8	0" @ GB LOCATIONS; 1/16" @ MAS LOCATIONS.

10 JAMB DETAIL - ALUMINUM STOREFRONT

TYP A3.1.2 3" = 1'-0"

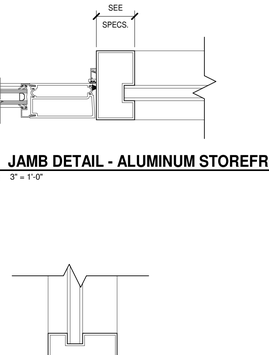

5 JAMB DETAIL

TYP A3.1.2 3" = 1'-0"

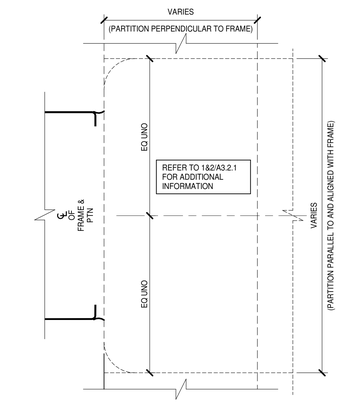

2 INTERIOR BETWEEN THE JAMB - BUTTED HEAD/JAMB/SILL

TYP A3.1.2 6" = 1'-0"

9 HEAD DETAIL - ALUMINUM STOREFRONT

TYP A3.1.2 3" = 1'-0"

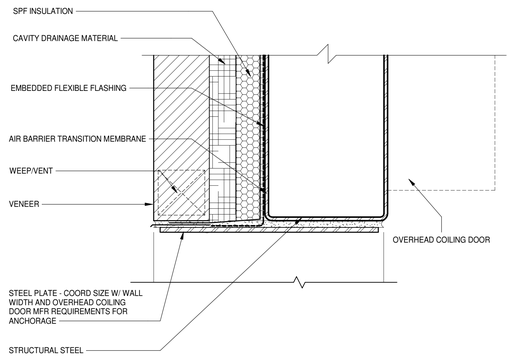

4 HEAD DETAIL

TYP A3.1.2 3" = 1'-0"

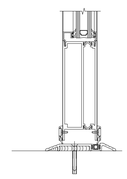

8 SILL DETAIL - ALUMINUM STOREFRONT

TYP A3.1.2 3" = 1'-0"

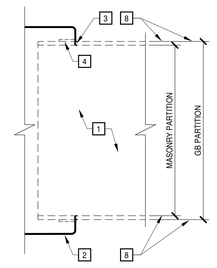

1 INTERIOR WRAP HEAD/JAMB/SILL

TYP A3.1.2 6" = 1'-0"

MOSELEY ARCHITECTS
6210 ARDREY KELL ROAD • THE HUB AT WAVERLY, SUITE 425 • CHARLOTTE, NC 28277
PHONE (704) 540-3755 FAX (704) 540-3754
MOSELEYARCHITECTS.COM

PROGRESS
PRINT NOT FOR
CONSTRUCTION

GEORGETOWN COUNTY DETENTION CENTER

GEORGETOWN COUNTY
2934 BROWNS FERRY RD, GEORGETOWN, SC 29440

PROJECT NO: 611315
DATE: FEBRUARY 26, 2024

REVISIONS

DATE	DESCRIPTION

DOOR AND FRAME
DETAILS

A3.1.2

2/26/2024 7:53:49 PM

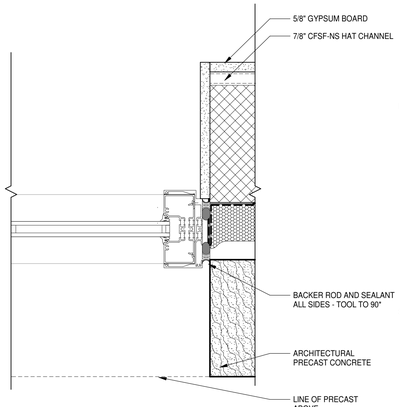

15 A3.1.3 **JAMB DETAIL** 3" = 1'-0"

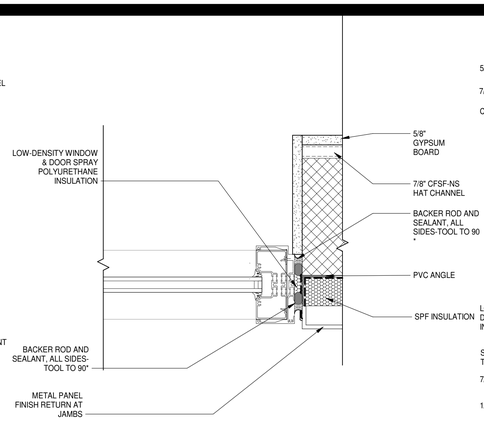

11 A3.1.3 **JAMB DETAIL** 3" = 1'-0"

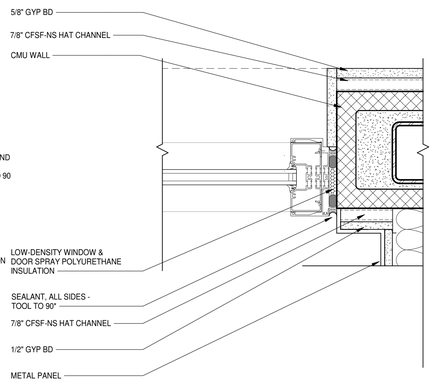

7 A3.1.3 **JAMB DETAIL** 3" = 1'-0"

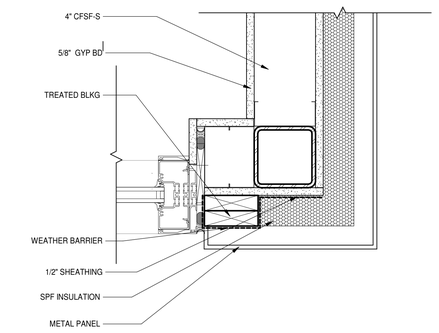

3 A3.1.3 **JAMB DETAIL** 3" = 1'-0"

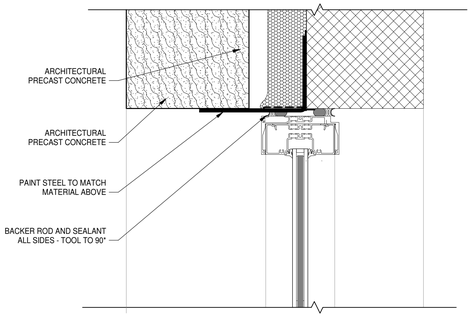

14 A3.1.3 **HEAD DETAIL** 3" = 1'-0"

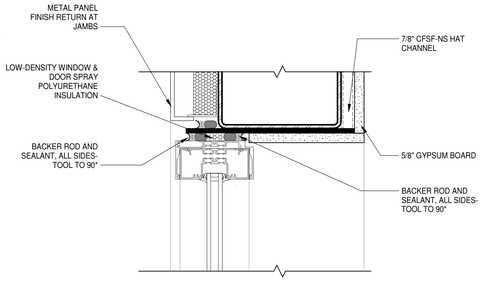

10 A3.1.3 **HEAD DETAIL** 3" = 1'-0"

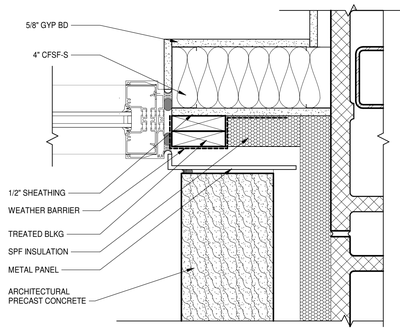

6 A3.1.3 **JAMB DETAIL** 3" = 1'-0"

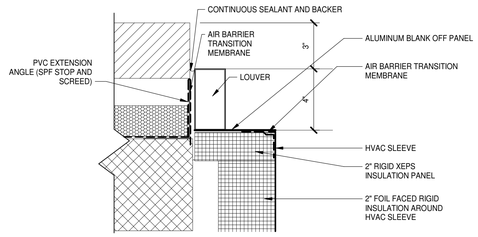

2 A3.1.3 **JAMB DETAIL - LOUVER** 3" = 1'-0"

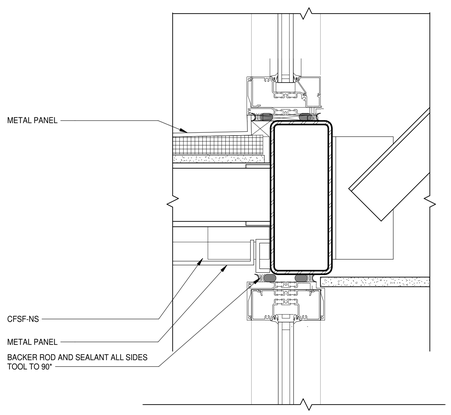

13 A3.1.3 **HEAD & SILL DETAIL** 3" = 1'-0"

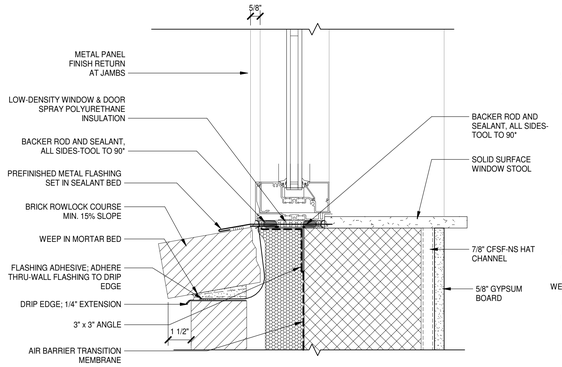

9 G1.2 A3.1.3 **SILL DETAIL** 3" = 1'-0"

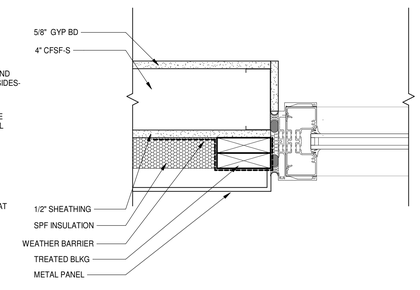

5 A3.1.3 **JAMB DETAIL** 3" = 1'-0"

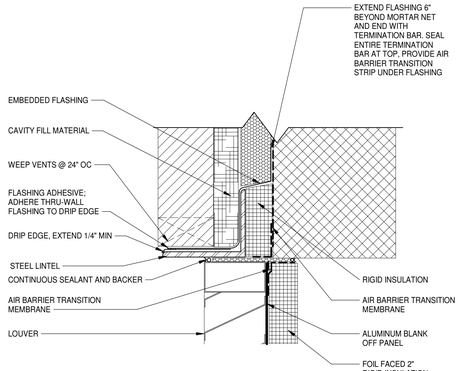

1B A3.1.3 **HEAD DETAIL - LOUVER** 3" = 1'-0"

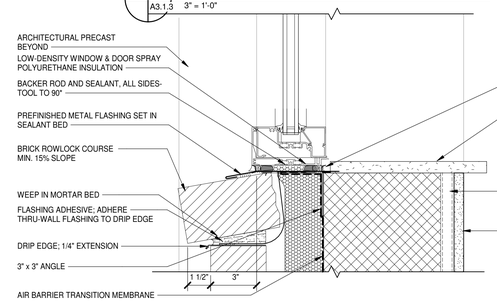

12 A3.1.3 **SILL DETAIL** 3" = 1'-0"

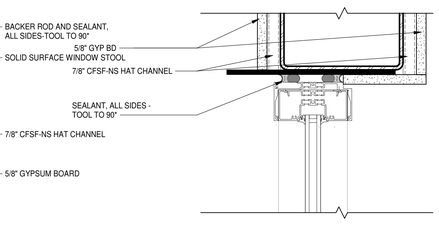

8 A3.1.3 **HEAD DETAIL** 3" = 1'-0"

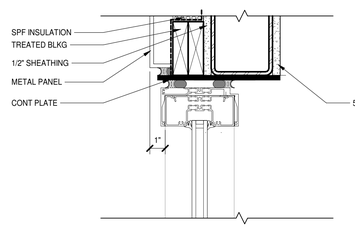

4 A3.1.3 **HEAD DETAIL** 3" = 1'-0"

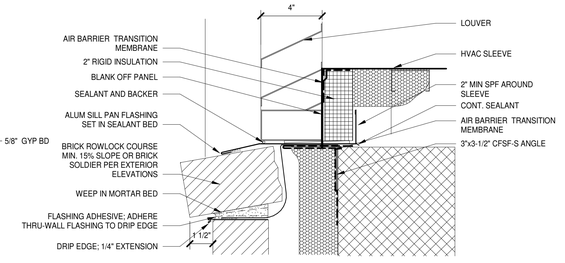

1A A3.1.3 **HEAD & SILL DETAIL - LOUVER** 3" = 1'-0"

MOSELEYARCHITECTS
6210 ARDREY KELL ROAD • THE HUB AT WAVERLY, SUITE 425 • CHARLOTTE, NC 28277
PHONE (704) 540-3755 FAX (704) 540-3754
MOSELEYARCHITECTS.COM

PROGRESS PRINT NOT FOR CONSTRUCTION

GEORGETOWN COUNTY DETENTION CENTER

GEORGETOWN COUNTY
2934 BROWNS FERRY RD, GEORGETOWN, SC 29440

PROJECT NO: 611315
DATE: FEBRUARY 26, 2024

REVISIONS	
DATE	DESCRIPTION

WINDOW AND FRAME DETAILS

A3.1.3

2/26/2024 7:53:50 PM

DETENTION DOOR SCHEDULE

		DOOR				FRAME						KEYING			OPTIONS		
NUMBER	HDWR SET NO.	TYPE	SIZE (NOMINAL)	MATL	SECURITY GLAZING TYPE	TYPE	NUMBER	HEAD DETAIL	JAMB DETAIL	JAMB DETAIL	SILL DETAIL	SECURITY	MASTER	FIRE RATING	SHUTTER	FOOD PASS	NOTES
D108A	SH2	DF	3'-0"x7'-0"x2"	DHM	---	DHM	1	2	1	1	--	M1	---	1/3 HR			
D108B	SH2	DN	3'-0"x7'-0"x2"	DHM	SG-16F	DHM	1	2	1	1	--	M2	MA	1/3 HR			
D119	SH2	DF	3'-0"x7'-0"x2"	DHM	---	DHM	1	2	1	1	--	M2	MA	1/3 HR			
D141A	SH1A	DN	3'-0"x7'-0"x2"	DHM	INSG-1	DHM	1	4	3	3	--	M2	MA	---			
D141B	SH2	DN	3'-0"x7'-0"x2"	DHM	SG-16F	DHM	1	2	1	1	--	M2	MA	1/3 HR			
D142	SH7A	F	3'-0"x7'-0"x1-3/4"	DHM	---	DHM	2	2	1	1	--	B2	BA	--			
DA1	SH3	DN	3'-0"x7'-0"x2"	DHM	SG-3P	DHM	1	PER MFR	PER MFR	PER MFR	--	M3	MA	---		•	
DA2	SH3	DN	2'-8"x7'-0"x2"	DHM	SG-3P	DHM	1	PER MFR	PER MFR	PER MFR	--	M3	MA	--		•	
DA3	SH3	DN	2'-8"x7'-0"x2"	DHM	SG-3P	DHM	1	PER MFR	PER MFR	PER MFR	--	M3	MA	--		•	
DA4	SH3	DN	2'-8"x7'-0"x2"	DHM	SG-3P	DHM	1	PER MFR	PER MFR	PER MFR	--	M3	MA	--		•	
DA5	SH3	DN	2'-8"x7'-0"x2"	DHM	SG-3P	DHM	1	PER MFR	PER MFR	PER MFR	--	M3	MA	--		•	
DA6	SH3	DN	2'-8"x7'-0"x2"	DHM	SG-3P	DHM	1	PER MFR	PER MFR	PER MFR	--	M3	MA	--		•	
DA7	SH3	DN	2'-8"x7'-0"x2"	DHM	SG-3P	DHM	1	PER MFR	PER MFR	PER MFR	--	M3	MA	--		•	
DA8	SH3	DN	2'-8"x7'-0"x2"	DHM	SG-3P	DHM	1	PER MFR	PER MFR	PER MFR	--	M3	MA	--		•	
DA9	SH3	DN	2'-8"x7'-0"x2"	DHM	SG-3P	DHM	1	PER MFR	PER MFR	PER MFR	--	M3	MA	--		•	
DA10	SH3	DN	2'-8"x7'-0"x2"	DHM	SG-3P	DHM	1	PER MFR	PER MFR	PER MFR	--	M3	MA	--		•	
DA11	SH3	DN	2'-8"x7'-0"x2"	DHM	SG-3P	DHM	1	PER MFR	PER MFR	PER MFR	--	M3	MA	--		•	
DA12	SH3	DN	2'-8"x7'-0"x2"	DHM	SG-3P	DHM	1	PER MFR	PER MFR	PER MFR	--	M3	MA	--		•	
DA13	SH3	DN	2'-8"x7'-0"x2"	DHM	SG-3P	DHM	1	PER MFR	PER MFR	PER MFR	--	M3	MA	--		•	
DA14	SH3	DN	2'-8"x7'-0"x2"	DHM	SG-3P	DHM	1	PER MFR	PER MFR	PER MFR	--	M3	MA	--		•	
DA15	SH3	DN	2'-8"x7'-0"x2"	DHM	SG-3P	DHM	1	PER MFR	PER MFR	PER MFR	--	M3	MA	--		•	
DA16	SH3	DN	2'-8"x7'-0"x2"	DHM	SG-3P	DHM	1	PER MFR	PER MFR	PER MFR	--	M3	MA	--		•	
DA17	SH3	DN	2'-8"x7'-0"x2"	DHM	SG-3P	DHM	1	PER MFR	PER MFR	PER MFR	--	M3	MA	--		•	
DA18	SH3	DN	2'-8"x7'-0"x2"	DHM	SG-3P	DHM	1	PER MFR	PER MFR	PER MFR	--	M3	MA	--		•	
DA19	SH3	DN	2'-8"x7'-0"x2"	DHM	SG-3P	DHM	1	PER MFR	PER MFR	PER MFR	--	M3	MA	--		•	
DA20	SH3	DN	2'-8"x7'-0"x2"	DHM	SG-3P	DHM	1	PER MFR	PER MFR	PER MFR	--	M3	MA	--		•	
DA21	SH3	DN	2'-8"x7'-0"x2"	DHM	SG-3P	DHM	1	PER MFR	PER MFR	PER MFR	--	M3	MA	--		•	
DA22	SH3	DN	2'-8"x7'-0"x2"	DHM	SG-3P	DHM	1	PER MFR	PER MFR	PER MFR	--	M3	MA	--		•	
DA23	SH3	DN	2'-8"x7'-0"x2"	DHM	SG-3P	DHM	1	PER MFR	PER MFR	PER MFR	--	M3	MA	--		•	
DA24	SH3	DN	2'-8"x7'-0"x2"	DHM	SG-3P	DHM	1	PER MFR	PER MFR	PER MFR	--	M3	MA	--		•	
DA100	SH2	DN	3'-6"x7'-0"x2"	DHM	SG-16F	DHM	1	6	5	5	--	M2	MA	1/3 HR			
DA103	SH9	DF	3'-0"x7'-0"x2"	DHM	---	DHM	2	4	3	3	--	P1	---	--			
DA104A	SH1B	DF	3'-0"x7'-0"x2"	DHM	---	DHM	1	6	5	5	--	M1	---	---			
DA104B	SH1A	F	3'-0"x7'-0"x2"	DHM	INSG-1	DHM	14	9	8	8	--	M2	MA	--			
DAB200A	SH2A	DF	3'-0"x7'-0"x2"	DHM	---	DHM	1	4	5	5	--	M2	MA				ANTI-PASS THRESHOLD
DAB200B	SH2A	DF	3'-0"x7'-0"x2"	DHM	---	DHM	1	4	5	5	--	M2	MA				ANTI-PASS THRESHOLD
DB1	SH3	DN	3'-0"x7'-0"x2"	DHM	SG-3P	DHM	1	PER MFR	PER MFR	PER MFR	--	M3	MA	---		•	
DB2	SH3	DN	2'-8"x7'-0"x2"	DHM	SG-3P	DHM	1	PER MFR	PER MFR	PER MFR	--	M3	MA	--		•	
DB3	SH3	DN	2'-8"x7'-0"x2"	DHM	SG-3P	DHM	1	PER MFR	PER MFR	PER MFR	--	M3	MA	--		•	
DB4	SH3	DN	2'-8"x7'-0"x2"	DHM	SG-3P	DHM	1	PER MFR	PER MFR	PER MFR	--	M3	MA	--		•	
DB5	SH3	DN	2'-8"x7'-0"x2"	DHM	SG-3P	DHM	1	PER MFR	PER MFR	PER MFR	--	M3	MA	--		•	
DB6	SH3	DN	2'-8"x7'-0"x2"	DHM	SG-3P	DHM	1	PER MFR	PER MFR	PER MFR	--	M3	MA	--		•	
DB7	SH3	DN	2'-8"x7'-0"x2"	DHM	SG-3P	DHM	1	PER MFR	PER MFR	PER MFR	--	M3	MA	--		•	
DB8	SH3	DN	2'-8"x7'-0"x2"	DHM	SG-3P	DHM	1	PER MFR	PER MFR	PER MFR	--	M3	MA	--		•	
DB9	SH3	DN	2'-8"x7'-0"x2"	DHM	SG-3P	DHM	1	PER MFR	PER MFR	PER MFR	--	M3	MA	--		•	
DB10	SH3	DN	2'-8"x7'-0"x2"	DHM	SG-3P	DHM	1	PER MFR	PER MFR	PER MFR	--	M3	MA	--		•	
DB11	SH3	DF	2'-8"x7'-0"x2"	DHM	SG-3P	DHM	1	PER MFR	PER MFR	PER MFR	--	M3	MA	--		•	
DB12	SH3	DN	2'-8"x7'-0"x2"	DHM	SG-3P	DHM	1	PER MFR	PER MFR	PER MFR	--	M3	MA	--		•	
DB13	SH3	DN	2'-8"x7'-0"x2"	DHM	SG-3P	DHM	1	PER MFR	PER MFR	PER MFR	--	M3	MA	--		•	
DB14	SH3	DN	2'-8"x7'-0"x2"	DHM	SG-3P	DHM	1	PER MFR	PER MFR	PER MFR	--	M3	MA	--		•	
DB15	SH3	DN	2'-8"x7'-0"x2"	DHM	SG-3P	DHM	1	PER MFR	PER MFR	PER MFR	--	M3	MA	--		•	
DB16	SH3	DF	2'-8"x7'-0"x2"	DHM	SG-3P	DHM	1	PER MFR	PER MFR	PER MFR	--	M3	MA	--		•	
DB17	SH3	DN	2'-8"x7'-0"x2"	DHM	SG-3P	DHM	1	PER MFR	PER MFR	PER MFR	--	M3	MA	--		•	
DB18	SH3	DN	2'-8"x7'-0"x2"	DHM	SG-3P	DHM	1	PER MFR	PER MFR	PER MFR	--	M3	MA	--		•	
DB19	SH3	DN	2'-8"x7'-0"x2"	DHM	SG-3P	DHM	1	PER MFR	PER MFR	PER MFR	--	M3	MA	--		•	
DB20	SH3	DN	2'-8"x7'-0"x2"	DHM	SG-3P	DHM	1	PER MFR	PER MFR	PER MFR	--	M3	MA	--		•	
DB21	SH3	DF	2'-8"x7'-0"x2"	DHM	SG-3P	DHM	1	PER MFR	PER MFR	PER MFR	--	M3	MA	--		•	
DB22	SH3	DN	2'-8"x7'-0"x2"	DHM	SG-3P	DHM	1	PER MFR	PER MFR	PER MFR	--	M3	MA	--		•	
DB23	SH3	DN	2'-8"x7'-0"x2"	DHM	SG-3P	DHM	1	PER MFR	PER MFR	PER MFR	--	M3	MA	--		•	
DB24	SH3	DN	2'-8"x7'-0"x2"	DHM	SG-3P	DHM	1	PER MFR	PER MFR	PER MFR	--	M3	MA	--		•	
DB100	SH2	DN	3'-6"x7'-0"x2"	DHM	SG-16F	DHM	1	6	5	5	--	M2	MA	1/3 HR			
DB103	SH9	DF	3'-0"x7'-0"x2"	DHM	---	DHM	2	2	1	1	--	P1	---	--			
DB104A	SH1B	DF	3'-0"x7'-0"x2"	DHM	---	DHM	1	6	5	5	--	M1	---	---			
DB104B	SH1A	F	3'-0"x7'-0"x2"	DHM	INSG-1	DHM	14	9	8	8	--	M2	MA	--			
DC1	SH3	DN	3'-0"x7'-0"x2"	DHM	SG-3P	DHM	1	PER MFR	PER MFR	PER MFR	--	M3	MA	---		•	
DC2	SH3	DN	2'-8"x7'-0"x2"	DHM	SG-3P	DHM	1	PER MFR	PER MFR	PER MFR	--	M3	MA	--		•	
DC3	SH3	DN	2'-8"x7'-0"x2"	DHM	SG-3P	DHM	1	PER MFR	PER MFR	PER MFR	--	M3	MA	--		•	
DC4	SH3	DN	2'-8"x7'-0"x2"	DHM	SG-3P	DHM	1	PER MFR	PER MFR	PER MFR	--	M3	MA	--		•	
DC5	SH3	DN	2'-8"x7'-0"x2"	DHM	SG-3P	DHM	1	PER MFR	PER MFR	PER MFR	--	M3	MA	--		•	
DC6	SH3	DN	2'-8"x7'-0"x2"	DHM	SG-3P	DHM	1	PER MFR	PER MFR	PER MFR	--	M3	MA	--		•	
DC7	SH3	DN	2'-8"x7'-0"x2"	DHM	SG-3P	DHM	1	PER MFR	PER MFR	PER MFR	--	M3	MA	--		•	
DC8	SH3	DN	2'-8"x7'-0"x2"	DHM	SG-3P	DHM	1	PER MFR	PER MFR	PER MFR	--	M3	MA	--		•	
DC103	SH7	DF	3'-0"x7'-0"x2"	DHM	---	DHM	2	1	1	1	--	M10	MA	3/4 HR			
DC104	SH1A	DFG	3'-0"x7'-0"x2"	DHM	INSG-1	DHM	1	4	3	3	--	M2	MA	---			
DD1	SH3	DN	3'-0"x7'-0"x2"	DHM	SG-3P	DHM	1	PER MFR	PER MFR	PER MFR	--	M3	MA	---		•	
DD2	SH3	DN	2'-8"x7'-0"x2"	DHM	SG-3P	DHM	1	PER MFR	PER MFR	PER MFR	--	M3	MA	--		•	
DD3	SH3	DN	2'-8"x7'-0"x2"	DHM	SG-3P	DHM	1	PER MFR	PER MFR	PER MFR	--	M3	MA	--		•	
DD4	SH3	DN	2'-8"x7'-0"x2"	DHM	SG-3P	DHM	1	PER MFR	PER MFR	PER MFR	--	M3	MA	--		•	
DD5	SH3	DN	2'-8"x7'-0"x2"	DHM	SG-3P	DHM	1	PER MFR	PER MFR	PER MFR	--	M3	MA	--		•	
DD6	SH3	DN	2'-8"x7'-0"x2"	DHM	SG-3P	DHM	1	PER MFR	PER MFR	PER MFR	--	M3	MA	--		•	
DD7	SH3	DN	2'-8"x7'-0"x2"	DHM	SG-3P	DHM	1	PER MFR	PER MFR	PER MFR	--	M3	MA	--		•	
DD8	SH3	DN	2'-8"x7'-0"x2"	DHM	SG-3P	DHM	1	PER MFR	PER MFR	PER MFR	--	M3	MA	--		•	
DD104	SH1A	DFG	3'-0"x7'-0"x2"	DHM	INSG-1	DHM	1	4	3	3	--	M2	MA	---			
DE100	SH2	DN	3'-6"x7'-0"x2"	DHM	SG-16F	DHM	1	6	5	5	--	M2	MA	1/3 HR			
DE104A	SH1B	DF	3'-0"x7'-0"x2"	DHM	---	DHM	1	6	5	5	--	M1	---	---			
DE104B	SH1A	DFG	3'-0"x7'-0"x2"	DHM	INSG-1	DHM	14	9	8	8	--	M2	MA	--			
DE105	SH9	DF	3'-0"x7'-0"x2"	DHM	---	DHM	2	1	1	1	--	P1	---	--			
DF1	SH3	DN	3'-0"x7'-0"x2"	DHM	SG-3P	DHM	1	PER MFR	PER MFR	PER MFR	--	M3	MA	---		•	
DF2	SH3	DN	2'-8"x7'-0"x2"	DHM	SG-3P	DHM	1	PER MFR	PER MFR	PER MFR	--	M3	MA	--		•	
DF3	SH3	DN	2'-8"x7'-0"x2"	DHM	SG-3P	DHM	1	PER MFR	PER MFR	PER MFR	--	M3	MA	--		•	
DF4	SH3	DN	2'-8"x7'-0"x2"	DHM	SG-3P	DHM	1	PER MFR	PER MFR	PER MFR	--	M3	MA	--		•	
DF5	SH3	DN	2'-8"x7'-0"x2"	DHM	SG-3P	DHM	1	PER MFR	PER MFR	PER MFR	--	M3	MA	--		•	
DF6	SH3	DN	2'-8"x7'-0"x2"	DHM	SG-3P	DHM	1	PER MFR	PER MFR	PER MFR	--	M3	MA	--		•	
DF7	SH3	DN	2'-8"x7'-0"x2"	DHM	SG-3P	DHM	1	PER MFR	PER MFR	PER MFR	--	M3	MA	--		•	
DF8	SH3	DN	2'-8"x7'-0"x2"	DHM	SG-3P	DHM	1	PER MFR	PER MFR	PER MFR	--	M3	MA	--		•	
DF9	SH3	DN	2'-8"x7'-0"x2"	DHM	SG-3P	DHM	1	PER MFR	PER MFR	PER MFR	--	M3	MA	--		•	
DF10	SH3	DN	2'-8"x7'-0"x2"	DHM	SG-3P	DHM	1	PER MFR	PER MFR	PER MFR	--	M3	MA	--		•	
DF11	SH3	DN	2'-8"x7'-0"x2"	DHM	SG-3P	DHM	1	PER MFR	PER MFR	PER MFR	--	M3	MA	--		•	
DF12	SH3	DN	2'-8"x7'-0"x2"	DHM	SG-3P	DHM	1	PER MFR	PER MFR	PER MFR	--	M3	MA	--		•	
DF13	SH3	DN	2'-8"x7'-0"x2"	DHM	SG-3P	DHM	1	PER MFR	PER MFR	PER MFR	--	M3	MA	--		•	
DF14	SH3	DN	2'-8"x7'-0"x2"	DHM	SG-3P	DHM	1	PER MFR	PER MFR	PER MFR	--	M3	MA	--		•	
DF15	SH3	DN	2'-8"x7'-0"x2"	DHM	SG-3P	DHM	1	PER MFR	PER MFR	PER MFR	--	M3	MA	--		•	
DF16	SH3	DN	2'-8"x7'-0"x2"	DHM	SG-3P	DHM	1	PER MFR	PER MFR	PER MFR	--	M3	MA	--		•	
DF17	SH3	DN	2'-8"x7'-0"x2"	DHM	SG-3P	DHM	1	PER MFR	PER MFR	PER MFR	--	M3	MA	--		•	
DF18	SH3	DN	2'-8"x7'-0"x2"	DHM	SG-3P	DHM	1	PER MFR	PER MFR	PER MFR	--	M3	MA	--		•	
DF19	SH3	DN	2'-8"x7'-0"x2"	DHM	SG-3P	DHM	1	PER MFR	PER MFR	PER MFR	--	M3	MA	--		•	
DF20	SH3	DN	2'-8"x7'-0"x2"	DHM	SG-3P	DHM	1	PER MFR	PER MFR	PER MFR	--	M3	MA	--		•	
DF21	SH3	DF	2'-8"x7'-0"x2"	DHM	SG-3P	DHM	1	PER MFR	PER MFR	PER MFR	--	M3	MA	--		•	
DF22	SH3	DN	2'-8"x7'-0"x2"	DHM	SG-3P	DHM	1	PER MFR	PER MFR	PER MFR	--	M3	MA	--		•	
DF23	SH3	DN	2'-8"x7'-0"x2"	DHM	SG-3P	DHM	1	PER MFR	PER MFR	PER MFR	--	M3	MA	--		•	
DF24	SH3	DN	2'-8"x7'-0"x2"	DHM	SG-3P	DHM	1	PER MFR	PER MFR	PER MFR	--	M3	MA	--		•	
DF25	SH1B	DF	3'-0"x7'-0"x2"	DHM	---	DHM	1	6	5	5	--	M1	---	---			
DF26	SH1B	DF	3'-0"x7'-0"x2"	DHM	---	DHM	1	6	5	5	--	M1	---	---			
DF100	SH2	DN	3'-6"x7'-0"x2"	DHM	SG-16F	DHM	1	15	15	15	--	M2	MA	1/3 HR			
DF103	SH9	DF	3'-0"x7'-0"x2"	DHM	---	DHM	2	4	3	3	--	P1	---	--			
DF104A	SH1B	DF	3'-0"x7'-0"x2"	DHM	---	DHM	1	6	5	5	--	M1	---	---			
DF104B	SH1A	DFG	3'-0"x7'-0"x2"	DHM	INSG-1	DHM	14	9	8	8	--	M2	MA	--			
DG1	SH3	DN	3'-0"x7'-0"x2"	DHM	SG-3P	DHM	1	PER MFR	PER MFR	PER MFR	--	M3	MA	---		•	
DG2	SH3	DN	2'-8"x7'-0"x2"	DHM	SG-3P	DHM	1	PER MFR	PER MFR	PER MFR	--	M3	MA	--		•	
DG3	SH3	DN	2'-8"x7'-0"x2"	DHM	SG-3P	DHM	1	PER MFR	PER MFR	PER MFR	--	M3	MA	--		•	
DG4	SH3	DN	2'-8"x7'-0"x2"	DHM	SG-3P	DHM	1	PER MFR	PER MFR	PER MFR	--	M3	MA	--		•	
DG5	SH3	DN	2'-8"x7'-0"x2"	DHM	SG-3P	DHM	1	PER MFR	PER MFR	PER MFR	--	M3	MA	--		•	
DG6	SH3	DN	2'-8"x7'-0"x2"	DHM	SG-3P	DHM	1	PER MFR	PER MFR	PER MFR	--	M3	MA	--		•	
DG7	SH3	DN	2'-8"x7'-0"x2"	DHM	SG-3P	DHM	1	PER MFR	PER MFR	PER MFR	--	M3	MA	--		•	
DG8	SH3	DN	2'-8"x7'-0"x2"	DHM	SG-3P	DHM	1	PER MFR	PER MFR	PER MFR	--	M3	MA	--		•	
DG9	SH3	DN	2'-8"x7'-0"x2"	DHM	SG-3P	DHM	1	PER MFR	PER MFR	PER MFR	--	M3	MA	--		•	
DG10	SH3	DN	2'-8"x7'-0"x2"	DHM	SG-3P	DHM	1	PER MFR	PER MFR	PER MFR	--	M3	MA	--		•	
DG11	SH3	DN	2'-8"x7'-0"x2"	DHM	SG-3P	DHM	1	PER MFR	PER MFR	PER MFR	--	M3	MA	--		•	
DG12	SH3	DN	2'-8"x7'-0"x2"	DHM	SG-3P	DHM	1	PER MFR	PER MFR	PER MFR	--	M3	MA	--		•	
DG13	SH3	DN	2'-8"x7'-0"x2"	DHM	SG-3P	DHM	1	PER MFR	PER MFR	PER MFR	--	M3	MA	--		•	
DG14	SH3	DF	2'-8"x7'-0"x2"	DHM	SG-3P	DHM	1	PER MFR	PER MFR	PER MFR	--	M3	MA	--		•	
DG15	SH3	DN	2'-8"x7'-0"x2"	DHM	SG-3P	DHM	1	PER MFR	PER MFR	PER MFR	--	M3	MA	--		•	
DG16	SH3	DN	2'-8"x7'-0"x2"	DHM	SG-3P	DHM	1	PER MFR	PER MFR	PER MFR	--	M3	MA	--		•	
DG101A	SH2	DN	3'-6"x7'-0"x2"	DHM	SG-16F	DHM	1	6	5	5	--	M2	MA	1/3 HR			
DG101B	SH2A	DFG	3'-6"x7'-0"x2"	DHM	SG-2P	DHM	1	2	1	1	--	M2	MA	--			
DG102	SH5	DFG	3'-0"x7'-0"x2"	DHM	SG-2P	DHM	6	2	1	1	--	M2	MA	---			
DG104B	SH1A	F	3'-0"x7'-0"x2"	DHM	INSG-1	DHM	14A	8 SIM	8	8	--	M2	MA	--			
DG105	SH9	DF	3'-0"x7'-0"x2"	DHM	---	DHM	2	1	1	1	--	P1	---	--			
DGH102A	SH4	DG	3'-0"x7'-0"x2"	DHM	SG-16F	DHM	1	6	5	5	--	M4	---	1/3 HR			
DGH102B	SH4	DG	3'-0"x7'-0"x2"	DHM	SG-10	DHM	1	2	1	1	--	M4	---	---			
DH1	SH3	DN	3'-0"x7'-0"x2"	DHM	SG-3P	DHM	1	PER MFR	PER MFR	PER MFR	--	M3	MA	---		•	
DH2	SH3	DN	2'-8"x7'-0"x2"	DHM	SG-3P	DHM	1	PER MFR	PER MFR	PER MFR	--	M3	MA	--		•	
DH3	SH3	DN	2'-8"x7'-0"x2"	DHM	SG-3P	DHM	1	PER MFR	PER MFR	PER MFR	--	M3	MA	--		•	
DH4	SH3	DN	2'-8"x7'-0"x2"	DHM	SG-3P	DHM	1	PER MFR	PER MFR	PER MFR	--	M3	MA	--		•	
DH5	SH3	DN	2'-8"x7'-0"x2"	DHM	SG-3P	DHM	1	PER MFR	PER MFR	PER MFR	--	M3	MA	--		•	
DH6	SH3	DN	2'-8"x7'-0"x2"	DHM	SG-3P	DHM	1	PER MFR	PER MFR	PER MFR	--	M3	MA	--		•	
DH7	SH3	DN	2'-8"x7'-0"x2"	DHM	SG-3P	DHM	1	PER MFR	PER MFR	PER MFR	--	M3	MA	--		•	
DH8	SH3	DN	2'-8"x7'-0"x2"	DHM	SG-3P	DHM	1	PER MFR	PER MFR	PER MFR	--	M3	MA	--		•	
DH9	SH3	DN	2'-8"x7'-0"x2"	DHM	SG-3P	DHM	1	PER MFR	PER MFR	PER MFR	--	M3	MA	--		•	
DH10	SH3	DN	2'-8"x7'-0"x2"	DHM	SG-3P	DHM	1	PER MFR	PER MFR	PER MFR	--	M3	MA	--		•	
DH11	SH3	DN	2'-8"x7'-0"x2"	DHM	SG-3P	DHM	1	PER MFR	PER MFR	PER MFR	--	M3	MA	--		•	
DH12	SH3	DN	2'-8"x7'-0"x2"	DHM	SG-3P	DHM	1	PER MFR	PER MFR	PER MFR	--	M3	MA	--		•	
DH13	SH3	DN	2'-8"x7'-0"x2"	DHM	SG-3P	DHM	1	PER MFR	PER MFR	PER MFR	--	M3	MA	--		•	

DETENTION DOOR SCHEDULE

		DOOR				FRAME						KEYING			OPTIONS		
NUMBER	HDWR SET NO.	TYPE	SIZE (NOMINAL)	MATL	SECURITY GLAZING TYPE	TYPE	NUMBER	HEAD DETAIL	JAMB DETAIL	JAMB DETAIL	SILL DETAIL	SECURITY	MASTER	FIRE RATING	SHUTTER	FOOD PASS	NOTES
DH14	SH3	DN	2'-8"x7'-0"x2"	DHM	SG-3P	DHM	1	PER MFR	PER MFR	PER MFR	--	M3	MA	---		•	
DH101	SH6A	DN	3'-6"x7'-0"x2"	DHM	SG-15F	DHM	3					M2	MA	1 1/2 HR			
DH101A	SH2	DN	3'-6"x7'-0"x2"	DHM	SG-16F	DHM	1	6	5	5	--	M2	MA	1/3 HR			
DH101B	SH2A	DFG	3'-6"x7'-0"x2"	DHM	SG-2P	DHM	1	2	1	1	--	M2	MA	--			
DH104B	SH1A	F	3'-0"x7'-0"x2"	DHM	INSG-1	DHM	14	9	8	8	--	M2	MA	--			
DH105	SH9	DF	3'-0"x7'-0"x2"	DHM	---	DHM	2	1	1	1	--	P1	---	--			
DJ1	SH3	DN	2'-8"x7'-0"x2"	DHM	SG-3P	DHM	1	PER MFR	PER MFR	PER MFR	--	M3	MA	--		•	
DJ2	SH3	DN	3'-0"x7'-0"x2"	DHM	SG-3P	DHM	1	PER MFR	PER MFR	PER MFR	--	M3	MA	---		•	
DJ100	SH5	DFG	3'-0"x7'-0"x2"	DHM	SG-2P	DHM	7	2	1	1	--	M2	MA	---			
DK100A	SH1	DF	3'-0"x7'-0"x2"	DHM	---	DHM	1	4	3	3	--	M1	---	---			
DK102A	SH2	DN	4'-0"x7'-0"x2"	DHM	SG-1P	DHM	1	2	1	1	--	M2	MA	3/4 HR			
DK102B	SH6A	DG	3'-6"x7'-0"x2"	DHM	SG-16F	DHM	3	13 SIM	10 SIM	10 SIM	--	M6	MA	1 1/2 HR			
DK109	SH2	DN	4'-0"x7'-0"x2"	DHM	SG-16F	DHM	1	2	1	1	--	M2	MA	1/3 HR			
DK110A	SH1	DN	4'-0"x7'-0"x2"	DHM	SG-14F	DHM	1	12	11	11	14	M1	---	---			
DK110B	SH2	DN	4'-0"x7'-0"x2"	DHM	SG-16F	DHM	1	2	1	1	--	M2	MA	1/3 HR			
DK110C	SH2	DN	4'-0"x7'-0"x2"	DHM	SG-16F	DHM	1	2	1	1	--	M2	MA	3/4 HR			
DK115	SH2A	DG	3'-6"x7'-0"x2"	DHM	SG-16F	DHM	1	2	1	1	--	M7	MA	1/3 HR			
DM100	SH2	DG	3'-0"x7'-0"x2"	DHM	SG-16F	DHM	1	2	1	1	--	M8	MA	1/3 HR			
DP102A	SH6A	DN	3'-6"x7'-0"x2"	DHM	SG-16F	DHM	3	11	10	10	9	M2	MA	---			
DP102B	SH2	DFG	3'-0"x7'-0"x2"	DHM	SG-2P	DHM	13	2	1	1	--	M2	MA	---		•	
DP103	SH3	DFG	3'-0"x7'-0"x2"	DHM	SG-2P	DHM	16	PER MFR	PER MFR	PER MFR	--	M3	MA	---		•	
DP104	SH3	DG	3'-0"x7'-0"x2"	DHM	SG-2P	DHM	16	PER MFR	PER MFR	PER MFR	--	M3	MA	---		•	
DP106	SH3	DG	3'-0"x7'-0"x2"	DHM	SG-2P	DHM	16	2	1	1	--	M3	MA	---		•	
DP107	SH3	DG	3'-0"x7'-0"x2"	DHM	SG-2P	DHM	16	2	1	1	--	M3	MA	---		•	
DP110A	SH6	DFG	3'-6"x7'-0"x2"	DHM	SG-2P	DHM	4	13	10	10	14	M2	MA	---			
DP110B	SH6A	DFG	3'-6"x7'-0"x2"	DHM	SG-16F	DHM	4	13	10	10	14	M2	MA	1/3HR			
DP110C	SH2	DN	3'-0"x7'-0"x2"	DHM	SG-16F	DHM	1	2	1	1	--	M8	MA	1/3 HR			
DP114	SH2	DF	3'-0"x7'-0"x2"	DHM	---	DHM	1	2	1	1	--	M9	---	1/3 HR			
DP115	SH3	DG	3'-0"x7'-0"x2"	DHM	SG-2P	DHM	5	PER MFR	PER MFR	PER MFR	--	M3	MA	--		•	
DP116	SH3	DG	3'-0"x7'-0"x2"	DHM	SG-2P	DHM	5	PER MFR	PER MFR	PER MFR	--	M3	MA	--		•	
DP117	SH2	F	3'-0"x7'-0"x2"	DHM	SG-2P	DHM	5	2	1	1	--	M2	MA	--		•	
DP118	SH3	DFG	3'-0"x7'-0"x2"	DHM	SG-2P	DHM	16	2	1	1	--	M3	MA	---		•	
DP119	SH3	DFG	3'-0"x7'-0"x2"	DHM	SG-2P	DHM	16	2	1	1	--	M3	MA	---		•	
DP120	SH2	DFG	3'-0"x7'-0"x2"	DHM	SG-2P	DHM	5	2	1	1	--	M2	MA	--		•	
DP121	SH3	DFG	3'-0"x7'-0"x2"	DHM	SG-2P	DHM	16	2	1	1	--	M3	MA	---		•	
DP122	SH3	DG	3'-0"x7'-0"x2"	DHM	SG-2P	DHM	16	2	1	1

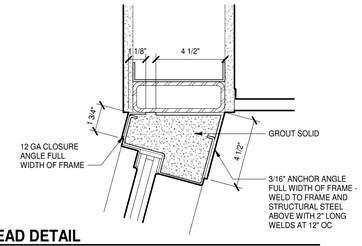

11 HEAD DETAIL — TYP A3.3.2 — 3" = 1'-0"

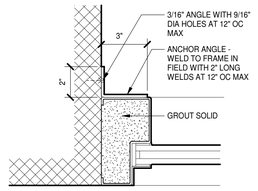

10 JAMB DETAIL — TYP A3.3.2 — 3" = 1'-0"

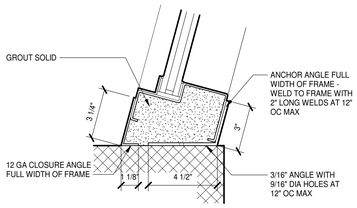

8 SILL DETAIL — TYP A3.3.2 — 3" = 1'-0"

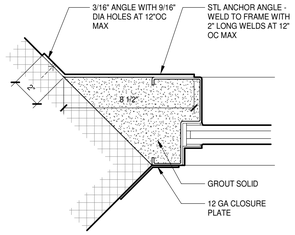

9 JAMB DETAIL — TYP A3.3.2 — 3" = 1'-0"

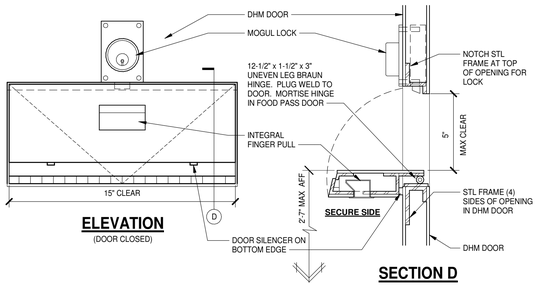

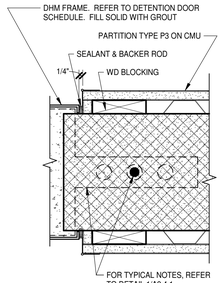

4 FOOD PASS — TYP A3.3.2 — 3" = 1'-0"

12 JAMB DETAIL — TYP A3.3.2 — 3" = 1'-0"

INMATE SIDE

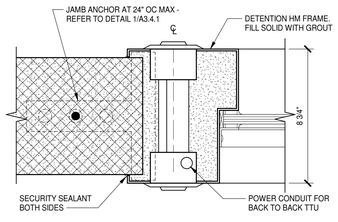

7 SECTION THRU TTU — A3.3.2 A3.3.2 — 3" = 1'-0"

INMATE SIDE

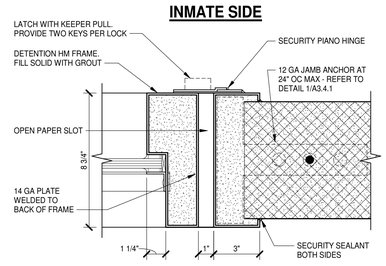

6 SECTION THRU PAPER PASS — A3.3.2 A3.3.2 — 3" = 1'-0"

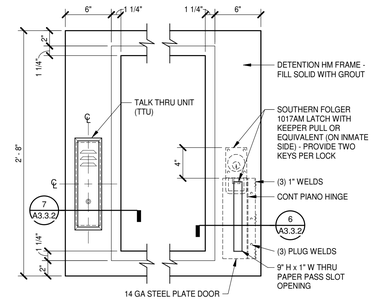

5 ELEVATION - VISITATION WINDOW — TYP A3.3.2 — 1 1/2" = 1'-0"

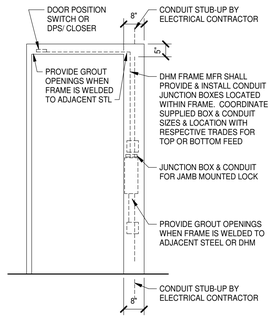

3 FRAME ELEVATION DETAILS — TYP A3.3.2 — 1/2" = 1'-0"

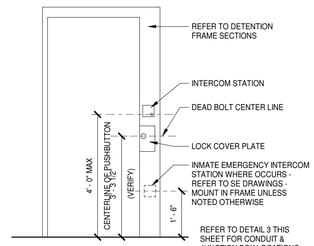

2 FRAME ELEVATION DETAILS — TYP A3.3.2 — 1/2" = 1'-0"

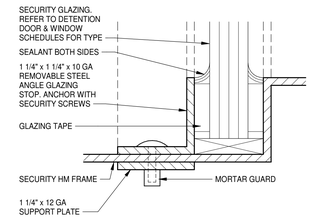

1 DETAIL - SECURITY GLAZING STOP — TYP A3.3.2 — 12" = 1'-0"

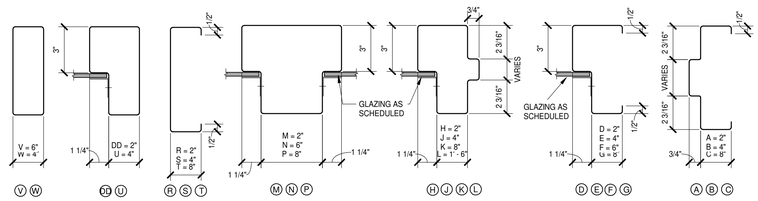

DETENTION FRAME SECTIONS

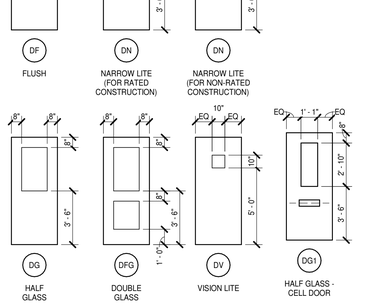

DETENTION DOOR TYPES

(ALL TYPES NOT NECESSARILY USED)

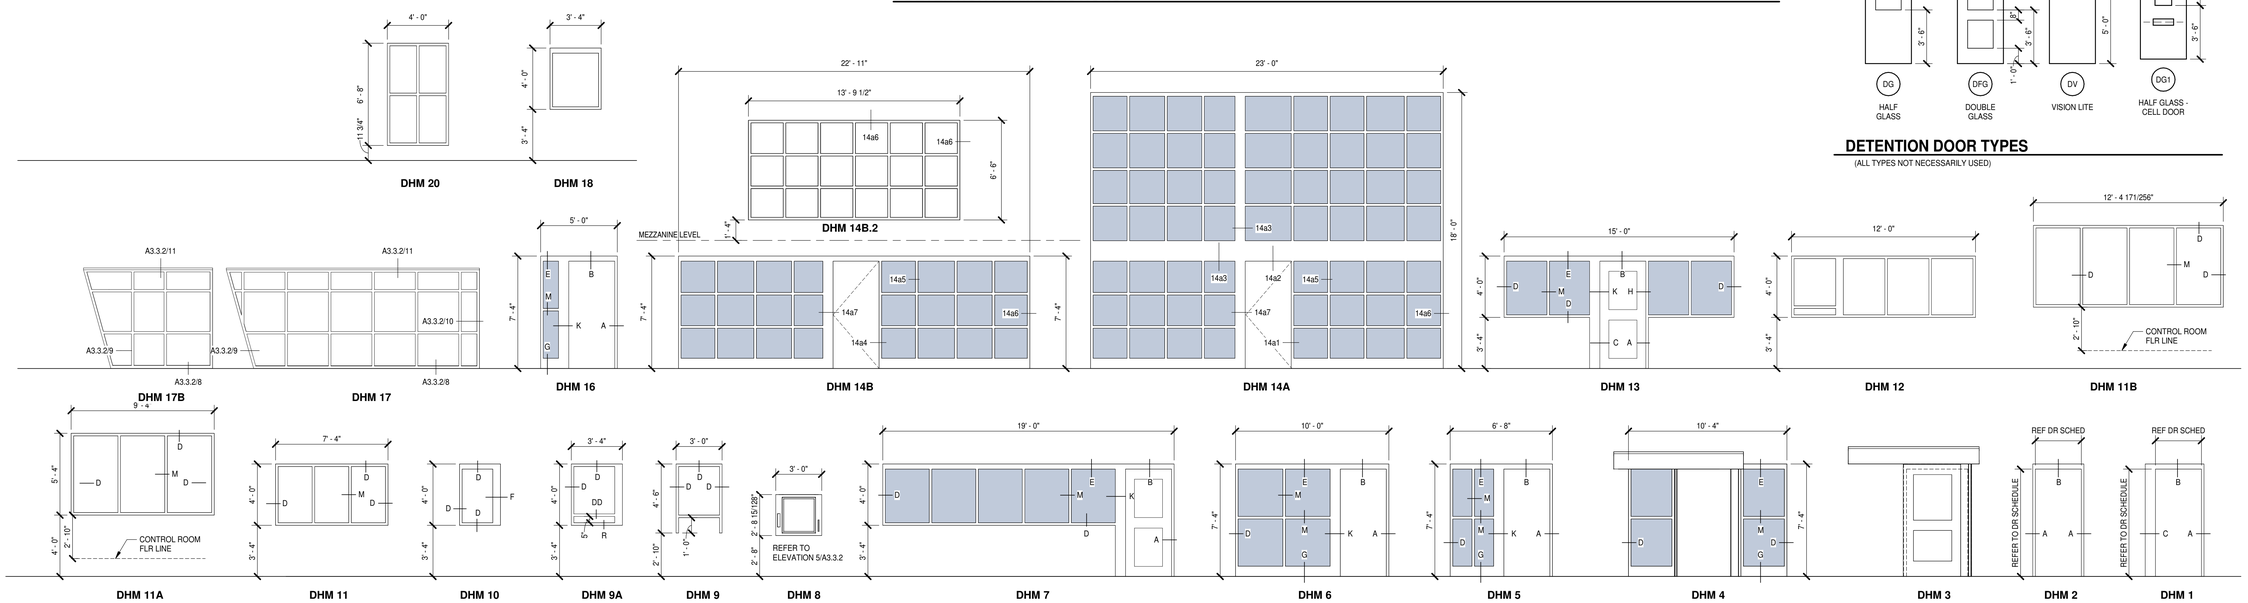

DETENTION FRAME TYPES

NO SCALE

MOSELEYARCHITECTS
6210 ARDREY KELL ROAD • THE HUB AT WAVERLY, SUITE 425 • CHARLOTTE, NC 28277
PHONE (704) 540-3755 FAX (704) 540-3754
MOSELEYARCHITECTS.COM

PROGRESS PRINT NOT FOR CONSTRUCTION

GEORGETOWN COUNTY DETENTION CENTER

GEORGETOWN COUNTY
2934 BROWNS FERRY RD, GEORGETOWN, SC 29440

PROJECT NO: 611315
DATE: FEBRUARY 26, 2024

REVISIONS	
DATE	DESCRIPTION

DETENTION DOOR & FRAME TYPES AND DETAILS

A3.3.2

2/26/2024 7:53:56 PM

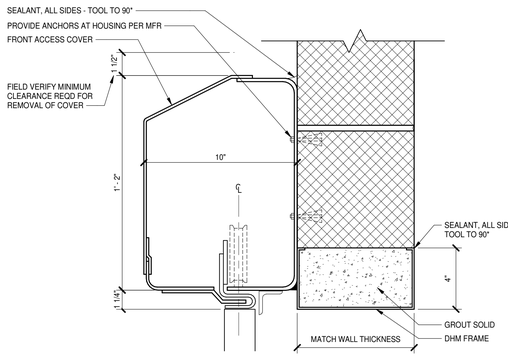

13 TYP A3.4.1 **HEAD DETAIL** 3" = 1'-0"

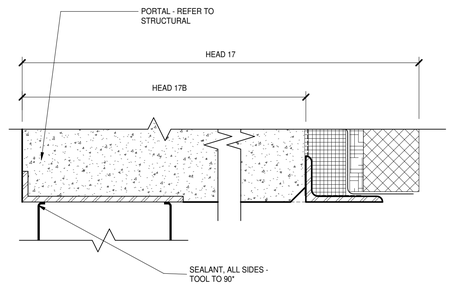

16 TYP A3.4.1 **HEAD DETAIL - PORTAL** 3" = 1'-0"

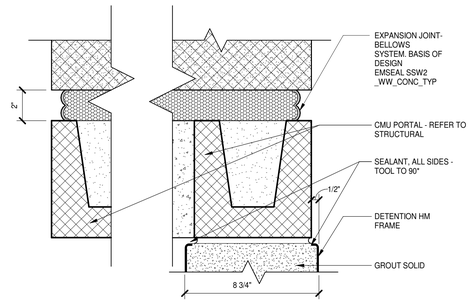

20 TYP A3.4.1 **HEAD DETAIL - PORTAL** 3" = 1'-0"

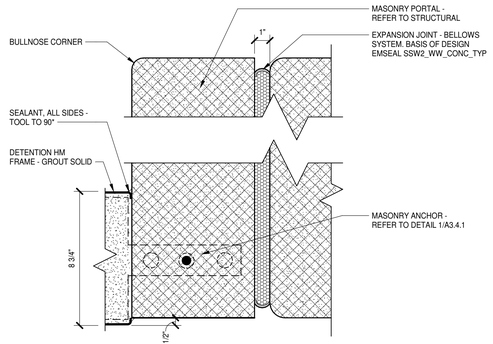

19 TYP A3.4.1 **JAMB DETAIL - PORTAL** 3" = 1'-0"

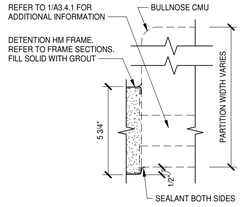

15 TYP A3.4.1 **INTERIOR BETWEEN THE JAMB - PROJECTED HEAD/JAMB/SILL** 3" = 1'-0"

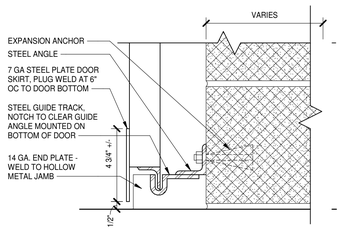

14 TYP A3.4.1 **SILL DETAIL - SLIDER CMU** 3" = 1'-0"

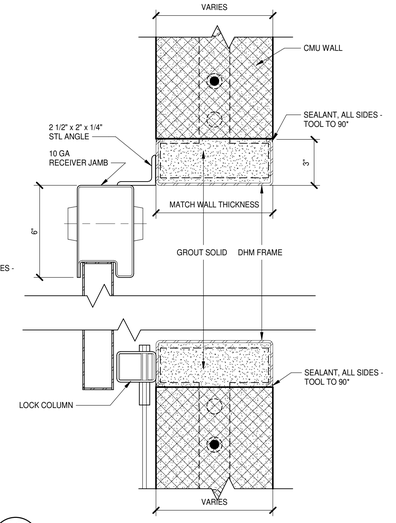

10 TYP A3.4.1 **JAMB DETAIL** 3" = 1'-0"

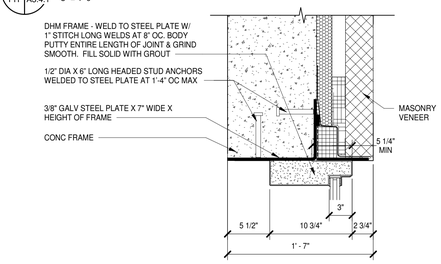

9 TYP A3.4.1 **HEAD DETAIL - REC YD FRAMES** 1 1/2" = 1'-0"

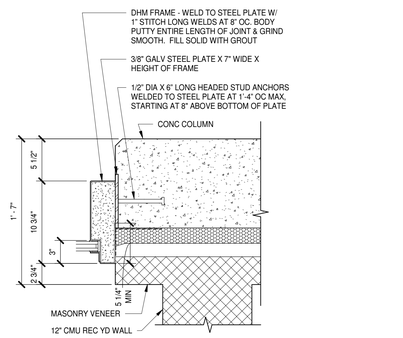

8 TYP A3.4.1 **JAMB DETAIL - REC YD FRAMES** 1 1/2" = 1'-0"

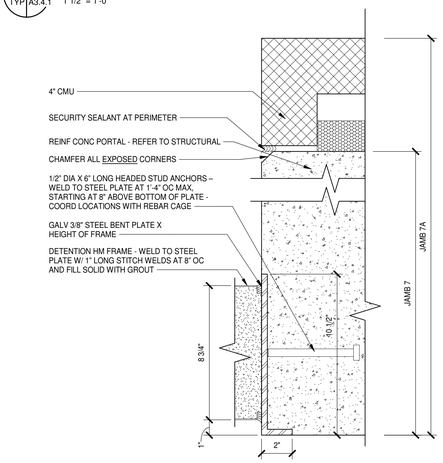

7 TYP A3.4.1 **JAMB DETAIL - REC YD PORTALS** 3" = 1'-0"

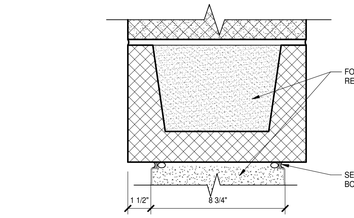

6 TYP A3.4.1 **HEAD DETAIL** 3" = 1'-0"

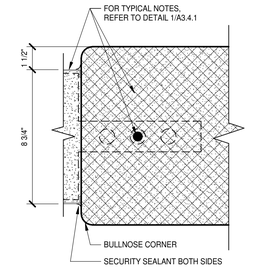

5 TYP A3.4.1 **JAMB DETAIL** 3" = 1'-0"

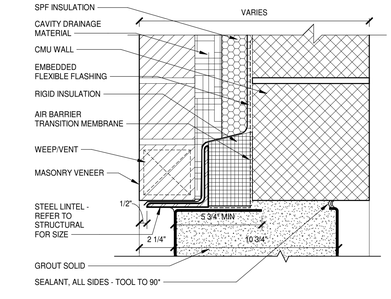

4 TYP A3.4.1 **HEAD DETAIL** 3" = 1'-0"

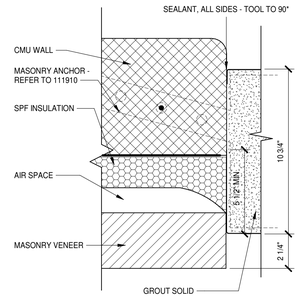

3 TYP A3.4.1 **JAMB DETAIL** 3" = 1'-0"

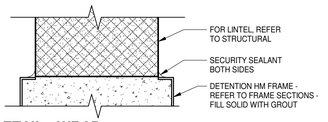

2 TYP A3.4.1 **HEAD DETAIL - WRAP** 3" = 1'-0"

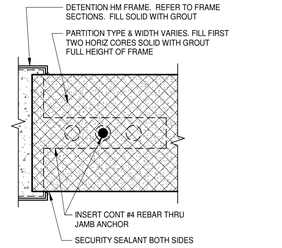

1 TYP A3.4.1 **JAMB DETAIL - WRAP** 3" = 1'-0"

MOSELEYARCHITECTS
6210 ARDREY KELL ROAD • THE HUB AT WAVERLY, SUITE 425 • CHARLOTTE, NC 28277
PHONE (704) 540-3755 FAX (704) 540-3754
MOSELEYARCHITECTS.COM

PROGRESS PRINT NOT FOR CONSTRUCTION

GEORGETOWN COUNTY DETENTION CENTER

GEORGETOWN COUNTY
2934 BROWNS FERRY RD, GEORGETOWN, SC 29440

PROJECT NO: 611315
DATE: FEBRUARY 26, 2024

REVISIONS	
DATE	DESCRIPTION

DETENTION DOOR AND FRAME DETAILS

A3.4.1

2/26/2024 7:53:57 PM

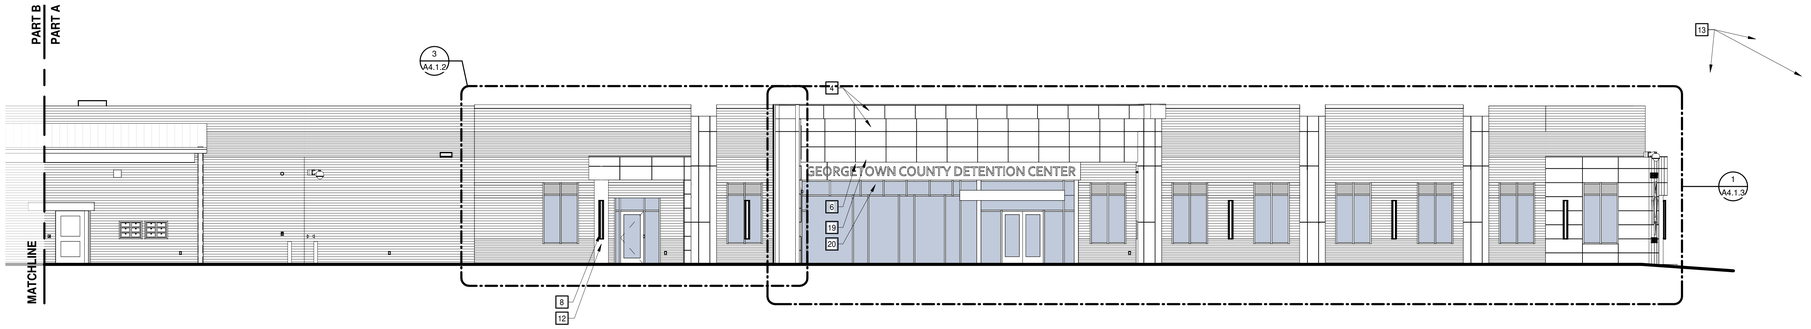

1 SOUTH ELEVATION - PART A
A4.1.1 1/8" = 1'-0"

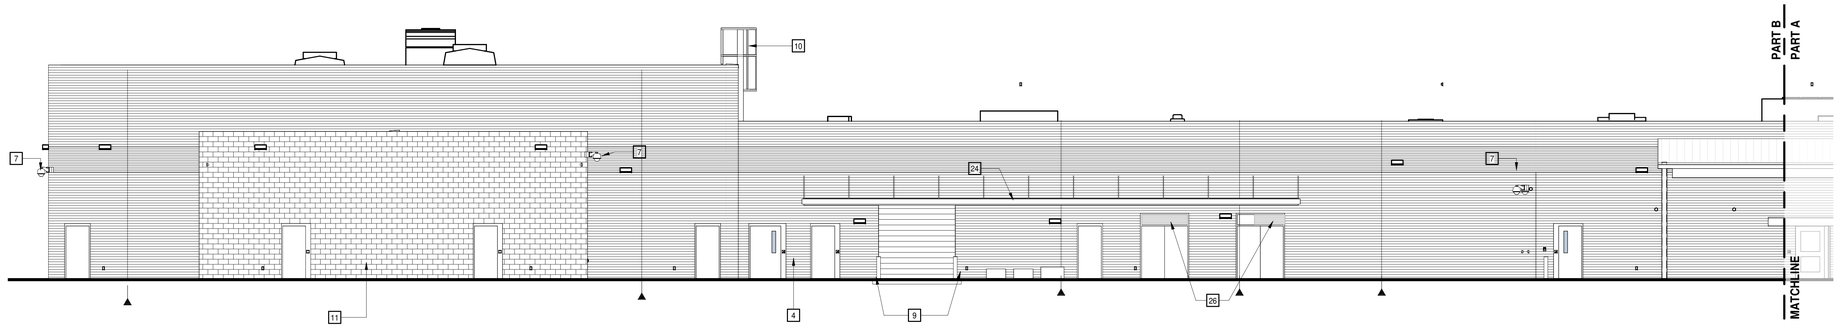

2 SOUTH ELEVATION - PART B
A2.1.2 A4.1.1 1/8" = 1'-0"

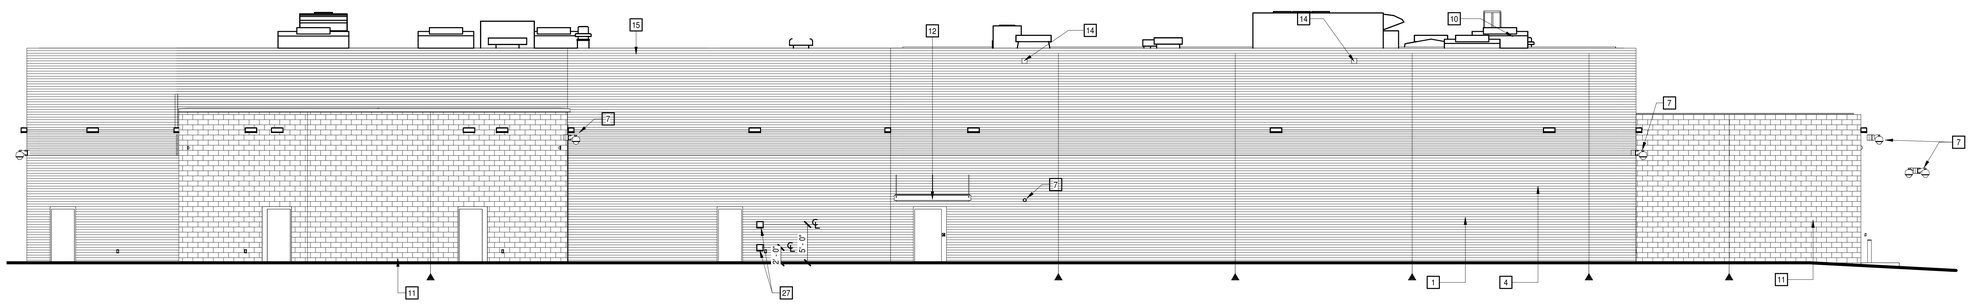

3 EAST ELEVATION - PART A
A2.1.3 A4.1.1 1/8" = 1'-0"

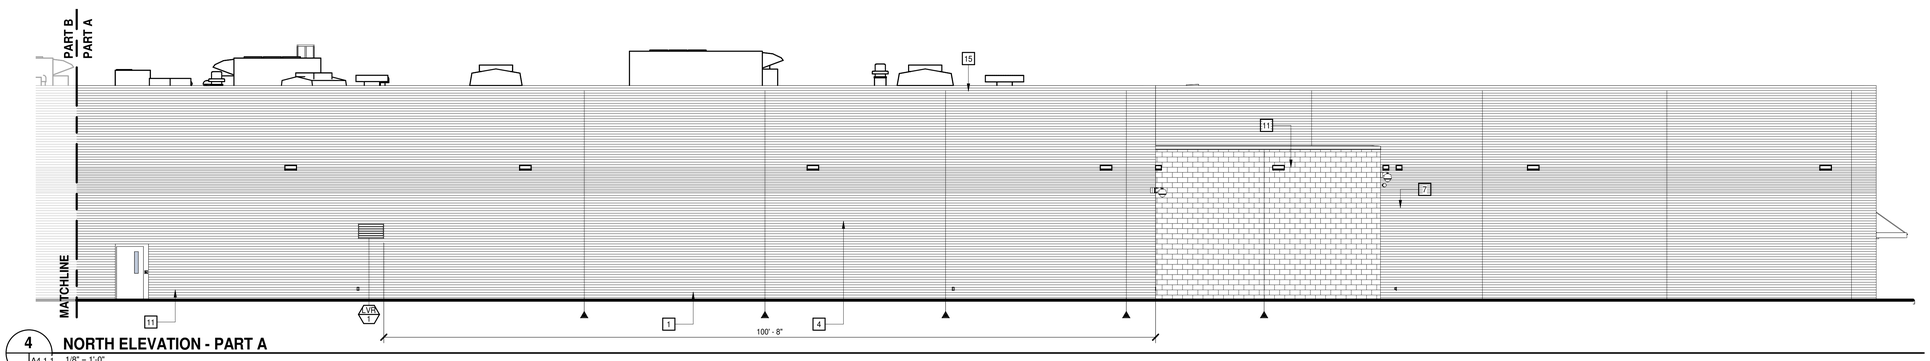

4 NORTH ELEVATION - PART A
A4.1.1 1/8" = 1'-0"

BUILDING ELEVATION KEYNOTES
REPRESENTED BY n

1	MODULAR BRICK - 3 PER 8 - COLOR 1
2	UTILITY BRICK 2 PER 8 - COLOR 1
3	MODULAR BRICK - 3 PER 8 - COLOR 2
4	ALUCOBOND FACADE -COLOR 1 AND COLOR 2
5	ALUCOBOND FACADE OVER METAL STUD FRAMING - COLOR 1
6	ALUCOBOND COLOR 3
7	SECURITY CAMERA - TYPICAL
8	EXTERIOR WALL SCONCE - B.O.D. ALVA LIGHTING TESSIE - 60"
9	BOLLARD
10	ROOF LADDER
11	SMOOTH FACE CMU - SEALED AND PAINTED
12	ALUCOBOND COLUMN COVER
13	FLAGPOLE
14	THRU-WALL ARCHITECTURAL OVERFLOW SCUPPER
15	METAL PARAPET COPING SYSTEM
16	DOUBLE INTERCOM AND CAMERA MOUNT
17	ALUMINUM STOREFRONT WINDOW - COLOR TBD -SEE A3.1.3
18	INSET ALUCOBOND PANEL OR SPANDREL GLAZING - TBD
19	14" ALUMINUM CUT-OUT LETTERS - FINAL COLOR SELECTION TBD
20	CURTAINWALL FACADE - SEE A3.1.3
21	SINGLE PROJECTD LINE OF UTILITY BRICK - PROTRUDING 1" OFF FACE OF BRICK FACADE
22	LEADERBOX AND DOWNSPOUT INTEGRATED INTO ALUCOBOND INSERT PANEL
23	ALUCOBOND INSERT PANEL - COLOR 2 AND COLOR 3
24	PRE-MANUFACTURED CANOPY DESIGNED PER HIGH WIND AND SEISMIC LOADS- COLOR TBD
25	<varies>
26	LOUVER LOCATION - SEE LOUVER SCHEDULE
27	CLOTHES DRYER VENT & WALL CAP - COORDINATE W/ MECHANICAL DRAWINGS

MOSELEYARCHITECTS
6210 ARDREY KELL ROAD • THE HUB AT WAVERLY, SUITE 425 • CHARLOTTE, NC 28277
PHONE (704) 540-3755 FAX (704) 540-3754
MOSELEYARCHITECTS.COM

PROGRESS PRINT NOT FOR CONSTRUCTION

GEORGETOWN COUNTY DETENTION CENTER

GEORGETOWN COUNTY
2934 BROWNS FERRY RD, GEORGETOWN, SC 29440

PROJECT NO: 611315
DATE: FEBRUARY 26, 2024

REVISIONS	
DATE	DESCRIPTION

BUILDING ELEVATIONS

A4.1.1

2/26/2024 7:54:10 PM

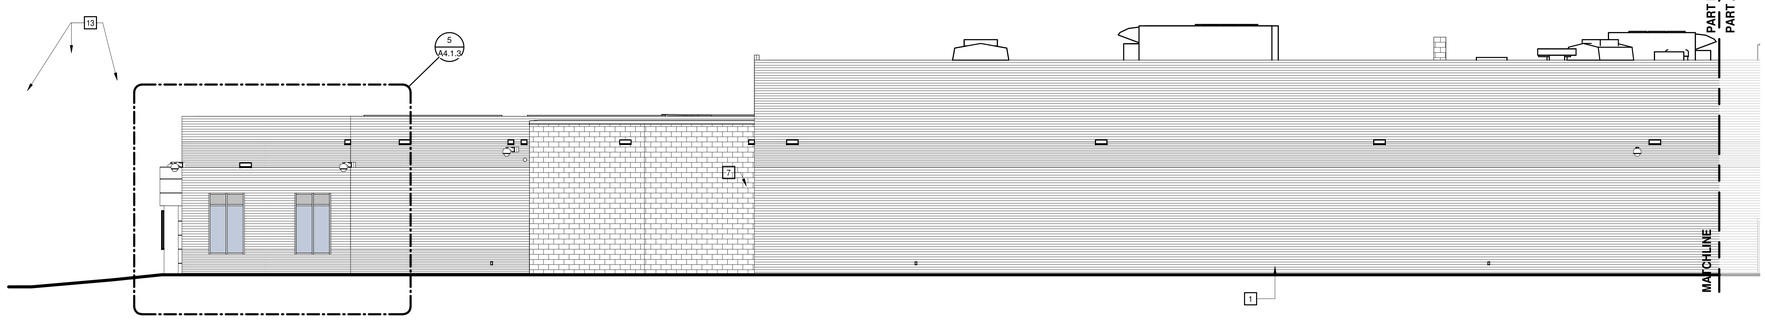

1 A4.1.2 **NORTH ELEVATION - PART B**
1/8" = 1'-0"

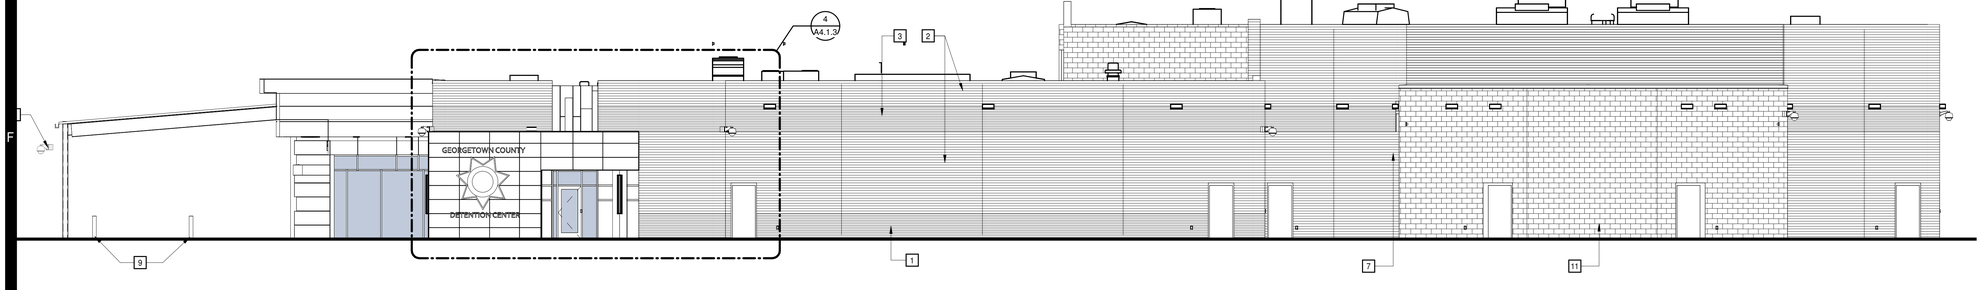

2 A2.1.1 A4.1.2 **WEST ELEVATION**
1/8" = 1'-0"

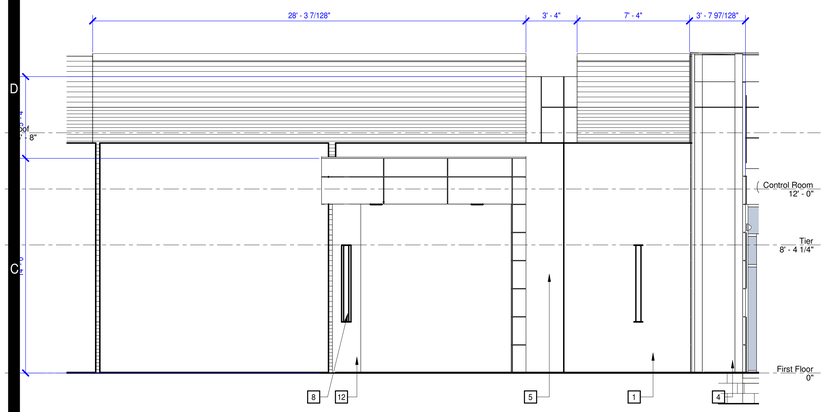

3 A4.1.1 A4.1.2 **SOUTH ELEVATION - MAGISTRATE ENTRANCE**
1/4" = 1'-0"

BUILDING ELEVATION KEYNOTES

REPRESENTED BY n

1	MODULAR BRICK - 3 PER 8 - COLOR 1
2	UTILITY BRICK 2 PER 8 - COLOR 1
3	MODULAR BRICK - 3 PER 8 - COLOR 2
4	ALUCOBOND FACADE -COLOR 1 AND COLOR 2
5	ALUCOBOND FACADE OVER METAL STUD FRAMING - COLOR 1
6	ALUCOBOND COLOR 3
7	SECURITY CAMERA - TYPICAL
8	EXTERIOR WALL SCONCE - B.O.D. ALVA LIGHTING TESSIE - 60"
9	BOLLARD
10	ROOF LADDER
11	SMOOTH FACE CMU - SEALED AND PAINTED
12	ALUCOBOND COLUMN COVER
13	FLAGPOLE
14	THRU-WALL ARCHITECTURAL OVERFLOW SCUPPER
15	METAL PARAPET COPING SYSTEM
16	DOUBLE INTERCOM AND CAMERA MOUNT
17	ALUMINUM STOREFRONT WINDOW - COLOR TBD -SEE A3.1.3
18	INSET ALUCOBOND PANEL OR SPANDREL GLAZING - TBD
19	14" ALUMINUM CUT-OUT LETTERS - FINAL COLOR SELECTION TBD
20	CURTAINWALL FACADE - SEE A3.1.3
21	SINGLE PROJECTD LINE OF UTILITY BRICK - PROTRUDING 1" OFF FACE OF BRICK FACADE
22	LEADERBOX AND DOWNSPOUT INTEGRATED INTO ALUCOBOND INSERT PANEL
23	ALUCOBOND INSERT PANEL - COLOR 2 AND COLOR 3
24	PRE-MANUFACTURED CANOPY DESIGNED PER HIGH WIND AND SEISMIC LOADS- COLOR TBD
25	<varies>
26	LOUVER LOCATION - SEE LOUVER SCHEDULE
27	CLOTHES DRYER VENT & WALL CAP - COORDINATE W/ MECHANICAL DRAWINGS

MOSELEYARCHITECTS
6210 ARDREY KELL ROAD • THE HUB AT WAVERLY, SUITE 425 • CHARLOTTE, NC 28277
PHONE (704) 540-3755 FAX (704) 540-3754
MOSELEYARCHITECTS.COM

PROGRESS PRINT NOT FOR CONSTRUCTION

GEORGETOWN COUNTY DETENTION CENTER

GEORGETOWN COUNTY
2934 BROWNS FERRY RD, GEORGETOWN, SC 29440

PROJECT NO: 611315
DATE: FEBRUARY 26, 2024

REVISIONS	
DATE	DESCRIPTION

BUILDING ELEVATIONS

A4.1.2

2/26/2024 7:54:16 PM

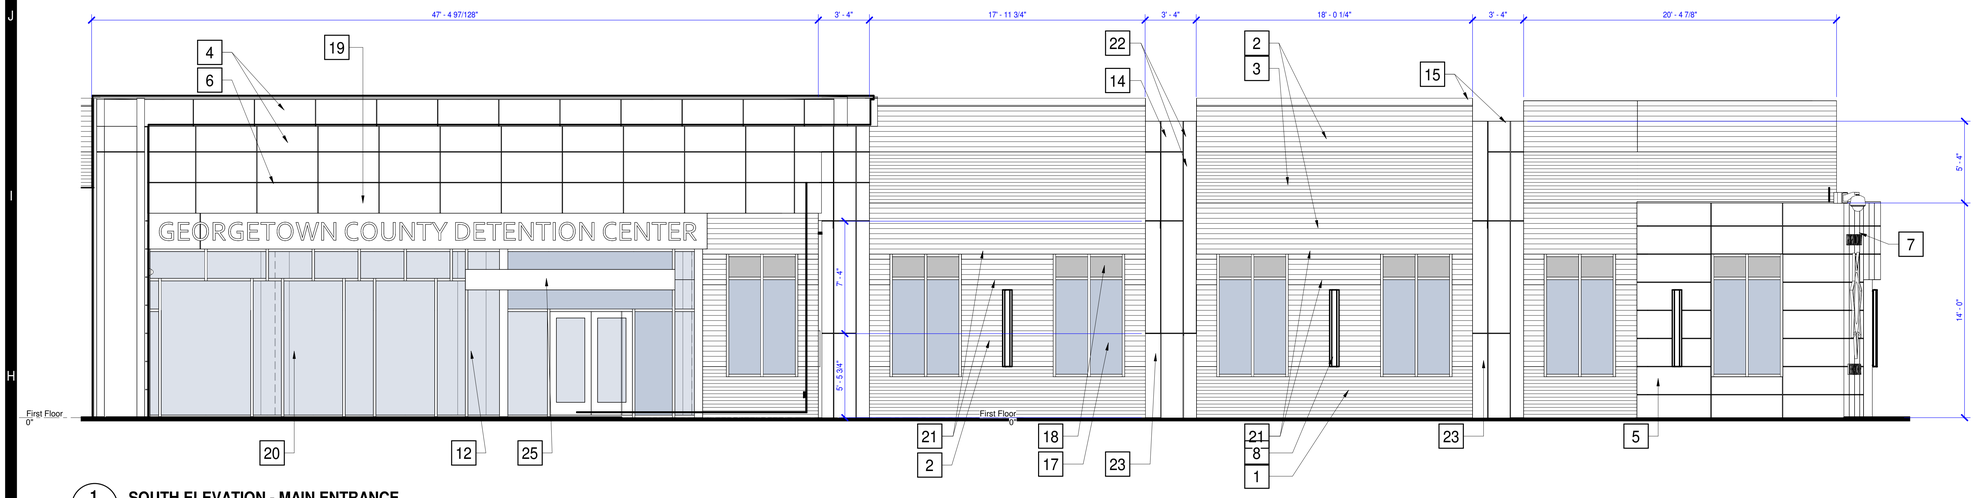

1 SOUTH ELEVATION - MAIN ENTRANCE

A4.1.1 | A4.1.3 — 1/4" = 1'-0"

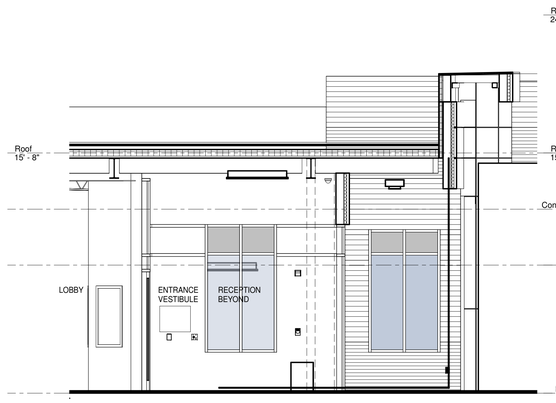

2 SOUTH ELEVATION - ENTRANCE VESTIBULE

A2.1.1 | A4.1.3 — 1/4" = 1'-0"

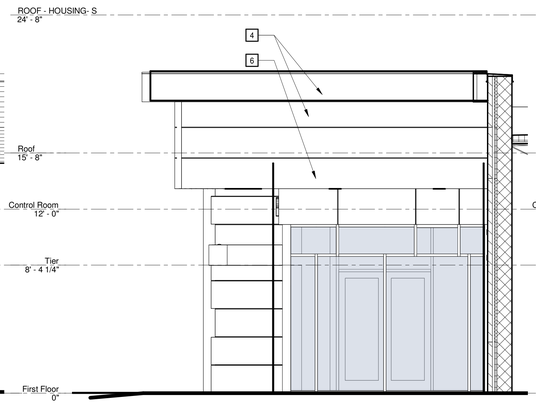

3 WEST ELEVATION - MAIN ENTRANCE

A2.1.1 | A4.1.3 — 1/4" = 1'-0"

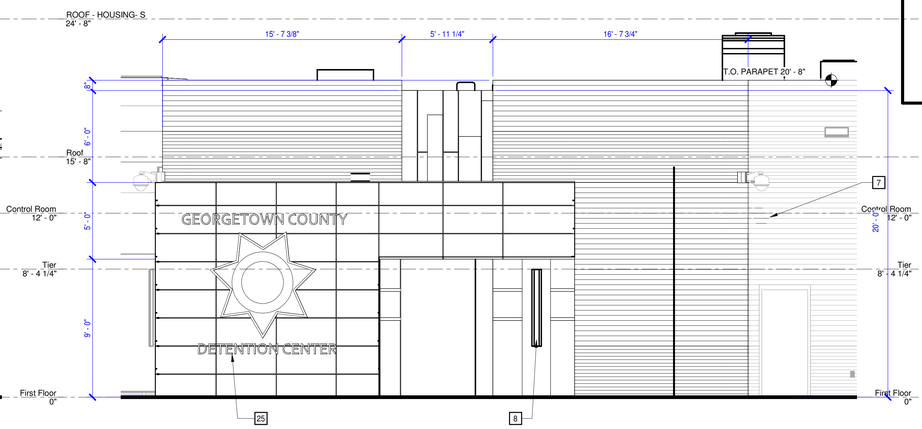

4 WEST ELEVATION - ADMIN ENTRANCE

A4.1.2 | A4.1.3 — 1/4" = 1'-0"

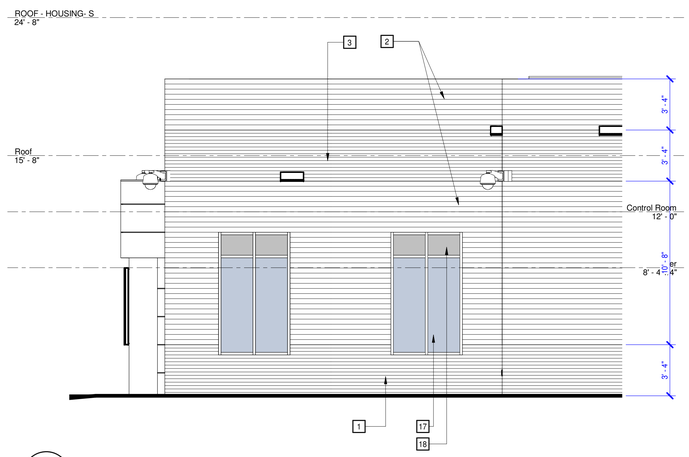

5 NORTH ELEVATION - ADMIN ENTRANCE

A4.1.2 | A4.1.3 — 1/4" = 1'-0"

BUILDING ELEVATION KEYNOTES

REPRESENTED BY n

1	MODULAR BRICK - 3 PER 8 - COLOR 1
2	UTILITY BRICK 2 PER 8 - COLOR 1
3	MODULAR BRICK - 3 PER 8 - COLOR 2
4	ALUCOBOND FACADE -COLOR 1 AND COLOR 2
5	ALUCOBOND FACADE OVER METAL STUD FRAMING - COLOR 1
6	ALUCOBOND COLOR 3
7	SECURITY CAMERA - TYPICAL
8	EXTERIOR WALL SCONCE - B.O.D. ALVA LIGHTING TESSIE - 60"
9	BOLLARD
10	ROOF LADDER
11	SMOOTH FACE CMU - SEALED AND PAINTED
12	ALUCOBOND COLUMN COVER
13	FLAGPOLE
14	THRU-WALL ARCHITECTURAL OVERFLOW SCUPPER
15	METAL PARAPET COPING SYSTEM
16	DOUBLE INTERCOM AND CAMERA MOUNT
17	ALUMINUM STOREFRONT WINDOW - COLOR TBD -SEE A3.1.3
18	INSET ALUCOBOND PANEL OR SPANDREL GLAZING - TBD
19	14" ALUMINUM CUT-OUT LETTERS - FINAL COLOR SELECTION TBD
20	CURTAINWALL FACADE - SEE A3.1.3
21	SINGLE PROJECTD LINE OF UTILITY BRICK - PROTRUDING 1" OFF FACE OF BRICK FACADE
22	LEADERBOX AND DOWNSPOUT INTEGRATED INTO ALUCOBOND INSERT PANEL
23	ALUCOBOND INSERT PANEL - COLOR 2 AND COLOR 3
24	PRE-MANUFACTURED CANOPY DESIGNED PER HIGH WIND AND SEISMIC LOADS- COLOR TBD
25	<varies>
26	LOUVER LOCATION - SEE LOUVER SCHEDULE
27	CLOTHES DRYER VENT & WALL CAP - COORDINATE W/ MECHANICAL DRAWINGS

MOSELEYARCHITECTS
6210 ARDREY KELL ROAD • THE HUB AT WAVERLY, SUITE 425 • CHARLOTTE, NC 28277
PHONE (704) 540-3755 FAX (704) 540-3754
MOSELEYARCHITECTS.COM

PROGRESS PRINT NOT FOR CONSTRUCTION

GEORGETOWN COUNTY DETENTION CENTER

GEORGETOWN COUNTY
2934 BROWNS FERRY RD, GEORGETOWN, SC 29440

PROJECT NO: 611315
DATE: FEBRUARY 26, 2024

REVISIONS	
DATE	DESCRIPTION

ENLARGED EXTERIOR ELEVATIONS

A4.1.3

2/26/2024 7:54:22 PM

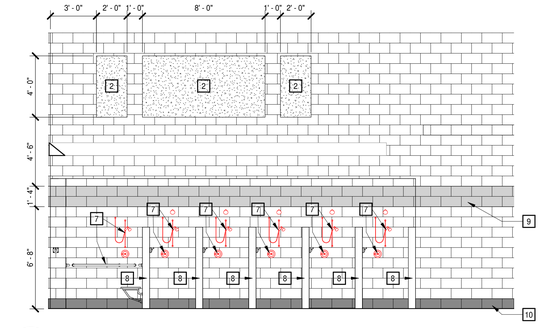

11 A2.1.4 A4.2.1 **INTERIOR ELEVATION - TYPICAL**
1/4" = 1'-0"

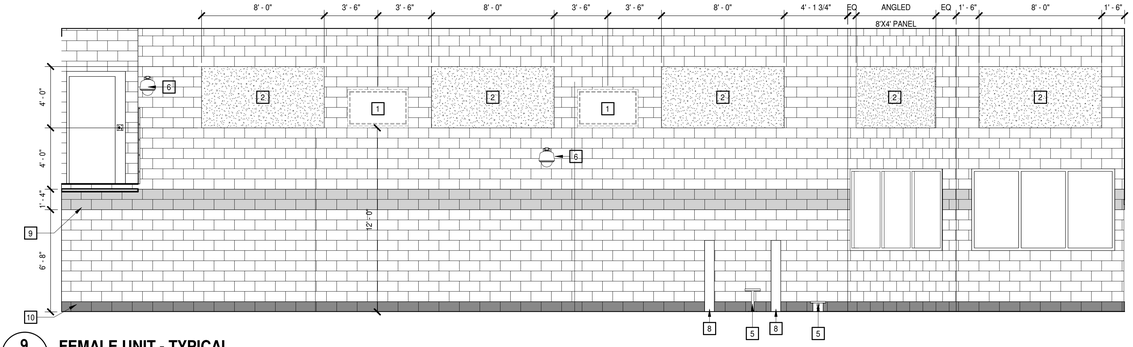

9 A2.1.2 A4.2.1 **FEMALE UNIT - TYPICAL**
1/4" = 1'-0"

INTERIOR ELEVATION LEGEND

- ACOUSTIC STRETCHED-FABRIC WALL SYSTEM, REFER TO DIVISION 9
- WOOD FIBER SOUND-ABSORBING UNITS, REFER TO DIVISION 9

CASEWORK KEYNOTES

REPRESENTED BY n

APPLIES TO DRAWINGS A4.2

1	WALL MOUNTED TELEVISION (NIC)
2	WOOD FIBER SOUND-ABSORBING UNITS. TO RECEIVE ACCENT PAINT, COLOR TBD.
3	ACOUSTIC STRETCHED-FABRIC WALL SYSTEM.
4	PARTITION PANEL
5	DETENTION STOOL
6	WALL MOUNTED CAMERA
7	SHOWER ACCESSORIES
8	CMU WALL.
9	ACCENT PAINT LOCATION. CONTINUOUS AROUND ENTIRE ROOM.
10	EPOXY PAINT BASE COLOR. CONTINUOUS AROUND ENTIRE ROOM

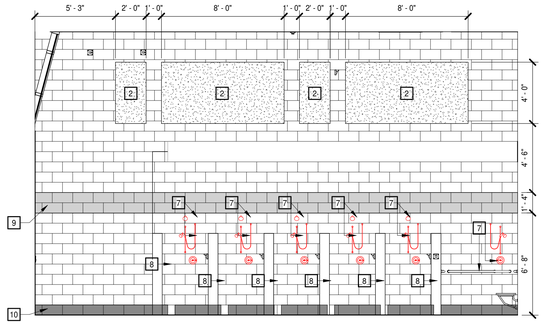

10 A2.1.4 A4.2.1 **INTERIOR ELEVATION - TYPICAL**
1/4" = 1'-0"

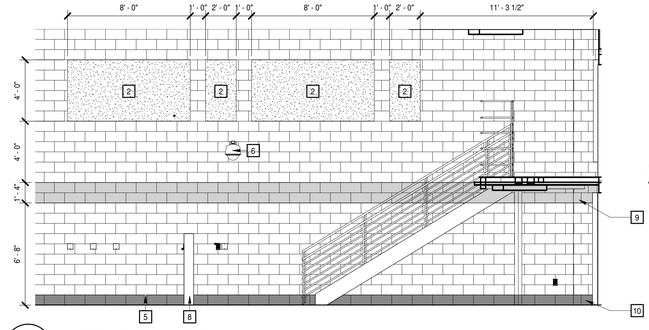

8 A2.1.4 A4.2.1 **INTERIOR ELEVATION - HH01**
1/4" = 1'-0"

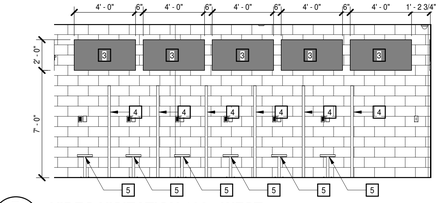

7 A2.1.1 A4.2.1 **VIDEO VISITATION 108 - WEST**
1/4" = 1'-0"

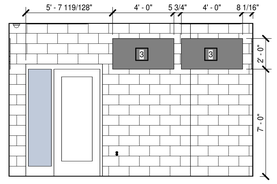

6 A2.1.1 A4.2.1 **VIDEO VISITATION 108 - NORTH**
1/4" = 1'-0"

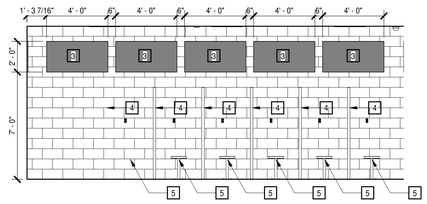

5 A2.1.1 A4.2.1 **VIDEO VISITATION 108 - EAST**
1/4" = 1'-0"

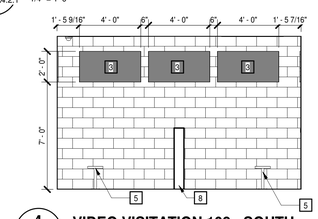

4 A2.1.1 A4.2.1 **VIDEO VISITATION 108 - SOUTH**
1/4" = 1'-0"

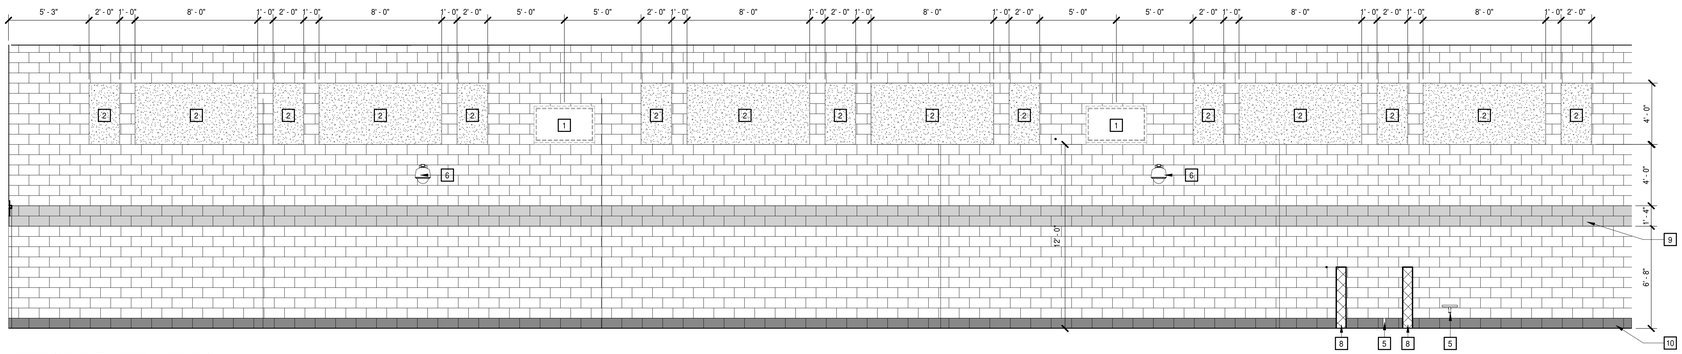

3 A2.1.4 A4.2.1 **INTERIOR ELEVATION - TYPICAL**
1/4" = 1'-0"

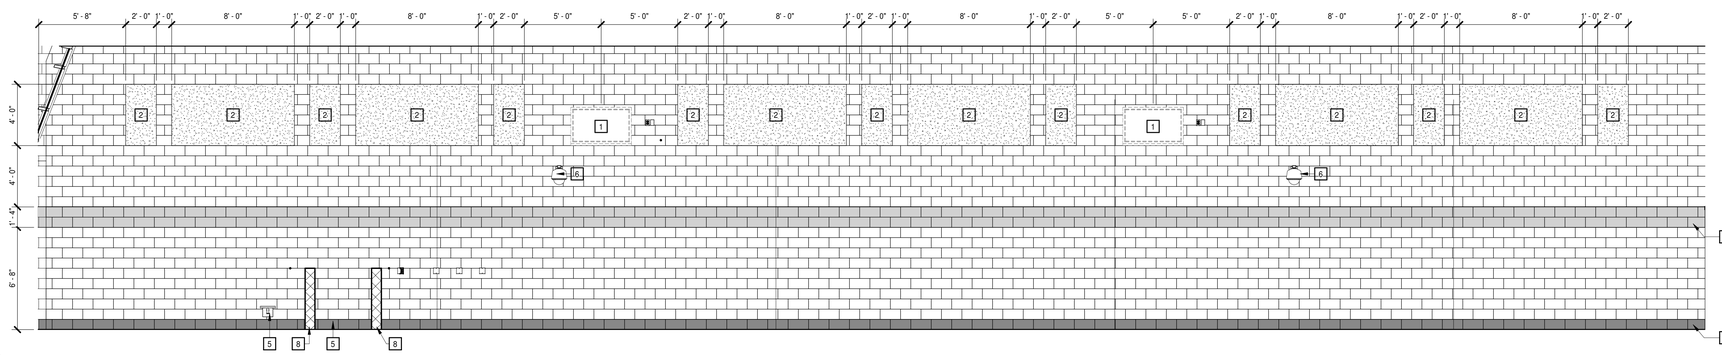

2 A2.1.1 A4.2.1 **INTERIOR ELEVATION - TYPICAL**
1/4" = 1'-0"

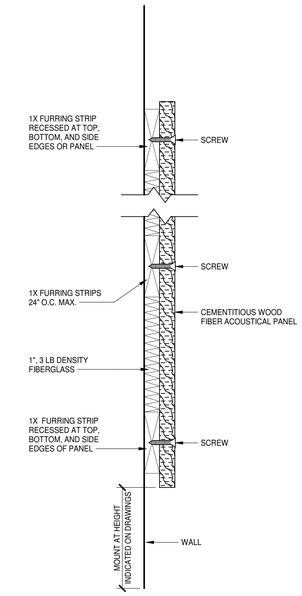

1 A4.2.1 **CEMENTITIOUS ACOUSTICAL PANEL MOUNTING DETAIL**
3" = 1'-0"

MOSELEYARCHITECTS
6210 ARDREY KELL ROAD • THE HUB AT WAVERLY, SUITE 425 • CHARLOTTE, NC 28277
PHONE (704) 540-3755 FAX (704) 540-3754
MOSELEYARCHITECTS.COM

PROGRESS PRINT NOT FOR CONSTRUCTION

GEORGETOWN COUNTY DETENTION CENTER

GEORGETOWN COUNTY
2934 BROWNS FERRY RD, GEORGETOWN, SC 29440

PROJECT NO: 611315
DATE: FEBRUARY 26, 2024

REVISIONS

DATE	DESCRIPTION

INTERIOR ELEVATIONS

A4.2.1

2/26/2024 7:54:34 PM

INTERIOR ELEVATION LEGEND

ACOUSTIC STRETCHED-FABRIC WALL SYSTEM, REFER TO DIVISION 9

WOOD FIBER SOUND-ABSORBING UNITS, REFER TO DIVISION 9

CASEWORK KEYNOTES

REPRESENTED BY n

APPLIES TO DRAWINGS A4.2

1	WALL MOUNTED TELEVISION (NIC)
2	WOOD FIBER SOUND-ABSORBING UNITS. TO RECEIVE ACCENT PAINT, COLOR TBD.
3	ACOUSTIC STRETCHED-FABRIC WALL SYSTEM.
4	PARTITION PANEL
5	DETENTION STOOL
6	WALL MOUNTED CAMERA
7	SHOWER ACCESSORIES
8	CMU WALL.
9	ACCENT PAINT LOCATION. CONTINUOUS AROUND ENTIRE ROOM.
10	EPOXY PAINT BASE COLOR. CONTINUOUS AROUND ENTIRE ROOM

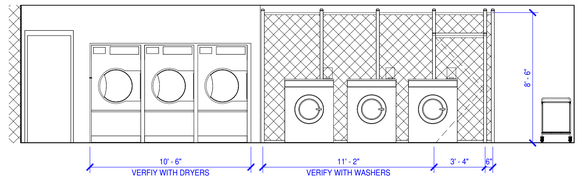

1 A2.1.3 A4.2.2 **INTERIOR ELEVATION** 1/4" = 1'-0"

MOSELEY ARCHITECTS

6210 ARDREY KELL ROAD • THE HUB AT WAVERLY, SUITE 425 • CHARLOTTE, NC 28277
PHONE (704) 540-3755 FAX (704) 540-3754
MOSELEYARCHITECTS.COM

PROGRESS PRINT NOT FOR CONSTRUCTION

GEORGETOWN COUNTY DETENTION CENTER

GEORGETOWN COUNTY
2934 BROWNS FERRY RD, GEORGETOWN, SC 29440

PROJECT NO: 611315
DATE: FEBRUARY 26, 2024

REVISIONS	
DATE	DESCRIPTION

INTERIOR ELEVATIONS

A4.2.2

2/26/2024 7:54:38 PM

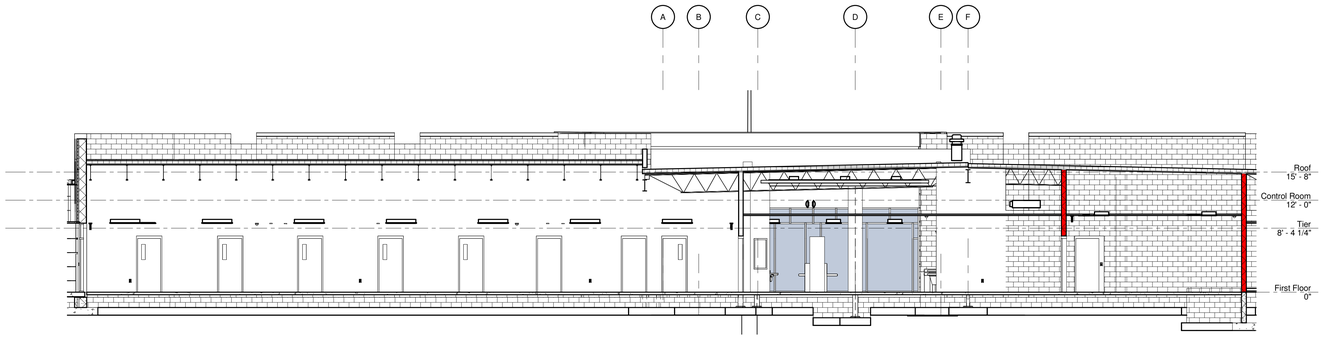

3 A2.1.1 A5.0.1 **PARTIAL BUILDING SECTION**
1/8" = 1'-0"

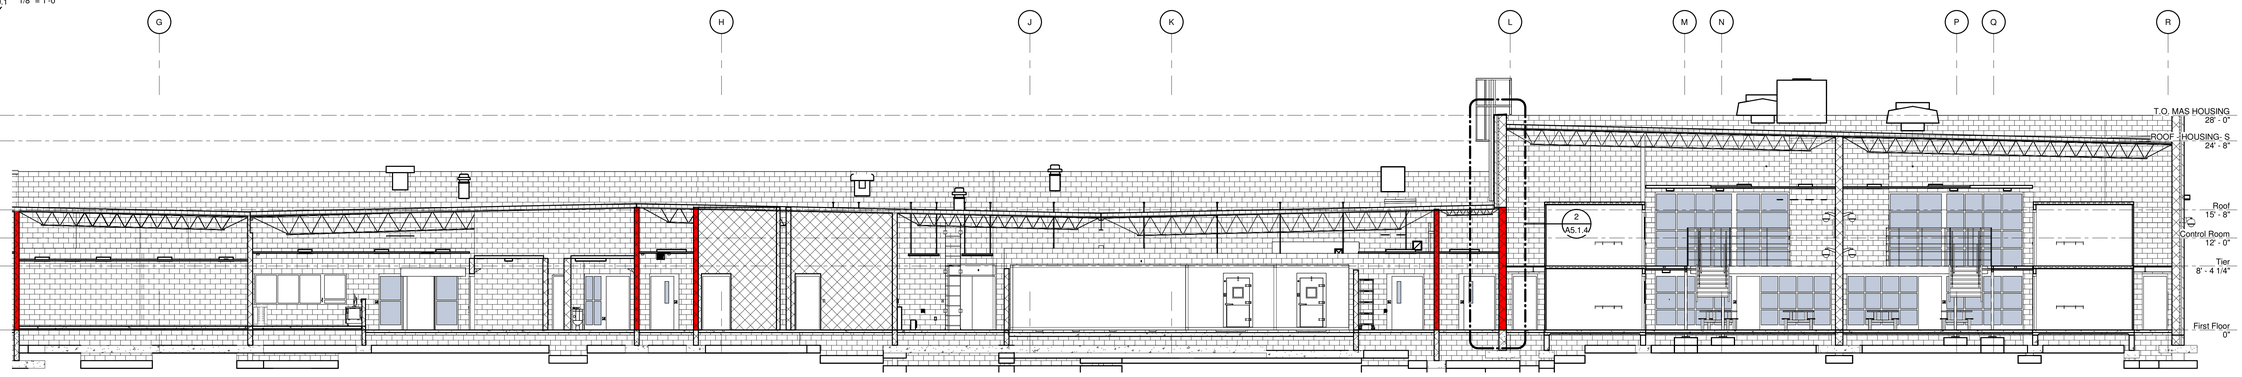

2 A2.1.1 A5.0.1 **PARTIAL BUILDING SECTION**
1/8" = 1'-0"

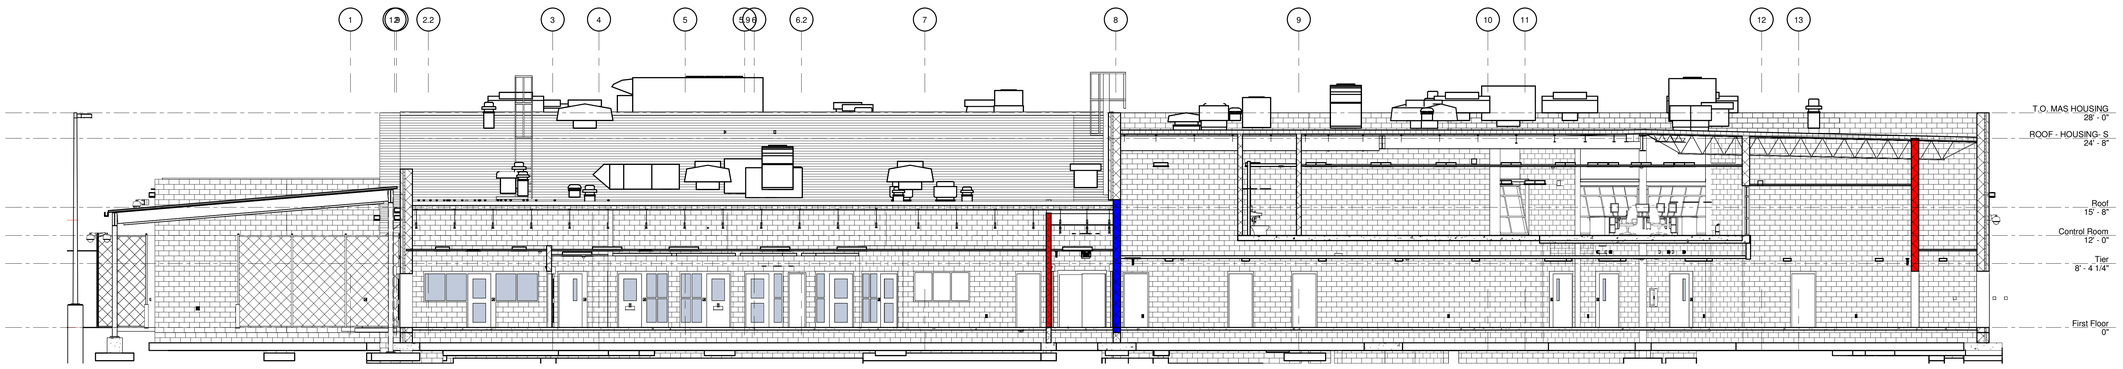

1 A2.1.1 A5.0.1 **BUILDING SECTION**
1/8" = 1'-0"

2/26/2024 7:54:46 PM

MOSELEYARCHITECTS
6210 ARDREY KELL ROAD • THE HUB AT WAVERLY, SUITE 425 • CHARLOTTE, NC 28277
PHONE (704) 540-3755 FAX (704) 540-3754
MOSELEYARCHITECTS.COM

PROGRESS
PRINT NOT FOR CONSTRUCTION

GEORGETOWN COUNTY DETENTION CENTER

GEORGETOWN COUNTY
2934 BROWNS FERRY RD, GEORGETOWN, SC 29440

PROJECT NO: 611315
DATE: FEBRUARY 26, 2024

REVISIONS	
DATE	DESCRIPTION

BUILDING SECTIONS

A5.0.1

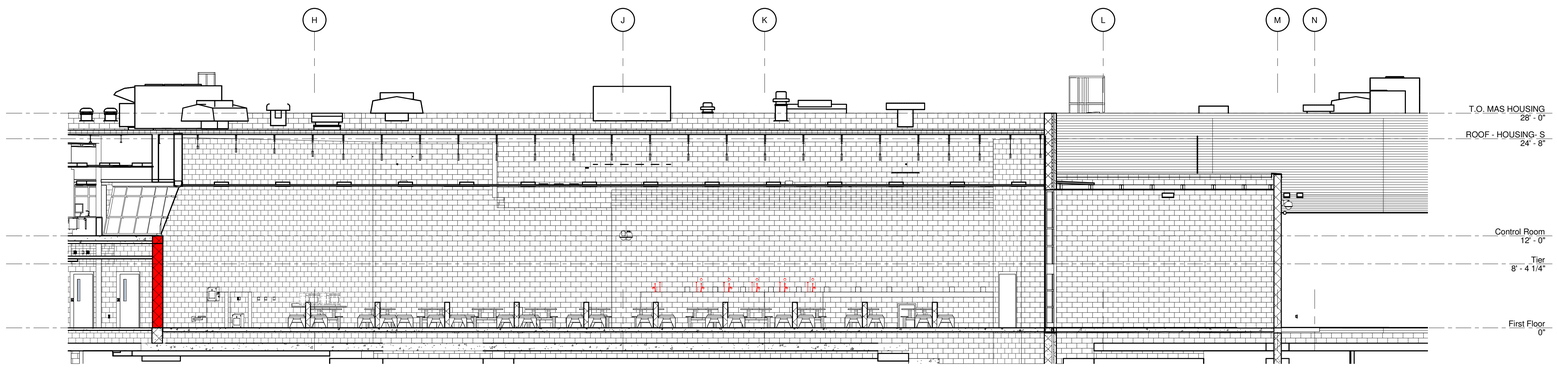

3 A5.0.2 **PARTIAL BUILDING SECTION**
1/8" = 1'-0"

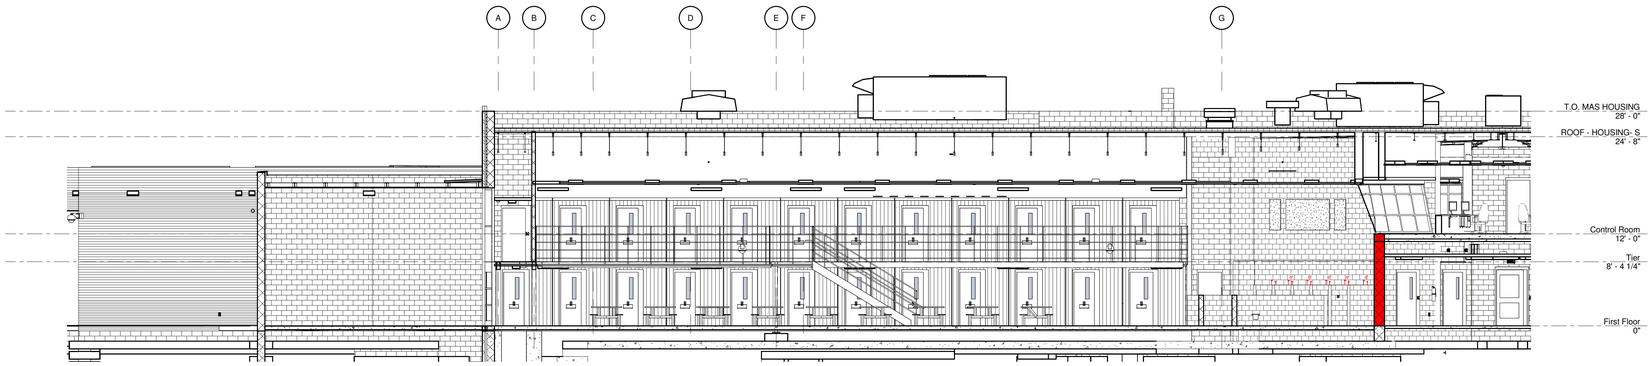

2 A2.1.4 A5.0.2 **PARTIAL BUILDING SECTION**
1/8" = 1'-0"

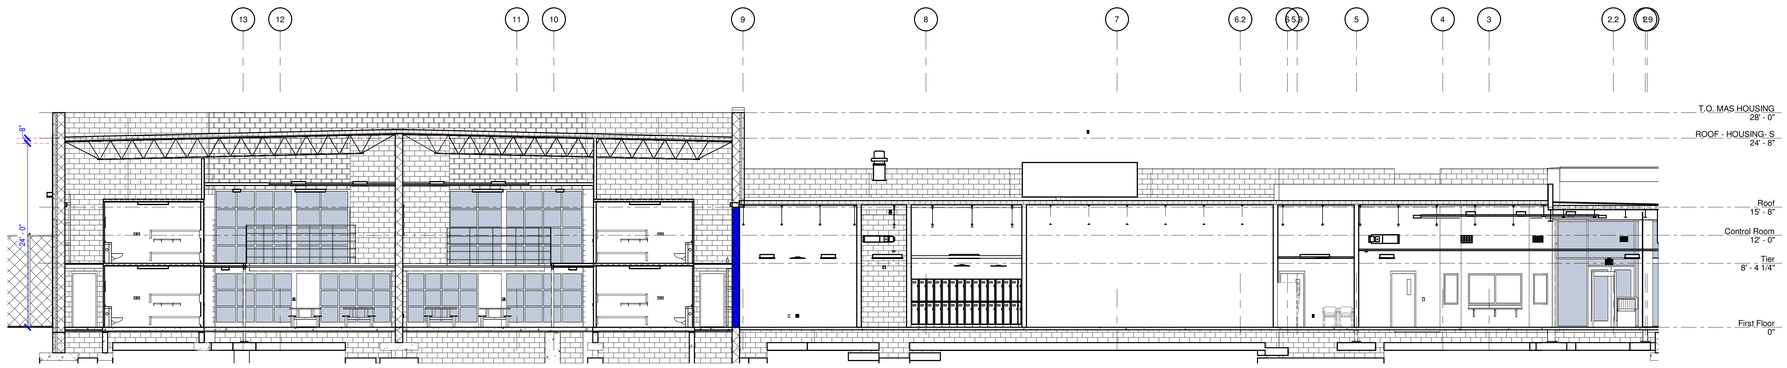

1 A2.1.1 A5.0.2 **BUILDING SECTION**
1/8" = 1'-0"

MOSELEYARCHITECTS
6210 ARDREY KELL ROAD • THE HUB AT WAVERLY, SUITE 425 • CHARLOTTE, NC 28277
PHONE (704) 540-3755 FAX (704) 540-3754
MOSELEYARCHITECTS.COM

PROGRESS
PRINT NOT FOR CONSTRUCTION

GEORGETOWN COUNTY DETENTION CENTER

GEORGETOWN COUNTY
2934 BROWNS FERRY RD, GEORGETOWN, SC 29440

PROJECT NO: 611315
DATE: FEBRUARY 26, 2024

REVISIONS	
DATE	DESCRIPTION

BUILDING SECTIONS

A5.0.2

2/26/2024 7:54:55 PM

WALL SECTION KEYNOTES

REPRESENTED BY (n)

APPLIES TO DRAWINGS A5.1.1 - A5.1.n

1	MODULAR BRICK - 3 PER 8 - COLOR 1
2	MODULAR BRICK - 3 PER 8 - COLOR 2
3	UTILITY BRICK 2 PER 8 - COLOR 1
4	5/8" PROJECTED BRICK COURSE
5	ALUMINUM COMPOSIT METAL PANEL
6	EXTERIOR WALL SCONCE - B.O.D. ALVA LIGHTING TESSIE - 60"
7	VAPOR BARRIER
8	REC. YARD SLAB RECESSED 1/4"
9	SLOPE SLAB TO DRAIN
10	COORDINATE SHOWER FIXTURE WITH P-SERIES
11	WET WALLS OF SHOWER TO RECIEVE SMOOTH FINISH - COORDINATE WITH FINISH PLANS
12	WALL MOUNTED STEEL LADDER
13	SECURITY BARRIER MESH - 1/4" X 6" BATTEN PLATE AND THRU BOLTS AT 12" O.C.
14	STRUCTURAL STEEL PER S-SERIES
15	DETENTION HOLLOW METAL FRAME - REFER TO DETENTION DOOR & WINDOW DETAILS
16	WOOD FIBER SOUND ABSORBING PANEL - SEE INTERIOR ELEVATIONS
17	WALL MOUNTED TELEVISION (NIC) - COORDINATE MOUNTING HEIGHT WITH E-SERIES
18	STEEL CELL PER DIVISION 13
19	CFSF-NS FRAMING W/ 5/8" GB

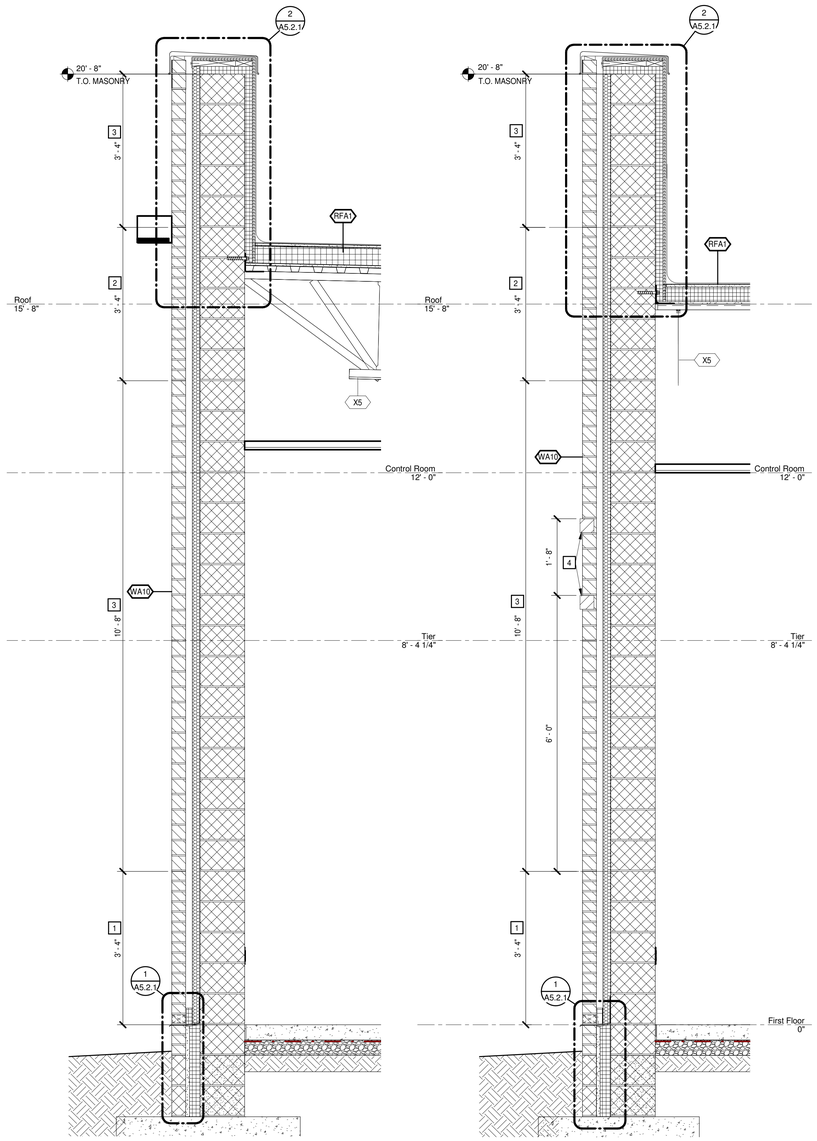

2 TYP A5.1.1 **WALL SECTION** 3/4" = 1'-0"

1 TYP A5.1.1 **WALL SECTION** 3/4" = 1'-0"

EXTERIOR WALL ASSEMBLIES

APPLIES TO A5.1 AND A5.2 SERIES OF DRAWINGS

REPRESENTED BY (WAn)

MARK	FIRE RATING (REFER TO LS 1.1 FOR LEGEND)	REMARKS	INFORMATION
WA1 WA10			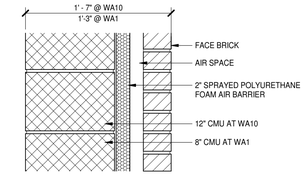
WA2			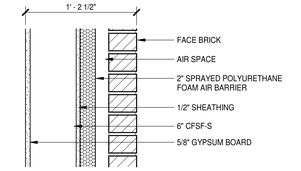
WA3	X1		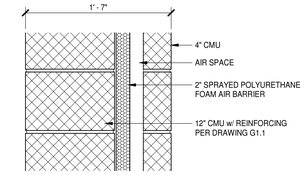
WA4 WA9			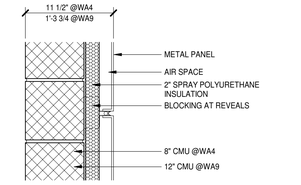
WA5			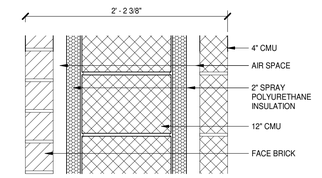
WA6			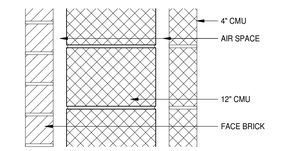
WA7			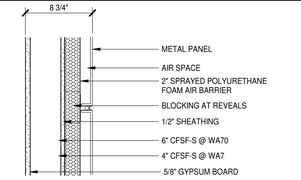
WA8			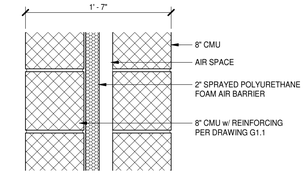

MOSELEYARCHITECTS

6210 ARDREY KELL ROAD • THE HUB AT WAVERLY, SUITE 425 • CHARLOTTE, NC 28277
PHONE (704) 540-3755 FAX (704) 540-3754
MOSELEYARCHITECTS.COM

PROGRESS PRINT NOT FOR CONSTRUCTION

GEORGETOWN COUNTY DETENTION CENTER

GEORGETOWN COUNTY
2934 BROWNS FERRY RD, GEORGETOWN, SC 29440

PROJECT NO: 611315
DATE: FEBRUARY 26, 2024

REVISIONS

DATE	DESCRIPTION

WALL SECTIONS

A5.1.1

2/26/2024 7:54:59 PM

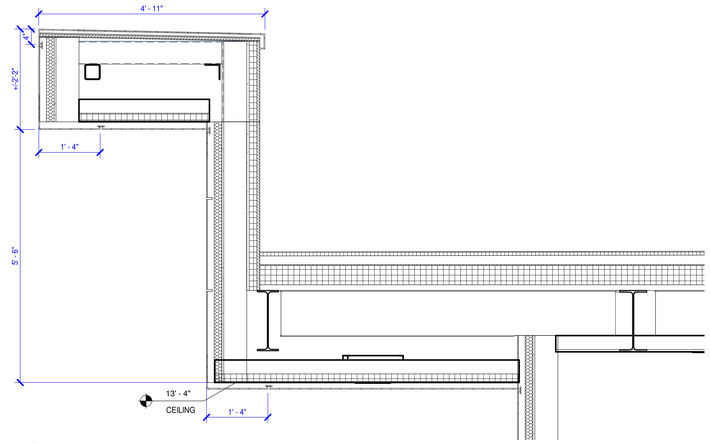

6 A2.1.1 A5.1.2 **WALL SECTION** 3/4" = 1'-0"

WALL SECTION KEYNOTES

REPRESENTED BY n

APPLIES TO DRAWINGS A5.1.1 - A5.1.n

1	MODULAR BRICK - 3 PER 8 - COLOR 1
2	MODULAR BRICK - 3 PER 8 - COLOR 2
3	UTILITY BRICK 2 PER 8 - COLOR 1
4	5/8" PROJECTED BRICK COURSE
5	ALUMINUM COMPOSIT METAL PANEL
6	EXTERIOR WALL SCONCE - B.O.D. ALVA LIGHTING TESSIE - 60"
7	VAPOR BARRIER
8	REC. YARD SLAB RECESSED 1/4"
9	SLOPE SLAB TO DRAIN
10	COORDINATE SHOWER FIXTURE WITH P-SERIES
11	WET WALLS OF SHOWER TO RECIEVE SMOOTH FINISH - COORDINATE WITH FINISH PLANS
12	WALL MOUNTED STEEL LADDER
13	SECURITY BARRIER MESH - 1/4" X 6" BATTEN PLATE AND THRU BOLTS AT 12" O.C.
14	STRUCTURAL STEEL PER S-SERIES
15	DETENTION HOLLOW METAL FRAME - REFER TO DETENTION DOOR & WINDOW DETAILS
16	WOOD FIBER SOUND ABSORBING PANEL - SEE INTERIOR ELEVATIONS
17	WALL MOUNTED TELEVISION (NIC) - COORDINATE MOUNTING HEIGHT WITH E-SERIES
18	STEEL CELL PER DIVISION 13
19	CFSF-NS FRAMING W/ 5/8" GB

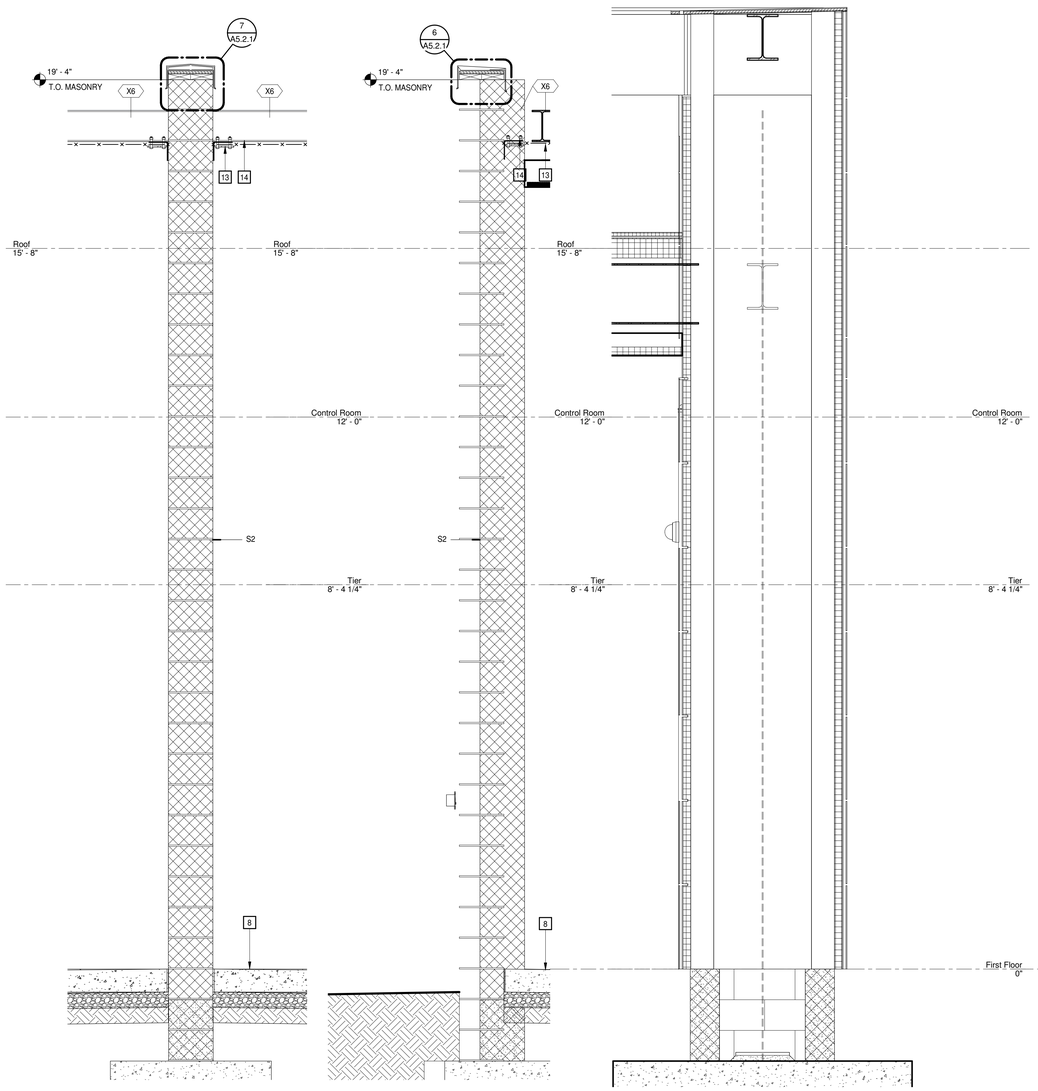

5 A2.1.2 A5.1.2 **WALL SECTION** 3/4" = 1'-0"

4 A2.1.2 A5.1.2 **WALL SECTION** 3/4" = 1'-0"

3 A2.1.1 A5.1.2 **WALL SECTION** 3/4" = 1'-0"

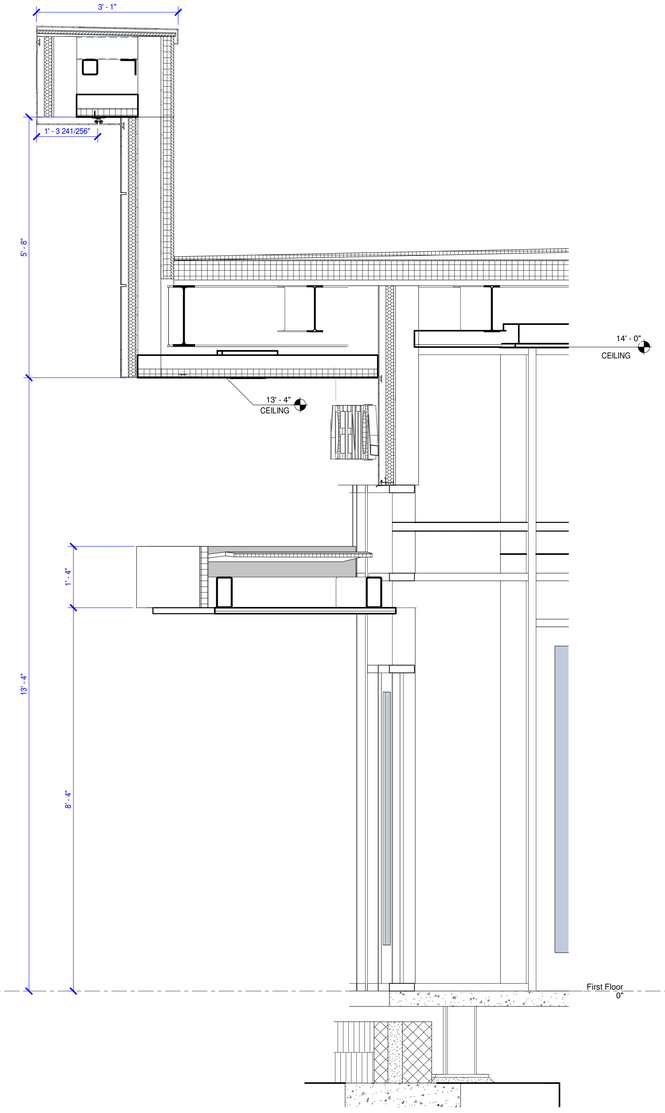

2 A2.1.1 A5.1.2 **WALL SECTION** 3/4" = 1'-0"

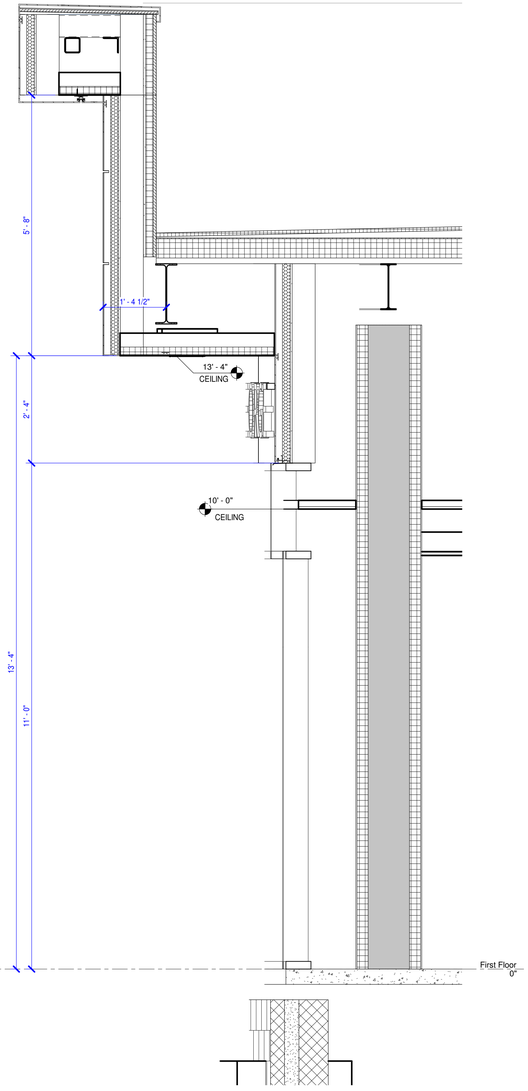

1 A2.1.1 A5.1.2 **WALL SECTION** 3/4" = 1'-0"

MOSELEY ARCHITECTS
6210 ARDREY KELL ROAD • THE HUB AT WAVERLY, SUITE 425 • CHARLOTTE, NC 28277
PHONE (704) 540-3755 FAX (704) 540-3754
MOSELEYARCHITECTS.COM

PROGRESS PRINT NOT FOR CONSTRUCTION

GEORGETOWN COUNTY DETENTION CENTER

GEORGETOWN COUNTY
2934 BROWNS FERRY RD, GEORGETOWN, SC 29440

PROJECT NO: 611315	
DATE:	FEBRUARY 26, 2024
REVISIONS	
DATE	DESCRIPTION

WALL SECTIONS

A5.1.2

2/26/2024 7:55:05 PM

WALL SECTION KEYNOTES

REPRESENTED BY n

APPLIES TO DRAWINGS A5.1.1 - A5.1.n

1	MODULAR BRICK - 3 PER 8 - COLOR 1
2	MODULAR BRICK - 3 PER 8 - COLOR 2
3	UTILITY BRICK 2 PER 8 - COLOR 1
4	5/8" PROJECTED BRICK COURSE
5	ALUMINUM COMPOSIT METAL PANEL
6	EXTERIOR WALL SCONCE - B.O.D. ALVA LIGHTING TESSIE - 60"
7	VAPOR BARRIER
8	REC. YARD SLAB RECESSED 1/4"
9	SLOPE SLAB TO DRAIN
10	COORDINATE SHOWER FIXTURE WITH P-SERIES

WALL SECTION KEYNOTES

REPRESENTED BY n

APPLIES TO DRAWINGS A5.1.1 - A5.1.n

11	WET WALLS OF SHOWER TO RECIEVE SMOOTH FINISH - COORDINATE WITH FINISH PLANS
12	WALL MOUNTED STEEL LADDER
13	SECURITY BARRIER MESH - 1/4" X 6" BATTEN PLATE AND THRU BOLTS AT 12" O.C.
14	STRUCTURAL STEEL PER S-SERIES
15	DETENTION HOLLOW METAL FRAME - REFER TO DETENTION DOOR & WINDOW DETAILS
16	WOOD FIBER SOUND ABSORBING PANEL - SEE INTERIOR ELEVATIONS
17	WALL MOUNTED TELEVISION (NIC) - COORDINATE MOUNTING HEIGHT WITH E-SERIES
18	STEEL CELL PER DIVISION 13
19	CFSF-NS FRAMING W/ 5/8" GB

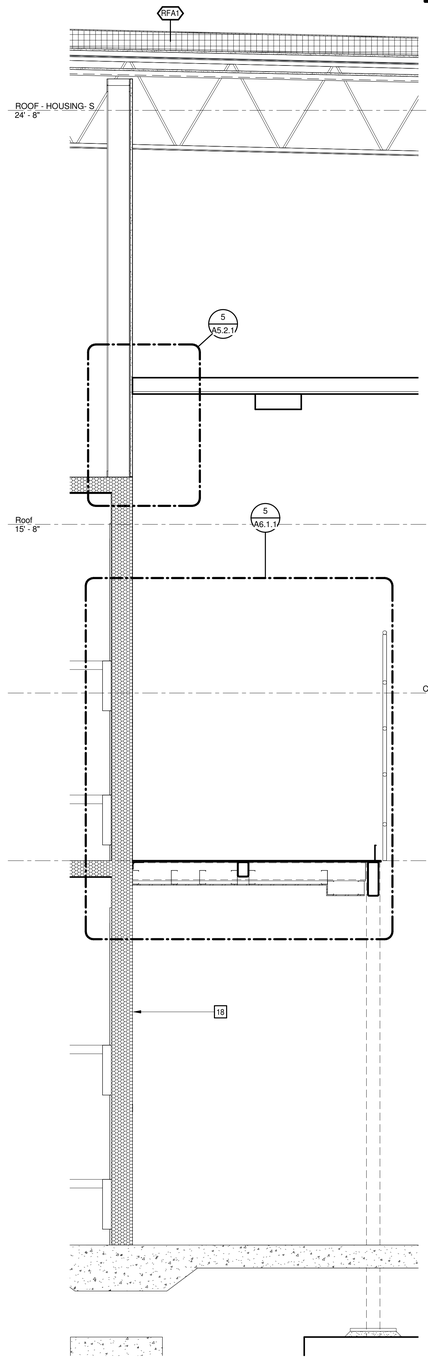

4 WALL SECTION
A2.1.2 A5.1.3 3/4" = 1'-0"

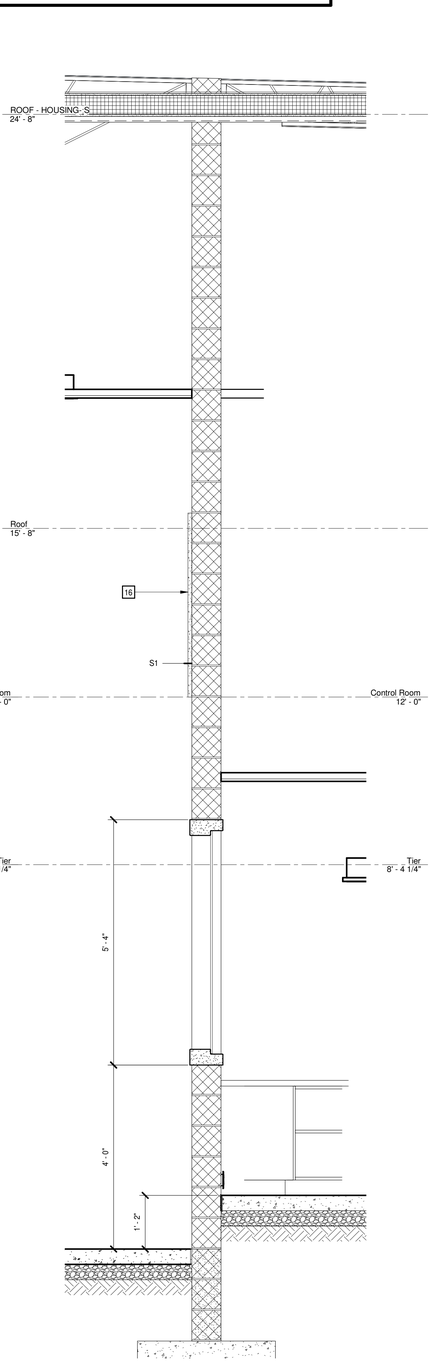

3 WALL SECTION
A2.1.2 A5.1.3 3/4" = 1'-0"

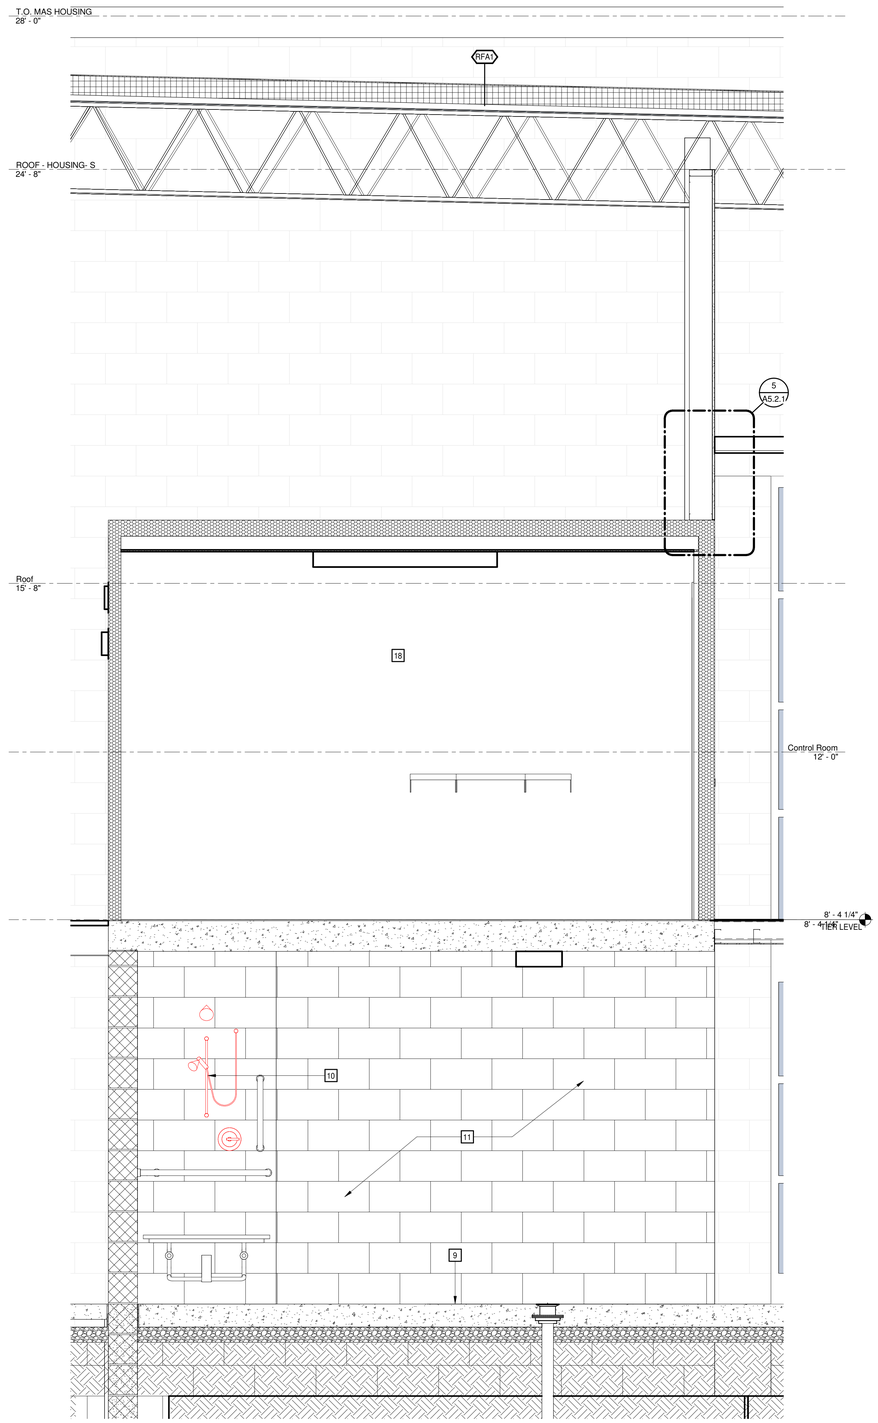

2 WALL SECTION
A5.1.3 3/4" = 1'-0"

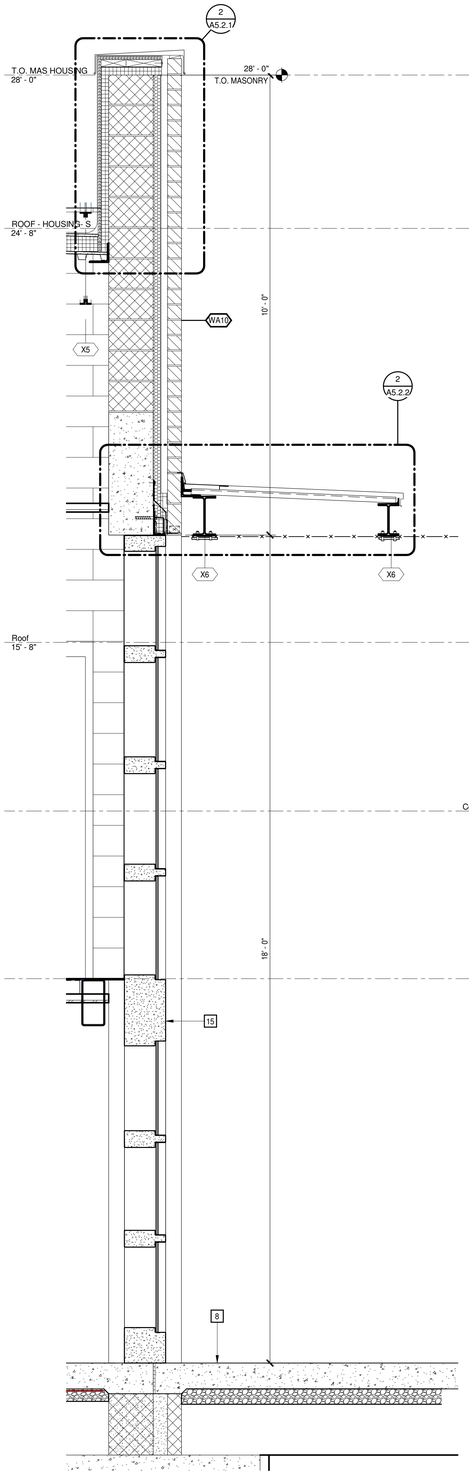

1 WALL SECTION
A2.1.2 A5.1.3 3/4" = 1'-0"

MOSELEY ARCHITECTS
6210 ARDREY KELL ROAD • THE HUB AT WAVERLY, SUITE 425 • CHARLOTTE, NC 28277
PHONE (704) 540-3755 FAX (704) 540-3754
MOSELEYARCHITECTS.COM

PROGRESS PRINT NOT FOR CONSTRUCTION

GEORGETOWN COUNTY DETENTION CENTER

GEORGETOWN COUNTY
2934 BROWNS FERRY RD, GEORGETOWN, SC 29440

PROJECT NO: 611315
DATE: FEBRUARY 26, 2024

REVISIONS	
DATE	DESCRIPTION

WALL SECTIONS

A5.1.3

2/26/2024 7:55:10 PM

WALL SECTION KEYNOTES

REPRESENTED BY n

APPLIES TO DRAWINGS A5.1.1 - A5.1.n

1	MODULAR BRICK - 3 PER 8 - COLOR 1
2	MODULAR BRICK - 3 PER 8 - COLOR 2
3	UTILITY BRICK 2 PER 8 - COLOR 1
4	5/8" PROJECTED BRICK COURSE
5	ALUMINUM COMPOSIT METAL PANEL
6	EXTERIOR WALL SCONCE - B.O.D. ALVA LIGHTING TESSIE - 60"
7	VAPOR BARRIER
8	REC. YARD SLAB RECESSED 1/4"
9	SLOPE SLAB TO DRAIN
10	COORDINATE SHOWER FIXTURE WITH P-SERIES
11	WET WALLS OF SHOWER TO RECIEVE SMOOTH FINISH - COORDINATE WITH FINISH PLANS
12	WALL MOUNTED STEEL LADDER
13	SECURITY BARRIER MESH - 1/4" X 6" BATTEN PLATE AND THRU BOLTS AT 12" O.C.
14	STRUCTURAL STEEL PER S-SERIES
15	DETENTION HOLLOW METAL FRAME - REFER TO DETENTION DOOR & WINDOW DETAILS
16	WOOD FIBER SOUND ABSORBING PANEL - SEE INTERIOR ELEVATIONS
17	WALL MOUNTED TELEVISION (NIC) - COORDINATE MOUNTING HEIGHT WITH E-SERIES
18	STEEL CELL PER DIVISION 13
19	CFSF-NS FRAMING W/ 5/8" GB

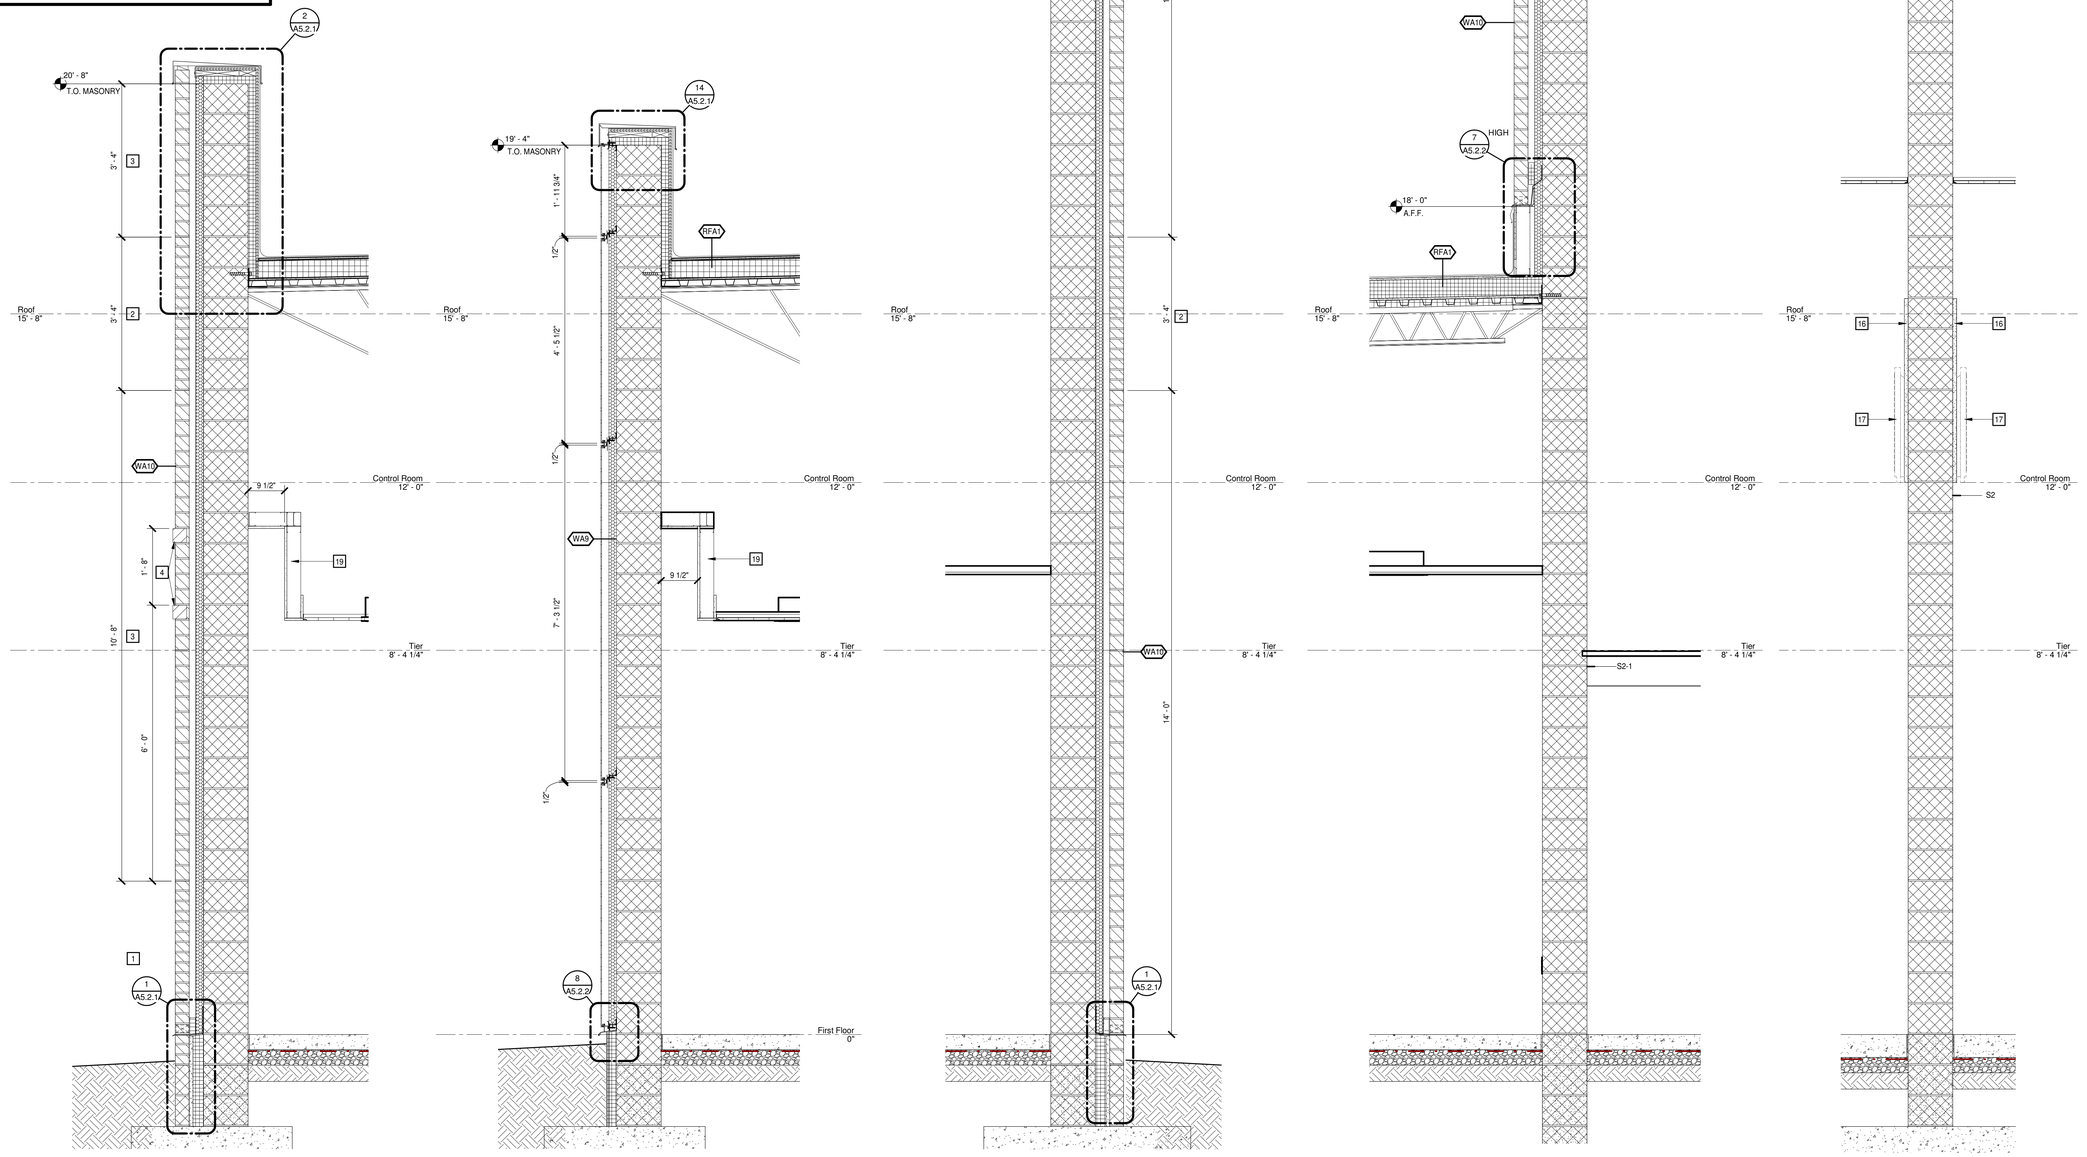

5 WALL SECTION
A2.1.1 A5.1.4 3/4" = 1'-0"

4 WALL SECTION
A2.1.1 A5.1.4 3/4" = 1'-0"

3 WALL SECTION
A2.1.1 A5.1.4 3/4" = 1'-0"

2 WALL SECTION
A2.1.2 A5.1.4 3/4" = 1'-0"

1 WALL SECTION
A2.1.2 A5.1.4 3/4" = 1'-0"

MOSELEY ARCHITECTS
6210 ARDREY KELL ROAD • THE HUB AT WAVERLY, SUITE 425 • CHARLOTTE, NC 28277
PHONE (704) 540-3755 FAX (704) 540-3754
MOSELEYARCHITECTS.COM

PROGRESS PRINT NOT FOR CONSTRUCTION

GEORGETOWN COUNTY DETENTION CENTER

GEORGETOWN COUNTY
2934 BROWNS FERRY RD, GEORGETOWN, SC 29440

PROJECT NO: 611315
DATE: FEBRUARY 26, 2024

REVISIONS	
DATE	DESCRIPTION

WALL SECTIONS

A5.1.4

2/26/2024 7:55:15 PM

WALL SECTION KEYNOTES

REPRESENTED BY n

APPLIES TO DRAWINGS A5.1.1 - A5.1.n

1	MODULAR BRICK - 3 PER 8 - COLOR 1
2	MODULAR BRICK - 3 PER 8 - COLOR 2
3	UTILITY BRICK 2 PER 8 - COLOR 1
4	5/8" PROJECTED BRICK COURSE
5	ALUMINUM COMPOSIT METAL PANEL
6	EXTERIOR WALL SCONCE - B.O.D. ALVA LIGHTING TESSIE - 60"
7	VAPOR BARRIER
8	REC. YARD SLAB RECESSED 1/4"
9	SLOPE SLAB TO DRAIN
10	COORDINATE SHOWER FIXTURE WITH P-SERIES
11	WET WALLS OF SHOWER TO RECIEVE SMOOTH FINISH - COORDINATE WITH FINISH PLANS
12	WALL MOUNTED STEEL LADDER
13	SECURITY BARRIER MESH - 1/4" X 6" BATTEN PLATE AND THRU BOLTS AT 12" O.C.
14	STRUCTURAL STEEL PER S-SERIES
15	DETENTION HOLLOW METAL FRAME - REFER TO DETENTION DOOR & WINDOW DETAILS
16	WOOD FIBER SOUND ABSORBING PANEL - SEE INTERIOR ELEVATIONS
17	WALL MOUNTED TELEVISION (NIC) - COORDINATE MOUNTING HEIGHT WITH E-SERIES
18	STEEL CELL PER DIVISION 13
19	CFSF-NS FRAMING W/ 5/8" GB

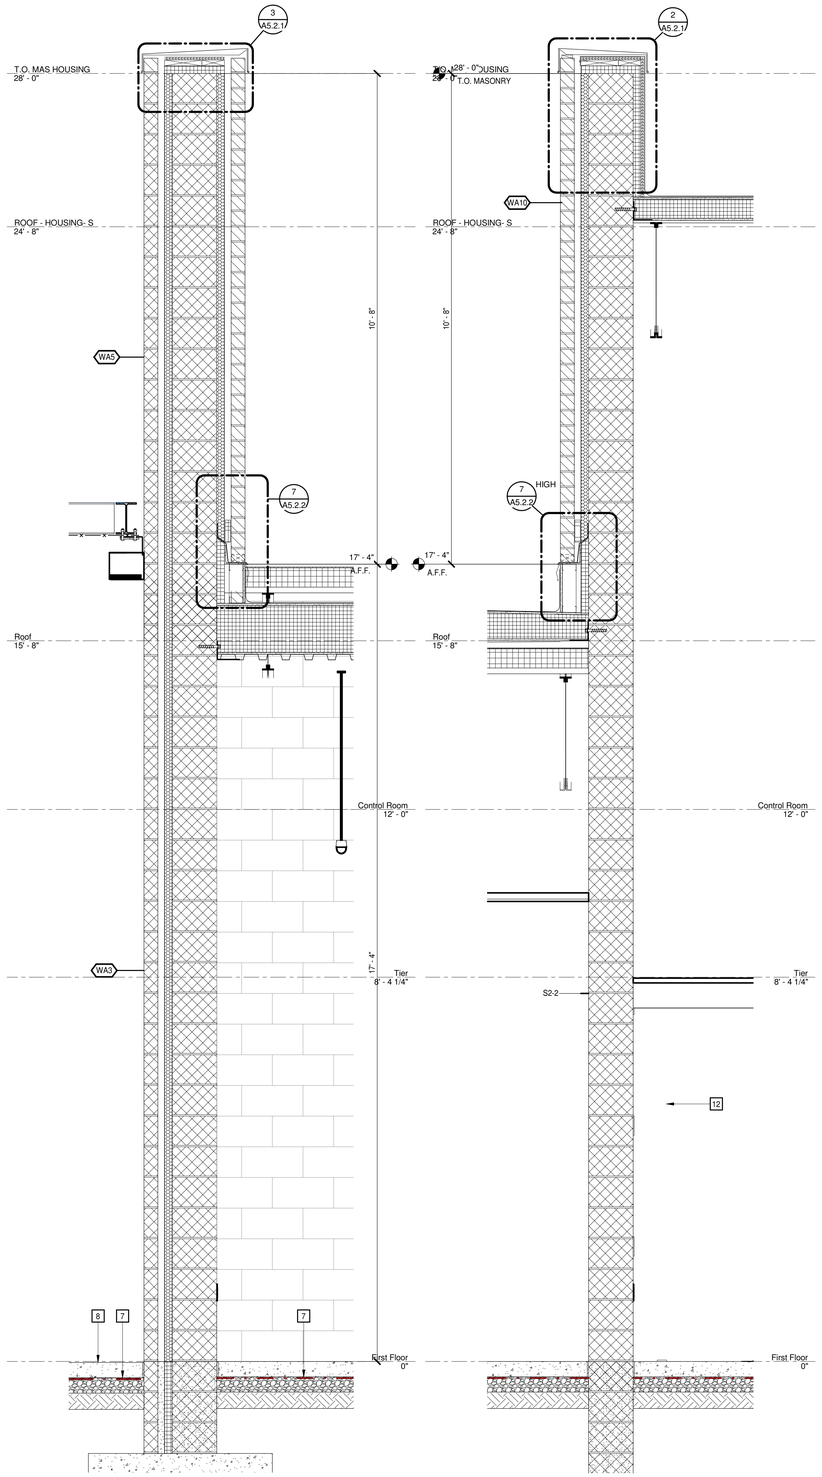

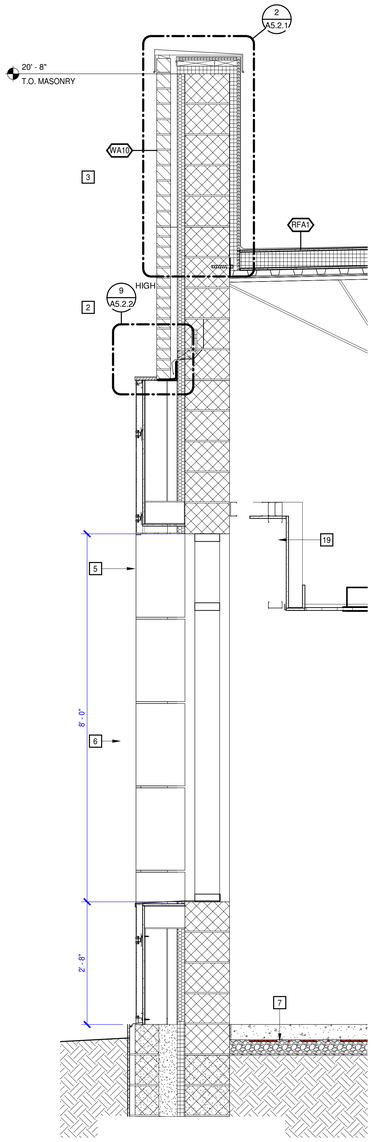

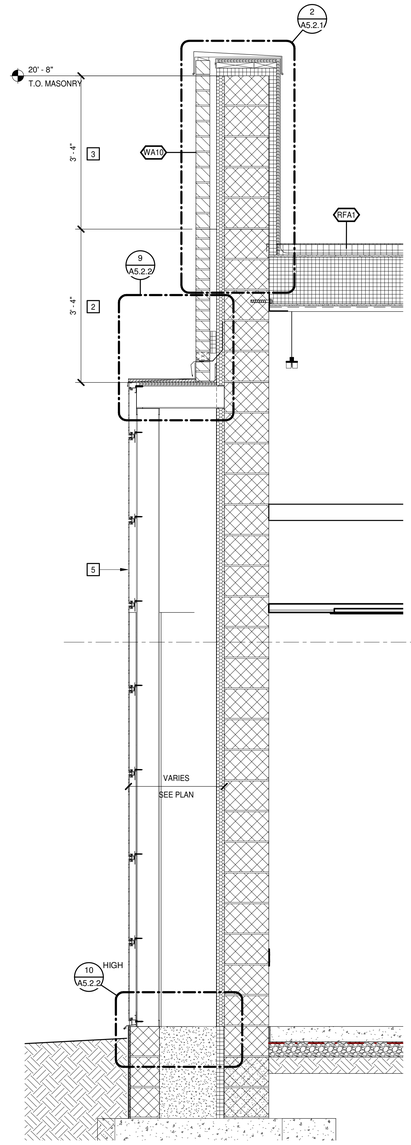

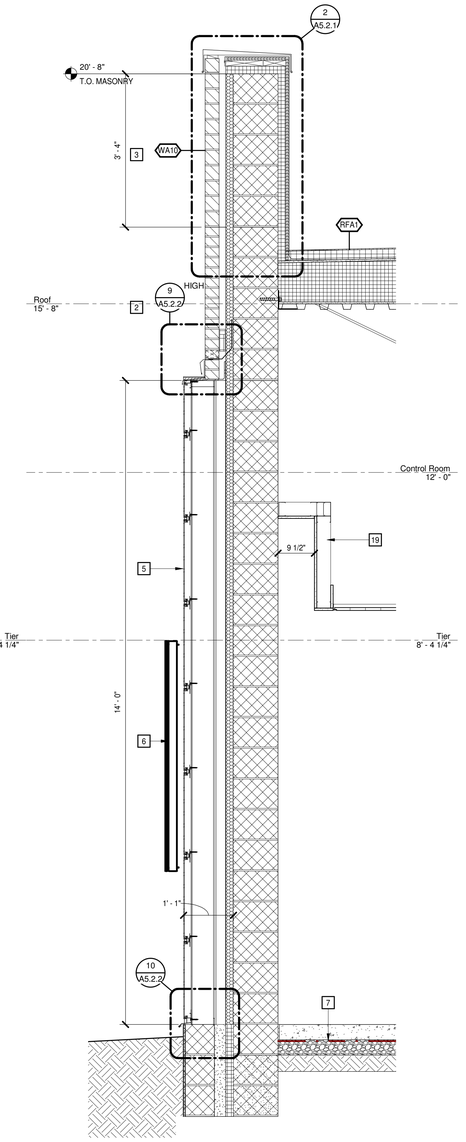

5 WALL SECTION A2.1.2 A5.1.5 — 3/4" = 1'-0"

4 WALL SECTION A2.1.1 A5.1.5 — 3/4" = 1'-0"

3 WALL SECTION A2.1.1 A5.1.5 — 3/4" = 1'-0"

2 WALL SECTION A2.1.1 A5.1.5 — 3/4" = 1'-0"

1 WALL SECTION A2.1.1 A5.1.5 — 3/4" = 1'-0"

MOSELEYARCHITECTS
6210 ARDREY KELL ROAD • THE HUB AT WAVERLY, SUITE 425 • CHARLOTTE, NC 28277
PHONE (704) 540-3755 FAX (704) 540-3754
MOSELEYARCHITECTS.COM

PROGRESS PRINT NOT FOR CONSTRUCTION

GEORGETOWN COUNTY DETENTION CENTER

GEORGETOWN COUNTY
2934 BROWNS FERRY RD, GEORGETOWN, SC 29440

PROJECT NO: 611315
DATE: FEBRUARY 26, 2024

REVISIONS	
DATE	DESCRIPTION

WALL SECTIONS

A5.1.5

2/26/2024 7:55:20 PM

WALL SECTION KEYNOTES

REPRESENTED BY n

APPLIES TO DRAWINGS A5.1.1 - A5.1.n

1	MODULAR BRICK - 3 PER 8 - COLOR 1
2	MODULAR BRICK - 3 PER 8 - COLOR 2
3	UTILITY BRICK 2 PER 8 - COLOR 1
4	5/8" PROJECTED BRICK COURSE
5	ALUMINUM COMPOSIT METAL PANEL
6	EXTERIOR WALL SCONCE - B.O.D. ALVA LIGHTING TESSIE - 60"
7	VAPOR BARRIER
8	REC. YARD SLAB RECESSED 1/4"
9	SLOPE SLAB TO DRAIN
10	COORDINATE SHOWER FIXTURE WITH P-SERIES
11	WET WALLS OF SHOWER TO RECIEVE SMOOTH FINISH - COORDINATE WITH FINISH PLANS
12	WALL MOUNTED STEEL LADDER
13	SECURITY BARRIER MESH - 1/4" X 6" BATTEN PLATE AND THRU BOLTS AT 12" O.C.
14	STRUCTURAL STEEL PER S-SERIES
15	DETENTION HOLLOW METAL FRAME - REFER TO DETENTION DOOR & WINDOW DETAILS
16	WOOD FIBER SOUND ABSORBING PANEL - SEE INTERIOR ELEVATIONS
17	WALL MOUNTED TELEVISION (NIC) - COORDINATE MOUNTING HEIGHT WITH E-SERIES
18	STEEL CELL PER DIVISION 13
19	CFSF-NS FRAMING W/ 5/8" GB

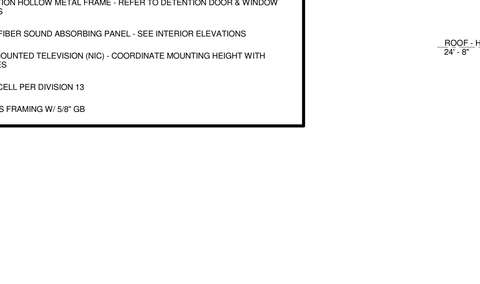

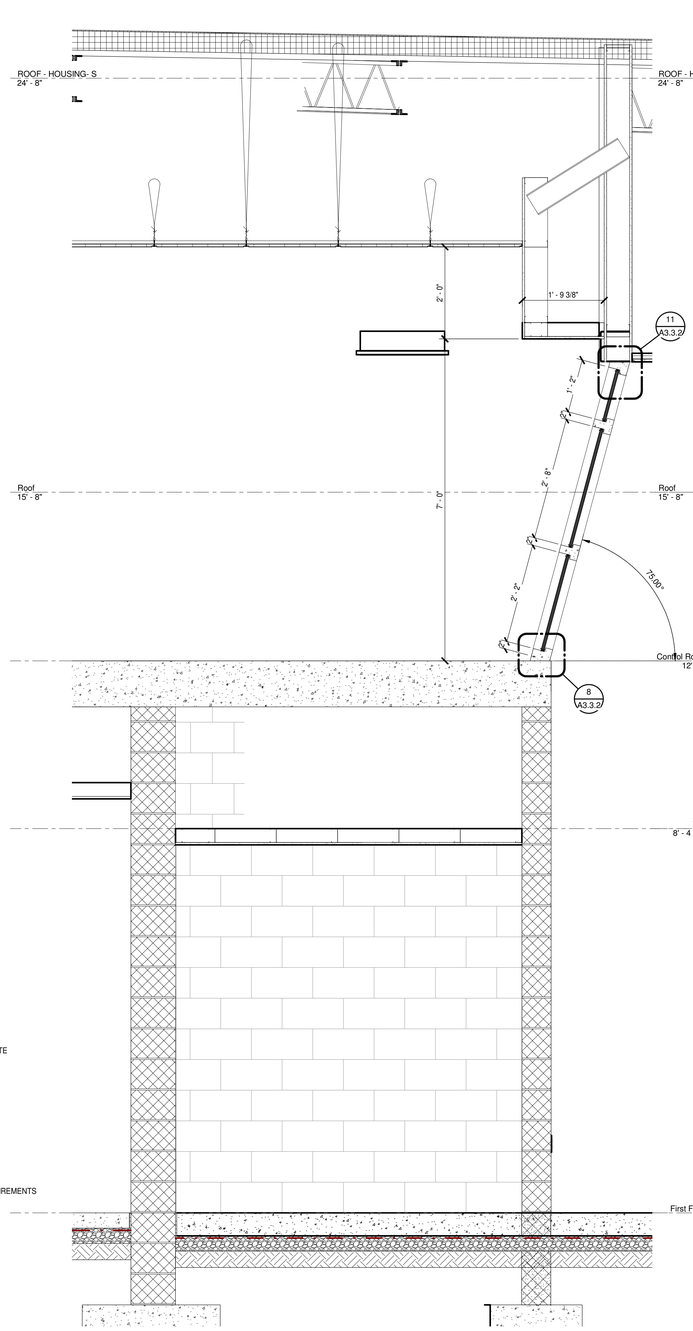

4 **WALL SECTION**
A2.1.3 A5.1.6 3/4" = 1'-0"

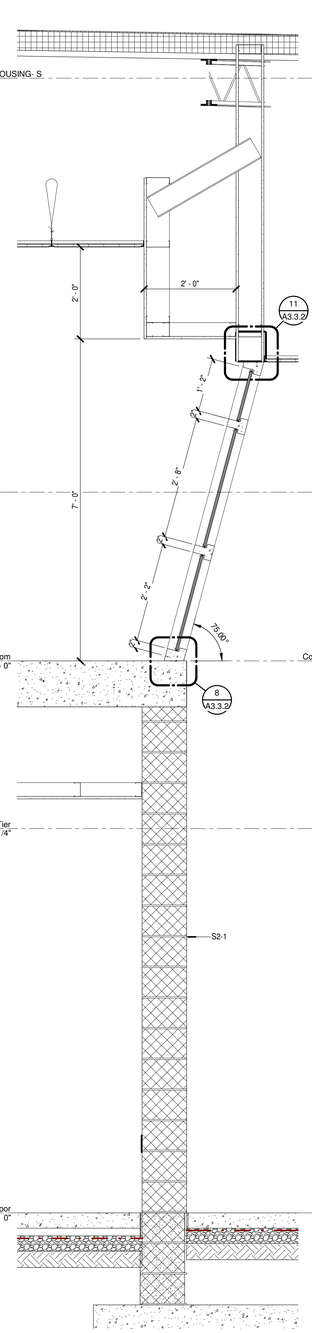

3 **WALL SECTION**
A2.1.3 A5.1.6 3/4" = 1'-0"

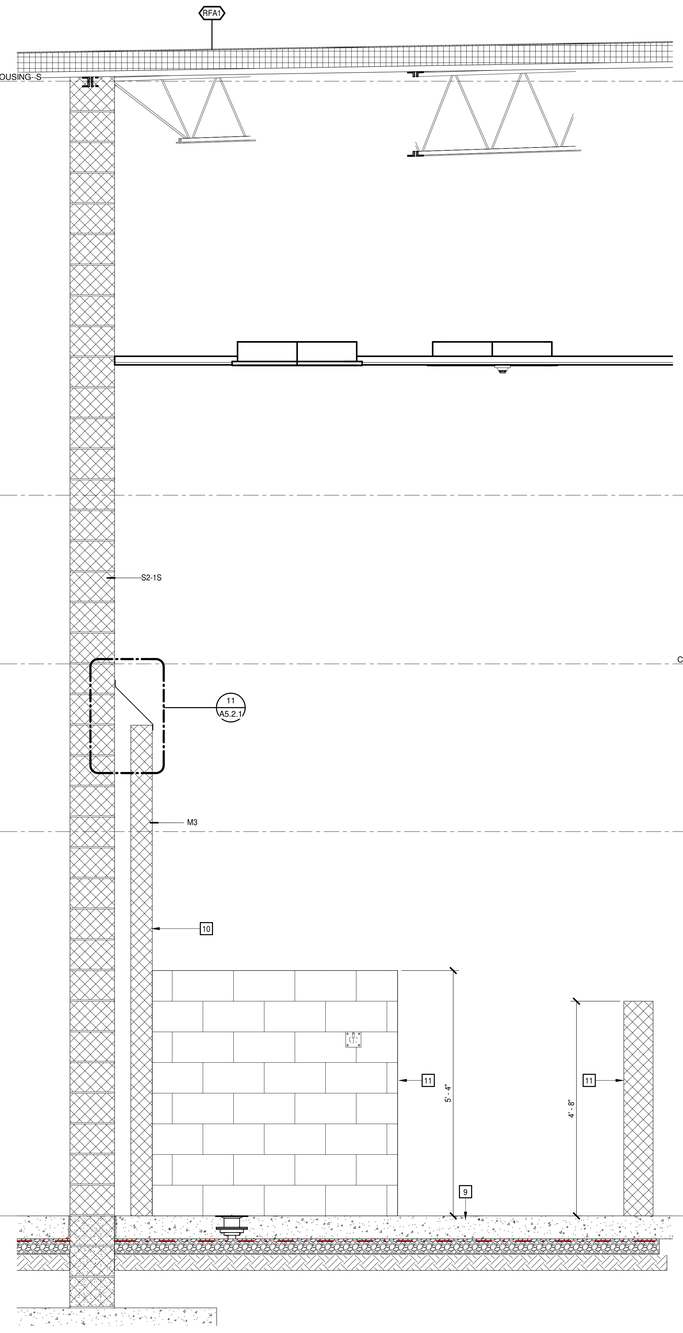

2 **WALL SECTION**
A2.1.3 A5.1.6 3/4" = 1'-0"

1 **WALL SECTION**
A2.1.3 A5.1.6 3/4" = 1'-0"

MOSELEYARCHITECTS
6210 ARDREY KELL ROAD • THE HUB AT WAVERLY, SUITE 425 • CHARLOTTE, NC 28277
PHONE (704) 540-3755 FAX (704) 540-3754
MOSELEYARCHITECTS.COM

PROGRESS PRINT NOT FOR CONSTRUCTION

GEORGETOWN COUNTY DETENTION CENTER

GEORGETOWN COUNTY
2934 BROWNS FERRY RD, GEORGETOWN, SC 29440

PROJECT NO: 611315
DATE: FEBRUARY 26, 2024

REVISIONS	
DATE	DESCRIPTION

WALL SECTIONS

A5.1.6

2/26/2024 7:55:25 PM

WALL SECTION KEYNOTES

REPRESENTED BY n

APPLIES TO DRAWINGS A5.1.1 - A5.1.n

1	MODULAR BRICK - 3 PER 8 - COLOR 1
2	MODULAR BRICK - 3 PER 8 - COLOR 2
3	UTILITY BRICK 2 PER 8 - COLOR 1
4	5/8" PROJECTED BRICK COURSE
5	ALUMINUM COMPOSIT METAL PANEL
6	EXTERIOR WALL SCONCE - B.O.D. ALVA LIGHTING TESSIE - 60"
7	VAPOR BARRIER
8	REC. YARD SLAB RECESSED 1/4"
9	SLOPE SLAB TO DRAIN
10	COORDINATE SHOWER FIXTURE WITH P-SERIES
11	WET WALLS OF SHOWER TO RECIEVE SMOOTH FINISH - COORDINATE WITH FINISH PLANS
12	WALL MOUNTED STEEL LADDER
13	SECURITY BARRIER MESH - 1/4" X 6" BATTEN PLATE AND THRU BOLTS AT 12" O.C.
14	STRUCTURAL STEEL PER S-SERIES
15	DETENTION HOLLOW METAL FRAME - REFER TO DETENTION DOOR & WINDOW DETAILS
16	WOOD FIBER SOUND ABSORBING PANEL - SEE INTERIOR ELEVATIONS
17	WALL MOUNTED TELEVISION (NIC) - COORDINATE MOUNTING HEIGHT WITH E-SERIES
18	STEEL CELL PER DIVISION 13
19	CFSF-NS FRAMING W/ 5/8" GB

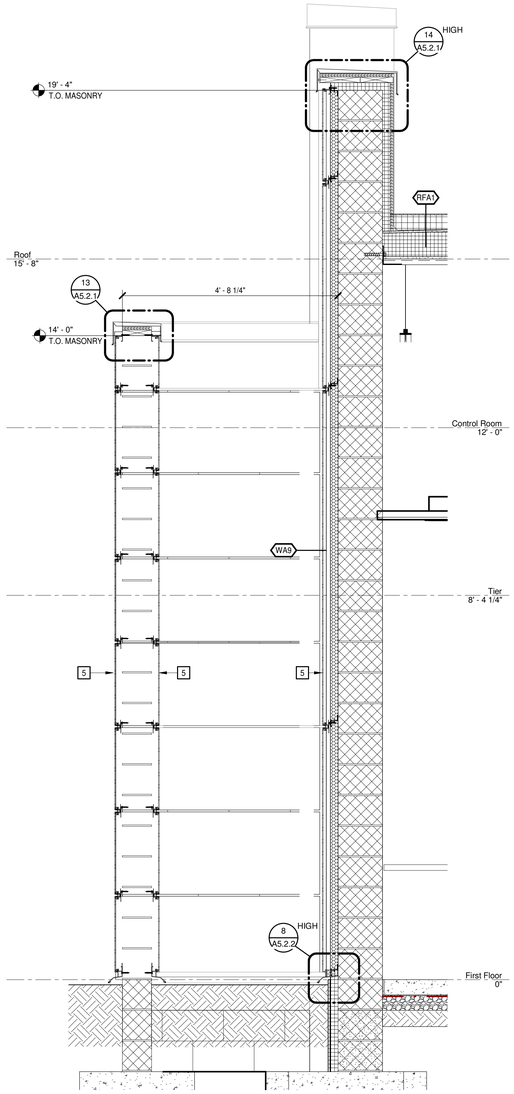

2 A2.1.1 A5.1.7 **WALL SECTION** 3/4" = 1'-0"

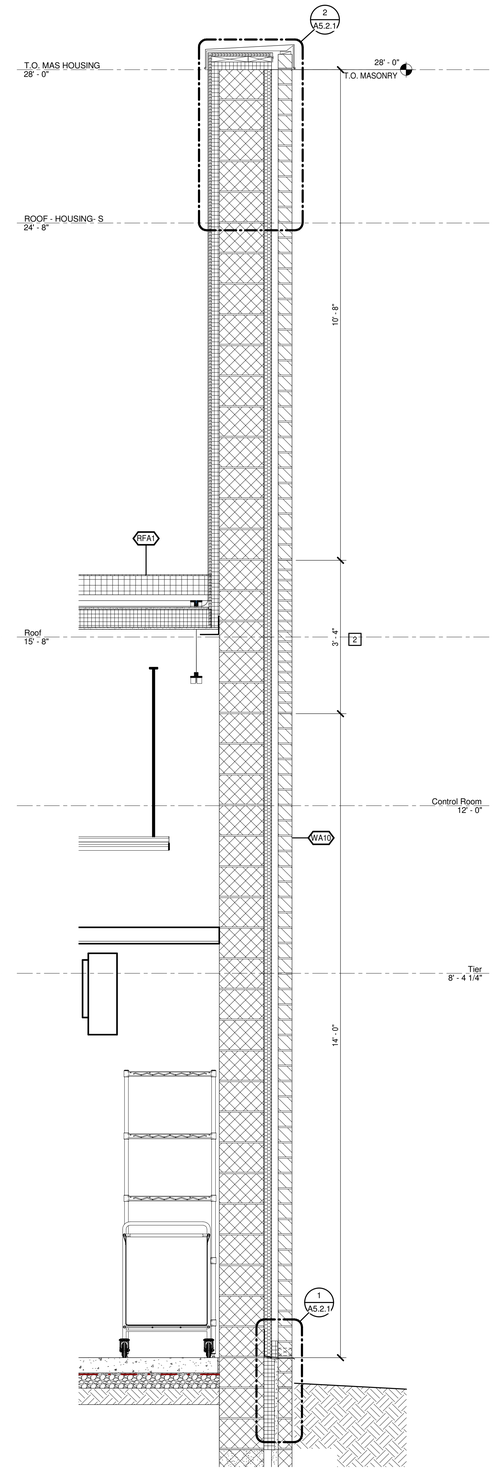

1 A2.1.3 A5.1.7 **WALL SECTION** 3/4" = 1'-0"

MOSELEY ARCHITECTS
6210 ARDREY KELL ROAD • THE HUB AT WAVERLY, SUITE 425 • CHARLOTTE, NC 28277
PHONE (704) 540-3755 FAX (704) 540-3754
MOSELEYARCHITECTS.COM

PROGRESS PRINT NOT FOR CONSTRUCTION

GEORGETOWN COUNTY DETENTION CENTER

GEORGETOWN COUNTY
2934 BROWNS FERRY RD, GEORGETOWN, SC 29440

PROJECT NO: 611315
DATE: FEBRUARY 26, 2024

REVISIONS

DATE	DESCRIPTION

WALL SECTIONS

A5.1.7

2/26/2024 7:55:30 PM

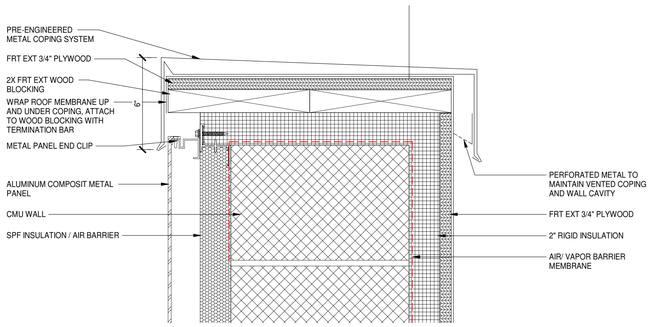

14 ENLARGED DETAIL
A5.1.4 A5.2.1 3" = 1'-0"

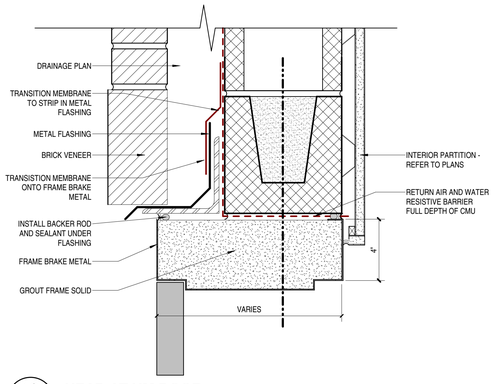

12 HEAD AT HM DOOR
TYP A5.2.1 3" = 1'-0"

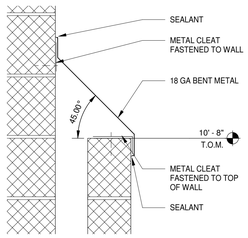

11 TOP OF CHASE WALL
A5.1.6 A5.2.1 1 1/2" = 1'-0"

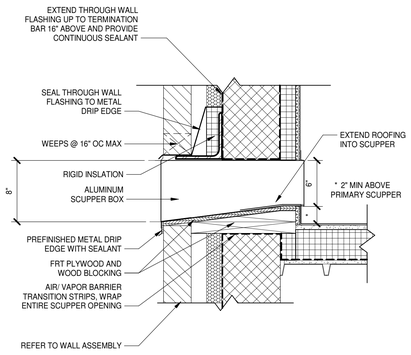

10 OVERFLOW SCUPPER DETAIL
TYP A5.2.1 1 1/2" = 1'-0"

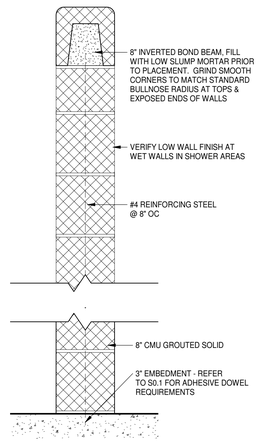

8 LOW WALL DETAIL
TYP A5.2.1 1 1/2" = 1'-0"

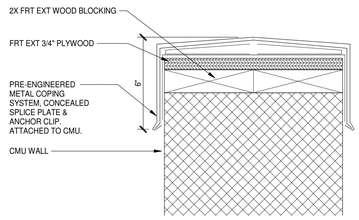

7 ENLARGED DETAIL
A5.1.2 A5.2.1 3" = 1'-0"

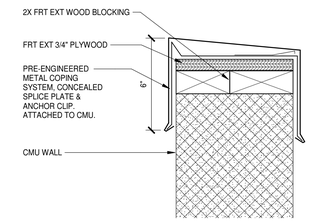

6 ENLARGED DETAIL
TYP A5.2.1 3" = 1'-0"

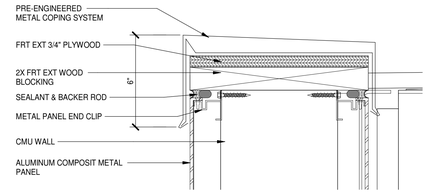

13 ENLARGED DETAIL
A5.1.7 A5.2.1 3" = 1'-0"

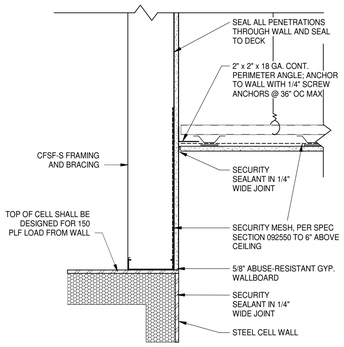

5 TOP OF CELL
TYP A5.2.1 1 1/2" = 1'-0"

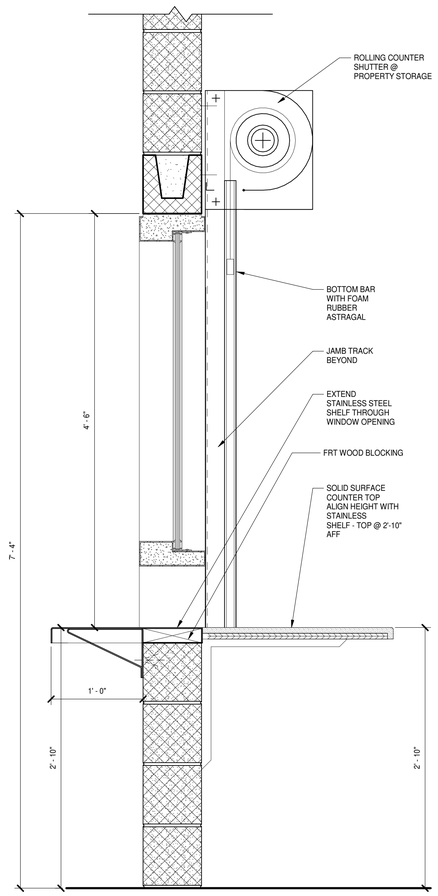

4 WINDOW SECTION - PROPERTY STORAGE
TYP A5.2.1 1 1/2" = 1'-0"

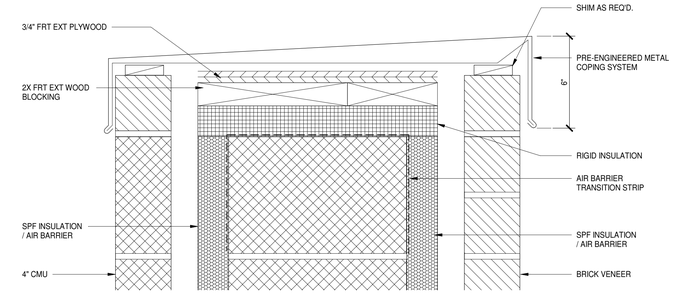

3 ENLARGED DETAIL
A5.1.5 A5.2.1 3" = 1'-0"

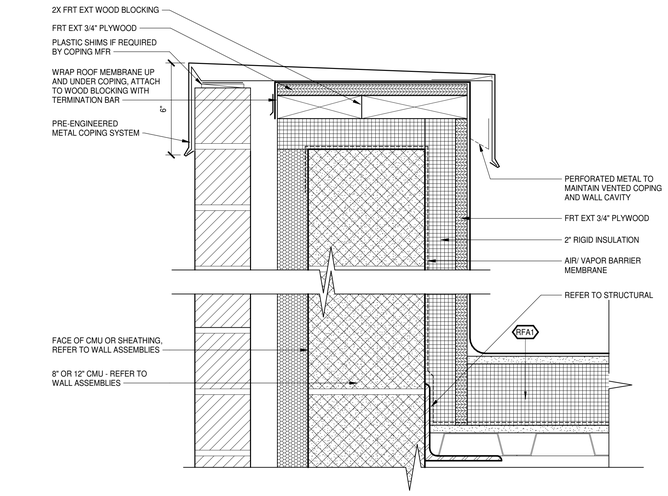

2 ENLARGED DETAIL
TYP A5.2.1 3" = 1'-0"

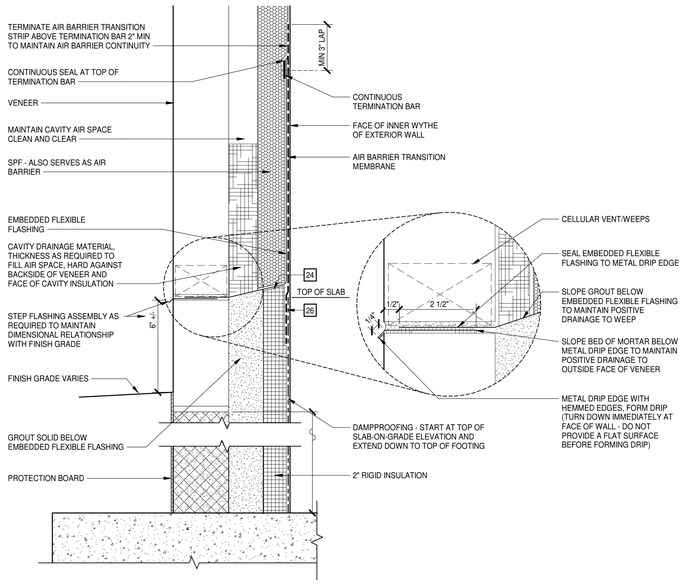

1 BASE-OF-EXTERIOR CAVITY WALL
TYP A5.2.1 3" = 1'-0"

MOSELEY ARCHITECTS
6210 ARDREY KELL ROAD • THE HUB AT WAVERLY, SUITE 425 • CHARLOTTE, NC 28277
PHONE (704) 540-3755 FAX (704) 540-3754
MOSELEYARCHITECTS.COM

PROGRESS PRINT NOT FOR CONSTRUCTION

GEORGETOWN COUNTY DETENTION CENTER

GEORGETOWN COUNTY
2934 BROWNS FERRY RD, GEORGETOWN, SC 29440

PROJECT NO: 611315	
DATE:	FEBRUARY 26, 2024
REVISIONS	
DATE	DESCRIPTION

WALL SECTION DETAILS

A5.2.1

2/26/2024 7:55:35 PM

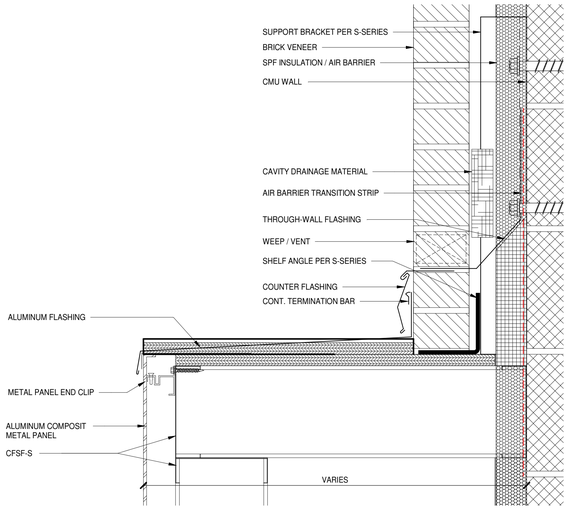

9 ENLARGED DETAIL
A5.1.5 A5.2.2 3" = 1'-0"

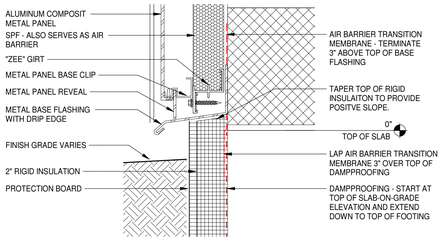

8 ENLARGED DETAIL
A5.1.4 A5.2.2 3" = 1'-0"

10 ENLARGED DETAIL
A5.1.5 A5.2.2 3" = 1'-0"

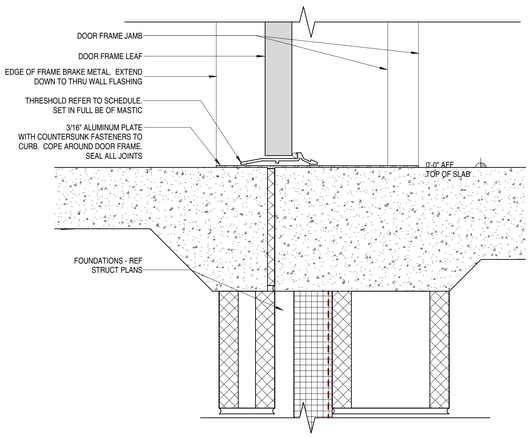

5 DOOR SILL AT HM DOOR
A5.2.2 3" = 1'-0"

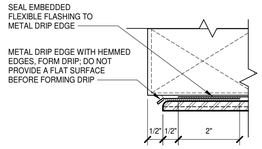

6 TYPICAL TWO-PIECE THROUGH WALL FLASHING
A5.2.2 6" = 1'-0"

4 ENLARGED DETAIL
A5.2.2 3" = 1'-0"

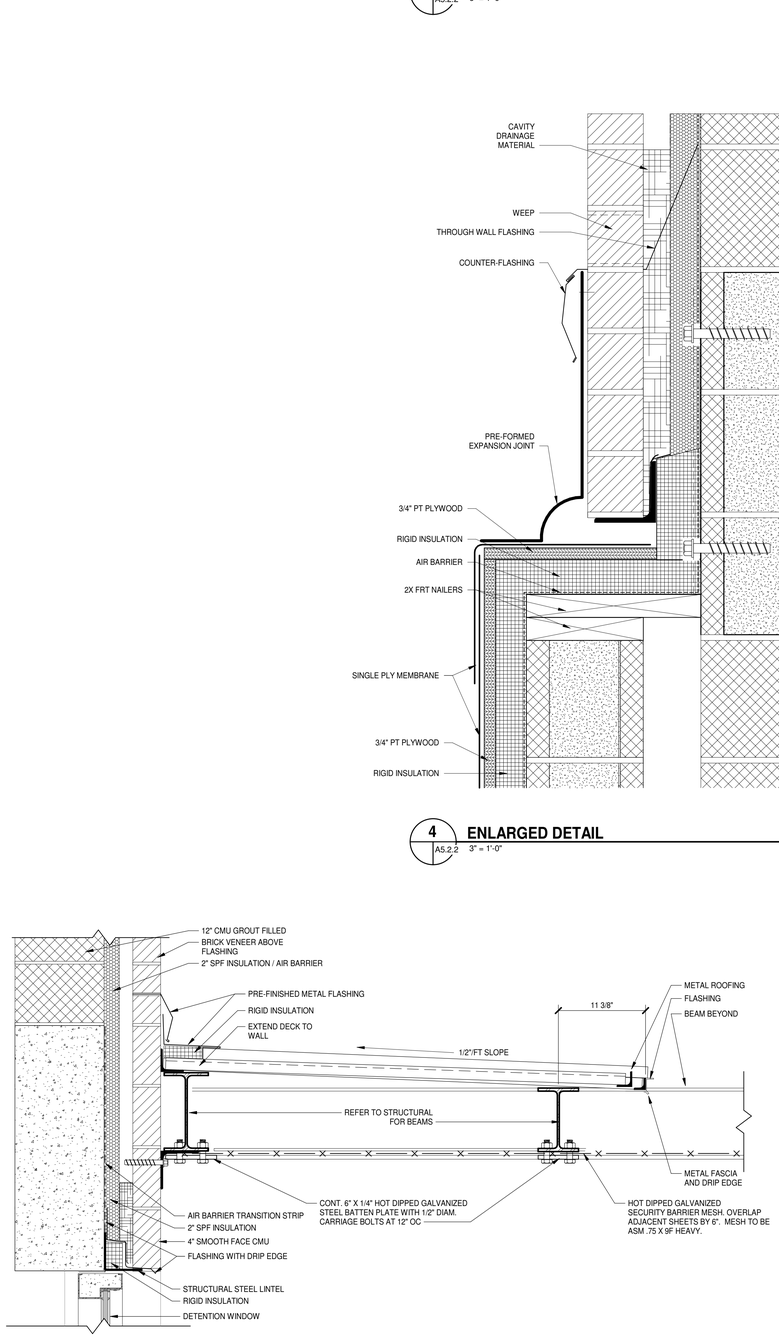

2 CANOPY DETAIL AT REC YARD
A5.1.3 A5.2.2 1 1/2" = 1'-0"

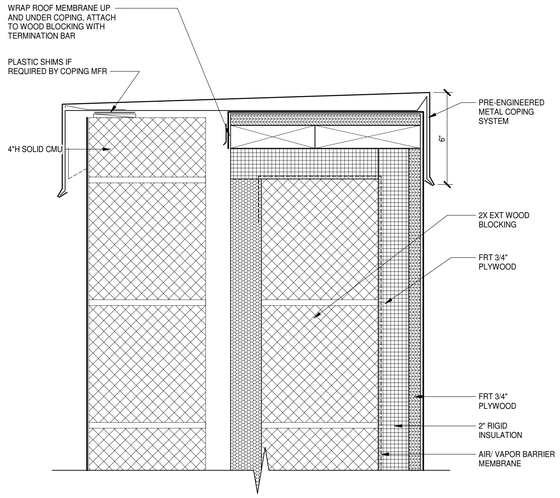

3 ENLARGED PARAPET DETAIL
A5.2.2 3" = 1'-0"

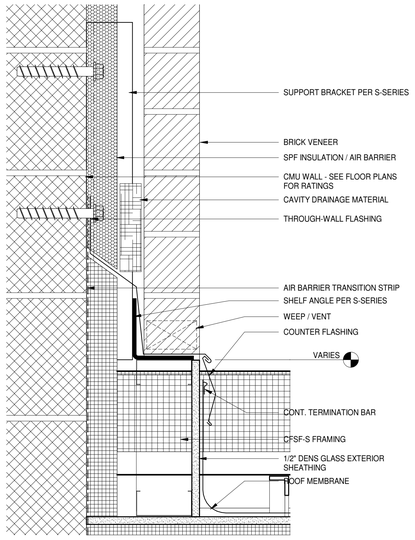

7 ENLARGED DETAIL
A5.1.4 A5.2.2 3" = 1'-0"

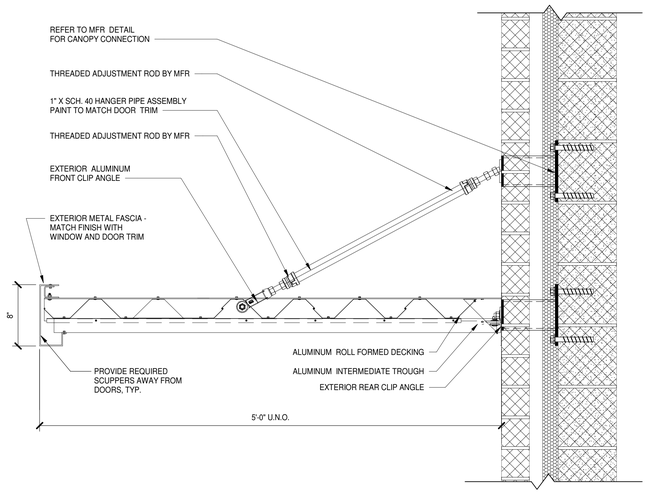

1 ENLARGED DETAIL - CANOPY
A5.2.2 1 1/2" = 1'-0"

MOSELEY ARCHITECTS
6210 ARDREY KELL ROAD • THE HUB AT WAVERLY, SUITE 425 • CHARLOTTE, NC 28277
PHONE (704) 540-3755 FAX (704) 540-3754
MOSELEYARCHITECTS.COM

PROGRESS PRINT NOT FOR CONSTRUCTION

GEORGETOWN COUNTY DETENTION CENTER

GEORGETOWN COUNTY
2934 BROWNS FERRY RD, GEORGETOWN, SC 29440

PROJECT NO: 611315
DATE: FEBRUARY 26, 2024

REVISIONS

DATE	DESCRIPTION

WALL SECTION DETAILS

A5.2.2

2/26/2024 7:55:40 PM

STAIR AND RAMP GENERAL NOTES

A. ALL RAILING INFILL PANELS: 3/4" X 3/4" STL BARS, UNO

B. TOP OF HANDRAIL: 3'-0" ABOVE EDGE OF RISERS AND FINISH FLOOR

C. TOP OF GUARDS: 3'-7" ABOVE EDGE OF RISERS AND FINISH FLOOR

D. ALL RAILING: 1 1/4" STL PIPE, UNO

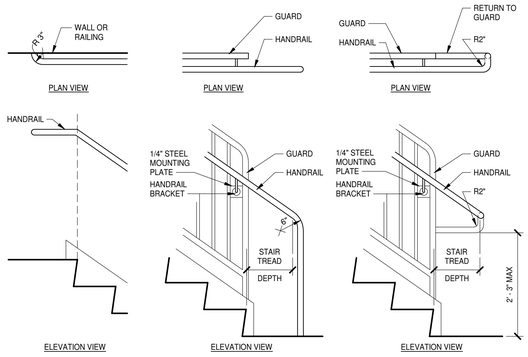

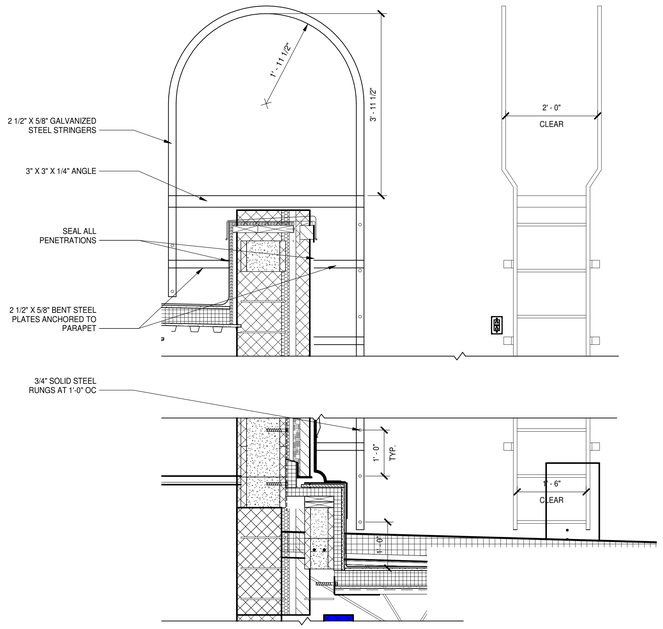

7 DETAIL - ROOF TO ROOF LADDER

TYP | A6.1.1 — 3/4" = 1'-0"

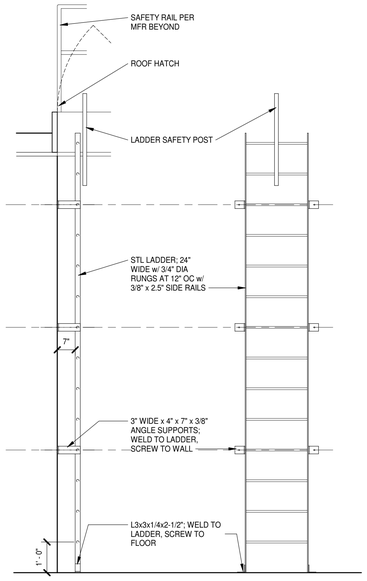

6 DETAIL - ROOF LADDER

A6.1.1 — 1/2" = 1'-0"

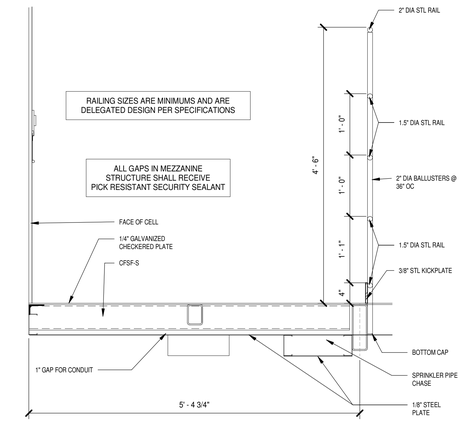

5 TIER WALKWAY SECTION

TYP | A6.1.1 — 1" = 1'-0"

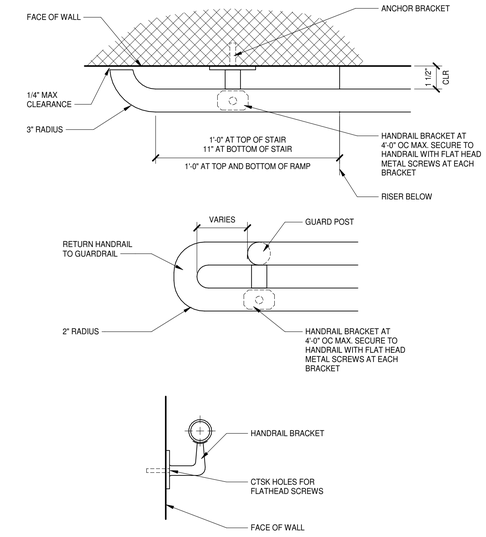

HANDRAIL DETAILS

NO SCALE

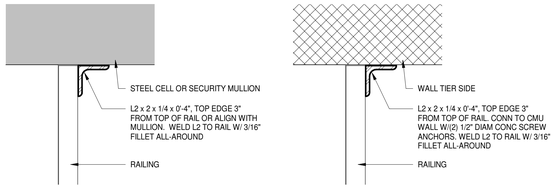

3 TIER RAILING SUPPORT DETAILS TYP.

TYP | A6.1.1 — 3" = 1'-0"

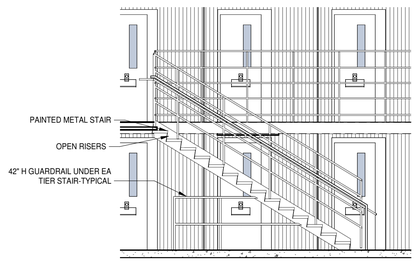

2 STAIR SECTION

TYP | A6.1.1 — 1/4" = 1'-0"

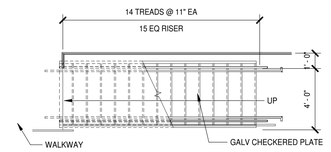

1 TIER STAIR PLAN

A2.1.1 | A6.1.1 — 1/4" = 1'-0"

MOSELEY ARCHITECTS
6210 ARDREY KELL ROAD • THE HUB AT WAVERLY, SUITE 425 • CHARLOTTE, NC 28277
PHONE (704) 540-3755 FAX (704) 540-3754
MOSELEYARCHITECTS.COM

PROGRESS PRINT NOT FOR CONSTRUCTION

GEORGETOWN COUNTY DETENTION CENTER

GEORGETOWN COUNTY
2934 BROWNS FERRY RD, GEORGETOWN, SC 29440

PROJECT NO:	611315
DATE:	FEBRUARY 26, 2024

REVISIONS

DATE	DESCRIPTION

ENLARGED STAIR & RAMP DETAILS

A6.1.1

2/26/2024 7:55:44 PM

TOILET ASSEMBLIES, SCHEDULE AND ENLARGED PLAN GENERAL NOTES

A. PLAN DIMENSIONS ARE TO FACE OF WALL OR PARTITION. WHERE APPLIED FINISHES OCCUR:SUCH AS CERAMIC TILE- DIMENSIONS ARE TO FACE OF APPLIED FINISH. FOR WAINSCOTS, FLOOR PLAN DIMENSIONS ARE TO FACE OF WAINSCOT MATERIAL. APPLIED FINISHES ARE NOT ALLOWED TO REDUCE CLEAR DIMENSIONS. "APPLIED FINISHES" IN THIS CASE DO NOT INCLUDE TRIM, BASE, AND ACOUSTIC WALL PANELS.

B. CLEAR DIMENSIONS ARE TO FACE OF APPLIED WALL AND PARTITION FINISHES.

TOILET ASSEMBLIES

APPLIES TO DRAWINGS A7.1 - A7.nn
REPRESENTED BY TAn

MARK	REMARKS	PLAN
TA1		2'-10" CLEAR, UNO; D, E; 5'-0" CLEAR; * 1'-3" MIN; TOILET PARTITION OR WALL; WATER CLOSET
TA2	OMIT E	
BARRIER FREE TA3		5'-0" CLEAR; 4" MAX; B, C, D, E, A; 5'-0" CLEAR; 1'-5"; TOILET PARTITION OR WALL; WATER CLOSET
BARRIER FREE TA4	OMIT E	
BARRIER FREE TA5		3'-0" CLEAR; B, C, D, E; 5'-0" CLEAR; TOILET PARTITION; 1'-6"; TOILET PARTITION OR WALL; WATER CLOSET
BARRIER FREE TA6	OMIT E	
BARRIER FREE TA7		B, C, D, E, A; WATER CLOSET
BARRIER FREE TA8	OMIT E	
TA9		2'-6" CLR, UNO; URINAL SCREEN; WALL, TOILET PARTITION, OR URINAL SCREEN; 1'-10"; 1'-3" MIN; 1'-3" MIN; URINAL
BARRIER FREE TA10		3'-0" CLEAR; URINAL SCREEN; WALL, TOILET PARTITION, OR URINAL SCREEN; 1'-10"; 1'-6" MIN; 1'-6" MIN; URINAL
TA11	CENTER G OVER LAVATORY	G, F; LAVATORY
BARRIER FREE TA12		C, J, L, H; 3'-0" CLR INSIDE; SEAT WALL; 3'-0" CLR INSIDE; CONTROL WALL
TA13	OMIT C H J	SHOWER - TRANSFER STYLE
BARRIER FREE TA14		CONTROL WALL; 5'-0" CLR INSIDE; N, L, K, N; 2'-6" CLR INSIDE; SHOWER - ROLL-IN STYLE

LEGEND NOTES:

A. HANDING/ORIENTATION MAY VARY. REFER TO PLANS FOR PROPER ORIENTATION.

B. PLUMBING FIXTURE GRAPHICS IN THIS LEGEND ARE REPRESENTATIVE ONLY. ACTUAL PLUMBING FIXTURES MAY VARY.

C. COAT/ROBE HOOKS INDICATED ON THE BACK OF TOILET COMPARTMENT DOORS ARE PART OF THE TOILET COMPARTMENT ASSEMBLY AND ARE NOT CONSIDERED A TOILET ACCESSORY.

DETENTION EQUIPMENT SCHEDULE

NO	DESCRIPTION	MOUNTING HEIGHT	DETAIL	NOTES
D1	DETENTION MIRROR, SINGLE	REFER TO DETAIL		
D2	DETENTION MIRROR, DOUBLE	REFER TO DETAIL		
D3	GRAB BAR, ANTI-LIGATURE, 42"	REFER TO DETAIL		
D4	GRAB BAR, ANTI-LIGATURE – 18" VERTICAL	REFER TO WATER CLOSET ELEVATIONS		
D5	GRAB BAR, ANTI-LIGATURE, 36"	REFER TO DETAIL		
D6	RECESSED TOILET PAPER ROLL HOLDER	REFER TO DETAIL		
D7	DETENTION STOOL, FLOOR-MOUNTED	FLOOR MOUNTED		
D7A	DETENTION SWING STOOL, WALL -MOUNTED	REFER TO DETAIL		
D8	DETENTION SWING STOOL, WALL -MOUNTED			
D9	PISTOL LOCKER, 6 COMPARTMENT, SURFACE	REFER TO DETAIL		
D10	HOPPER PASS	REFER TO DETAIL		
D11	SS COUNTER, 12" DEPTH			REFER TO DETAIL
D12C	STAINLESS STEEL COUNTER	2'-10" AFF		
D13	DETENTION FLOOR-MOUNTED BENCH – 6'-0"	FLOOR MOUNTED		
D14	DETENTION BUNK - SINGLE - FLOOR-MOUNTED	FLOOR MOUNTED		
D16				
D17		FLOOR MOUNTED		
D18	DETENTION BUNK, WALL MOUNTED, SINGLE	17" TOP OF MATTRESS		BY CELL MODULE MFR
D19	DETENTION BUNK - DOUBLE - WALL MOUNTED	BOTTOM BUNK 15", TOP BUNK 50", TOP OF PAN		BY CELL MODULE MFR
D20	SEMI-RECESSED TOILET PAPER HOLDER			BY CELL MODULE MFR
D27	DOUBLE DETENTION HOOK - ANTI-LIGATURE	REFER TO DETAIL		8/A7.2.1
D30	CELL DESK/WORKSURFACE	REFER TO CELL ELEVATIONS		BY CELL MODULE MFR
D31	CELL SEAT	REFER TO CELL ELEVATIONS		BY CELL MODULE MFR
D32	DETENTION SHOWER CURTAIN	REFER TO DETAIL		
D33	SAFETY HOOK, SINGLE	REFER TO DETAIL		
D34	GRAB BAR ASSEMBLY	REFER TO SHOWER ELEVATIONS		

TOILET ACCESSORIES SCHEDULE

MARK	DESCRIPTION	MOUNTING HEIGHT	REMARKS
	CURTAIN FOR EXAM SPACE	6'-8" AFF TO ROD	
A	36" HORIZONTAL GRAB BAR	REFER TO WATER CLOSET ELEVATIONS	
B	42" HORIZONTAL GRAB BAR	REFER TO WATER CLOSET ELEVATIONS	
D	TOILET TISSUE DISPENSER	REFER TO WATER CLOSET ELEVATIONS	
D4	18" VERTICAL GRAB BAR	REFER TO WATER CLOSET ELEVATIONS	
E	SANITARY NAPKIN DISPOSAL	REFER TO WATER CLOSET ELEVATIONS	
F	SOAP DISPENSER	3'-4" AFF TO DISPENSING OUTLET	
G	MIRROR (18" x 36"), OVER LAV AND CONTERTOP	3'-4" AFF TO BOTTOM OF REFLECTIVE SURFACE	
J	L-SHAPED FOLDING SHOWER SEAT	1'-6" TO SEAT SURFACE	
K	48" HORIZONTAL GRAB BAR	REFER TO TUB & SHOWER ELEVATIONS	
N	24" HORIZONTAL GRAB BAR	REFER TO TUB & SHOWER ELEVATIONS	
Q	PAPER TOWEL DISPENSER	3'-8" AFF TO DISPENSING OUTLET	
V	FOLDING SHOWER SEAT	1'-6" TO SEAT SURFACE	

1. ACCESSORY ITEMS ARE IDENTIFIED BY ⬡ ON PLANS. LETTERS CORRESPOND TO SCHEDULE ABOVE.
2. ACTUAL DIMENSIONS OF ACCESSORIES MAY VARY. COORDINATE DIFFERENCES, IF ANY.
3. REFER TO ALL CASEWORK ELEVATIONS FOR ADDITIONAL TOILET ACCESSORY LOCATIONS.
4. PROVIDE MOP AND BROOM HOLDER W/ SHELF ⬡ AT ALL CUSTODIAL/JANITORIAL SINKS. MOUNT AT 5'-0" AFF TO CENTERLINE AND LOCATE ON SIDE WALL OF SINK (NOT ON WALL ABOVE FAUCET).
5. PROVIDE ROBE HOOK ON INTERIOR FACE OF ALL TOILET ROOM DOORS WHEREIN ONLY ONE WATER CLOSET IS PROVIDED. MOUNT AT 3'-11" AFF TO TOP.

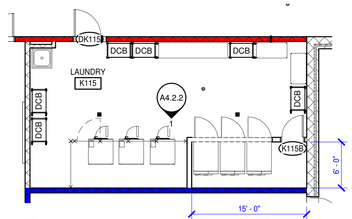

13 A2.0.1 A7.1.1 **ENLARGED PLAN** 1/8" = 1'-0"

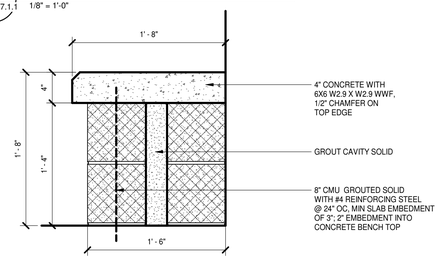

12 TYP A7.1.1 **BUILT- IN BENCH DETAIL** 1 1/2" = 1'-0"

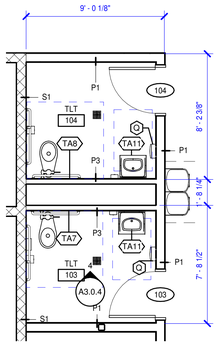

11 A2.1.1 A7.1.1 **ENLARGED PLAN** 1/4" = 1'-0"

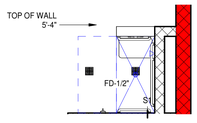

10 A2.1.3 A7.1.1 **ENLARGED PLAN** 1/4" = 1'-0"

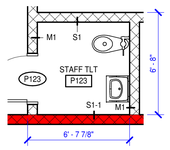

9 A2.1.1 A7.1.1 **ENLARGED PLAN** 1/4" = 1'-0"

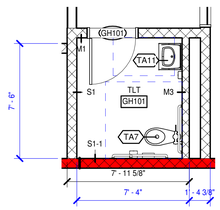

8 A2.1.2 A7.1.1 **ENLARGED PLAN** 1/4" = 1'-0"

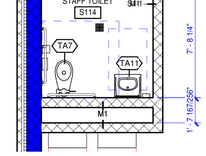

7 A2.1.3 A7.1.1 **ENLARGED PLAN** 1/4" = 1'-0"

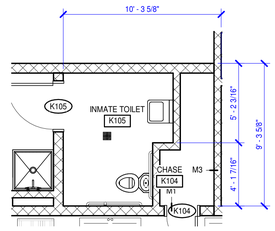

6 A2.1.2 A7.1.1 **ENLARGED PLAN** 1/4" = 1'-0"

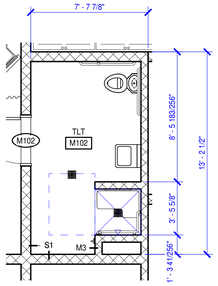

5 A2.1.2 A7.1.1 **ENLARGED PLAN** 1/4" = 1'-0"

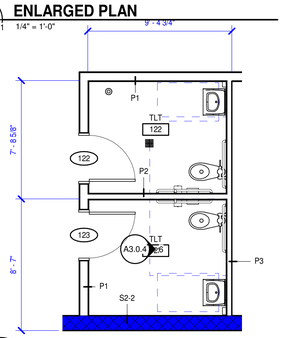

4 A2.1.1 A7.1.1 **ENLARGED PLAN** 1/4" = 1'-0"

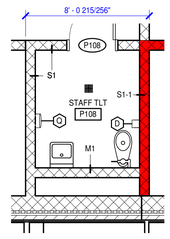

3 A2.1.1 A7.1.1 **ENLARGED PLAN** 1/4" = 1'-0"

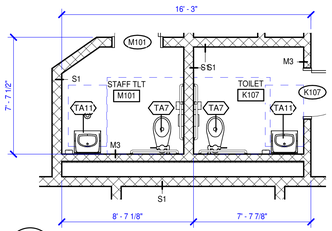

2 A2.1.2 A7.1.1 **ENLARGED PLAN** 1/4" = 1'-0"

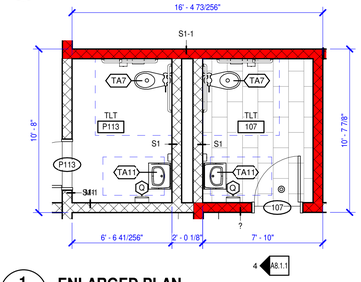

1 A2.1.1 A7.1.1 **ENLARGED PLAN** 1/4" = 1'-0"

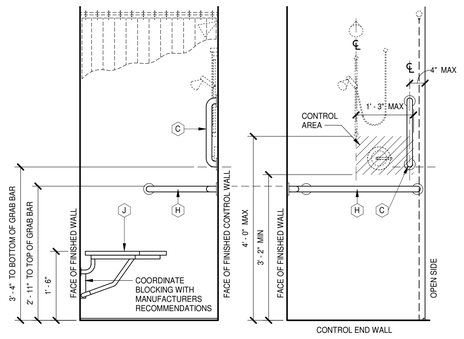

TRANSFER-TYPE SHOWER ELEVATIONS
3/4" = 1'-0"

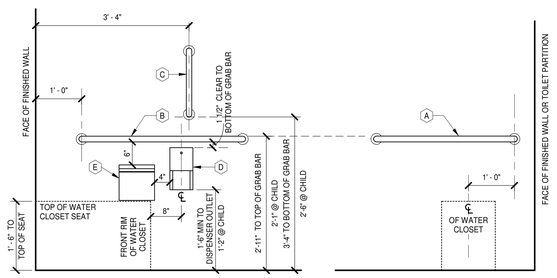

WATER CLOSET ELEVATIONS
3/4" = 1'-0"

MOSELEYARCHITECTS
6210 ARDREY KELL ROAD • THE HUB AT WAVERLY, SUITE 425 • CHARLOTTE, NC 28277
PHONE (704) 540-3755 FAX (704) 540-3754
MOSELEYARCHITECTS.COM

PROGRESS PRINT NOT FOR CONSTRUCTION

GEORGETOWN COUNTY DETENTION CENTER

GEORGETOWN COUNTY
2934 BROWNS FERRY RD, GEORGETOWN, SC 29440

PROJECT NO: 611315
DATE: FEBRUARY 26, 2024

REVISIONS	
DATE	DESCRIPTION

TOILET ASSEMBLIES, SCHEDULES AND ENLARGED PLANS

A7.1.1

2/26/2024 7:55:57 PM

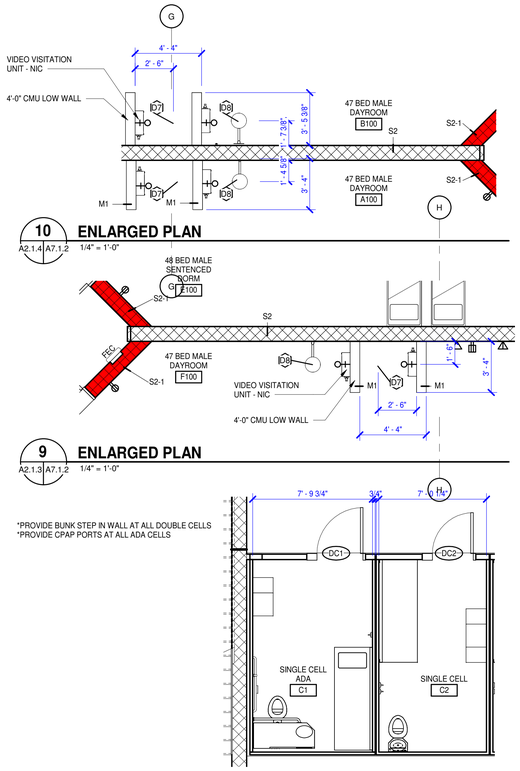

10 ENLARGED PLAN
A2.1.4 A7.1.2 1/4" = 1'-0"

9 ENLARGED PLAN
A2.1.3 A7.1.2 1/4" = 1'-0"

*PROVIDE BUNK STEP IN WALL AT ALL DOUBLE CELLS
*PROVIDE CPAP PORTS AT ALL ADA CELLS

7 ENLARGED FLOOR PLAN
A2.1.4 A7.1.2 1/4" = 1'-0"

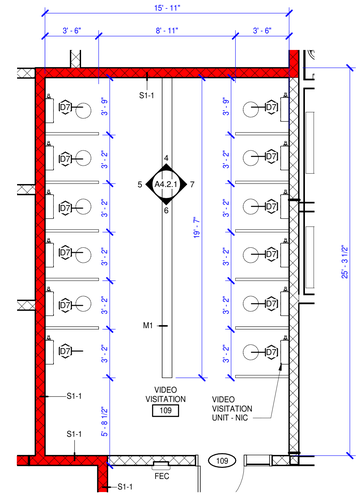

8 FIRST FLOOR - PART A - VIDEO VISITATION
A2.1.1 A7.1.2 1/4" = 1'-0"

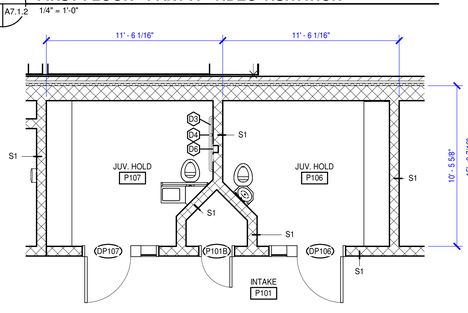

6 ENLARGED FLOOR PLAN
A2.1.1 A7.1.2 1/4" = 1'-0"

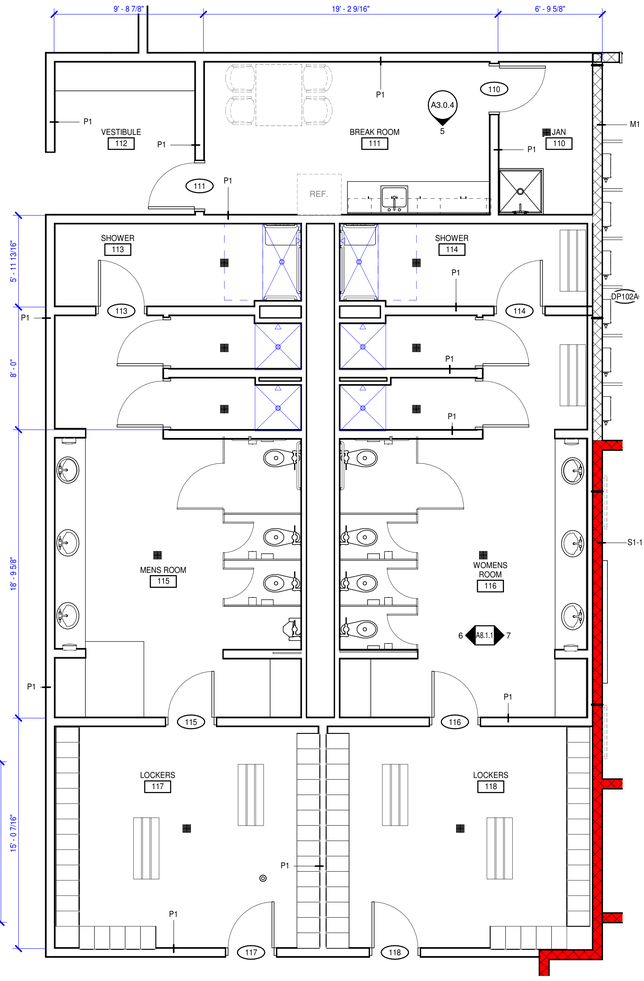

5 ENLARGED FLOOR PLAN
A2.1.1 A7.1.2 1/4" = 1'-0"

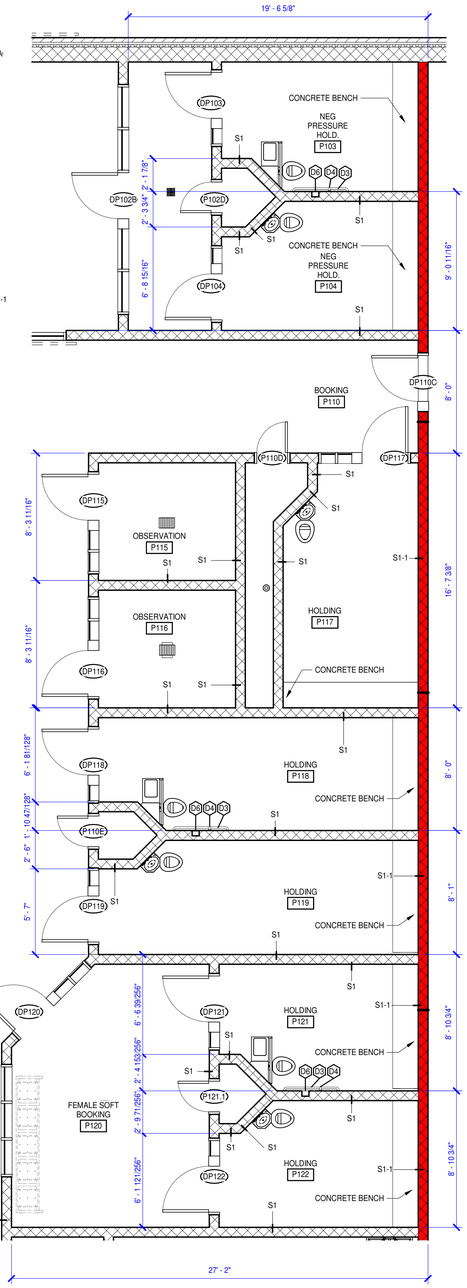

4 ENLARGED FLOOR PLAN
A2.1.1 A7.1.2 1/4" = 1'-0"

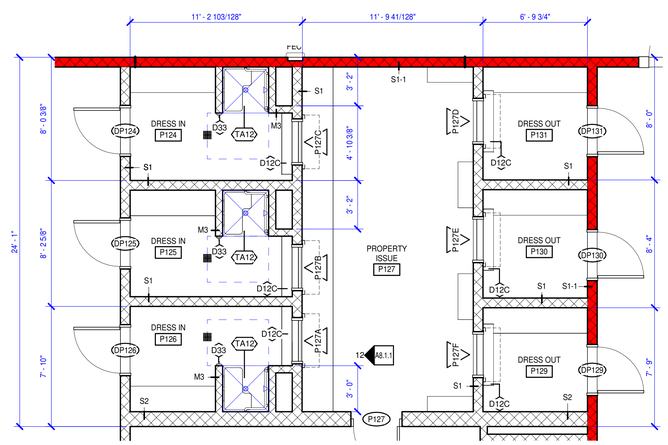

3 ENLARGED FLOOR PLAN
A2.1.2 A7.1.2 1/4" = 1'-0"

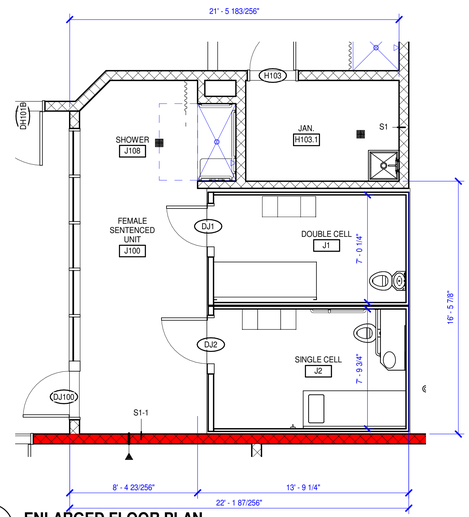

2 ENLARGED FLOOR PLAN
A2.1.1 A7.1.2 1/4" = 1'-0"

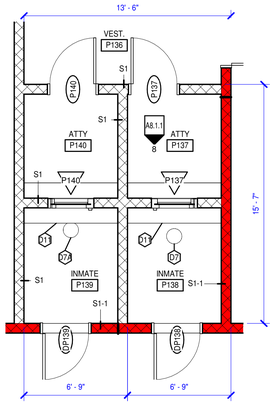

1 ENLARGED FLOOR PLAN
A2.1.1 A7.1.2 1/4" = 1'-0"

MOSELEY ARCHITECTS
6210 ARDREY KELL ROAD • THE HUB AT WAVERLY, SUITE 425 • CHARLOTTE, NC 28277
PHONE (704) 540-3755 FAX (704) 540-3754
MOSELEYARCHITECTS.COM

PROGRESS PRINT NOT FOR CONSTRUCTION

GEORGETOWN COUNTY DETENTION CENTER

GEORGETOWN COUNTY
2934 BROWNS FERRY RD, GEORGETOWN, SC 29440

PROJECT NO: 611315	
DATE:	FEBRUARY 26, 2024
REVISIONS	
DATE	DESCRIPTION
COORDINATE	

ENLARGED PLANS

A7.1.2

2/26/2024 7:56:07 PM

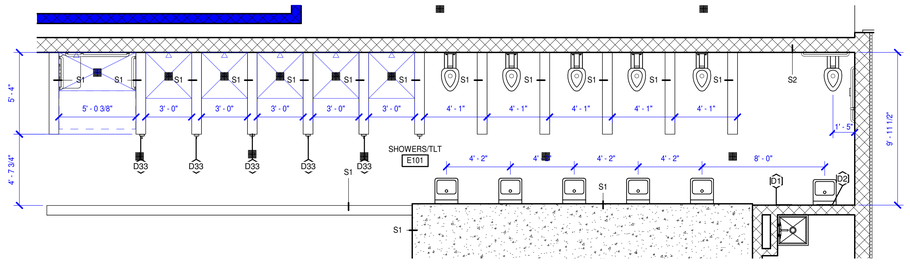

5 FIRST FLOOR - PART A - F100 SHOWERS

TYP A7.1.3 1/4" = 1'-0"

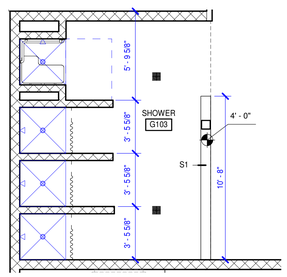

4 FIRST FLOOR - PART B - G100 SHOWERS

TYP A7.1.3 1/4" = 1'-0"

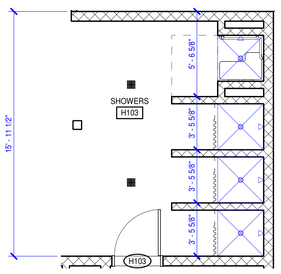

2 FIRST FLOOR - PART B - J100 SHOWERS

TYP A7.1.3 1/4" = 1'-0"

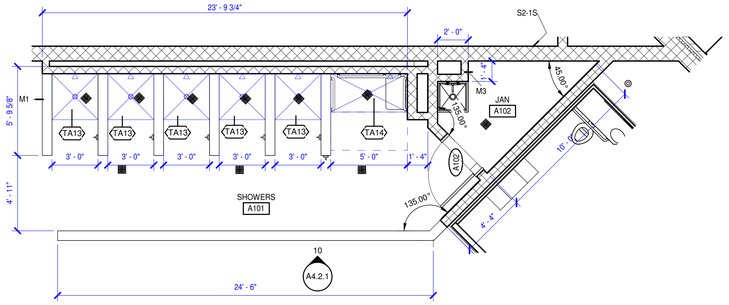

3 FIRST FLOOR - PART D - B100 SHOWERS

TYP A7.1.3 1/4" = 1'-0"

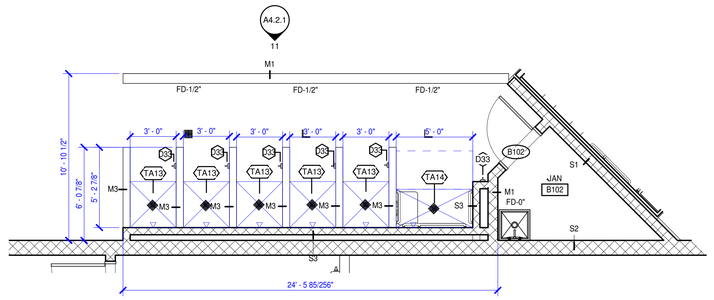

1 FIRST FLOOR - PART A - A100 SHOWERS

TYP A7.1.3 1/4" = 1'-0"

MOSELEY ARCHITECTS
6210 ARDREY KELL ROAD • THE HUB AT WAVERLY, SUITE 425 • CHARLOTTE, NC 28277
PHONE (704) 540-3755 FAX (704) 540-3754
MOSELEYARCHITECTS.COM

PROGRESS
PRINT NOT FOR CONSTRUCTION

GEORGETOWN COUNTY DETENTION CENTER

GEORGETOWN COUNTY
2934 BROWNS FERRY RD, GEORGETOWN, SC 29440

PROJECT NO: 611315
DATE: FEBRUARY 26, 2024

REVISIONS	
DATE	DESCRIPTION

ENLARGED PLANS

A7.1.3

2/26/2024 7:56:11 PM

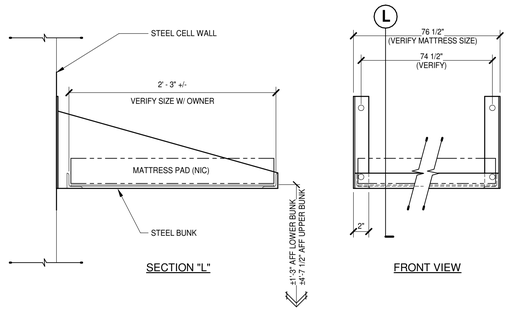

16 DETAIL - BUNK BED
TYP A7.2.1 — 1 1/2" = 1'-0"

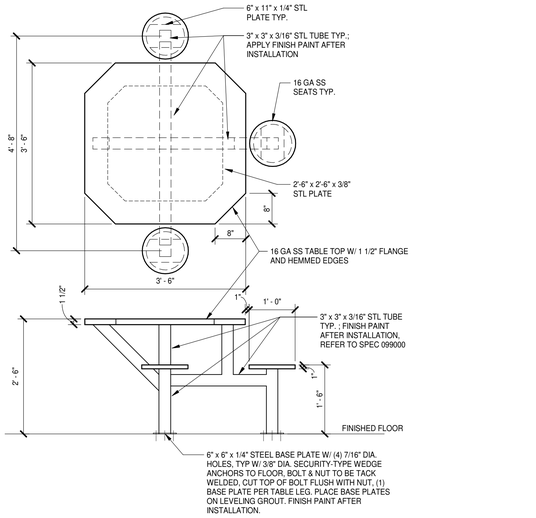

15 DETENTION 4-MAN ACCESSIBLE TABLE
TYP A7.2.1 — 3/4" = 1'-0"

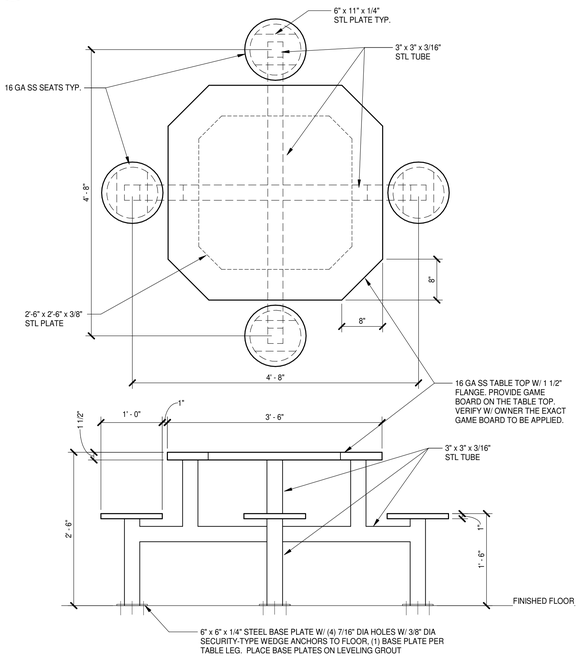

14 DETAIL - DETENTION 4 MAN TABLE
TYP A7.2.1 — 1" = 1'-0"

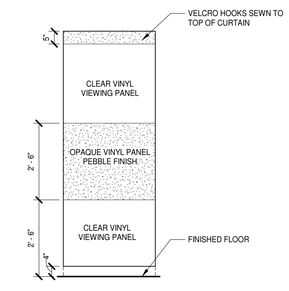

13 DETENTION SHOWER CURTAIN
TYP A7.2.1 — 1/2" = 1'-0"

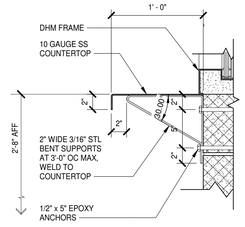

VISITATION COUNTER SECTION

12 STAINLESS STEEL COUNTER
TYP A7.2.1 — 1 1/2" = 1'-0"

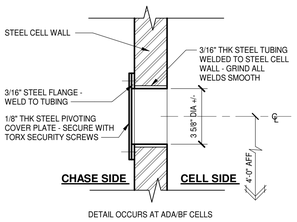

DETAIL OCCURS AT ADA/BF CELLS

11 DETAIL - CPAP PORT
TYP A7.2.1 — 3" = 1'-0"

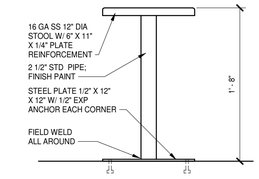

10 STOOL DETAIL
TYP A7.2.1 — 1 1/2" = 1'-0"

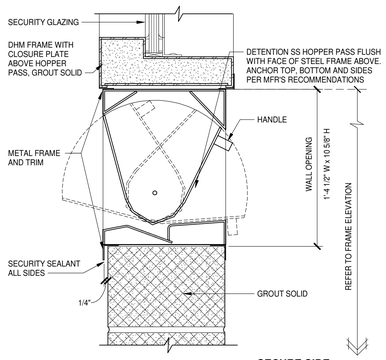

9 DETAIL - HOPPER PASS
TYP A7.2.1 — 3" = 1'-0"

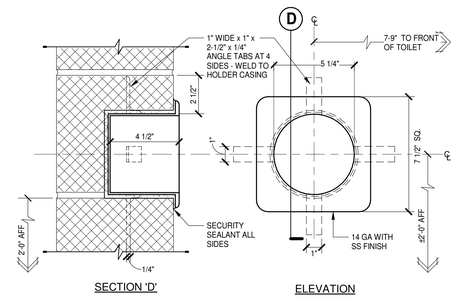

6 RECESSED TOILET PAPER ROLL HOLDER
TYP A7.2.1 — 3" = 1'-0"

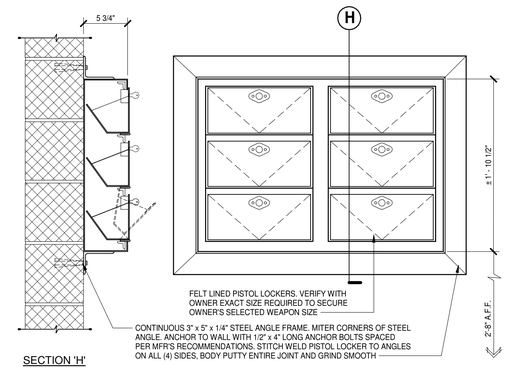

5 6 COMPARTMENT PISTOL LOCKER SURFACE MOUNTED
TYP A7.2.1 — 1 1/2" = 1'-0"

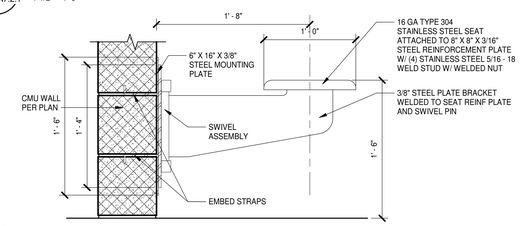

4 SWING STOOL
TYP A7.2.1 — 1 1/2" = 1'-0"

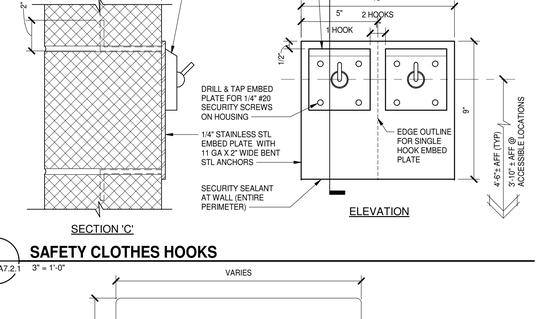

8 SAFETY CLOTHES HOOKS
TYP A7.2.1 — 3" = 1'-0"

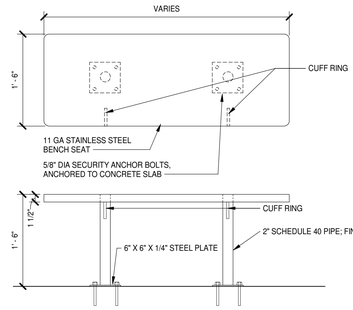

ELEVATION A

7 FLOOR-MOUNTED BENCH
TYP A7.2.1 — 1" = 1'-0"

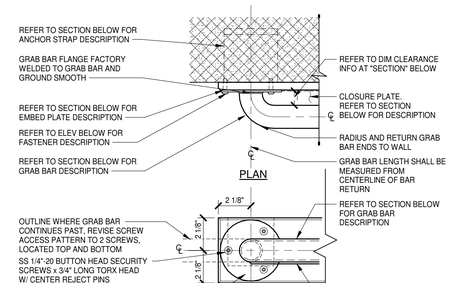

NOTE:
GRAB BARS FURNISHED UNDER DIVISION 11 AND INSTALLED UNDER DIVISION 4. SET GRAB BARS WITH EMBED PLATES ATTACHED. PROTECT UNIT UNTIL MASONRY MORTAR HAS CURED FOR FIRM ANCHORAGE.

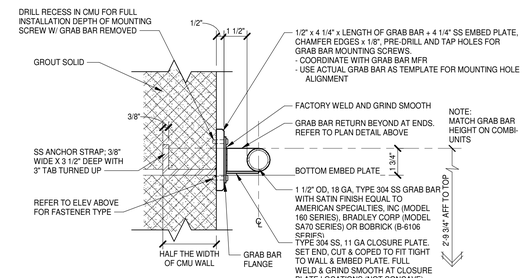

3 REMOVABLE GRAB BAR W/CONTINUOUS EMBED PLATE DETAIL
TYP A7.2.1 — 3" = 1'-0"

1 DETENTION MIRROR, SINGLE
TYP A7.2.1 — 1 1/2" = 1'-0"

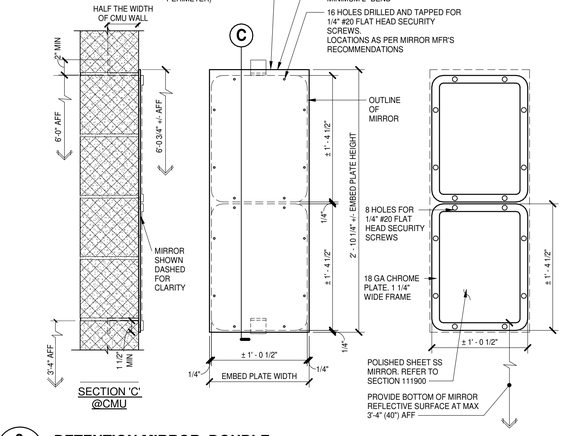

2 DETENTION MIRROR, DOUBLE
TYP A7.2.1 — 1 1/2" = 1'-0"

MOSELEYARCHITECTS
6210 ARDREY KELL ROAD • THE HUB AT WAVERLY, SUITE 425 • CHARLOTTE, NC 28277
PHONE (704) 540-3755 FAX (704) 540-3754
MOSELEYARCHITECTS.COM

PROGRESS PRINT NOT FOR CONSTRUCTION

GEORGETOWN COUNTY DETENTION CENTER

GEORGETOWN COUNTY
2934 BROWNS FERRY RD, GEORGETOWN, SC 29440

PROJECT NO: 611315	
DATE:	FEBRUARY 26, 2024
REVISIONS	
DATE	DESCRIPTION

DETENTION EQUIPMENT DETAILS

A7.2.1

2/26/2024 7:56:13 PM

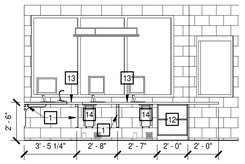

27 CENTRAL CONTROL ROOM GH100 - NORTH EAST
1/4" = 1'-0"

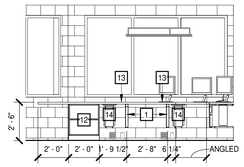

26 CENTRAL CONTROL ROOM GH100 - NORTH WEST
1/4" = 1'-0"

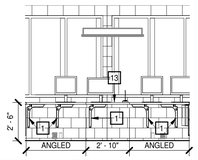

25 CENTRAL CONTROL ROOM GH100 - NORTH
1/4" = 1'-0"

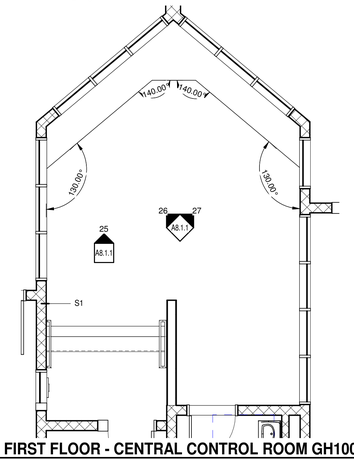

24 FIRST FLOOR - CENTRAL CONTROL ROOM GH100
A2.1.2 A8.1.1 1/4" = 1'-0"

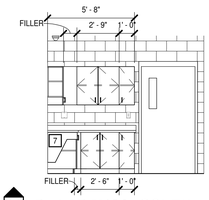

11 D - LAB M104 - SOUTH
1/4" = 1'-0"

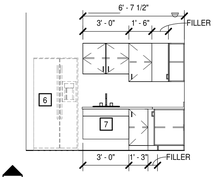

10 D - LAB M143 - EAST
1/4" = 1'-0"

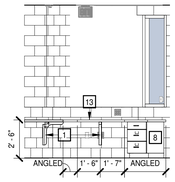

9 D - NURSE'S STATION M103 - SOUTH EAST
1/4" = 1'-0"

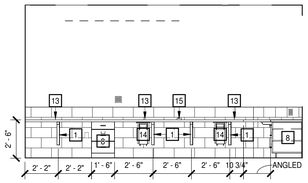

20 D - NURSE'S STATION M103 - EAST
1/4" = 1'-0"

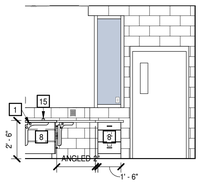

19 D - NURSE'S STATION P148 - SOUTH
1/4" = 1'-0"

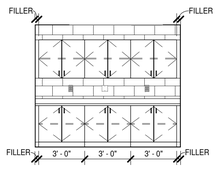

18 D - SOBRIETY TESTING P105 - EAST
1/4" = 1'-0"

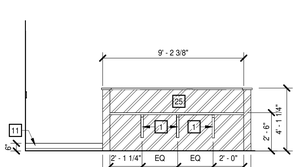

17 D - BOOKING - NORTH
1/4" = 1'-0"

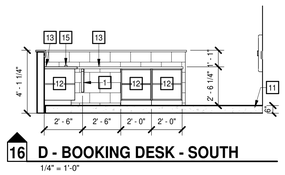

16 D - BOOKING DESK - SOUTH
1/4" = 1'-0"

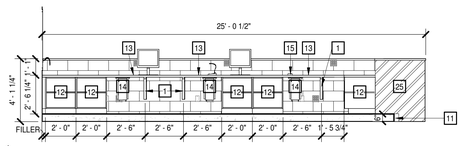

15 D - BOOKING DESK - EAST
1/4" = 1'-0"

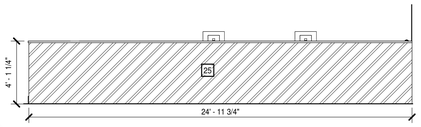

14 D - BOOKING DESK - WEST
1/4" = 1'-0"

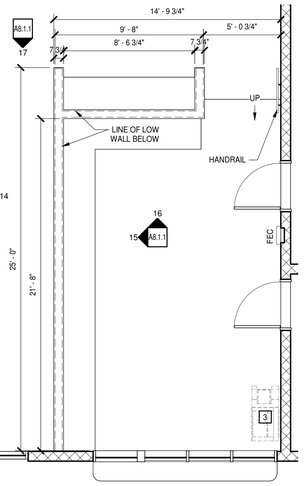

13 BOOKING
A2.1.1 A8.1.1 1/4" = 1'-0"

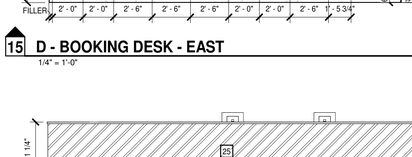

12 D - PROPERTY ISSUE P127 - EAST
1/4" = 1'-0"

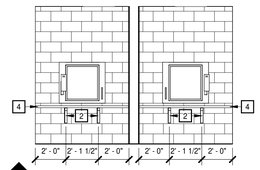

8 TYP ATTORNEY - SOUTH
1/4" = 1'-0"

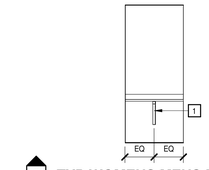

6 TYP WOMENS/MENS ROOM - WEST
1/4" = 1'-0"

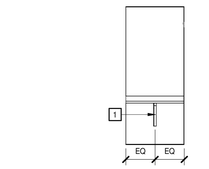

7 TYP WOMENS/MENS ROOM - EAST
1/4" = 1'-0"

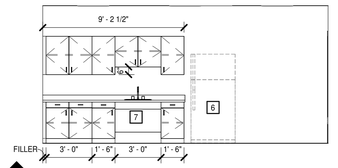

28 BREAK ROOM 111 - SOUTH
1/4" = 1'-0"

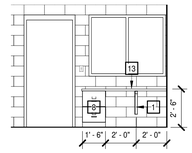

5 MAG WORK AREA 105 - WEST
1/4" = 1'-0"

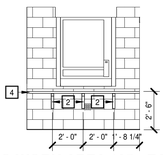

4 MAG WORK AREA 105 - EAST
1/4" = 1'-0"

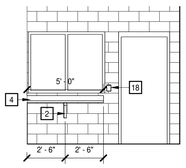

3 MAGISTRATE LOBBY 102 - EAST
1/4" = 1'-0"

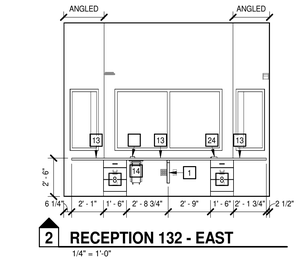

2 RECEPTION 132 - EAST
1/4" = 1'-0"

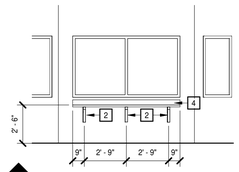

1 LOBBY - WEST
1/4" = 1'-0"

CASEWORK GENERAL NOTES

A. UNLESS INDICATED OTHERWISE, ALL COUNTERTOP(S):
- 2'-10" AFF OR 2'-10" TO TOP OF RIM AT DROP-IN SINKS AND LAVATORIES WHERE OCCURS
- 2'-1" DEEP
- SOLID SURFACE
- BACKSPLASHES: 4" HIGH AT ALL SIDES AND BACK

B. UNLESS INDICATED OTHERWISE, ALL BASE CABINET(S):
- 2'-0" DEEP NOMINAL
- TOE KICKS: 4" HIGH AND 3" DEEP
- SINK LOCATIONS: 3'-0" WIDE CLEAR KNEE SPACE AT BASE CABINET WITH INTEGRAL ACCESSIBLE TOE KICK FOR BARRIER FREE ACCESS

C. UNLESS INDICATED OTHERWISE, ALL WALL CABINET(S):
- 1'-0" DEEP NOMINAL
- 2'-6" HIGH
- TOP AT 7'-0" AFF

D. BUILT-IN EQUIPMENT: SIZE OPENING (HEIGHT, WIDTH, AND DEPTH) AND ROUGH-IN REQUIREMENTS AS REQUIRED BASED ON APPROVED MANUFACTURER SUBMITTED.

E. ALL SHELVES: ADJUSTABLE UNLESS INDICATED OTHERWISE.

F. PROVIDE FINISH END PANELS AT ALL EXPOSED CASEWORK ENDS.

G. LOCKS: ALL CASEWORK BEHIND SECURE PERIMETER UNLESS INDICATED OTHERWISE.

CASEWORK KEYNOTES

REPRESENTED BY n

APPLIES TO DRAWINGS A8.1 - A8.nn

1	UNDERCOUNTER HEAVY DUTY PREFABRICATED STEEL BRACE
2	12" DEEP UNDER COUNTER SUPPORT BRACKET PAINTED TO MATCH WALL COLOR
3	MULTIPURPOSE PRINTER (NIC)
4	12" DEEP SOLID SURFACE COUNTERTOP
5	MICROWAVE (NIC)
6	REFRIGERATOR (NIC)
7	<varies>
8	FILE DRAWER
9	MITERED AND ROUNDED WATERFALL EDGE
10	SOLID SURFACE WALL CAP WITH ROUNDED EDGE
11	CHANGE IN SLAB ELEVATION - REFER TO STRUCTURAL DRAWINGS
12	OPEN SHELVING
13	2 1/2" GROMMENT - COORDINATE LOCATION WITH OWNER
14	CPU HOLDER. COORDINATE LOCATION OF CPU(S) WITH OWNER
15	DURESS BUTTON
16	3/8" TEMPERED GLASS
17	NOT USED
18	CARD READER
19	SOLID SURFACE WORKSURFACE
20	SSM COUNTERTOP WITH APRON
21	CMU LOW WALL. REFER TO SECTION A8.1.2/10
22	REMOVABLE PLAM PANEL, 4'-0" WIDE MAX
23	Z CLIP BRACKETS
24	PUSH BOTTOM
25	STAINLESS STEEL PANEL FASTENED TO CMU WALL WITH SECURITY SCREWS

MOSELEYARCHITECTS
6210 ARDREY KELL ROAD • THE HUB AT WAVERLY, SUITE 425 • CHARLOTTE, NC 28277
PHONE (704) 540-3755 FAX (704) 540-3754
MOSELEYARCHITECTS.COM

PROGRESS PRINT NOT FOR CONSTRUCTION

GEORGETOWN COUNTY DETENTION CENTER

GEORGETOWN COUNTY
2934 BROWNS FERRY RD, GEORGETOWN, SC 29440

PROJECT NO: 611315
DATE: FEBRUARY 26, 2024

REVISIONS	
DATE	DESCRIPTION

CASEWORK AND ELEVATIONS

A8.1.1

2/26/2024 7:56:34 PM

CASEWORK GENERAL NOTES

A. UNLESS INDICATED OTHERWISE, ALL COUNTERTOP(S):
- 2'-10" AFF OR 2'-10" TO TOP OF RIM AT DROP-IN SINKS AND LAVATORIES WHERE OCCURS
- 2'-1" DEEP
- SOLID SURFACE
- BACKSPLASHES: 4" HIGH AT ALL SIDES AND BACK

B. UNLESS INDICATED OTHERWISE, ALL BASE CABINET(S):
- 2'-0" DEEP NOMINAL
- TOE KICKS: 4" HIGH AND 3" DEEP
- SINK LOCATIONS: 3'-0" WIDE CLEAR KNEE SPACE AT BASE CABINET WITH INTEGRAL ACCESSIBLE TOE KICK FOR BARRIER FREE ACCESS

C. UNLESS INDICATED OTHERWISE, ALL WALL CABINET(S):
- 1'-0" DEEP NOMINAL
- 2'-6" HIGH
- TOP AT 7'-0" AFF

D. BUILT-IN EQUIPMENT: SIZE OPENING (HEIGHT, WIDTH, AND DEPTH) AND ROUGH-IN REQUIREMENTS AS REQUIRED BASED ON APPROVED MANUFACTURER SUBMITTED.

E. ALL SHELVES: ADJUSTABLE UNLESS INDICATED OTHERWISE.

F. PROVIDE FINISH END PANELS AT ALL EXPOSED CASEWORK ENDS.

G. LOCKS: ALL CASEWORK BEHIND SECURE PERIMETER UNLESS INDICATED OTHERWISE.

CASEWORK KEYNOTES

REPRESENTED BY n

APPLIES TO DRAWINGS A8.1 - A8.nn

1	UNDERCOUNTER HEAVY DUTY PREFABRICATED STEEL BRACE
2	12" DEEP UNDER COUNTER SUPPORT BRACKET PAINTED TO MATCH WALL COLOR
3	MULTIPURPOSE PRINTER (NIC)
4	12" DEEP SOLID SURFACE COUNTERTOP
5	MICROWAVE (NIC)
6	REFRIGERATOR (NIC)
7	<varies>
8	FILE DRAWER
9	MITERED AND ROUNDED WATERFALL EDGE
10	SOLID SURFACE WALL CAP WITH ROUNDED EDGE
11	CHANGE IN SLAB ELEVATION - REFER TO STRUCTURAL DRAWINGS
12	OPEN SHELVING
13	2 1/2" GROMMENT - COORDINATE LOCATION WITH OWNER
14	CPU HOLDER. COORDINATE LOCATION OF CPU(S) WITH OWNER
15	DURESS BUTTON
16	3/8" TEMPERED GLASS
17	NOT USED
18	CARD READER
19	SOLID SURFACE WORKSURFACE
20	SSM COUNTERTOP WITH APRON
21	CMU LOW WALL. REFER TO SECTION A8.1.2/10
22	REMOVABLE PLAM PANEL, 4'-0" WIDE MAX
23	Z CLIP BRACKETS
24	PUSH BOTTOM
25	STAINLESS STEEL PANEL FASTENED TO CMU WALL WITH SECURITY SCREWS

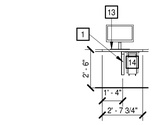

7 CONTROL ROOM R119 - E
1/4" = 1'-0"

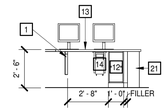

4 CONTROL ROOM R119 - NW
1/4" = 1'-0"

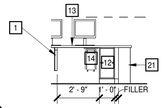

6 CONTROL ROOM R119 - SE
1/4" = 1'-0"

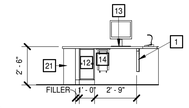

3 CONTROL ROOM R119 - SW
1/4" = 1'-0"

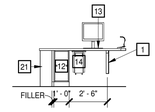

5 CONTROL ROOM R119 - NE
1/4" = 1'-0"

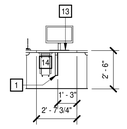

2 CONTROL ROOM R119 - W
1/4" = 1'-0"

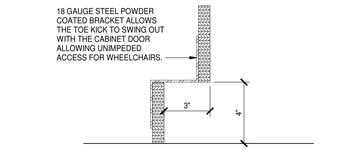

11 TYP A8.1.2 DETAIL - ACCESSIBLE TOEKICK
3" = 1'-0"

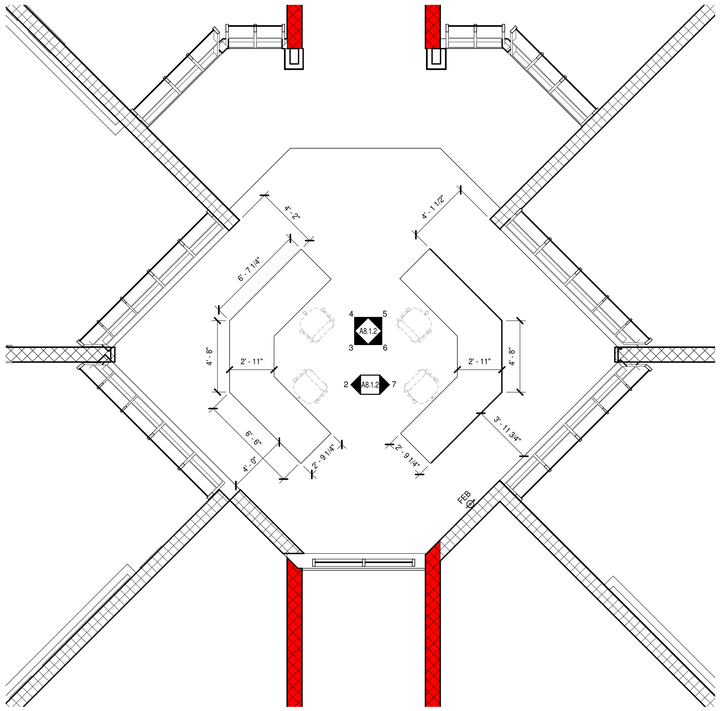

1 A8.1.2 CONTROL ROOM H201 ENLARGED PLAN
1/4" = 1'-0"

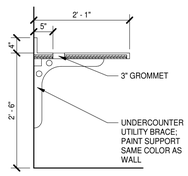

9 TYP A8.1.2 SECTION - COUNTER WITH BRACING
3/4" = 1'-0"

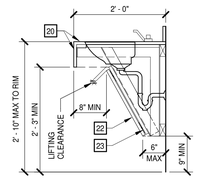

8 TYP A8.1.2 SECTION - SINK TYPICAL
3/4" = 1'-0"

MOSELEY ARCHITECTS
6210 ARDREY KELL ROAD • THE HUB AT WAVERLY, SUITE 425 • CHARLOTTE, NC 28277
PHONE (704) 540-3755 FAX (704) 540-3754
MOSELEYARCHITECTS.COM

PROGRESS PRINT NOT FOR CONSTRUCTION

GEORGETOWN COUNTY DETENTION CENTER

GEORGETOWN COUNTY
2934 BROWNS FERRY RD, GEORGETOWN, SC 29440

PROJECT NO: 611315
DATE: FEBRUARY 26, 2024

REVISIONS	
DATE	DESCRIPTION

CASEWORK AND ELEVATIONS

A8.1.2

2/26/2024 7:56:41 PM

REFLECTED CEILING PLAN LEGEND

APPLIES TO DRAWINGS A9.1.n - A9.1.n

REFER TO M, E & FP DRAWINGS FOR REFLECTED CEILING PLAN SYMBOLS NOT INDICATED BELOW

A101 — SPACE NUMBER
nn'-nn" — CEILING HEIGHT, AFF UNO

INTERIOR APPLICATIONS: GYPSUM BOARD CEILING

EXTERIOR APPLICATIONS: GYPSUM SOFFIT BOARD OR GYPSUM SHEATHING

2'-0" x 2'-0" LAY-IN ACOUSTICAL CEILING PANELS IN SUSPENDED GRID

SECURE GYPSUM CEILING, BY DIVISION 09 GYPSUM BOARD SECURITY ASSEMBLIES

METAL CEILING, BY DIVISION 12 STEEL CELL MFR

12 GA METAL PLATE UNDER MEZZANINES, BY DIVISION 05 METAL FABRICATIONS

AP — ACCESS PANEL

WITH OPENING — EXTERIOR WALL

WITH OPENING — INTERIOR WALL/PARTITION TO UNDERSIDE OF DECK

WITH OPENING — INTERIOR WALL/PARTITION TO CAP ABOVE OR TERMINATES ADJACENT TO A RATED HORIZONTAL ASSEMBLY

WITH OPENING — INTERIOR WALL/PARTITION 4" MIN ABOVE HIGHEST ADJACENT CEILING. IF NECESSARY TO ACHIEVE RESULTS DESIRED, EXTEND WALL HEIGHT SO WALL BRACING IS NOT EXPOSED TO VIEW IN FINISHED SPACES

INTERIOR WALL/PARTITION TO UNDERSIDE OF CEILING

EXISTING TO REMAIN, VERIFY VERTICAL EXTENTS WHERE THE HEIGHT IMPACTS THE WORK

REFLECTED CEILING PLAN/DETAIL GENERAL NOTES

A. ALL CEILING HEIGHTS SHALL BE 9'-0" AFF UNLESS INDICATED OTHERWISE.

B. DRAWINGS INDICATE GRID LAYOUT DIAGRAMMATICALLY. REFER TO SPECIFICATIONS FOR SPECIFIC GRID LAYOUT CRITERIA AT PERIMETER CONDITIONS THAT MAY DIFFER FROM GRID LAYOUT INDICATED ON DRAWINGS.

C. CENTER CEILING MOUNTED ITEMS WITHIN CEILING PANELS, UNLESS INDICATED OTHERWISE.

D. IF ADDITIONAL SPRINKLER HEADS ARE REQUIRED TO SATISFY CODE OR COVERAGE DENSITIES (OTHER THAN THOSE THAT MAY BE INDICATED), PROVIDE ADDITIONAL SPRINKLER HEADS AT NO ADDITIONAL COST AND OBTAIN APPROVAL OF ARCHITECT FOR LOCATION OF SUCH HEADS, IF ANY.

REFLECTED CEILING PLAN KEYNOTES

APPLIES TO DRAWINGS A9.1.1 - A9.1.n
REPRESENTED BY n

1. CFSF-S
2. 5/8" GYP BD, TERMINATE 4" ABV FIN CLG
3. FIN CLG: FINISH AND/OR HEIGHT AFF VARIES
4. GYP BD: EXTEND FULL HEIGHT, UNLESS INDICATED OTHERWISE
5. ROOF LADDER
6. BUILDING MOUNTED CANOPY
7. 4'x4' ACCESS PLATFORM (FRT PLYWOOD) ABOVE CEILING WITH 30"x30" COMMERCIAL ACCESS PANEL IN GYP WALL ABOVE
8. 8. P2 WALL ON TOP OF STEEL CELL TO 6" ABOVE ADJACENT CEILING

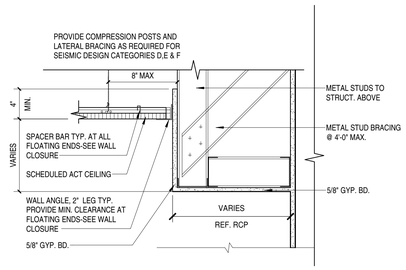

2 TYP A9.1 — **BULKHEAD @ TRAINING SOFFITS**
1 1/2" = 1'-0"

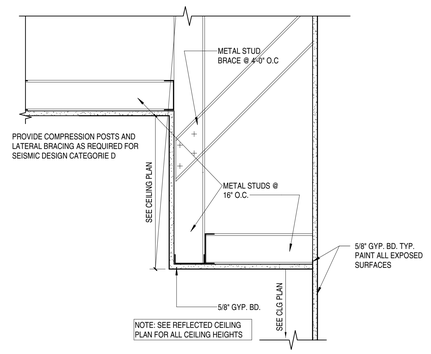

1 TYP A9.1 — **CEILING TRANSITION @ LOBBY**
1 1/2" = 1'-0"

N
FIRST FLOOR RCP - PART A
1/8" = 1'-0"

0' 2' 4' 8' 16'
1/8" = 1'-0"

MOSELEY ARCHITECTS
6210 ARDREY KELL ROAD • THE HUB AT WAVERLY, SUITE 425 • CHARLOTTE, NC 28277
PHONE (704) 540-3755 FAX (704) 540-3754
MOSELEYARCHITECTS.COM

PROGRESS PRINT NOT FOR CONSTRUCTION

GEORGETOWN COUNTY DETENTION CENTER

GEORGETOWN COUNTY
2934 BROWNS FERRY RD, GEORGETOWN, SC 29440

PROJECT NO: 611315
DATE: FEBRUARY 26, 2024

REVISIONS	
DATE	DESCRIPTION
	COORDINATE

REFLECTED CEILING PLAN - PART A - FIRST FLOOR

A9.1

2/26/2024 7:56:48 PM

REFLECTED CEILING PLAN KEYNOTES

APPLIES TO DRAWINGS A9.1.1 - A9.1.n
REPRESENTED BY [n]

1. CFSF-S
2. 5/8" GYP BD, TERMINATE 4" ABV FIN CLG
3. FIN CLG: FINISH AND/OR HEIGHT AFF VARIES
4. GYP BD: EXTEND FULL HEIGHT, UNLESS INDICATED OTHERWISE
5. ROOF LADDER
6. BUILDING MOUNTED CANOPY
7. 4'x4' ACCESS PLATFORM (FRT PLYWOOD) ABOVE CEILING WITH 30"x30" COMMERCIAL ACCESS PANEL IN GYP WALL ABOVE
8. P2 WALL ON TOP OF STEEL CELL TO 6" ABOVE ADJACENT CEILING

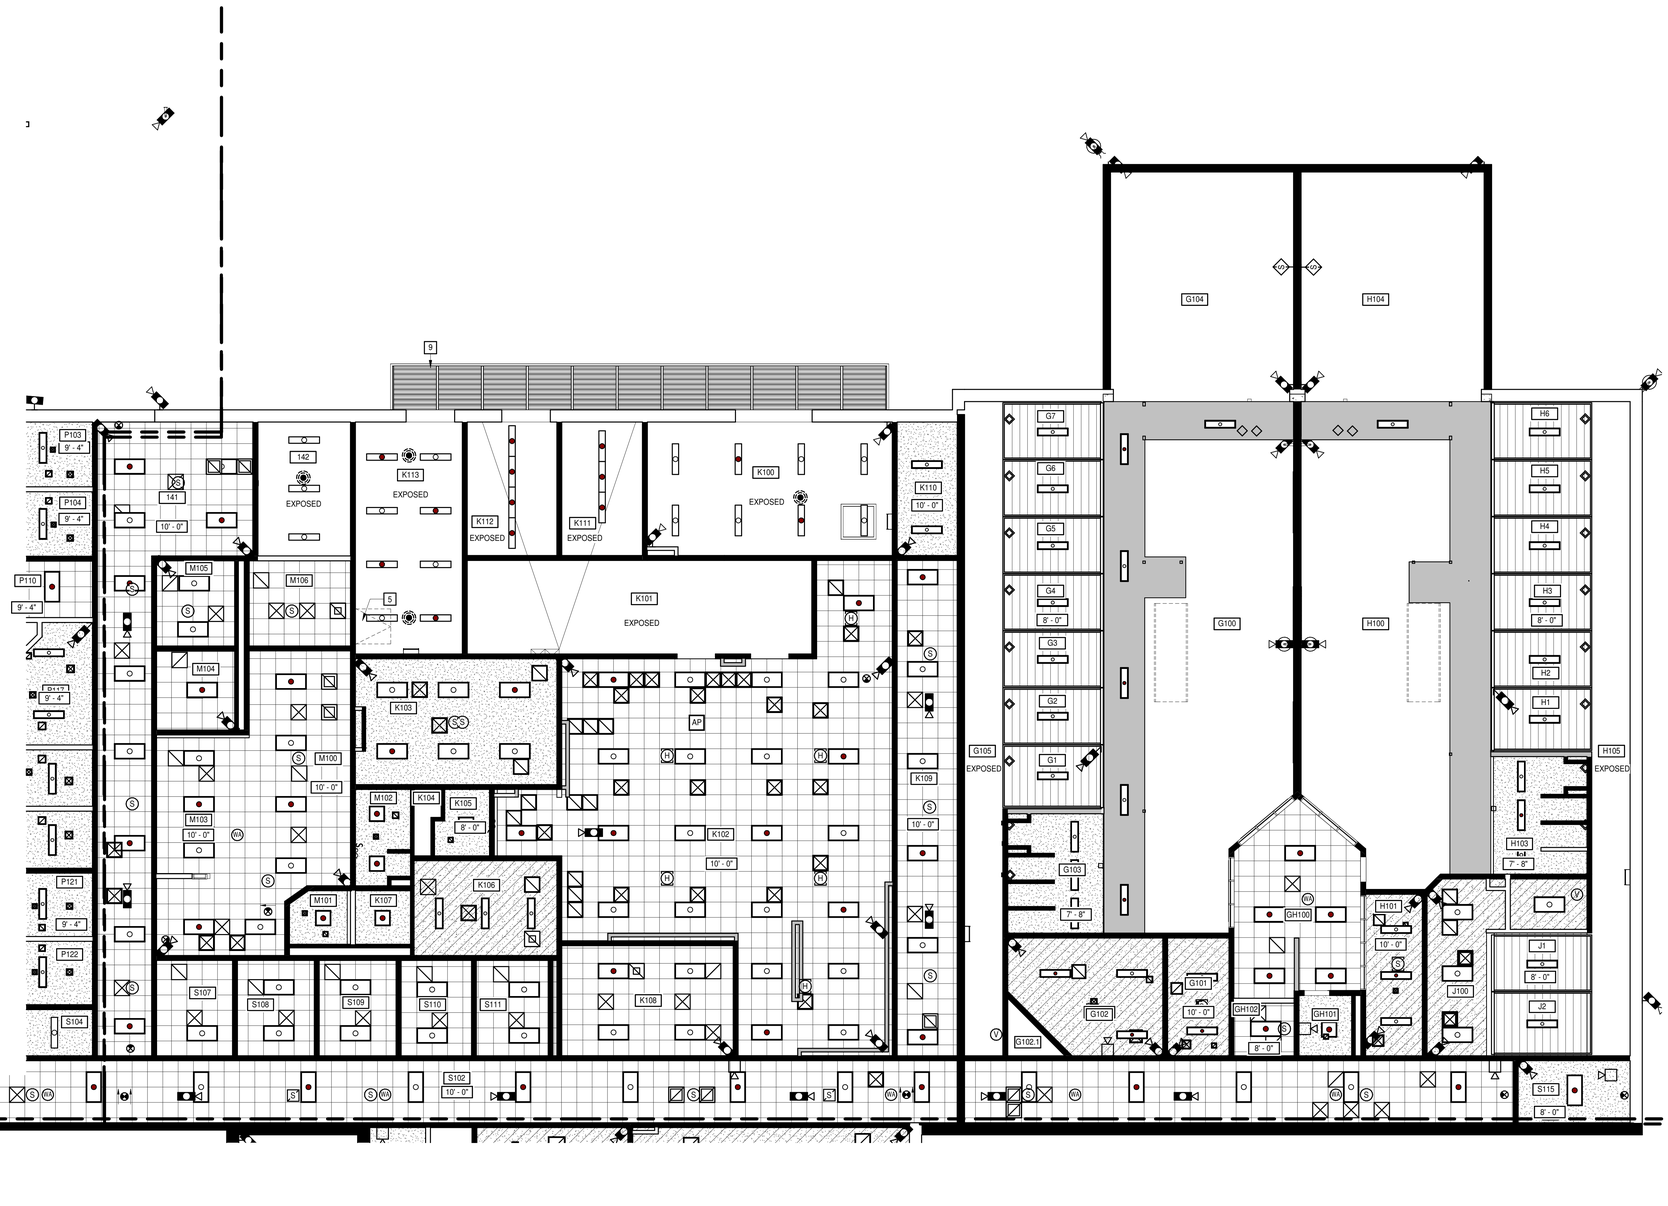

N

FIRST FLOOR RCP - PART B

1/8" = 1'-0"

REFLECTED CEILING PLAN LEGEND

APPLIES TO DRAWINGS A9.1.n - A9.1.n

REFER TO M, E & FP DRAWINGS FOR REFLECTED CEILING PLAN SYMBOLS NOT INDICATED BELOW

- A101 / nn'-nn" — SPACE NUMBER / CEILING HEIGHT, AFF UNO
- INTERIOR APPLICATIONS: GYPSUM BOARD CEILING
- EXTERIOR APPLICATIONS: GYPSUM SOFFIT BOARD OR GYPSUM SHEATHING
- 2'-0" x 2'-0" LAY-IN ACOUSTICAL CEILING PANELS IN SUSPENDED GRID
- SECURE GYPSUM CEILING, BY DIVISION 09 GYPSUM BOARD SECURITY ASSEMBLIES
- METAL CEILING, BY DIVISION 12 STEEL CELL MFR
- 12 GA METAL PLATE UNDER MEZZANINES, BY DIVISION 05 METAL FABRICATIONS
- AP — ACCESS PANEL
- WITH OPENING — EXTERIOR WALL
- WITH OPENING — INTERIOR WALL/PARTITION TO UNDERSIDE OF DECK
- WITH OPENING — INTERIOR WALL/PARTITION TO CAP ABOVE OR TERMINATES ADJACENT TO A RATED HORIZONTAL ASSEMBLY
- WITH OPENING — INTERIOR WALL/PARTITION 4" MIN ABOVE HIGHEST ADJACENT CEILING. IF NECESSARY TO ACHIEVE RESULTS DESIRED, EXTEND WALL HEIGHT SO WALL BRACING IS NOT EXPOSED TO VIEW IN FINISHED SPACES
- INTERIOR WALL/PARTITION TO UNDERSIDE OF CEILING
- EXISTING TO REMAIN, VERIFY VERTICAL EXTENTS WHERE THE HEIGHT IMPACTS THE WORK

REFLECTED CEILING PLAN/DETAIL GENERAL NOTES

A. ALL CEILING HEIGHTS SHALL BE 9'-0" AFF UNLESS INDICATED OTHERWISE.

B. DRAWINGS INDICATE GRID LAYOUT DIAGRAMMATICALLY. REFER TO SPECIFICATIONS FOR SPECIFIC GRID LAYOUT CRITERIA AT PERIMETER CONDITIONS THAT MAY DIFFER FROM GRID LAYOUT INDICATED ON DRAWINGS.

C. CENTER CEILING MOUNTED ITEMS WITHIN CEILING PANELS, UNLESS INDICATED OTHERWISE.

D. IF ADDITIONAL SPRINKLER HEADS ARE REQUIRED TO SATISFY CODE OR COVERAGE DENSITIES (OTHER THAN THOSE THAT MAY BE INDICATED), PROVIDE ADDITIONAL SPRINKLER HEADS AT NO ADDITIONAL COST AND OBTAIN APPROVAL OF ARCHITECT FOR LOCATION OF SUCH HEADS, IF ANY.

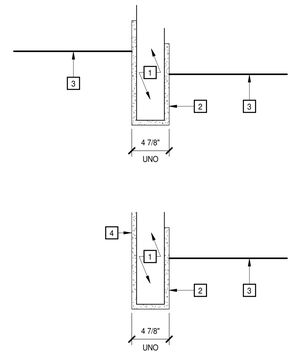

1 BULKHEAD DETAILS

TYP. A9.2 — 1 1/2" = 1'-0"

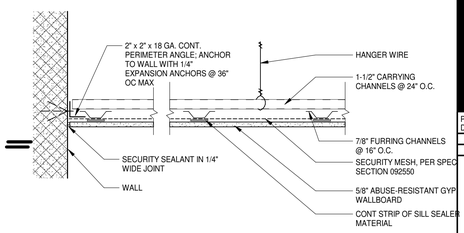

2 SECURITY GYPSUM BOARD CEILING DETAIL

TYP. A9.2 — 1 1/2" = 1'-0"

0' 2' 4' 8' 16'
1/8" = 1'-0"

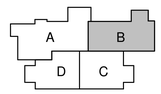

KEY PLAN

MOSELEYARCHITECTS
6210 ARDREY KELL ROAD • THE HUB AT WAVERLY, SUITE 425 • CHARLOTTE, NC 28277
PHONE (704) 540-3755 FAX (704) 540-3754
MOSELEYARCHITECTS.COM

PROGRESS PRINT NOT FOR CONSTRUCTION

GEORGETOWN COUNTY DETENTION CENTER

GEORGETOWN COUNTY
2934 BROWNS FERRY RD, GEORGETOWN, SC 29440

PROJECT NO: 611315
DATE: FEBRUARY 26, 2024

REVISIONS	
DATE	DESCRIPTION
	COORDINATE

REFLECTED CEILING PLAN - PART B - FIRST FLOOR

A9.2

2/26/2024 7:56:54 PM

REFLECTED CEILING PLAN KEYNOTES

APPLIES TO DRAWINGS A9.1.1 - A9.1.n
REPRESENTED BY [n]

1. CFSF-S
2. 5/8" GYP BD, TERMINATE 4" ABV FIN CLG
3. FIN CLG: FINISH AND/OR HEIGHT AFF VARIES
4. GYP BD: EXTEND FULL HEIGHT, UNLESS INDICATED OTHERWISE
5. ROOF LADDER
6. BUILDING MOUNTED CANOPY
7. 4'x4' ACCESS PLATFORM (FRT PLYWOOD) ABOVE CEILING WITH 30"x30" COMMERCIAL ACCESS PANEL IN GYP WALL ABOVE
8. P2 WALL ON TOP OF STEEL CELL TO 6" ABOVE ADJACENT CEILING

REFLECTED CEILING PLAN LEGEND

APPLIES TO DRAWINGS A9.1.n - A9.1.n

REFER TO M, E & FP DRAWINGS FOR REFLECTED CEILING PLAN SYMBOLS NOT INDICATED BELOW

A101 / nn'-nn" — SPACE NUMBER / CEILING HEIGHT, AFF UNO

INTERIOR APPLICATIONS: GYPSUM BOARD CEILING

EXTERIOR APPLICATIONS: GYPSUM SOFFIT BOARD OR GYPSUM SHEATHING

2'-0" x 2'-0" LAY-IN ACOUSTICAL CEILING PANELS IN SUSPENDED GRID

SECURE GYPSUM CEILING, BY DIVISION 09 GYPSUM BOARD SECURITY ASSEMBLIES

METAL CEILING, BY DIVISION 12 STEEL CELL MFR

12 GA METAL PLATE UNDER MEZZANINES, BY DIVISION 05 METAL FABRICATIONS

AP — ACCESS PANEL

WITH OPENING — EXTERIOR WALL

WITH OPENING — INTERIOR WALL/PARTITION TO UNDERSIDE OF DECK

WITH OPENING — INTERIOR WALL/PARTITION TO CAP ABOVE OR TERMINATES ADJACENT TO A RATED HORIZONTAL ASSEMBLY

WITH OPENING — INTERIOR WALL/PARTITION 4" MIN ABOVE HIGHEST ADJACENT CEILING. IF NECESSARY TO ACHIEVE RESULTS DESIRED, EXTEND WALL HEIGHT SO WALL BRACING IS NOT EXPOSED TO VIEW IN FINISHED SPACES

INTERIOR WALL/PARTITION TO UNDERSIDE OF CEILING

EXISTING TO REMAIN. VERIFY VERTICAL EXTENTS WHERE THE HEIGHT IMPACTS THE WORK

REFLECTED CEILING PLAN/DETAIL GENERAL NOTES

A. ALL CEILING HEIGHTS SHALL BE 9'-0" AFF UNLESS INDICATED OTHERWISE.

B. DRAWINGS INDICATE GRID LAYOUT DIAGRAMMATICALLY. REFER TO SPECIFICATIONS FOR SPECIFIC GRID LAYOUT CRITERIA AT PERIMETER CONDITIONS THAT MAY DIFFER FROM GRID LAYOUT INDICATED ON DRAWINGS.

C. CENTER CEILING MOUNTED ITEMS WITHIN CEILING PANELS, UNLESS INDICATED OTHERWISE.

D. IF ADDITIONAL SPRINKLER HEADS ARE REQUIRED TO SATISFY CODE OR COVERAGE DENSITIES (OTHER THAN THOSE THAT MAY BE INDICATED), PROVIDE ADDITIONAL SPRINKLER HEADS AT NO ADDITIONAL COST AND OBTAIN APPROVAL OF ARCHITECT FOR LOCATION OF SUCH HEADS, IF ANY.

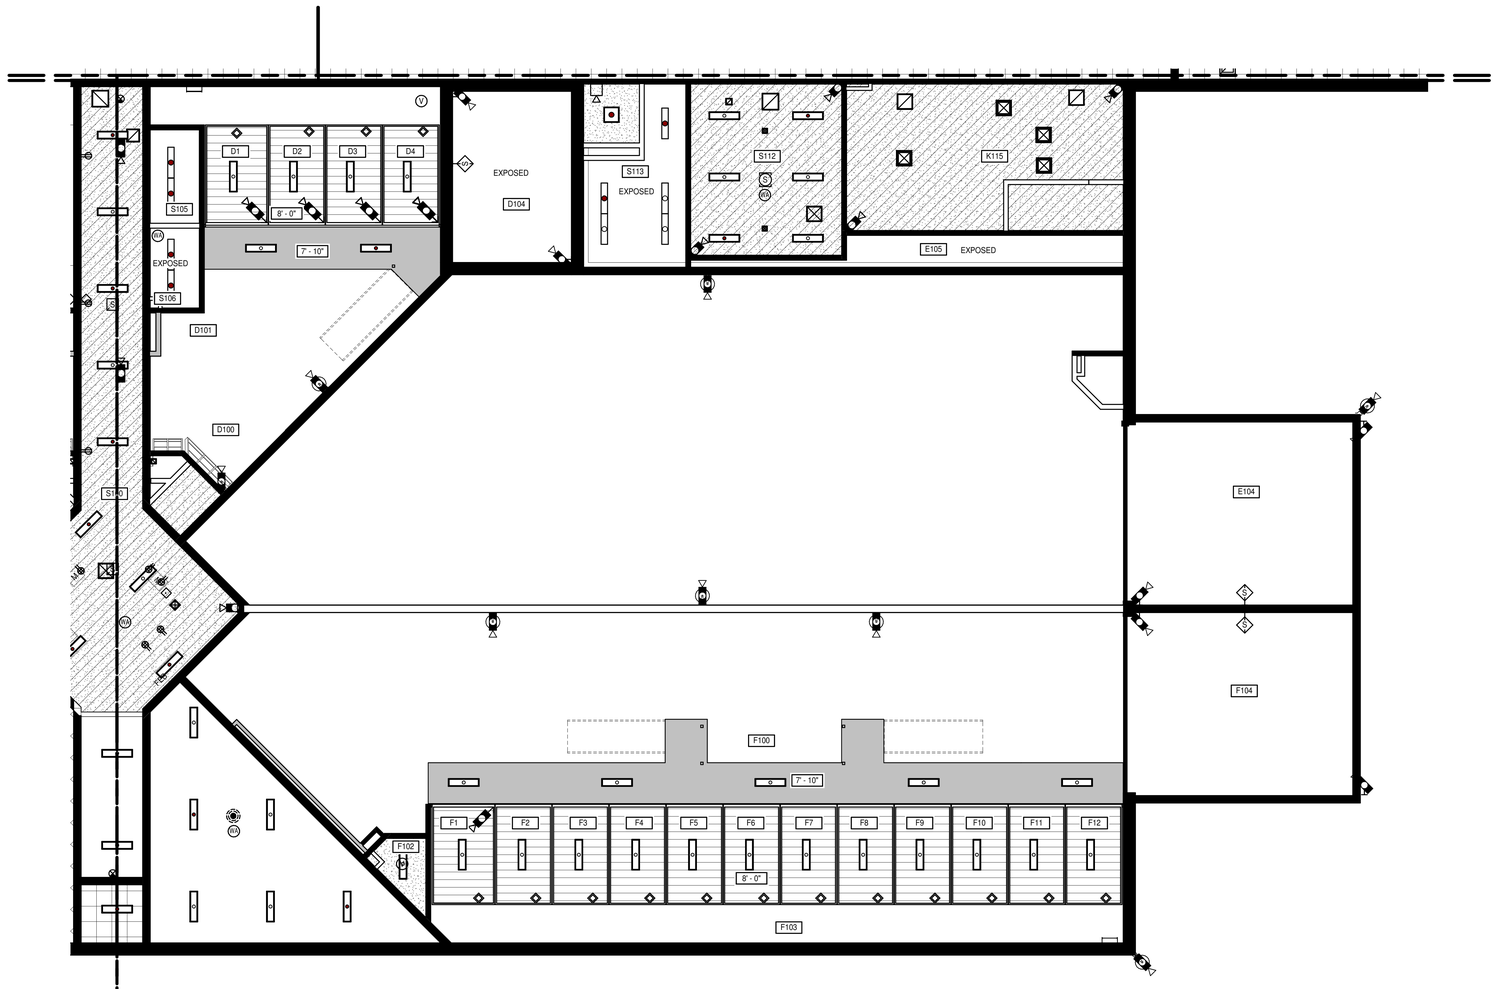

N

FIRST FLOOR RCP - PART C
1/8" = 1'-0"

1/8" = 1'-0"

A B D C — KEY PLAN

MOSELEY ARCHITECTS
6210 ARDREY KELL ROAD • THE HUB AT WAVERLY, SUITE 425 • CHARLOTTE, NC 28277
PHONE (704) 540-3755 FAX (704) 540-3754
MOSELEYARCHITECTS.COM

PROGRESS PRINT NOT FOR CONSTRUCTION

GEORGETOWN COUNTY DETENTION CENTER

GEORGETOWN COUNTY
2934 BROWNS FERRY RD, GEORGETOWN, SC 29440

PROJECT NO: 611315
DATE: FEBRUARY 26, 2024

REVISIONS

DATE	DESCRIPTION

REFLECTED CEILING PLAN - PART C - FIRST FLOOR

A9.3

2/26/2024 7:56:56 PM

REFLECTED CEILING PLAN KEYNOTES

APPLIES TO DRAWINGS A9.1.1 - A9.1.n
REPRESENTED BY [n]

1. CFSF-S
2. 5/8" GYP BD, TERMINATE 4" ABV FIN CLG
3. FIN CLG: FINISH AND/OR HEIGHT AFF VARIES
4. GYP BD: EXTEND FULL HEIGHT, UNLESS INDICATED OTHERWISE
5. ROOF LADDER
6. BUILDING MOUNTED CANOPY
7. 4'x4' ACCESS PLATFORM (FRT PLYWOOD) ABOVE CEILING WITH 30"x30" COMMERCIAL ACCESS PANEL IN GYP WALL ABOVE
8. P2 WALL ON TOP OF STEEL CELL TO 6" ABOVE ADJACENT CEILING

REFLECTED CEILING PLAN LEGEND

APPLIES TO DRAWINGS A9.1.n - A9.1.n

REFER TO M, E & FP DRAWINGS FOR REFLECTED CEILING PLAN SYMBOLS NOT INDICATED BELOW

- [A101] / [nn'-nn"] — SPACE NUMBER / CEILING HEIGHT, AFF UNO
- INTERIOR APPLICATIONS: GYPSUM BOARD CEILING
- EXTERIOR APPLICATIONS: GYPSUM SOFFIT BOARD OR GYPSUM SHEATHING
- 2'-0" x 2'-0" LAY-IN ACOUSTICAL CEILING PANELS IN SUSPENDED GRID
- SECURE GYPSUM CEILING, BY DIVISION 09 GYPSUM BOARD SECURITY ASSEMBLIES
- METAL CEILING, BY DIVISION 12 STEEL CELL MFR
- 12 GA METAL PLATE UNDER MEZZANINES, BY DIVISION 05 METAL FABRICATIONS
- [AP] — ACCESS PANEL
- WITH OPENING — EXTERIOR WALL
- WITH OPENING — INTERIOR WALL/PARTITION TO UNDERSIDE OF DECK
- WITH OPENING — INTERIOR WALL/PARTITION TO CAP ABOVE OR TERMINATES ADJACENT TO A RATED HORIZONTAL ASSEMBLY
- WITH OPENING — INTERIOR WALL/PARTITION 4" MIN ABOVE HIGHEST ADJACENT CEILING. IF NECESSARY TO ACHIEVE RESULTS DESIRED, EXTEND WALL HEIGHT SO WALL BRACING IS NOT EXPOSED TO VIEW IN FINISHED SPACES
- INTERIOR WALL/PARTITION TO UNDERSIDE OF CEILING
- EXISTING TO REMAIN, VERIFY VERTICAL EXTENTS WHERE THE HEIGHT IMPACTS THE WORK

REFLECTED CEILING PLAN/DETAIL GENERAL NOTES

A. ALL CEILING HEIGHTS SHALL BE 9'-0" AFF UNLESS INDICATED OTHERWISE.

B. DRAWINGS INDICATE GRID LAYOUT DIAGRAMMATICALLY. REFER TO SPECIFICATIONS FOR SPECIFIC GRID LAYOUT CRITERIA AT PERIMETER CONDITIONS THAT MAY DIFFER FROM GRID LAYOUT INDICATED ON DRAWINGS.

C. CENTER CEILING MOUNTED ITEMS WITHIN CEILING PANELS, UNLESS INDICATED OTHERWISE.

D. IF ADDITIONAL SPRINKLER HEADS ARE REQUIRED TO SATISFY CODE OR COVERAGE DENSITIES (OTHER THAN THOSE THAT MAY BE INDICATED), PROVIDE ADDITIONAL SPRINKLER HEADS AT NO ADDITIONAL COST AND OBTAIN APPROVAL OF ARCHITECT FOR LOCATION OF SUCH HEADS, IF ANY.

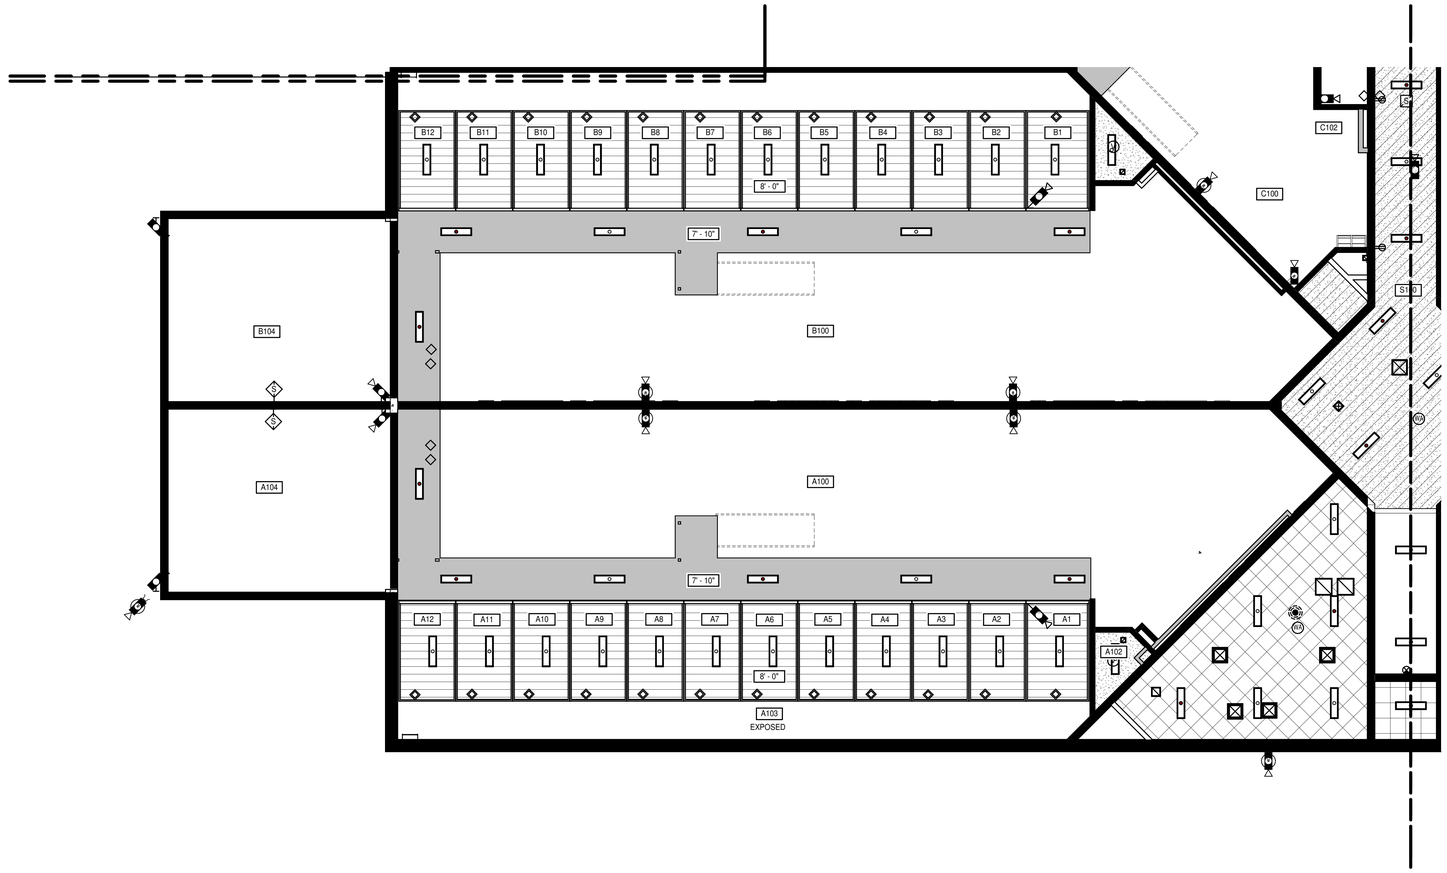

N

FIRST FLOOR RCP - PART D
1/8" = 1'-0"

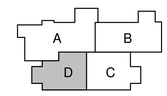

KEY PLAN

0' 2' 4' 8' 16'
1/8" = 1'-0"

MOSELEYARCHITECTS
6210 ARDREY KELL ROAD • THE HUB AT WAVERLY, SUITE 425 • CHARLOTTE, NC 28277
PHONE (704) 540-3755 FAX (704) 540-3754
MOSELEYARCHITECTS.COM

PROGRESS PRINT NOT FOR CONSTRUCTION

GEORGETOWN COUNTY DETENTION CENTER

GEORGETOWN COUNTY
2934 BROWNS FERRY RD, GEORGETOWN, SC 29440

PROJECT NO: 611315
DATE: FEBRUARY 26, 2024

REVISIONS	
DATE	DESCRIPTION

REFLECTED CEILING PLAN - PART D - FIRST FLOOR

A9.4

2/26/2024 7:56:59 PM

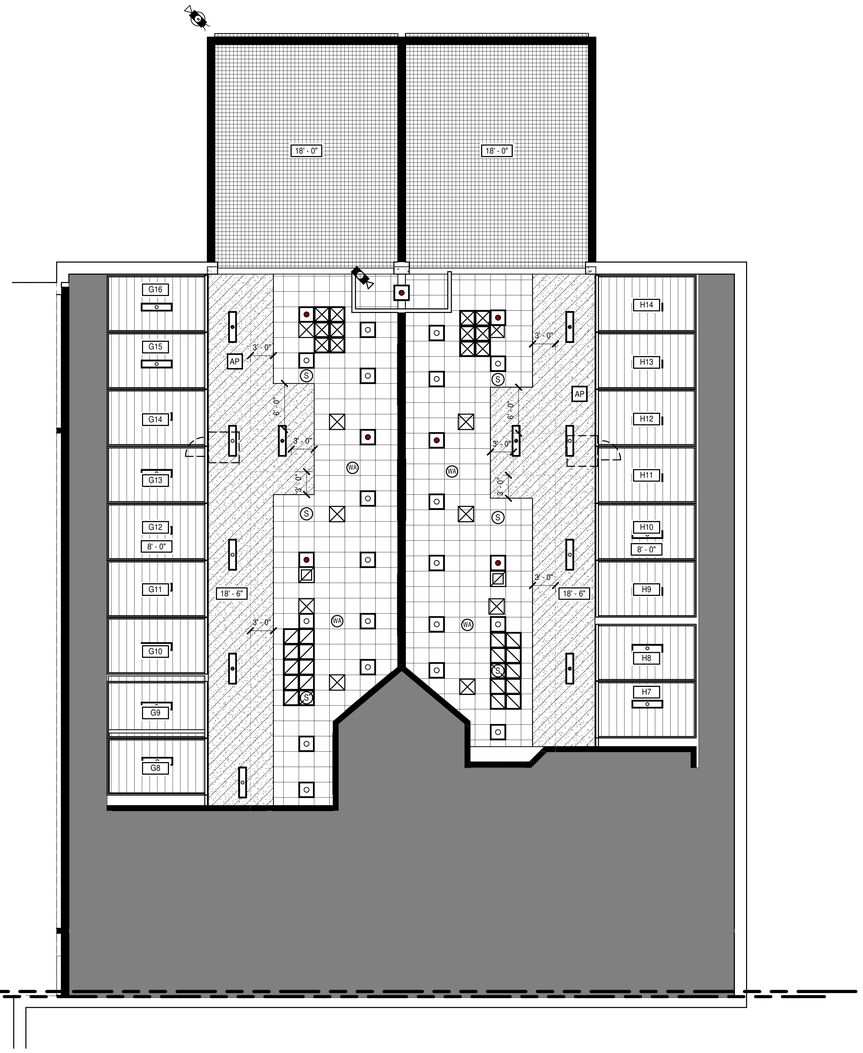

N

TIER RCP - PART B

1/8" = 1'-0"

MOSELEYARCHITECTS

6210 ARDREY KELL ROAD • THE HUB AT WAVERLY, SUITE 425 • CHARLOTTE, NC 28277
PHONE (704) 540-3755 FAX (704) 540-3754
MOSELEYARCHITECTS.COM

PROGRESS PRINT NOT FOR CONSTRUCTION

GEORGETOWN COUNTY DETENTION CENTER

GEORGETOWN COUNTY
2934 BROWNS FERRY RD, GEORGETOWN, SC 29440

PROJECT NO: 611315
DATE: FEBRUARY 26, 2024

REVISIONS	
DATE	DESCRIPTION

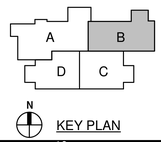

KEY PLAN

REFLECTED CEILING PLAN - TIER PART B

A9.5

2/26/2024 7:57:01 PM

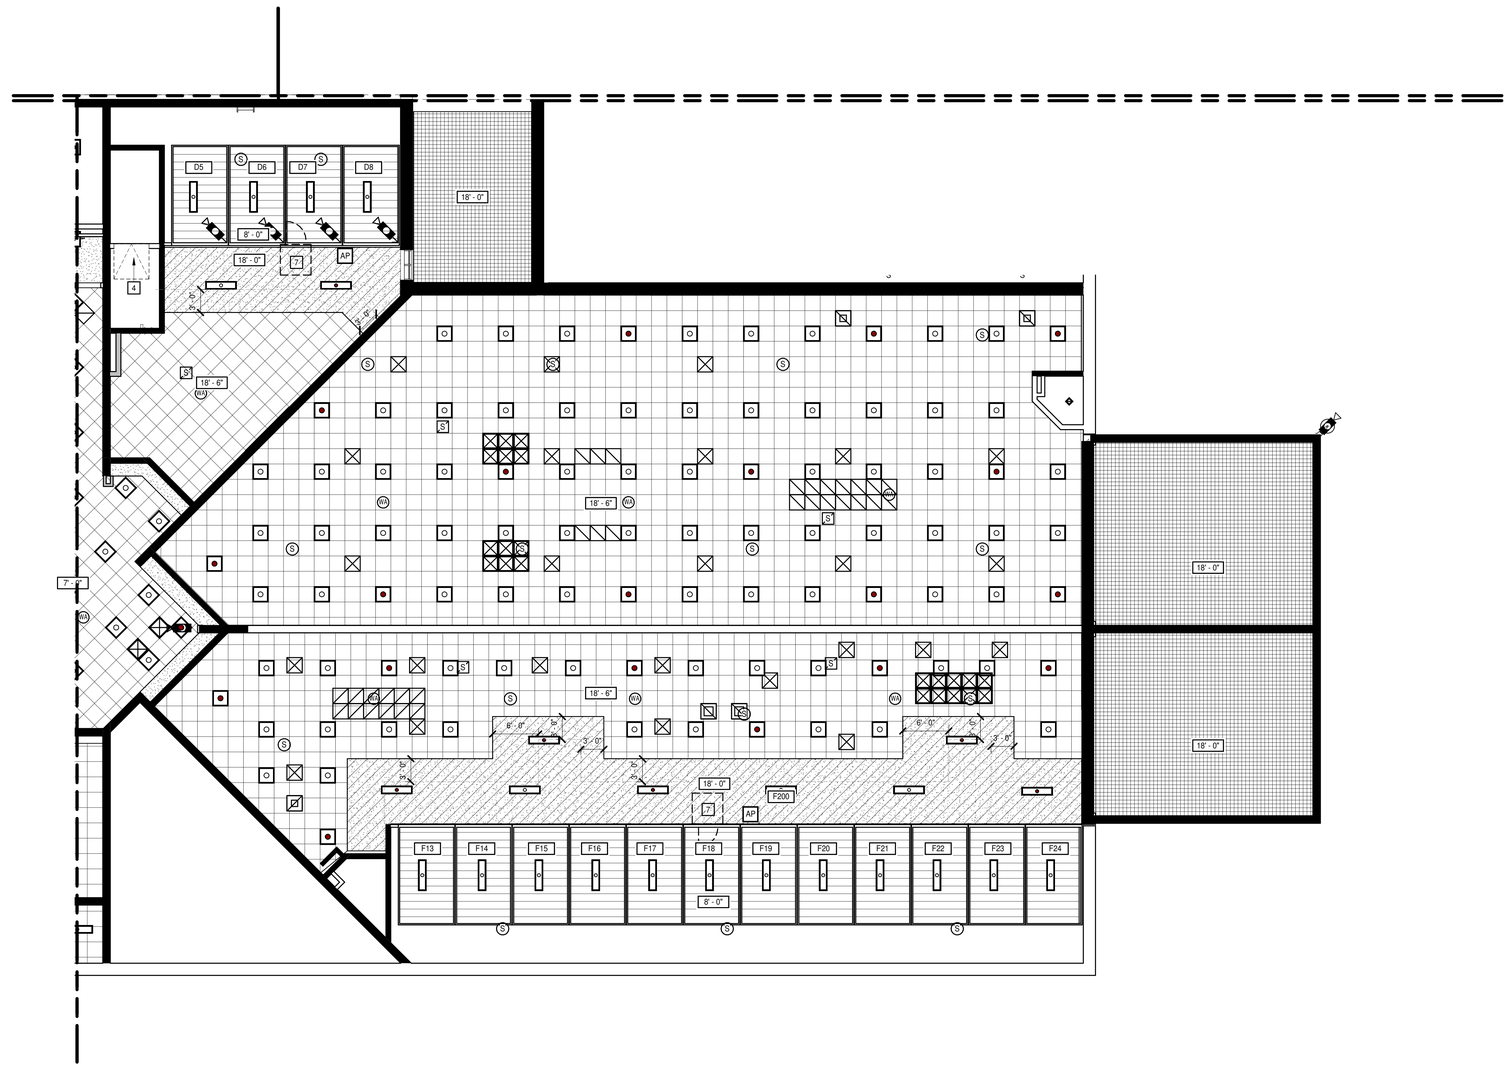

N

TIER RCP - PART C

1/8" = 1'-0"

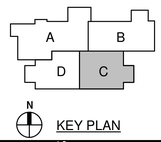

KEY PLAN

MOSELEYARCHITECTS

6210 ARDREY KELL ROAD • THE HUB AT WAVERLY, SUITE 425 • CHARLOTTE, NC 28277
PHONE (704) 540-3755 FAX (704) 540-3754
MOSELEYARCHITECTS.COM

PROGRESS
PRINT NOT FOR CONSTRUCTION

GEORGETOWN COUNTY DETENTION CENTER

GEORGETOWN COUNTY
2934 BROWNS FERRY RD, GEORGETOWN, SC 29440

PROJECT NO: 611315
DATE: FEBRUARY 26, 2024

REVISIONS	
DATE	DESCRIPTION

REFLECTED CEILING PLAN - TIER PART C

A9.6

2/26/2024 7:57:03 PM

REFLECTED CEILING PLAN KEYNOTES

APPLIES TO DRAWINGS A9.1.1 - A9.1.n
REPRESENTED BY n

1. CFSF-S
2. 5/8" GYP BD, TERMINATE 4" ABV FIN CLG
3. FIN CLG: FINISH AND/OR HEIGHT AFF VARIES
4. GYP BD: EXTEND FULL HEIGHT, UNLESS INDICATED OTHERWISE
5. ROOF LADDER
6. BUILDING MOUNTED CANOPY
7. 4'x4' ACCESS PLATFORM (FRT PLYWOOD) ABOVE CEILING WITH 30"x30" COMMERCIAL ACCESS PANEL IN GYP WALL ABOVE
8. P2 WALL ON TOP OF STEEL CELL TO 6" ABOVE ADJACENT CEILING

REFLECTED CEILING PLAN LEGEND

APPLIES TO DRAWINGS A9.1.n - A9.1.n

REFER TO M, E & FP DRAWINGS FOR REFLECTED CEILING PLAN SYMBOLS NOT INDICATED BELOW

A101 — SPACE NUMBER
nn'-nn" — CEILING HEIGHT, AFF UNO

INTERIOR APPLICATIONS: GYPSUM BOARD CEILING

EXTERIOR APPLICATIONS: GYPSUM SOFFIT BOARD OR GYPSUM SHEATHING

2'-0" x 2'-0" LAY-IN ACOUSTICAL CEILING PANELS IN SUSPENDED GRID

SECURE GYPSUM CEILING, BY DIVISION 09 GYPSUM BOARD SECURITY ASSEMBLIES

METAL CEILING, BY DIVISION 12 STEEL CELL MFR

12 GA METAL PLATE UNDER MEZZANINES, BY DIVISION 05 METAL FABRICATIONS

AP — ACCESS PANEL

WITH OPENING — EXTERIOR WALL

WITH OPENING — INTERIOR WALL/PARTITION TO UNDERSIDE OF DECK

WITH OPENING — INTERIOR WALL/PARTITION TO CAP ABOVE OR TERMINATES ADJACENT TO A RATED HORIZONTAL ASSEMBLY

WITH OPENING — INTERIOR WALL/PARTITION 4" MIN ABOVE HIGHEST ADJACENT CEILING. IF NECESSARY TO ACHIEVE RESULTS DESIRED, EXTEND WALL HEIGHT SO WALL BRACING IS NOT EXPOSED TO VIEW IN FINISHED SPACES

INTERIOR WALL/PARTITION TO UNDERSIDE OF CEILING

EXISTING TO REMAIN, VERIFY VERTICAL EXTENTS WHERE THE HEIGHT IMPACTS THE WORK

REFLECTED CEILING PLAN/DETAIL GENERAL NOTES

A. ALL CEILING HEIGHTS SHALL BE 9'-0" AFF UNLESS INDICATED OTHERWISE.

B. DRAWINGS INDICATE GRID LAYOUT DIAGRAMMATICALLY. REFER TO SPECIFICATIONS FOR SPECIFIC GRID LAYOUT CRITERIA AT PERIMETER CONDITIONS THAT MAY DIFFER FROM GRID LAYOUT INDICATED ON DRAWINGS.

C. CENTER CEILING MOUNTED ITEMS WITHIN CEILING PANELS, UNLESS INDICATED OTHERWISE.

D. IF ADDITIONAL SPRINKLER HEADS ARE REQUIRED TO SATISFY CODE OR COVERAGE DENSITIES (OTHER THAN THOSE THAT MAY BE INDICATED), PROVIDE ADDITIONAL SPRINKLER HEADS AT NO ADDITIONAL COST AND OBTAIN APPROVAL OF ARCHITECT FOR LOCATION OF SUCH HEADS, IF ANY.

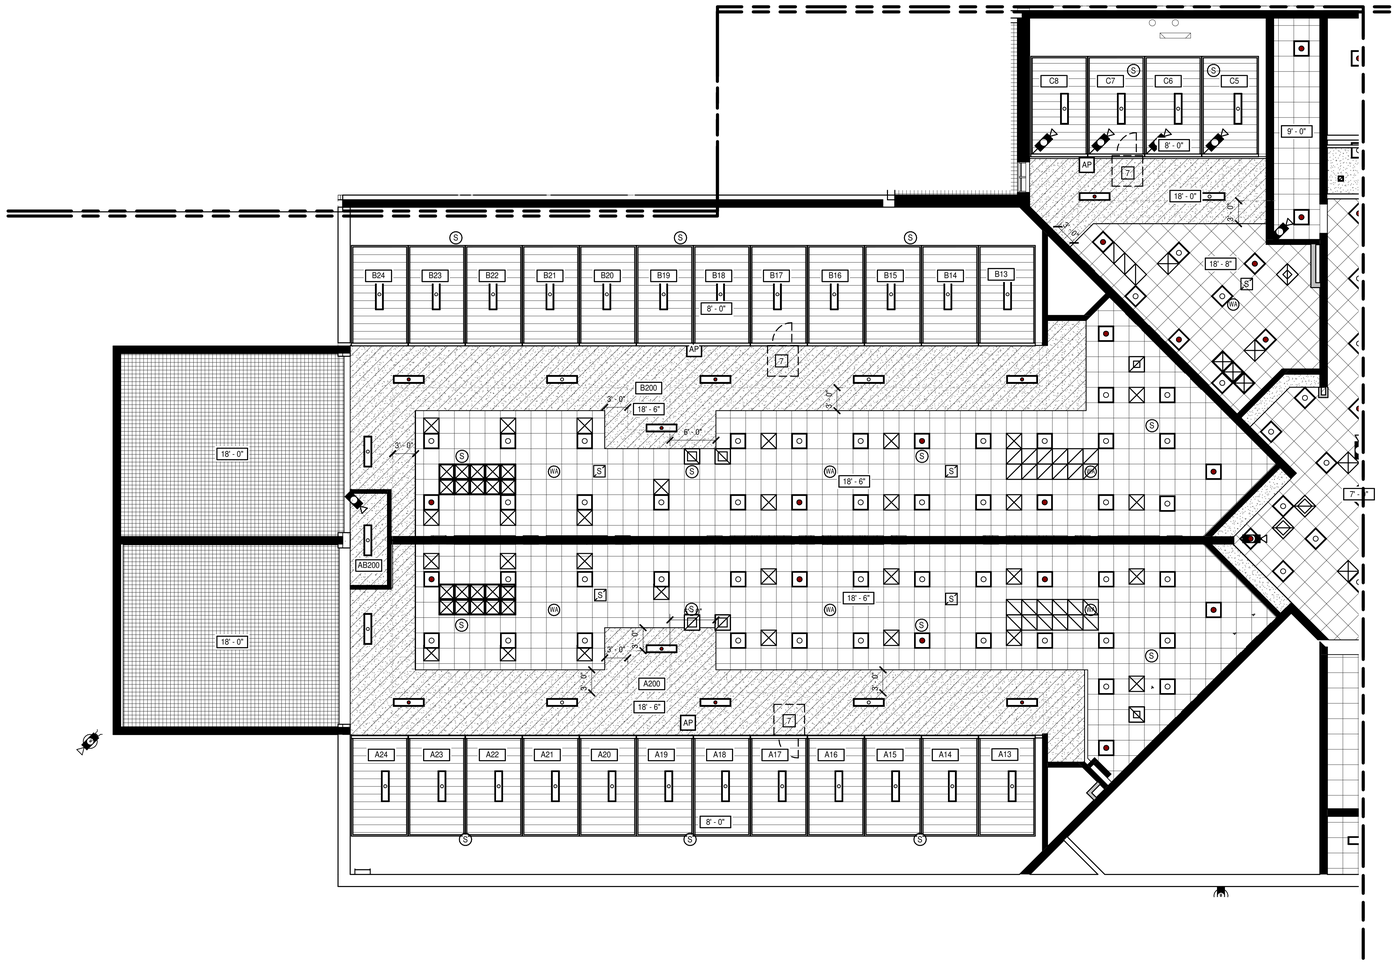

N

TIER RCP - PART D
1/8" = 1'-0"

0' 2' 4' 8' 16'
1/8" = 1'-0"

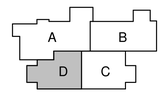

MOSELEYARCHITECTS
6210 ARDREY KELL ROAD • THE HUB AT WAVERLY, SUITE 425 • CHARLOTTE, NC 28277
PHONE (704) 540-3755 FAX (704) 540-3754
MOSELEYARCHITECTS.COM

PROGRESS PRINT NOT FOR CONSTRUCTION

GEORGETOWN COUNTY DETENTION CENTER

GEORGETOWN COUNTY
2934 BROWNS FERRY RD, GEORGETOWN, SC 29440

PROJECT NO: 611315
DATE: FEBRUARY 26, 2024

REVISIONS	
DATE	DESCRIPTION

REFLECTED CEILING PLAN - TIER PART D

A9.7

2/26/2024 7:57:06 PM

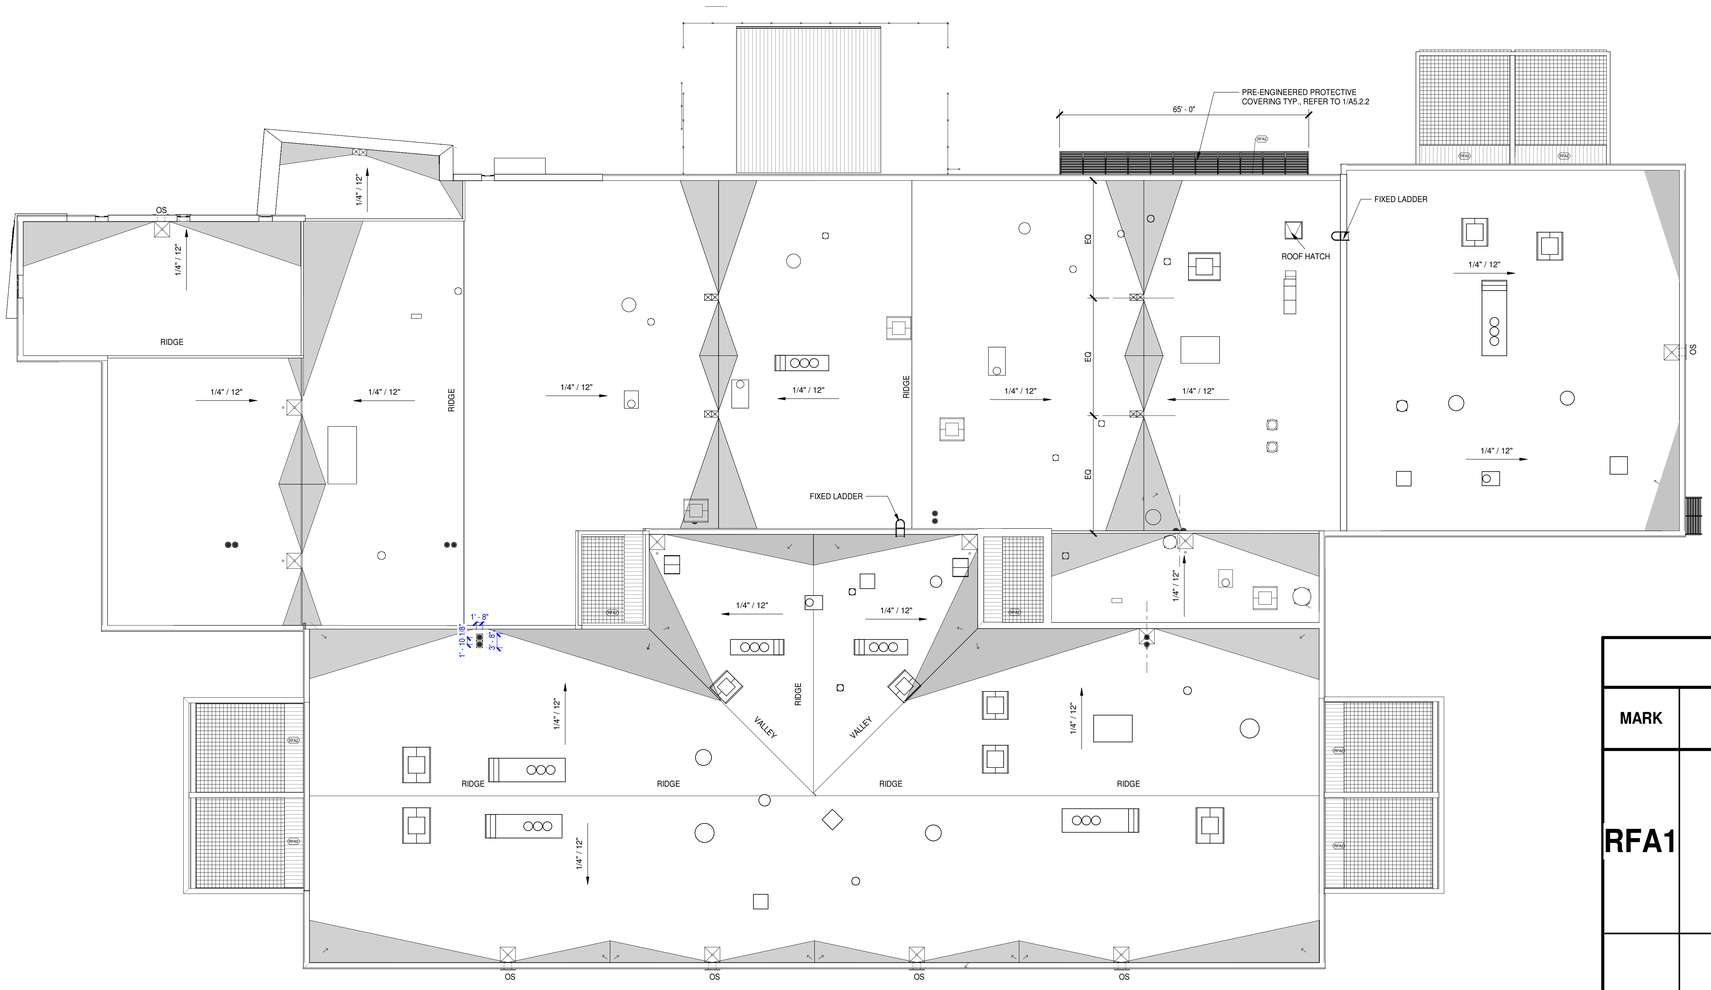

N

ROOF PLAN
1/16" = 1'-0"

ROOF PLAN LEGEND

APPLIES TO DRAWINGS A10.1.1 - A10.1.n

REFER TO M, E & FP DRAWINGS FOR ROOF SYMBOLS NOT INDICATED BELOW

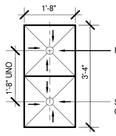

PRIMARY ROOF DRAIN AND SUMP

SECONDARY/EMERGENCY OVERFLOW (WHERE OCCURS)

DS — GUTTER AND DOWNSPOUT (RECTANGULAR SHOWN, MAY BE ROUND IF SPECIFIED)

ROOF ACCESS HATCH

OS — OVERFLOW SCUPPER

CRICKET

WALKWAY PATH

INDICATES DIRECTION OF ROOF ASSEMBLY SLOPE

ROOF PLAN GENERAL NOTES

A. ALL ROOF ASSEMBLIES: RFA1, UNO.

B. ROOF PLAN DOES NOT INDICATE ALL EQUIPMENT AND PENETRATIONS. REFER TO OTHER DISCIPLINE'S DRAWINGS FOR QUANTITIES AND LOCATIONS OF ROOFTOP EQUIPMENT AND ASSOCIATED PENETRATIONS.

C. COORDINATE LOCATION AND SIZE OF ROOF OPENINGS AND ASSOCIATED PENETRATIONS WITH STRUCTURE.

D. ROOF DETAILS MAY NOT ENTIRELY REPRESENT ACTUAL CONSTRUCTION CONDITIONS. ACTUAL DETAIL ASSEMBLIES SHALL BE APPROVED BY ROOFING MANUFACTURER.

E. ROOF PLAN DOES NOT INDICATE ALL ROOFING DETAILS (INCLUDING BUT NOT LIMITED TO ROOF DRAINS; VTR; CURBS; EXPANSION JOINTS; ROOF HATCHES). PROVIDE MFR'S DETAILS AS REQUIRED TO SUIT SPECIFIC APPLICATION AND SPECIFICATIONS.

F. PROVIDE CRICKETS AT DRAINS, WALLS, CURBS, MECHANICAL EQUIPMENT, AND OTHER OBSTRUCTIONS SUCH THAT 1/4" PER FOOT MINIMUM POSITIVE DRAINAGE SLOPE IS MAINTAINED AT ALL SUCH AREAS.

G. PROVIDE DOUBLE-LAYER OF MEMBRANE ROOFING MATERIAL UNDER SPLASH BLOCKS.

H. CENTER ALL PENETRATIONS BETWEEN RIBS OF METAL ROOFING. PIPING, DUCTWORK AND CURBS SHALL BE OFFSET AS REQUIRED TO ACHIEVE PENETRATIONS CENTERED BETWEEN RIBS.

ROOF ASSEMBLIES

APPLIES TO A10.1.n SERIES OF DRAWINGS
REPRESENTED BY (n)

MARK		REMARKS	INFORMATION (ROOF ASSEMBLIES ARE SHOWN DIAGRAMMATICALLY. REFER TO SPECS FOR REQUIRED R-VALUE AND MATERIAL THICKNESS)
RFA1			ROOF MEMBRANE COVERBOARD ROOF INSULATION VAPOR/AIR BARRIER MEMBRANE SUBSTRATE BOARD DECK SURFACE
RFA2			METAL ROOF PANEL, SEAMED JOINT DECK SURFACE
RFA3			MCM PANEL INSULATION VAPOR/AIR BARRIER MEMBRANE SUBSTRATE BOARD DECK SURFACE

MOSELEY ARCHITECTS
6210 ARDREY KELL ROAD • THE HUB AT WAVERLY, SUITE 425 • CHARLOTTE, NC 28277
PHONE (704) 540-3755 FAX (704) 540-3754
MOSELEYARCHITECTS.COM

PROGRESS PRINT NOT FOR CONSTRUCTION

GEORGETOWN COUNTY DETENTION CENTER

GEORGETOWN COUNTY
2934 BROWNS FERRY RD, GEORGETOWN, SC 29440

PROJECT NO: 611315
DATE: FEBRUARY 26, 2024

REVISIONS

DATE	DESCRIPTION

ROOF PLAN

A10.1

2/26/2024 7:57:11 PM

GENERAL NOTES

A. THE CONTRACT DOCUMENTS ARE COMPLEMENTARY AND WHAT IS REQUIRED BY ONE SHALL BE AS BINDING AS IF REQUIRED BY ALL. IN THE CASE OF A CONFLICT, DISAGREEMENT, OR AMBIGUITY, PROVIDE THE BETTER QUALITY AND GREATER QUANTITY OF WORK.

B. ALL SECURITY DEVICES SHALL HOMERUN TO SECURITY ELECTRONICS HEAD END ROOM IN CONDUIT THE ENTIRE RUN.

C. COORDINATE FINAL CAMERA HEIGHT AND LOCATION BASED ON NEEDS IN THE FIELD AND ACTUAL CAMERA MODELS BEING USED.

SECURITY SYSTEMS LEGEND

(ALL SYMBOLS NOT NECESSARILY USED)

- CONTROLLER / RELAY CABINET
- SECURITY EQUIPMENT RACK
- GB — GLASS BREAK SENSOR
- DA W — DURESS ALARM - WALL MTD (48" AFF)
- DA F — DURESS ALARM - FURNITURE MOUNTED- COORDINATE WITH FURNITURE PROVIDER
- MASTER INTERCOM
- INTERCOM WALL STATION (48" AFF TO BUTTON)
- INMATE EMERGENCY INTERCOM TO MAIN CONTROL (DOOR FRAME MOUNT 18" AFF)
- PAGING SPEAKER
- CALL BUTTON
- TALK THRU COMMUNICATOR
- TALK THRU UNIT
- M — VIDEO MONITOR
- 01 — CCTV CAMERA - FIXED
- 01 — CCTV CAMERA - PTZ
- 01 — CCTV CAMERA - MULTI-LENS (180°, 270°, 360°)
- CR — PROXIMITY CARD READER
- KP — CARD READER AND KEYPAD
- PB — DOOR RELEASE PUSHBUTTON
- A / B / C — DOOR CONTROL / MONITORING REFER TO "DOOR CONTROL / MONITORING LEGEND"
- D101 D102 — DOOR INTERLOCK
- X — GRAPHICAL USER INTERFACE: A = CENTRAL CONTROL, B = BOOKING CONTROL, C = HOUSING A-C, H CONTROL & BACKUP CENTRAL CONTROL, D = HOUSING D-G CONTROL
- X-RAY MACHINE
- METAL DETECTOR
- VIDEO VISITATION UNIT (NOT IN CONTRACT)

REFER TO SPEC SECTION 08 71 00

- DPS — DOOR POSITION SWITCH
- EL — ELECTRIC LOCK DEVICE WITH REQUEST TO EXIT (REX) AND DOOR POSITION SWITCH (DPS)
- RX — REQUEST TO EXIT DEVICE

DOOR CONTROL / MONITORING LEGEND

(NOT ALL SYMBOLS NECESSARILY USED)

- CONTROL PANEL FROM WHICH DOOR, ASSOCIATED INTERCOMS & EMERGENCY PUSH BUTTONS ARE CONTROLLED & MONITORED FROM
- CONTROL PANEL FROM WHICH DOOR IS ONLY MONITORED FROM
- LOCK TYPE

A — 8" JAMB MTD ELECTRO-MECHANICAL LOCK
B — 2" JAMB MTD ELECTRO-MECHANICAL LOCK
C — SWING DOOR MANUAL DETENTION LOCK
D — ELECTRO-MECHANICAL SLIDING DOOR DEVICE
E — NON-DETENTION DOOR WITH INTERFACING TO SECURITY CONTROL TOUCHSCREEN
F — SWING DOOR INSTITUTIONAL MORTISE ELECTRIC LOCK
G — SWING OR SLIDING GATE W/ INTERFACING TO SECURITY CONTROL TOUCHSCREEN
H — SWING DOOR MANUAL LOCK
J — -NOT USED-

KEYNOTES

APPLIES TO DRAWINGS SE1.1, SE2.1 - SE2.6
REPRESENTED BY n

1. PROVIDE LOOP DETECTORS AT VEHICLE GATES AND VEHICLE SALLYPORT. LOOPS FOR INGRESS SHALL FUNCTION AS AN INTERCOM CALL. LOOPS FOR EGRESS SHALL FUNCTION AS A CALL-IN BUTTON / REQUEST TO EXIT. PROGRAM SECURITY CONTROL SYSTEM TO IGNORE LOOP DETECTORS WHEN GATES ARE OPEN TO PREVENT A SECOND CALL-IN WHEN VEHICLE DRIVES THROUGH THE GATE OR DOOR.
2. PROVIDE MONITORING DEVICE FOR ROOF HATCH.
3. PROVIDE PUSH BUTTON TO UNLOCK DOOR WHEN DOOR IS NOT SCHEDULED TO BE UNLOCKED. DURESS SHALL ANNOUNCE IN MASTER CONTROL AND SHALL OVERRIDE ANY SCHEDULED UNLOCK OF DOOR TO ALLOW DOOR TO BE LOCKED.
4. PROVIDE LOW VOLTAGE VIDEO MONITOR WITH SPEAKERS IN A VANDAL PROOF HOUSING ON INMATE SIDE FOR SHARING OF VIDEO DISCOVERY FROM ATTORNEY TO INMATE. PROVIDE MEANS FROMM ATTORNEY SIDE OF VISITATION TO CONTROL POWER TO THE MONITOR AS WELL AS MEANS TO CONNECT TO THE MONITOR VIA HDMI TO PROVIDE AUDIO AND VIDEO.

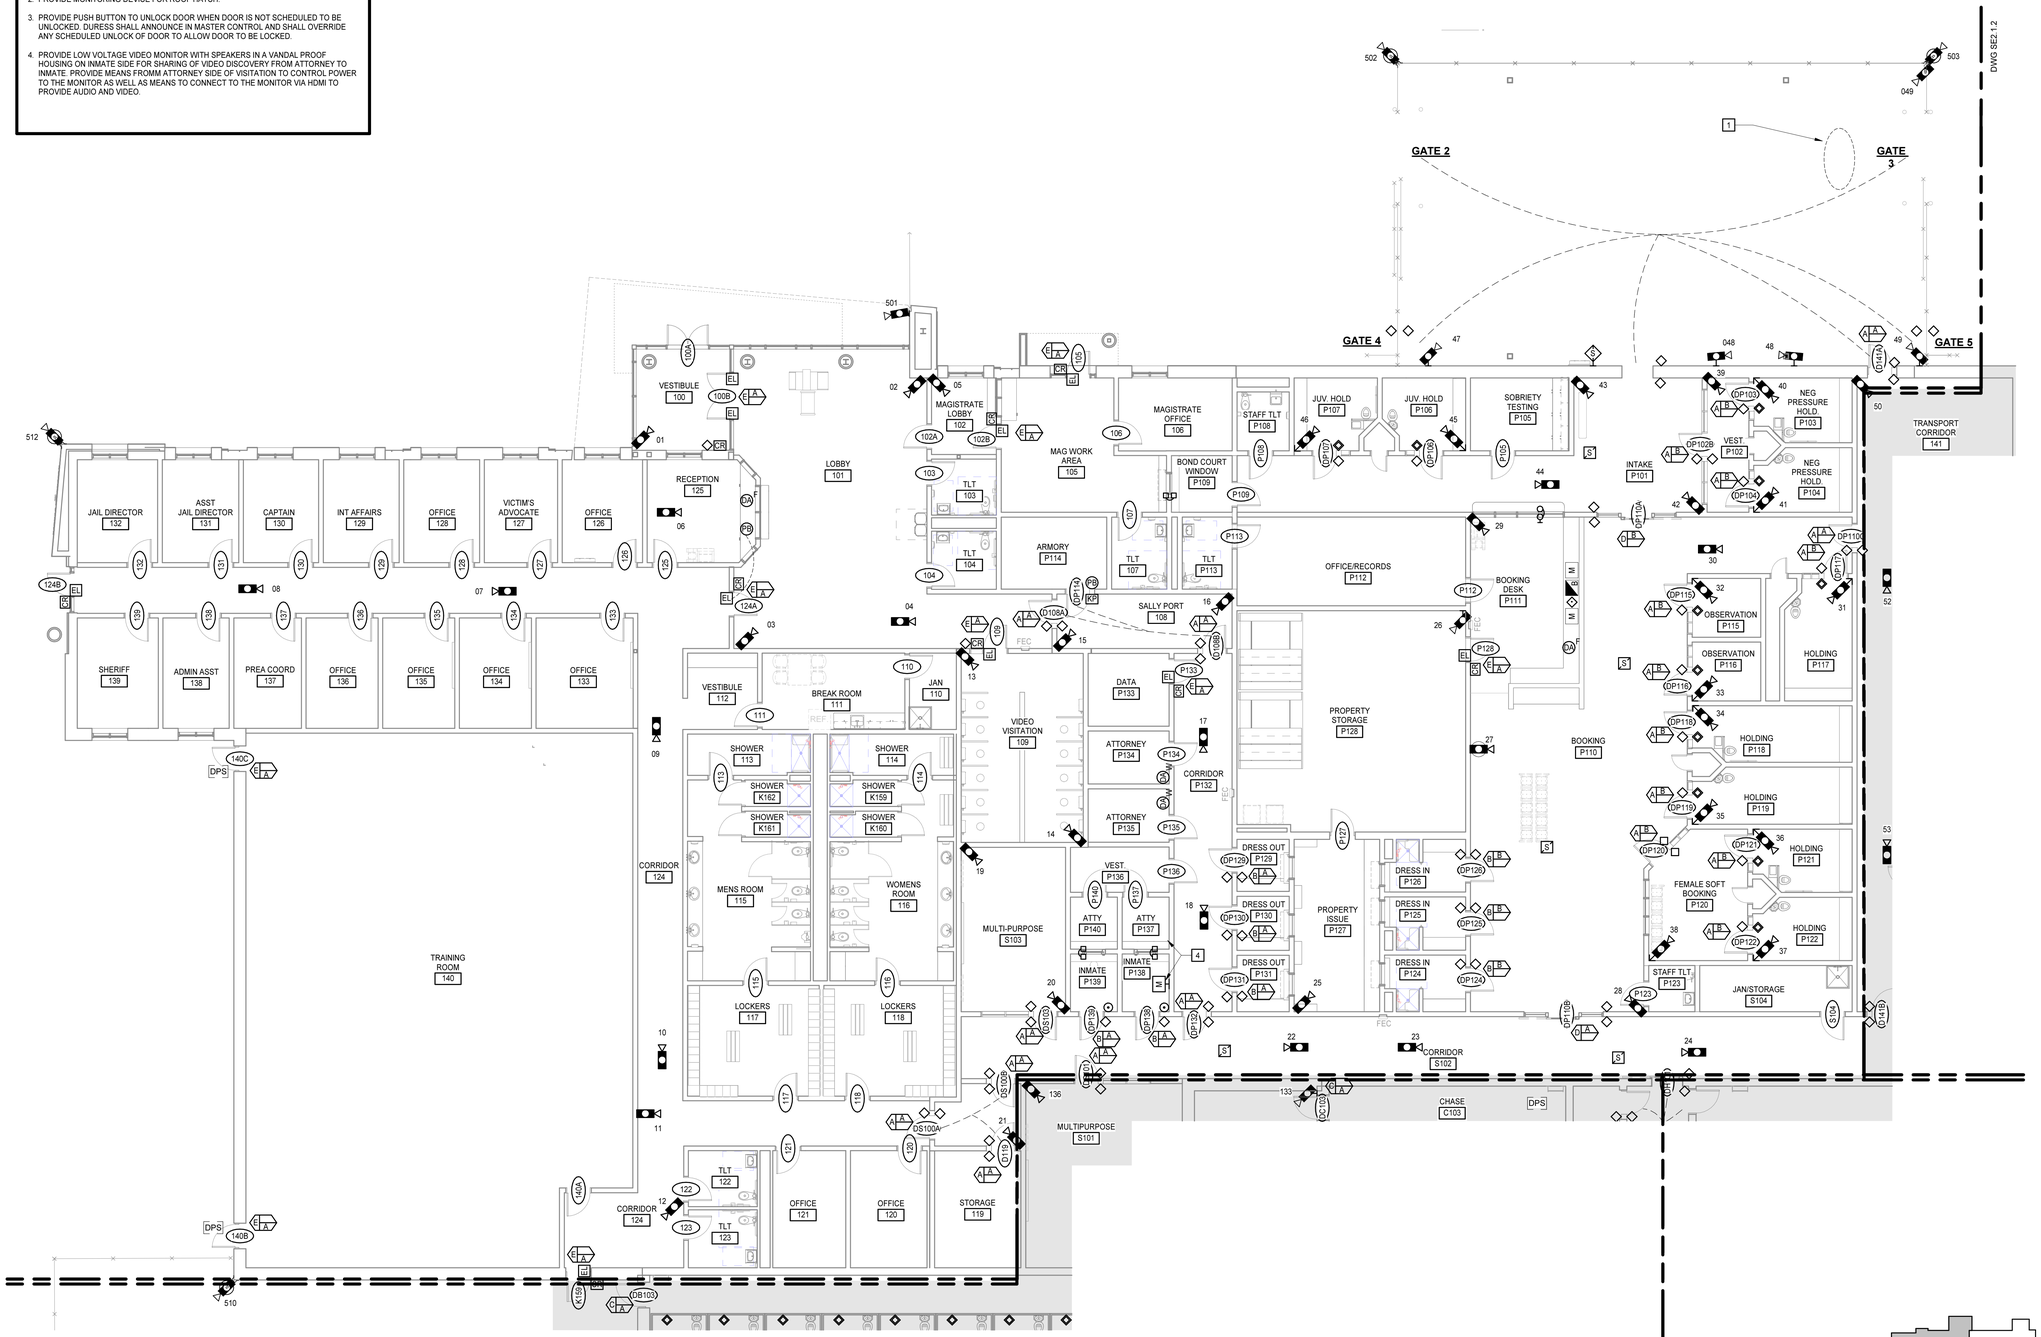

N

SECURITY ELECTRONICS FIRST FLOOR - PART A

1/8" = 1'-0"

KEY PLAN

MOSELEYARCHITECTS
6210 ARDREY KELL ROAD • THE HUB AT WAVERLY, SUITE 425 • CHARLOTTE, NC 28277
PHONE (704) 540-3755 FAX (704) 540-3754
MOSELEYARCHITECTS.COM

PROGRESS PRINT NOT FOR CONSTRUCTION

GEORGETOWN COUNTY DETENTION CENTER

GEORGETOWN COUNTY
2934 BROWNS FERRY RD, GEORGETOWN, SC 29440

PROJECT NO: 611315
DATE: OCTOBER 20, 2023

REVISIONS

DATE	DESCRIPTION

SECURITY ELECTRONICS FLOOR PLAN - PART A

SE2.1.1

2/26/2024 4:46:42 PM

DOOR CONTROL / MONITORING LEGEND
(NOT ALL SYMBOLS NECESSARILY USED)

- CONTROL PANEL FROM WHICH DOOR, ASSOCIATED INTERCOMS & EMERGENCY PUSH BUTTONS ARE CONTROLLED & MONITORED FROM
- CONTROL PANEL FROM WHICH DOOR IS ONLY MONITORED FROM
- LOCK TYPE

- A — 8" JAMB MTD ELECTRO-MECHANICAL LOCK
- B — 2" JAMB MTD ELECTRO-MECHANICAL LOCK
- C — SWING DOOR MANUAL DETENTION LOCK
- D — ELECTRO-MECHANICAL SLIDING DOOR DEVICE
- E — NON-DETENTION DOOR WITH INTERFACING TO SECURITY CONTROL TOUCHSCREEN
- F — SWING DOOR INSTITUTIONAL MORTISE ELECTRIC LOCK
- G — SWING OR SLIDING GATE W/ INTERFACING TO SECURITY CONTROL TOUCHSCREEN
- H — SWING DOOR MANUAL LOCK
- J — -NOT USED-

KEYNOTES
APPLIES TO DRAWINGS SE1.1, SE2.1 - SE2.6
REPRESENTED BY [n]

1. PROVIDE LOOP DETECTORS AT VEHICLE GATES AND VEHICLE SALLYPORT. LOOPS FOR INGRESS SHALL FUNCTION AS AN INTERCOM CALL. LOOPS FOR EGRESS SHALL FUNCTION AS A CALL-IN BUTTON / REQUEST TO EXIT. PROGRAM SECURITY CONTROL SYSTEM TO IGNORE LOOP DETECTORS WHEN GATES ARE OPEN TO PREVENT A SECOND CALL-IN WHEN VEHICLE DRIVES THROUGH THE GATE OR DOOR.
2. PROVIDE MONITORING DEVICE FOR ROOF HATCH.
3. PROVIDE PUSH BUTTON TO UNLOCK DOOR WHEN DOOR IS NOT SCHEDULED TO BE UNLOCKED. DURESS SHALL ANNOUNCE IN MASTER CONTROL AND SHALL OVERRIDE ANY SCHEDULED UNLOCK OF DOOR TO ALLOW DOOR TO BE LOCKED.
4. PROVIDE LOW VOLTAGE VIDEO MONITOR WITH SPEAKERS IN A VANDAL PROOF HOUSING ON INMATE SIDE FOR SHARING OF VIDEO DISCOVERY FROM ATTORNEY TO INMATE. PROVIDE MEANS FROMM ATTORNEY SIDE OF VISITATION TO CONTROL POWER TO THE MONITOR AS WELL AS MEANS TO CONNECT TO THE MONITOR VIA HDMI TO PROVIDE AUDIO AND VIDEO.

GENERAL NOTES

A. THE CONTRACT DOCUMENTS ARE COMPLEMENTARY AND WHAT IS REQUIRED BY ONE SHALL BE AS BINDING AS IF REQUIRED BY ALL. IN THE CASE OF A CONFLICT, DISAGREEMENT, OR AMBIGUITY, PROVIDE THE BETTER QUALITY AND GREATER QUANTITY OF WORK.

B. ALL SECURITY DEVICES SHALL HOMERUN TO SECURITY ELECTRONICS HEAD END ROOM IN CONDUIT THE ENTIRE RUN.

C. COORDINATE FINAL CAMERA HEIGHT AND LOCATION BASED ON NEEDS IN THE FIELD AND ACTUAL CAMERA MODELS BEING USED.

SECURITY SYSTEMS LEGEND
(ALL SYMBOLS NOT NECESSARILY USED)

- CONTROLLER / RELAY CABINET
- SECURITY EQUIPMENT RACK
- GB — GLASS BREAK SENSOR
- DA W — DURESS ALARM - WALL MTD (48" AFF)
- DA F — DURESS ALARM - FURNITURE MOUNTED- COORDINATE WITH FURNITURE PROVIDER
- MASTER INTERCOM
- INTERCOM WALL STATION (48" AFF TO BUTTON)
- INMATE EMERGENCY INTERCOM TO MAIN CONTROL (DOOR FRAME MOUNT 18" AFF)
- S — PAGING SPEAKER
- CALL BUTTON
- TALK THRU COMMUNICATOR
- TALK THRU UNIT
- M — VIDEO MONITOR
- 01 — CCTV CAMERA - FIXED
- 01 — CCTV CAMERA - PTZ
- 01 — CCTV CAMERA - MULTI-LENS (180°, 270°, 360°)
- CR — PROXIMITY CARD READER
- KP — CARD READER AND KEYPAD
- PB — DOOR RELEASE PUSHBUTTON
- A / B C — DOOR CONTROL / MONITORING REFER TO "DOOR CONTROL / MONITORING LEGEND"
- D101 / D100 — DOOR INTERLOCK
- GRAPHICAL USER INTERFACE: A = CENTRAL CONTROL; B = BOOKING CONTROL; C = HOUSING A-C, H CONTROL & BACKUP CENTRAL CONTROL; D = HOUSING D-G CONTROL
- X-RAY MACHINE
- METAL DETECTOR
- VIDEO VISITATION UNIT (NOT IN CONTRACT)

REFER TO SPEC SECTION 08 71 00

- DPS — DOOR POSITION SWITCH
- EL — ELECTRIC LOCK DEVICE WITH REQUEST TO EXIT (REX) AND DOOR POSITION SWITCH (DPS)
- RX — REQUEST TO EXIT DEVICE

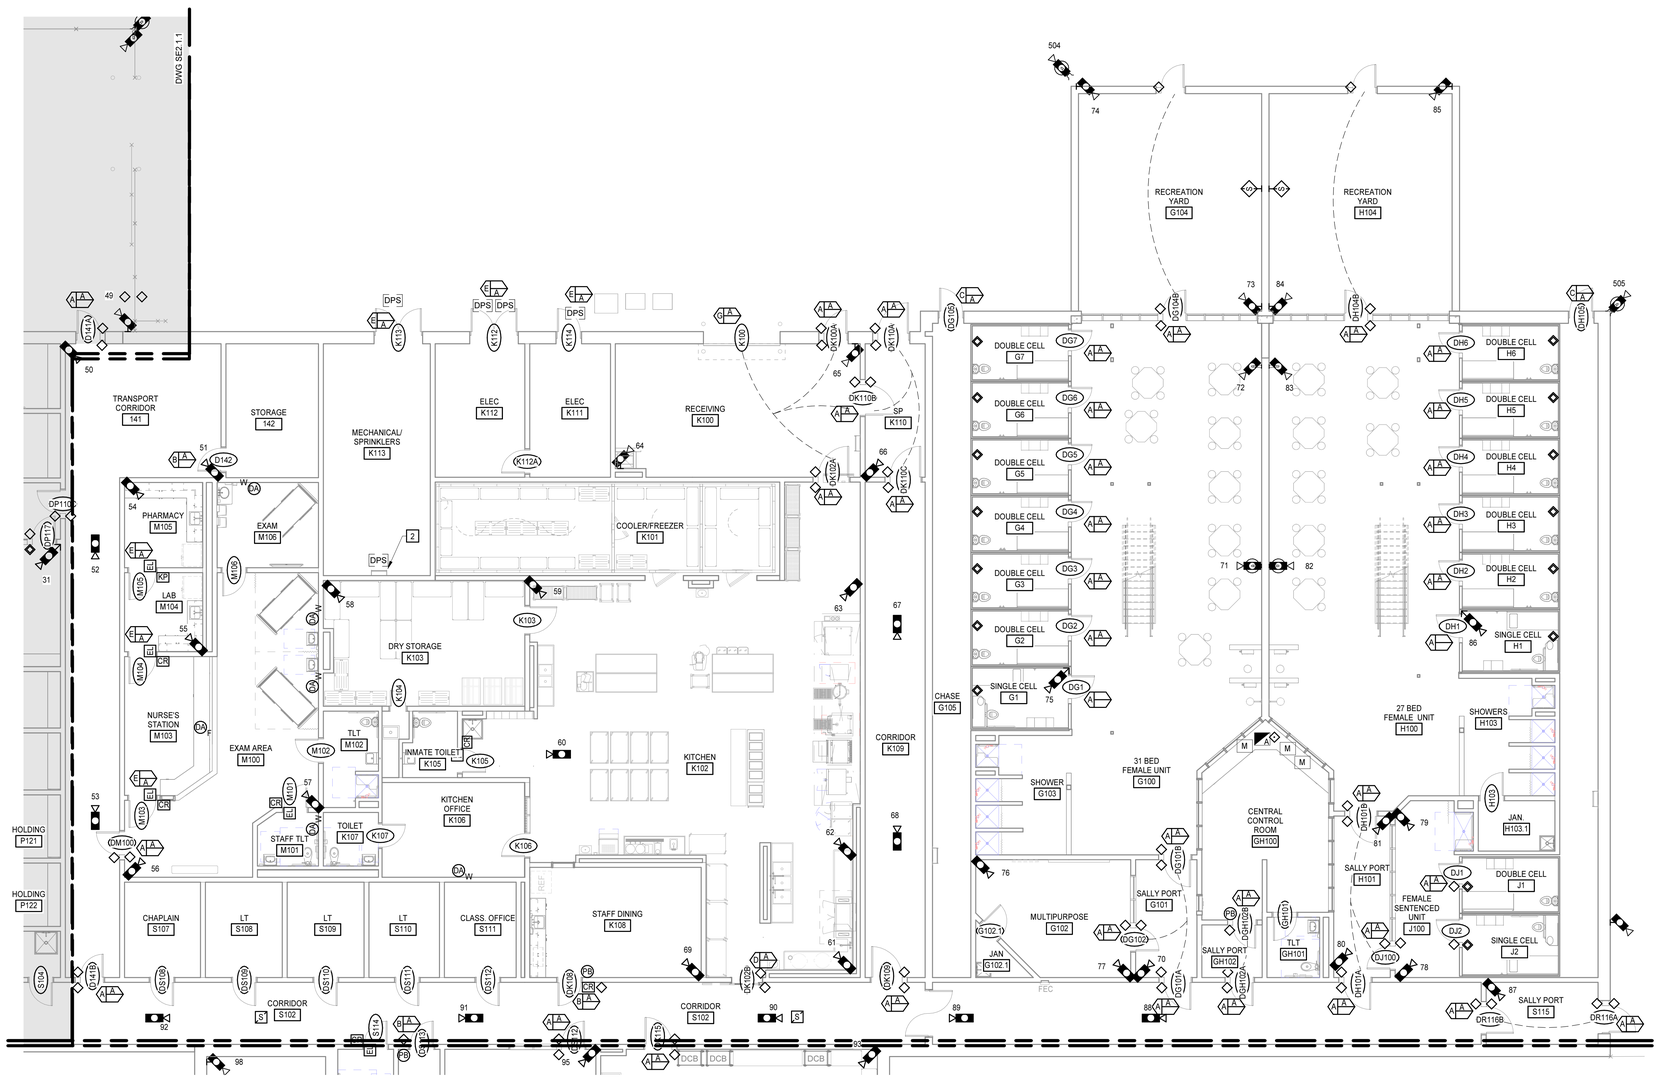

N

SECURITY ELECTRONICS FIRST FLOOR - PART B
1/8" = 1'-0"

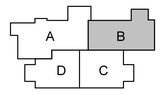

MOSELEY ARCHITECTS
6210 ARDREY KELL ROAD • THE HUB AT WAVERLY, SUITE 425 • CHARLOTTE, NC 28277
PHONE (704) 540-3755 FAX (704) 540-3754
MOSELEYARCHITECTS.COM

PROGRESS PRINT NOT FOR CONSTRUCTION

GEORGETOWN COUNTY DETENTION CENTER

GEORGETOWN COUNTY
2934 BROWNS FERRY RD, GEORGETOWN, SC 29440

PROJECT NO: 611315
DATE: OCTOBER 20, 2023

REVISIONS	
DATE	DESCRIPTION

SECURITY ELECTRONICS FLOOR PLAN - PART B

SE2.1.2

2/26/2024 4:46:53 PM

DOOR CONTROL / MONITORING LEGEND
(NOT ALL SYMBOLS NECESSARILY USED)

- CONTROL PANEL FROM WHICH DOOR, ASSOCIATED INTERCOMS & EMERGENCY PUSH BUTTONS ARE CONTROLLED & MONITORED FROM
- CONTROL PANEL FROM WHICH DOOR IS ONLY MONITORED FROM
- LOCK TYPE

- A — 8" JAMB MTD ELECTRO-MECHANICAL LOCK
- B — 2" JAMB MTD ELECTRO-MECHANICAL LOCK
- C — SWING DOOR MANUAL DETENTION LOCK
- D — ELECTRO-MECHANICAL SLIDING DOOR DEVICE
- E — NON-DETENTION DOOR WITH INTERFACING TO SECURITY CONTROL TOUCHSCREEN
- F — SWING DOOR INSTITUTIONAL MORTISE ELECTRIC LOCK
- G — SWING OR SLIDING GATE W/ INTERFACING TO SECURITY CONTROL TOUCHSCREEN
- H — SWING DOOR MANUAL LOCK
- J — -NOT USED-

KEYNOTES
APPLIES TO DRAWINGS SE1.1, SE2.1 - SE2.6
REPRESENTED BY [n]

1. PROVIDE LOOP DETECTORS AT VEHICLE GATES AND VEHICLE SALLYPORT. LOOPS FOR INGRESS SHALL FUNCTION AS AN INTERCOM CALL. LOOPS FOR EGRESS SHALL FUNCTION AS A CALL-IN BUTTON / REQUEST TO EXIT. PROGRAM SECURITY CONTROL SYSTEM TO IGNORE LOOP DETECTORS WHEN GATES ARE OPEN TO PREVENT A SECOND CALL-IN WHEN VEHICLE DRIVES THROUGH THE GATE OR DOOR.
2. PROVIDE MONITORING DEVICE FOR ROOF HATCH.
3. PROVIDE PUSH BUTTON TO UNLOCK DOOR WHEN DOOR IS NOT SCHEDULED TO BE UNLOCKED. DURESS SHALL ANNOUNCE IN MASTER CONTROL AND SHALL OVERRIDE ANY SCHEDULED UNLOCK OF DOOR TO ALLOW DOOR TO BE LOCKED.
4. PROVIDE LOW VOLTAGE VIDEO MONITOR WITH SPEAKERS IN A VANDAL PROOF HOUSING ON INMATE SIDE FOR SHARING OF VIDEO DISCOVERY FROM ATTORNEY TO INMATE. PROVIDE MEANS FROMM ATTORNEY SIDE OF VISITATION TO CONTROL POWER TO THE MONITOR AS WELL AS MEANS TO CONNECT TO THE MONITOR VIA HDMI TO PROVIDE AUDIO AND VIDEO.

GENERAL NOTES

A. THE CONTRACT DOCUMENTS ARE COMPLEMENTARY AND WHAT IS REQUIRED BY ONE SHALL BE AS BINDING AS IF REQUIRED BY ALL. IN THE CASE OF A CONFLICT, DISAGREEMENT, OR AMBIGUITY, PROVIDE THE BETTER QUALITY AND GREATER QUANTITY OF WORK.

B. ALL SECURITY DEVICES SHALL HOMERUN TO SECURITY ELECTRONICS HEAD END ROOM IN CONDUIT THE ENTIRE RUN.

C. COORDINATE FINAL CAMERA HEIGHT AND LOCATION BASED ON NEEDS IN THE FIELD AND ACTUAL CAMERA MODELS BEING USED.

SECURITY SYSTEMS LEGEND
(ALL SYMBOLS NOT NECESSARILY USED)

- CONTROLLER / RELAY CABINET
- SECURITY EQUIPMENT RACK
- GB — GLASS BREAK SENSOR
- DA W — DURESS ALARM - WALL MTD (48" AFF)
- DA F — DURESS ALARM - FURNITURE MOUNTED- COORDINATE WITH FURNITURE PROVIDER
- MASTER INTERCOM
- INTERCOM WALL STATION (48" AFF TO BUTTON)
- INMATE EMERGENCY INTERCOM TO MAIN CONTROL (DOOR FRAME MOUNT 18" AFF)
- S — PAGING SPEAKER
- CALL BUTTON
- TALK THRU COMMUNICATOR
- TALK THRU UNIT
- M — VIDEO MONITOR
- 01 — CCTV CAMERA - FIXED
- 01 — CCTV CAMERA - PTZ
- 01 — CCTV CAMERA - MULTI-LENS (180°, 270°, 360°)
- CR — PROXIMITY CARD READER
- KP — CARD READER AND KEYPAD
- PB — DOOR RELEASE PUSHBUTTON
- A B C — DOOR CONTROL / MONITORING REFER TO "DOOR CONTROL / MONITORING LEGEND"
- D101 D100 — DOOR INTERLOCK
- X — GRAPHICAL USER INTERFACE: A = CENTRAL CONTROL; B = BOOKING CONTROL; C = HOUSING A-C, H CONTROL & BACKUP CENTRAL CONTROL; D = HOUSING D-G CONTROL
- X-RAY MACHINE
- METAL DETECTOR
- VIDEO VISITATION UNIT (NOT IN CONTRACT)

REFER TO SPEC SECTION 08 71 00

- DPS — DOOR POSITION SWITCH
- EL — ELECTRIC LOCK DEVICE WITH REQUEST TO EXIT (REX) AND DOOR POSITION SWITCH (DPS)
- RX — REQUEST TO EXIT DEVICE

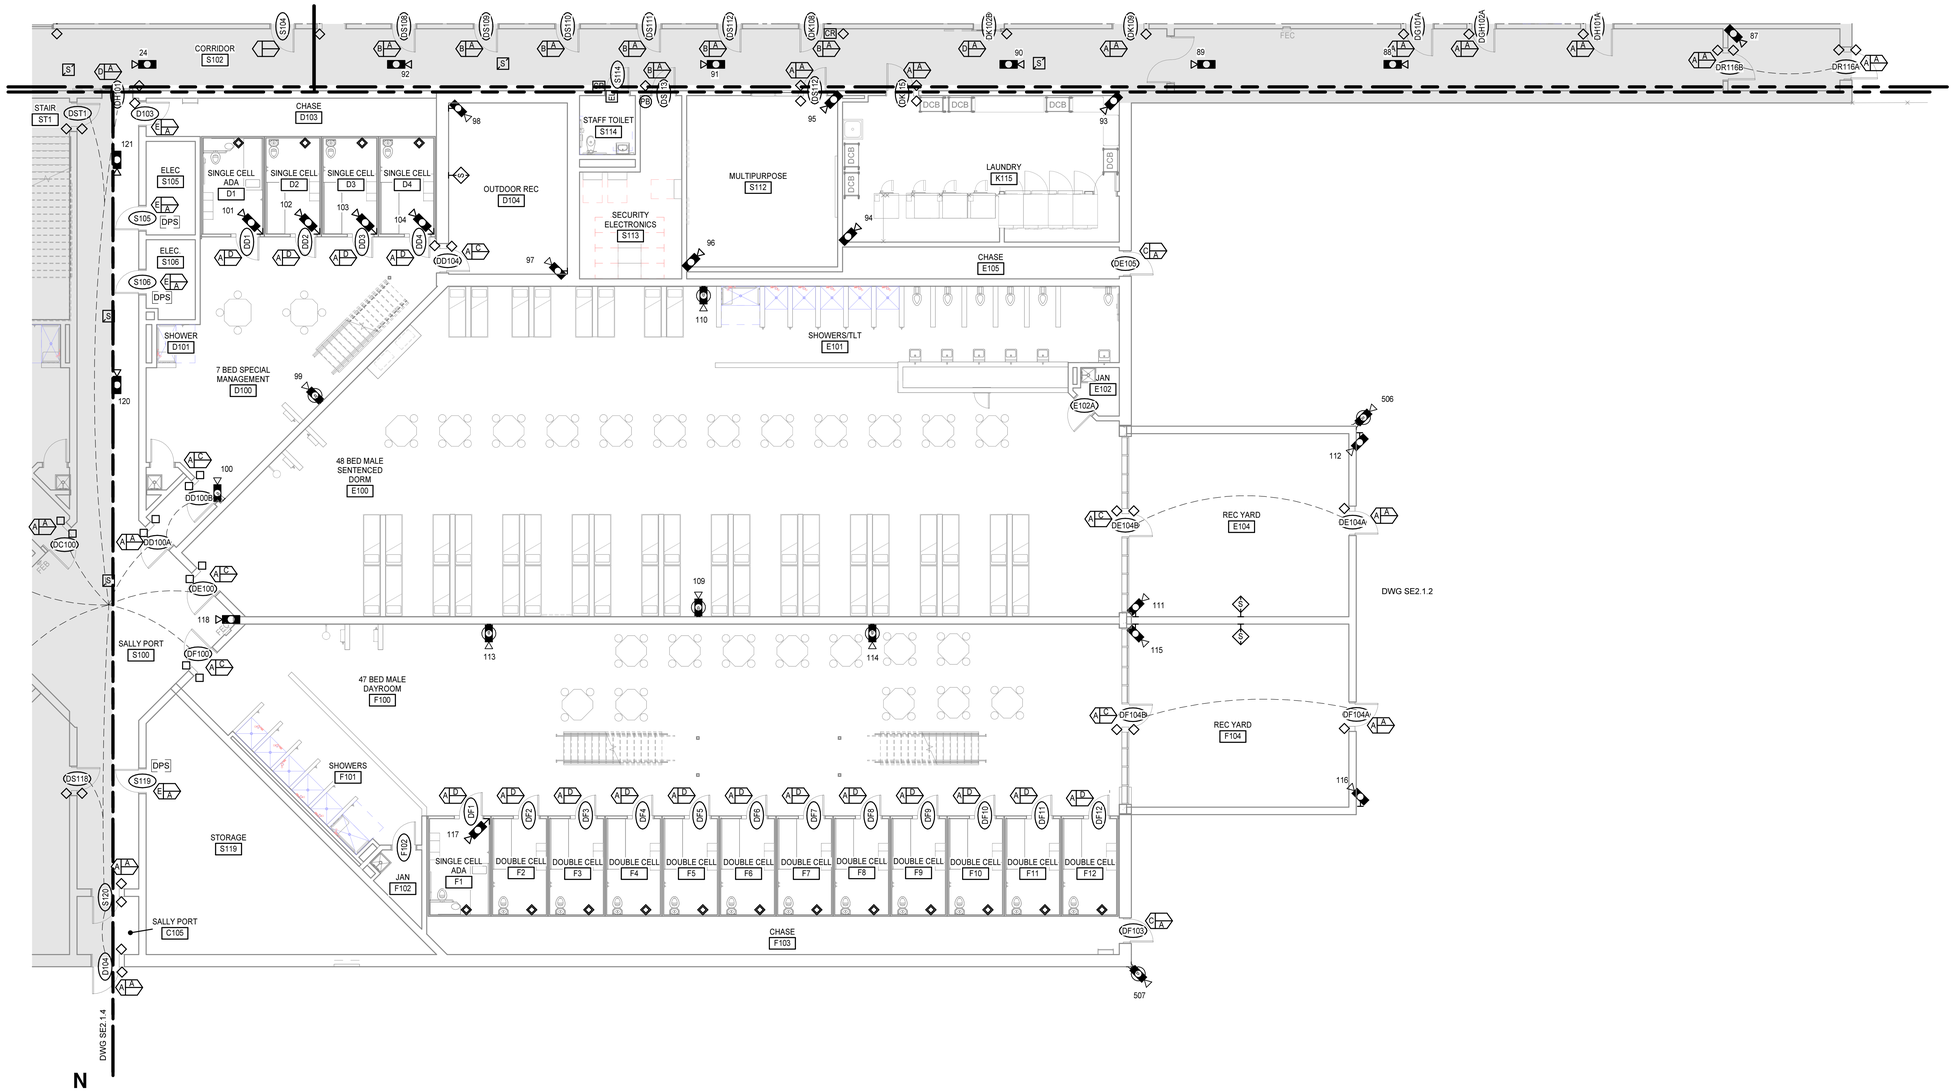

N

SECURITY ELECTRONICS FIRST FLOOR - PART C
1/8" = 1'-0"

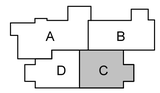

N KEY PLAN

MOSELEY ARCHITECTS
6210 ARDREY KELL ROAD • THE HUB AT WAVERLY, SUITE 425 • CHARLOTTE, NC 28277
PHONE (704) 540-3755 FAX (704) 540-3754
MOSELEYARCHITECTS.COM

PROGRESS PRINT NOT FOR CONSTRUCTION

GEORGETOWN COUNTY DETENTION CENTER

GEORGETOWN COUNTY
2934 BROWNS FERRY RD, GEORGETOWN, SC 29440

PROJECT NO: 611315
DATE: OCTOBER 20, 2023

REVISIONS	
DATE	DESCRIPTION

SECURITY ELECTRONICS FLOOR PLAN - PART C

SE2.1.3

2/26/2024 4:47:05 PM

DOOR CONTROL / MONITORING LEGEND
(NOT ALL SYMBOLS NECESSARILY USED)

- CONTROL PANEL FROM WHICH DOOR, ASSOCIATED INTERCOMS & EMERGENCY PUSH BUTTONS ARE CONTROLLED & MONITORED FROM
- CONTROL PANEL FROM WHICH DOOR IS ONLY MONITORED FROM
- LOCK TYPE
- A — 8" JAMB MTD ELECTRO-MECHANICAL LOCK
- B — 2" JAMB MTD ELECTRO-MECHANICAL LOCK
- C — SWING DOOR MANUAL DETENTION LOCK
- D — ELECTRO-MECHANICAL SLIDING DOOR DEVICE
- E — NON-DETENTION DOOR WITH INTERFACING TO SECURITY CONTROL TOUCHSCREEN
- F — SWING DOOR INSTITUTIONAL MORTISE ELECTRIC LOCK
- G — SWING OR SLIDING GATE W/ INTERFACING TO SECURITY CONTROL TOUCHSCREEN
- H — SWING DOOR MANUAL LOCK
- J — -NOT USED-

KEYNOTES
APPLIES TO DRAWINGS SE1.1, SE2.1 - SE2.6
REPRESENTED BY [n]

1. PROVIDE LOOP DETECTORS AT VEHICLE GATES AND VEHICLE SALLYPORT. LOOPS FOR INGRESS SHALL FUNCTION AS AN INTERCOM CALL. LOOPS FOR EGRESS SHALL FUNCTION AS A CALL-IN BUTTON / REQUEST TO EXIT. PROGRAM SECURITY CONTROL SYSTEM TO IGNORE LOOP DETECTORS WHEN GATES ARE OPEN TO PREVENT A SECOND CALL-IN WHEN VEHICLE DRIVES THROUGH THE GATE OR DOOR.
2. PROVIDE MONITORING DEVICE FOR ROOF HATCH.
3. PROVIDE PUSH BUTTON TO UNLOCK DOOR WHEN DOOR IS NOT SCHEDULED TO BE UNLOCKED. DURESS SHALL ANNOUNCE IN MASTER CONTROL AND SHALL OVERRIDE ANY SCHEDULED UNLOCK OF DOOR TO ALLOW DOOR TO BE LOCKED.
4. PROVIDE LOW VOLTAGE VIDEO MONITOR WITH SPEAKERS IN A VANDAL PROOF HOUSING ON INMATE SIDE FOR SHARING OF VIDEO DISCOVERY FROM ATTORNEY TO INMATE. PROVIDE MEANS FROMM ATTORNEY SIDE OF VISITATION TO CONTROL POWER TO THE MONITOR AS WELL AS MEANS TO CONNECT TO THE MONITOR VIA HDMI TO PROVIDE AUDIO AND VIDEO.

GENERAL NOTES

A. THE CONTRACT DOCUMENTS ARE COMPLEMENTARY AND WHAT IS REQUIRED BY ONE SHALL BE AS BINDING AS IF REQUIRED BY ALL. IN THE CASE OF A CONFLICT, DISAGREEMENT, OR AMBIGUITY, PROVIDE THE BETTER QUALITY AND GREATER QUANTITY OF WORK.

B. ALL SECURITY DEVICES SHALL HOMERUN TO SECURITY ELECTRONICS HEAD END ROOM IN CONDUIT THE ENTIRE RUN.

C. COORDINATE FINAL CAMERA HEIGHT AND LOCATION BASED ON NEEDS IN THE FIELD AND ACTUAL CAMERA MODELS BEING USED.

SECURITY SYSTEMS LEGEND
(ALL SYMBOLS NOT NECESSARILY USED)

- CONTROLLER / RELAY CABINET
- SECURITY EQUIPMENT RACK
- GB — GLASS BREAK SENSOR
- DA W — DURESS ALARM - WALL MTD (48" AFF)
- DA F — DURESS ALARM - FURNITURE MOUNTED- COORDINATE WITH FURNITURE PROVIDER
- MASTER INTERCOM
- INTERCOM WALL STATION (48" AFF TO BUTTON)
- INMATE EMERGENCY INTERCOM TO MAIN CONTROL (DOOR FRAME MOUNT 18" AFF)
- S — PAGING SPEAKER
- CALL BUTTON
- TALK THRU COMMUNICATOR
- TALK THRU UNIT
- M — VIDEO MONITOR
- 01 — CCTV CAMERA - FIXED
- 01 — CCTV CAMERA - PTZ
- 01 — CCTV CAMERA - MULTI-LENS (180°, 270°, 360°)
- CR — PROXIMITY CARD READER
- KP — CARD READER AND KEYPAD
- PB — DOOR RELEASE PUSHBUTTON
- A / B / C — DOOR CONTROL / MONITORING REFER TO "DOOR CONTROL / MONITORING LEGEND"
- D101 / D100 — DOOR INTERLOCK
- X — GRAPHICAL USER INTERFACE:
  A = CENTRAL CONTROL
  B = BOOKING CONTROL
  C = HOUSING A-C, H CONTROL & BACKUP CENTRAL CONTROL
  D = HOUSING D-G CONTROL
- X-RAY MACHINE
- METAL DETECTOR
- VIDEO VISITATION UNIT (NOT IN CONTRACT)

REFER TO SPEC SECTION 08 71 00

- DPS — DOOR POSITION SWITCH
- EL — ELECTRIC LOCK DEVICE WITH REQUEST TO EXIT (REX) AND DOOR POSITION SWITCH (DPS)
- RX — REQUEST TO EXIT DEVICE

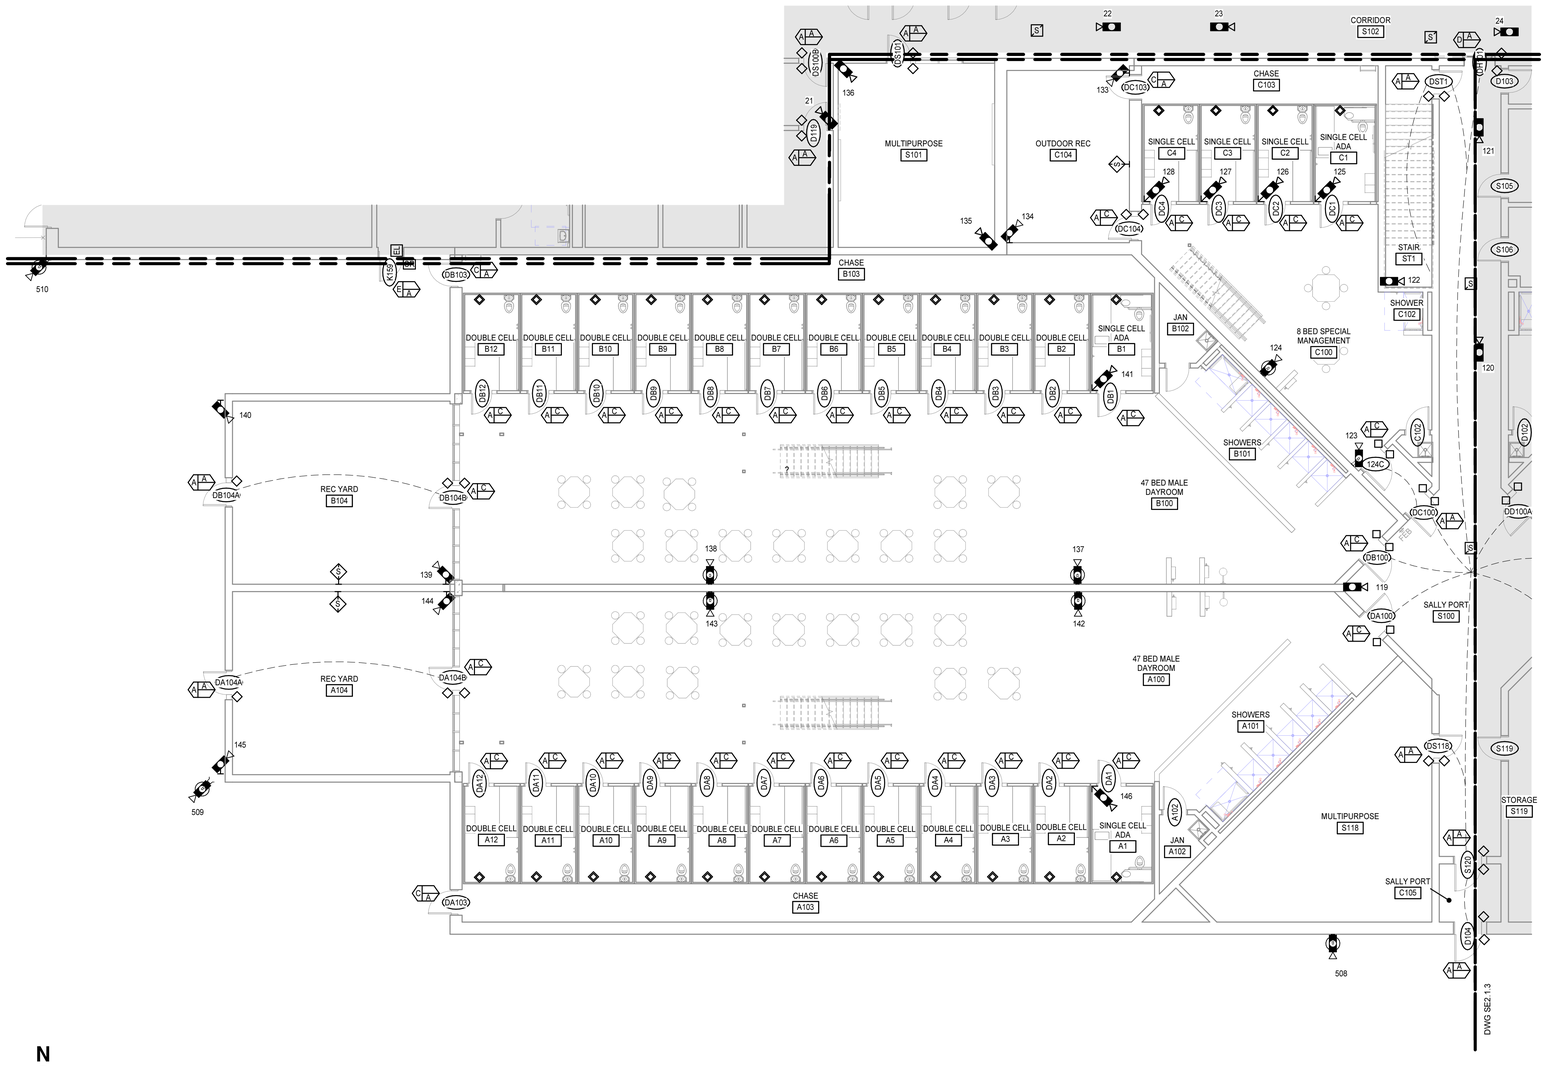

N

SECURITY ELECTRONICS FIRST FLOOR - PART D
1/8" = 1'-0"

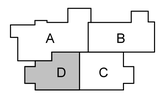

KEY PLAN

MOSELEY ARCHITECTS
6210 ARDREY KELL ROAD • THE HUB AT WAVERLY, SUITE 425 • CHARLOTTE, NC 28277
PHONE (704) 540-3755 FAX (704) 540-3754
MOSELEYARCHITECTS.COM

PROGRESS PRINT NOT FOR CONSTRUCTION

GEORGETOWN COUNTY DETENTION CENTER

GEORGETOWN COUNTY
2934 BROWNS FERRY RD, GEORGETOWN, SC 29440

PROJECT NO: 611315
DATE: OCTOBER 20, 2023

REVISIONS	
DATE	DESCRIPTION

SECURITY ELECTRONICS FLOOR PLAN - PART D

SE2.1.4

2/26/2024 4:47:09 PM

DOOR CONTROL / MONITORING LEGEND
(NOT ALL SYMBOLS NECESSARILY USED)

- CONTROL PANEL FROM WHICH DOOR, ASSOCIATED INTERCOMS & EMERGENCY PUSH BUTTONS ARE CONTROLLED & MONITORED FROM
- CONTROL PANEL FROM WHICH DOOR IS ONLY MONITORED FROM
- LOCK TYPE

A: 8" JAMB MTD ELECTRO-MECHANICAL LOCK	F: SWING DOOR INSTITUTIONAL MORTISE ELECTRIC LOCK
B: 2" JAMB MTD ELECTRO-MECHANICAL LOCK	G: SWING OR SLIDING GATE W/ INTERFACING TO SECURITY CONTROL TOUCHSCREEN
C: SWING DOOR MANUAL DETENTION LOCK	H: SWING DOOR MANUAL LOCK
D: ELECTRO-MECHANICAL SLIDING DOOR DEVICE	J: -NOT USED-
E: NON-DETENTION DOOR WITH INTERFACING TO SECURITY CONTROL TOUCHSCREEN	

KEYNOTES
APPLIES TO DRAWINGS SE1.1, SE2.1 - SE2.6
REPRESENTED BY [n]

1. PROVIDE LOOP DETECTORS AT VEHICLE GATES AND VEHICLE SALLYPORT. LOOPS FOR INGRESS SHALL FUNCTION AS AN INTERCOM CALL. LOOPS FOR EGRESS SHALL FUNCTION AS A CALL-IN BUTTON / REQUEST TO EXIT. PROGRAM SECURITY CONTROL SYSTEM TO IGNORE LOOP DETECTORS WHEN GATES ARE OPEN TO PREVENT A SECOND CALL-IN WHEN VEHICLE DRIVES THROUGH THE GATE OR DOOR.
2. PROVIDE MONITORING DEVICE FOR ROOF HATCH.
3. PROVIDE PUSH BUTTON TO UNLOCK DOOR WHEN DOOR IS NOT SCHEDULED TO BE UNLOCKED. DURESS SHALL ANNOUNCE IN MASTER CONTROL AND SHALL OVERRIDE ANY SCHEDULED UNLOCK OF DOOR TO ALLOW DOOR TO BE LOCKED.
4. PROVIDE LOW VOLTAGE VIDEO MONITOR WITH SPEAKERS IN A VANDAL PROOF HOUSING ON INMATE SIDE FOR SHARING OF VIDEO DISCOVERY FROM ATTORNEY TO INMATE. PROVIDE MEANS FROMM ATTORNEY SIDE OF VISITATION TO CONTROL POWER TO THE MONITOR AS WELL AS MEANS TO CONNECT TO THE MONITOR VIA HDMI TO PROVIDE AUDIO AND VIDEO.

GENERAL NOTES
A. THE CONTRACT DOCUMENTS ARE COMPLEMENTARY AND WHAT IS REQUIRED BY ONE SHALL BE AS BINDING AS IF REQUIRED BY ALL. IN THE CASE OF A CONFLICT, DISAGREEMENT, OR AMBIGUITY, PROVIDE THE BETTER QUALITY AND GREATER QUANTITY OF WORK.

B. ALL SECURITY DEVICES SHALL HOMERUN TO SECURITY ELECTRONICS HEAD END ROOM IN CONDUIT THE ENTIRE RUN.

C. COORDINATE FINAL CAMERA HEIGHT AND LOCATION BASED ON NEEDS IN THE FIELD AND ACTUAL CAMERA MODELS BEING USED.

SECURITY SYSTEMS LEGEND
(ALL SYMBOLS NOT NECESSARILY USED)

- CONTROLLER / RELAY CABINET
- SECURITY EQUIPMENT RACK
- GB: GLASS BREAK SENSOR
- DA W: DURESS ALARM - WALL MTD (48" AFF)
- DA F: DURESS ALARM - FURNITURE MOUNTED- COORDINATE WITH FURNITURE PROVIDER
- MASTER INTERCOM
- INTERCOM WALL STATION (48" AFF TO BUTTON)
- INMATE EMERGENCY INTERCOM TO MAIN CONTROL (DOOR FRAME MOUNT 18" AFF)
- PAGING SPEAKER
- CALL BUTTON
- TALK THRU COMMUNICATOR
- TALK THRU UNIT
- M: VIDEO MONITOR
- 01: CCTV CAMERA - FIXED
- 01: CCTV CAMERA - PTZ
- 01: CCTV CAMERA - MULTI-LENS (180°, 270°, 360°)
- CR: PROXIMITY CARD READER
- KP: CARD READER AND KEYPAD
- PB: DOOR RELEASE PUSHBUTTON
- A / B / C: DOOR CONTROL / MONITORING REFER TO "DOOR CONTROL / MONITORING LEGEND"
- D101 / D100: DOOR INTERLOCK
- X: GRAPHICAL USER INTERFACE: A = CENTRAL CONTROL; B = BOOKING CONTROL; C = HOUSING A-C, H CONTROL & BACKUP CENTRAL CONTROL; D = HOUSING D-G CONTROL
- X-RAY MACHINE
- METAL DETECTOR
- VIDEO VISITATION UNIT (NOT IN CONTRACT)

REFER TO SPEC SECTION 08 71 00

- DPS: DOOR POSITION SWITCH
- EL: ELECTRIC LOCK DEVICE WITH REQUEST TO EXIT (REX) AND DOOR POSITION SWITCH (DPS)
- RX: REQUEST TO EXIT DEVICE

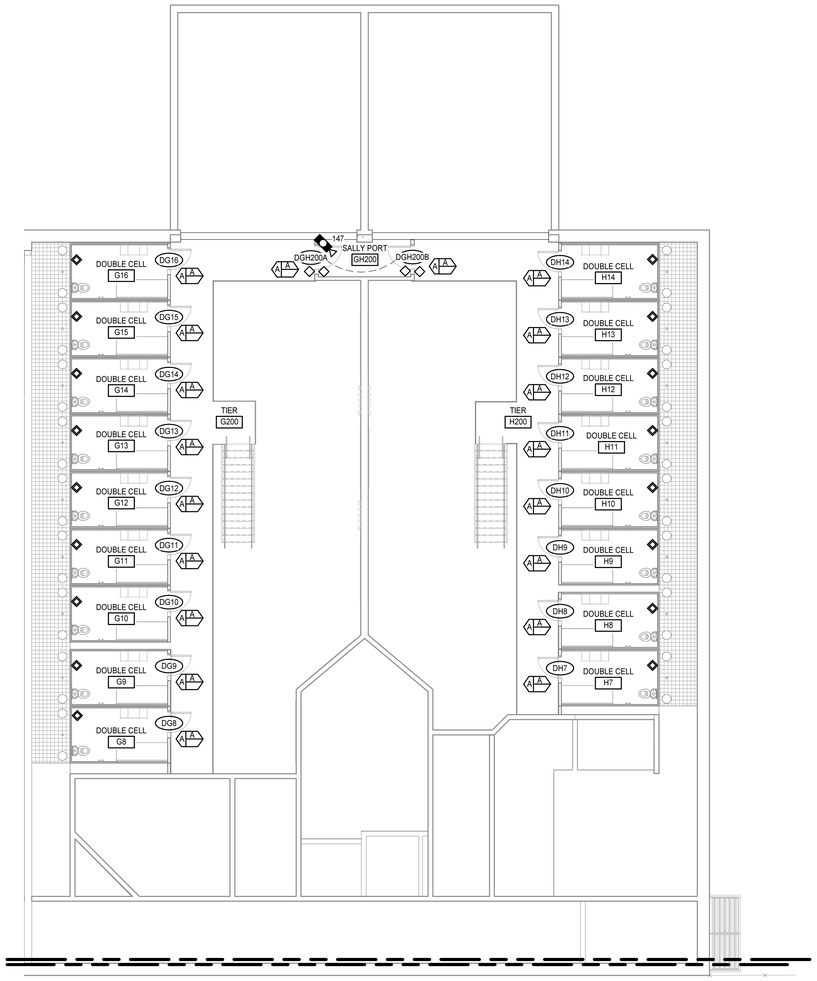

N

SECURITY ELECTRONICS TIER LEVEL PART B
1/8" = 1'-0"

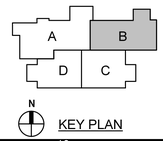

KEY PLAN

MOSELEY ARCHITECTS
6210 ARDREY KELL ROAD • THE HUB AT WAVERLY, SUITE 425 • CHARLOTTE, NC 28277
PHONE (704) 540-3755 FAX (704) 540-3754
MOSELEYARCHITECTS.COM

PROGRESS PRINT NOT FOR CONSTRUCTION

GEORGETOWN COUNTY DETENTION CENTER

GEORGETOWN COUNTY
2934 BROWNS FERRY RD, GEORGETOWN, SC 29440

PROJECT NO: 611315
DATE: OCTOBER 20, 2023

REVISIONS	
DATE	DESCRIPTION

SECURITY ELECTRONICS FLOOR PLAN - TIER LEVEL PART B

SE2.1.5

2/26/2024 4:47:10 PM

DOOR CONTROL / MONITORING LEGEND
(NOT ALL SYMBOLS NECESSARILY USED)

- CONTROL PANEL FROM WHICH DOOR, ASSOCIATED INTERCOMS & EMERGENCY PUSH BUTTONS ARE CONTROLLED & MONITORED FROM
- CONTROL PANEL FROM WHICH DOOR IS ONLY MONITORED FROM
- LOCK TYPE

- A — 8" JAMB MTD ELECTRO-MECHANICAL LOCK
- B — 2" JAMB MTD ELECTRO-MECHANICAL LOCK
- C — SWING DOOR MANUAL DETENTION LOCK
- D — ELECTRO-MECHACNICAL SLIDING DOOR DEVICE
- E — NON-DETENTION DOOR WITH INTERFACING TO SECURITY CONTROL TOUCHSCREEN
- F — SWING DOOR INSTITUTIONAL MORTISE ELECTRIC LOCK
- G — SWING OR SLIDING GATE W/ INTERFACING TO SECURITY CONTROL TOUCHSCREEN
- H — SWING DOOR MANUAL LOCK
- J — -NOT USED-

KEYNOTES
APPLIES TO DRAWINGS SE1.1, SE2.1 - SE2.6
REPRESENTED BY [n]

1. PROVIDE LOOP DETECTORS AT VEHICLE GATES AND VEHICLE SALLYPORT. LOOPS FOR INGRESS SHALL FUNCTION AS AN INTERCOM CALL. LOOPS FOR EGRESS SHALL FUNCTION AS A CALL-IN BUTTON / REQUEST TO EXIT. PROGRAM SECURITY CONTROL SYSTEM TO IGNORE LOOP DETECTORS WHEN GATES ARE OPEN TO PREVENT A SECOND CALL-IN WHEN VEHICLE DRIVES THROUGH THE GATE OR DOOR.
2. PROVIDE MONITORING DEVICE FOR ROOF HATCH.
3. PROVIDE PUSH BUTTON TO UNLOCK DOOR WHEN DOOR IS NOT SCHEDULED TO BE UNLOCKED. DURESS SHALL ANNOUNCE IN MASTER CONTROL AND SHALL OVERRIDE ANY SCHEDULED UNLOCK OF DOOR TO ALLOW DOOR TO BE LOCKED.
4. PROVIDE LOW VOLTAGE VIDEO MONITOR WITH SPEAKERS IN A VANDAL PROOF HOUSING ON INMATE SIDE FOR SHARING OF VIDEO DISCOVERY FROM ATTORNEY TO INMATE. PROVIDE MEANS FROMM ATTORNEY SIDE OF VISITATION TO CONTROL POWER TO THE MONITOR AS WELL AS MEANS TO CONNECT TO THE MONITOR VIA HDMI TO PROVIDE AUDIO AND VIDEO.

GENERAL NOTES

A. THE CONTRACT DOCUMENTS ARE COMPLEMENTARY AND WHAT IS REQUIRED BY ONE SHALL BE AS BINDING AS IF REQUIRED BY ALL. IN THE CASE OF A CONFLICT, DISAGREEMENT, OR AMBIGUITY, PROVIDE THE BETTER QUALITY AND GREATER QUANTITY OF WORK.

B. ALL SECURITY DEVICES SHALL HOMERUN TO SECURITY ELECTRONICS HEAD END ROOM IN CONDUIT THE ENTIRE RUN.

C. COORDINATE FINAL CAMERA HEIGHT AND LOCATION BASED ON NEEDS IN THE FIELD AND ACTUAL CAMERA MODELS BEING USED.

SECURITY SYSTEMS LEGEND
(ALL SYMBOLS NOT NECESSARILY USED)

- CONTROLLER / RELAY CABINET
- SECURITY EQUIPMENT RACK
- GB — GLASS BREAK SENSOR
- DA W — DURESS ALARM - WALL MTD (48" AFF)
- DA F — DURESS ALARM - FURNITURE MOUNTED- COORDINATE WITH FURNITURE PROVIDER
- MASTER INTERCOM
- INTERCOM WALL STATION (48" AFF TO BUTTON)
- INMATE EMERGENCY INTERCOM TO MAIN CONTROL (DOOR FRAME MOUNT 18" AFF)
- S — PAGING SPEAKER
- CALL BUTTON
- TALK THRU COMMUNICATOR
- TALK THRU UNIT
- M — VIDEO MONITOR
- 01 — CCTV CAMERA - FIXED
- 01 — CCTV CAMERA - PTZ
- 01 — CCTV CAMERA - MULTI-LENS (180°, 270°, 360°)
- CR — PROXIMITY CARD READER
- KP — CARD READER AND KEYPAD
- PB — DOOR RELEASE PUSHBUTTON
- A B C — DOOR CONTROL / MONITORING REFER TO "DOOR CONTROL / MONITORING LEGEND"
- D101 D100 — DOOR INTERLOCK
- X — GRAPHICAL USER INTERFACE:
  A = CENTRAL CONTROL
  B = BOOKING CONTROL
  C = HOUSING A-C, H CONTROL & BACKUP CENTRAL CONTROL
  D = HOUSING D-G CONTROL
- X-RAY MACHINE
- METAL DETECTOR
- VIDEO VISITATION UNIT (NOT IN CONTRACT)

REFER TO SPEC SECTION 08 71 00

- DPS — DOOR POSITION SWITCH
- EL — ELECTRIC LOCK DEVICE WITH REQUEST TO EXIT (REX) AND DOOR POSITION SWITCH (DPS)
- RX — REQUEST TO EXIT DEVICE

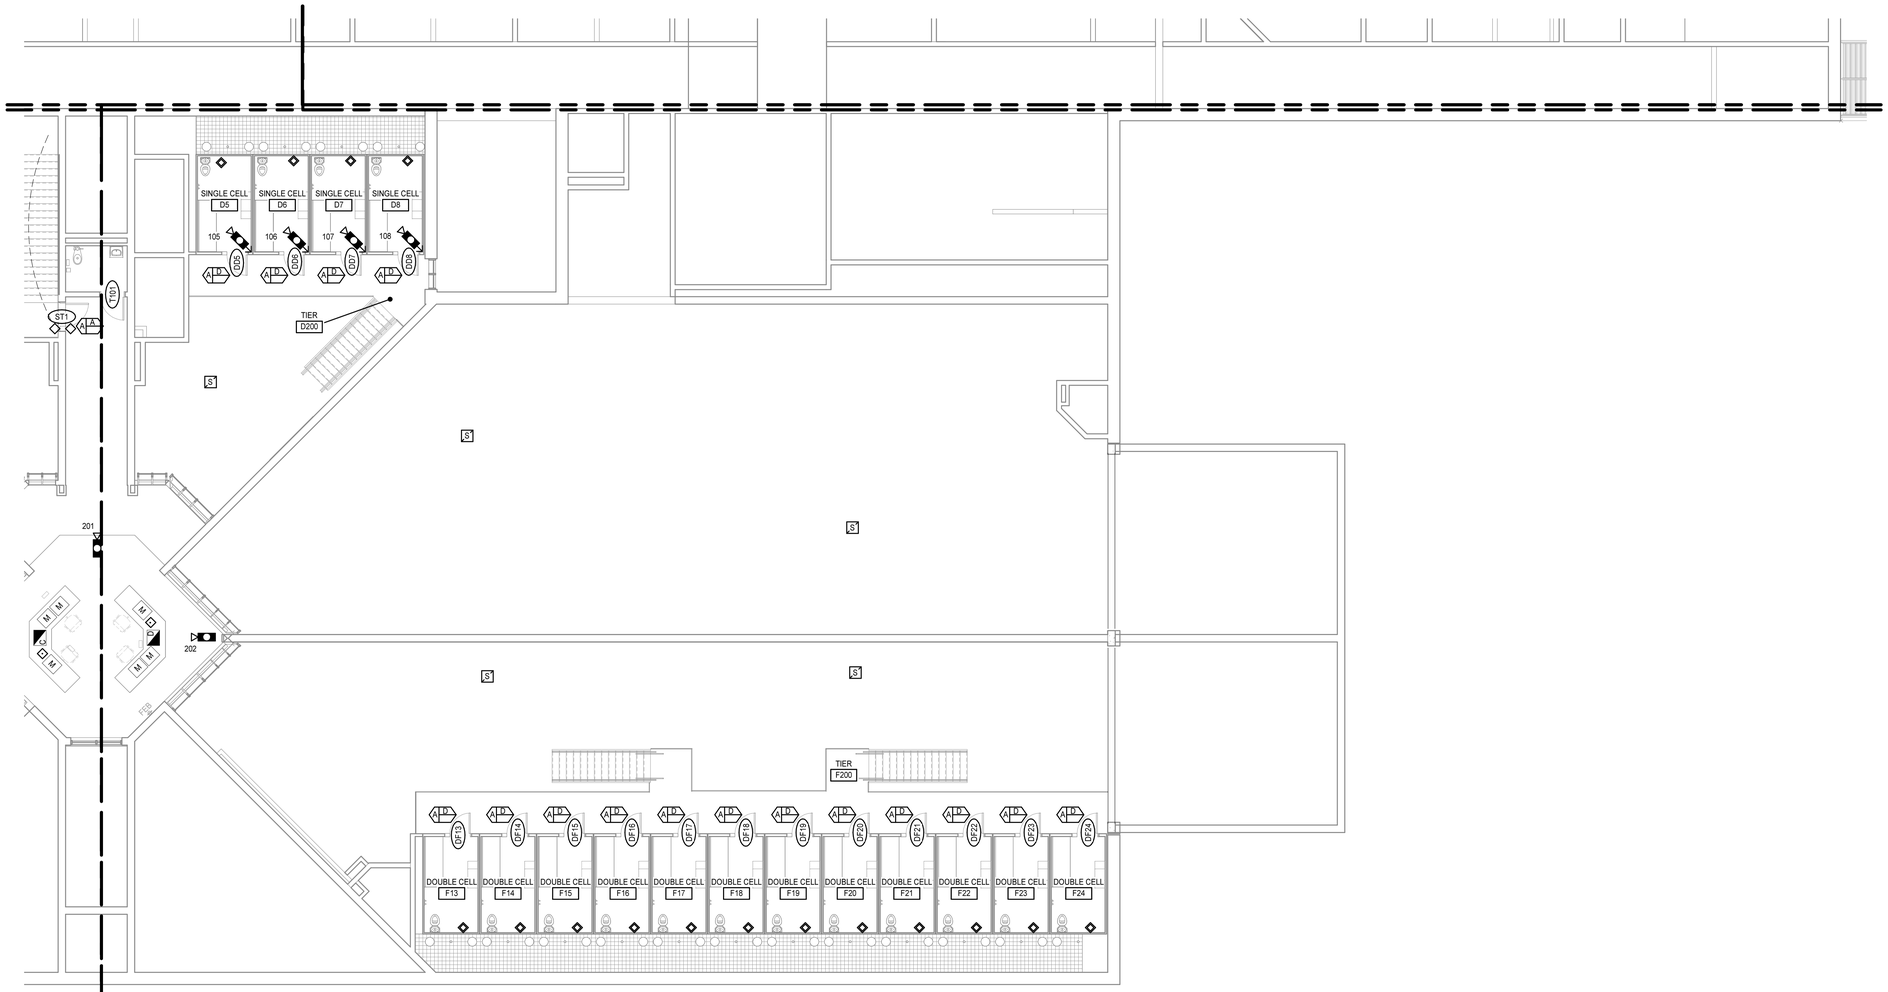

N

SECURITY ELECTRONICS TIER LEVEL PART C
1/8" = 1'-0"

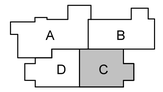

KEY PLAN

MOSELEY ARCHITECTS
6210 ARDREY KELL ROAD • THE HUB AT WAVERLY, SUITE 425 • CHARLOTTE, NC 28277
PHONE (704) 540-3755 FAX (704) 540-3754
MOSELEYARCHITECTS.COM

PROGRESS PRINT NOT FOR CONSTRUCTION

GEORGETOWN COUNTY DETENTION CENTER

GEORGETOWN COUNTY
2934 BROWNS FERRY RD, GEORGETOWN, SC 29440

PROJECT NO: 611315
DATE: OCTOBER 20, 2023

REVISIONS	
DATE	DESCRIPTION

SECURITY ELECTRONICS FLOOR PLAN - TIER LEVEL PART C

SE2.1.6

2/26/2024 4:47:12 PM

DOOR CONTROL / MONITORING LEGEND
(NOT ALL SYMBOLS NECESSARILY USED)

- CONTROL PANEL FROM WHICH DOOR, ASSOCIATED INTERCOMS & EMERGENCY PUSH BUTTONS ARE CONTROLLED & MONITORED FROM
- CONTROL PANEL FROM WHICH DOOR IS ONLY MONITORED FROM
- LOCK TYPE

- A — 8" JAMB MTD ELECTRO-MECHANICAL LOCK
- B — 2" JAMB MTD ELECTRO-MECHANICAL LOCK
- C — SWING DOOR MANUAL DETENTION LOCK
- D — ELECTRO-MECHACNICAL SLIDING DOOR DEVICE
- E — NON-DETENTION DOOR WITH INTERFACING TO SECURITY CONTROL TOUCHSCREEN
- F — SWING DOOR INSTITUTIONAL MORTISE ELECTRIC LOCK
- G — SWING OR SLIDING GATE W/ INTERFACING TO SECURITY CONTROL TOUCHSCREEN
- H — SWING DOOR MANUAL LOCK
- J — -NOT USED-

KEYNOTES
APPLIES TO DRAWINGS SE1.1, SE2.1 - SE2.6
REPRESENTED BY [n]

1. PROVIDE LOOP DETECTORS AT VEHICLE GATES AND VEHICLE SALLYPORT. LOOPS FOR INGRESS SHALL FUNCTION AS AN INTERCOM CALL. LOOPS FOR EGRESS SHALL FUNCTION AS A CALL-IN BUTTON / REQUEST TO EXIT. PROGRAM SECURITY CONTROL SYSTEM TO IGNORE LOOP DETECTORS WHEN GATES ARE OPEN TO PREVENT A SECOND CALL-IN WHEN VEHICLE DRIVES THROUGH THE GATE OR DOOR.
2. PROVIDE MONITORING DEVICE FOR ROOF HATCH.
3. PROVIDE PUSH BUTTON TO UNLOCK DOOR WHEN DOOR IS NOT SCHEDULED TO BE UNLOCKED. DURESS SHALL ANNOUNCE IN MASTER CONTROL AND SHALL OVERRIDE ANY SCHEDULED UNLOCK OF DOOR TO ALLOW DOOR TO BE LOCKED.
4. PROVIDE LOW VOLTAGE VIDEO MONITOR WITH SPEAKERS IN A VANDAL PROOF HOUSING ON INMATE SIDE FOR SHARING OF VIDEO DISCOVERY FROM ATTORNEY TO INMATE. PROVIDE MEANS FROMM ATTORNEY SIDE OF VISITATION TO CONTROL POWER TO THE MONITOR AS WELL AS MEANS TO CONNECT TO THE MONITOR VIA HDMI TO PROVIDE AUDIO AND VIDEO.

GENERAL NOTES

A. THE CONTRACT DOCUMENTS ARE COMPLEMENTARY AND WHAT IS REQUIRED BY ONE SHALL BE AS BINDING AS IF REQUIRED BY ALL. IN THE CASE OF A CONFLICT, DISAGREEMENT, OR AMBIGUITY, PROVIDE THE BETTER QUALITY AND GREATER QUANTITY OF WORK.

B. ALL SECURITY DEVICES SHALL HOMERUN TO SECURITY ELECTRONICS HEAD END ROOM IN CONDUIT THE ENTIRE RUN.

C. COORDINATE FINAL CAMERA HEIGHT AND LOCATION BASED ON NEEDS IN THE FIELD AND ACTUAL CAMERA MODELS BEING USED.

SECURITY SYSTEMS LEGEND
(ALL SYMBOLS NOT NECESSARILY USED)

- CONTROLLER / RELAY CABINET
- SECURITY EQUIPMENT RACK
- GB — GLASS BREAK SENSOR
- DA W — DURESS ALARM - WALL MTD (48" AFF)
- DA F — DURESS ALARM - FURNITURE MOUNTED- COORDINATE WITH FURNITURE PROVIDER
- MASTER INTERCOM
- INTERCOM WALL STATION (48" AFF TO BUTTON)
- INMATE EMERGENCY INTERCOM TO MAIN CONTROL (DOOR FRAME MOUNT 18" AFF)
- S — PAGING SPEAKER
- CALL BUTTON
- TALK THRU COMMUNICATOR
- TALK THRU UNIT
- M — VIDEO MONITOR
- 01 — CCTV CAMERA - FIXED
- 01 — CCTV CAMERA - PTZ
- 01 — CCTV CAMERA - MULTI-LENS (180°, 270°, 360°)
- CR — PROXIMITY CARD READER
- KP — CARD READER AND KEYPAD
- PB — DOOR RELEASE PUSHBUTTON
- A / B / C — DOOR CONTROL / MONITORING REFER TO "DOOR CONTROL / MONITORING LEGEND"
- D101 / D100 — DOOR INTERLOCK
- X — GRAPHICAL USER INTERFACE:
  A = CENTRAL CONTROL
  B = BOOKING CONTROL
  C = HOUSING A-C, H CONTROL & BACKUP CENTRAL CONTROL
  D = HOUSING D-G CONTROL
- X-RAY MACHINE
- METAL DETECTOR
- VIDEO VISITATION UNIT (NOT IN CONTRACT)

REFER TO SPEC SECTION 08 71 00

- DPS — DOOR POSITION SWITCH
- EL — ELECTRIC LOCK DEVICE WITH REQUEST TO EXIT (REX) AND DOOR POSITION SWITCH (DPS)
- RX — REQUEST TO EXIT DEVICE

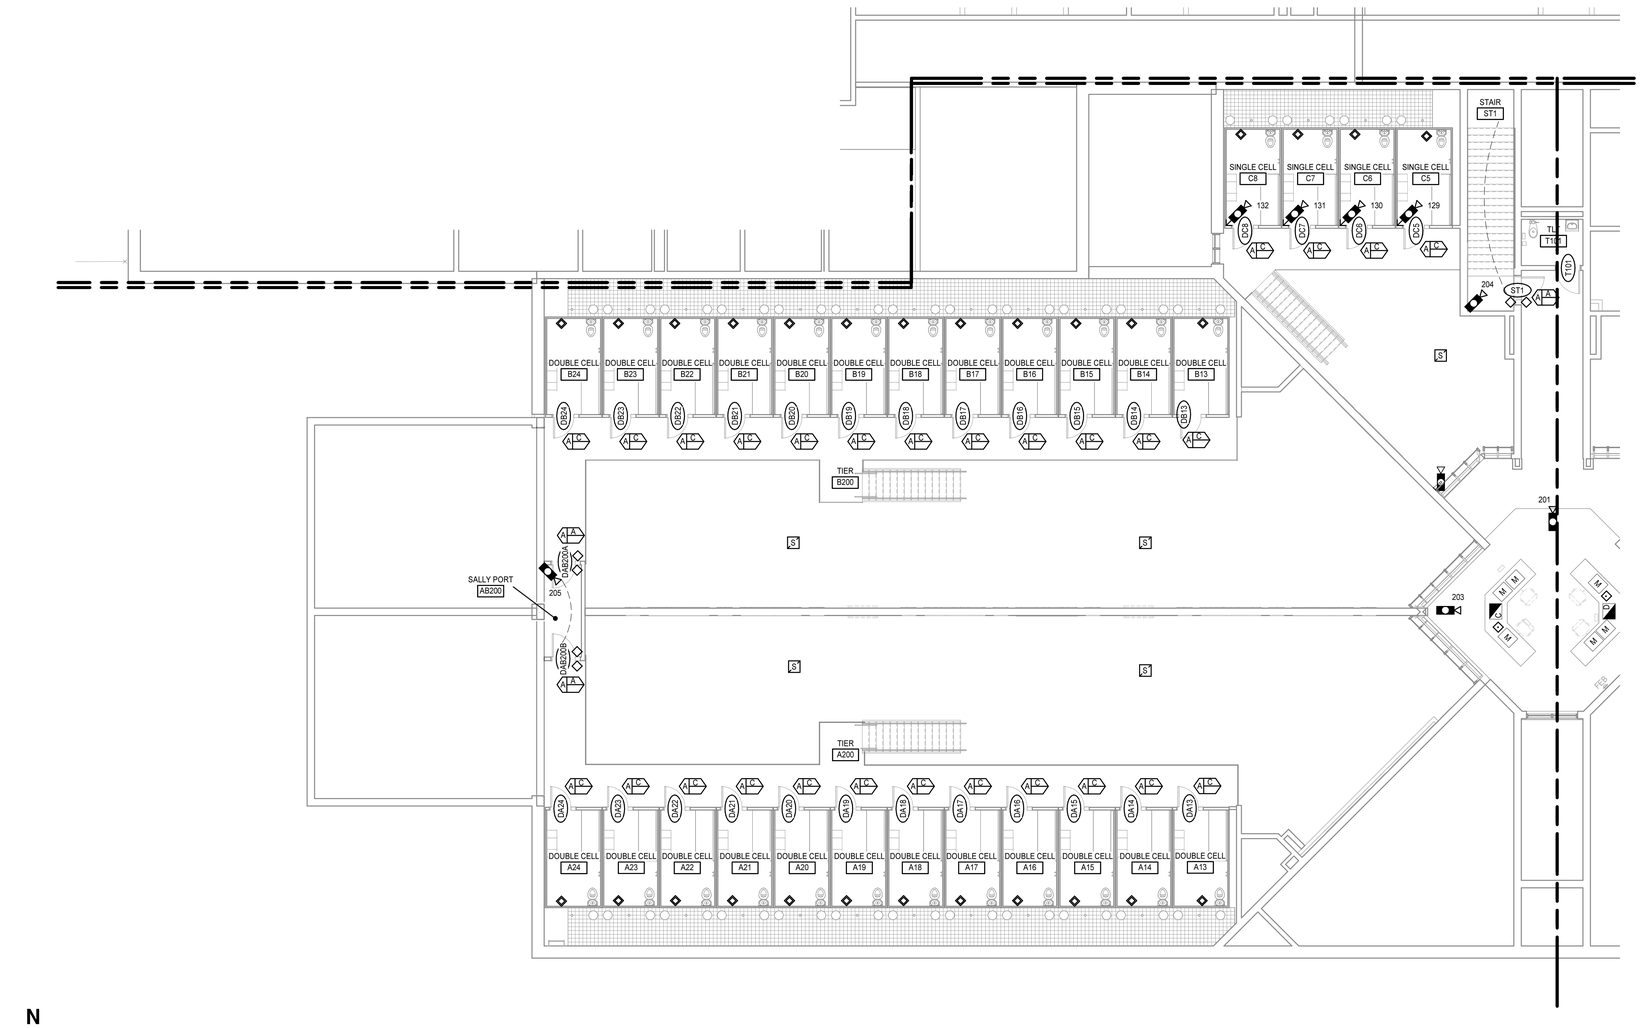

N

SECURITY ELECTRONICS TIER LEVEL PART D
1/8" = 1'-0"

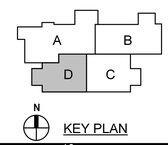

KEY PLAN

MOSELEY ARCHITECTS
6210 ARDREY KELL ROAD • THE HUB AT WAVERLY, SUITE 425 • CHARLOTTE, NC 28277
PHONE (704) 540-3755 FAX (704) 540-3754
MOSELEYARCHITECTS.COM

PROGRESS PRINT NOT FOR CONSTRUCTION

GEORGETOWN COUNTY DETENTION CENTER

GEORGETOWN COUNTY
2934 BROWNS FERRY RD, GEORGETOWN, SC 29440

PROJECT NO: 611315
DATE: OCTOBER 20, 2023

REVISIONS	
DATE	DESCRIPTION

SECURITY ELECTRONICS FLOOR PLAN - TIER LEVEL PART D

SE2.1.7

2/26/2024 4:47:14 PM

SECURITY - CAMERA SCHEDULE - JAIL

CAMERA NO.	CAMERA TYPE	MOUNTING TYPE	MOUNTING HEIGHT	MOUNTING DETAIL	NOTES
01	FIXED	RECESSED	CEILING	1/SE3.1	
02	FIXED	RECESSED	CEILING	1/SE3.1	
03	FIXED	RECESSED	CEILING	1/SE3.1	
04	FIXED	RECESSED	CEILING	1/SE3.1	
05	FIXED	RECESSED	CEILING	1/SE3.1	
06	FIXED	RECESSED	CEILING	1/SE3.1	
07	FIXED	RECESSED	CEILING	1/SE3.1	
08	FIXED	RECESSED	CEILING	1/SE3.1	
09	FIXED	RECESSED	CEILING	1/SE3.1	
10	FIXED	RECESSED	CEILING	1/SE3.1	
11	FIXED	RECESSED	CEILING	1/SE3.1	
12	FIXED	RECESSED	CEILING	1/SE3.1	
13	FIXED	RECESSED	CEILING	1/SE3.1	
14	FIXED	SURFACE	CEILING	2/SE3.1	
15	FIXED	SURFACE	CEILING	2/SE3.1	
16	FIXED	SURFACE	CEILING	2/SE3.1	
17	FIXED	SURFACE	CEILING	2/SE3.1	
18	FIXED	SURFACE	CEILING	2/SE3.1	
19	FIXED	SURFACE	CEILING	2/SE3.1	
20	FIXED	SURFACE	CEILING	2/SE3.1	
21	FIXED	SURFACE	CEILING	2/SE3.1	WIDE ANGLE LENS
22	FIXED	SURFACE	CEILING	2/SE3.1	
23	FIXED	SURFACE	CEILING	2/SE3.1	
24	FIXED	SURFACE	CEILING	2/SE3.1	
25	FIXED	SURFACE	CEILING	2/SE3.1	WIDE ANGLE LENS
26	FIXED	SURFACE	9' 8" AFF	4/SE3.1	
27	180°	SURFACE	CEILING	2/SE3.1	
28	FIXED	SURFACE	CEILING	2/SE3.1	
29	FIXED	SURFACE	CEILING	2/SE3.1	
30	FIXED	SURFACE	CEILING	2/SE3.1	
31	FIXED	CORNER	CEILING	3/SE3.1	
32	FIXED	CORNER	CEILING	3/SE3.1	
33	FIXED	CORNER	CEILING	3/SE3.1	
34	FIXED	CORNER	CEILING	3/SE3.1	
35	FIXED	CORNER	CEILING	3/SE3.1	
36	FIXED	CORNER	CEILING	3/SE3.1	
37	FIXED	CORNER	CEILING	3/SE3.1	
38	FIXED	CORNER	CEILING	3/SE3.1	
39	FIXED	SURFACE	CEILING	2/SE3.1	
40	FIXED	CORNER	CEILING	3/SE3.1	
41	FIXED	CORNER	CEILING	3/SE3.1	
42	FIXED	SURFACE	CEILING	2/SE3.1	
43	FIXED	SURFACE	CEILING	2/SE3.1	
44	FIXED	SURFACE	CEILING	2/SE3.1	
45	FIXED	CORNER	CEILING	3/SE3.1	
46	FIXED	CORNER	CEILING	3/SE3.1	
47	FIXED	SURFACE	11' 10" AFF	4/SE3.1	
48	FIXED	SURFACE	9' 2" AFF	4/SE3.1	
048	FIXED	SURFACE	9' 2" AFF	4/SE3.1	
49	FIXED	SURFACE	11' 10" AFF	4/SE3.1	
049	FIXED	SURFACE	12'	8/SE3.1	POLE EXTENSION
50	FIXED	SURFACE	CEILING	2/SE3.1	
050	FIXED	SURFACE	8' 2" AFF	4/SE3.1	
51	FIXED	SURFACE	CEILING	2/SE3.1	
52	FIXED	SURFACE	CEILING	2/SE3.1	
53	FIXED	SURFACE	CEILING	2/SE3.1	
54	FIXED	SURFACE	CEILING	2/SE3.1	
55	FIXED	SURFACE	CEILING	2/SE3.1	
56	FIXED	SURFACE	CEILING	2/SE3.1	
57	FIXED	SURFACE	CEILING	2/SE3.1	
58	FIXED	SURFACE	CEILING	2/SE3.1	
59	FIXED	SURFACE	CEILING	2/SE3.1	
60	FIXED	SURFACE	CEILING	2/SE3.1	WIDE ANGLE LENS
61	FIXED	SURFACE	CEILING	2/SE3.1	
62	FIXED	SURFACE	CEILING	2/SE3.1	
63	FIXED	SURFACE	CEILING	2/SE3.1	
64	FIXED	SURFACE	9' 8" AFF	4/SE3.1	
65	FIXED	SURFACE	9' 6" AFF	4/SE3.1	
66	FIXED	SURFACE	CEILING	2/SE3.1	WIDE ANGLE LENS
67	FIXED	SURFACE	CEILING	2/SE3.1	
68	FIXED	SURFACE	CEILING	2/SE3.1	
69	FIXED	SURFACE	CEILING	2/SE3.1	
70	FIXED	SURFACE	CEILING	2/SE3.1	
71	MULTI-LENS 180°	SURFACE	10' 4" AFF	6/SE3.1	
72	FIXED	SURFACE	15' AFF	5/SE3.1	
73	FIXED	SURFACE	15' AFF	4/SE3.1	
74	FIXED	SURFACE	15' AFF	4/SE3.1	
75	FIXED	CORNER	CEILING	3/SE3.1	
76	FIXED	SURFACE	CEILING	2/SE3.1	
77	FIXED	SURFACE	CEILING	2/SE3.1	
78	FIXED	SURFACE	CEILING	2/SE3.1	WIDE ANGLE LENS
79	FIXED	SURFACE	CEILING	2/SE3.1	
80	FIXED	SURFACE	CEILING	2/SE3.1	
81	FIXED	SURFACE	CEILING	2/SE3.1	
82	MULTI-LENS 180°	SURFACE	10' 4" AFF	6/SE3.1	
83	FIXED	SURFACE	15' AFF	5/SE3.1	
84	FIXED	SURFACE	15' AFF	4/SE3.1	

SECURITY - CAMERA SCHEDULE - JAIL

CAMERA NO.	CAMERA TYPE	MOUNTING TYPE	MOUNTING HEIGHT	MOUNTING DETAIL	NOTES
85	FIXED	SURFACE	15' AFF	4/SE3.1	
86	FIXED	CORNER	CEILING	3/SE3.1	
87	FIXED	SURFACE	CEILING	2/SE3.1	WIDE ANGLE LENS
88	FIXED	SURFACE	CEILING	2/SE3.1	
89	FIXED	SURFACE	CEILING	2/SE3.1	
90	FIXED	SURFACE	CEILING	2/SE3.1	
91	FIXED	SURFACE	CEILING	2/SE3.1	
92	FIXED	SURFACE	CEILING	2/SE3.1	
93	FIXED	SURFACE	CEILING	2/SE3.1	
94	FIXED	SURFACE	CEILING	2/SE3.1	
95	FIXED	SURFACE	CEILING	2/SE3.1	
96	FIXED	SURFACE	CEILING	2/SE3.1	
97	FIXED	SURFACE	15' AFF	4/SE3.1	
98	FIXED	SURFACE	15' AFF	4/SE3.1	
99	MULTI-LENS 180°	SURFACE	10' 4" AFF	6/SE3.1	
100	FIXED	SURFACE	10' 4" AFF	6/SE3.1	
101	FIXED	CORNER	CEILING	3/SE3.1	
102	FIXED	CORNER	CEILING	3/SE3.1	
103	FIXED	CORNER	CEILING	3/SE3.1	
104	FIXED	CORNER	CEILING	3/SE3.1	
105	FIXED	CORNER	CEILING	3/SE3.1	
106	FIXED	CORNER	CEILING	3/SE3.1	
107	FIXED	CORNER	CEILING	3/SE3.1	
108	FIXED	CORNER	CEILING	3/SE3.1	
109	MULTI-LENS 180°	SURFACE	12' 4" AFF	6/SE3.1	
110	MULTI-LENS 180°	SURFACE	12' 4" AFF	6/SE3.1	
111	FIXED	SURFACE	15' AFF	4/SE3.1	
112	FIXED	SURFACE	15' AFF	4/SE3.1	
113	MULTI-LENS 180°	SURFACE	10' 4" AFF	6/SE3.1	
114	MULTI-LENS 180°	SURFACE	10' 4" AFF	6/SE3.1	
115	FIXED	SURFACE	15' AFF	4/SE3.1	
116	FIXED	SURFACE	15' AFF	4/SE3.1	
117	FIXED	CORNER	CEILING	3/SE3.1	
118	FIXED	SURFACE	CEILING	2/SE3.1	
119	FIXED	SURFACE	CEILING	2/SE3.1	
120	FIXED	SURFACE	CEILING	2/SE3.1	
121	FIXED	SURFACE	CEILING	2/SE3.1	
122	FIXED	SURFACE	CEILING	2/SE3.1	
123	FIXED	SURFACE	10' 4" AFF	5/SE3.1	
124	MULTI-LENS 180°	SURFACE	10' 4" AFF	4/SE3.1	
125	FIXED	CORNER	CEILING	3/SE3.1	
126	FIXED	CORNER	CEILING	3/SE3.1	
127	FIXED	CORNER	CEILING	3/SE3.1	
128	FIXED	CORNER	CEILING	3/SE3.1	
129	FIXED	CORNER	CEILING	3/SE3.1	
130	FIXED	CORNER	CEILING	3/SE3.1	
131	FIXED	CORNER	CEILING	3/SE3.1	
132	FIXED	CORNER	CEILING	3/SE3.1	
133	FIXED	SURFACE	15' AFF	4/SE3.1	
134	FIXED	SURFACE	15' AFF	4/SE3.1	
135	FIXED	SURFACE	CEILING	2/SE3.1	
136	FIXED	SURFACE	CEILING	2/SE3.1	
137	MULTI-LENS 180°	SURFACE	10' 4" AFF	4/SE3.1	
138	MULTI-LENS 180°	SURFACE	10' 4" AFF	4/SE3.1	
139	FIXED	SURFACE	15' AFF	4/SE3.1	
140	FIXED	SURFACE	15' AFF	4/SE3.1	
141	FIXED	CORNER	CEILING	3/SE3.1	
142	MULTI-LENS 180°	SURFACE	10' 4" AFF	4/SE3.1	
143	MULTI-LENS 180°	SURFACE	10' 4" AFF	4/SE3.1	
144	FIXED	SURFACE	15' AFF	4/SE3.1	
145	FIXED	SURFACE	15' AFF	4/SE3.1	
146	FIXED	CORNER	CEILING	3/SE3.1	
147	FIXED	SURFACE	CEILING	4/SE3.1	WIDE ANGLE LENS
201	FIXED	SURFACE	CEILING	2/SE3.1	
202	FIXED	SURFACE	CEILING	2/SE3.1	
203	FIXED	SURFACE	CEILING	2/SE3.1	
204	FIXED	SURFACE	CEILING	2/SE3.1	
205	FIXED	SURFACE	CEILING	2/SE3.1	
501	FIXED	SURFACE	9' 6" AFF	4/SE3.1	
502	MULTI-LENS 270°	SURFACE	12'	8/SE3.1	POLE EXTENSION
503	MULTI-LENS 270°	SURFACE	12'	8/SE3.1	POLE EXTENSION
504	MULTI-LENS 270°	SURFACE	16' 4" AFF	8/SE3.1	
505	MULTI-LENS 270°	SURFACE	14' 4" AFF	8/SE3.1	
506	MULTI-LENS 270°	SURFACE	16' 4" AFF	8/SE3.1	
507	MULTI-LENS 270°	SURFACE	14' 4" AFF	8/SE3.1	
508	MULTI-LENS 270°	SURFACE	16' 4" AFF	8/SE3.1	
509	MULTI-LENS 270°	SURFACE	16' 4" AFF	8/SE3.1	
510	MULTI-LENS 270°	SURFACE	14' 4" AFF	8/SE3.1	
511	MULTI-LENS 270°	SURFACE	14' 4" AFF	8/SE3.1	
512	MULTI-LENS 270°	SURFACE	14' 4" AFF	8/SE3.1	

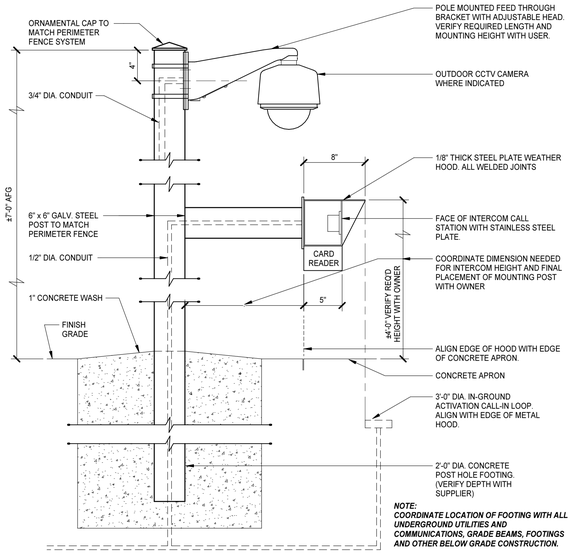

10 TYP SE3.1 — DRIVE-UP INTERCOM W/ CAMERA
1 1/2" = 1'-0"

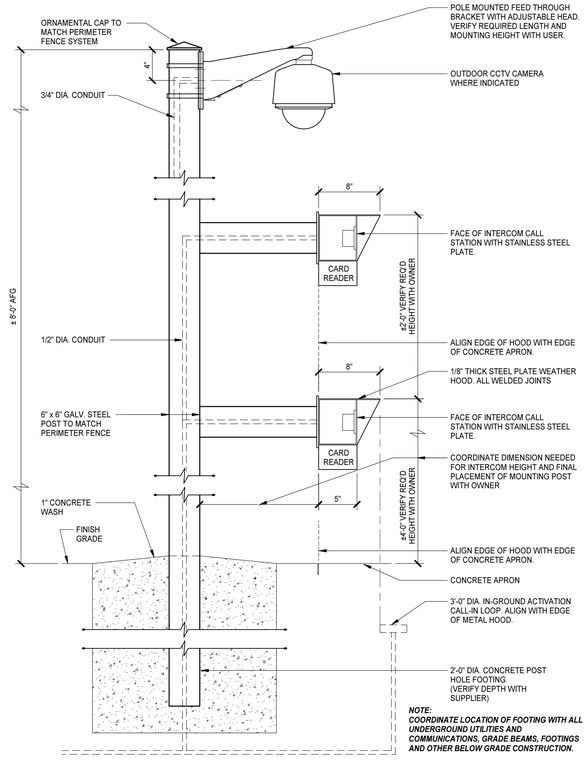

9 TYP SE3.1 — DRIVE-UP INTERCOM (DUAL) W/ CAMERA
1 1/2" = 1'-0"

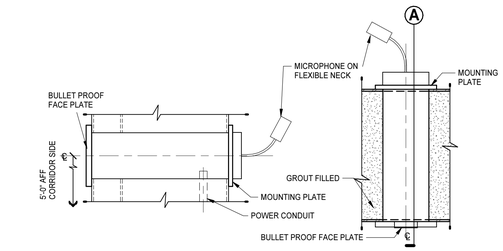

11 TYP SE3.1 — TALK THRU-COMMUNICATOR (TCC)
3" = 1'-0"

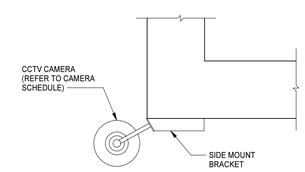

8 TYP SE3.1 — EXT CORNER WALL MOUNTED DOME CAMERA
3/4" = 1'-0"

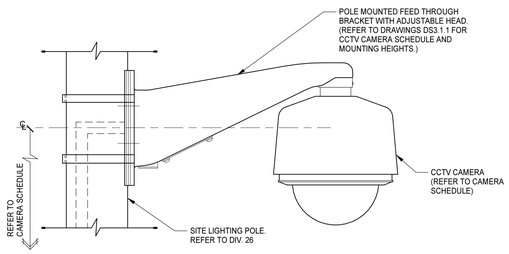

7 TYP SE3.1 — POLE MOUNTED CAMERA
3" = 1'-0"

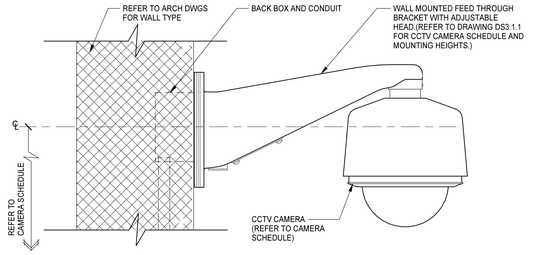

6 TYP SE3.1 — INT WALL MOUNTED DOME CAMERA
3" = 1'-0"

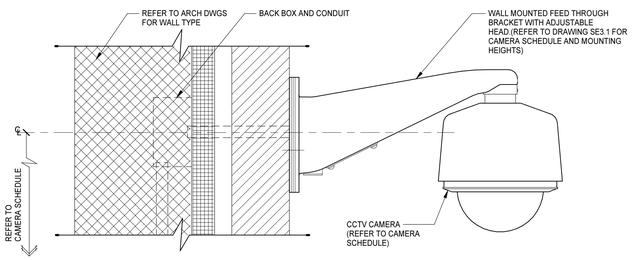

5 TYP SE3.1 — EXT WALL MOUNTED DOME CAMERA
3" = 1'-0"

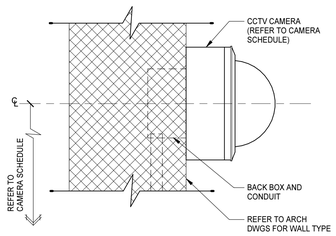

4 TYP SE3.1 — WALL SURFACE MOUNTED CAMERA
3" = 1'-0"

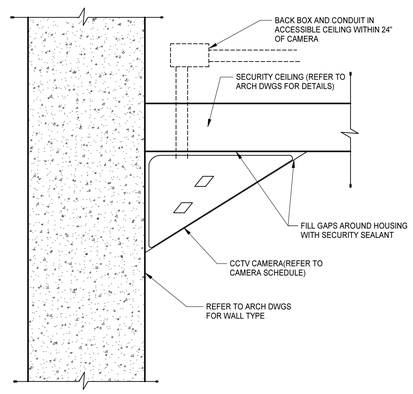

3 TYP SE3.1 — CEILING CORNER MOUNT CAMERA
3" = 1'-0"

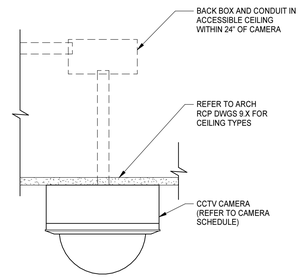

2 TYP SE3.1 — CEILING SURFACE MOUNTED CAMERA
3" = 1'-0"

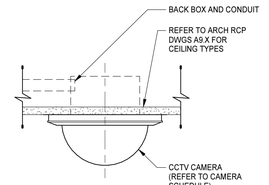

1 TYP SE3.1 — CEILING RECESSED MOUNTED CAMERA
3" = 1'-0"

MOSELEYARCHITECTS
6210 ARDREY KELL ROAD • THE HUB AT WAVERLY, SUITE 425 • CHARLOTTE, NC 28277
PHONE (704) 540-3755 FAX (704) 540-3754
MOSELEYARCHITECTS.COM

GEORGETOWN COUNTY DETENTION CENTER

GEORGETOWN COUNTY
2934 BROWNS FERRY RD, GEORGETOWN, SC 29440

PROJECT NO: 611315
DATE: OCTOBER 20, 2023

REVISIONS	
DATE	DESCRIPTION

CAMERA SCHEDULE AND DETAILS

SE3.1

2/26/2024 4:47:16 PM

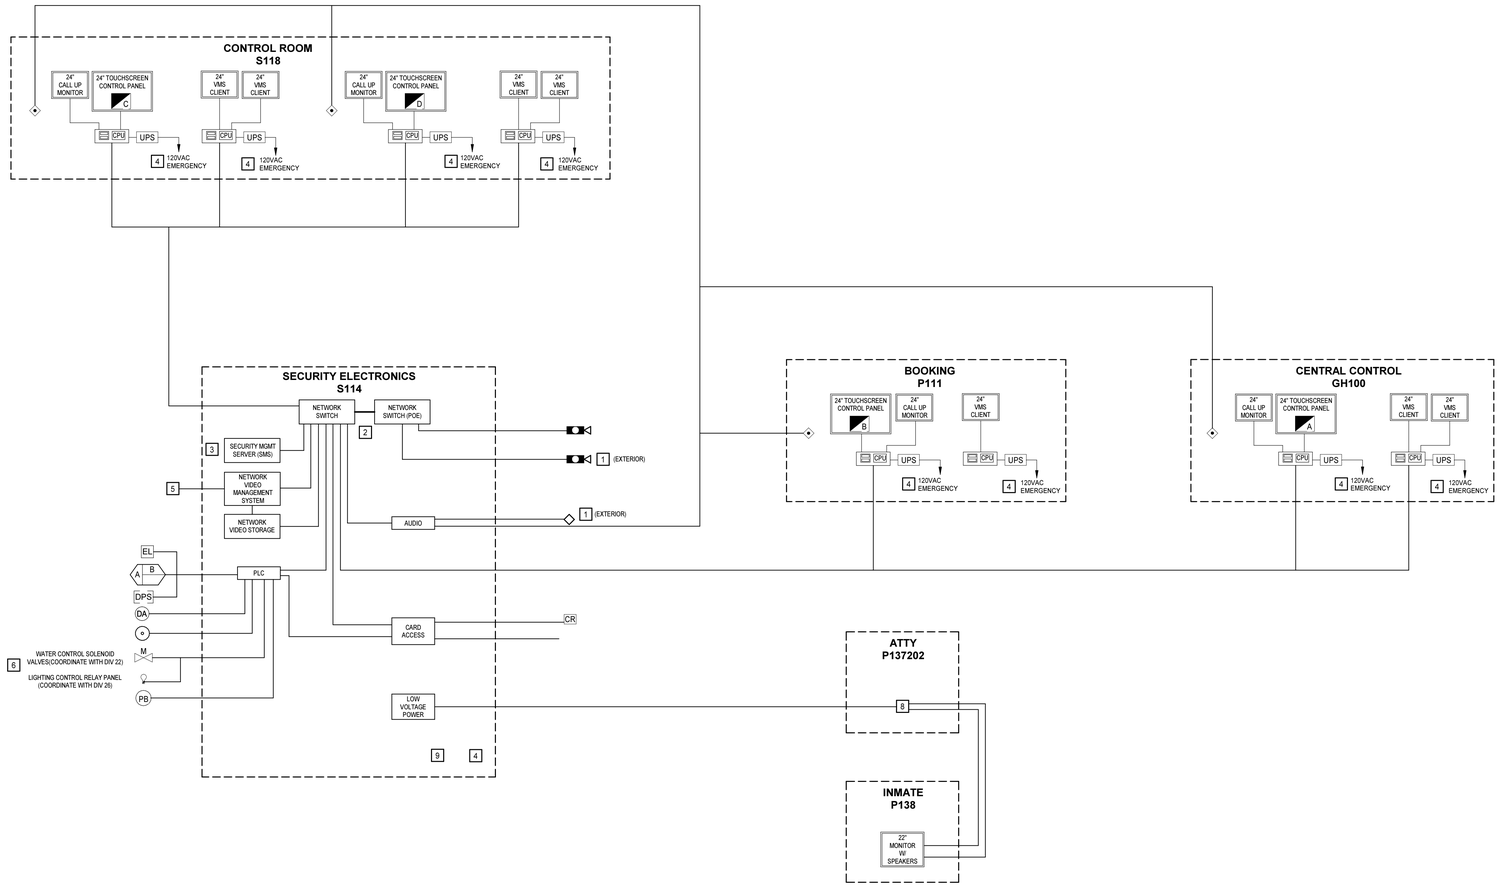

SECURITY TYPICAL ONE-LINE DIAGRAM

NO SCALE

KEYNOTES

APPLIES TO ONE-LINE DIAGRAM
REPRESENTED BY n

1. EXTERIOR POLE MOUNTED CAMERAS/INTERCOM SHALL USE FIBER OPTIC CABLE FOR VIDEO, AUDIO, AND DATA TRANSMISSION.
2. ALL FIBER OPTIC CABLING FOR SECURITY NETWORK, CATEGORY 6 CABLING FOR CAMERAS, AND SECURITY SERVERS/WORKSTATIONS SHALL BE INSTALLED, TERMINATED, AND TESTED PRIOR TO USE.
3. PROVIDE SMS SERVER IN MAIN SECURITY EQUIPMENT ROOM. CONNECT TO KVM IN RACK FOR CCTV SERVERS.
4. ALL POWER TO SECURITY HEADEND EQUIPMENT AND ASSOCIATED FIELD COMPONENTS SHALL BE CONNECTED TO EMERGENCY / GENERATOR POWER (THROUGH AN SCSC PROVIDED UPS).
5. PROVIDE A SECOND NETWORK CARD ON ALL CCTV SERVERS AND SMS/ACS SERVER FOR USE BY THE COUNTY.
6. PROVIDE CAPABILITY TO CUT OFF WATER AND LIGHTING VIA TOUCHSCREEN.
7. PROVIDE 1.5" CONDUIT FOR FUTURE USE.
8. PROVIDE LOW VOLTAGE VIDEO MONITOR WITH SPEAKERS IN A VANDAL PROOF HOUSING ON INMATE SIDE FOR SHARING OF VIDEO DISCOVERY FROM ATTORNEY TO INMATE. PROVIDE MEANS FROM ATTORNEY SIDE OF VISITATION TO CONTROL POWER TO THE MONITOR AS WELL AS MEANS TO CONNECT TO THE MONITOR VIA HDMI TO PROVIDE AUDIO AND VIDEO.
9. PROVIDE SPARE 1" CONDUIT FROM EQUIPMENT ROOM TO ROOF FOR FUTURE DRONE DETECTION SYSTEM.

ONE-LINE DIAGRAM GENERAL NOTES

A. SECURITY CONTROL SYSTEM CABLING AND WIRING INDICATED IS DIAGRAMMATIC ONLY. IT IS INTENDED TO SHOW PROPOSED LOCATIONS OF MAJOR COMPONENTS OF THE SECURITY CONTROL SYSTEM AND THEIR INTERCONNECTION.

B. NO CONDUIT SIZES OR QUANTITIES NOR CONDUCTOR TYPES OR QUANTITIES ARE INDICATED. THE SECURITY CONTROL SYSTEM CONTRACTOR'S (SCSC) INDIVIDUAL CONTROL SOLUTION WILL DETERMINE THE EXACT CONDUIT AND CONDUCTOR REQUIREMENTS. REFER TO DRAWINGS FOR QUANTITIES AND LOCATIONS OF INDIVIDUAL SECURITY CONTROL SYSTEM EQUIPMENT AND DEVICES. REFER TO DIVISION 26 ELECTRICAL FOR POWER.

MOSELEYARCHITECTS
6210 ARDREY KELL ROAD • THE HUB AT WAVERLY, SUITE 425 • CHARLOTTE, NC 28277
PHONE (704) 540-3755 FAX (704) 540-3754
MOSELEYARCHITECTS.COM

PROGRESS
PRINT NOT FOR CONSTRUCTION

GEORGETOWN COUNTY DETENTION CENTER

GEORGETOWN COUNTY
2934 BROWNS FERRY RD, GEORGETOWN, SC 29440

PROJECT NO: 611315
DATE: OCTOBER 20, 2023

REVISIONS	
DATE	DESCRIPTION

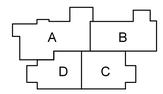

SECURITY ELECTRONICS - ONE LINE DIAGRAMS

SE4.0

2/26/2024 4:47:16 PM

CONDENSING UNITS LOCATED ON
A CONCRETE PAD BY DIV. 01

TRANSPORT CORRIDOR
141
816.65 SF

STORAGE
142
210.90 SF

MECHANICAL/ SPRINKLERS
K113
421.92 SF

ELEC
K112
203.74 SF

ELEC
K111
183.42 SF

RECEIVING
K100
544.37 SF

SP
K110
136.25 SF

CAN WASH

LAB
M104
105.28 SF

NURSE'S STATION
M103
199.94 SF

EXAM AREA
M100
572.61 SF

STAFF TLT
M101
53.49 SF

TOILET
K107
50.24 SF

TLT
M102
85.17 SF

CHASE
K104
23.92 SF

INMATE TOILET
K105
56.62 SF

MOP SINK

DRY STORAGE
K103
423.66 SF

FREEZER

COOLER

COOLER

KITCHEN OFFICE
K106
230.29 SF

KITCHEN
K102
2566.58 SF

STAFF DINING
K108
315.37 SF

CORRIDOR
S102
1853.38 SF

CORRIDOR
K109
505.47 SF

CHASE
G105
428.80 SF

DOUBLE CELL
G7
88.13 SF

DOUBLE CELL
G6
88.13 SF

DOUBLE CELL
G5
88.13 SF

DOUBLE CELL
G4
88.13 SF

DOUBLE CELL
G3
88.13 SF

DOUBLE CELL
G2
88.13 SF

SINGLE CELL
G1
98.06 SF

SHOWER
G103
170.41 SF

MULTIPURPOSE
G102
275.35 SF

1 FS.01 FOOD SERVICE EQUIPMENT PLAN
1/4" = 1'-0"

KEY PLAN

MOSELEY ARCHITECTS
6210 ARDREY KELL ROAD • THE HUB AT WAVERLY, SUITE 425 • CHARLOTTE, NC 28277
PHONE (704) 540-3755 FAX (704) 540-3754
MOSELEYARCHITECTS.COM

PROGRESS PRINT NOT FOR CONSTRUCTION

GEORGETOWN COUNTY DETENTION CENTER

GEORGETOWN COUNTY
2934 BROWNS FERRY RD, GEORGETOWN, SC 29440

PROJECT NO: 611315
DATE: FEBRUARY 26, 2024

REVISIONS

DATE	DESCRIPTION

FOODSERVICE EQUIPMENT PLAN

FS.01

2/26/2024 2:51:40 PM

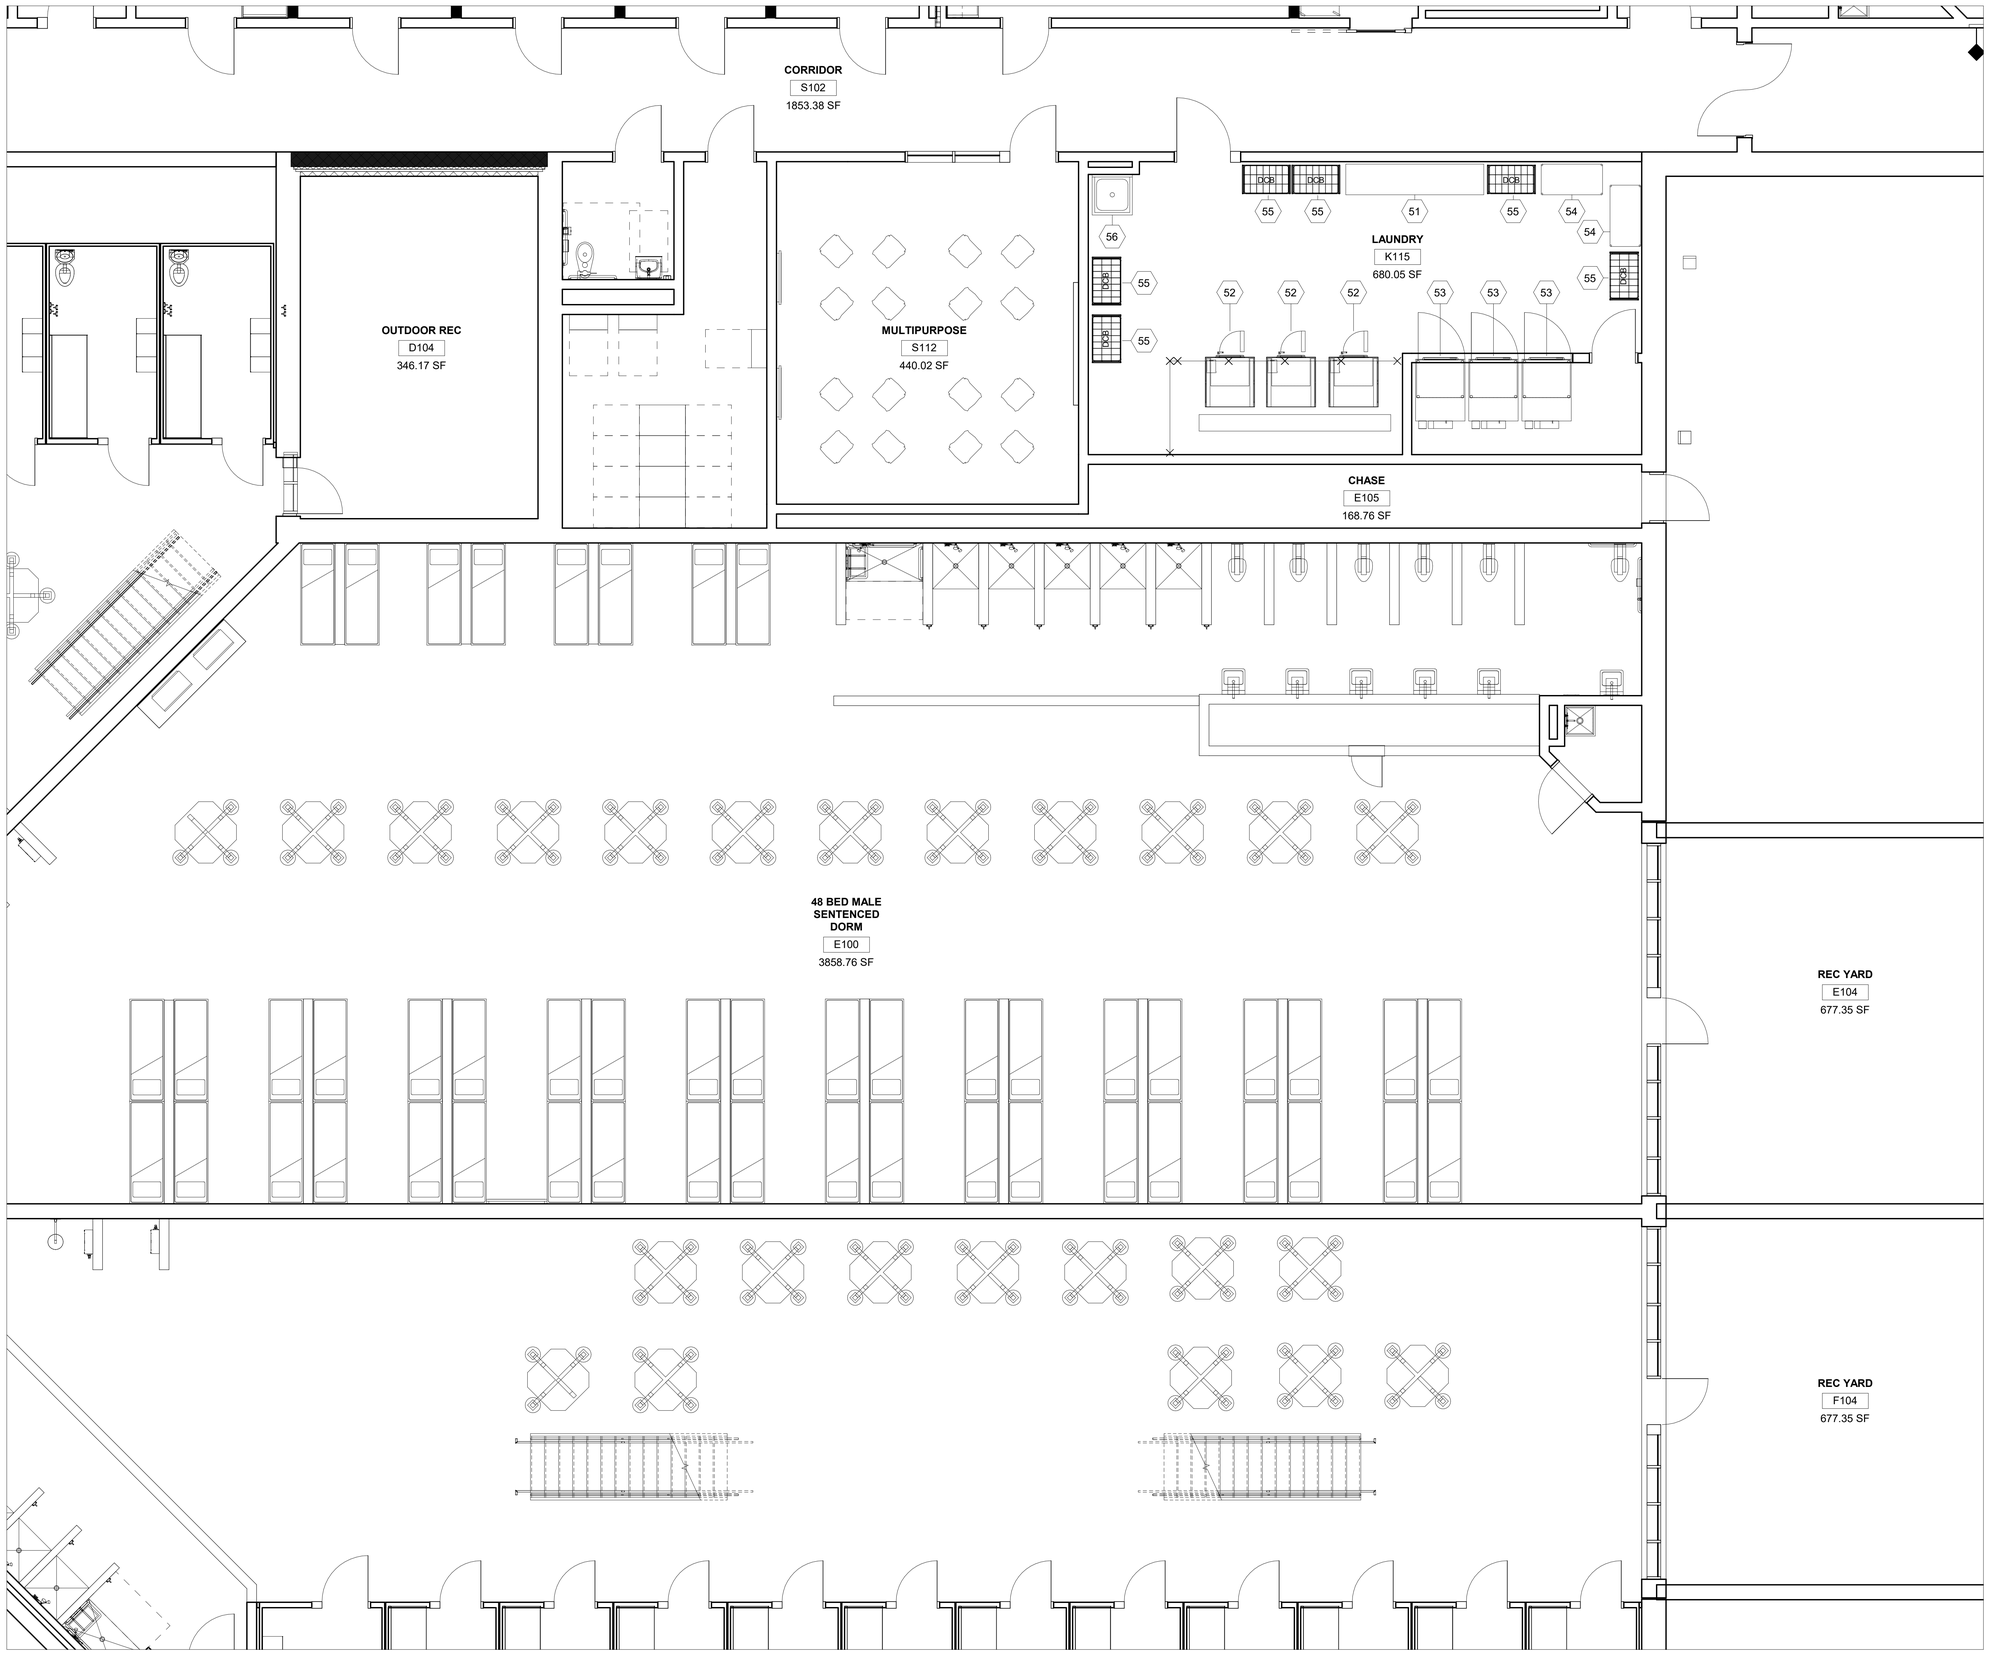

1 FS.02 FOOD SERVICE LAUNDRY PLAN
1/4" = 1'-0"

MOSELEY ARCHITECTS
6210 ARDREY KELL ROAD • THE HUB AT WAVERLY, SUITE 425 • CHARLOTTE, NC 28277
PHONE (704) 540-3755 FAX (704) 540-3754
MOSELEYARCHITECTS.COM

PROGRESS PRINT NOT FOR CONSTRUCTION

GEORGETOWN COUNTY DETENTION CENTER

GEORGETOWN COUNTY
2934 BROWNS FERRY RD, GEORGETOWN, SC 29440

PROJECT NO: 611315
DATE: FEBRUARY 26, 2024

REVISIONS	
DATE	DESCRIPTION

KEY PLAN

FOOD SERVICE LAUNDRY PLAN

FS.02

2/26/2024 2:51:40 PM

FOODSERVICE EQUIPMENT SCHEDULE

QTY	ITEM	DESCRIPTION	MANUFACTURER	MODEL	ITEM	ELECTRICAL							PLUMBING								REMARKS
						ELECTRICAL A.F.F.	KW	HP	AMPS	VOLTS	PHASE	NEMA	HW SIZE	HW/A.F.F.	CW SIZE	CW/A.F.F.	IW	DRAIN TYPE	DW	DW A.F.F.	
1	01	AIR CURTAIN	BERNER	CLC08-1048A	01	ABV.		1/5	3.4	120	1	DIRECT									MOUNTING BRACKET W/ MICROSWITCH @ DOOR
7	02A	WIRE SHELVING UNIT	METRO	SE-184263K4-S-4	02A																63" H POSTS, 4-TIER, EPOXY
12	02B	WIRE SHELVING UNIT	METRO	SE-186063K4-S-4	02B																63" H POSTS, 4-TIER, EPOXY
1	03	COLD STORAGE ASSEMBLY	BALLY	CUSTOM	03	*												F.D.			REFER TO REFRIGERATION CONNECTION SCHEDULE
10	04	DUNNAGE RACK	METRO	HP2248PD	04																
3	05	CAN RACK	CHANNEL	CSR-156	05																
11	06	WIRE SHELVING UNIT	METRO	5A567K3	06																74" H POSTS, 5-TIER, EPOXY
3	07	HAND SINK	EAGLE GROUP	HSA-10-1X	07	24"							1/2"	14"	1/2"	14"			2"	0' - 10"	GOOSE NECK FAUCET, SIDE SPLASH WHERE REQUIRED
2	08	TRASH CAN	BY OWNER	N.I.K.C.	08																MOBILE
1	11	CLEAN DISHTABLE	EAGLE GROUP	CDTL-84-14/3	11																
1	11.1	DISHTABLE SORTING SHELF	EAGLE GROUP	605381	11.1																MOUNT 4'-6" A.F.F.
1	12	SOILED DISHTABLE, CORNER	EAGLE GROUP	SDTCR-108-14/3-MOD	12												2"	F.S.			SEE DETAILS
1	12.1	PRE-RINSE FAUCET	T & S BRASS	B-0133-12FCRBCT	12.1								1/2"	14"	1/2"	14"					INSTALLATION KIT, LOW-FLOW VALVE
1	12.2	DISHTABLE SORTING SHELF	EAGLE GROUP	605381	12.2																MOUNT 4'-6" A.F.F.
1	13	DISHWASHER, CONVEYOR	HOBART	CI44EN-ADV1	13	64"	B:30		68.0	480	3	DIRECT	1/2"	61"	1/2"	61"	2"	F.S.			DRAIN WATER TEMPERING KIT, SINGLE POINT CONNECTION, A:DISHMACHINE, B: BOOSTER HEATER
1	14A	PANT LEG VENT	EAGLE GROUP	DVS-60	14A																REFER TO VENTILATION CONNECTION SCHEDULE
1	14B	PANT LEG VENT	EAGLE GROUP	DVS-60	14B																
1	15	SPARE NUMBER	-	-	15																
1	16	3-COMPARTMENT SINK	EAGLE GROUP	FN2860-3-30-14/3	16												2"	F.S.			(3) LEVER DRAINS
2	16.1	PRE-RINSE UNIT W/ADD ON FAUCET	T&S BRASS	B-0133-12ACB8ST	16.1								1/2"	14"	1/2"	14"					
4	17	TRAY DRYING RACK	BY OWNER	N.I.K.C.	17																CASTERS
8	18	TRAY DELIVERY CART	BY OWNER	N.I.K.C.	18																CASTERS
1	19	REACH-IN REFRIGERATOR	BEVERAGE AIR	HR1HC-1S	19	24"		1/4	2.7	120	1	5-15P									LOCKABLE, CASTERS
1	20	SPARE NUMBER	-	-	20																
1	21	SERVING COUNTER, COLD FOOD	CADDY CORP.	RIF-602	21	STUB		1/4		120	1	5-15P						F.S.			CASTERS W/ BRAKES
1	22	SERVING COUNTER, HOT FOOD	CADDY CORP.	TF-605	22	STUB		1/4	28.8	208	1	6-50P						F.S.			CASTERS W/ BRAKES
1	23	WORKTABLE	EAGLE GROUP	T24120SE	23																
2	24	WORKTABLE WITH SINK	EAGLE GROUP	T3096STEM-BS-MOD	24								1/2"	STUB	1/2"	STUB		F.S.			20" x 20" x 14" D, SINK/FAUCET, LEVER DRAIN
2	25	WORKTABLE	EAGLE GROUP	T3096STEM-BS	25																
1	26	ICE CUBER	ICE-O-MATIC	CIM0520FA	26	64"			17.8	120	1	DIRECT			3/8"	48"	1"	F.S.			WATER FILTER, ICE BIN 510 LBS. TOP MOUNTED
1	27	BEVERAGE COUNTER	EAGLE GROUP	BEV3096SEM-10BS/L	27								1/2"	14"	1/2"	14"		F.S.			T&S BRASS MODEL B-0331-CC FAUCET, LEVER DRAIN
1	28	TEA BREWER	BY VENDOR	N.I.K.C.	28	48"			14.0	120	1	5-15P			1/4"	48"		F.S.			WATER FILTER, VERITY UTILITY REQUIREMENTS WITH VENDOR.
1	29	COFFEE URN	BY VENDOR	N.I.K.C.	29	48"			28.0	120	1	C&P			1/4"	48"		F.S.			WATER FILTER, VERITY UTILITY REQUIREMENTS WITH VENDOR.
1	30	SPARE NUMBER	-	-	30																
1	31	REACH-IN HEATED CABINET	BEVERAGE AIR	PH1-1S	31	24"			6.8	208	1	6-20P									CASTERS
1	32	COMBI-OVEN, ELECTRIC	ALTO-SHAAM	CTC7-20E	32	50"			22.4	480	3	DIRECT			2@3/4"	48"	2"	F.T.			WATER FILTER, BACK-FLOW PREVENTION, EQUIPMENT STAND
1	33	ELECTRIC KETTLE	CROWN	EL-20	33	24"			14.4	480	3	DIRECT	1/2"	14"	1/2"	14"		F.T.			DOUBLE PANTRY FAUCET, PRISON PACKAGE
1	34	ELECTRIC TILTIING SKILLET	MARKET FORGE	30P-STEL	34	24"			14.4	480	3	DIRECT	1/2"	14"	1/2"	14"	2"	F.T.			DOUBLE PANTRY FAUCET, PRISON PACKAGE
2	35	FLOOR TROUGH	IMC TEDDY	ASFT-1830-PFG	35														4"		FLOOR TROUGH FOR ITEMS UNDER HOOD,
1	36	HD RANGE, 36", THERMOSTATIC GRIDDLE	SOUTHBEND	SE36D-TTT	36	24"	22.5			480	3	DIRECT									
1	37	ELECTRIC CONVECTION OVEN	VULCAN	VC44ED	37	24"/50"			30.0	480	3	(2) DIRECT									DOUBLE STACKED
1	39A	EXHAUST HOOD	CAPTIVE-AIRE	ND-PSP	39A	ABV.			20.0	120	1	(2) DIRECT									REFER TO VENTILATION CONNECTION SCHEDULE OR SEE MECHANICAL DRAWINGS
1	39B	FIRE SUPPRESSION SYSTEM	ANSUL	R-102	39B																WET CHIMICAL
1	40	SPARE NUMBER	-	-	40																
1	41	2-COMPARTMENT SINK	EAGLE GROUP	FN2032-2-30-14/3	41								1/2"	14"	1/2"	14"	2"	F.S.			LEVER DRAIN, T&S BRASS B-0231 FAUCET
1	42	WALL SHELF WITH POT RACK	EAGLE GROUP	WSP1284	42																MOUNT 5'-0" A.F.F.
1	43	SPARE NUMBER	-	-	43																
1	44	PLANETARY MIXER	HOBART	HL400-4STD	44	STUB		1-1/2		208	1	DIRECT									
1	45	SLICER	HOBART	HS6N-1	45	STUB		1/2		120	1	C&P									EQUIPMENT STAND
1	46	FOOD PROCESSOR	HOBART	FP41-1	46	STUB		3/4	8.0	120	1	C&P									
3	47	INGREDIENT BINS	CAMBRO	IBS27148	47																CASTERS
3	48	PAN RACK	CRES COR	207-1812	48																CASTERS
5	49	MOBILE SHELVING UNIT, 5-TIER	METRO	5Q557EG3	49																CASTERS, 5-TIER, 80" H POSTS, EPOXY
1	50	SPARE NUMBER	-	-	50																
1	51	FOLDING TABLE	BY OWNER	N.I.K.C.	51																
3	52	WASHER/EXTARCTOR, 55 ILBS.	UNIMAC	UY55	52	50"		4		208	3	DIRECT	3/4"	24"	3/4"	24"		F.T.			
3	53	DRYER, TUMBLER, 75 LB.	UNIMAC	UT75	53	50"			45.0	480	3	DIRECT									FAST DRY
2	54	WIRE SHELVING UNIT	METRO	5A557K3	54																
6	55	LAUNDRY CART	BY OWNER	N.I.K.C.	55																CASTERS
1	56	ONE-COMPARTMENT SINK	BK RESOURCES	BKS-1-20-12S	56								1/2"	14"	1/2"	14"		F.S.	2"	0' - 10"	FAUCET MODEL BKF-8W-6-G

ELECTRICAL LOADS ARE BASED ON MANUFACTURER'S INFORMATION. MINIMUM CIRCUIT AMPACITY AND OVERCURRENT PROTECTION TO BE DETERMINED BY CODE REQUIREMENTS AND/OR MANUFACTURER'S DIRECTIONS.

110° F. HOT WATER REQUIREMENTS		GPH
MOP SINK	-	5
CAN WASH	-	10
HAND SINK	3 @ 5	15
	TOTAL	30
140° F. HOT WATER REQUIREMENTS		**GPH**
POT SINK	3 @ 30	90
PREP SINK	5 @ 20	100
FILL FAUCET	2 @ 10	20
DISHMACHINE	FROM BOOSTER @ 20 PSI	126
PRE-RINSE	1 @ 35	35
CLEANING	-	5
	TOTAL	376
160° F. HOT WATER REQUIREMENTS		**GPH**
WASHER EXTRACTOR	4 @ 165	660

REFRIGERATION CONNECTION SCHEDULE

CONN.	EQUIPMENT	LOAD	V/PH	REMARKS
03A	LIGHTS, COOLER	300 W	120/1	2 EXTRA LIGHT
03B	EVAP. COIL, COOLER	2.0 AMP	120/1	---
03C	COND. UNIT, COOLER	6 MCA	208/3	---
03D	LIGHTS, COOLER	300 W	120/1	2 EXTRA LIGHT
03E	EVAP. COIL, COOLER	2.0 AMP	120/1	---
03F	COND. UNIT, COOLER	11 MCA	208/1	---
03G	LIGHTS & DOOR HEAT	700 W	120/1	3 EXTRA LIGHT
03H	HEAT TAPE, FREEZER	15.0 AMP	120/1	DRAINLINE HEAT TAPE
03I	EVAP. COIL, FREEZER	1.8 AMP	208/1	FEED DEFROST THRU TIMER @ COND. UNIT
03J	COND. UNIT, FREEZER	17 MCA	208/3	

VENTILATION CONNECTION SCHEDULE

ITEM	CONNECTION	SIZE	CFM	S.P.	QTY	TOTAL
14A	EXHAUST	4" X 16"	200	0.25"	1	200
14B	EXHAUST	4" X 16"	400	0.25"	1	400
39A	EXHAUST	14" DIA.	2100	-0.848"	1	2280
39B	SUPPLY	8" X 36"	613	0.169"	3	1839
39C	EXHAUST	16" DIA.	2400	-0.797"	1	2400
39D	SUPPLY	8" X 36"	640	0.183"	3	1920
53	EXHAUST	10"	1100	-	4	4400

MOSELEYARCHITECTS
6210 ARDREY KELL ROAD • THE HUB AT WAVERLY, SUITE 425 • CHARLOTTE, NC 28277
PHONE (704) 540-3755 FAX (704) 540-3754
MOSELEYARCHITECTS.COM

PROGRESS PRINT NOT FOR CONSTRUCTION

GEORGETOWN COUNTY DETENTION CENTER

GEORGETOWN COUNTY
2934 BROWNS FERRY RD, GEORGETOWN, SC 29440

PROJECT NO: 611315
DATE: FEBRUARY 26, 2024

REVISIONS	
DATE	DESCRIPTION

FOOD SERVICE EQUIPMENT SCHEDULE

FS.03

2/26/2024 2:51:41 PM

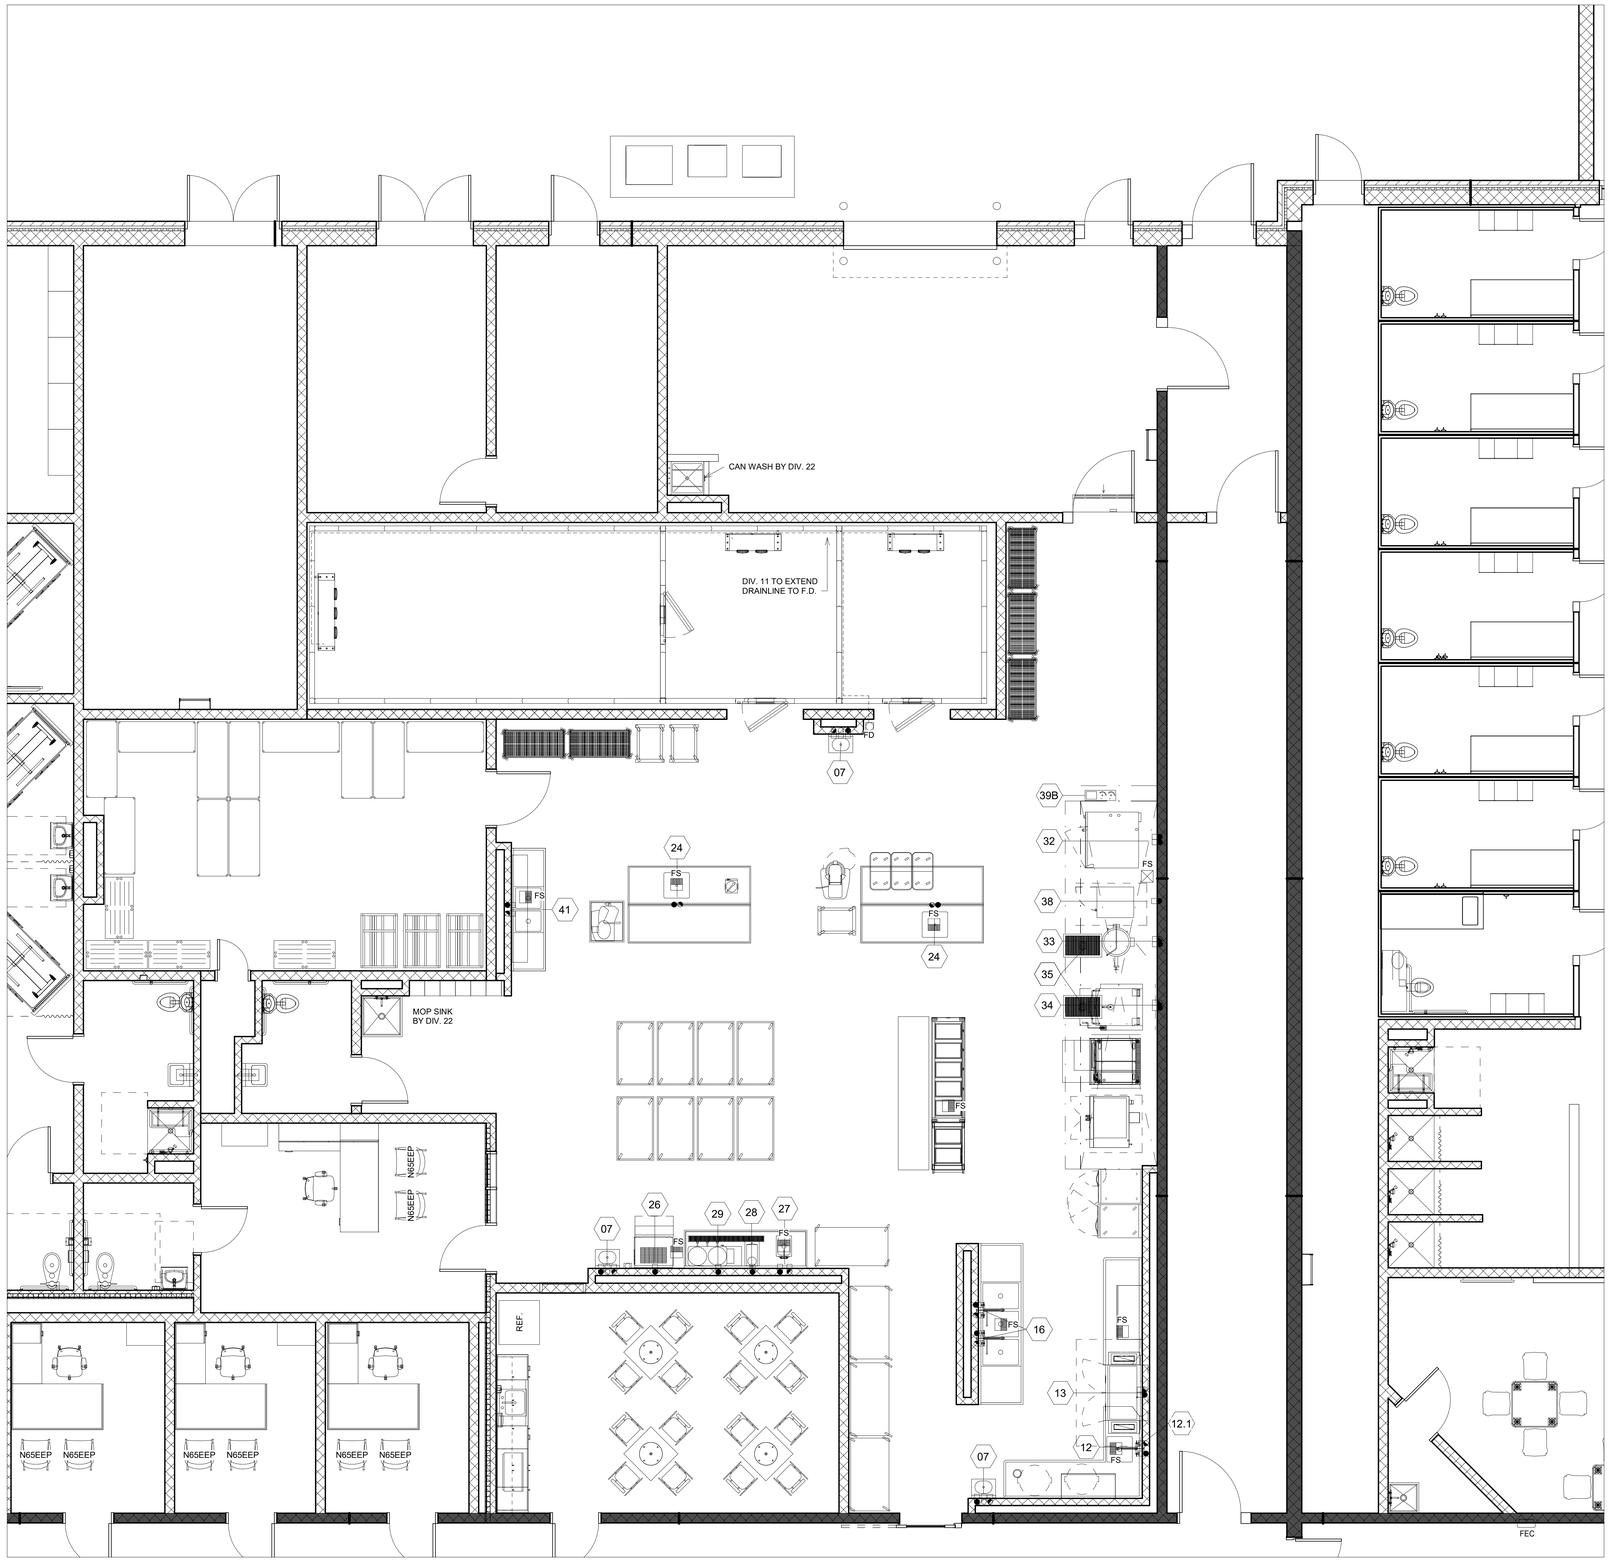

1 FS.04 FOOD SERVICE PLUMBING PLAN
1/4" = 1'-0"

MECHANICAL SYMBOLS
HOT WATER
COLD WATER
FD FLOOR DRAIN
FS FLOOR SINK - OPEN
FS FLOOR SINK W/HALF GRATE
EXHAUST DUCT CONNECTION
SUPPLY DUCT CONNECTION

PLUMBING ROUGHING IN NOTES

THIS PLAN IS INTENDED TO SHOW UTILITY REQUIREMENTS AND APPROXIMATE ROUGHING-IN LOCATIONS ONLY. DO NOT USE FOR ACTUAL ROUGHING-IN. FOR FINAL ROUGH-IN LOCATIONS SEE DIMENSIONED PLANS PROVIDED BY DIV 11.

WHERE EXPOSED PIPES AND CONDUITS ARE NECESSARY, THEY SHOULD BE MOUNTED 1 TO 2 INCHES OFF THE WALL AND 6 INCHES OFF THE FLOOR TO ALLOW FOR CLEANING.

PLUMBING NOTES

PLUMBING TRIM SUCH AS FAUCETS AND SINK WASTES SHALL BE FURNISHED WITH EQUIPMENT BY DIV. 11. DIV. 22 TO PROVIDE SERVICE, STOP VALVES, P-TRAPS, ETC., AND MAKE FINAL CONNECTIONS.

COLD STORAGE ASSEMBLY: EVAP. COIL DRAINLINES SHALL BE PROVIDED AND INSTALLED BY DIV 11.

DIV. 22 TO PROVIDE BACKFLOW PREVENTION DEVICE FOR ALL BEVERAGE EQUIPMENT, COOKING EQUIPMENT, DISHMACHINES, AND ICE MACHINES AS REQUIRED BY CODE

MECHANICAL NOTES

EXHAUST HOOD SHALL BE FURNISHED BY DIV. 11 WITH CONNECTION COLLARS ON TOP. DIV. 26 TO PROVIDE EXHAUST FAN, BUILDING DUCTWORK AND MAKE FINAL CONNECTIONS.

DISHMACHINE SHALL BE FURNISHED BY DIV. 11 WITH VENT COWLS AND STAINLESS STEEL DUCTS TO CEILING, READY FOR FINAL CONNECTIONS BY DIV. 26.

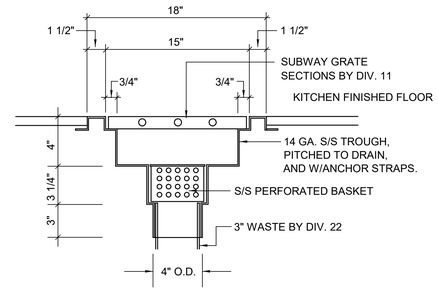

2 FS.04 FLOOR TROUGH DETAIL
NO SCALE
ITEM 35

MOSELEY ARCHITECTS
6210 ARDREY KELL ROAD • THE HUB AT WAVERLY, SUITE 425 • CHARLOTTE, NC 28277
PHONE (704) 540-3755 FAX (704) 540-3754
MOSELEYARCHITECTS.COM

PROGRESS PRINT NOT FOR CONSTRUCTION

GEORGETOWN COUNTY DETENTION CENTER

GEORGETOWN COUNTY
2934 BROWNS FERRY RD, GEORGETOWN, SC 29440

PROJECT NO: 611315
DATE: FEBRUARY 26, 2024

REVISIONS	
DATE	DESCRIPTION

FOOD SERVICE PLUMBING PLAN

FS.04

2/26/2024 2:51:42 PM

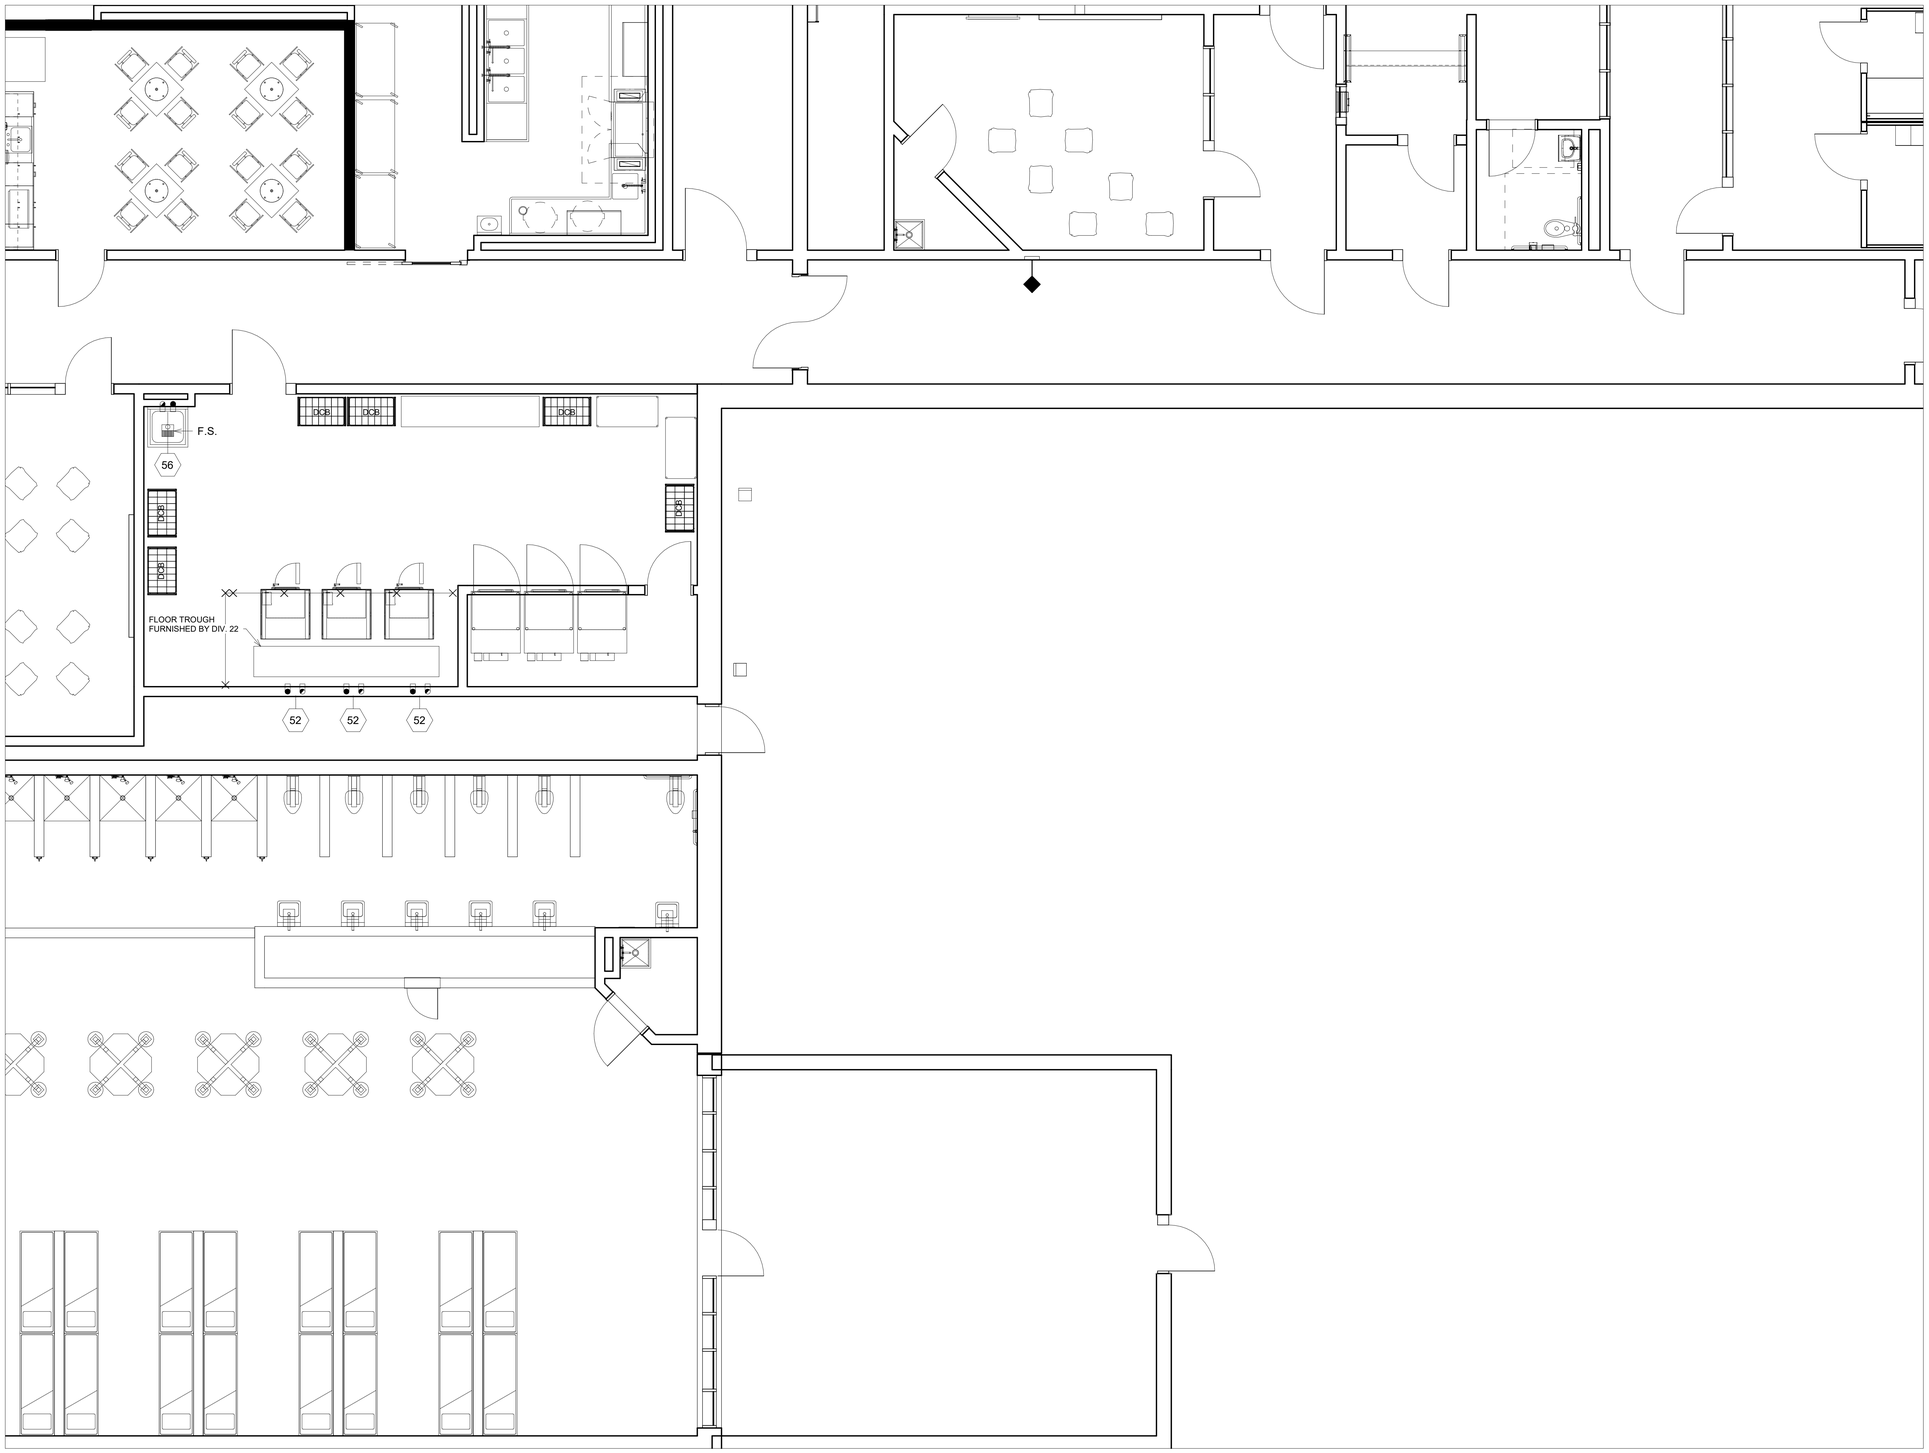

1 FS.05 FOOD SERVICE LAUNDRY EQUIPMENT PLAN
1/4" = 1'-0"

MOSELEY ARCHITECTS
6210 ARDREY KELL ROAD • THE HUB AT WAVERLY, SUITE 425 • CHARLOTTE, NC 28277
PHONE (704) 540-3755 FAX (704) 540-3754
MOSELEYARCHITECTS.COM

PROGRESS
PRINT NOT FOR CONSTRUCTION

GEORGETOWN COUNTY DETENTION CENTER

GEORGETOWN COUNTY
2934 BROWNS FERRY RD, GEORGETOWN, SC 29440

PROJECT NO: 611315
DATE: FEBRUARY 26, 2024

REVISIONS

DATE	DESCRIPTION

FOOD SERVICE
LAUNDRY PLUMBING
PLAN

FS.05

2/26/2024 2:51:43 PM

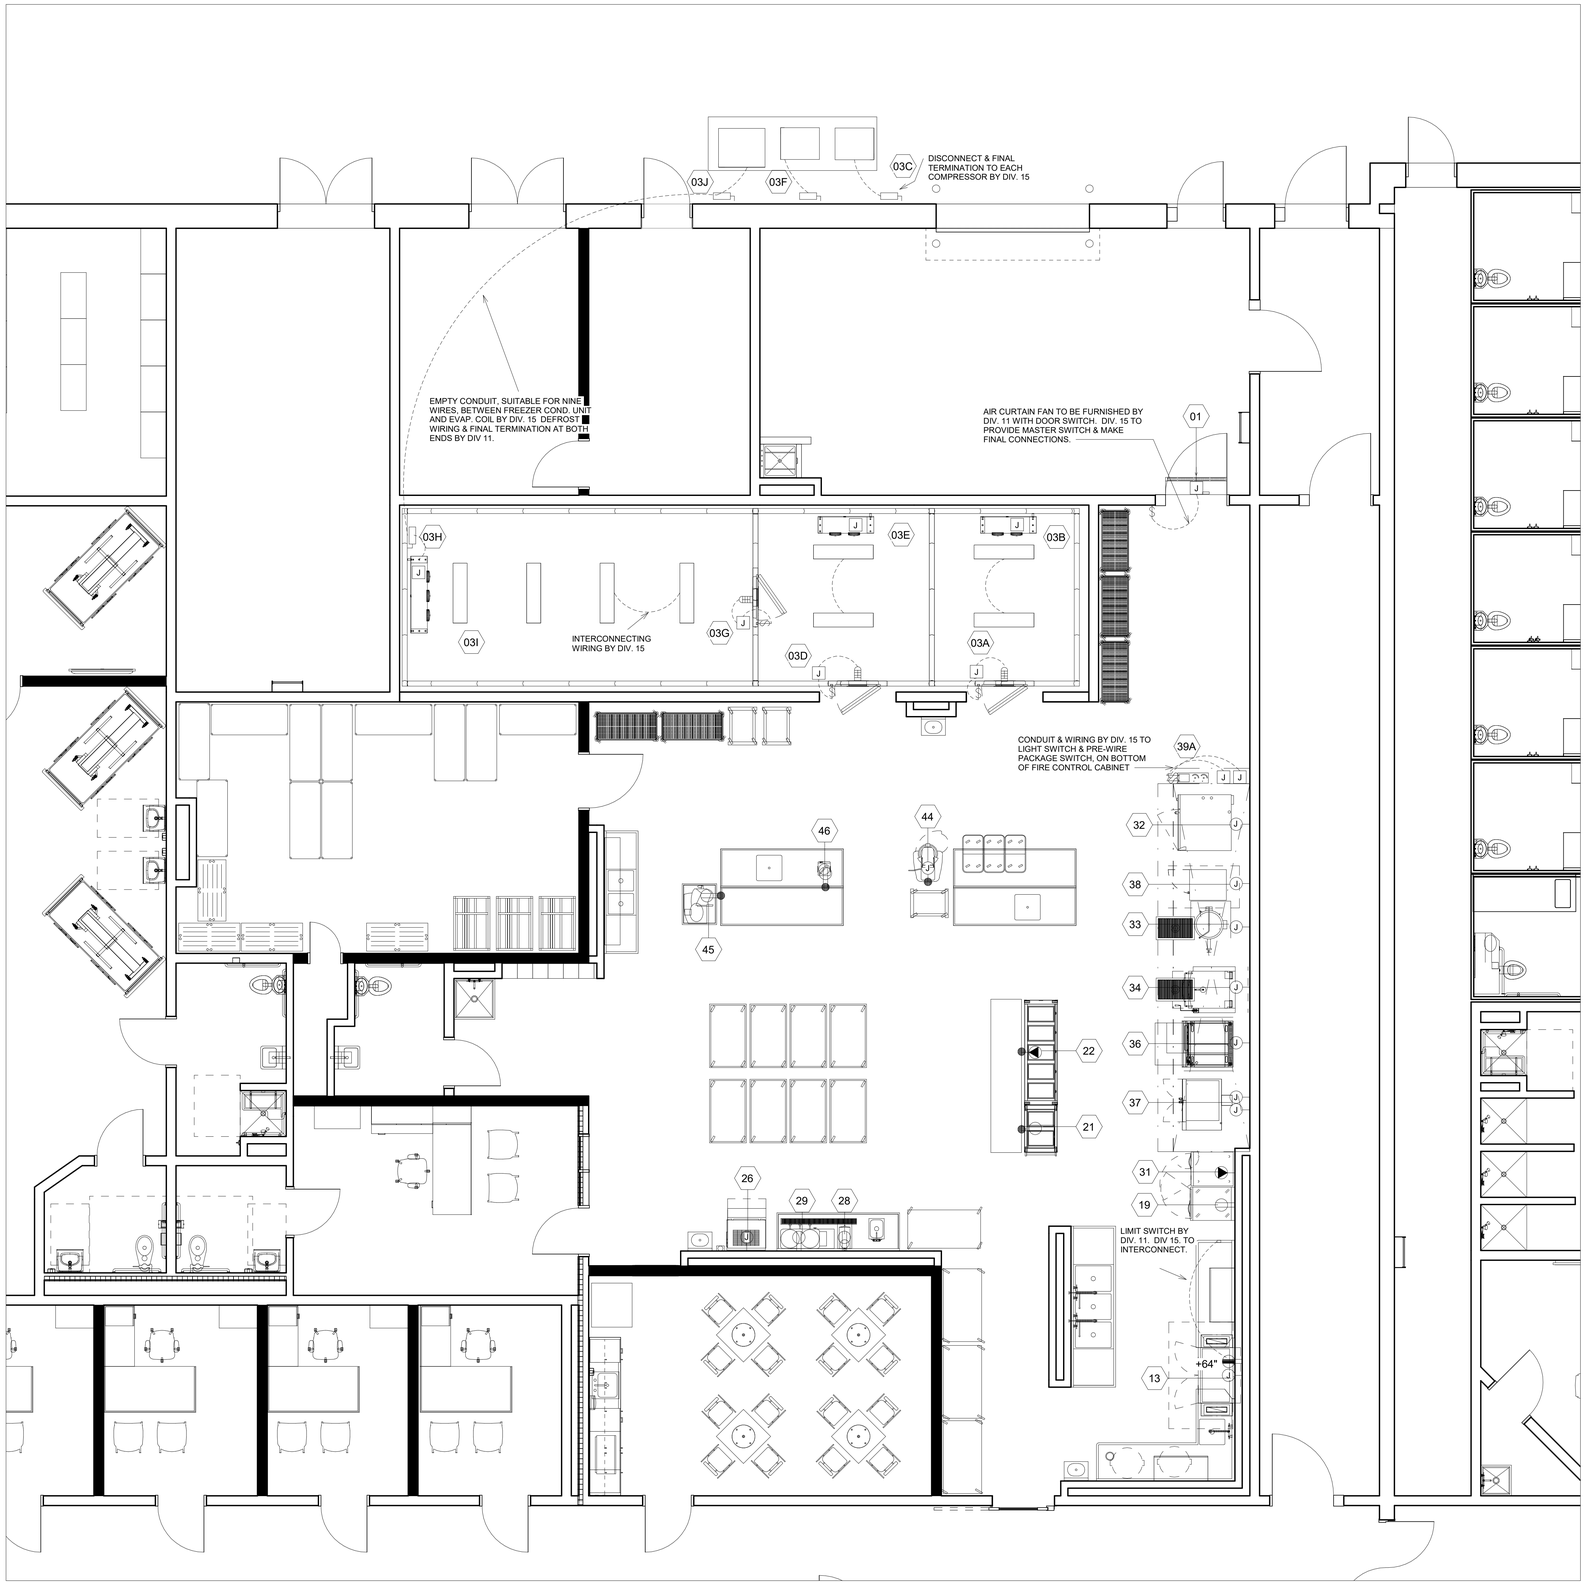

1 FS.06 FOOD SERVICE ELECTRICAL PLAN
1/4" = 1'-0"

ELECTRICAL SYMBOLS

J	J-BOX, FLUSH IN WALL
J	J-BOX FROM ABOVE
	WATERPROOF CONDUIT STUB
	DUPLEX OUTLET
	CONVENIENCE OUTLET, UNASSIGNED
F	FLOOR MOUNTED OUTLET BY E.C.
	SPECIAL OUTLET TO MATCH EQUIPMENT
T	TABLE MOUNTED OUTLET (SEE DETAIL)

ELECTRICAL ROUGHING IN NOTES

THIS PLAN IS INTENDED TO SHOW UTILITY REQUIREMENTS AND APPROXIMATE ROUGHING-IN LOCATIONS ONLY. DO NOT USE FOR ACTUAL ROUGHING IN. FOR FINAL ROUGH-IN LOCATIONS SEE DIMENSIONED PLANS PROVIDED BY DIV. 11.

WHERE EXPOSED PIPES AND CONDUITS ARE NECESSARY, THEY SHOULD BE MOUNTED 1 TO 2 INCHES OFF THE WALL AND 6 INCHES OFF THE FLOOR TO ALLOW FOR CLEANING.

ELECTRICAL NOTES

EXHAUST HOODS FURNISHED BY DIV. 11 WITH LIGHT FIXTURES AND EMPTY CONDUIT TO J-BOX. DIV. 15 TO INTERCONNECT TO LIGHT SWITCH IN S/S UTILITY CHASE. SEE DETAIL XXXX.

EXHAUST HOOD FURNISHED WITH FAN PREWIRE PACKAGE. DIV. 15 TO INTERCONNECT TO SWITCH IN S/S UTILITY CHASE.

FIRE CONTROL SYSTEM FURNISHED BY DIV. 11 WITH APPLIANCE SHUT-OFF FEATURE. DIV. 15 TO INTERCONNECT TO SHUNT TRIPS PER MANUFACTURERS DIAGRAM, SO AS TO SHUT OFF ALL EQUIPMENT UNDER HOODS WHEN ACTUATED.

DISHMACHINE SHALL BE FURNISHED BY DIV. 11, PRE-WIRED TO INTEGRAL CONTROL PANEL READY FOR FINAL CONNECTION BY DIV. 15.

COLD STORAGE ROOMS SHALL BE FURNISHED BY DIV. 11 WITH PRE-WIRED LIGHT AND SWITCH AT DOOR PANEL. DIV. 15 TO PROVIDE INTERCONNECTING WIRING TO EXTRA LIGHT FIXTURES AND MAKE FINAL CONNECTIONS.

REFRIGERATION SYSTEMS SHALL BE FURNISHED AND INSTALLED BY DIV. 11, INCLUDING DEFROST WIRING BETWEEN COND. UNIT AND EVAP. COIL. FINAL POWER DROPS AND DISCONNECTS FOR COND. UNITS AND EVAP. COILS SHALL BE BY DIV. 15.

AIR CURTAIN FAN TO BE FURNISHED BY DIV. 11 WITH DOOR SWITCH. DIV. 15 TO PROVIDE MASTER SWITCH & MAKE FINAL CONNECTIONS.

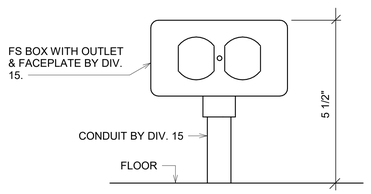

2 FS.06 FLOOR-MOUNTED RECEPTACLE
NO SCALE

MOSELEY ARCHITECTS
6210 ARDREY KELL ROAD • THE HUB AT WAVERLY, SUITE 425 • CHARLOTTE, NC 28277
PHONE (704) 540-3755 FAX (704) 540-3754
MOSELEYARCHITECTS.COM

PROGRESS PRINT NOT FOR CONSTRUCTION

GEORGETOWN COUNTY DETENTION CENTER

GEORGETOWN COUNTY
2934 BROWNS FERRY RD, GEORGETOWN, SC 29440

PROJECT NO: 611315
DATE: FEBRUARY 26, 2024

REVISIONS	
DATE	DESCRIPTION

FOOD SERVICE ELECTRICAL PLAN

FS.06

2/26/2024 2:51:44 PM

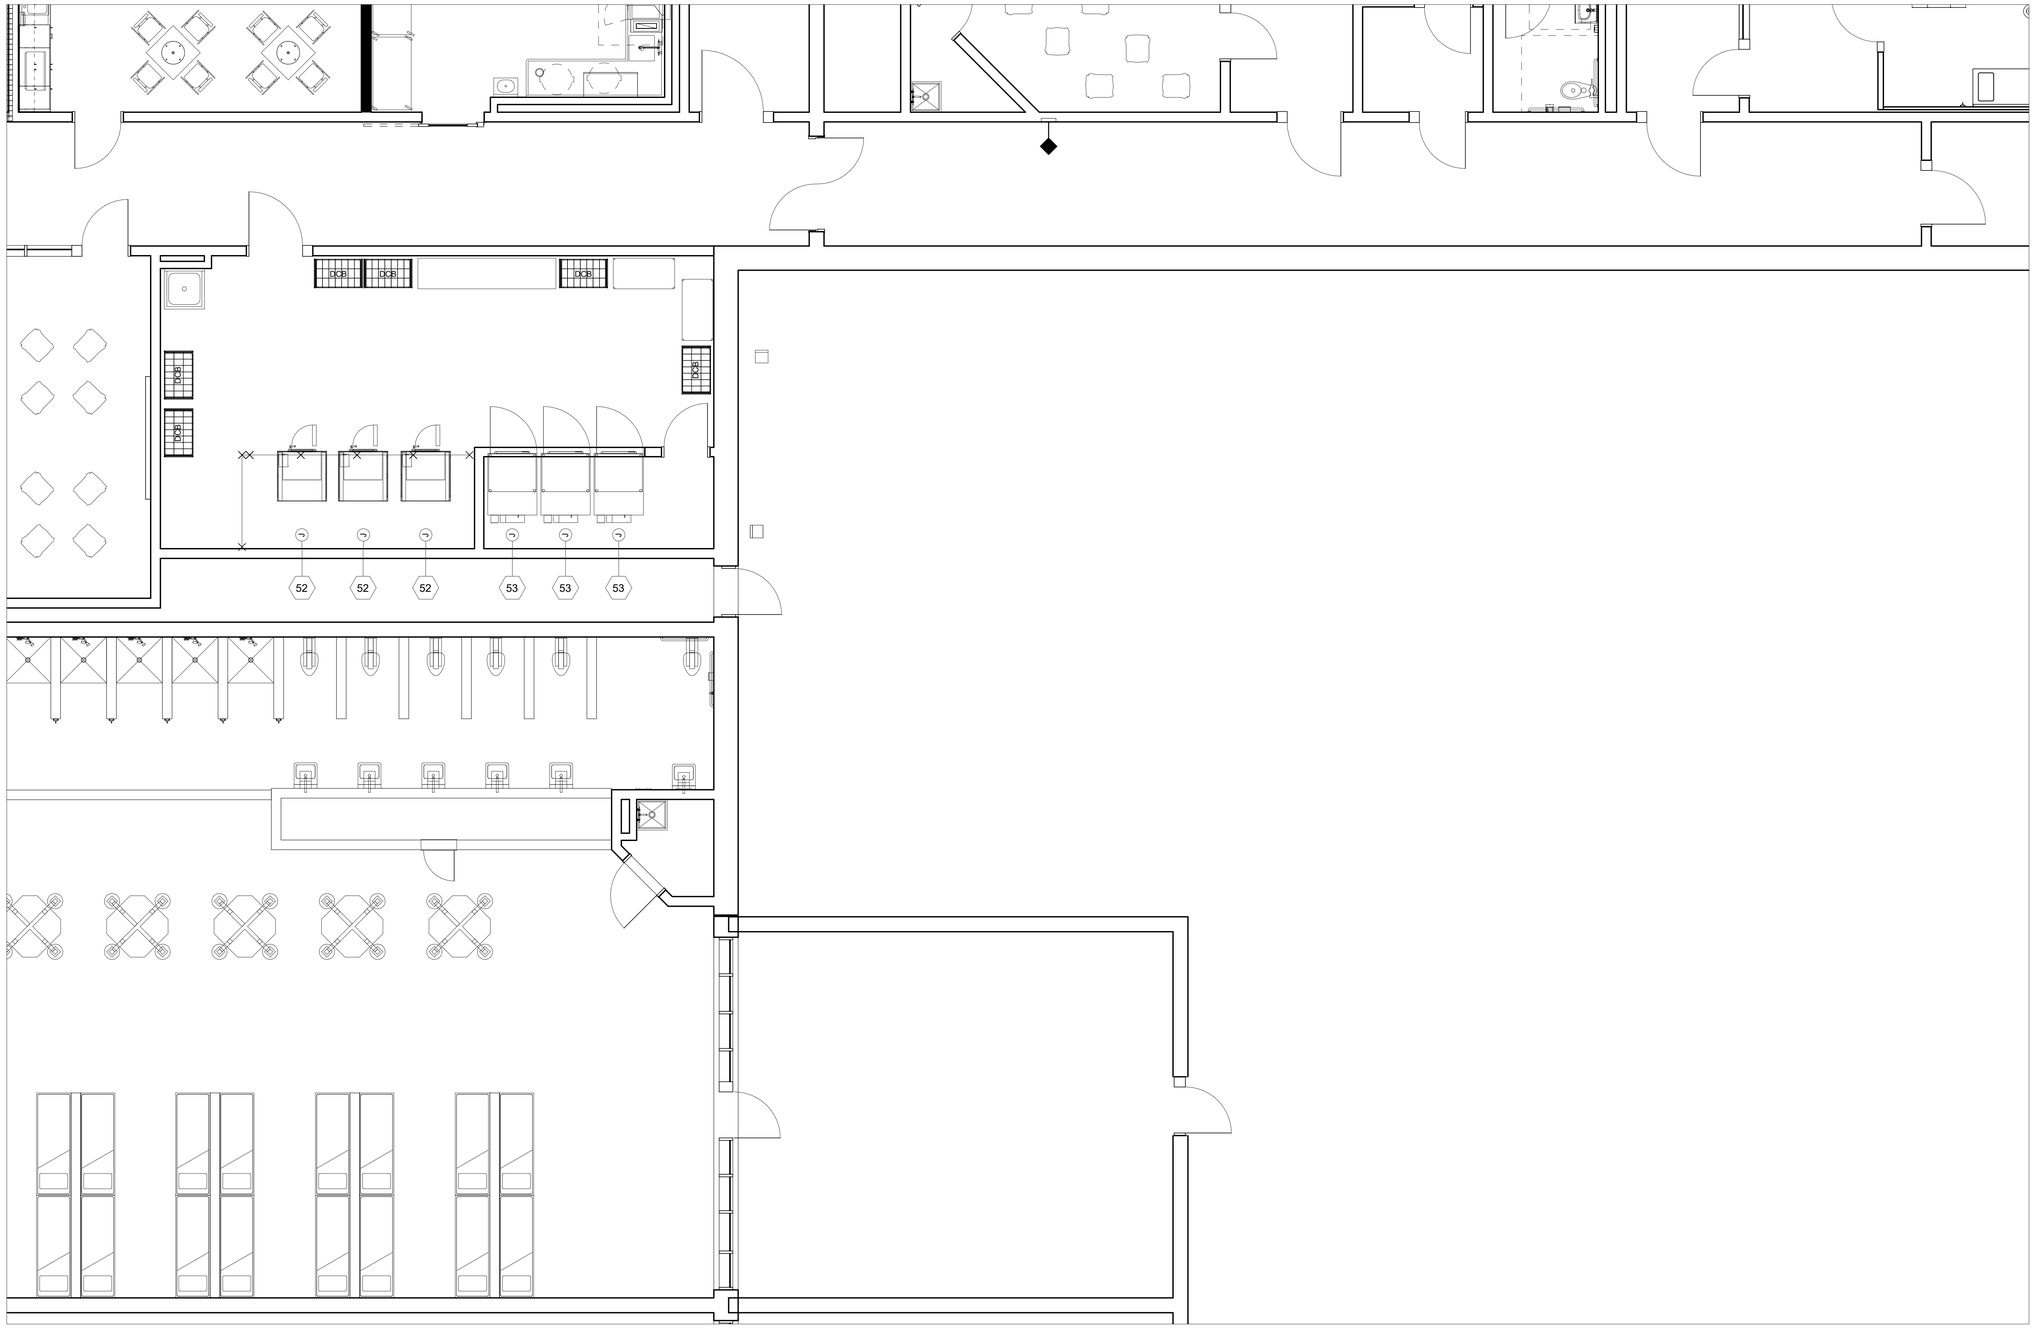

1 FS.07 FOOD SERVICE LAUNDRY ELECTRICAL PLAN
1/4" = 1'-0"

2/26/2024 2:51:44 PM

MOSELEY ARCHITECTS
6210 ARDREY KELL ROAD • THE HUB AT WAVERLY, SUITE 425 • CHARLOTTE, NC 28277
PHONE (704) 540-3755 FAX (704) 540-3754
MOSELEYARCHITECTS.COM

PROGRESS
PRINT NOT FOR CONSTRUCTION

GEORGETOWN COUNTY DETENTION CENTER

GEORGETOWN COUNTY
2934 BROWNS FERRY RD, GEORGETOWN, SC 29440

PROJECT NO: 611315
DATE: FEBRUARY 26, 2024

REVISIONS	
DATE	DESCRIPTION

FOOD SERVICE LAUNDRY ELECTRICAL PLAN

FS.07

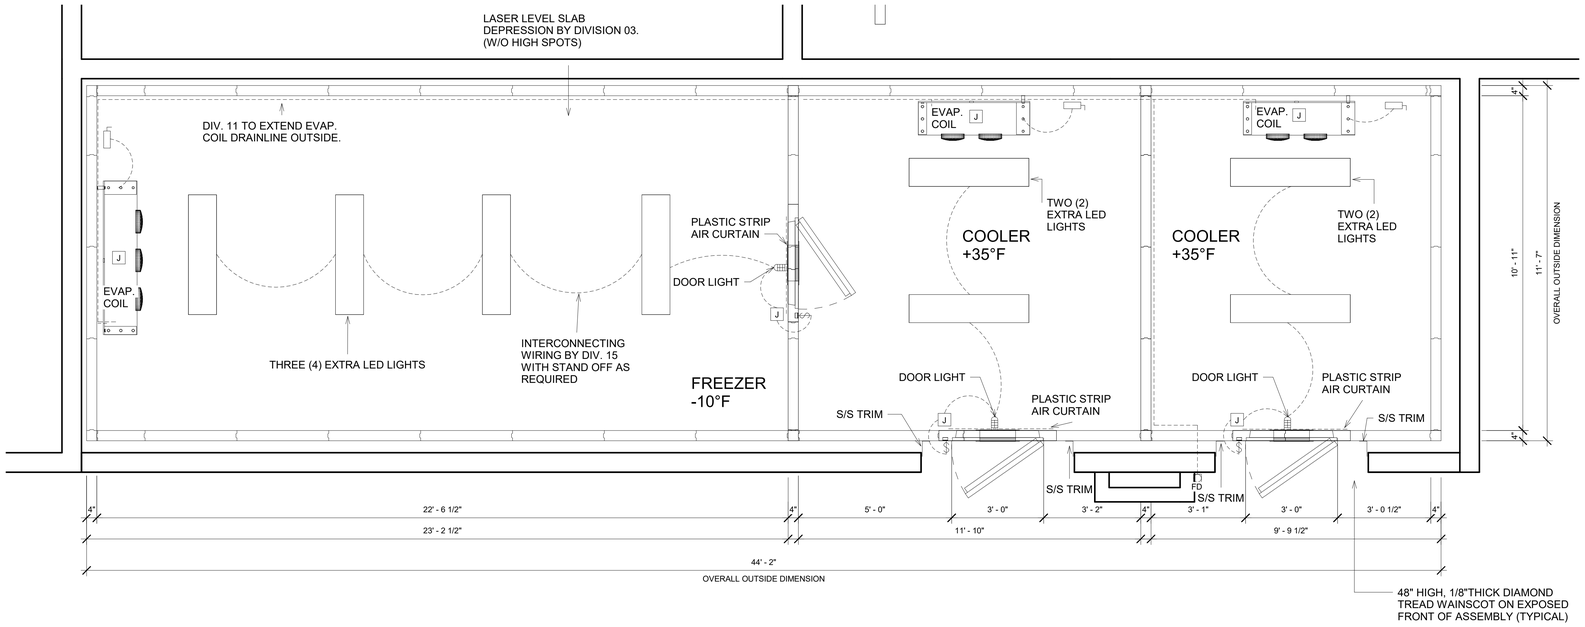

1 FS.08 **COLD STORAGE ASSEMBLY**
1/2" = 1'-0" ITEM 03

COLD STORAGE ASSEMBLY DATA						
COMPARTMENT	TEMP RANGE	DAILY BTU LOAD	LIGHTS WATTS	DOOR HEAT	VOLT	PHASE
COOLER A	+35° F	5,577	300 W		120	1
COOLER B	+35° F	7,822	300 W		120	1
FREEZER	-10° F	9,254	700 W	300 W	120	1

REFRIGERATION SYSTEMS									
AMBIENT TEMP.	RUN TIME	COND. UNIT			SUCTION TEMP	EVAP. COIL			
		MCA	VOLT	PHASE		AMP	VOLT	PHASE	DEFROST
100° F	16 HOURS	6	208	3	24.8° F	2.0	120	1	OFF-CYCLE
100° F	16 HOURS	11	208	1	24.8° F	2.0	120	1	OFF-CYCLE
100° F	18 HOURS	17	208	3	-19.2° F	1.8	208	1	ELECTRIC

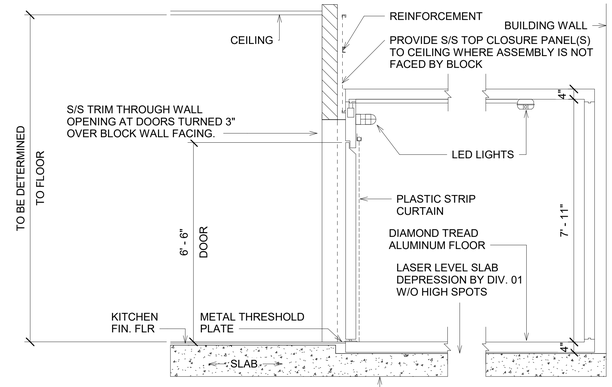

2 FS.08 **COLD STORAGE ASSEMBLY SECTION**
1/2" = 1'-0" ITEM 03

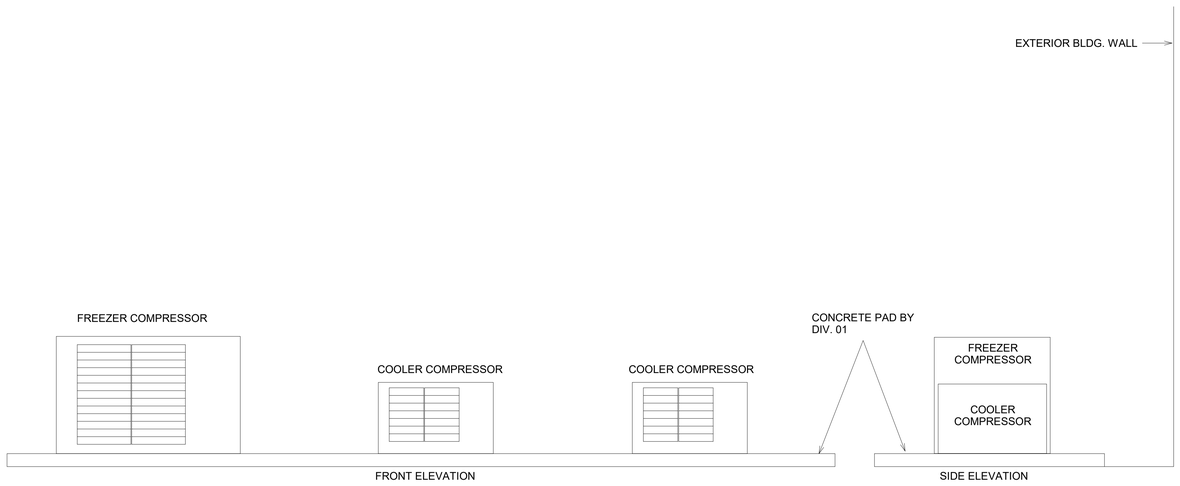

3 FS.08 **CONDENSING UNITS DETAIL**
NO SCALE

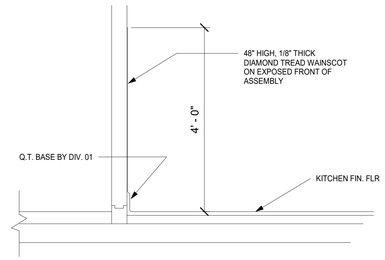

4 FS.08 **WAINSCOT DETAIL**
NO SCALE

NOTES:
- WALK-IN FLOOR PANELS MUST SIT ON A LEVEL SURFACE. DIV. 01 TO PROVIDE LASER-LEVEL SURFACE WITHOUT HIGH SPOTS FOR WALK-IN FLOOR PANELS.
- MANUFACTURER MUST KNOW PRIOR TO FABRICATION: DEPTH OF PIT; THICKNESS OF SAND; TILE THICKNESS & GROUT THICKNESS TO SIZE DOOR HEIGHT CORRECTLY.

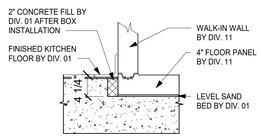

5 FS.08 **RECESSED WALK-IN FLOOR**
NO SCALE

WALK-IN NOTES

EXTERIOR SURFACES
.040 PATTERNED ALUMINUM WITH 48" HIGH WAINSCOT ON EXPOSED SURFACES.

INTERIOR WALLS
.040 PATTERNED ALUMINUM WITH WHITE FINISH.

INTERIOR CEILING
.040 PATTERNED ALUMINUM WITH WHITE ENAMEL.

INTERIOR FLOOR
RECESSED INSULATED FLOOR BY F.S.E.C. WITH .100 DIAMOND TREAD ALUMINUM. 1200 LBS STRUCTURAL FLOOR.

DOORS
NOMINAL 36"x78" FINISHED TO MATCH EXTERIOR. CHROME PLATED HARDWARE; 1/8" DIAMOND TREAD KICK PLATE, 48" HIGH, BOTH SIDES.

REFRIGERATION
AIR COOLED REMOTE CONDENSING UNITS WITH ALL WEATHER HOUSING, AND CONTROLS FOR OUTDOOR OPERATION.

MISCELLANEOUS
TRIM STRIPS, EVAPORATOR DRAIN LINES, DIAL THERMOMETERS, TOP CLOSURE PANELS, PLASTIC STRIP CURTAINS AND 1/8" DIAMOND TREAD WAINSCOT ACROSS FRONT OF ASSEMBLY.

LIGHTS
MANUFACTURER TO FURNISH EXTRA LIGHT FIXTURES AS REQUIRED TO PROVIDE 50 FT. CANDLES 30" ABOVE FLOOR MINIMUM. DIV. 11 TO INSTALL AND DIV. 15 TO CONNECT.

MANUF. SHALL SELECT COMPRESSOR TYPE & HP BASED ON LOADS AND DESIGN CRITERIA GIVEN. ELECTRICAL DATA IS GIVEN FOR GUIDANCE ONLY AND SHALL BE COORDINATED WITH DIV. 15.

CONTRACTOR TO FIELD VERIFY ALL DIMENSIONS PRIOR TO ORDERING COLD STORAGE ASSEMBLY

MOSELEY ARCHITECTS
6210 ARDREY KELL ROAD • THE HUB AT WAVERLY, SUITE 425 • CHARLOTTE, NC 28277
PHONE (704) 540-3755 FAX (704) 540-3754
MOSELEYARCHITECTS.COM

PROGRESS
PRINT NOT FOR
CONSTRUCTION

GEORGETOWN COUNTY DETENTION CENTER

GEORGETOWN COUNTY
2934 BROWNS FERRY RD, GEORGETOWN, SC 29440

PROJECT NO: 611315
DATE: FEBRUARY 26, 2024

REVISIONS	
DATE	DESCRIPTION

FOOD SERVICE COLD
STORAGE DETAILS

FS.08

2/26/2024 2:51:45 PM

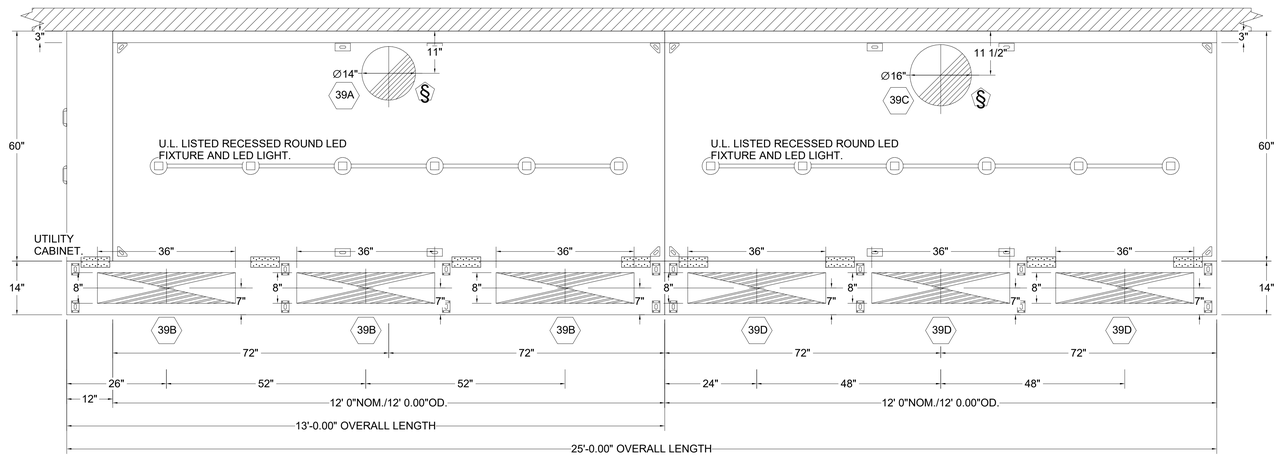

1 FS.09 EXHAUST HOOD PLAN
3/4" = 1'-0" ITEM 39A

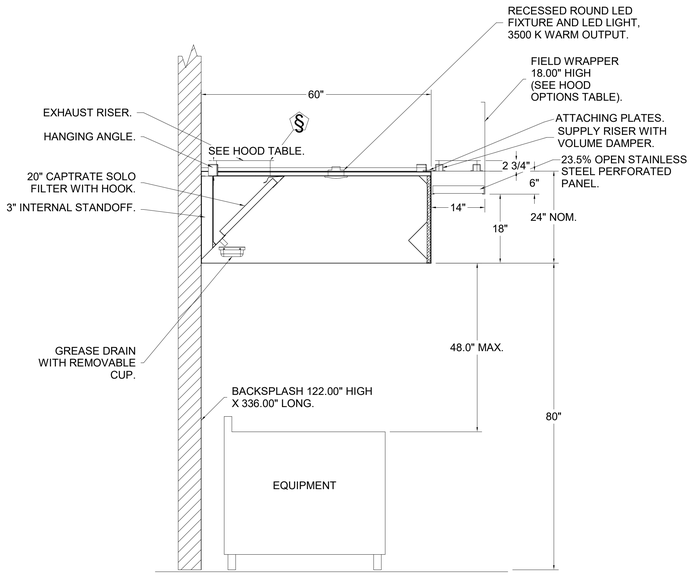

2 FS.09 EXHAUST HOOD SECTION
3/4" = 1'-0" ITEM 39A

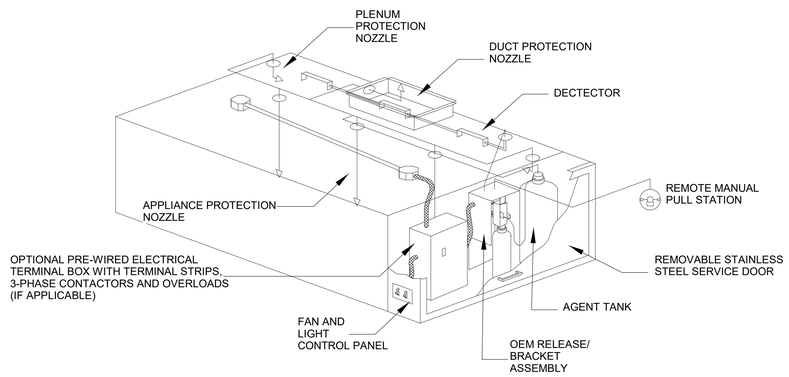

3 FS.09 FIRE SUPPRESSION DETAIL (TYPICAL)
NO SCALE

MOSELEY ARCHITECTS
6210 ARDREY KELL ROAD • THE HUB AT WAVERLY, SUITE 425 • CHARLOTTE, NC 28277
PHONE (704) 540-3755 FAX (704) 540-3754
MOSELEYARCHITECTS.COM

PROGRESS PRINT NOT FOR CONSTRUCTION

GEORGETOWN COUNTY DETENTION CENTER

GEORGETOWN COUNTY
2934 BROWNS FERRY RD, GEORGETOWN, SC 29440

PROJECT NO: 611315
DATE: FEBRUARY 26, 2024

REVISIONS	
DATE	DESCRIPTION

FOOD SERVICE EXHAUST HOOD DETAILS

FS.09

2/26/2024 2:51:45 PM

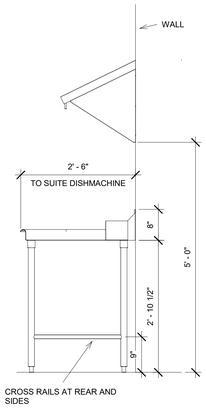

1 FS.10 CLEAN DISHTABLE DETAIL
3/4" = 1'-0" ITEM 11

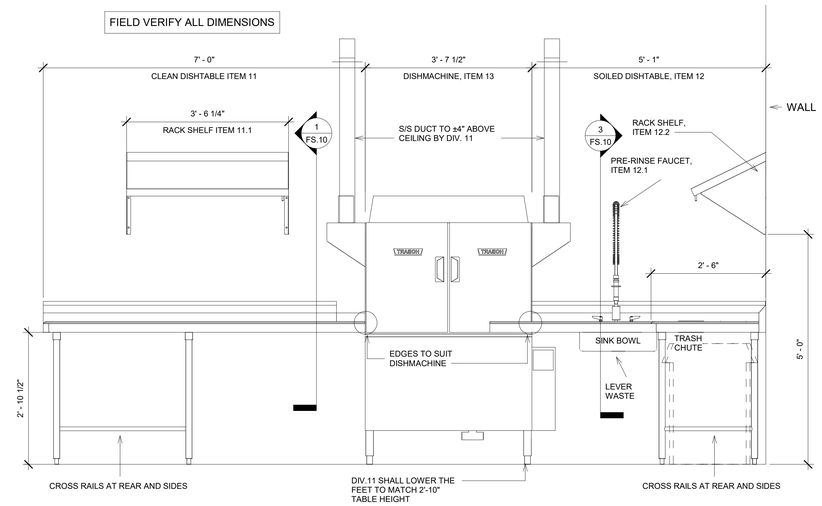

2 FS.10 DISHTABLE ASSEMBLY DETAIL
3/4" = 1'-0" ITEM 11, 12, 13

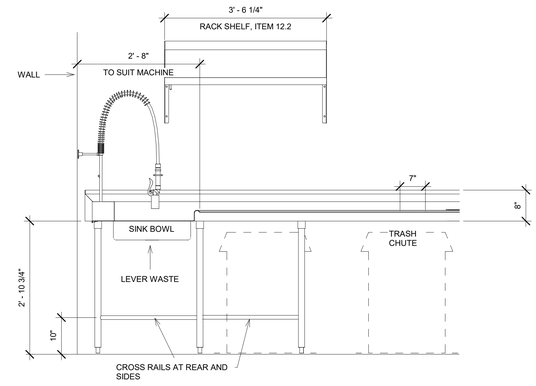

3 FS.10 SOILED DISHTABLE DETAIL
3/4" = 1'-0" ITEM 12

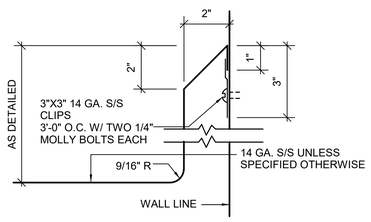

4 FS.10 BACKSPLASH DETAIL
NO SCALE

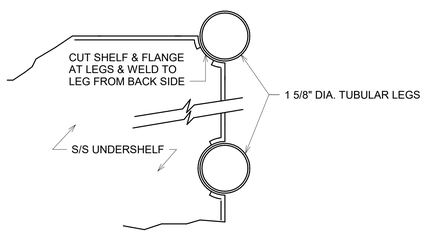

5 FS.10 PIPE LEG UNDERSHELF
NO SCALE

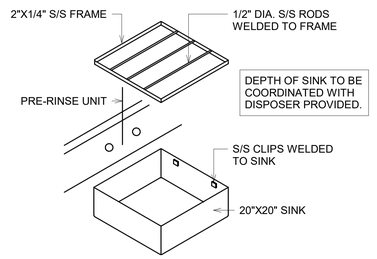

6 FS.10 PRE-RISE SINK DETAIL
NO SCALE

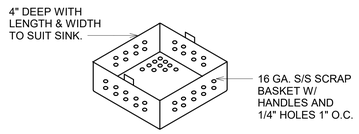

7 FS.10 SCRAP BASKET DETAIL
NO SCALE

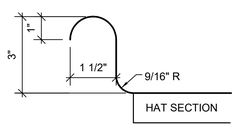

8 FS.10 ROLLED RIM
NO SCALE

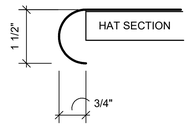

9 FS.10 PLAIN EDGE
NO SCALE

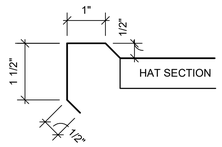

10 FS.10 NON-SPILL
NO SCALE

MOSELEY ARCHITECTS
6210 ARDREY KELL ROAD • THE HUB AT WAVERLY, SUITE 425 • CHARLOTTE, NC 28277
PHONE (704) 540-3755 FAX (704) 540-3754
MOSELEYARCHITECTS.COM

PROGRESS PRINT NOT FOR CONSTRUCTION

GEORGETOWN COUNTY DETENTION CENTER

GEORGETOWN COUNTY
2934 BROWNS FERRY RD, GEORGETOWN, SC 29440

PROJECT NO: 611315
DATE: FEBRUARY 26, 2024

REVISIONS	
DATE	DESCRIPTION

FOOD SERVICE EQUIPMENT DETAILS

FS.10

2/26/2024 2:51:46 PM

STRUCTURAL ABBREVIATIONS

AB	ANCHOR BOLT	HSS	HOLLOW STRUCTURAL SECTION
AESS	ARCHITECTURALLY EXPOSED STRUCTURAL STEEL	HT	HEIGHT
		ID	INSIDE DIAMETER
AFF	ABOVE FINISHED FLOOR	IN	INCH
ALUM	ALUMINUM	INFO	INFORMATION
APPROX	APPROXIMATE	INT	INTERIOR
ARCH	ARCHITECTURAL, ARCHITECT	JBE	JOIST BEARING ELEVATION
AVG	AVERAGE	JS	JOIST SUBSTITUTE
BLDG	BUILDING	JST	JOIST
BM	BEAM	JT	JOINT
BMC	BUILDING MOUNTED CANOPIES	K	KIP
BOT	BOTTOM	LBS	POUNDS
BRG	BEARING	LF	LINEAR FEET (FOOT)
BTWN	BETWEEN	LLH	LONG LEG HORIZONTAL
CANT	CANTILEVER	LLV	LONG LEG VERTICAL
CFSF	COLD FORMED STEEL FRAMING	M	METER(S)
CIP	CAST IN PLACE	MAS	MASONRY
CJ	CONTROL JOINT	MATL	MATERIAL
CLG	CEILING	MAX	MAXIMUM
CLR	CLEAR	MBMA	METAL BUILDING MANUFACTURER'S ASSOC
CMU	CONCRETE MASONRY UNIT		
COL	COLUMN	MBS	METAL BUILDING SYSTEM
CONC	CONCRETE	MECH	MECHANICAL
CONN	CONNECTION	MFR	MANUFACTURER
CONSTR	CONSTRUCTION	MIN	MINIMUM
CONT	CONTINUOUS	MM	MILLIMETER(S)
CTR	CENTER	NOM	NOMINAL
DBA	DEFORMED BAR ANCHOR	NS	NON SHRINK
DBL	DOUBLE	OC	ON CENTER
DIA	DIAMETER	OD	OUTSIDE DIAMETER
DIAG	DIAGONAL	OFCI	OWNER FURNISHED CONTRACTOR INSTALLED
DIM	DIMENSION		
DN	DOWN	OPNG	OPENING
DWG	DRAWING	OPP	OPPOSITE
EA	EACH	PAF	POWDER-ACTUATED FASTENERS
EF	EACH FACE	PC CONC	PRECAST CONCRETE
EJ	EXPANSION JOINT	PEMB	PRE-ENGINEERED METAL BUILDING
EL	ELEVATION	PFBC	PRE-FABRICATED BUILDING COLUMN
ELECT	ELECTRICAL	PLF	POUNDS PER LINEAR FOOT
ELEV	ELEVATOR	POLY	POLYETHYLENE
EOD	EDGE OF DECK	PPT	PRESSURE PRESERVATIVE TREATED
EOS	EDGE OF SLAB	PSF	POUNDS PER SQUARE FOOT
EQ	EQUAL	PTFE	POLYTETRAFLUOROETHYLENE
EW	EACH WAY	R	RADIUS
EX	EXISTING	RD	ROOF DRAIN
EXP	EXPANSION	REF	REFERENCE
EXT	EXTERIOR	REINF	REINFORCING, REINFORCED
FB	FIXED BASE	REQ'D	REQUIRED
FD	FLOOR DRAIN	SIM	SIMILAR
FDN	FOUNDATION	SL	SLOPE
FF	FINISHED FLOOR	SOG	SLAB ON GRADE
FIN	FINISHED	SPA	SPACES
FLR	FLOOR	SS	STAINLESS STEEL
FOB	FACE OF BRICK	STD	STANDARD
FOC	FACE OF CONCRETE	STIFF	STIFFENER
FOM	FACE OF MASONRY	STRUCT	STRUCTURAL
FRMG	FRAMING	SUSP	SUSPENDED
FRT	FIRE RETARDANT TREATED	SYM	SYMMETRY(RICAL)
FT	FOOT	T&B	TOP AND BOTTOM
FTG	FOOTING	T&G	TONGUE AND GROOVE
GA	GAGE	TF	TRANSFER FORCE
GALV	GALVANIZED	TOC	TOP OF CONCRETE
GB	GRADE BEAM	TOS	TOP OF STEEL
GC	GENERAL CONTRACTOR	TOSL	TOP OF SLAB
GRD	GRADE	TOW	TOP OF WALL
HD	HEADED	TYP	TYPICAL
HK	HOOK	UNO	UNLESS NOTED OTHERWISE
HORIZ	HORIZONTAL	VB	VAPOR BARRIER
HS	HIGH STRENGTH	VERT	VERTICAL
		VR	VAPOR RETARDER
		WP	WORK POINT
		WWF	WELDED WIRE FABRIC

PLAN LEGEND

℄	CENTERLINE
JBE (+X'-X")	JOIST BEARING ELEVATION
BP1, BP2 ...	BEAM BEARING PLATE
BP-A, BP-B ...	COLUMN BASE PLATE
H1, H2 ...	WOOD HEADER
J1 , J2 ...	WOOD JOIST
T-1, T-2 ...	TRUSS
WP1, WP2 ...	WOOD POST
P-1, P-2 ...	CONCRETE PIER
JS	JOIST SUBSTITUTE
KCS	CONSTANT SHEAR JOIST
SP	SPECIAL JOIST
	WALL FOOTING STEP
-X'-X"	TOP OF FOOTING ELEVATION
WP	WORK POINT
(X'-X")	TOP OF SLAB ELEVATION
L1, L2 ...	LINTEL
X.X	COLUMN FOOTING
(+X'-X")	TOP OF STEEL BEAM ELEVATION
(J)	INDICATES TOP OF STRUCTURAL MEMBER SHALL BE IN SAME PLANE AS TOP OF JOIST
(SL)	INDICATES TOP OF STRUCTURAL MEMBER SHALL BE SLOPED
WFX.X	WALL FOOTING
	THICKENED SLAB
*	STEEL JOIST BOTTOM CHORD EXTENSION, WELDED
	STEEL BEAM MOMENT CONNECTION
(EX)	EXISTING
TF	TRANSFER FORCE
#S@48"	CMU WALL REINFORCING SIZE AND SPACING
	CHANGE IN SLAB ELEVATION
TCX	TOP CHORD EXTENSION

DESIGN LOAD DATA

1. CLASSIFICATION OF BUILDING
   RISK CATEGORY (SCBC TABLE 1604.5) — III

2. FLOOR LIVE LOADS

	UNIFORM	CONCENTRATED
OFFICES	50 PSF	2000 LB
LOBBIES AND FIRST FLOOR CORRIDORS	100 PSF	2000 LB
STORAGE	250 PSF	
MECHANICAL / ELECTRICAL ROOMS	150 PSF	
CELLS	40 PSF	
TIER LEVEL WALKWAYS	100 PSF	
MECHANICAL CHASE WALKWAYS (BEHIND CELLS)	40 PSF	300 LB
STAIRS	100 PSF	

   CONCENTRATED LOAD APPLIED OVER 2'-6" x 2'-6" AREA.

   REDUCTION OF FLOOR LIVE LOAD HAS NOT BEEN UTILIZED.

3. ROOF LIVE LOADS

MINIMUM ROOF LIVE LOAD	20 PSF	300 LB

   CONCENTRATED LOAD APPLIED OVER 2'-6" x 2'-6" AREA.

   REDUCTION OF MINIMUM ROOF LIVE LOAD HAS NOT BEEN UTILIZED.

4. ROOF SNOW LOAD

GROUND SNOW LOAD (Pg)	5 PSF
IMPORTANCE FACTOR (Is)	1.1
EXPOSURE FACTOR (Ce)	1.0
THERMAL FACTOR (Ct)	1.0
FLAT ROOF SNOW LOAD (Pf = 0.7 x Ce x Ct x Is x Pg)	3.9 PSF
MINIMUM Pf FOR Pg = 20 PSF OR LESS Pf min = I x Pg	5.5 PSF

5. WIND DESIGN DATA

ULTIMATE DESIGN WIND SPEED (3 SECOND GUST)	155 MPH
NOMINAL DESIGN WIND SPEED (3 SECOND GUST)	120 MPH
EXPOSURE	C
INTERNAL PRESSURE COEFFICIENT (GCpi)	±0.18 (ENCLOSED)
COMPONENTS AND CLADDING WIND PRESSURE	REFER TO DRAWING S0.0.2 (PER IBC & ASCE7)

6. SEISMIC DESIGN DATA

SEISMIC DESIGN CATEGORY	D
SEISMIC IMPORTANCE FACTOR (Ie)	1.25
SITE CLASS	D
MAPPED SPECTRAL RESPONSE ACCELERATIONS	
(Ss)	0.475
(S1)	0.158
DESIGN SPECTRAL RESPONSE ACCELERATIONS	
(Sds)	0.45
(Sd1)	0.24
BASIC SEISMIC FORCE RESISTING SYSTEM:	A. BEARING WALL SYSTEMS 7. SPECIAL REINFORCED MASONRY SHEAR WALLS
RESPONSE MODIFICATION COEFFICIENT (R)	5
SYSTEM OVERSTRENGTH FACTOR	2.5
DEFLECTION AMPLIFICATION FACTOR	3.5
SEISMIC RESPONSE COEFFICIENT (Cs)	0.1124
DESIGN BASE SHEAR (V = Cs x W)	0.1124W
ANALYSIS PROCEDURE	EQUIVALENT LATERAL FORCE PROCEDURE

LEGEND FOR SECTION AND DETAIL MARKS

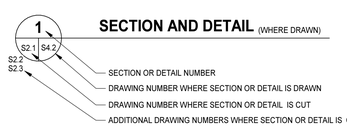

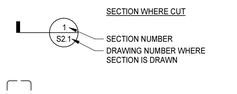

STRUCTURAL MATERIALS LEGEND

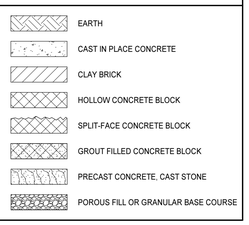

GENERAL

1. ALL WORK SHALL BE DONE IN ACCORDANCE WITH THE SOUTH CAROLINA BUILDING CODE (SCBC, 2021 EDITION), EFFECTIVE JANUARY 1, 2023.
2. THE STRUCTURAL DRAWINGS ARE INTENDED TO BE USED IN CONJUNCTION WITH THE ARCHITECTURAL DRAWINGS AND THE DRAWINGS OF THE OTHER ENGINEERING DISCIPLINES.
3. THE CONTRACT DOCUMENTS ARE COMPLEMENTARY AND WHAT IS REQUIRED BY ONE SHALL BE AS BINDING AS IF REQUIRED BY ALL. IN THE CASE OF A CONFLICT, DISAGREEMENT, OR AMBIGUITY, PROVIDE THE BETTER QUANTITY. IN THE CASE OF A CONFLICT, DISAGREEMENT, OR AMBIGUITY, PROVIDE THE GREATER QUANTITY OF WORK.
4. VERIFY AND COORDINATE MECHANICAL UNIT SUPPORTS AND OPENINGS WITH EQUIPMENT PURCHASED FOR THE PROJECT. COORDINATE REQUIREMENTS FOR SLEEVES, HANGERS, INSERTS, ANCHORS AND ALL OTHER ITEMS TO BE SET IN STRUCTURAL WORK.
5. SPECIAL INSPECTIONS ARE REQUIRED BY THE SCBC (SECTION 1704).
   REFER TO THE STATEMENT OF SPECIAL INSPECTIONS PREPARED FOR THIS PROJECT AND THE PROJECT SPECIFICATIONS FOR SPECIFIC INSPECTION REQUIREMENTS.
   REFER TO SPECIFICATION SECTION 014000 FOR GENERAL INSPECTION REQUIREMENTS. SPECIAL INSPECTOR SHALL SUBMIT INSPECTION REPORTS IN COMPLIANCE WITH IBC SECTION 1704.2.4. USE OF "GENERAL CONFORMANCE" OR "GENERAL ACCORDANCE" IS UNACCEPTABLE.
6. CONTRACTOR SHALL CONDUCT PRE-INSTALL MEETINGS ON PROJECT SITE PRIOR TO COMMENCEMENT OF WORK. REFER TO PROJECT SPECIFICATIONS FOR SPECIFIC REQUIREMENTS. MEETINGS WILL BE LED BY GENERAL CONTRACTOR AND ATTENDANCE BY MOSELEY ARCHITECTS IS FOR INFORMATIONAL PURPOSES ONLY.

FOUNDATIONS

1. THE EXISTING GROUND SURFACE SHALL BE STRIPPED OF VEGETATION AND TOPSOIL, THEN THE SUBGRADE SOILS SHALL BE PROOFROLLED AND REPLACED TO A DEPTH OF 24 INCHES MINIMUM. AFTER UNDERCUTTING AND REPLACEMENT, THE SUBGRADE SOIL SHALL BE IMPROVED WITH AGGREGATE PIER SOIL REINFORCEMENT. AFTER INSTALLATION OF THE AGGREGATE SOIL REINFORCEMENT, CONTROL COMPACTED FILL SHALL BE PLACED UP TO THE FINISHED SUBGRADE ELEVATION AS INDICATED ON THE CIVIL DRAWINGS. FOUNDATIONS ARE DESIGNED TO BEAR ON THIS CONTROLLED COMPACTED FILL WITH AN ALLOWABLE BEARING CAPACITY OF 2,000 PSF. THE SLAB ON GRADE SHALL ALSO BEAR ON THIS CONTROLLED COMPACTED FILL. THE SOIL PREPARATIONS NOTED ABOVE AND FOUNDATION DESIGN CRITERIA IS IN ACCORDANCE WITH THE GEOTECHNICAL ENGINEERING REPORT PREPARED BY S&ME, INC. DATED JANUARY 31, 2024.
2. THE GEOTECHNICAL ENGINEER FOR THE OWNERS TESTING AGENCY SHALL VERIFY BEARING CAPACITY AND SUITABILITY OF SUBGRADE PRIOR TO PLACING FOUNDATIONS AND GRADE SLABS.
3. SELECT AND PLACE CONTROLLED COMPACTED FILL UNDER DIRECT SUPERVISION OF THE GEOTECHNICAL ENGINEER FOR THE OWNERS TESTING AGENCY.
4. FOOTING STEPS FOR UNDERSLAB UTILITIES INDICATED ON FOUNDATION PLANS SHALL BE CONSIDERED APPROXIMATE. COORDINATE FOOTINGS WITH ACTUAL LOCATION, SIZE AND INVERT OF ALL UNDERGROUND PIPE (AND CONDUIT). REFER TO "FOOTING STEP" DETAIL TO STEP WALL FOOTING DOWN TO ALLOW UNDERSLAB PIPING TO PASS ABOVE THE FOOTING. ALTERNATELY, REFER TO "FOOTING SLEEVE" AND "PIPE TRENCH BACKFILL AT FOOTING" DETAILS TO ALLOW UNDERSLAB PIPING TO PASS BELOW THE TOP OF THE WALL FOOTING.
5. AVOID INFLUENCE OF PIPE TRENCH PARALLEL TO WALL FOOTING AND / OR ADJACENT TO COLUMN FOOTING. REFER TO "FOOTING EXCAVATION LIMITS".
6. PROTECT FOOTINGS AND GRADE SLABS FROM FROST HEAVE UNTIL BUILDING IS PERMANENTLY ENCLOSED.
7. BRACE WALLS PLUMB WHICH ARE SUBJECTED TO UNBALANCED BACKFILL UNTIL PERMANENTLY STABILIZED BY STRUCTURE.

CONCRETE

1. ALL CONCRETE WORK SHALL CONFORM TO THE REQUIREMENTS OF ACI 318 "BUILDING CODE REQUIREMENTS FOR STRUCTURAL CONCRETE" AND ACI 301 "STANDARD SPECIFICATIONS FOR STRUCTURAL CONCRETE".
2. CONCRETE SHALL BE NORMAL WEIGHT AND SHALL OBTAIN ULTIMATE 28 DAY COMPRESSIVE STRENGTHS (F'c), AS FOLLOWS:

CONCRETE MATERIAL SCHEDULE (NOTE 11)

BUILDING ELEMENT	DURABILITY REQUIREMENTS CATEGORIES AND CLASSES (NOTE 3) (F)	(S)	(W)	(C)	f'c (psi) 28 DAY STRENGTH	MAX W/C (NOTE 4)	AIR ENTRAINMENT (NOTE 5)	UNIT WEIGHT PCF (NOTE 6)	MAX AGGREGATE (NOTE 7 & 9)	CEMENT (ASTM C150)	CL % (NOTE 10)
SPREAD FOOTINGS AND WALL FOOTINGS	F1	S0	W0	C1	3,500	0.55	4.5	145	1 1/2"	II	0.30
INTERIOR SLABS ON GRADE	F0	S0	W0	C0	3,500	0.50	N/A	145	3/4"	I / II	0.30
INTERIOR COLUMNS, WALLS AND PIERS	F1	S0	W0	C1	4,000	0.50	5.0	145	3/4"	I / II	0.30
EXTERIOR SLABS ON GRADE	F1	S0	W1	C1	3,500	0.55	5.0	145	3/4"	I / II	0.30
EXTERIOR COLUMNS, WALLS AND PIERS	F1	S0	W1	C1	4,000	0.50	5.0	145	3/4"	I / II	0.30
ELEVATED SLABS AND BEAMS	F0	S0	W0	C0	4,000	0.50	N/A	145	3/4"	I / II	1.0

3. THE DURABILITY EXPOSURE CLASS IDENTIFIED BY THE ENGINEER OF RECORD, IN ACCORDANCE WITH ACI 318, FOR EACH MIX DESIGN/BUILDING ELEMENT AND EXPOSURE CLASS, IS BASED ON ASSUMED SEVERITY OF THE ANTICIPATED EXPOSURE. IF THE CONCRETE IS TO BE INSTALLED IN A LOCATION OR CONDITION THAT IS MORE SEVERE THAN THE EXPOSURE IDENTIFIED, THE CONTRACTOR SHALL NOTIFY THE ENGINEER OR ADJUST THE CONCRETE MIX REQUIREMENTS AS REQUIRED PER ACI 318.

   A. EXPOSURE CATEGORIES:
   - (F) FREEZE/THAW
   - (S) SULFATE
   - (W) WATER/PERMEABILITY
   - (C) CORROSION PROTECTION

4. MAX W/C REFERS TO MAXIMUM WATER TO CEMENTITIOUS MATERIALS RATIO. MIXING WATER SHALL CONFORM TO ASTM C1602.
5. TARGET AIR ENTRAINMENT, ±1.5%. ALL EXTERIOR CONCRETE SHALL BE AIR-ENTRAINED. AIR ENTRAINMENT IS OPTIONAL FOR FOOTINGS NOT EXPOSED TO FREEZING.
6. DRY UNIT WEIGHT ±5 PCF. AGGREGATES TO CONFORM TO ASTM C33 FOR NORMAL WEIGHT CONCRETE (NWC).
7. CONCRETE BUILDING ELEMENTS IDENTIFIED WITH EXPOSURE CATEGORY F3 REQUIRE LIMITATIONS ON CEMENTITIOUS MATERIALS AS FOLLOWS:

	MAX % OF TOTAL CEMENTITIOUS MATERIALS BY MASS
• CEMENTITIOUS MATERIAL	
• FLY ASH (ASTM C618)	25
• SLAG CEMENT (ASTM C989)	50
• SILICA FUME (ASTM C1240)	10
• TOTAL FLY ASH, OTHER POZZOLANS AND SILICA FUME	35
• TOTAL FLY ASH, OTHER POZZOLANS, SILICA FUME AND SLAG	50

8. SLABS RECEIVING A HARD TROWEL FINISH SHALL NOT BE AIR-ENTRAINED AND SHALL HAVE A TOTAL AIR CONTENT OF NOT MORE THAN 3%.
9. COMBINED AGGREGATE GRADING SHALL BE AS FOLLOWS:
   - FOR COARSE AGGREGATE WITH 1 1/2" NOMINAL MAXIMUM AGGREGATE SIZE, 8% TO 18% (BY WEIGHT) OF AGGREGATE SHALL BE RETAINED ON EACH SIEVE BELOW THE MAXIMUM AGGREGATE SIZE SIEVE AND ABOVE THE #100 SIEVE.
   - FOR COARSE AGGREGATE WITH 3/4" OR 1" NOMINAL MAXIMUM AGGREGATE SIZE, 8% TO 22% (BY WEIGHT) OF AGGREGATE SHALL BE RETAINED ON EACH SIEVE BELOW THE MAXIMUM AGGREGATE SIZE SIEVE AND ABOVE THE #100 SIEVE.
10. MAX WATER SOLUBLE CHLORIDE ION CONTENT PERCENTAGE, BY WEIGHT OF CEMENT.
11. CONCRETE MIXTURE PROPORTIONS SHALL BE ESTABLISHED IN ACCORDANCE WITH ARTICLE 4.2.3 OF ACI 301 OR BY AN ALTERNATIVE METHOD ACCEPTABLE TO THE ENGINEER OF RECORD. EACH MIX DESIGN SHALL IDENTIFY THE INTENDED LOCATION OF USE.
12. REINFORCING STEEL SHALL BE AS FOLLOWS:

• REINFORCING BARS:	ASTM A615, GRADE 60, DEFORMED
• WELDED WIRE FABRIC:	ASTM A1064, SHEET TYPE ONLY
• WELDABLE REINFORCING BARS:	ASTM A706 LOW ALLOW STEEL REINFORCING BARS, DEFORMED
• DEFORMED BAR ANCHORS (DBA)	ASTM A1064, DEFORMED

   - WELDING PER AWS D1.4 STRUCTURAL WELDING CODE - REINFORCING STEEL

13. MINIMUM CONCRETE COVER OVER REINFORCING SHALL BE UNO:

A. UNFORMED SURFACE CAST AGAINST EARTH	3 IN
B. FORMED SURFACE EXPOSED TO EARTH/WEATHER	2 IN
C. FORMED SLABS AND WALLS NOT EXPOSED TO EARTH/WEATHER FOR #11 AND SMALLER BAR	3/4 IN
D. ALL OTHER FORMED ELEMENTS NOT EXPOSED TO EARTH/WEATHER	1 1/2 IN

ACI 318 LAP LENGTHS

SPLICES IN THE REINFORCING STEEL SHALL BE ONLY AT THE LOCATIONS SHOWN ON THE STRUCTURAL DRAWINGS. LAP SPLICES SHALL BE IN ACCORDANCE WITH ACI 318 CHAPTER 25 AS INDICATED BELOW. TOP BAR LAPS (HORIZONTAL BARS WITH MORE THAN 12" OF CONCRETE CAST BELOW THE BAR) SHALL BE MODIFIED BY A MULTIPLICATION OF 1.3 TIMES THE LENGTHS LISTED IN THE TABLE BELOW. LENGTHS INDICATED IN INCHES.

NORMAL-WEIGHT (145 PCF)

f'c (psi)	#3	#4	#5	#6	#7	#8	#9
3000	21	28	36	43	62	71	80
3500	20	26	33	40	58	66	74
4000	18	25	31	37	54	62	69
5000	17	22	28	33	48	55	62

FIBER REINFORCING

1. SYNTHETIC MACRO-FIBER REINFORCING MAY BE SUBSTITUTED FOR WELDED WIRE FABRIC IN SLAB ON GRADE, AND SHALL CONFORM TO ASTM C1116, TYPE III SYNTHETIC FIBER REINFORCED CONCRETE.

   DOSAGE RATES SHALL BE DETERMINED BY FIBER MANUFACTURER TO PROVIDE FRC EQUIVALENT FLEXURAL STRENGTH (FE,3) EQUAL TO THE PERFORMANCE OF THE REINFORCING STEEL INDICATED FOR EACH SLAB CASE. TESTING SHALL BE PERFORMED IN ACCORDANCE WITH ASTM C1609. DOSAGE SHALL NOT BE LESS THAN 3 LB PER CU YD IN ANY CASE.
2. FIBER SHALL BE ADDED AT THE CONCRETE BATCH PLANT.
3. FIBER SHALL BE INCLUDED IN THE CONCRETE MIX DESIGNS SUBMITTED FOR REVIEW.

FLOWABLE FILL

1. CONTROLLED LOW STRENGTH MATERIAL (CLSM), ALSO REFERRED TO AS FLOWABLE FILL, MAY BE SUBMITTED FOR APPROVAL AS A SUBSTITUTE FOR COMPACTED FILL AT FOUNDATION UNDERCUT LOCATIONS. THE CLSM MIXTURE SHALL BE PROPORTIONED TO PRODUCE AN UNCONFINED COMPRESSIVE STRENGTH OF 100 PSI MINIMUM TO 300 PSI MAXIMUM.

STEEL DECK

1. ALL STEEL DECK WORK SHALL CONFORM TO THE LATEST EDITION OF THE STEEL DECK INSTITUTE (SDI) "DESIGN MANUAL FOR COMPOSITE DECKS, FORM DECKS AND ROOF DECKS", AND AMERICAN IRON AND STEEL INSTITUTE (AISI) "SPECIFICATION FOR THE DESIGN OF COLD FORMED STEEL STRUCTURAL MEMBERS".
2. WELDING SHALL BE IN ACCORDANCE WITH AWS D1.3, "STRUCTURAL WELDING CODE - SHEET STEEL".
3. PERMANENT LOADS SHALL NOT BE SUSPENDED FROM STEEL ROOF DECK UNLESS APPROVED BY ENGINEER OF RECORD.
4. STEEL DECK SHALL BE INSTALLED WITH A MINIMUM OF 3 CONTINUOUS SPANS, UNLESS NOTED OTHERWISE. ANY LOCATIONS NOT MEETING THESE CONDITIONS SHALL BE SPECIFICALLY IDENTIFIED ON THE STEEL DECK SHOP DRAWINGS.
5. REFER TO "STEEL DECK SCHEDULE" FOR DECK TYPES AND FASTENING REQUIREMENTS.

STRUCTURAL STEEL

1. ALL STRUCTURAL STEEL WORK SHALL CONFORM TO THE FOLLOWING AISC DOCUMENTS:
   AISC 360 "SPECIFICATION FOR STRUCTURAL STEEL BUILDINGS"
   AISC 303 "CODE OF STANDARD PRACTICE FOR STEEL BUILDINGS AND BRIDGES"
   RCSC'S "SPECIFICATION FOR STRUCTURAL JOINTS USING HIGH STRENGTH BOLTS"
   AISC 341 "SEISMIC PROVISIONS FOR STRUCTURAL STEEL BUILDINGS"
2. STRUCTURAL STEEL SHALL COMPLY WITH THE FOLLOWING SPECIFICATIONS:

WIDE FLANGE SHAPES AND ANGLES	ASTM A992 (FY=50 KSI)
MISCELLANEOUS SHAPES, PLATES & BARS (TO 8" THICK)	ASTM A36 (FY=36 KSI)
HOLLOW STRUCTURAL SECTIONS (HSS)	
SQUARE & RECTANGLE	ASTM A500, GRADE C (FY=50 KSI)
ROUND	ASTM A500 GRADE C (FY=46 KSI)
HIGH STRENGTH BOLTS (CONVENTIONAL)	ASTM F3125 GRADE A325 OR A490 (TYPE 1)
WASHERS	ASTM F436 (FLAT AND BEVELED)
HEAVY HEX NUTS	ASTM A563
TWIST OFF TENSION CONTROL BOLTS	ASTM F3125 GRADE F1852 OR F2280 (TYPE 1)
COMPRESSIBLE-WASHER DIRECT-TENSION INDICATORS	ASTM F959 (TYPE 325 OR 490)
ANCHOR RODS	ASTM F1554, GRADE 55 INCLUDE SUPPLEMENT S1
WELDING ELECTRODES	E70 (LOW HYDROGEN)
HEADED SHEAR STUDS	AWS D1.1 CLAUSE 9, TYPE B (FY=51 KSI)
THREADED ROD	ASTM A36
CLEVISES	AISI C-1035, ASTM A668, CLASS A
TURNBUCKLES	AISI C-1035, ASTM A668, CLASS C

3. UNLESS NOTED OTHERWISE, CONNECTIONS SHALL BE DESIGNED IN ACCORDANCE WITH AISC MANUAL OF STEEL CONSTRUCTION. AS SIMPLE CONNECTIONS USING ALLOWABLE STRENGTH DESIGN (ASD). CONNECTIONS FOR NON-COMPOSITE BEAMS SHALL BE DESIGNED FOR THE UNIFORM LOAD CAPACITY INDICATED IN THE ALLOWABLE UNIFORM LOAD TABLES, PART 3, OF THE AISC MANUAL.
4. BOLTED JOINTS SHALL BE "SNUG TIGHTENED", UNLESS OTHERWISE INDICATED.
5. WELDING SHALL BE IN ACCORDANCE WITH AWS D1.1 "STRUCTURAL WELDING CODE - STEEL".
6. WHERE STRUCTURAL STEEL IS EXPOSED BELOW GRADE, PROVIDE MINIMUM 3" CONCRETE COVER OR COAT WITH BITUMINOUS MASTIC.
7. STRUCTURAL STEEL EXPOSED TO WEATHER IN THE FINISHED WORK SHALL BE HOT DIPPED GALVANIZED IN ACCORDANCE WITH ASTM A123, UNLESS NOTED OTHERWISE.

STEEL JOISTS

1. ALL STEEL JOIST WORK SHALL CONFORM TO THE LATEST EDITION OF THE STEEL JOIST INSTITUTE (SJI) STANDARD SPECIFICATIONS.
2. STEEL JOISTS SHALL BE DESIGNED USING ALLOWABLE STRENGTH DESIGN (ASD), AND SHALL BE MANUFACTURED WITH STEEL HAVING A MINIMUM YIELD STRENGTH OF 50 KSI.
3. PROVIDE JOIST BRIDGING IN ACCORDANCE WITH SJI SPECIFICATIONS, OSHA REQUIREMENTS, AND AS REQUIRED BY JOIST DESIGN.
4. ROOF JOISTS AND BRIDGING SHALL BE DESIGNED FOR NET UPLIFT. REFER TO DRAWING S0.0.2 FOR DESIGN WIND PRESSURE (ULTIMATE DESIGN PSF).
5. DETAILING AND ERECTION OF OPEN WEB STEEL JOISTS SHALL COMPLY WITH OSHA REQUIREMENTS.
6. STEEL ROOF JOISTS SHALL BE PROVIDED WITH NO CAMBER.
7. DESIGN ALL JOISTS (K, KCS, LH) FOR A 500 LB CONCENTRATED LOAD (SERVICE LOAD) AT ANY ONE PANEL POINT ALONG THE JOIST, UNLESS NOTED OTHERWISE. THIS IS REFERRED TO AS AN "ADD-LOAD."
8. K-SERIES JOISTS SHALL BE DESIGNED FOR ADDITIONAL BENDING STRESSES RESULTING FROM A 200 POUND CONCENTRATED DEAD LOAD LOCATED AT ANY LOCATION ALONG TOP AND BOTTOM CHORD IN ADDITION TO ALL OTHER LOADS. THIS IS REFERRED TO AS A "BEND CHECK."
9. KCS AND LH SERIES JOISTS SHALL BE DESIGNED FOR ADDITIONAL BENDING STRESSES RESULTING FROM A 500 POUND CONCENTRATED DEAD LOAD LOCATED AT ANY LOCATION ALONG TOP AND BOTTOM CHORD IN ADDITION TO ALL OTHER LOADS. THIS IS REFERRED TO AS A "BEND-CHECK".
10. REFER TO "TYPICAL CONCENTRATED LOAD ON STEEL JOIST" DETAIL FOR REQUIREMENTS REGARDING PIPE HANGERS AND OTHER EQUIPMENT LOADS.
11. COORDINATE SUPPORT OF SPRINKLER PIPING, INCLUDING MAINS, WITH JOIST MANUFACTURER. SPRINKLER MANUFACTURER SHALL OBTAIN A LETTER FROM THE JOIST MANUFACTURER VERIFYING THAT THE PIPE HANGER LOCATION AND LOADS HAVE BEEN PROVIDED FOR THEIR USE. THIS LETTER SHALL BE SUBMITTED TO THE ARCHITECT WITH THE SPRINKLER SUBMITTAL PACKAGE. IF LOCATIONS OF THE MAINS ARE ALTERED FROM THE INFORMATION PROVIDED BY THE SPRINKLER MANUFACTURER TO THE JOIST MANUFACTURER, ADDITIONAL FRAMING SHALL BE ADDED TO PROVIDE ADEQUATE SUPPORT FOR THE PIPING LOADS AT NO COST TO THE OWNER.

CONCRETE MASONRY (CMU)

1. ALL MASONRY WORK SHALL CONFORM TO THE REQUIREMENTS OF TMS 402 "BUILDING CODE REQUIREMENTS FOR MASONRY STRUCTURES WITH COMMENTARY" AND TMS 602 "SPECIFICATIONS FOR MASONRY STRUCTURES WITH COMMENTARY".
2. NET AREA COMPRESSIVE STRENGTH OF CONCRETE MASONRY(F'm), SHALL BE 2000 PSI. DETERMINED IN ACCORDANCE WITH THE UNIT STRENGTH METHOD PER TMS 602, UNLESS NOTED OTHERWISE.
3. CONCRETE MASONRY UNITS (CMU) SHALL CONFORM TO ASTM C90, AND SHALL BE MADE WITH LIGHTWEIGHT AGGREGATE.
4. MORTAR FOR CMU SHALL CONFORM TO ASTM C270, TYPE S, UNLESS NOTED OTHERWISE. MORTAR FOR CMU SHALL CONFORM TO ASTM C270, TYPE M (2500 PSI) AT ALL INTERIOR AND EXTERIOR CMU SECURITY WALLS AND PARTITIONS.
5. GROUT SHALL CONFORM TO ASTM C476 AND SHALL BE PROPORTIONED TO OBTAIN MINIMUM ULTIMATE 28 DAY COMPRESSIVE STRENGTH OF 2500 PSI.
6. PLACE GROUT IN ACCORDANCE WITH TMS 402. ALLOW A MINIMUM OF 24 HOURS FOR MASONRY TO SET PRIOR TO PLACING GROUT. HIGH LIFT GROUTING IS PROHIBITED.
7. FILL COLLAR JOINTS OF COMPOSITE WALLS SOLID WITH MORTAR AS THE WALLS PROGRESS. BOND WYTHES OF COMPOSITE WALLS TOGETHER USING HORIZONTAL JOINT REINFORCING @ 16" ON CENTER, UNLESS NOTED OTHERWISE.
8. PROVIDE VERTICAL REINFORCING STEEL OF SIZE AND SPACING INDICATED. LAP SPLICE LENGTHS SHALL BE AS FOLLOWS:

#4 BAR AND SMALLER	26 INCHES
#5 BAR	34 INCHES
#6 BAR	38 INCHES
#7 BAR	45 INCHES

9. PROVIDE POSITIONERS TO HOLD VERTICAL WALL REINFORCING STEEL IN PROPER ALIGNMENT.
10. REINFORCING STEEL SHALL COMPLY WITH ASTM A615, GRADE 60.
11. DO NOT PLACE CONDUIT IN CELLS CONTAINING STRUCTURAL REINFORCING.
12. NO SWITCHES OR BOXES WITHIN 20 INCHES OF A DOOR JAMB.
13. REINFORCING AND CONDUIT SHALL BE SEPARATED A MINIMUM OF 1 INCH WHEN THEY INADVERTENTLY OCCUR WITHIN THE SAME CMU CELL.
14. MASONRY WALLS OF HOLLOW UNITS WHICH CHANGE THICKNESS SHALL HAVE A CONTINUOUS GROUT FILLED COURSE BELOW THE TRANSITION IF WALL THICKNESS IS GREATER ABOVE THE TRANSITION, THE COURSE ABOVE THE T

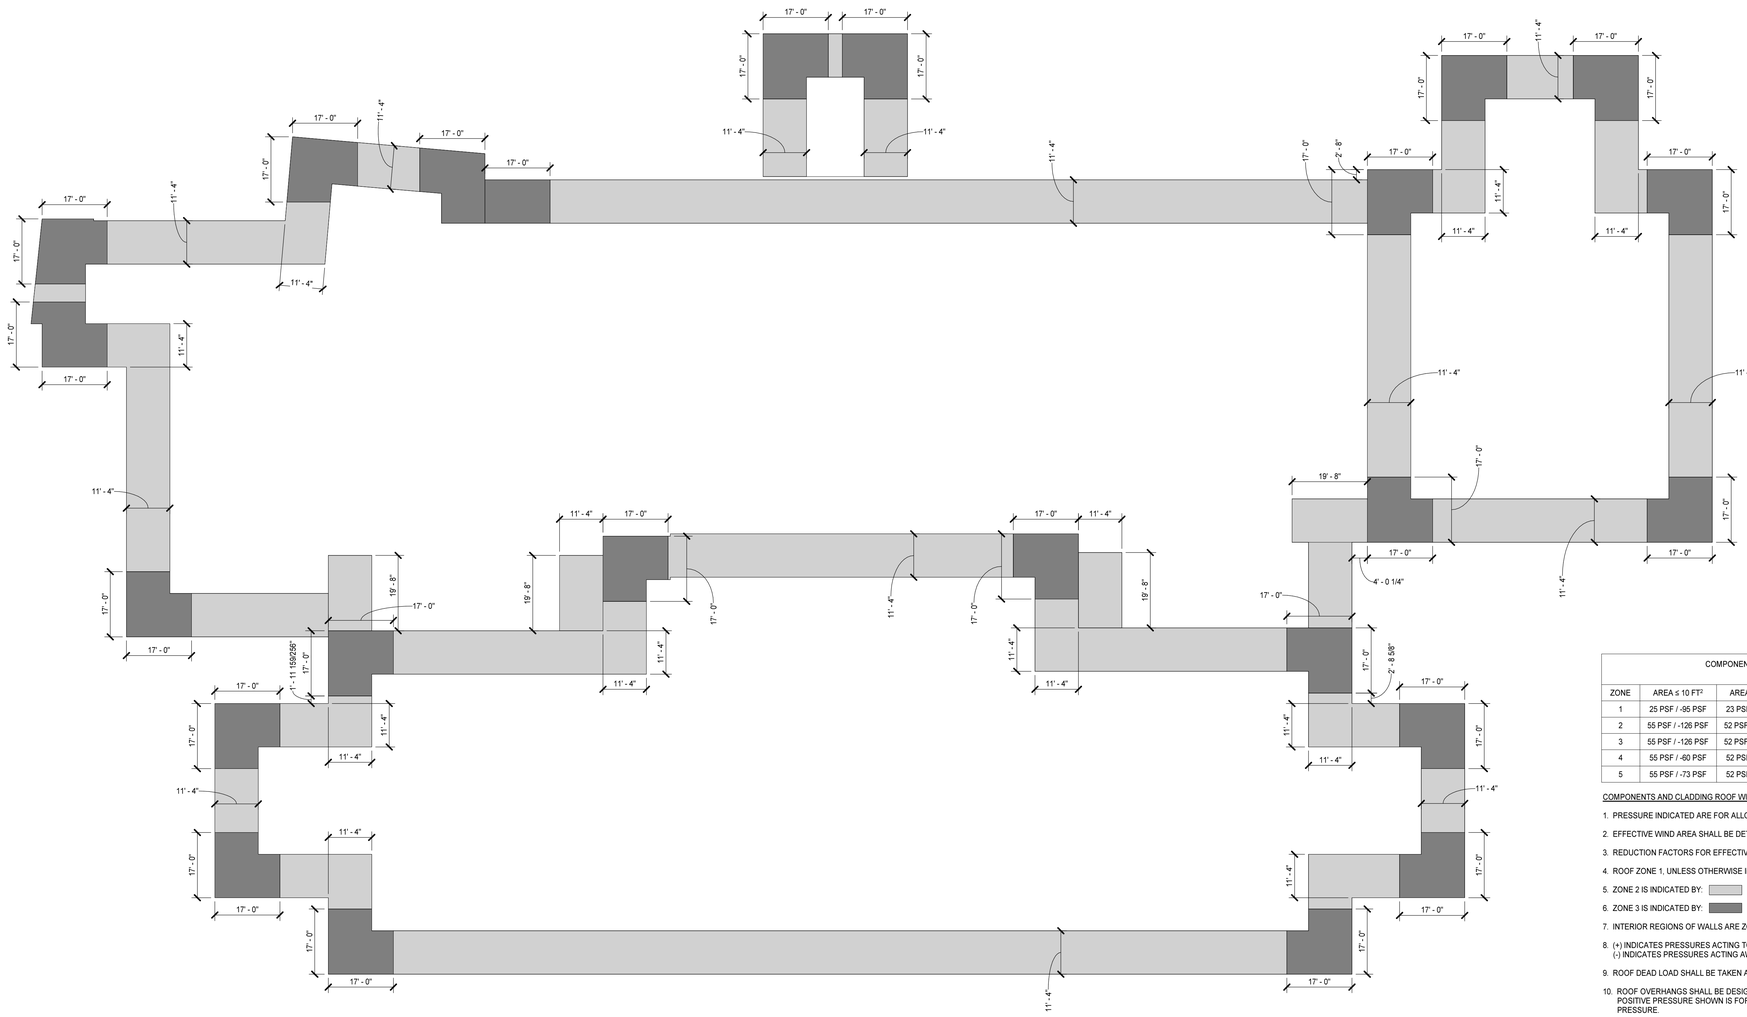

COMPONENTS AND CLADDING ROOF WIND PRESSURE DIAGRAM

NO SCALE

COMPONENTS AND CLADDING DESIGN WIND PRESSURE
(ULTIMATE DESIGN PSF)

ZONE	AREA ≤ 10 FT²	AREA ≤ 25 FT²	AREA ≤ 50 FT²	AREA ≤ 100 FT²	OVERHANGS
1	25 PSF / -95 PSF	23 PSF / -87 PSF	21 PSF / -81 PSF	20 PSF / -75 PSF	-95 PSF
2	55 PSF / -126 PSF	52 PSF / -115 PSF	49 PSF / -107 PSF	47 PSF / -99 PSF	-126 PSF
3	55 PSF / -126 PSF	52 PSF / -115 PSF	49 PSF / -107 PSF	47 PSF / -99 PSF	-126 PSF
4	55 PSF / -60 PSF	52 PSF / -56 PSF	49 PSF / -54 PSF	47 PSF / -52 PSF	N/A
5	55 PSF / -73 PSF	52 PSF / -67 PSF	49 PSF / -62 PSF	47 PSF / -57 PSF	N/A

COMPONENTS AND CLADDING ROOF WIND PRESSURE DIAGRAM NOTES:

1. PRESSURE INDICATED ARE FOR ALLOWABLE STRESS DESIGN PER ASCE 7-16.
2. EFFECTIVE WIND AREA SHALL BE DETERMINED IN ACCORDANCE WITH ASCE 7-16.
3. REDUCTION FACTORS FOR EFFECTIVE WIND AREAS ARE ALLOWED AS DEFINED BY TABLE 30.6.2 OF ASCE 30.6.2 OF ASCE 7-16.
4. ROOF ZONE 1, UNLESS OTHERWISE INDICATED.
5. ZONE 2 IS INDICATED BY:
6. ZONE 3 IS INDICATED BY:
7. INTERIOR REGIONS OF WALLS ARE ZONE 4 AND CORNER REGIONS OF WALLS ARE ZONE 5.
8. (+) INDICATES PRESSURES ACTING TOWARDS ROOF (INWARDS).
   (-) INDICATES PRESSURES ACTING AWAY FROM ROOF (OUTWARDS).
9. ROOF DEAD LOAD SHALL BE TAKEN AS 10 PSF FOR UPLIFT RESISTANCE.
10. ROOF OVERHANGS SHALL BE DESIGNED FOR THE OVERHANGS PRESSURE FOR THE ZONE IN WHICH THEY ARE LOCATED. POSITIVE PRESSURE SHOWN IS FOR THE ROOF. SOFFITS SHALL BE DESIGNED FOR THE CORRESPONDING WALL POSITIVE PRESSURE.

MOSELEYARCHITECTS
6210 ARDREY KELL ROAD • THE HUB AT WAVERLY, SUITE 425 • CHARLOTTE, NC 28277
PHONE (704) 540-3755 FAX (704) 540-3754
MOSELEYARCHITECTS.COM

PROGRESS
PRINT NOT FOR CONSTRUCTION

GEORGETOWN COUNTY DETENTION CENTER

GEORGETOWN COUNTY
2934 BROWNS FERRY RD, GEORGETOWN, SC 29440

PROJECT NO: 611315
DATE: FEBRUARY 26, 2024

REVISIONS	
DATE	DESCRIPTION

COMPONENTS AND CLADDING DESIGN WIND PRESSURE

S0.0.2

2/26/2024 4:50:48 PM

Inspections & Testing	Continuous	Periodic	Y / N	Reference Standard or Compliance Document	Agent
Inspection Agents					
1. Special Inspector of Record (SIOR):					
2. Structural Engineer of Record (SEOR): Moseley Architects					
3. Steel Fabricator's Quality Control Inspector:					
4. Structural Observer:					
Inspection Agents					
O – Observe – The inspector shall observe these items on a regular basis.					
P – Perform – These tasks shall be performed for each welded or bolted joint.					
1704.2.4 Report Requirement					
Special Inspector to keep record of special inspections and furnish inspection reports to the building official and to the Registered Design Professional in Responsible Charge.	●		Y	IBC 1704.2.4	1
1704.2.5 Inspection of Fabricated Items					
Work done in fabricator shop requires special inspection unless the fabricator is registered and approved in accordance with 1704.2.5.1. Where fabricator is approved, **provide fabricator certification document.**		●	Y	1704.2.5	1, 3
At completion of fabrication, submit certificate of compliance to building official stating the work was performed in accordance with the approved construction documents.		●	Y	1704.2.5.1	1
1704.4 Contractor Responsibility					
Each contractor responsible for the construction of a main wind- or seismic force resisting system, designated seismic system or a wind- or seismic-resisting component listed in the statement of special inspections shall submit a written statement of responsibility.		●	Y	1704.4	
1704.5 Submittals to the Building Official					
Certificates of compliance for the fabrication of structural, load-bearing or lateral load-resisting members or assemblies on the premises of a registered and approved fabricator in accordance with 1704.2.5.1.	●		Y	1704.5 1704.2.5.1	2, 3
Certificates of compliance for the seismic qualification of nonstructural components, supports and attachments in accordance with Section 1705.14.2.	●		Y	1704.5 1705.14.2	2, 3
Certificates of compliance for designated seismic systems in accordance with Section 1705.14.3.	●		Y	1704.5 1705.14.3	2, 3
Reports of preconstruction tests for shotcrete in accordance with ACI 318.		●	N	1704.5 ACI 318	1, 2
Certificates of compliance for open web steel joists and joist girders in accordance with Section 2207.5.	●		Y	1704.5 2207.5	2, 3
Reports of material properties verifying compliance with the requirements of AWS D1.4 for weldability as specified in Section 26.6.4. of ACI 318 for reinforcing bars in concrete complying with a standard other than ASTM A 706 that are to be welded.	●		Y	1704.5 AWS D1.4 26.6.4 of ACI 318 ASTM A 706	1, 2
Reports of mill tests in accordance with Section 20.2.2.5 of ACI 318 for reinforcing bars complying with ASTM A 615 and used to resist earthquake-induced flexural or axial forces in the special moment frames, special structural walls or coupling beams connecting special structural walls of seismic force-resisting systems in structures assigned to Seismic Design Category B, C, D, E, or F	●		N	1704.5 20.2.2.5 of ACI 318 ASTM A 615	2, 3
1704.6 Structural Observation					
The owner shall employ a registered design professional to perform structural observation. Prior to commencement of observation, the structural observer shall submit to the building official a written statement identifying frequency and extent of structural observations.					
1. Structural observations for structures		●	Y	1704.6.1	4

Inspections & Testing	Reference Standard or Compliance Document	Agent	
1705.2 Steel Construction			
Structural Steel inspections and non-destructive testing shall be in accordance with the quality assurance inspection requirements of AISC 360-16.	1705.2.1 AISC 360-16		
QC inspection tasks shall be performed by fabricator's or erector's Quality Control Inspector (Agent 3), as applicable, in accordance with sections N5.4, N5.6, and N5.7. QA inspection tasks shall be performed by the Quality Assurance Inspector (Agent 1), in accordance with section N5.4, N5.6, and N5.7.			
Prior to Welding (AISC 360-16 Table N5.4-1)		QC	QA
Welder qualification records and continuity records		P	O
Welding procedure specifications (WPSs) available		P	P
Manufacturer certifications for welding consumables		P	P
Material identification (type/grade)		O	O
Welder identification system		O	O
Fit-up of groove welds (including joint geometry)		O	O
a. Joint preparation			
b. Dimensions (alignment, root opening, root face, bevel)			
c. Cleanliness (condition of steel surfaces)			
d. Tacking (tack weld quality and location)			
e. Backing type and fit (if applicable)			
Configuration and finish of access holes		O	O
Fit-up of fillet welds		O	O
a. Dimensions (alignment, gaps at root)			
b. Cleanliness (condition of steel surfaces)			
c. Tacking (tack weld quality and location)			
Check welding equipment		O	-
During Welding (AISC 360-16 Table N5.4-2)		QC	QA
Control and handling of welding consumables		O	O
a. Packaging			
b. Exposure control			
No welding over cracked tack welds		O	O
Environmental conditions		O	O
a. Wind speed within limits			
b. Precipitation and temperature			
WPS followed		O	O
a. Settings on welding equipment			
b. Travel speed			
c. Selected welding materials			
d. Shielding gas type/flow rate			
e. Preheat applied			
f. Interpass temperature maintained (min. /max.)			
g. Proper position (F, V, H, OH)			
Welding techniques		O	O
a. Interpass and final cleaning			
b. Each pass within profile limitations			
c. Each pass meets quality requirements			
Placement and installation of steel headed stud anchors		P	P

Inspections & Testing	Reference Standard or Compliance Document	Agent	
After Welding (AISC 360-16 Table N5.4-3)		QC	QA
Welds cleaned		O	O
Size, length and location of welds		P	P
Welds meet visual acceptance criteria		P	P
a. Crack prohibition			
b. Weld/base-metal fusion			
c. Crater cross section			
d. Weld profiles			
e. Weld size			
f. Undercut			
g. Porosity			
Arc strikes		P	P
k-area		P	P
Weld across holes in rolled heavy shapes and built-up heavy shapes		P	P
Backing removed and weld tabs removed (if required)		P	P
Repair activities		P	P
Document acceptance or rejection of welded joint or member		P	P
No prohibited welds have been added without the approval of the EOR.		O	O
Nondestructive Testing (AISC 360-16 Section N5.5)		QC	QA
Risk Category II Structures - Perform Ultrasonic Testing on 10% of CJP groove welds in butt, T- and corner joints subject to transversely applied tension loading, in materials 5/16 in. thick or greater.		P	P
Risk Category III or IV Structures - Perform Ultrasonic Testing on all CJP groove welds subject to transversely applied tension loading in butt, T- and corner joints, in materials 5/16 in. thick or greater.		P	P
Access Holes – Perform Magnetic Particle Testing or Liquid Penetrant Testing when the flange thickness exceeds 2 in. for rolled shapes, or when the web thickness exceeds 2 in. for built-up shapes.		P	P
Welded Joints Subject to Fatigue		P	P
Prior to Welding (AISC 341-16 Table J6.1)		QC	QA
Visual inspection tasks prior to welding			
Material identification (type/grade)		O	O
Welder identification system		O	O
Fit-up of groove welds (including joint geometry)		P/O**	O
a. Joint preparation			
b. Dimensions (alignment, root opening, root face, bevel)			
c. Cleanliness (condition of steel surfaces)			
d. Tacking (tack weld quality and location)			
e. Backing type and fit (if applicable)			
Configuration and finish of access holes		O	O
Fit-up of fillet welds		P/O**	O
a. Dimensions (alignment, gaps at root)			
b. Cleanliness (condition of steel surfaces)			
c. Tacking (tack weld quality and location)			

**Following performance of this inspection task for ten welds to be made by a given welder, with the welder demonstrating understanding of requirements and possession of skills and tools to verify these items, the Perform designation of this task shall be reduced to Observe, and the welder shall perform this task. Should the Inspector determine that the welder has discontinued performance of this task, the task shall be returned to Perform until such time as the Inspector has re-established adequate assurance that the welder will perform the inspection tasks listed.

During Welding (AISC 341-16 Table J6.2)		QC	QA
Visual inspection tasks during welding			
WPS followed		O	O
a. Settings on welding equipment			
b. Travel speed			
c. Selected welding materials			
d. Shielding gas type/flow rate			
e. Preheat applied			
f. Interpass temperature maintained (min. /max.)			
g. Proper position (F, V, H, OH)			
h. Intermix of filler metals avoided unless approved			
Use of qualified welders		O	O
Control and handling of welding consumables		O	O
a. Packaging			
b. Exposure control			
Environmental conditions		O	O
a. Wind speed within limits			
b. Precipitation and temperature			
Welding techniques		O	O
a. Interpass and final cleaning			
b. Each pass within profile limitations			
c. Each pass meets quality requirements			
No welding over cracked tacks		O	O
After Welding (AISC 341-16 Table J6.3)		QC	QA
Visual inspection tasks after welding			
Welds cleaned		O	O
Size, length and location of welds		P	P
Welds meet visual acceptance criteria		P	P
a. Crack prohibition			
b. Weld/base-metal fusion			
c. Crater cross section			
d. Weld profiles			
e. Weld size			
f. Undercut			
g. Porosity			
*k-area		P	P
Placement of reinforcing or contouring fillet welds (if required)		P	P
Backing removed, weld tabs removed and finished, and fillet welds added (if required)		P	P
Repair activities		P	P

* When welding doubler plates, continuity plates, or stiffeners has been performed in the k-area, visually inspect web k-area for cracks within 3 in. (75 mm) of the weld. The visual inspection shall be performed no sooner than 48 hours following completion of the welding.

Prior to Bolting (AISC 360-16 Table N5.6-1)		QC	QA
Manufacturer's certifications available for fastener materials		O	O
Fasteners marked in accordance with ASTM requirements		O	O
Correct fasteners selected for the joint detail (grade, type, bolt length if threads are to be excluded from shear plane)		O	O
Correct bolting procedure selected for joint detail		O	O
Connecting elements, including the appropriate faying surface condition and hole preparation, if specified, meet applicable requirements		O	O
Pre-installation verification testing by installation personnel observed and documented for fastener assemblies and methods used (Not required for Snug Tight bolts)		P	O
Protected storage provided for bolts, nuts, washers and other fastener components		O	O

Inspections & Testing	Reference Standard or Compliance Document	Agent	
During Bolting (AISC 360-16 Table N5.6-2)		QC	QA
These inspections are not required for snug-tight joints. *These inspections are not required for pretensioned joints and slip-critical joints, when the installer is using the turn-of-nut method with matchmarking techniques, the direct-tension-indicator method, or the twist-off-type tension control bolt method.*			
Fastener assemblies, placed in all holes and washers and nuts are positioned as required		O	O
Joint brought to the snug-tight condition prior to the pretensioning operation		O	O
Fastener component not turned by the wrench prevented from rotating		O	O
Fasteners are pretensioned in accordance with the RCSC Specification, progressing systematically from the most rigid point toward the free edges		O	O
After Bolting (AISC 360-16 Table N5.6-3)		QC	QA
Document acceptance or rejection of bolted connections		P	P
Other Inspection Tasks (AISC 360-16 Section N5.8)		QC	QA
Verify compliance of fabricated steel with the details shown on the approved shop drawings.		P	
Verify compliance of the erected steel frame with the field installed details shown on the approved erection drawings, including braces, stiffeners, member locations and joint details.		P	
Anchor rods and other embedment supporting structural steel		P	
a. Verify the diameter, grade, type and length of the anchor rod or embedded item.		P	
b. Verify the extent or depth of embedment into the concrete.		P	
Reduced Beam Sections (RBS) requirements, if applicable (ref: AISC 341-16)		P	
a. Contour and finish		P	
b. Dimensional tolerances		P	
Protected zone—no holes and unapproved attachments made by fabricator or erector; as applicable (ref: AISC 341-16)		P	
H-piles - Protected zone—no holes and unapproved attachments made by the responsible contractor, as applicable (ref: AISC 341-16)		P	

Inspections & Testing	Continuous	Periodic	Y / N	Reference Standard or Compliance Document	Agent
1705.2.2 Cold-Formed Steel Deck					
Special inspections in accordance with SDI QA/QC-2017 Standard for Quality control and Quality assurance for Installation of Steel Deck.		●	Y	1705.2.2	2
1705.2.3 Open-Web Steel Joists and Joist Girders					
Installation of open-web steel joists and joist girders		●	Y	Table 1705.2.3	1
a. End connections – welding or bolted					
b. Bridging – horizontal or diagonal					
i. Standard bridging					
ii. Bridging that differs from the SJI specifications listed in Section 2207.1					
1705.3 Concrete Construction					
Inspect reinforcing steel, including prestressing tendons, and verify placement.		●	Y	Table 1705.3	1
Inspect reinforcing bar welding					1
a. Verify weldability of reinforcing bars other than ASTM A 706		●	Y		
b. Inspect single-pass fillet welds, maximum 5/16"		●	N		
c. Inspect all welds	●		N		
Inspect anchors cast in concrete.		●	Y		1
Inspect anchors post-installed in hardened concrete members.	●		Y		1
a. Adhesive anchors installed in horizontally or upwardly inclined orientation to resist sustained tension loads.	●		Y		
b. Mechanical anchors and adhesive anchors not defined above		●	Y		
Verify use of approved design mix.		●	Y		1
Prior to placement, fabricate specimens for strength tests, perform slump and air content tests, and determine the temperature of the concrete.	●		Y		1
Inspect concrete and shotcrete placement for proper application techniques.	●		Y		1
Inspect for maintenance of specified curing temperature and techniques.		●	Y		1
Inspect prestressed concrete for:					1
a. Application of prestressing forces	●		N		
b. Grouting of bonded prestressing tendons in the seismic-force-resisting system.	●		N		
Inspect erection of precast structural members.		●	N		1
For precast concrete diaphragm connections or reinforcement at joints classified as moderate or high deformability elements (MDE or HDE) in structures assigned to Seismic Design Category C, D, E, or F, inspect such connections and reinforcement in the field for:					1
a. Installation of the embedded parts	●		N		1
b. Completion of the continuity of reinforcement across joints	●		N		1
c. Completion of connections in the field	●		N		1
Inspect installation tolerances of precast concrete diaphragm connections for compliance with ACI 550.5.		●	N		1
Verify in-situ concrete strength, prior to stressing of tendons in post-tensioned concrete and prior to removal of shores and forms from beams and structural slabs.		●	N		1
Inspect formwork for shape, location, and dimensions of the concrete member being formed.		●	Y		1

Inspections & Testing	Frequency: Level 2	Frequency: Level 3	Reference Standard or Compliance Document: TMS 402	Reference Standard or Compliance Document: TMS 602	Agent
1705.4 Masonry Construction					
As masonry construction begins, verify that the following are in compliance:					
a. Portions of site-prepared mortar	P	--		Art 2.1, 2.6 A, & 2.6 C	1
b. Grade, type, and size of reinforcement, connectors, anchor bolts, and anchorages	P	--		Art. 3.4 & 3.6 A	1
c. Sample panel construction	P	--		Art. 1.6D	1
Prior to grouting, verify that the following are in compliance:					
a. Grout space	P	--		Art. 3.2 D & 3.2 F	1
b. Placement of reinforcement, connectors, and anchor bolts	P	--	Sec. 6.1, 6.3.1, 6.3.6, & 6.3.7	Art. 3.2 E & 3.4	1
c. Portions of site prepared grout	P	--		Art. 2.6 B & 2.4 G.1.b	1
Verify compliance with the following during construction:					
a. Materials and procedures with the approved submittals	P	--		Art. 1.5	1
b. Placement of masonry units and mortar joint construction	P	--		Art. 3.3 B	1
c. Size and location of structural members	P	--		Art. 3.3 F	1
d. Type, size, and location of anchors, including other details of anchorage of masonry to structural members, frames, or other construction	P	--	Sec. 1.2.1(e), 6.2.1, & 6.3.1		1
e. Preparation, construction, and protection of masonry during cold weather (temp below 40°F) or hot weather (temp above 90 °F)	P	--		Art. 1.8 C & 1.8 D	1
f. Observe preparation of grout specimens, mortar specimens, and/or prisms	P	--		Art. 1.4 B.2a.3, 1.4 B.2.b.3, 1.4 B.2.c.3, 1.4 B.3, & 1.4 B.4	1

Inspections & Testing	Continuous	Periodic	Y / N	Reference Standard or Compliance Document	Agent
1705.6 Soils					
Verify materials below shallow foundations are adequate to achieve the required bearing capacity.		●	Y	Table 1705.6	1
Verify excavations are extended to proper depth and have reached proper material.		●	Y		1
Perform classification and testing of compacted fill materials.		●	Y		1
During fill placement, verify use of proper materials and procedures in accordance with the provisions of the approved geotechnical report. Verify densities and lift thicknesses during placement and compaction of compacted fill.	●		Y		1
Prior to placement of controlled fill, observe subgrade and verify that site has been prepared properly.		●	Y		1
1705.12 Wind Resistance					
Provide inspections when required by 1705.12.		●	Y		1, 2
a. Structural wood				1705.12.1	
b. CFS light frame construction				1705.12.2	
c. Wind resisting components				1705.12.3	
1705.13 Seismic Resistance					
Provide inspections when required by 1705.13.		●	Y		1, 2
a. Structural steel				1705.13.1	
b. Structural wood				1705.13.2	
c. CFS light frame construction				1705.13.3	
d. Designated seismic systems				1705.13.4	
e. Architectural components				1705.13.5	
f. Plumbing, Mechanical, Electrical components				1705.13.6	
g. Storage Racks				1705.13.7	
h. Seismic Isolation Systems				1705.13.8	
i. Cold-formed Steel Special Bolted Moment Frames				1705.13.9	
1705.14 Testing and Qualification for Seismic Resistance					
Test and qualify seismic resistance in accordance with 1705.14 and the project specifications.		●	Y		1, 2
a. Structural Steel				1705.14.1	
b. Non-Structural Components				1705.14.2	
c. Designated Seismic Systems				1705.14.3	
d. Seismic Isolation Systems				1705.14.4	
1705.15 Sprayed Fire-Resistant Materials (SFRM)					
Inspect sprayed fire-resistant materials in accordance with 1705.15 and the project specifications.		●	Y		1
a. Condition of substrate					
b. Thickness of application					
c. Density					
d. Bond strength adhesion/cohesion					
e. Condition of finished application					
1705.16 Mastic and Intumescent Fire-Resistant Coatings					
Perform inspections in accordance with AWCI 12-B and 1705.16.		●	Y	AWCI 12-B	1
1705.17 Exterior Insulation and Finish Systems (EIFS)					
Perform inspections in accordance with project specifications and 1705.17		●	N		1
1705.18 Fire-resistant Penetrations and Joints					
Perform inspections in accordance with project specifications and 1705.18.		●	Y	1705.18.1, 1705.18.2	1, 2
1705.19 Smoke Control					
Perform testing in accordance with project specifications and 1705.19.		●	Y		1

MOSELEYARCHITECTS
6210 ARDREY KELL ROAD • THE HUB AT WAVERLY, SUITE 425 • CHARLOTTE, NC 28277
PHONE (704) 540-3755 FAX (704) 540-3754
MOSELEYARCHITECTS.COM

PROGRESS PRINT NOT FOR CONSTRUCTION

GEORGETOWN COUNTY DETENTION CENTER

GEORGETOWN COUNTY
2934 BROWNS FERRY RD, GEORGETOWN, SC 29440

PROJECT NO: 611315
DATE: FEBRUARY 26, 2024

REVISIONS	
DATE	DESCRIPTION

SCHEDULE OF SPECIAL INSPECTIONS - 2021 IBC

S0.0.3

2/26/2024 4:50:52 PM

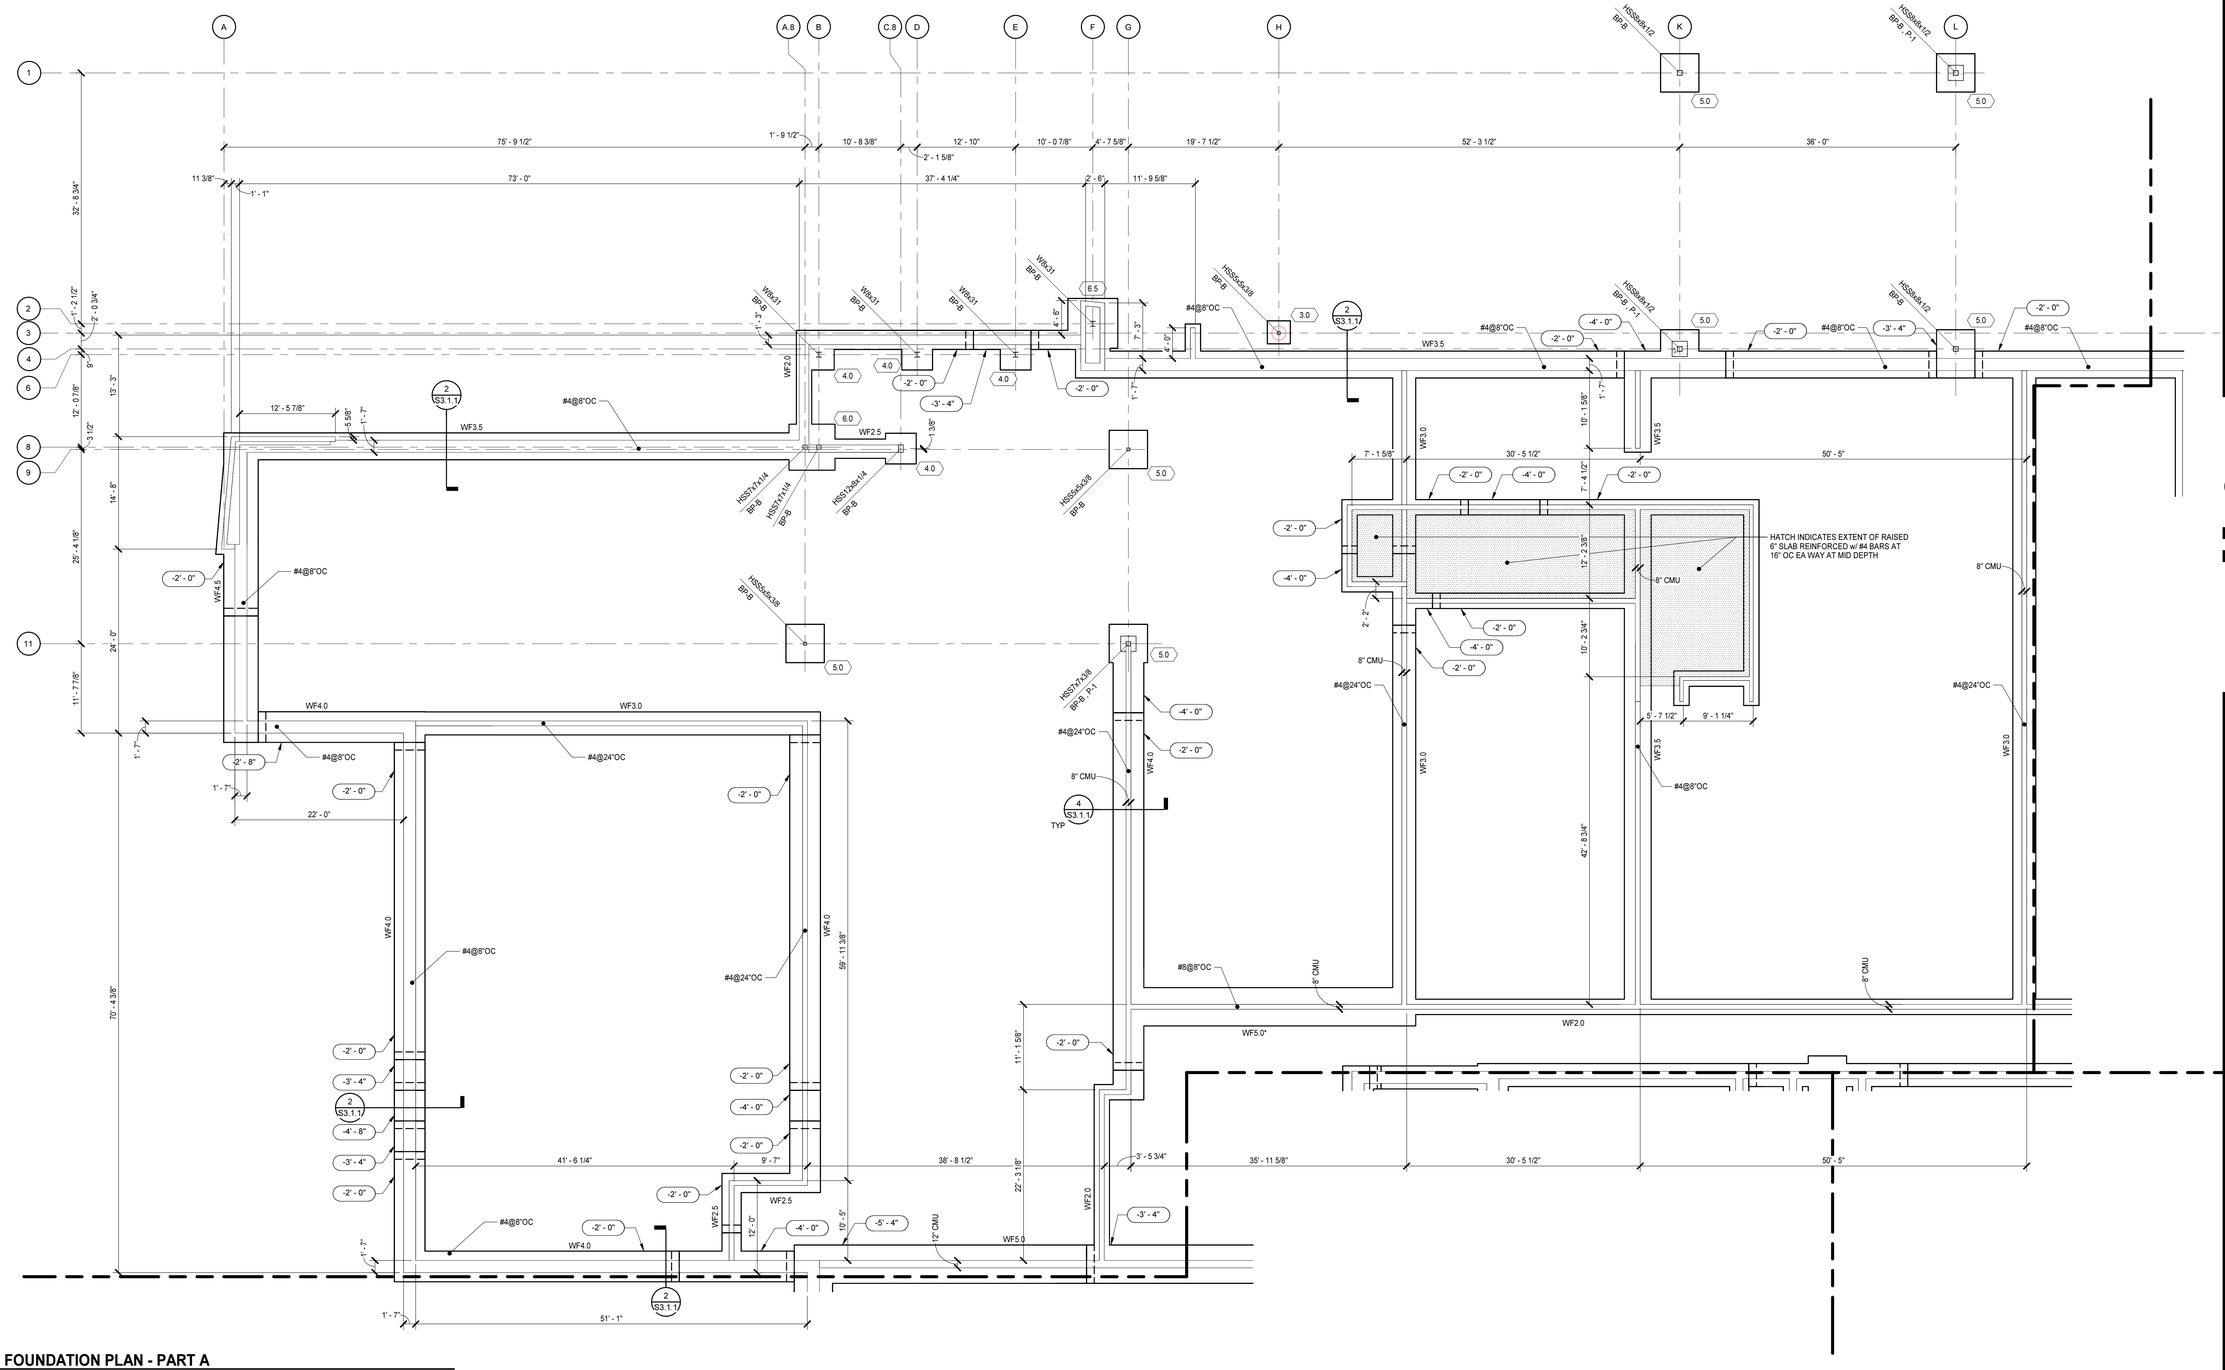

N

FOUNDATION PLAN - PART A

1/8" = 1'-0"

FOUNDATION PLAN NOTES:

1. FINISHED FIRST FLOOR ELEVATION = 20.50' = REFERENCE DATUM EL (+0'-0"). ALL STRUCTURAL ELEVATIONS INDICATED ARE REFERENCED FROM THIS ELEVATION, UNO.
2. FLOOR CONSTRUCTION SHALL BE 4" NORMAL WEIGHT CONCRETE SLAB ON GRADE REINFORCED WITH 6x6-W2.9xW2.9 WWF (AT 1" FROM TOP OF SLAB) OVER VAPOR BARRIER OVER 6" GRANULAR BASE COURSE, UNO. CELLS AREAS SHALL BE 5" CONCRETE THICKNESS.
3. BASE COURSE SHALL BE A CLEAN, DENSELY-GRADED "CRUSHER RUN" MATERIAL WITH A BALANCED FINE CONTENT, SUCH AS NCDOT ABC STONE. THE BASE COURSE SHALL BE COMPACTED AND SHALL BE FINISHED TO A FLAT, SMOOTH, LOW-FRICTION SURFACE. COMPACTION SHALL BE MONITORED BY THE ON-SITE TESTING AGENCY. OPEN GRADED STONE, SUCH AS #57 STONE, IS NOT ACCEPTABLE.
4. TOP OF ALL FOOTINGS SHALL BE (-2'-0"), UNO.
5. ALL INTERIOR WALL FOOTINGS SHALL BE WF2.0, UNO. ALL EXTERIOR WALL FOOTINGS SHALL BE WF2.5, UNO.
6. COORDINATE FOOTING STEPS WITH ALL UNDERSLAB UTILITIES. REFER TO FOUNDATION NOTE #4 ON DRAWING S0.0.1.
7. REFER TO DRAWING S0.0.1 FOR GENERAL NOTES, PLAN LEGEND, AND STRUCTURAL ABBREVIATIONS.
8. REFER TO DRAWINGS S3.0.1 AND S3.0.2 FOR TYPICAL FOUNDATION DETAILS AND SCHEDULES.
9. INTERIOR CMU BEARING WALLS SHALL BE REINFORCED WITH #4 BARS AT 24" OC UNO. INTERIOR CMU PARTITION WALLS, 6" AND LARGER SHALL BE REINFORCED W/ #4 AT 24" OC AND SHALL BE DOWELLED INTO THE SLAB IN ACCORDANCE WITH THE THICKENED SLAB ON GRADE DETAILS ON S3.02.
10. EXTERIOR CMU WALLS SHALL BE REINFORCED WITH #4 BARS AT 8" OC UNO. IN ADDITION TO THE REINFORCING INDICATED ABOVE FOR STRUCTURAL ADEQUACY, WALL REINFORCING SHALL ALSO INCLUDE THE SECURITY REINFORCING INDICATED ON G1.1. THE ADDITIONAL SECURITY WALL REINFORCING DOES NOT REQUIRE FOOTING DOWELS, HOWEVER, SECURITY WALL REINFORCING SHALL EXTEND TO THE TOP OF THE FOOTING.

AGGREGATE PIER SOIL REINFORCEMENT NOTES:

1. FOUNDATIONS FOR COLUMNS AND WALLS ARE TO BE SUPPORTED ON CONTROLLED COMPACTED FILL SUPPORTED ON SUBGRADE SOILS IMPROVED BY THE INSTALLATION OF AGGREGATE PIER SOIL REINFORCEMENT. FOUNDATIONS ARE DESIGNED TO BEAR ON THIS CONTROLLED COMPACTED FILL WITH AN ALLOWABLE SOIL BEARING CAPACITY OF 2,000 PSF.
2. THE SYSTEM SHALL BE DESIGNED TO LIMIT TOTAL SETTLEMENT OF FOUNDATION ELEMENTS TO A MAXIMUM OF 1 INCH AND TO LIMIT DIFFERENTIAL SETTLEMENT OF FOUNDATION ELEMENTS BETWEEN COLUMNS TO A MAXIMUM OF 1/2 INCH.
3. PRIOR TO BIDDING, THE DESIGNER / INSTALLER SHALL REVIEW THE FOUNDATION SIZES INDICATED ON THE CONTRACT DOCUMENTS. ANY FOUNDATIONS REQUIRING AN INCREASE IN SIZE TO ACCOMMODATE AGGREGATE PIER LAYOUT BY THE DESIGNER / INSTALLER SHALL BE NOTED, AND THE BID SHALL INCLUDE THE COST FOR THE LARGER FOUNDATIONS.
4. DESIGN AND INSTALLATION OF AGGREGATE PIER SOIL REINFORCEMENT SHALL BE PERFORMED IN ACCORDANCE WITH SPEC SECTION 316300, AGGREGATE PIER SOIL REINFORCEMENT.
5. SUBMIT DESIGN CALCULATIONS AND CONSTRUCTION DRAWINGS FOR THE AGGREGATE PIER SOIL REINFORCEMENT SYSTEM, SEALED AND SIGNED BY A PROFESSIONAL ENGINEER LICENSED IN THE STATE OF SOUTH CAROLINA.
6. PRIOR TO ANY EXCAVATIONS TAKING PLACE AFTER AGGREGATE PIERS HAVE BEEN INSTALLED, CHECK THE PROXIMITY OF THE EXCAVATION TO ANY PIER AND VERIFY THAT THE INTEGRITY OF THE PIER IS MAINTAINED. COORDINATE AGGREGATE PIER DESIGN AND INSTALLATION WITH UNDERGROUND UTILITIES.
7. UNDERCUT AND REPLACEMENT OF EXISTING FILL SOILS MAY BE REQUIRED AT SOIL SUPPORTED FOUNDATIONS AT THE DIRECTION OF THE ON-SITE GEOTECHNICAL ENGINEER.

0' 2' 4' 8' 16'
1/8" = 1'-0"

A B D C

N KEY PLAN

MOSELEYARCHITECTS
6210 ARDREY KELL ROAD • THE HUB AT WAVERLY, SUITE 425 • CHARLOTTE, NC 28277
PHONE (704) 540-3755 FAX (704) 540-3754
MOSELEYARCHITECTS.COM

PROGRESS PRINT NOT FOR CONSTRUCTION

GEORGETOWN COUNTY DETENTION CENTER

GEORGETOWN COUNTY
2934 BROWNS FERRY RD, GEORGETOWN, SC 29440

PROJECT NO: 611315
DATE: FEBRUARY 26, 2024

REVISIONS	
DATE	DESCRIPTION

FOUNDATION PLAN - PART A

S1.1.1

2/26/2024 4:50:52 PM

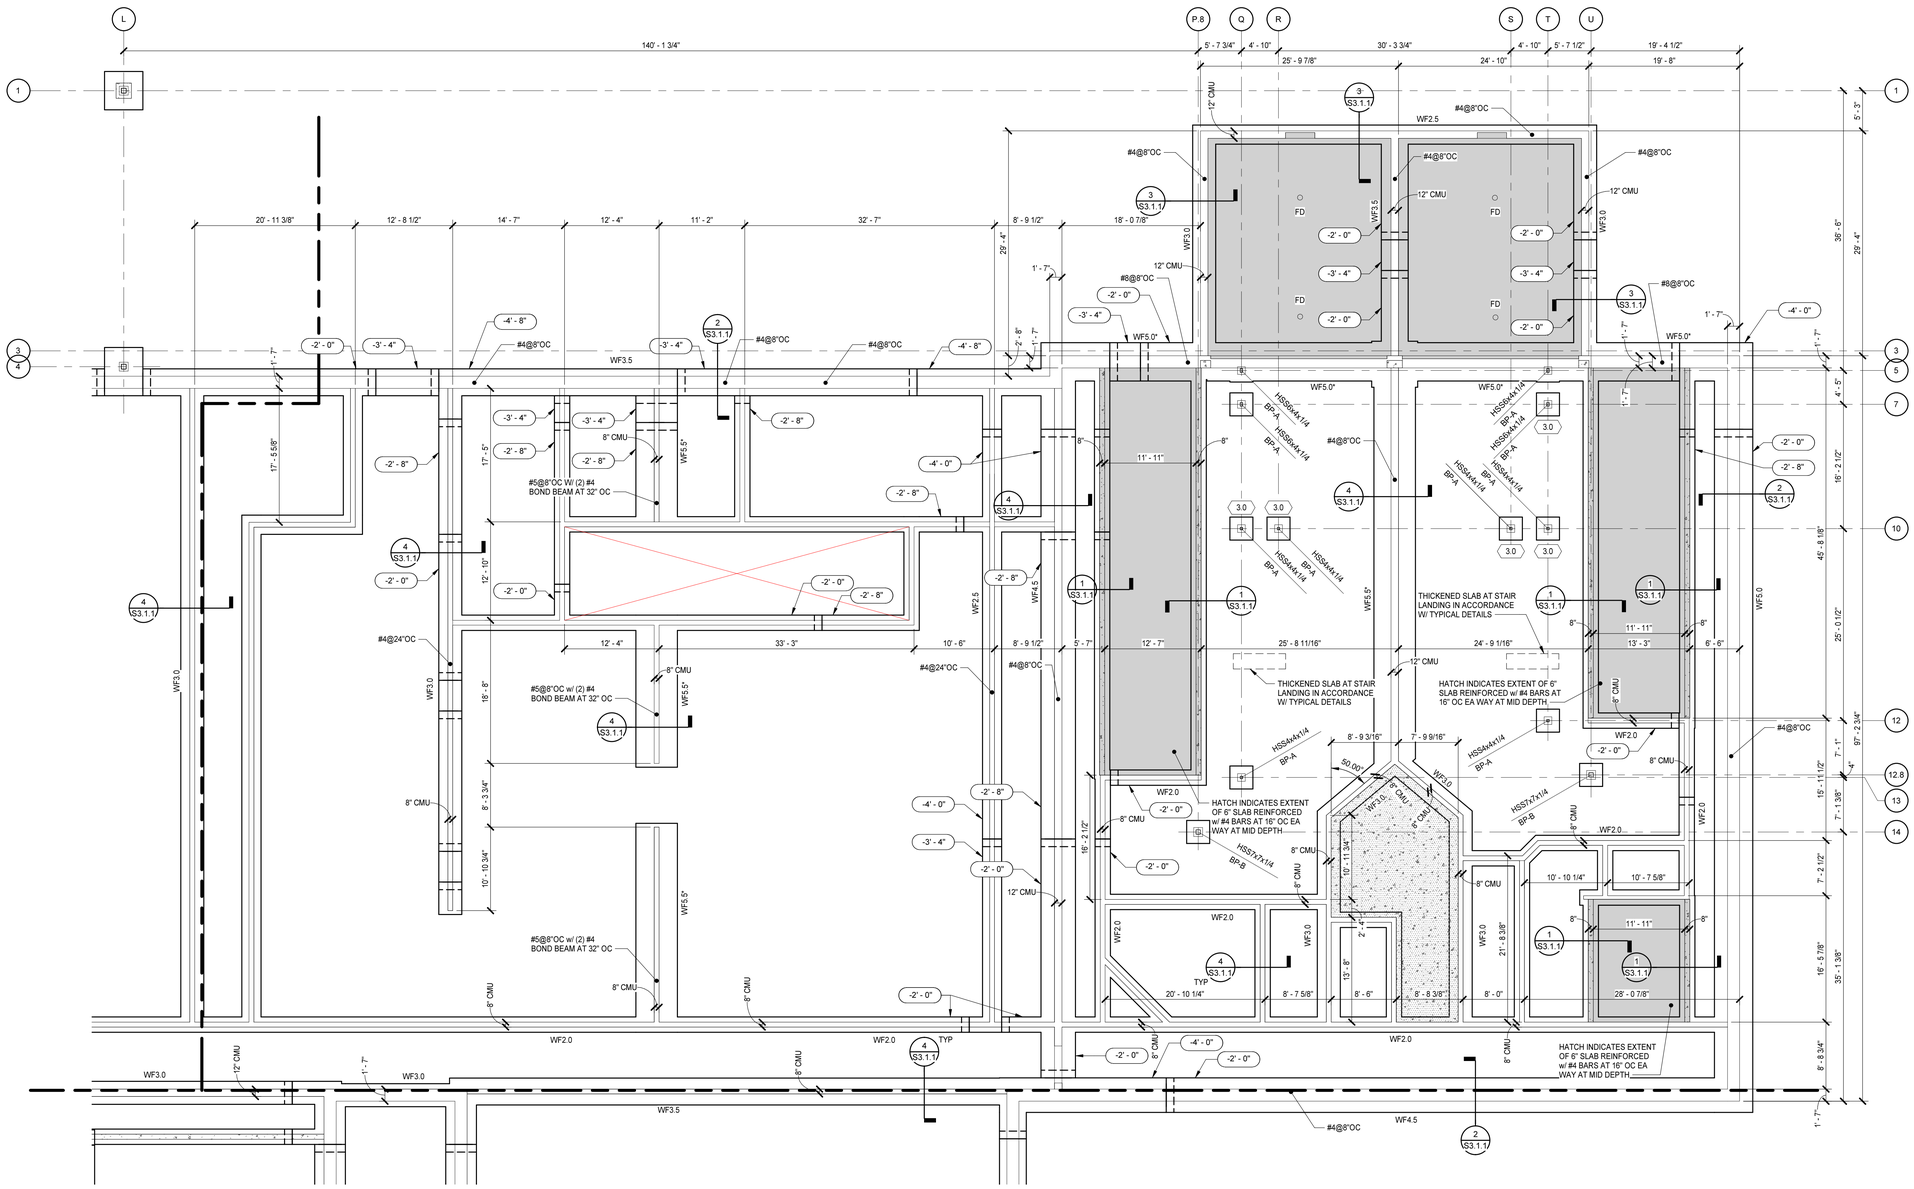

N

FOUNDATION PLAN - PART B

1/8" = 1'-0"

0' 2' 4' 8' 16'

1/8" = 1'-0"

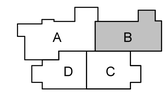

KEY PLAN

MOSELEY ARCHITECTS
6210 ARDREY KELL ROAD • THE HUB AT WAVERLY, SUITE 425 • CHARLOTTE, NC 28277
PHONE (704) 540-3755 FAX (704) 540-3754
MOSELEYARCHITECTS.COM

PROGRESS
PRINT NOT FOR
CONSTRUCTION

GEORGETOWN COUNTY DETENTION CENTER

GEORGETOWN COUNTY
2934 BROWNS FERRY RD, GEORGETOWN, SC 29440

PROJECT NO: 611315
DATE: FEBRUARY 26, 2024

REVISIONS	
DATE	DESCRIPTION

FOUNDATION PLAN - PART B

S1.1.2

2/26/2024 4:50:55 PM

J I H G F E D C B A

1 2 3 4 5 6 7 8 9 10

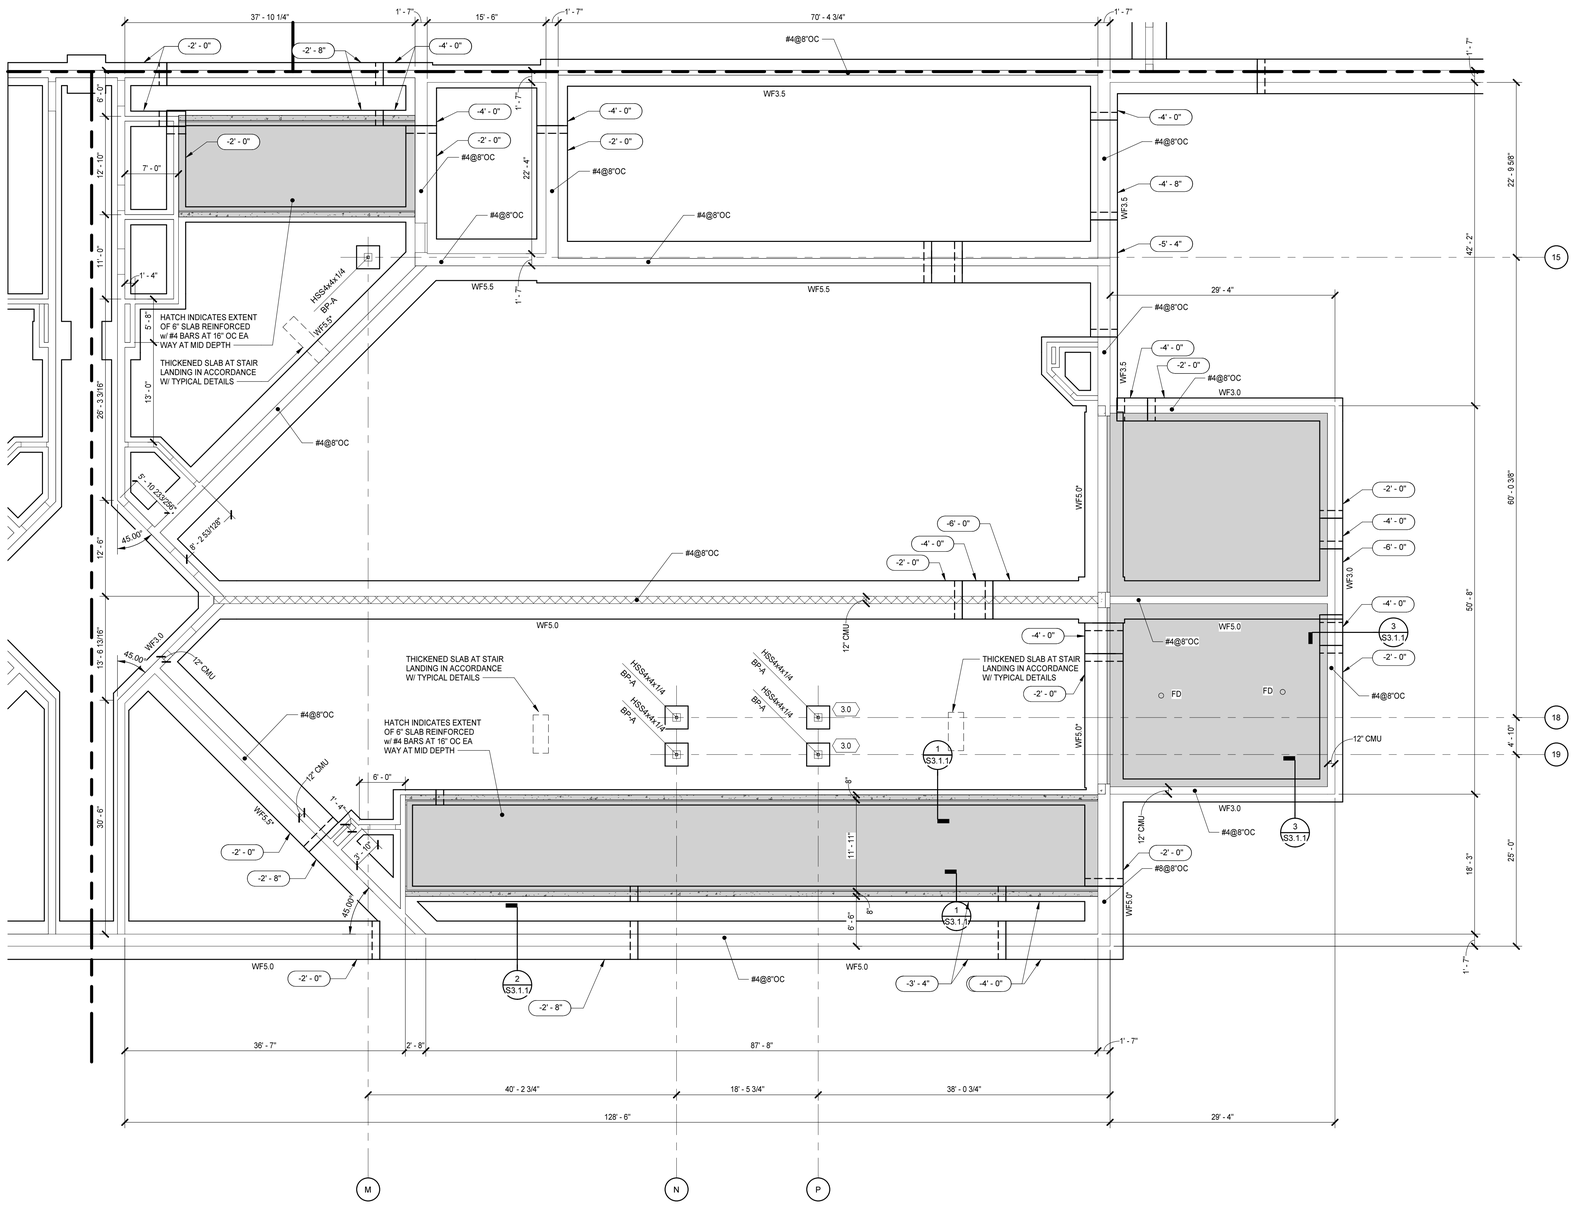

FOUNDATION PLAN - PART C

1/8" = 1'-0"

MOSELEY ARCHITECTS
6210 ARDREY KELL ROAD • THE HUB AT WAVERLY, SUITE 425 • CHARLOTTE, NC 28277
PHONE (704) 540-3755 FAX (704) 540-3754
MOSELEYARCHITECTS.COM

PROGRESS PRINT NOT FOR CONSTRUCTION

GEORGETOWN COUNTY DETENTION CENTER

GEORGETOWN COUNTY
2934 BROWNS FERRY RD, GEORGETOWN, SC 29440

PROJECT NO: 611315
DATE: FEBRUARY 26, 2024

REVISIONS	
DATE	DESCRIPTION

FOUNDATION PLAN - PART C

S1.1.3

0' 2' 4' 8' 16'
1/8" = 1'-0"

KEY PLAN

2/26/2024 4:50:58 PM

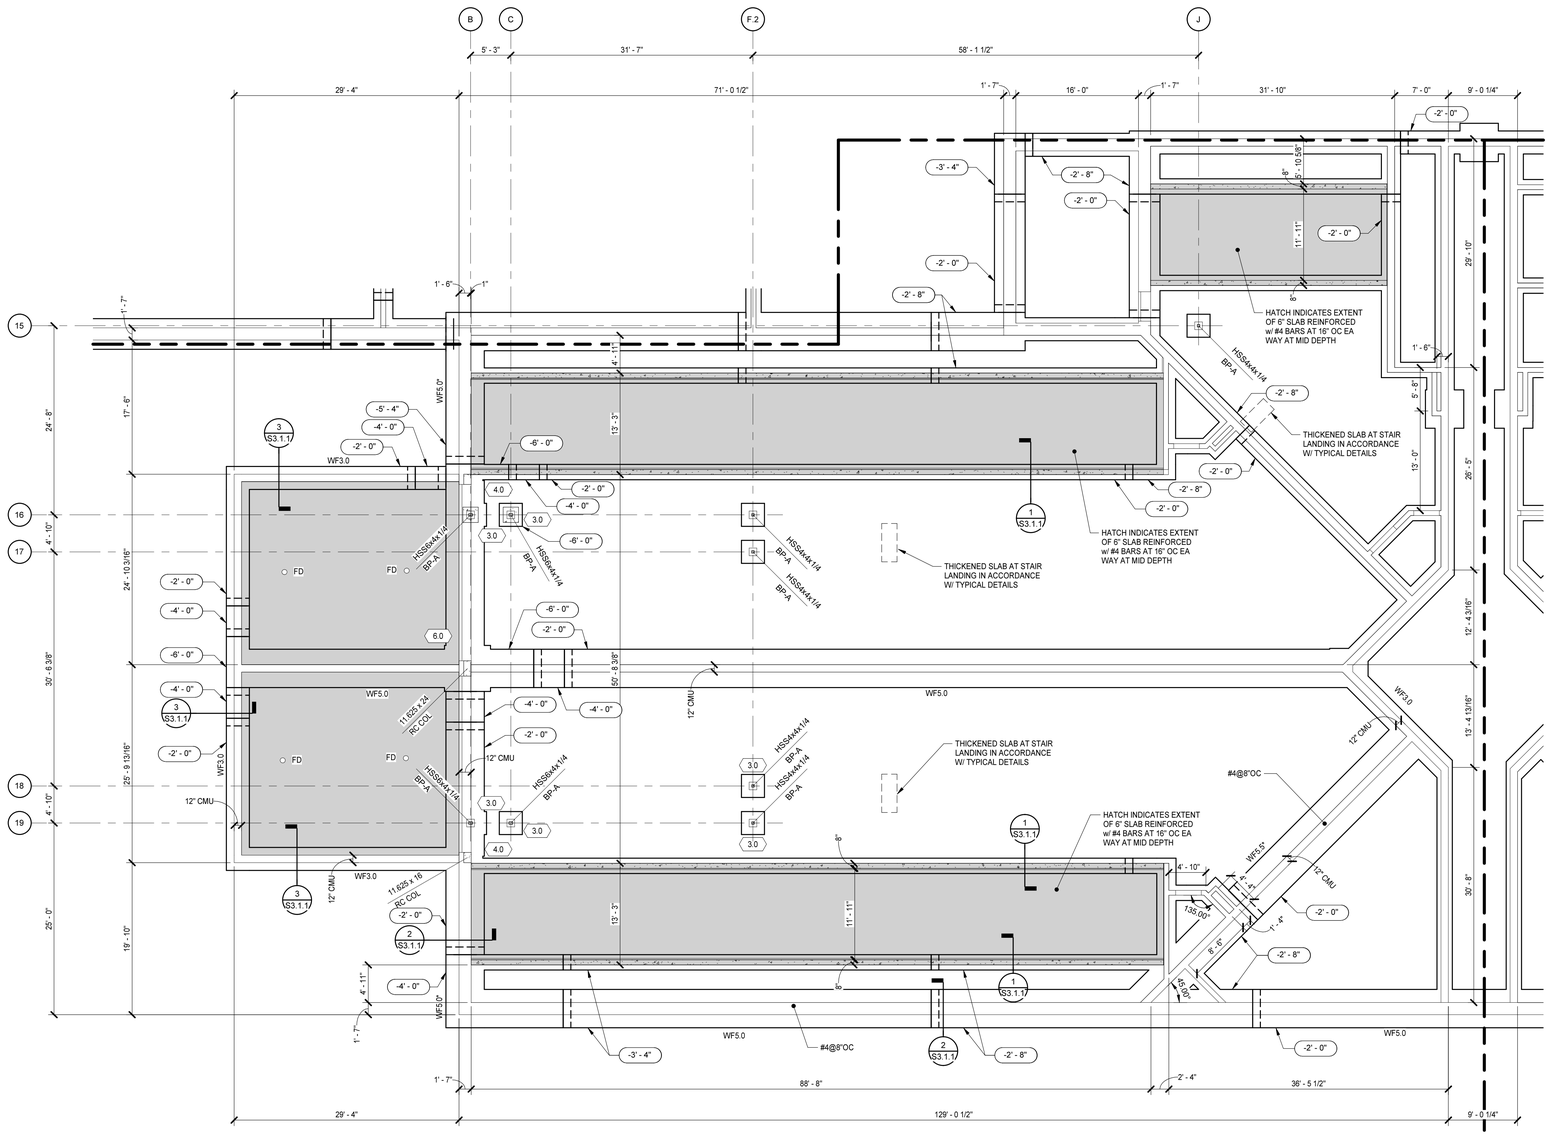

N

FOUNDATION PLAN - PART D

1/8" = 1'-0"

MOSELEY ARCHITECTS
6210 ARDREY KELL ROAD • THE HUB AT WAVERLY, SUITE 425 • CHARLOTTE, NC 28277
PHONE (704) 540-3755 FAX (704) 540-3754
MOSELEYARCHITECTS.COM

PROGRESS PRINT NOT FOR CONSTRUCTION

GEORGETOWN COUNTY DETENTION CENTER

GEORGETOWN COUNTY
2934 BROWNS FERRY RD, GEORGETOWN, SC 29440

PROJECT NO: 611315
DATE: FEBRUARY 26, 2024

REVISIONS	
DATE	DESCRIPTION

0' 2' 4' 8' 16'
1/8" = 1'-0"

A B D C

N KEY PLAN

FOUNDATION PLAN - PART D

S1.1.4

2/26/2024 4:51:00 PM

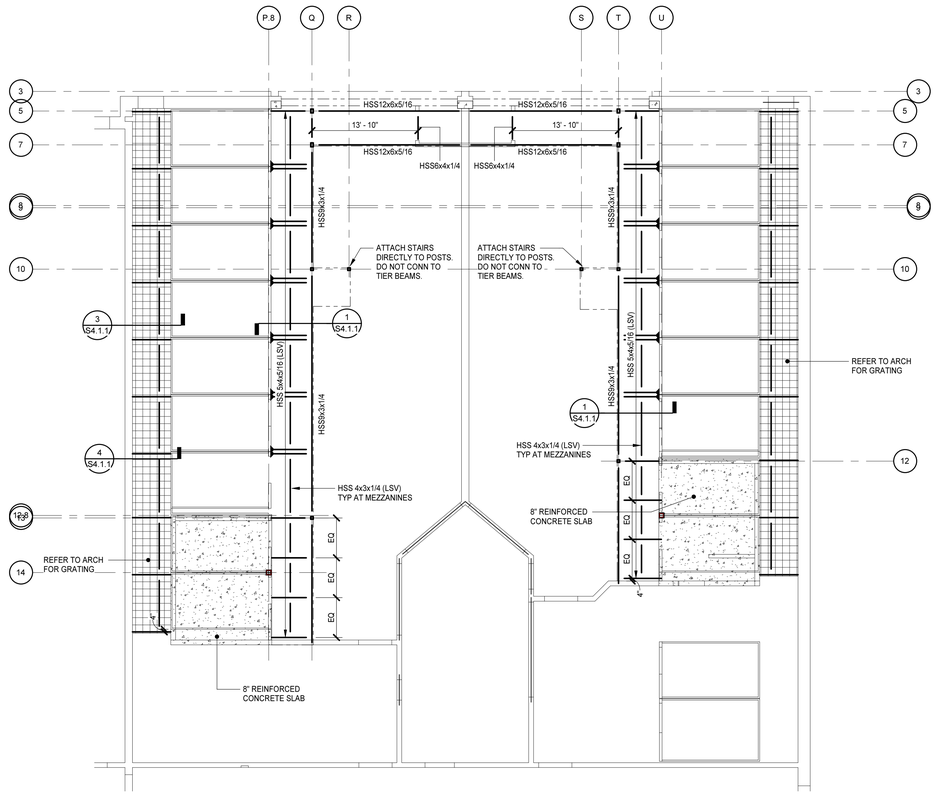

N

TIER FRAMING PLAN - PART B

1/8" = 1'-0"

TIER FRAMING PLAN NOTES:

1. TOP OF MEZZANINE FLOOR (+8"-4 1/4") RELATIVE TO FINISHED FIRST FLOOR.
2. TOP OF STEEL BEAMS SHALL BE (-8'-4") RELATIVE TO FINISHED FIRST FLOOR, UNO.
3. TOP OF STEEL BEAMS INDICATED THUS (+X'-X") ON PLAN SHALL BE REFERENCED FROM FINISHED FIRST FLOOR ELEVATION.
4. MEZZANINE WALKWAY FLOOR CONSTRUCTION SHALL BE GALVANZIED, 1/4 STEEL, RAISED PATTERN PLATE, UNO..
5. REFER TO DRAWING S0.0.1 FOR GENERAL NOTES, PLAN LEGEND, AND STRUCTURAL ABBREVIATIONS.
6. REFER TO DRAWINGS S4.0.1 AND S4.0.2 FOR TYPICAL FRAMING DETAILS AND SCHEDULES.

0' 2' 4' 8' 16'
1/8" = 1'-0"

A B D C
N KEY PLAN

MOSELEYARCHITECTS
6210 ARDREY KELL ROAD • THE HUB AT WAVERLY, SUITE 425 • CHARLOTTE, NC 28277
PHONE (704) 540-3755 FAX (704) 540-3754
MOSELEYARCHITECTS.COM

PROGRESS PRINT NOT FOR CONSTRUCTION

GEORGETOWN COUNTY DETENTION CENTER

GEORGETOWN COUNTY
2934 BROWNS FERRY RD, GEORGETOWN, SC 29440

PROJECT NO: 611315
DATE: FEBRUARY 26, 2024

REVISIONS	
DATE	DESCRIPTION

TIER FRAMING PLAN - PART B

S2.1.1

2/26/2024 4:51:02 PM

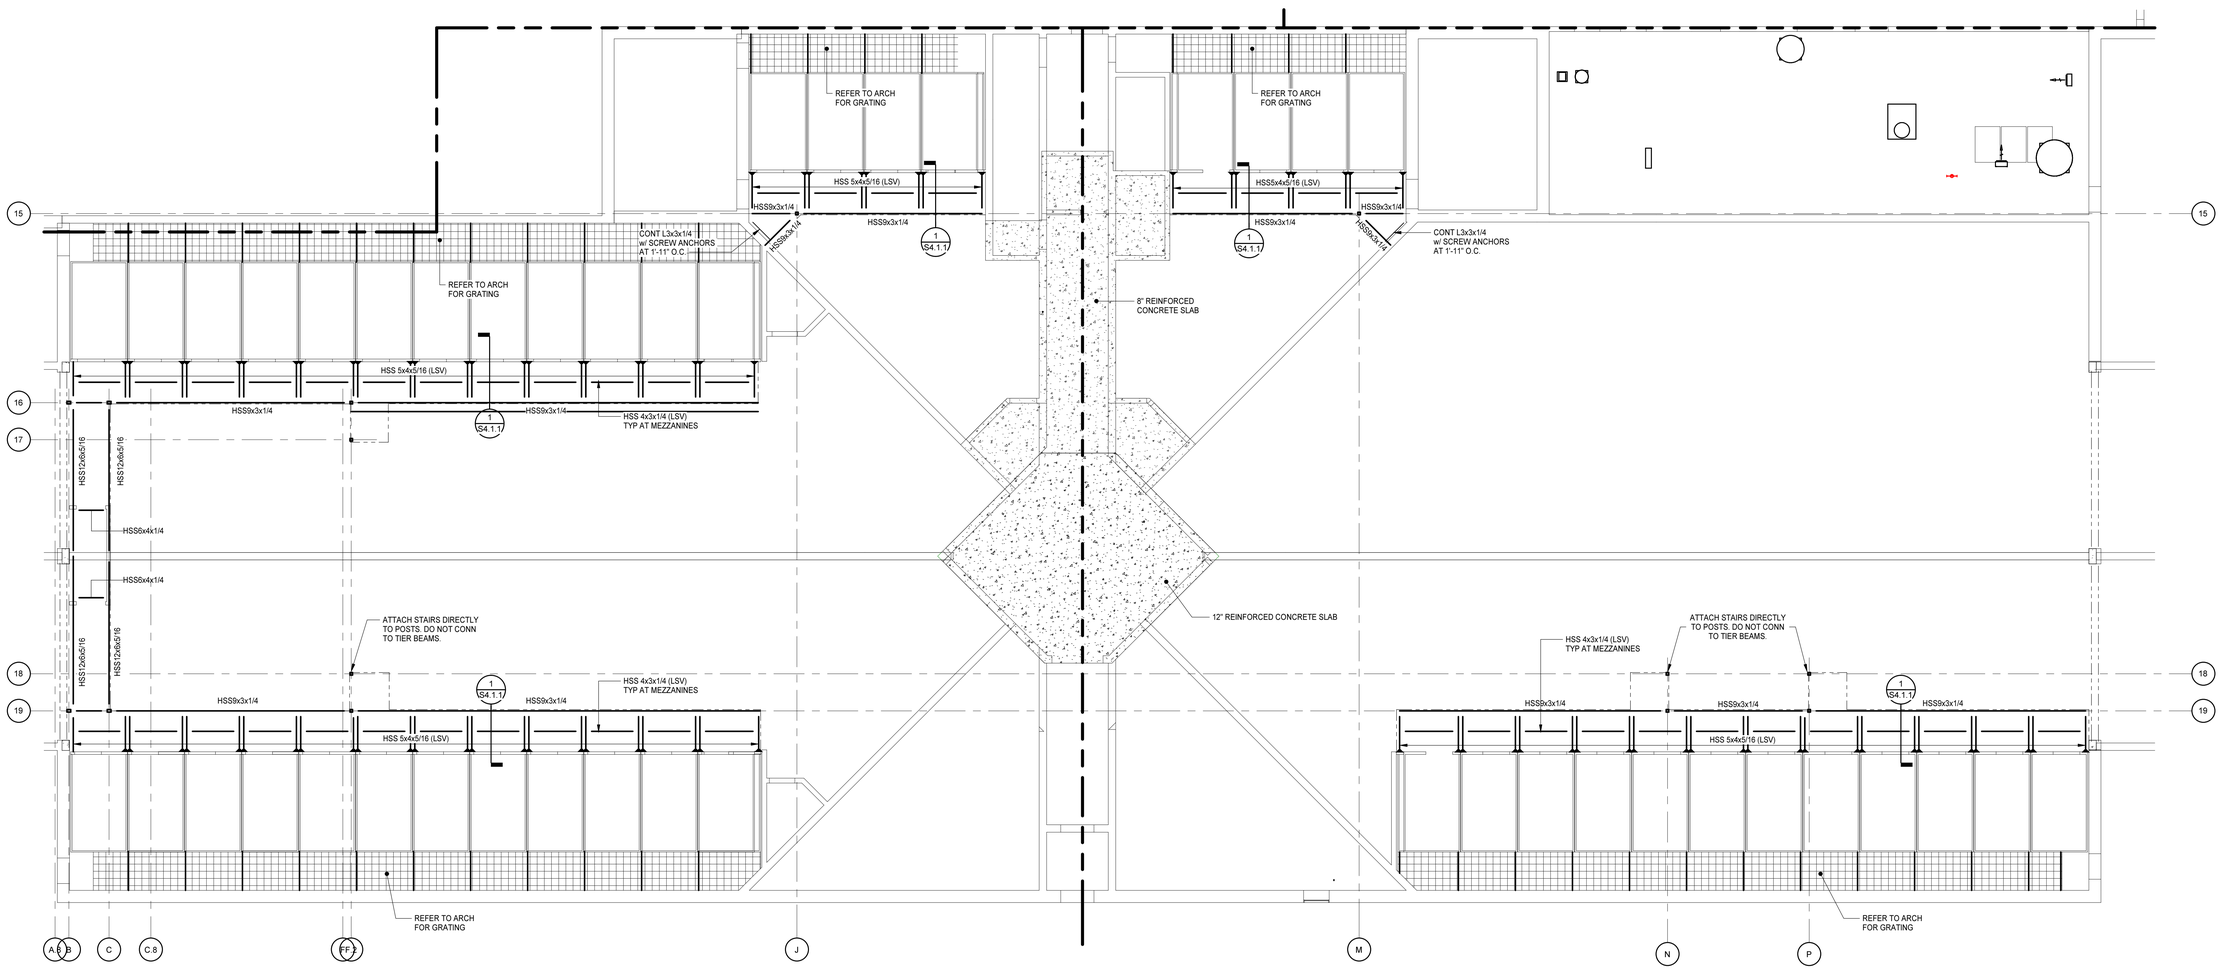

N

TIER FRAMING PLAN - PART C AND D

1/8" = 1'-0"

TIER FRAMING PLAN NOTES:

1. TOP OF MEZZANINE FLOOR (+8"-4 1/4") RELATIVE TO FINISHED FIRST FLOOR.
2. TOP OF STEEL BEAMS SHALL BE (-8'-4") RELATIVE TO FINISHED FIRST FLOOR, UNO.
3. TOP OF STEEL BEAMS INDICATED THUS (+X'-X") ON PLAN SHALL BE REFERENCED FROM FINISHED FIRST FLOOR ELEVATION.
4. MEZZANINE WALKWAY FLOOR CONSTRUCTION SHALL BE GALVANZIED, 1/4 STEEL, RAISED PATTERN PLATE, UNO..
5. REFER TO DRAWING S0.0.1 FOR GENERAL NOTES, PLAN LEGEND, AND STRUCTURAL ABBREVIATIONS.
6. REFER TO DRAWINGS S4.0.1 AND S4.0.2 FOR TYPICAL FRAMING DETAILS AND SCHEDULES.

0' 2' 4' 8' 16'
1/8" = 1'-0"

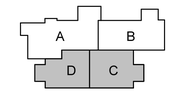

N KEY PLAN

MOSELEY ARCHITECTS
6210 ARDREY KELL ROAD • THE HUB AT WAVERLY, SUITE 425 • CHARLOTTE, NC 28277
PHONE (704) 540-3755 FAX (704) 540-3754
MOSELEYARCHITECTS.COM

PROGRESS PRINT NOT FOR CONSTRUCTION

GEORGETOWN COUNTY DETENTION CENTER

GEORGETOWN COUNTY
2934 BROWNS FERRY RD, GEORGETOWN, SC 29440

PROJECT NO: 611315
DATE: FEBRUARY 26, 2024

REVISIONS	
DATE	DESCRIPTION

TIER FRAMING PLAN - PART C AND D

S2.1.2

2/26/2024 4:51:04 PM

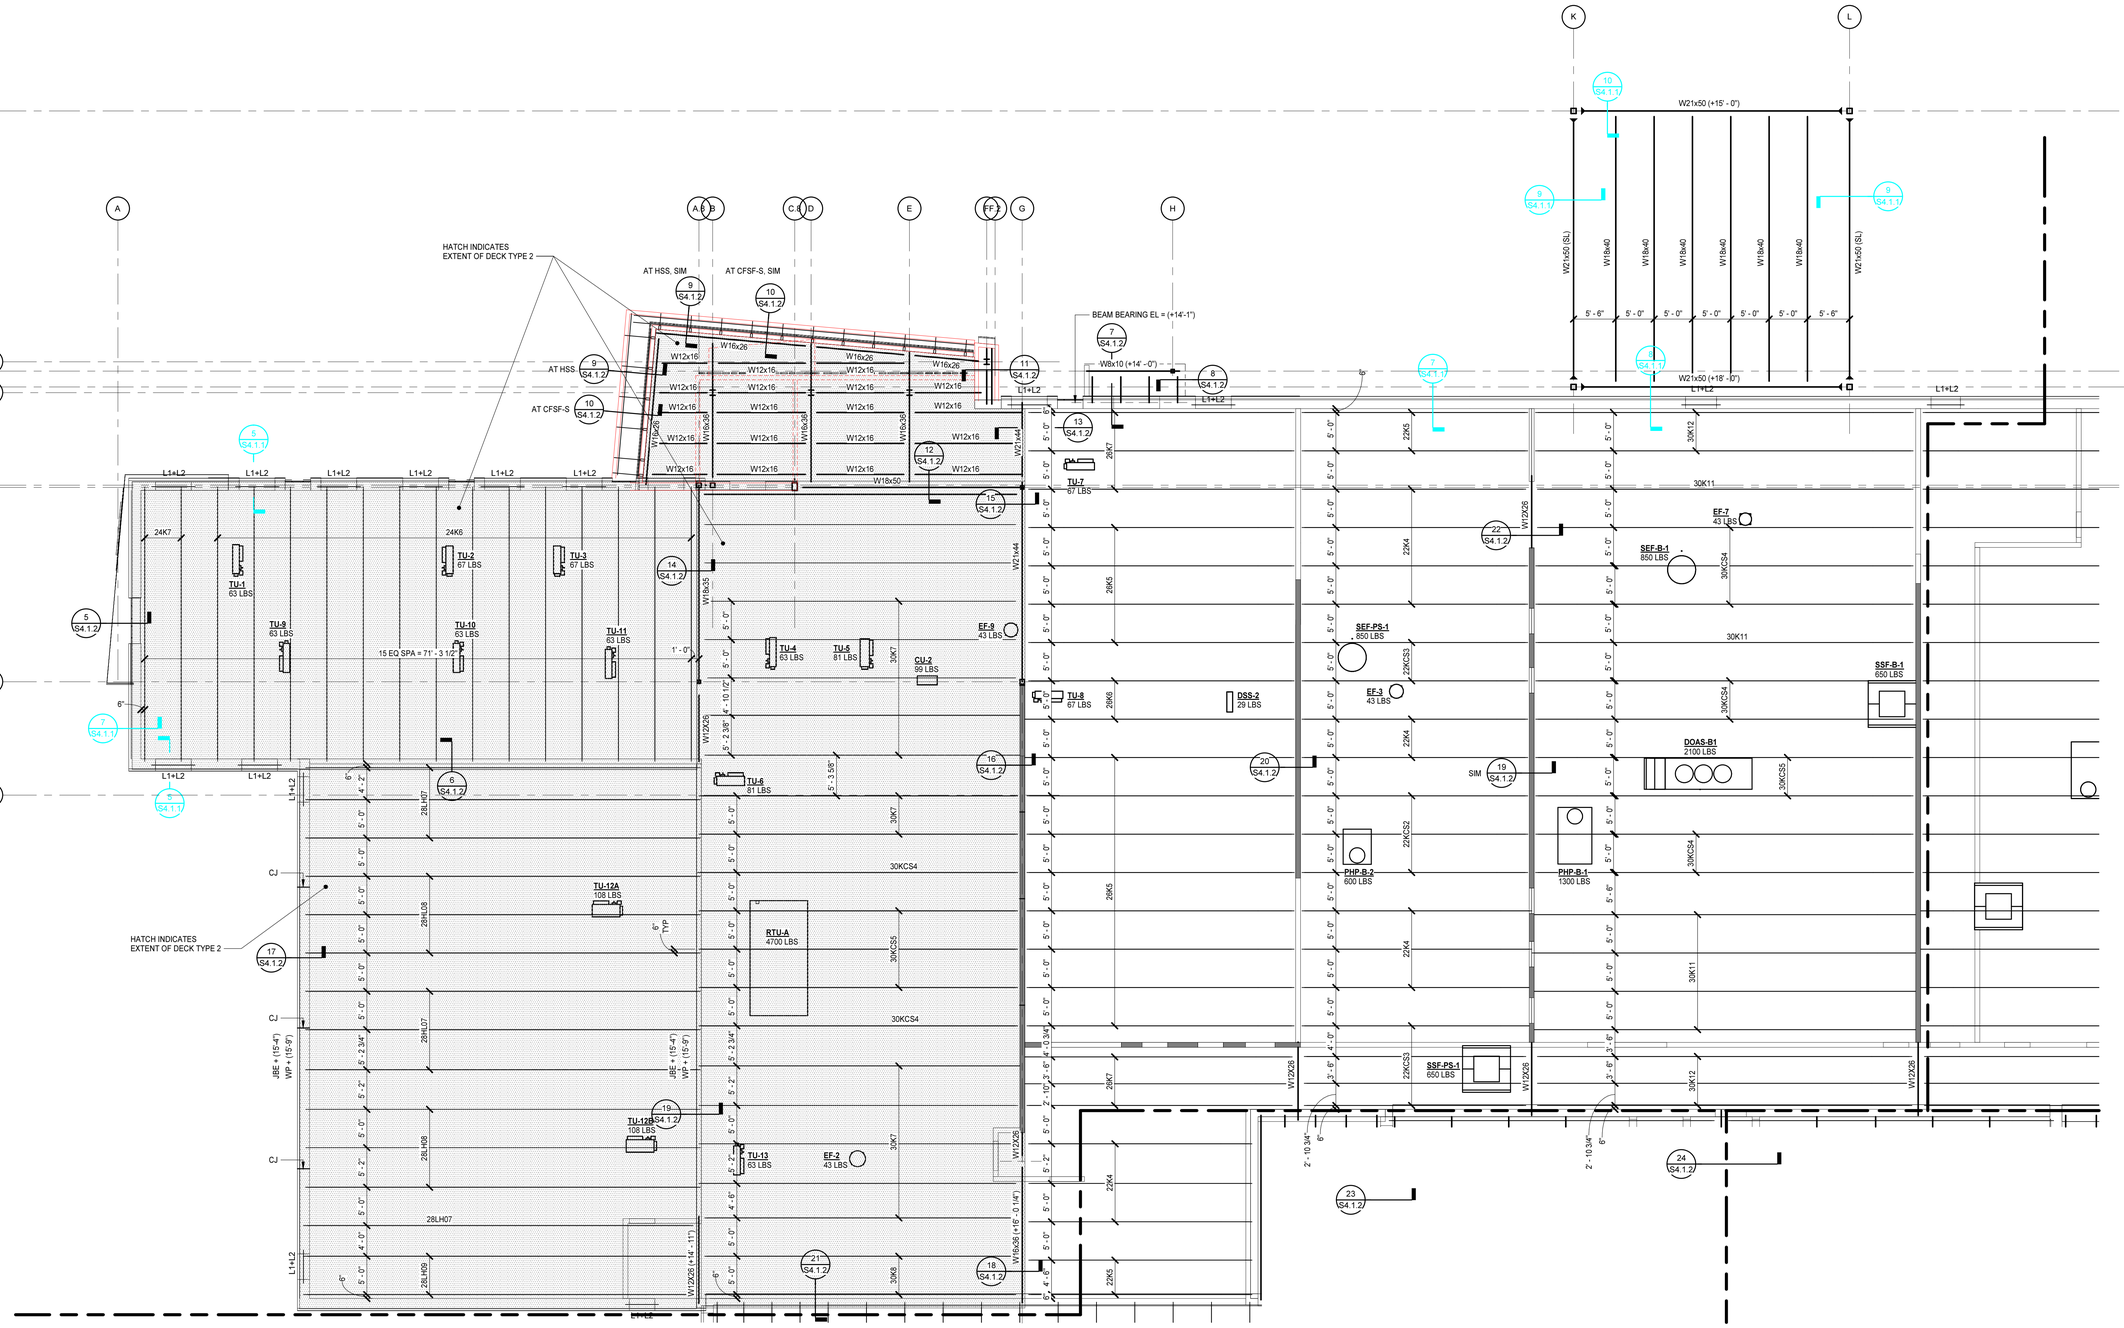

ROOF FRAMING PLAN - PART A

1/8" = 1'-0"

ROOF FRAMING PLAN NOTES:

1. TOP OF STEEL BEAMS INDICATED THUS (+X'-X") ON PLAN SHALL BE REFERENCED FROM FINISHED FIRST FLOOR ELEVATION.
2. STEEL ROOF DECK SHALL BE 1 1/2" WIDE RIB ROOF DECK (DECK TYPE 1), UNO. REFER TO STEEL DECK SCHEDULE ON DRAWING S4.0.3 FOR DECK TYPES INDICATED ON PLAN. REFER TO FRAMING PLAN AND ARCHITECTURAL AND STRUCTURAL SECTIONS FOR EXTENT OF DECK TYPES.
3. ALL BEAMS AND JOISTS ARE EQUALLY SPACED BETWEEN COLUMN GRIDLINES, UNO.
4. REFER TO DRAWING S0.0.1 FOR GENERAL NOTES, PLAN LEGEND, AND STRUCTURAL ABBREVIATIONS.
5. REFER TO DRAWINGS S4.0.1 AND S4.0.2 FOR TYPICAL FRAMING DETAILS AND SCHEDULES.
6. WHERE JOISTS BEAR ON TOP OF COLUMNS, PROVIDE 1/2" COLUMN CAP, LARGE ENOUGH FOR JOIST ERECTION BOLTS.
7. GC SHALL PROVIDE JOIST MANUFACTURER WITH MECHANICAL UNIT LOCATIONS BASED ON APPROVED SHOP DRAWINGS.
8. PROVIDE L1 LINTEL AT DUCT PENETRATIONS IN 8" CMU WALLS. PROVIDE L2 LINTEL AT DUCT PENETRATIONS IN 12" CMU WALLS.
9. EXTERIOR WALLS AND INTERIOR BEARING WALLS SHALL BE REINFORCED WITH HORIZONTAL BOND BEAMS, REINFORCED WITH (2) #4 BARS AT 48" OC, IN ADDITION TO HORIZONTAL JOINT REINFORCING, UNO. ENDS OF BOND BEAMS SHALL CONTAIN A 180 DEGREE, STANDARD HOOK.
10. SHEAR WALLS, INDICATED WITH SHADING, SHALL BE REINFORCED IN ACCORDANCE WITH NOTES 8 AND 9 OF THE FOUNDATION PLAN NOTES ON S1.1.1, UNO. ADDITIONALLY, LINTEL REINFORCING SHALL EXTEND 24" BEYOND EDGES OF OPENINGS AND A BOND BEAM CONTAINING (2) #4 SHALL BE LOCATED BELOW ALL OPENINGS AND EXTEND 24" BEYOND EDGE OF OPENING. INTERIOR SHEAR WALLS SHALL HAVE CONTROL JOINTS SPACED NO CLOSER THAN 12'-0" OC.

0' 2' 4' 8' 16'
1/8" = 1'-0"

KEY PLAN

MOSELEY ARCHITECTS
6210 ARDREY KELL ROAD • THE HUB AT WAVERLY, SUITE 425 • CHARLOTTE, NC 28277
PHONE (704) 540-3755 FAX (704) 540-3754
MOSELEYARCHITECTS.COM

PROGRESS PRINT NOT FOR CONSTRUCTION

GEORGETOWN COUNTY DETENTION CENTER

GEORGETOWN COUNTY
2934 BROWNS FERRY RD, GEORGETOWN, SC 29440

PROJECT NO: 611315
DATE: FEBRUARY 26, 2024

REVISIONS	
DATE	DESCRIPTION

ROOF FRAMING PLAN - PART A

S2.2.1

2/26/2024 4:51:05 PM

2/26/2024 4:51:06 PM

N

ROOF FRAMING PLAN - PART B

1/8" = 1'-0"

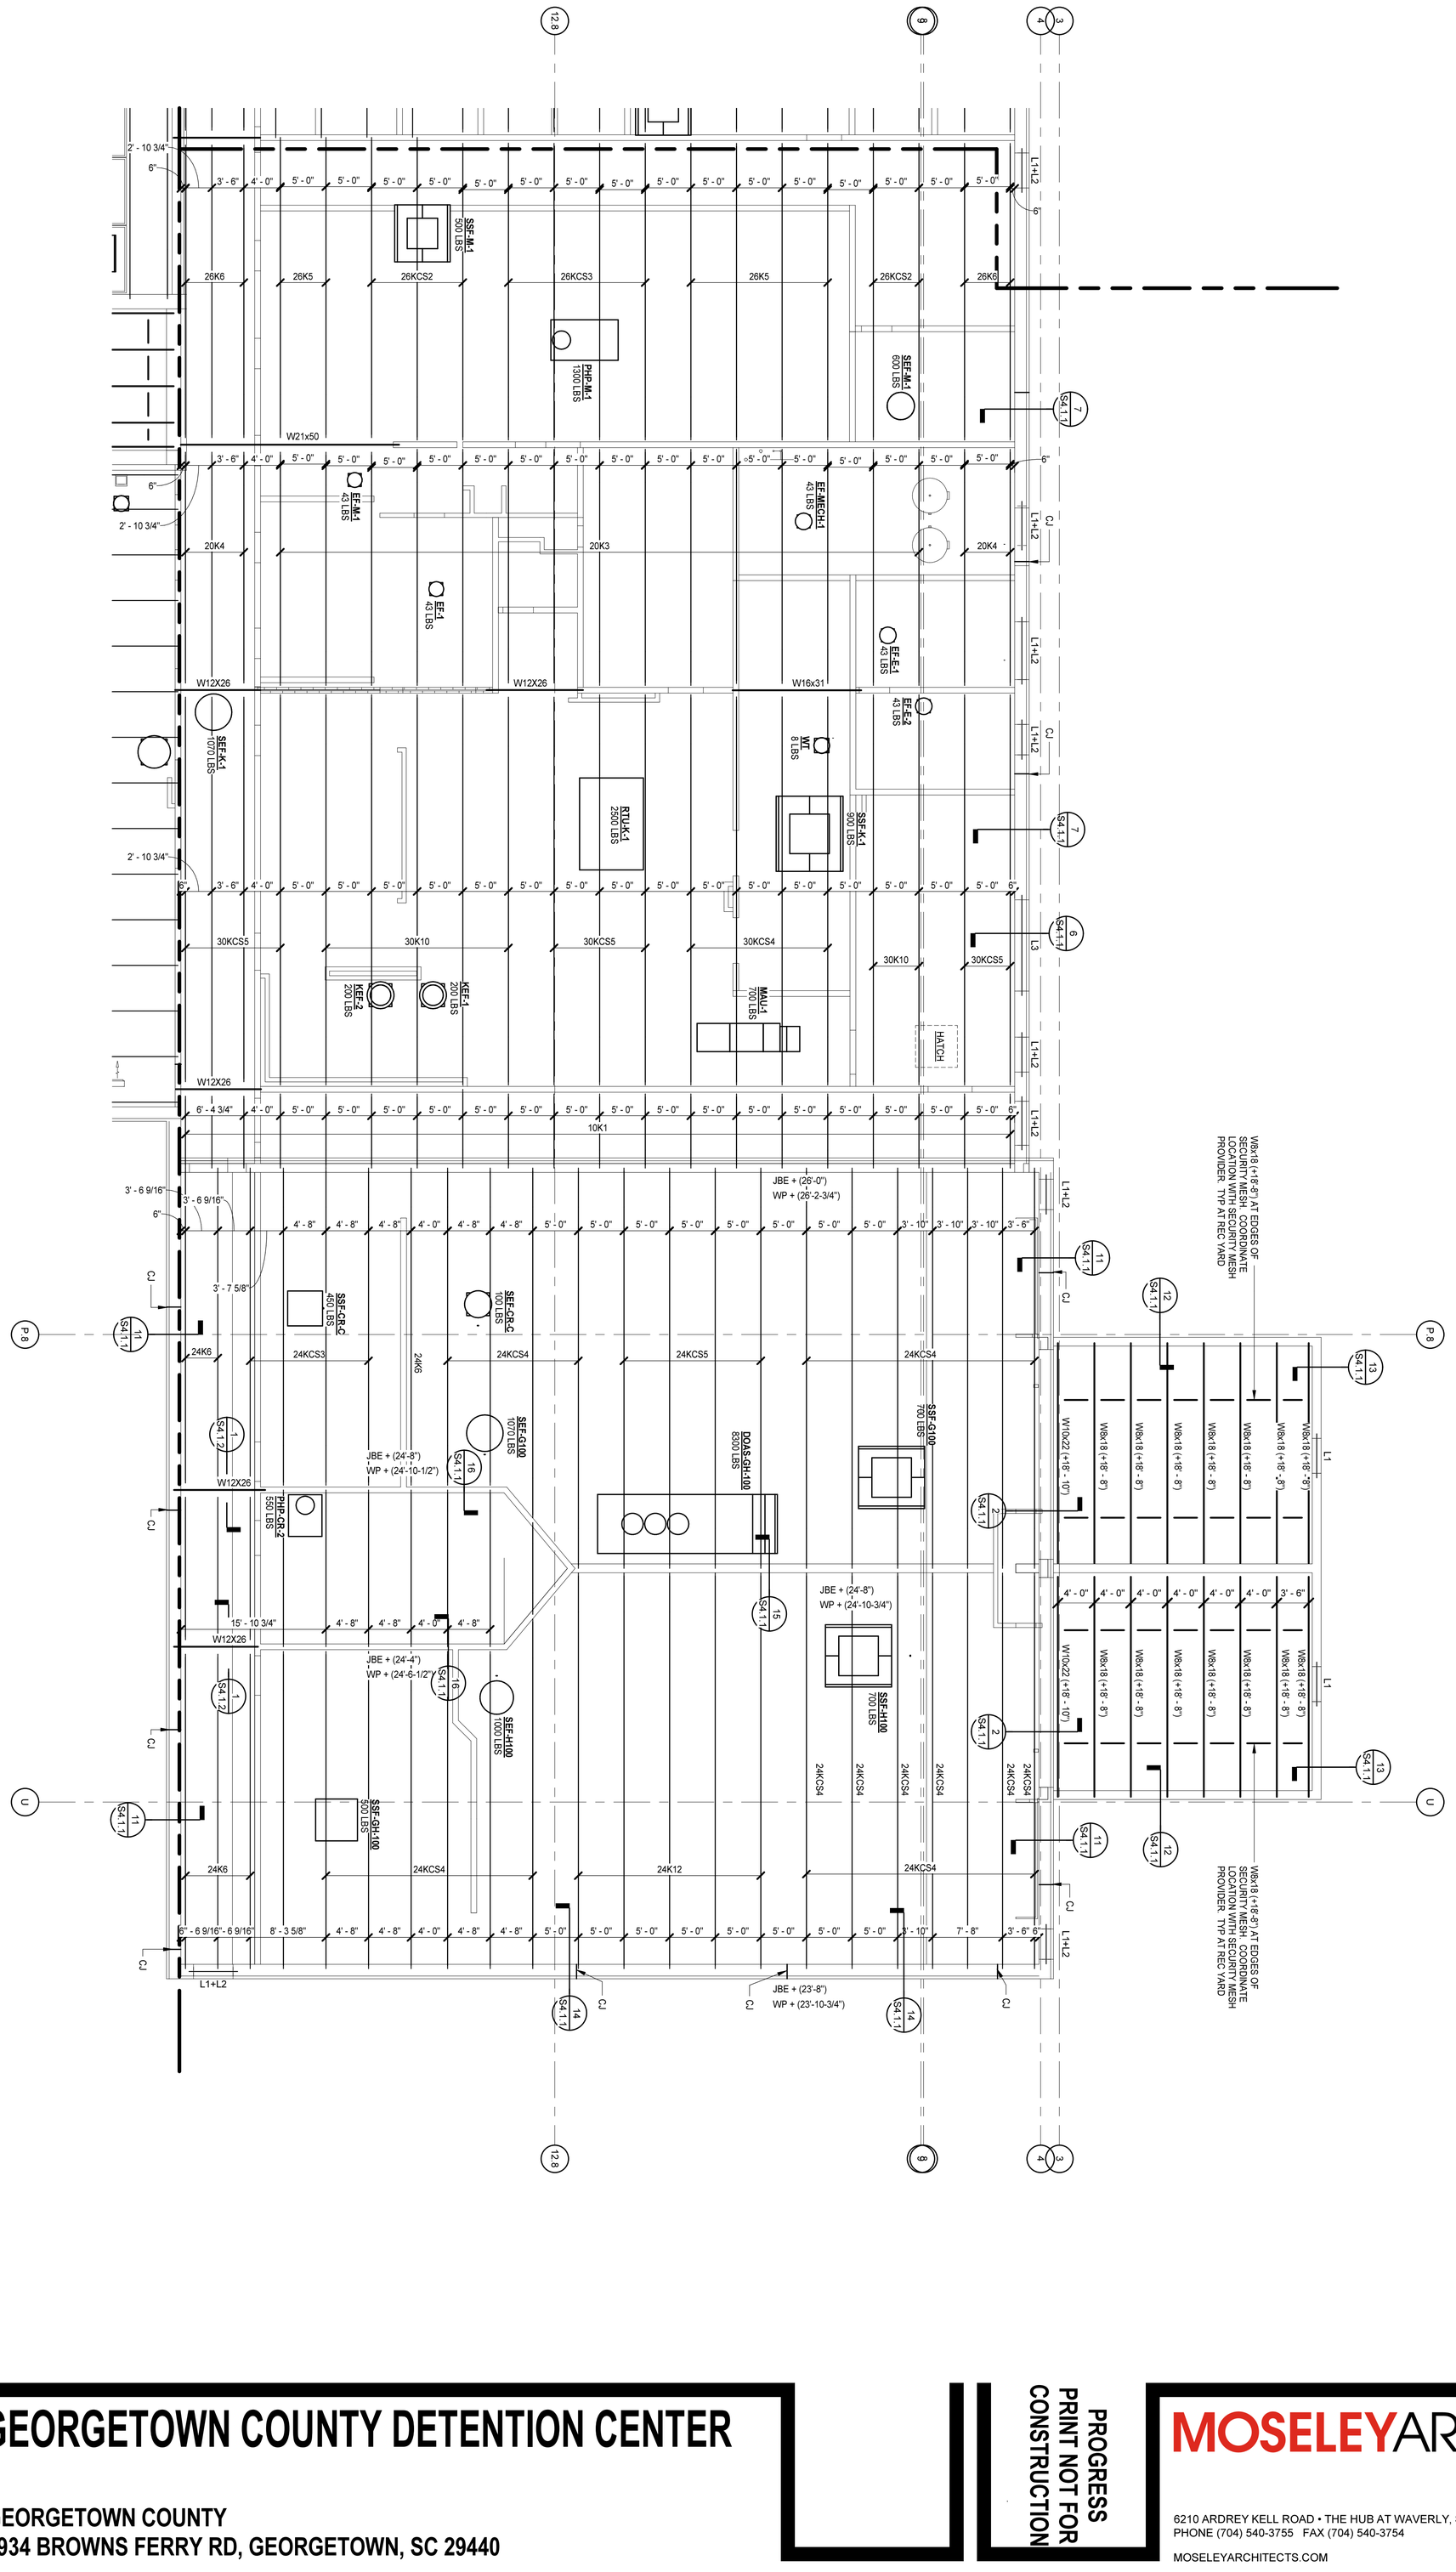

0' 2' 4' 8' 16'

1/8" = 1'-0"

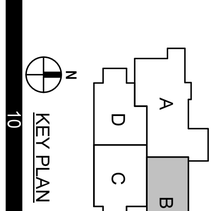

KEY PLAN

S2.2.2

ROOF FRAMING PLAN - PART B

PROJECT NO: 81315
DATE: FEBRUARY 26, 2024

REVISIONS
DATE | DESCRIPTION

GEORGETOWN COUNTY DETENTION CENTER

GEORGETOWN COUNTY
2934 BROWNS FERRY RD, GEORGETOWN, SC 29440

PROGRESS PRINT NOT FOR CONSTRUCTION

MOSELEYARCHITECTS

6210 ARDREY KELL ROAD • THE HUB AT WAVERLY, SUITE 425 • CHARLOTTE, NC 28277
PHONE (704) 540-3755 FAX (704) 540-3754

MOSELEYARCHITECTS.COM

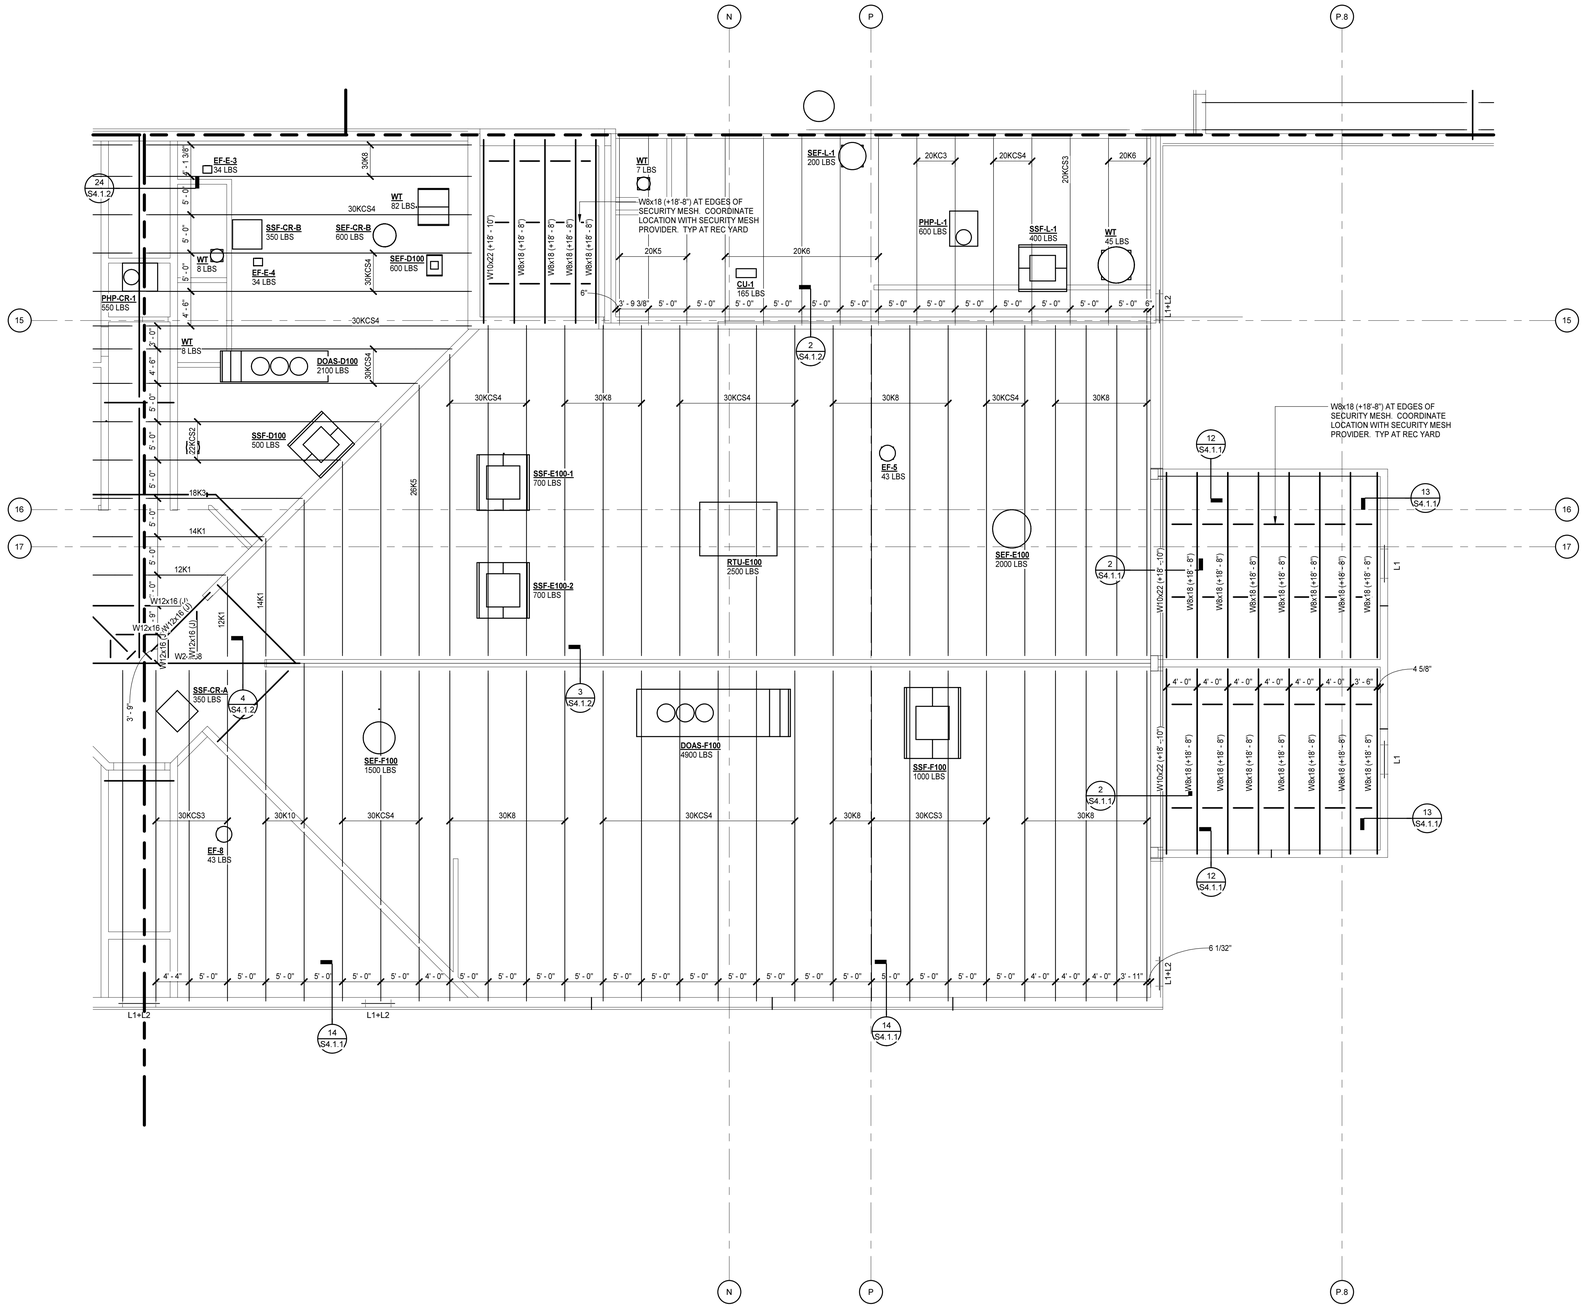

ROOF FRAMING PLAN - PART C

1/8" = 1'-0"

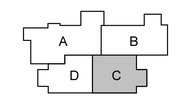

1/8" = 1'-0"

MOSELEY ARCHITECTS
6210 ARDREY KELL ROAD • THE HUB AT WAVERLY, SUITE 425 • CHARLOTTE, NC 28277
PHONE (704) 540-3755 FAX (704) 540-3754
MOSELEYARCHITECTS.COM

PROGRESS PRINT NOT FOR CONSTRUCTION

GEORGETOWN COUNTY DETENTION CENTER

GEORGETOWN COUNTY
2934 BROWNS FERRY RD, GEORGETOWN, SC 29440

PROJECT NO: 611315
DATE: FEBRUARY 26, 2024

REVISIONS

DATE	DESCRIPTION

ROOF FRAMING PLAN - PART C

S2.2.3

2/26/2024 4:51:06 PM

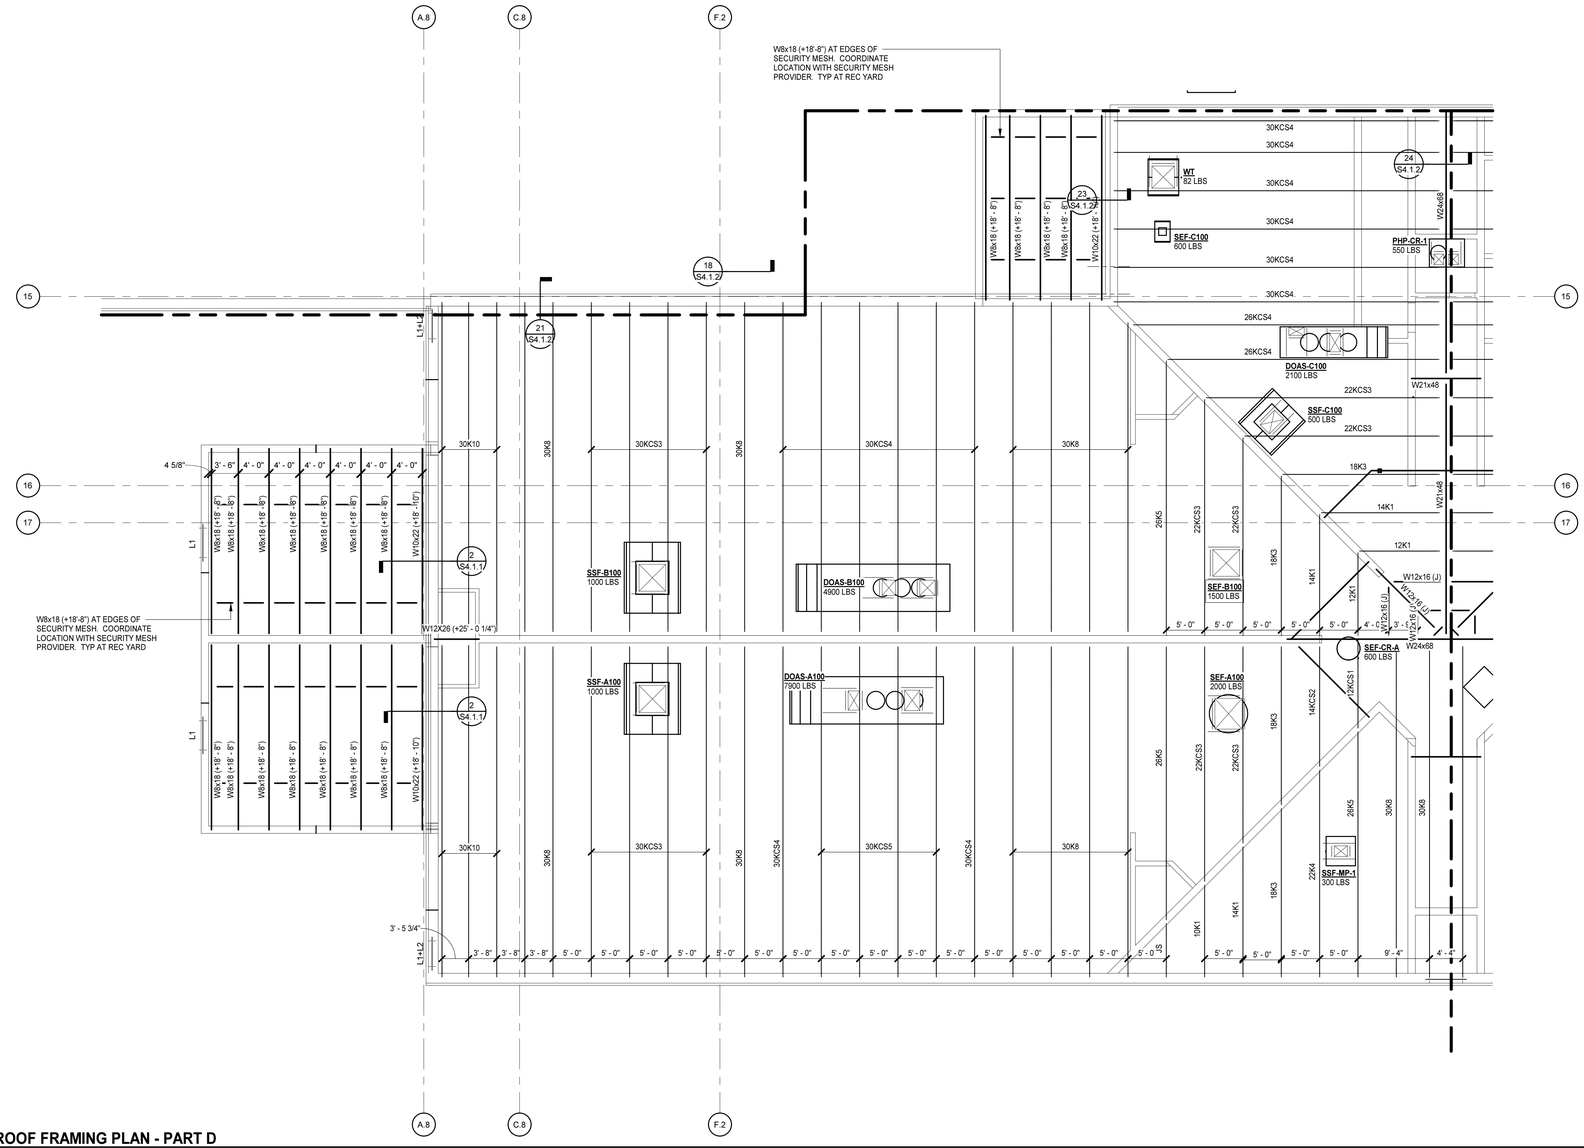

N

ROOF FRAMING PLAN - PART D

1/8" = 1'-0"

MOSELEY ARCHITECTS

6210 ARDREY KELL ROAD • THE HUB AT WAVERLY, SUITE 425 • CHARLOTTE, NC 28277
PHONE (704) 540-3755 FAX (704) 540-3754
MOSELEYARCHITECTS.COM

PROGRESS
PRINT NOT FOR CONSTRUCTION

GEORGETOWN COUNTY DETENTION CENTER

GEORGETOWN COUNTY
2934 BROWNS FERRY RD, GEORGETOWN, SC 29440

PROJECT NO:	611315
DATE:	FEBRUARY 26, 2024

REVISIONS	
DATE	DESCRIPTION

0' 2' 4' 8' 16'
1/8" = 1'-0"

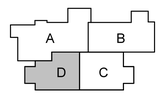

N KEY PLAN

ROOF FRAMING PLAN - PART D

S2.2.4

2/26/2024 4:51:06 PM

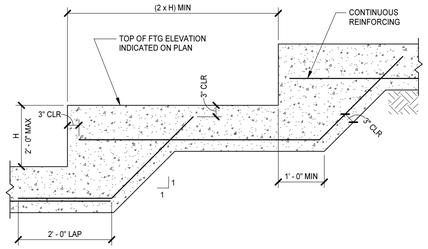

FOOTING STEP

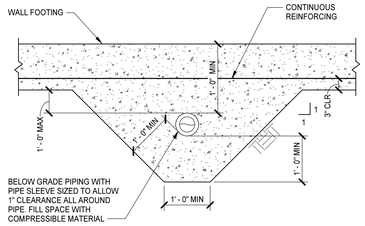

FOOTING SLEEVE

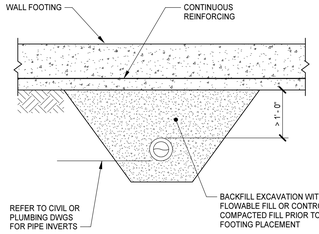

PIPE TRENCH BACKFILL AT FOOTING
(PIPE PLACED PRIOR TO FOOTING)

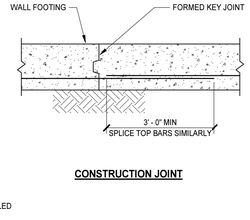

CONSTRUCTION JOINT

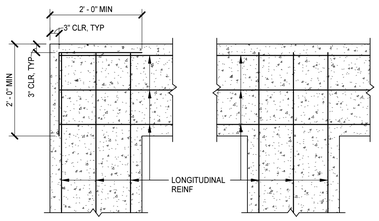

PLAN AT CORNER **PLAN AT INTERSECTION**

WALL FOOTING DETAILS
NO SCALE

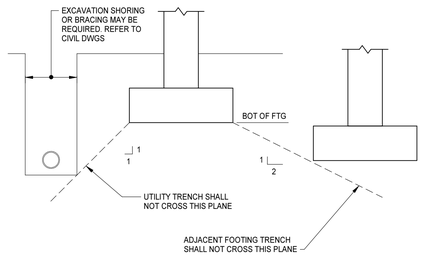

FOOTING EXCAVATION LIMITS
NO SCALE

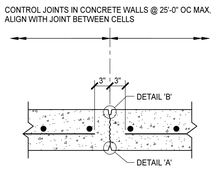

CONTROL JOINT

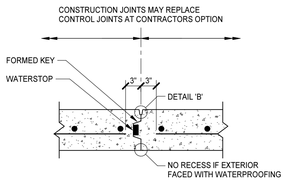

CONSTRUCTION JOINT

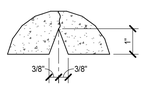

DETAIL 'A'

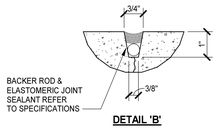

DETAIL 'B'

DETAIL 'A' APPLIES AT:
1. INTERIOR FACE IF SEALANT IS NOT INDICATED

DETAIL 'B' APPLIES AT:
1. INTERIOR FACE IF SEALANT IS INDICATED
2. EXTERIOR FACE IF EXPOSED

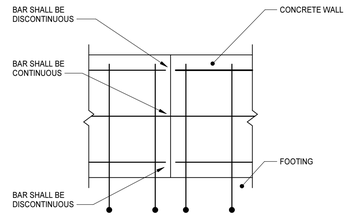

ELEVATION AT CONTROL JOINT

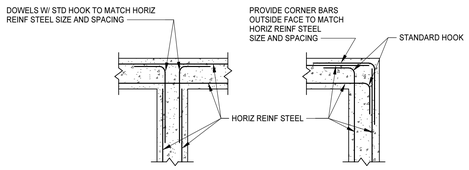

INTERSECTION **CORNER**

CONCRETE WALL DETAILS
NO SCALE

WALL FOOTING SCHEDULE

MARK	WIDTH	THICKNESS	REINFORCING (BOT, UNO)	
			LONGITUDINAL	TRANSVERSE
WF2.0	2' - 0"	1' - 0"	(3) #5 CONT	#5 @ 48" OC
WF2.5	2' - 6"	1' - 0"	(3) #5 CONT	#5 @ 12" OC
WF3.0	3' - 0"	1' - 0"	(4) #5 CONT	#5 @ 12" OC
WF3.5	3' - 6"	1' - 0"	(4) #5 CONT	#5 @ 12" OC
WF4.0	4' - 0"	1' - 0"	(4) #5 CONT	#5 @ 12" OC
WF4.0*	4' - 0"	1' - 0"	(4) #5 CONT TOP & BOT	#5 @ 12" OC
WF4.5	4' - 6"	1' - 0"	(4) #5 CONT	#5 @ 12" OC
WF5.0	5' - 0"	1' - 0"	(5) #5 CONT	#5 @ 12" OC
WF5.0*	5' - 0"	1' - 0"	(5) #5 CONT TOP & BOT	#5 @ 12" OC
WF5.5	5' - 5"	1' - 0"	(5) #5 CONT	#5 @ 12" OC
WF5.5*	5' - 5"	1' - 0"	(5) #5 CONT TOP & BOT	#5 @ 12" OC

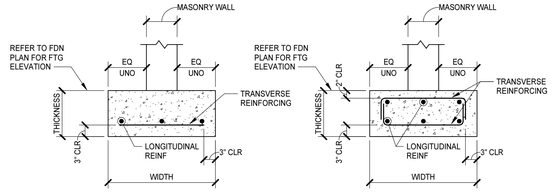

WITH BOT REINFORCING **WITH TOP & BOT REINFORCING**

WALL FOOTING DETAILS
NO SCALE

CIP CONCRETE WALL CONTROL & CONSTRUCTION JOINT DETAILS
NO SCALE

LAP SPLICES SHALL BE IN ACCORDANCE WITH ACI 318 CHAPTER 25 AS INDICATED BELOW. TOP BAR LAPS (HORIZONTAL BARS WITH MORE THAN 12" OF CONCRETE CAST BELOW THE BAR) SHALL BE MODIFIED BY A MULTIPLICATION OF 1.3 TIMES THE LENGTHS LISTED IN THE TABLE BELOW. LENGTHS INDICATED IN INCHES.

NORMAL-WEIGHT (145 PCF)

f'c (psi)	LAP CLASS	#3	#4	#5	#6	#7	#8	#9
3000	A	16	22	27	33	48	55	62
	B	21	28	36	43	62	71	80
3500	A	15	20	25	30	44	51	57
	B	20	26	33	40	58	66	74
4000	A	14	19	24	28	42	47	53
	B	18	25	31	37	54	62	69
5000	A	13	17	21	25	37	42	48
	B	17	22	28	33	48	55	62

LIGHTWEIGHT (110 PCF)

f'c (psi)	LAP CLASS	#3	#4	#5	#6	#7	#8	#9
3000	A	22	29	37	44	64	73	82
	B	28	38	47	57	83	95	107
3500	A	20	27	34	41	59	68	76
	B	26	35	44	53	77	88	99
4000	A	19	25	32	38	55	63	71
	B	25	33	41	49	72	82	92
5000	A	17	23	28	34	49	57	64
	B	22	29	37	44	64	74	83

ACI 318 LAP LENGTHS 1

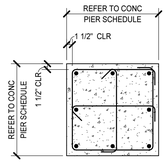

(8) BARS

CONCRETE PIER SCHEDULE

MARK	SIZE		REINFORCING	
	LENGTH	WIDTH	VERTICAL	TIES
P-1	2' - 0"	2' - 0"	(8) #6 DOWELS	#4 @ 12" OC

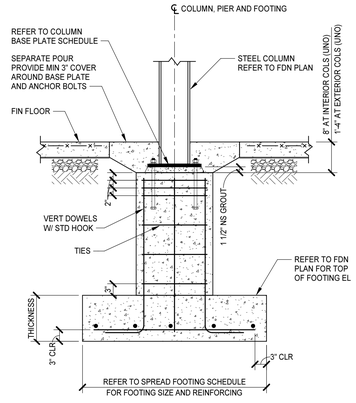

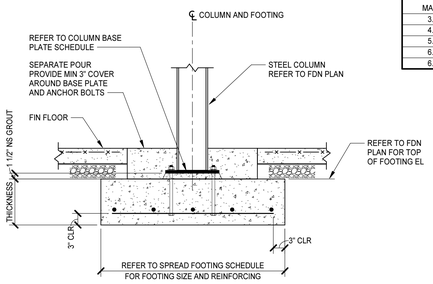

SPREAD FOOTING SCHEDULE

MARK	SIZE			REINFORCING
	LENGTH	WIDTH	THICKNESS	
3.0	3' - 0"	3' - 0"	1' - 0"	(4) #5 EA WAY BOT
4.0	4' - 0"	4' - 0"	1' - 0"	(4) #5 EA WAY BOT
5.0	5' - 0"	5' - 0"	1' - 0"	(5) #5 EA WAY BOT
6.0	6' - 0"	6' - 0"	1' - 0"	(6) #5 EA WAY BOT
6.5	6' - 6"	6' - 6"	1' - 1"	(7) #5 EA WAY BOT

STEEL COLUMN FOOTING DETAILS
NO SCALE

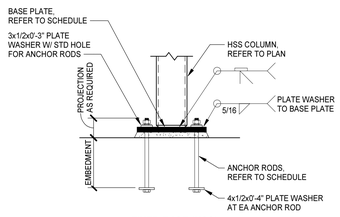

FIXED BASE (HSS)

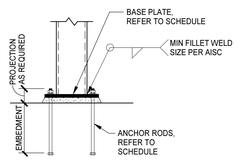

STANDARD BASE (HSS)

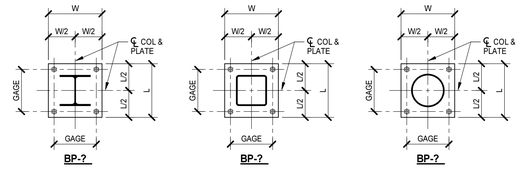

BP-? **BP-?** **BP-?**

COLUMN BASE PLATE SCHEDULE

MARK	BASE PLATE SIZE			HEADED ANCHOR RODS			BASE PLATE TYPE
	L	W	T	SIZE	EMBED	GAGE	
BP-A	1' - 0"	1' - 0"	3/4"	(4) 3/4" DIAM	9"	9"	
BP-B	1' - 2"	1' - 2"	3/4"	(4) 3/4" DIAM	9"	11"	

COLUMN BASE PLATE DETAILS
NO SCALE

MOSELEYARCHITECTS
6210 ARDREY KELL ROAD • THE HUB AT WAVERLY, SUITE 425 • CHARLOTTE, NC 28277
PHONE (704) 540-3755 FAX (704) 540-3754
MOSELEYARCHITECTS.COM

PROGRESS PRINT NOT FOR CONSTRUCTION

GEORGETOWN COUNTY DETENTION CENTER

GEORGETOWN COUNTY
2934 BROWNS FERRY RD, GEORGETOWN, SC 29440

PROJECT NO: 611315
DATE: FEBRUARY 26, 2024

REVISIONS	
DATE	DESCRIPTION

TYPICAL FOUNDATION DETAILS

S3.0.1

2/26/2024 4:51:11 PM

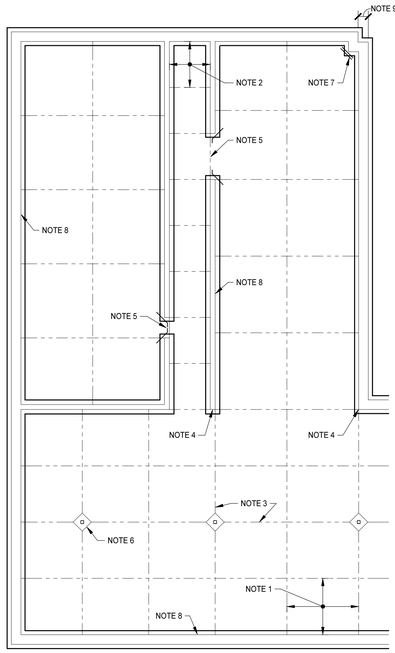

SLAB-ON-GRADE JOINT LAYOUT GUIDELINES

NO SCALE

NOTES:

1. PROVIDE CONTROL JOINTS IN SLABS ON GRADE WITHIN THE BUILDING SUCH THAT THE AREA BOUNDED BY CONTROL JOINTS DOES NOT EXCEED 225 SQUARE FEET AND JOINT SPACING DOES NOT EXCEED 15'-0" ON CENTER IN ANY ONE DIRECTION.
2. THE RATIO OF LENGTH TO WIDTH OF THE AREA BOUNDED BY CONTROL JOINTS SHALL NOT EXCEED 1.5 TO 1.
3. LOCATE CONSTRUCTION JOINTS AND OR CONTROL JOINTS AT COLUMN CENTERLINES.
4. LOCATE CONSTRUCTION JOINTS AND OR CONTROL JOINTS AT RE-ENTRANT CORNERS.
5. LOCATE CONSTRUCTION JOINTS PER "PLAN DETAIL AT INTERIOR DOORS".
6. PROVIDE DIAMOND OR CIRCULAR BLOCKOUTS AT COLUMNS.
7. REINFORCE ALL RE-ENTRANT CORNERS OF SLAB PER "SLAB REINFORCING AT RE-ENTRANT CORNERS".
8. PROVIDE BOND BREAK WHERE FLOOR ABUTS CMU OR CONCRETE WALL UNLESS NOTED OTHERWISE.
9. CONTROL JOINT NOT REQUIRED IF DIMENSION AT RE-ENTRANT CORNER IS 2'-0" OR LESS. PROVIDE REINFORCING PER "SLAB REINFORCING AT RE-ENTRANT CORNER".
10. CONTROL JOINT / CONSTRUCTION JOINT PLANS SHALL BE SUBMITTED IF NOT SHOWN ON FOUNDATION PLANS.

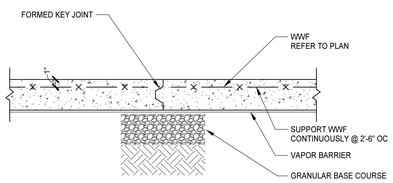

CONSTRUCTION JOINT

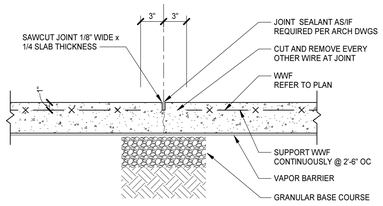

CONTROL JOINT

NOTES:

1. SAWCUT AS SOON AS CONCRETE WILL SUPPORT EQUIPMENT AND EARLY ENOUGH TO PREVENT CRACKING. DO NOT DISLODGE AGGREGATE.
2. CONSTRUCTION JOINT MAY REPLACE CONTROL JOINT.

SLAB-ON-GRADE JOINT DETAILS

NO SCALE

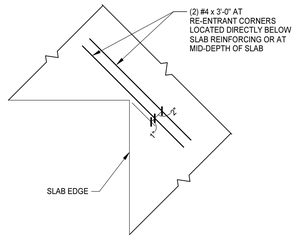

SLAB REINFORCING AT RE-ENTRANT CORNER

NO SCALE

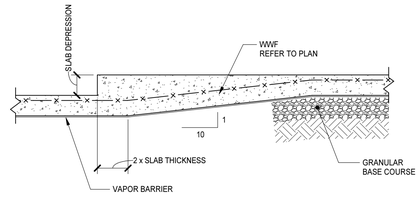

DETAIL AT SLAB DEPRESSION

NO SCALE

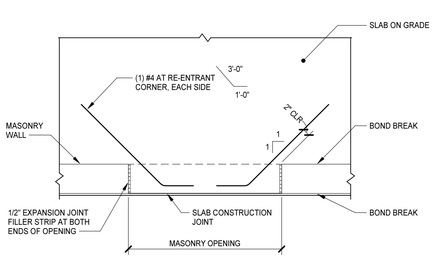

PLAN AT INTERIOR DOORS

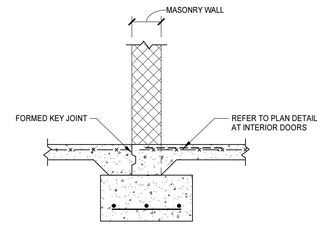

SECTION AT INTERIOR DOORS

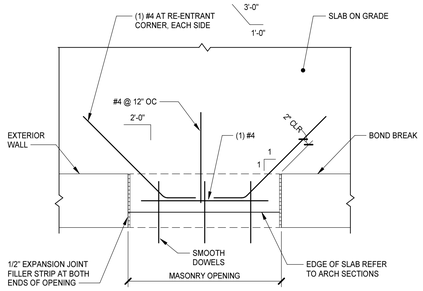

PLAN AT EXTERIOR DOORS

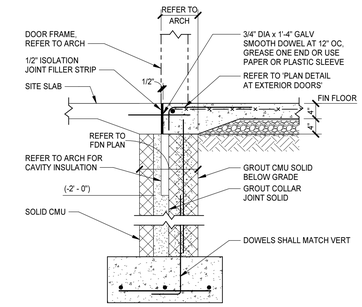

SECTION AT EXTERIOR DOORS

SLAB ON GRADE DETAILS AT DOORS

NO SCALE

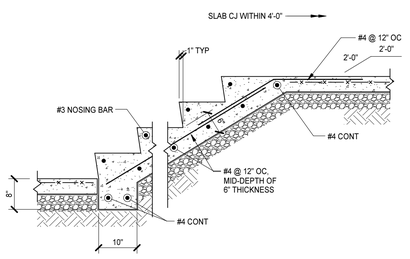

NOTE: REF ARCH DWGS FOR STAIR NOSING, RISE AND RUN.

INTERIOR CONCRETE STAIR DETAIL

NO SCALE

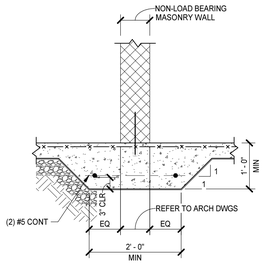

UNREINFORCED WALLS

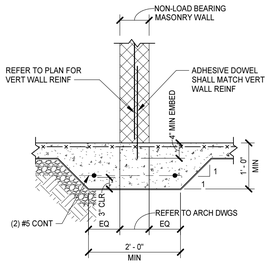

NON-LOAD BEARING REINFORCED WALLS

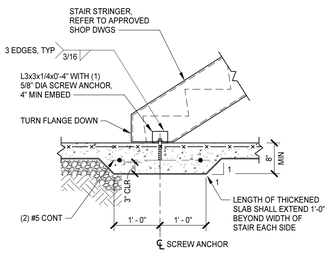

STAIR

THICKENED SLAB ON GRADE DETAILS

NO SCALE

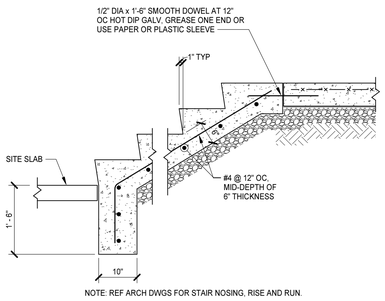

NOTE: REF ARCH DWGS FOR STAIR NOSING, RISE AND RUN.

EXTERIOR CONCRETE STAIR DETAIL

NO SCALE

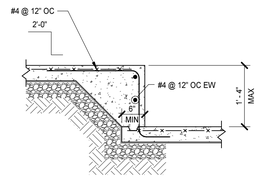

STEP IN SLAB ON GRADE

NO SCALE

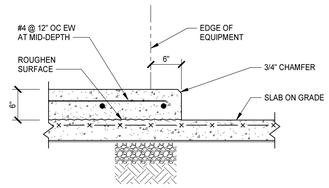

NOTE: REFER TO MECH, ELEC, PLUMBING AND CIVIL DRAWINGS FOR EQUIPMENT REQUIRING HOUSEKEEPING PAD

HOUSEKEEPING PAD

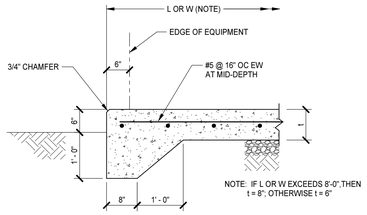

NOTE: REFER TO MECH, ELEC, PLUMBING AND CIVIL DRAWINGS FOR EQUIPMENT REQUIRING EXTERIOR PAD

EXTERIOR EQUIPMENT PAD

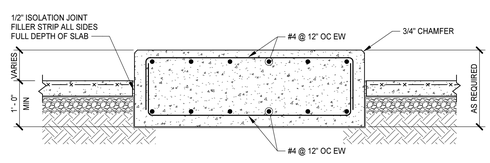

NOTE: REFER TO MECH, ELEC, PLUMBING AND CIVIL DRAWINGS FOR EQUIPMENT REQUIRING CONCRETE PAD

HEAVY EQUIPMENT PAD

EQUIPMENT PAD DETAILS

NO SCALE

MOSELEY ARCHITECTS
6210 ARDREY KELL ROAD • THE HUB AT WAVERLY, SUITE 425 • CHARLOTTE, NC 28277
PHONE (704) 540-3755 FAX (704) 540-3754
MOSELEYARCHITECTS.COM

PROGRESS PRINT NOT FOR CONSTRUCTION

GEORGETOWN COUNTY DETENTION CENTER

GEORGETOWN COUNTY
2934 BROWNS FERRY RD, GEORGETOWN, SC 29440

PROJECT NO: 611315
DATE: FEBRUARY 26, 2024

REVISIONS	
DATE	DESCRIPTION

TYPICAL SLAB DETAILS

S3.0.2

2/26/2024 4:51:14 PM

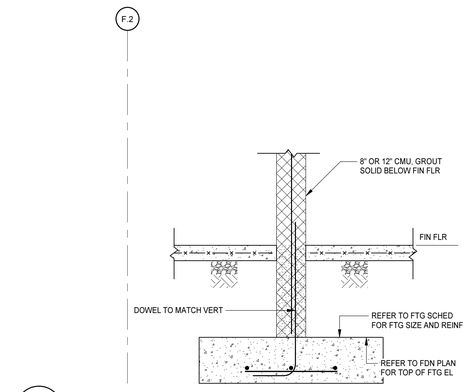

4 S1.1.1 S3.1.1 **SECTION**
3/4" = 1'-0"

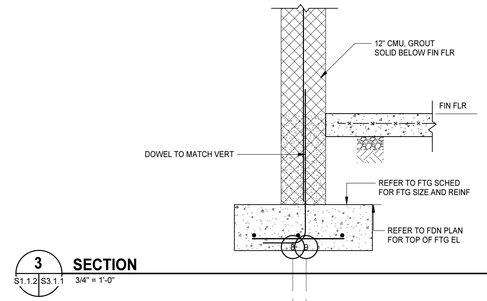

3 S1.1.2 S3.1.1 **SECTION**
3/4" = 1'-0"

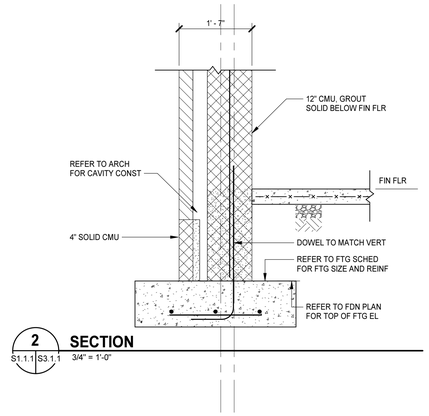

2 S1.1.1 S3.1.1 **SECTION**
3/4" = 1'-0"

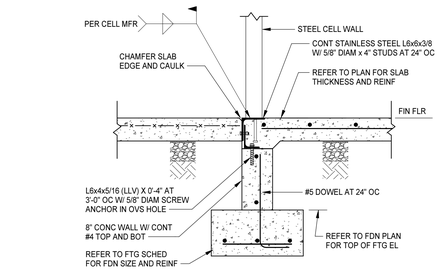

1 S1.1.2 S3.1.1 **SECTION**
3/4" = 1'-0"

MOSELEYARCHITECTS
6210 ARDREY KELL ROAD • THE HUB AT WAVERLY, SUITE 425 • CHARLOTTE, NC 28277
PHONE (704) 540-3755 FAX (704) 540-3754
MOSELEYARCHITECTS.COM

PROGRESS
PRINT NOT FOR CONSTRUCTION

GEORGETOWN COUNTY DETENTION CENTER

GEORGETOWN COUNTY
2934 BROWNS FERRY RD, GEORGETOWN, SC 29440

PROJECT NO: 611315
DATE: FEBRUARY 26, 2024

REVISIONS

DATE	DESCRIPTION

FOUNDATION SECTIONS

S3.1.1

2/26/2024 4:51:16 PM

SCREW ANCHOR HOLE SCHEDULE

	STANDARD	OVERSIZED	HOLE TYPE A		HOLE TYPE B	
ANCHOR DIA	DIAMETER (in)	DIAMETER (in)	W (in)	L (in)	W (in)	L (in)
3/8"	**7/16**	**9/16**	**7/16**	**2**	**9/16**	**2**
1/2"	**9/16**	**11/16**	**9/16**	**2**	**11/16**	**2**
5/8"	**11/16**	**13/16**	**11/16**	**2**	**13/16**	**2**
3/4"	**13/16**	**15/16**	**13/16**	**2 1/4**	**15/16**	**2 1/4**
NOTES	**STANDARD HOLES, UNO**	**BACK SCREW ANCHORS OFF 1/2 TURN AFTER TIGHTENING**				

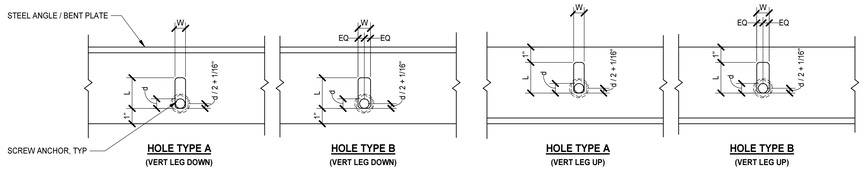

HOLE TYPE A (VERT LEG DOWN) | **HOLE TYPE B** (VERT LEG DOWN) | **HOLE TYPE A** (VERT LEG UP) | **HOLE TYPE B** (VERT LEG UP)

SCREW ANCHOR HOLE INSTALLATION DETAILS

NO SCALE

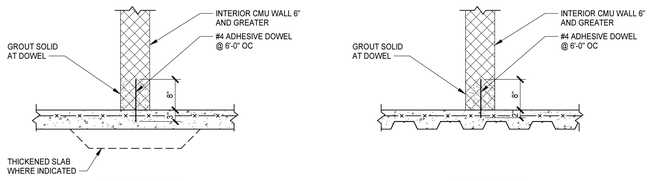

SLAB-ON-GRADE

SLAB-ON-DECK

BASE ANCHORAGE OF UNREINFORCED CMU WALLS

NO SCALE

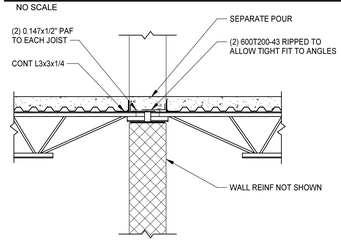

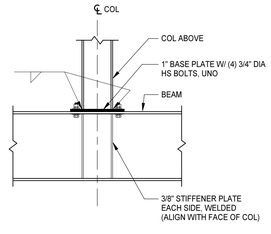

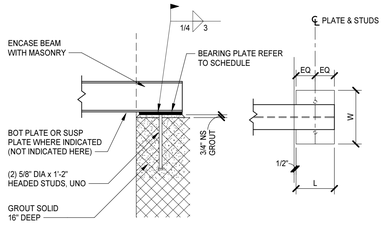

SECTION | **PLAN**

INFILL SLAB AT CORRIDOR OPENINGS

NO SCALE

COLUMN ON BEAM

3/4" = 1'-0"

BEAM ANCHORAGE DETAILS

NO SCALE

BEARING PLATE SCHEDULE

MARK	SIZE			REMARKS
	W	t	L	
BP1	9"	3/4"	7"	
BP2	9"	3/4"	9"	
BP3	9"	3/4"	11"	
BP4	12"	1"	11"	(2) 3/4" DIA x 6" HEADED STUDS
REFER TO BEAM ANCHORAGE DETAILS				

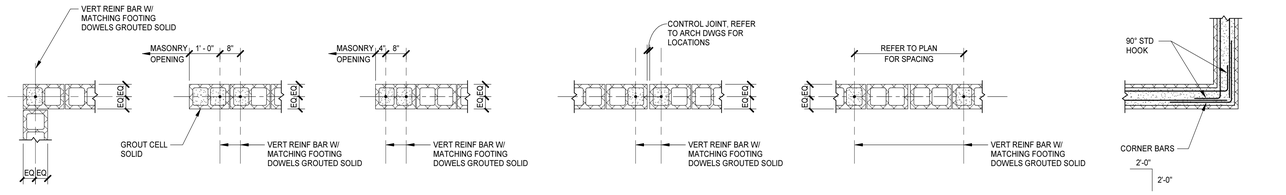

CORNER | **JAMB AT STEEL LINTEL** | **JAMB AT CMU BOND BEAM LINTEL** | **VERTICAL CONTROL JOINTS** | **TYPICAL REINFORCED WALL** | **BOND BEAM PLAN DETAIL AT CORNER**

NOTES:

1. REINFORCING BAR SIZE INDICATED ON FOUNDATION PLAN.
2. DETAILS ARE PROVIDED FOR VERTICAL REINFORCING STEEL PLACEMENT ONLY. REFER TO ARCHITECTS DRAWINGS FOR SPECIFIC MASONRY DETAILS.
3. DO NOT PLACE CONDUIT IN CELLS CONTAINING STRUCTURAL REINFORCING.

CMU WALL REINFORCING DETAILS

NO SCALE

LINTEL SCHEDULE

MARK	DIAGRAM	BOND BEAM (W x H)	REINFORCING	STEEL	NOTES
L1		W x 16	(2) #5 CONT		
L2				L4x4x5/16"	
L3		8 x 32	(2) #5 CONT	W/ CONT 5/16" BENT PL 24" 7"	

LINTEL NOTES

1. LINTELS FOR ARCHITECTURAL OPENINGS (WINDOWS, DOORS, LOUVERS) IN BEARING WALLS AND EXTERIOR WALLS ARE IDENTIFIED BY MARK NUMBER ON THE FRAMING PLAN(S) AND INCLUDED IN THE LINTEL SCHEDULE.
2. LINTELS FOR ARCHITECTURAL OPENINGS IN NON-LOAD BEARING WALLS AND OTHER WALLS WHICH ARE NOT INDICATED ON THE FRAMING PLAN(S) SHALL BE CONSTRUCTED PER NOTES A, B OR C BELOW.

   A. STEEL ANGLE LINTELS

   PROVIDE ONE ANGLE FOR EACH NOMINAL 4" OF WALL THICKNESS PER THE FOLLOWING SCHEDULE.

MASONRY OPENING	ANGLE SIZE
UP TO 5'-0"	L3 1/2x3 1/2x 5/16
5'-1" TO 6'-0"	L4x3 1/2x 5/16 (LLV)
6'-1" TO 7'-0"	L5x3 1/2x 3/8 (LLV)
OVER 7'-0"	AS DETAILED

   FOR OPENINGS IN 10" CMU, HORIZONTAL LEGS OF ANGLES SHALL BE A COMBINATION OF 5" AND 4".

   FOR OPENINGS IN 6" CMU REQUIRING STEEL LINTELS, USE WT7x11 UP TO 7'-0" OPENING.

   B. REINFORCED BOND BEAM LINTELS

   LINTELS SHALL MATCH THICKNESS OF WALL. REINFORCE 8", 10" AND 12" BOND BEAM WITH (2) #5 BARS AT BOTTOM. REINFORCE 6" BOND BEAM WITH (1) #5 BAR AT BOTTOM. BOND BEAM SHALL BE 8" DEEP FOR OPENING WIDTH UP TO 5'-0", AND SHALL BEAR 8" ON SOLID MASONRY EACH END. BOND BEAM SHALL BE 16" DEEP FOR OPENING WIDTH UP TO 8'-0" AND SHALL BEAR 16" ON SOLID MASONRY EACH END WITH REINFORCING TOP AND BOTTOM. PLACE GROUT MONOLITHICALLY IN BOTH COURSES OF 16" DEEP BOND BEAM.

   C. PRECAST CONCRETE LINTELS

   PRECAST CONCRETE LINTELS SHALL BE 3 5/8" x 7 5/8" FOR EACH NOMINAL 4" THICKNESS OF WALL. REINFORCING SHALL BE (1) #4 TOP AND BOTTOM WITH 1 1/2" COVER. FOR OPENINGS IN 6" CMU, LINTEL SHALL BE 5 5/8" x 7 5/8". REINFORCED WITH (1) #5 TOP AND BOTTOM. MASONRY OPENING WIDTH SHALL BE 6'-0" OR LESS. DO NOT USE PRECAST CONCRETE LINTELS IN EXPOSED LOCATIONS.
3. LINTELS FOR MECHANICAL DUCTWORK PENETRATIONS NOT OTHERWISE DETAILED SHALL BE ONE OF THE ABOVE (NOTE 2A, 2B OR 2C).
4. LINTELS SHALL BEAR 8" ONTO SOLID OR GROUT FILLED MASONRY, UNLESS OTHERWISE INDICATED.
5. LINTELS ARE REQUIRED OVER ALL MASONRY OPENINGS GREATER THAN 8" IN WIDTH.
6. LINTELS ARE NOT REQUIRED ABOVE HOLLOW METAL FRAMES IN OPENINGS 3'-4" OR LESS IN 6" NON-BEARING MASONRY PARTITIONS. GROUT HEAD OF FRAMES SOLID BEFORE PLACING MASONRY.
7. ALL LINTELS IN EXTERIOR WALLS SHALL BE GALVANIZED.

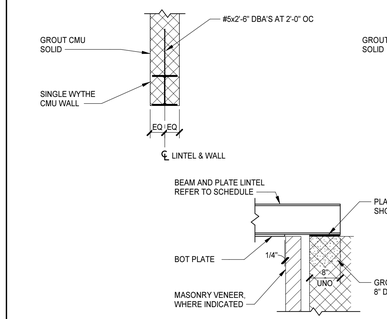

STEEL LINTEL DETAILS (CMU BACKUP)

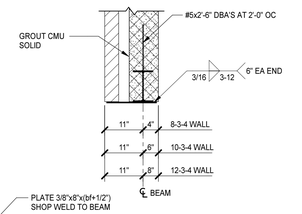

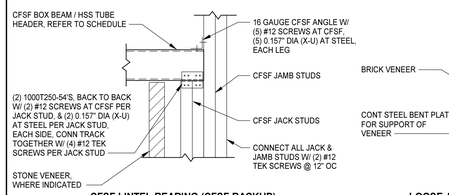

CFSF LINTEL BEARING (CFSF BACKUP)

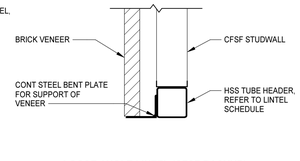

LOOSE ANGLE LINTEL (CFSF BACKUP)

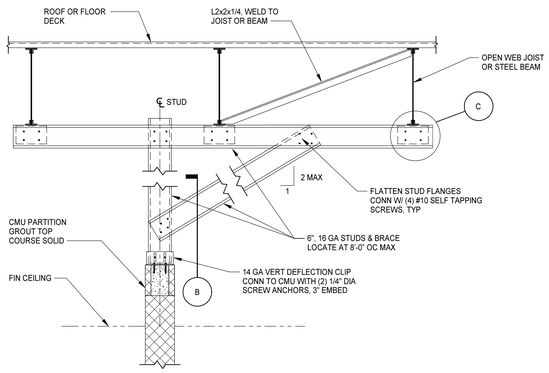

LOW WALL PARALLEL TO JOIST OR BEAM

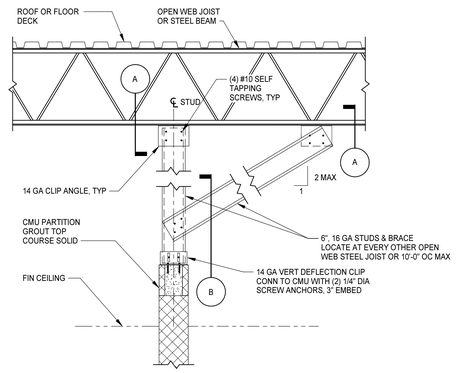

LOW WALL PERPENDICULAR TO JOIST OR BEAM

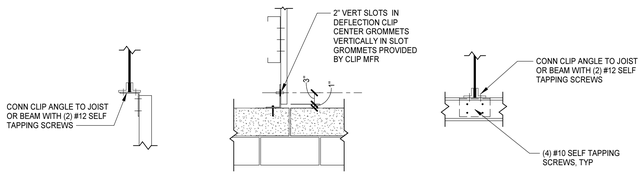

SECTION A | **SECTION B** | **DETAIL C**

NOTES:

1. BRACE INTERIOR NON-LOAD BEARING MASONRY WALLS IN ACCORDANCE WITH THESE DETAILS UNLESS OTHERWISE INDICATED
2. IN LIEU OF BRACING AT TOPS OF WALLS, BRACING MAY BE PROVIDED BY INTERSECTING MASONRY WALLS WHEN THE DISTANCE BETWEEN THE INTERSECTING WALLS DOES NOT EXCEED THE FOLLOWING:

NOMINAL THICKNESS OF BRACED WALLS	MAXIMUM SPACING BETWEEN INTERSECTING WALLS
4"	12'-0"
6"	16'-0"
8"	22'-0"
10"	26'-0"
12"	30'-0"

3. BRACING IS REQUIRED IN ACCORDANCE WITH THESE DETAILS IF A VERTICAL CONTROL JOINT OCCURS BETWEEN INTERSECTING WALLS.
4. REFER TO ARCHITECTURAL DRAWINGS FOR INTERIOR PARTITION TYPES AND LOCATIONS.
5. INSTALL BRACING AFTER ALL ROOF DEAD LOAD IS IN PLACE.

BRACING DETAILS FOR NON-LOAD BEARING INTERIOR MASONRY PARTITIONS

NO SCALE

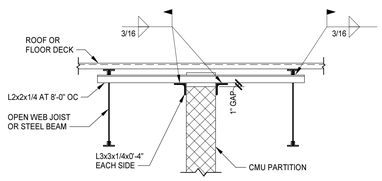

WALL TO UNDERSIDE OF DECK PARALLEL TO JOISTS

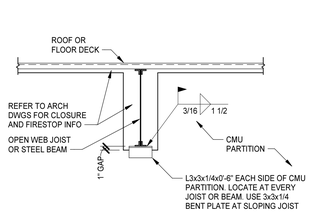

WALL TO UNDERSIDE OF DECK PERPENDICULAR TO JOISTS

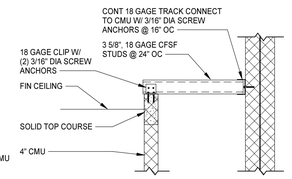

4" CMU TOP OF WALL BRACING

MOSELEY ARCHITECTS
6210 ARDREY KELL ROAD • THE HUB AT WAVERLY, SUITE 425 • CHARLOTTE, NC 28277
PHONE (704) 540-3755 FAX (704) 540-3754
MOSELEYARCHITECTS.COM

PROGRESS PRINT NOT FOR CONSTRUCTION

GEORGETOWN COUNTY DETENTION CENTER

GEORGETOWN COUNTY
2934 BROWNS FERRY RD, GEORGETOWN, SC 29440

PROJECT NO: 611315
DATE: FEBRUARY 26, 2024

REVISIONS	
DATE	DESCRIPTION

TYPICAL MASONRY WALL AND LINTEL DETAILS

S4.0.1

2/26/2024 4:51:19 PM

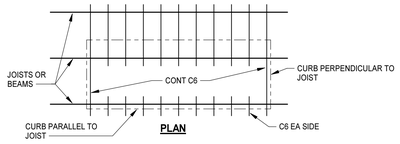

CURB PERPENDICULAR TO JOIST

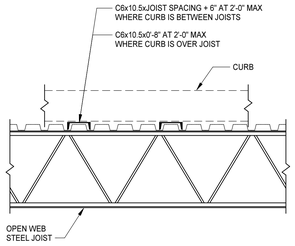

CURB PARALLEL TO JOIST

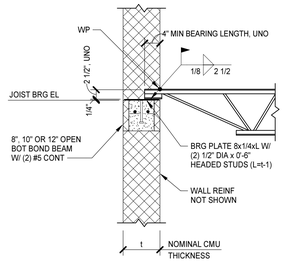

SECTION AT FLOOR

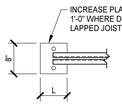

PLAN DETAIL

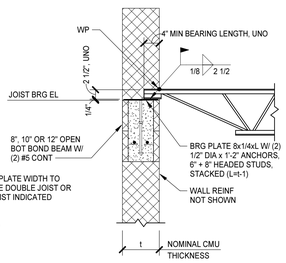

SECTION AT ROOF

RTU CURB SUPPORT DETAILS

NO SCALE

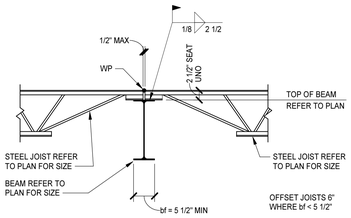

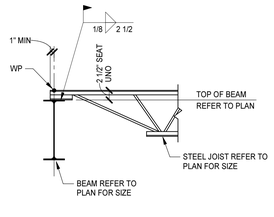

TYPICAL K SERIES STEEL JOIST ANCHORAGE DETAILS AT CMU WALLS

NO SCALE

K-SERIES JOISTS:

1. WHERE UTILITIES RUN PARALLEL TO JOISTS, INDIVIDUAL HANGERS SHALL BE SPACED SUCH THAT HANGER LOAD (IF DIRECTLY BELOW JOIST), OR UNISTRUT REACTION (IF PIPE IS BETWEEN JOISTS) DOES NOT EXCEED 200 LBS.
2. WHERE UTILITIES RUN PERPENDICULAR TO JOISTS, INDIVIDUAL HANGERS SHALL BE SPACED SUCH THAT HANGER LOAD DOES NOT EXCEED 200 LBS.
3. IF INDIVIDUAL HANGER LOAD EXCEEDS 200 LBS ON ANY JOIST, AND DIMENSION 'X' EXCEEDS 6", STRUTS SHALL BE INSTALLED AS INDICATED ABOVE.
4. WHERE MULTIPLE HANGERS ARE LOCATED BETWEEN PANEL POINTS, THE CUMULATIVE LOAD SHALL NOT EXCEED 200 LBS.

KCS AND LH-SERIES JOISTS:

1. WHERE UTILITIES RUN PARALLEL TO JOISTS, INDIVIDUAL HANGERS SHALL BE SPACED SUCH THAT HANGER LOAD (IF DIRECTLY BELOW JOIST), OR UNISTRUT REACTION (IF PIPE IS BETWEEN JOISTS) DOES NOT EXCEED 500 LBS.
2. WHERE UTILITIES RUN PERPENDICULAR TO JOISTS, INDIVIDUAL HANGERS SHALL BE SPACED SUCH THAT HANGER LOAD DOES NOT EXCEED 500 LBS, OR HANGER SHALL BE LOCATED AT EA JOIST.
3. IF INDIVIDUAL HANGER LOAD EXCEEDS 500 LBS ON ANY JOIST, AND DIMENSION 'X' EXCEEDS 6", STRUTS SHALL BE INSTALLED AS INDICATED ABOVE.
4. WHERE MULTIPLE HANGERS ARE LOCATED BETWEEN PANEL POINTS, THE CUMULATIVE LOAD SHALL NOT EXCEED 500 LBS.

GENERAL:

1. C-CLAMPS SHALL NOT BE USED WHERE HANGER LOAD EXCEEDS 50 LBS.
2. REFER TO DRAWING S0.0.1 FOR STEEL JOIST NOTES.

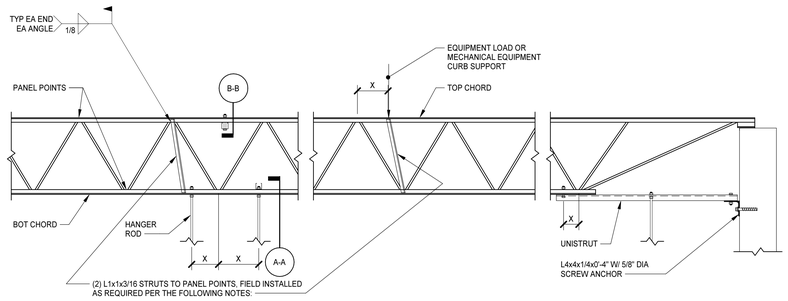

NOTE:
THE GENERAL CONTRACTOR SHALL COORDINATE THESE REQUIREMENTS FOR HANGER SPACING AND JOIST REINFORCING STRUTS WITH MECHANICAL, PLUMBING, AND FIRE PROTECTION TRADES IN ORDER TO ENSURE THAT THESE REQUIREMENTS ARE ACCOUNTED FOR IN THE BID PRICE AND IMPLEMENTED IN THE FIELD. THE GENERAL CONTRACTOR SHALL BE RESPONSIBLE FOR THE PROPER INSTALLATION OF THE REINFORCING STRUTS IN ALL CASES WHERE THE HANGER LOAD EXCEEDS THE MAXIMUM. IF HANGER LOCATIONS ARE COORDINATED TO COMPLY WITH THE MAXIMUM HANGER LOADS INDICATED IN THIS DETAIL, THE NUMBER OF JOIST REINFORCING STRUTS WILL BE MINIMIZED.

CONNECTION OF K SERIES STEEL JOIST TO STEEL BEAM

NO SCALE

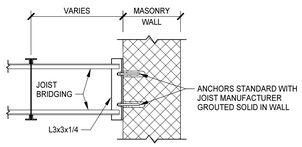

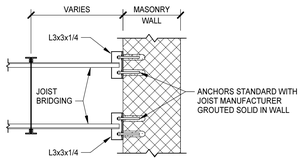

K SERIES STEEL JOIST BRIDGING ANCHORAGE

NO SCALE

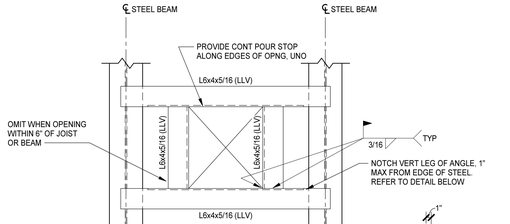

NOTES:

1. VERIFY SIZE AND LOCATIONS OF FLOOR OPENINGS WITH PRODUCT PROVIDED.
2. USE ANGLE FRAME FOR ALL FLOOR OPENINGS IN STEEL DECK 6" OR LARGER NOT OTHERWISE INDICATED.

FLOOR OPENING SUPPORT DETAIL

NO SCALE

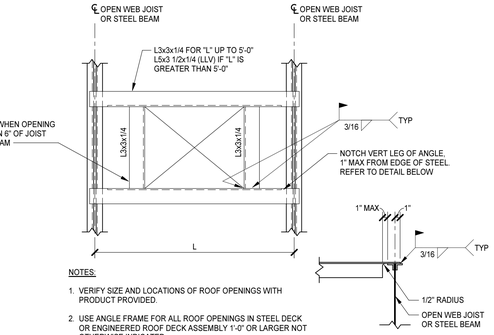

NOTES:

1. VERIFY SIZE AND LOCATIONS OF ROOF OPENINGS WITH PRODUCT PROVIDED.
2. USE ANGLE FRAME FOR ALL ROOF OPENINGS IN STEEL DECK OR ENGINEERED ROOF DECK ASSEMBLY 1'-0" OR LARGER NOT OTHERWISE INDICATED.

ROOF OPENING SUPPORT DETAIL

NO SCALE

NOTE: CONTRACTOR SHALL PROVIDE DESIGN OF HANGER ASSEMBLY. C-CLAMPS PERMITTED WHEN LOAD IS LESS THAN 50 LBS

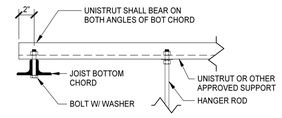

SECTION A-A

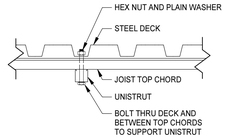

SECTION B-B

TYPICAL LOAD SUPPORTED FROM JOIST DETAIL

NO SCALE

LH JOIST WELD TABLE

JOIST SECTION	MINIMUM FILLET WELD
LH02-06	2 - 3/16" x 2 1/2"
LH07-17	2 - 1/4" x 2 1/2"
DLH	2 - 1/4" x 4"

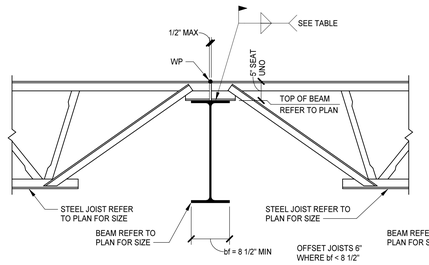

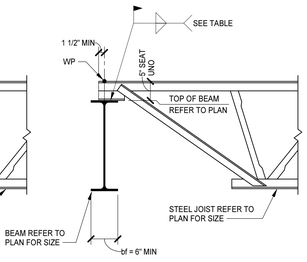

CONNECTION OF LH SERIES STEEL JOIST TO STEEL BEAM

NO SCALE

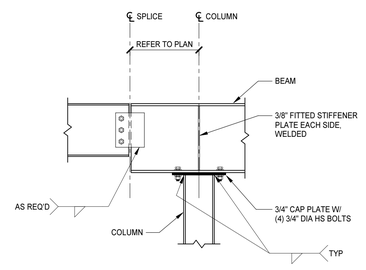

BEAM SPLICE OVER COLUMN

NO SCALE

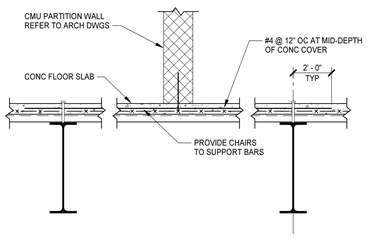

ADDITIONAL SLAB REINFORCING AT FULL HEIGHT MASONRY WALLS PARALLEL TO BEAMS

NO SCALE

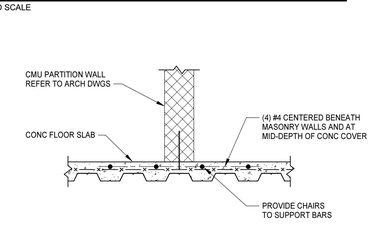

ADDITIONAL SLAB REINFORCING AT FULL HEIGHT MASONRY WALLS PERPENDICULAR TO BEAMS

NO SCALE

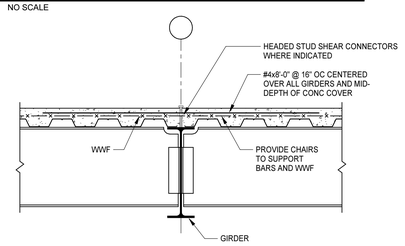

REINFORCING OVER GIRDER

NO SCALE

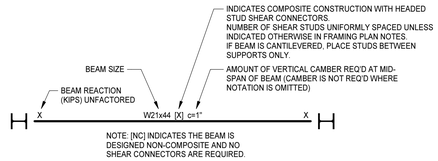

COMPOSITE BEAM DIAGRAM

NO SCALE

NOTES:

1. REFER TO COMPOSITE BEAM NOTES FOR SHEAR STUD INFORMATION.
2. COORDINATE LOCATION OF FLOOR SLAB CONSTRUCTION JOINTS WITH STRUCTURAL ENGINEER PRIOR TO POURING.
3. CONSTRUCTION JOINTS PARALLEL TO A BEAM SHALL BE NO CLOSER TO THE BEAM THAN THE MINIMUM OF ONE-EIGHTH OF THE BEAM SPAN (CENTER TO CENTER OF SUPPORTS), OR ONE-HALF THE DISTANCE TO THE CENTERLINE OF THE ADJACENT BEAM.

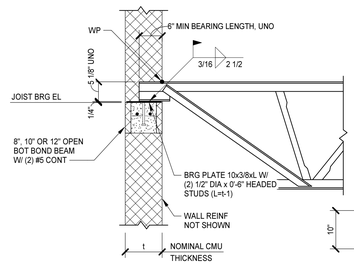

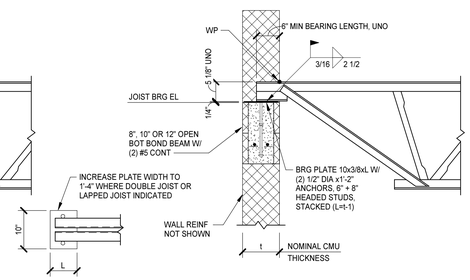

SECTION AT FLOOR **PLAN DETAIL** **SECTION AT ROOF**

TYPICAL LH SERIES STEEL JOIST ANCHORAGE DETAILS AT CMU WALLS

NO SCALE

MOSELEY ARCHITECTS
6210 ARDREY KELL ROAD • THE HUB AT WAVERLY, SUITE 425 • CHARLOTTE, NC 28277
PHONE (704) 540-3755 FAX (704) 540-3754
MOSELEYARCHITECTS.COM

PROGRESS PRINT NOT FOR CONSTRUCTION

GEORGETOWN COUNTY DETENTION CENTER

GEORGETOWN COUNTY
2934 BROWNS FERRY RD, GEORGETOWN, SC 29440

PROJECT NO: 611315
DATE: FEBRUARY 26, 2024

REVISIONS	
DATE	DESCRIPTION

TYPICAL FRAMING DETAILS

S4.0.2

2/26/2024 4:51:21 PM

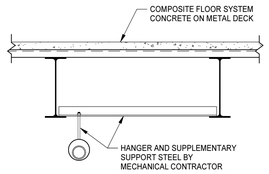

NOTES:

1. USE SUPPLEMENTAL SUPPORT STEEL FOR 5" DIA PIPE AND LARGER EXCEPT FOR 6" DIA ROOF LEADER.
2. IF SUPPLEMENTARY STEEL IS NOT IN PLACE BEFORE SPRAY FIREPROOFING, REPAIR OF DAMAGED FIREPROOFING IS THE RESPONSIBILITY OF THE MECHANICAL CONTRACTOR.

BEAM SUPPORTED UTILITY HANGER

NO SCALE

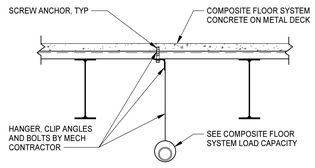

NOTE:

1. ONLY ONE (1) CONNECTION PER RIB IN ONE (1) SPAN OF DECK BETWEEN BEAMS/SUPPORT

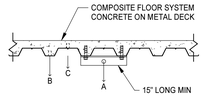

COMPOSITE FLOOR SYSTEM LOAD CAPACITY	
	LOAD TO FLOOR SYSTEM
A	250 lb*
B	100 lb*
C	0 DO NOT HANG FROM THIN PORTION

* ANCHORAGE INTO CONCRETE, BY OTHERS, FOR MISC. COMPONENTS AND HANGERS, SHALL BE DESIGNED FOR THE ACTUAL LOAD AND FURNISHED BY THE MECHANICAL SUB-CONTRACTOR. MECHANICAL SUB-CONTRACTOR SHALL VERIFY SCREW ANCHOR DIAMETER AND EMBEDMENT DEPTH FOR THE REQUIRED LOADING AND AVAILABLE DEPTH OF CONCRETE.

DECK SUPPORTED UTILITY HANGER

NO SCALE

STEEL DECK SCHEDULE

DECK TYPE 1	1 1/2" - 20 GAGE WIDE RIB ROOF DECK, GALVANIZED	FASTEN TO ALL SUPPORTS WITH 5/8" DIAMETER PUDDLE WELDS AT 36/7 PATTERN, AND AT 6" OC AT ALL EDGES AND END LAPS. FASTEN SIDELAPS WITH #10 TEK SCREWS AT MID-SPAN AND NOT GREATER THAN 8" OC.
DECK TYPE 2	1 1/2" - 20 GAGE WIDE RIB ROOF DECK, GALVANIZED	FASTEN TO ALL SUPPORTS WITH 5/8" DIAMETER PUDDLE WELDS AT 36/4 PATTERN, AND AT 6" OC AT ALL EDGES AND END LAPS. FASTEN SIDELAPS WITH #10 TEK SCREWS AT MID-SPAN AND NOT GREATER THAN 12" OC.

STEEL DECK FASTENER LAYOUT

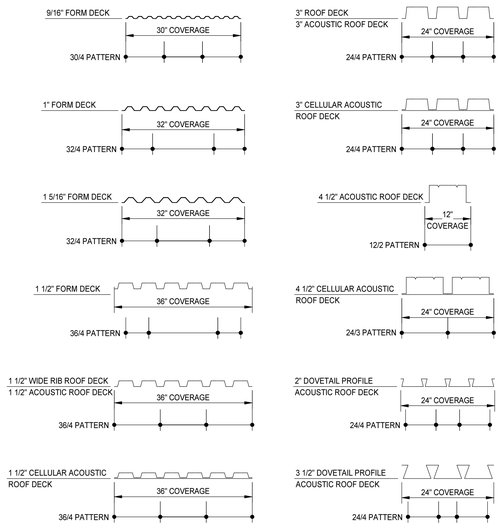

MOSELEY ARCHITECTS
6210 ARDREY KELL ROAD • THE HUB AT WAVERLY, SUITE 425 • CHARLOTTE, NC 28277
PHONE (704) 540-3755 FAX (704) 540-3754
MOSELEYARCHITECTS.COM

PROGRESS
PRINT NOT FOR CONSTRUCTION

GEORGETOWN COUNTY DETENTION CENTER

GEORGETOWN COUNTY
2934 BROWNS FERRY RD, GEORGETOWN, SC 29440

PROJECT NO: 611315
DATE: FEBRUARY 26, 2024

REVISIONS	
DATE	DESCRIPTION

TYPICAL FRAMING DETAILS AND DECK SCHEDULE

S4.0.3

2/26/2024 4:51:22 PM

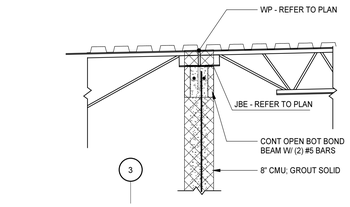

16 SECTION S2.2.2 S4.1.1 3/4" = 1'-0"

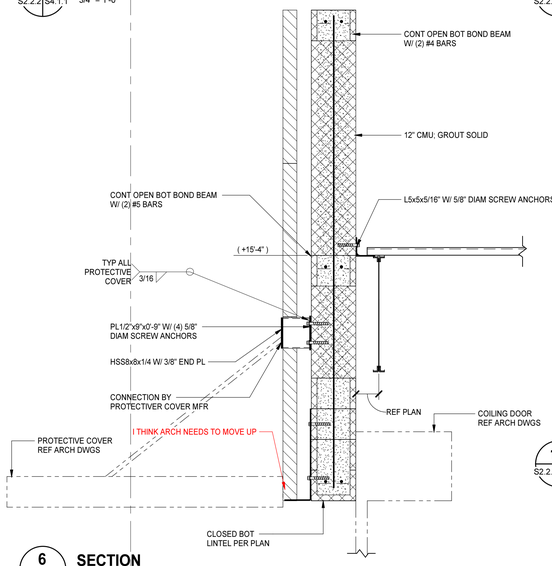

6 SECTION S2.2.2 S4.1.1 3/4" = 1'-0"

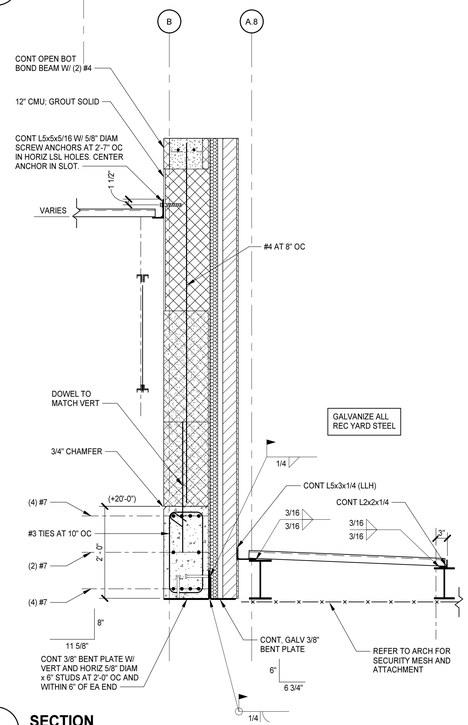

2 SECTION S2.2.2 S4.1.1 3/4" = 1'-0"

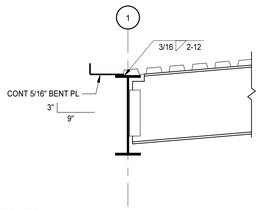

10 SECTION S2.2.1 S4.1.1 3/4" = 1'-0"

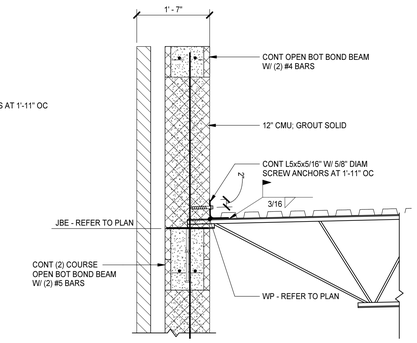

14 SECTION S2.2.2 S4.1.1 3/4" = 1'-0"

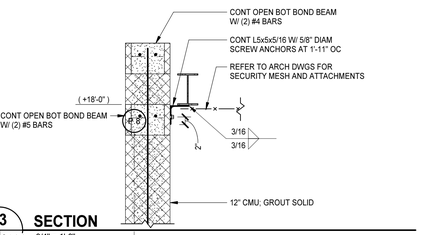

13 SECTION S2.2.2 S4.1.1 3/4" = 1'-0"

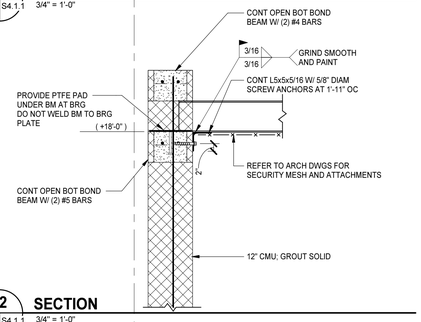

12 SECTION S2.2.2 S4.1.1 3/4" = 1'-0"

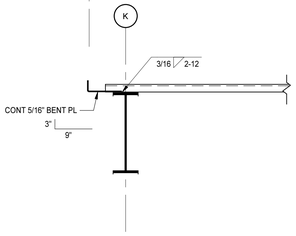

9 SECTION S2.2.1 S4.1.1 3/4" = 1'-0"

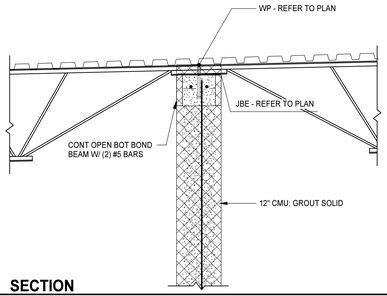

15 SECTION S2.2.2 S4.1.1 3/4" = 1'-0"

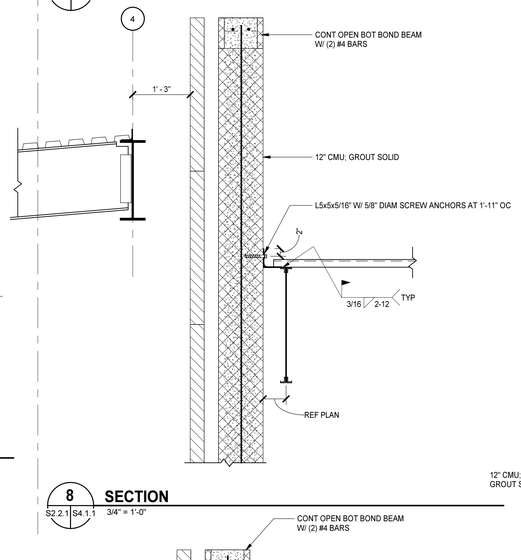

8 SECTION S2.2.1 S4.1.1 3/4" = 1'-0"

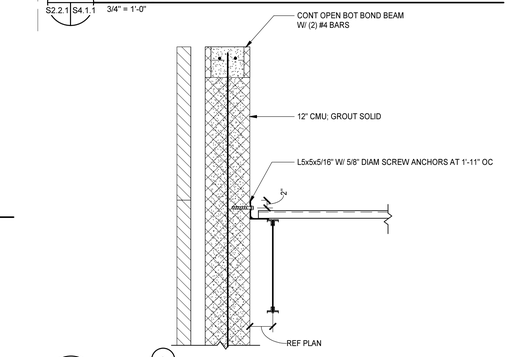

7 SECTION S2.2.1 S4.1.1 3/4" = 1'-0"

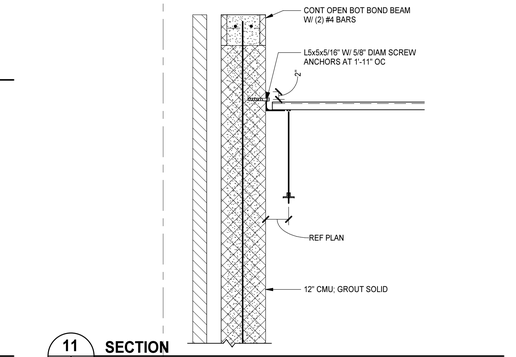

11 SECTION S2.2.2 S4.1.1 3/4" = 1'-0"

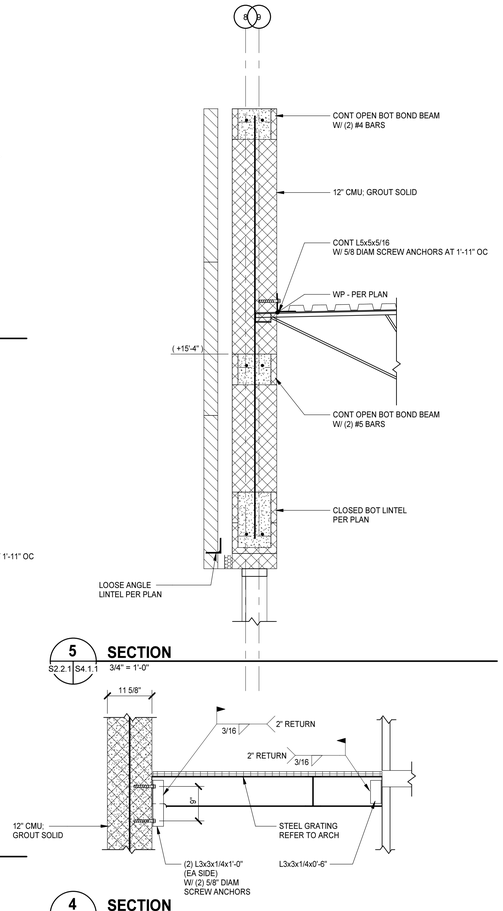

5 SECTION S2.2.1 S4.1.1 3/4" = 1'-0"

4 SECTION S2.1.1 S4.1.1 3/4" = 1'-0"

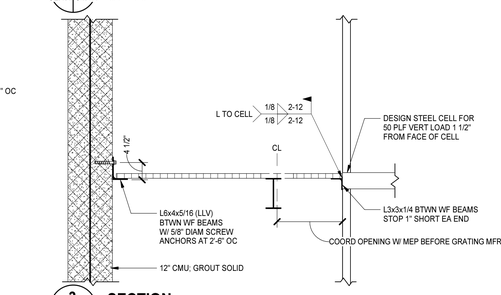

3 SECTION S2.1.1 S4.1.1 3/4" = 1'-0"

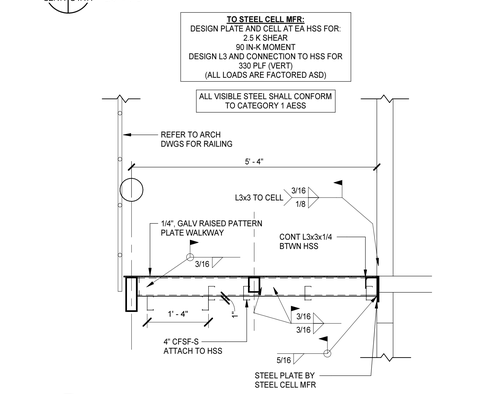

1 SECTION S2.1.1 S4.1.1 3/4" = 1'-0"

MOSELEY ARCHITECTS
6210 ARDREY KELL ROAD • THE HUB AT WAVERLY, SUITE 425 • CHARLOTTE, NC 28277
PHONE (704) 540-3755 FAX (704) 540-3754
MOSELEYARCHITECTS.COM

PROGRESS PRINT NOT FOR CONSTRUCTION

GEORGETOWN COUNTY DETENTION CENTER

GEORGETOWN COUNTY
2934 BROWNS FERRY RD, GEORGETOWN, SC 29440

PROJECT NO: 611315
DATE: FEBRUARY 26, 2024

REVISIONS	
DATE	DESCRIPTION

FRAMING SECTIONS

S4.1.1

2/26/2024 4:51:27 PM

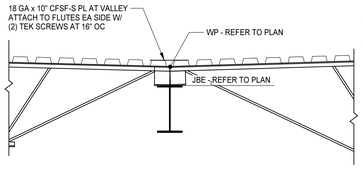

22 SECTION S2.2.1 S4.1.2 3/4" = 1'-0"

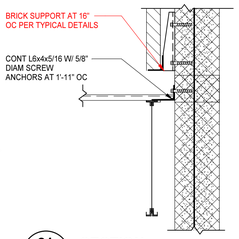

21 SECTION S2.2.1 S4.1.2 3/4" = 1'-0"

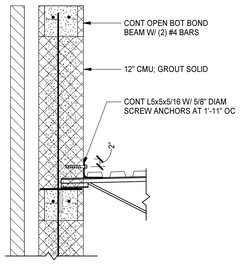

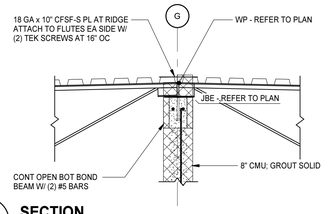

16 SECTION S2.2.1 S4.1.2 3/4" = 1'-0"

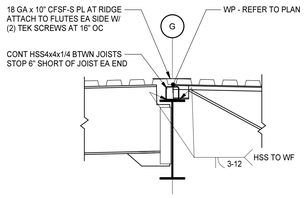

15 SECTION S2.2.1 S4.1.2 3/4" = 1'-0"

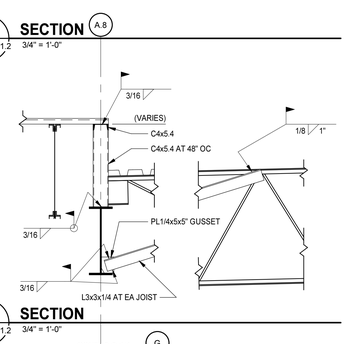

14 SECTION S2.2.1 S4.1.2 3/4" = 1'-0"

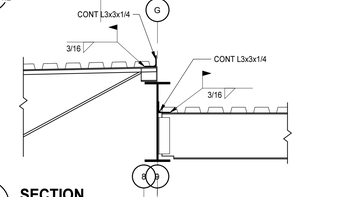

13 SECTION S2.2.1 S4.1.2 3/4" = 1'-0"

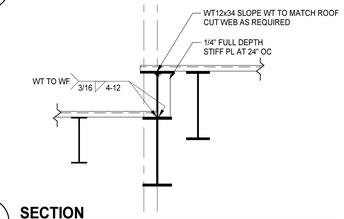

12 SECTION S2.2.1 S4.1.2 3/4" = 1'-0"

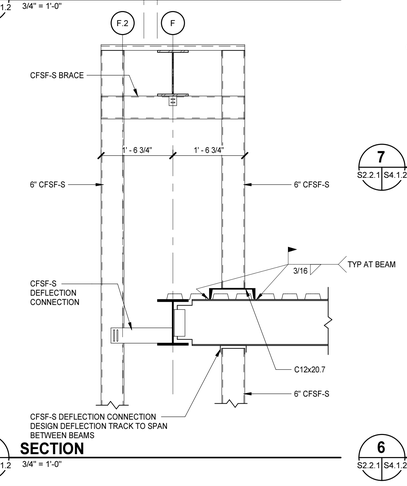

11 SECTION S2.2.1 S4.1.2 3/4" = 1'-0"

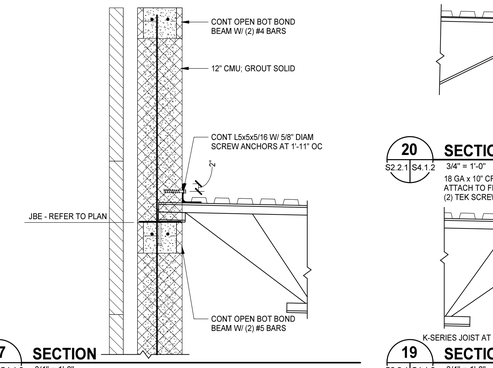

17 SECTION S2.2.1 S4.1.2 3/4" = 1'-0"

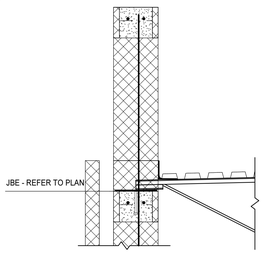

23 SECTION S2.2.1 S4.1.2 3/4" = 1'-0"

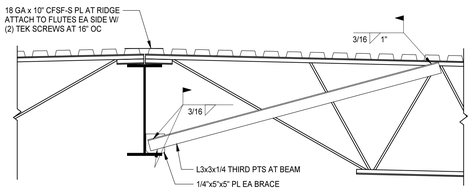

24 SECTION S2.2.1 S4.1.2 3/4" = 1'-0"

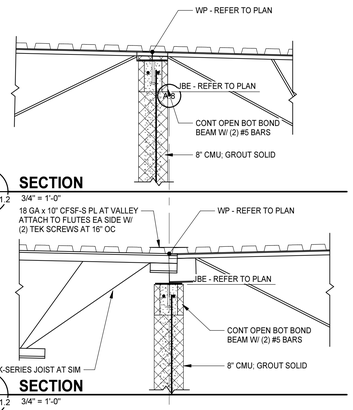

20 SECTION S2.2.1 S4.1.2 3/4" = 1'-0"

19 SECTION S2.2.1 S4.1.2 3/4" = 1'-0"

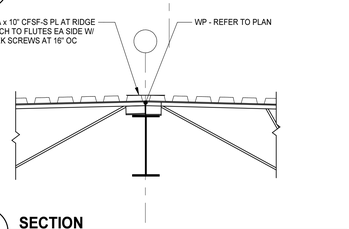

18 SECTION S2.2.1 S4.1.2 3/4" = 1'-0"

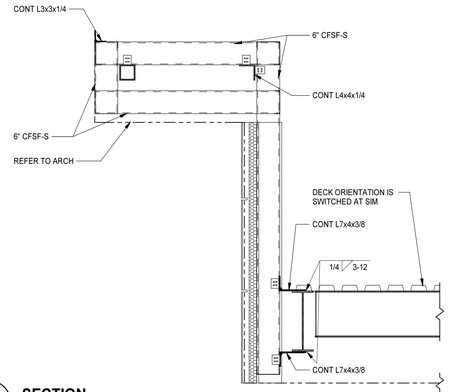

10 SECTION S2.2.1 S4.1.2 3/4" = 1'-0"

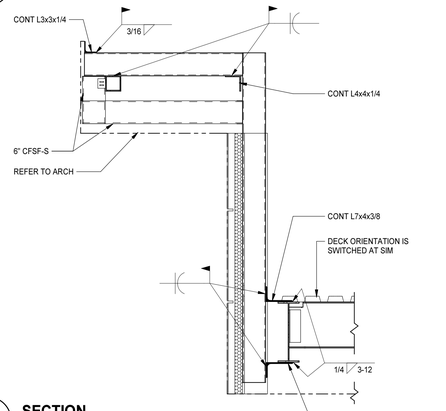

9 SECTION S2.2.1 S4.1.2 3/4" = 1'-0"

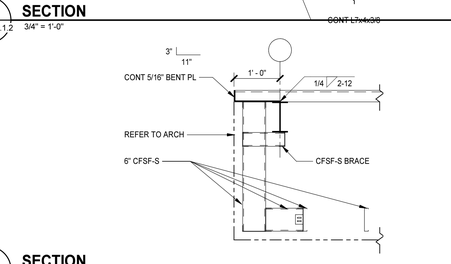

8 SECTION S2.2.1 S4.1.2 3/4" = 1'-0"

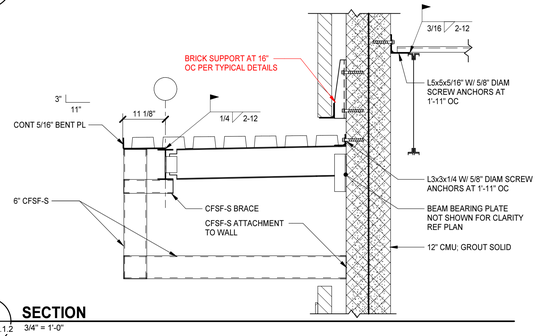

7 SECTION S2.2.1 S4.1.2 3/4" = 1'-0"

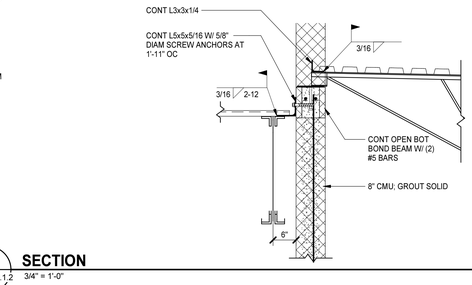

6 SECTION S2.2.1 S4.1.2 3/4" = 1'-0"

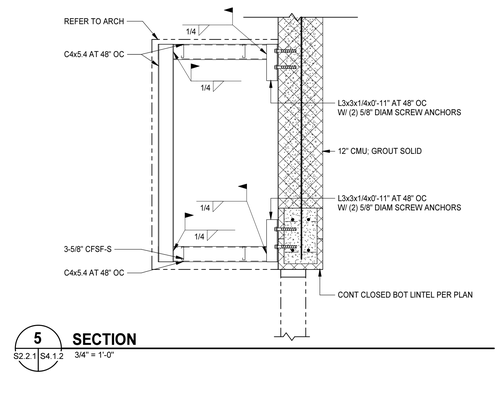

5 SECTION S2.2.1 S4.1.2 3/4" = 1'-0"

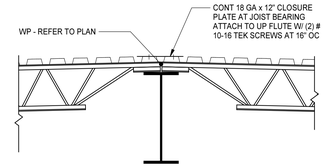

4 SECTION S2.2.3 S4.1.2 3/4" = 1'-0"

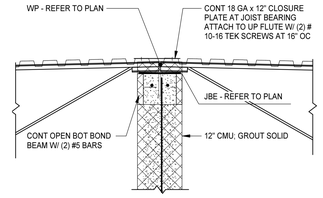

3 SECTION S2.2.3 S4.1.2 3/4" = 1'-0"

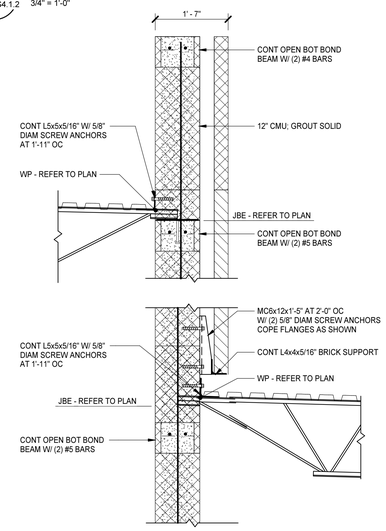

2 SECTION S2.2.3 S4.1.2 3/4" = 1'-0"

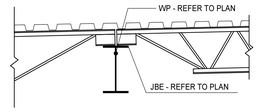

1 SECTION S2.2.2 S4.1.2 3/4" = 1'-0"

MOSELEYARCHITECTS
6210 ARDREY KELL ROAD • THE HUB AT WAVERLY, SUITE 425 • CHARLOTTE, NC 28277
PHONE (704) 540-3755 FAX (704) 540-3754
MOSELEYARCHITECTS.COM

PROGRESS PRINT NOT FOR CONSTRUCTION

GEORGETOWN COUNTY DETENTION CENTER

GEORGETOWN COUNTY
2934 BROWNS FERRY RD, GEORGETOWN, SC 29440

PROJECT NO: 611315
DATE: FEBRUARY 26, 2024

REVISIONS	
DATE	DESCRIPTION

FRAMING SECTIONS

S4.1.2

2/26/2024 4:51:35 PM

J I H G F E D C B A

1 2 3 4 5 6 7 8 9 10

ABBREVIATIONS

@	AT	EWC	ELECTRIC WATER COOLER	OSD	OPEN SITE DRAIN
AAV	AIR ADMITTANCE VALVE	EWH	ELECTRIC WATER HEATER	PC	PRECAST
ABV	ABOVE	EX	EXISTING	PCF	POUNDS PER CUBIC FOOT
AC-X	AIR COMPRESSOR DESIGNATION	EXP	EXPANSION	PD	PUMP DISCHARGE
ADJ	ADJUSTABLE	FCO	FLOOR CLEANOUT	PLUMB	PLUMBING
ADNL	ADDITIONAL	FD	FLOOR DRAIN	PLYWD	PLYWOOD
AFF	ABOVE FINISHED FLOOR	FDC	FIRE DEPARTMENT CONNECTION	POLY	POLYETHYLENE
AFG	ABOVE FINISHED GRADE	FDN	FOUNDATION DRAIN	PPT	PRESSURE PRESERVATIVE TREATED
AHU	AIR HANDLING UNIT	FF	FINISHED FLOOR	PREFAB	PREFABRICATE(D)
ALT	ALTERNATE	FFE	FINISHED FLOOR ELEVATION	PROJ	PROJECT
ALUM	ALUMINUM	FG	FINISHED GRADE	PSF	POUNDS PER SQUARE FOOT
AP	ACCESS PANEL	FH	FIRE HYDRANT	PSI	POUNDS PER SQUARE INCH
APPR	APPROXIMATE	FHC	FIRE HOSE CABINET	PV	PROPANE VENT
ARCH	ARCHITECTURAL	FHS	FIRE HOSE STATION	PVC	POLYVINYL CHLORIDE
AUTO	AUTOMATIC	FHVC	FIRE HOSE VALVE CABINET	PVMT	PAVEMENT
AVG	AVERAGE	FIX	FIXTURE	R	RISER
BFF	BELOW FINISHED FLOOR	FLR	FLOOR	RAD	RADIUS
BFG	BELOW FINISHED GRADE	FLSHG	FLASHING	RCP-X	RECIRCULATION PUMP DESIGNATION
BLDG	BUILDING	FOR	FUEL OIL RETURN	RD	ROOF DRAIN (BOTTOM OUTLET)
BO	BOTTOM OF	FOS	FUEL OIL SUPPLY	RDS	ROOF DRAIN (SIDE OUTLET)
BOT	BOTTOM	FOV	FUEL OIL VENT	REF	REFERENCE
BSMT	BASEMENT	FS	FLOOR SINK	REQD	REQUIRED
BTWN	BETWEEN	FT	FOOT OR FEET	REQMT	REQUIREMENTS
CA	COMPRESSED AIR	FVC	FIRE VALVE CABINET	RL	RAIN LEADER
CI	CAST IRON	G	GAS	RM	ROOM
CIP	CAST-IN-PLACE CONCRETE	GCO	GRADE CLEANOUT	RO	ROUGH OPENING
CL	CENTERLINE	GWH	GAS WATER HEATER	RV	RADON VENT
CLG	CEILING	HB	HOSE BIBB	S	SOUTH
CLR	CLEAR	HORIZ	HORIZONTAL	SAN	SANITARY
CMP	CORRUGATED METAL PIPE	HP	HORSEPOWER	SCH	SCHEDULE
CNTR	COUNTER	HR-X	HOSE REEL DESIGNATION	SD	STORM DRAINAGE PIPING
CO	CLEANOUT	HTG	HEATING	SDN	STORM DRAIN NOZZLE
COL	COLUMN	HW	HOT WATER	SF	SQUARE FOOT/FEET
CONC	CONCRETE	HWR	HOT WATER RETURN	SHT	SHEET
CONDS	CONDENSATE	HWS	HOT WATER SUPPLY	SIM	SIMILAR
CONSTR	CONSTRUCT(ION)	ID	INSIDE DIAMETER	SLT	SEALANT
CONT	CONTINUATION	IN	INCH	SOG	SLAB ON GRADE
CONTR	CONTRACT(-OR)	INSUL	INSULATE OR INSULATION	SP	SUMP PUMP
CORR	CORRIDOR	INV	INVERT	SPEC	SPECIFICATION
CP	CIRCULATING PUMP	JAN	JANITOR	SPR	SPRINKLER
CR	CLASSROOM	KIT	KITCHEN	SQ	SQUARE
CT	COOLING TOWER	KW	KITCHEN WASTE	SRD	SECONDARY ROOF DRAIN
CU	COPPER	LAB	LABORATORY	SS	STAINLESS STEEL
CU FT	CUBIC FEET	LAV	LAVATORY	SSD	SECONDARY STORM DRAINAGE PIPING
CU YD	CUBIC YARD	LBS	POUNDS	STD	STANDARD
CW	COLD WATER	LF	LINEAR FOOT (FEET)	STL	STEEL
DB	DRY BULB	LP	PROPANE	STOR	STORAGE
DCW	DOMESTIC COLD WATER	LPV	PROPANE VENT	STRUCT	STRUCTURAL
DEMO	DEMOLISH OR DEMOLITION	MATL	MATERIAL	SUSP	SUSPENDED
DF	DRINKING FOUNTAIN	MAX	MAXIMUM	TD	TRENCH DRAIN
DHR	DOMESTIC HOT WATER RETURN	MECH	MECHANICAL	THK	THICK(-NESS)
DHR(140)	DOMESTIC HOT WATER RETURN (140°)	MED	MEDIUM	TLT	TOILET
DHW	DOMESTIC HOT WATER	MFR	MANUFACTURER	TMV	THERMSTATIC MIXING VALVE
DHW(140)	DOMESTIC HOT WATER (140°)	MH	MANHOLE	TOSL	TOP OF SLAB
DI	DROP INLET	MIN	MINIMUM	TW	DOMESTIC TEMPERED WATER (90° F)
DIA	DIAMETER	MISC	MISCELLANEOUS	TYP	TYPICAL
DIP	DUCTILE IRON PIPE	MTD	MOUNTED	UG	UNDERGROUND
DN	DOWN	N	NORTH	UNO	UNLESS NOTED (INDICATED) OTHERWISE
DR-X	COMPRESSED AIR DRYER DESIGNATION	N/A	NOT APPLICABLE/AVAILABLE	V	VENT
DS	DOWNSPOUT	NC	NORMALLY CLOSED	VAC	VACUUM
DT	DRAIN TILE	NG	NATURAL GAS	VB	VACUUM BREAKER
DTL	DETAIL	NGV	NATURAL GAS VENT	VERT	VERTICAL
DTW	DOMESTIC TEMPERED WATER	NIC	NOT IN CONTRACT	VTR	VENT THROUGH ROOF
DWG	DRAWING	NO	NORMALLY OPEN	W	WEST
DWP	DOMESTIC WATER BOOSTER PUMP	NO_ (#)	NUMBER	W/	WITH
E	EAST	NOM	NOMINAL	W/O	WITHOUT
ED	EMERGENCY SECONDARY ROOF DRAIN	OC	ON CENTER	WB	WATER HAMMER ARRESTER
ELEC	ELECTRICAL	OD	OUTSIDE DIAMETER	WC	WATER CLOSET
ELEV	ELEVATION	OFCI	OWNER FURNISHED CONTRACTOR INSTALLED	WCO	WALL CLEANOUT
EPBD	ELECTRICAL PANELBOARD	OFF	OFFICE	WSHP	WATER SOURCE HEAT PUMP
EQ	EQUAL	OH	OVERHEAD	WWF	WELDED WIRE FABRIC
EQUIP	EQUIPMENT	OPNG	OPENING	WWM	WELDED WIRE MESH
ETR	EXISTING TO REMAIN	OPP	OPPOSITE	XFMR	TRANSFORMER

GRAPHICS SYMBOLS LEGEND

- X" XXX — PIPE WITH SIZE AND SERVICE
- FLOW IN DIRECTION OF ARROW
- 1/8" FT — PITCH DOWN IN DIRECTION OF ARROW AT INDICATED SLOPE
- PIPE CAP
- PIPE TURNED DOWN
- PIPE TURNED UP
- PIPE TEE UP
- PIPE TEE DOWN
- UNION
- CONCENTRIC PIPE REDUCTION
- CO — END OF LINE CLEANOUT PLUG
- CO — FLOOR CLEANOUT
- WCO — WALL CLEANOUT
- CO (GCO) — YARD CLEANOUT (CLEANOUT TO GRADE)
- FD-1 — FLOOR DRAIN WITH TAG
- FS-1 — FLOOR SINK WITH TAG
- PRESSURE GAUGE WITH GAUGE COCK
- LIQUID FILLED THERMOMETER
- A — WATER HAMMER ARRESTOR (PLUMBING & DRAINAGE INSTITUTE SIZE INDICATED)
- FS — FLOW SWITCH
- TEMPERATURE/PRESSURE PLUG
- VALVE
- VALVE IN RISER
- GAS COCK
- VENTURI FLOW METER
- MANUAL BALANCING VALVE
- AUTOMATIC BALANCING VALVE WITH FLOW TAPS
- SWING CHECK VALVE
- PRESSURE REDUCING VALVE
- S — SOLENOID OPERATED VALVE
- T&P — TEMPERATURE AND PRESSURE RELIEF VALVE
- BACKWATER VALVE
- HOSE BIBB OR WALL HYDRANT
- REDUCED PRESSURE PRINCIPLE BACKFLOW PREVENTER
- DOUBLE CHECK BACKFLOW PREVENTER
- PUMP

- POINT OF CONNECTION TO EXISTING
- LIMIT OF DEMOLITION
- 30 — KEYNOTE
- 8 — STRUCTURAL GRID LINE WITH DESIGNATION
- A123 — **SPACE IDENTIFICATION TAG**: SPACE NUMBER; BUILDING AREA (WHEN USED)
- AHU-02 — **EQUIPMENT IDENTIFICATION TAG**: EQUIPMENT NUMBER; UNIT DESIGNATION
- **SECTION WHERE CUT**: A — SECTION LETTER; P6.1 — DRAWING WHERE SECTION IS INDICATED
- **ENLARGED PLAN WHERE CUT**: 1 — ENLARGED PLAN NUMBER; P6.1 — DRAWING WHERE ENALRGED PLAN IS INDICATED
- **DETAIL TAG**: 1 — DETAIL NUMBER; P6.1 — DRAWING WHERE DETAIL IS INDICATED
- **SANITARY RISER TAG**: S1 — SANITARY RISER IDENTIFIER; P6.1 — DRAWING WHERE SANITARY RISER IS TAGGED
- **DOMESTIC RISER TAG**: D1 — DOMESTIC RISER IDENTIFIER; P6.1 — DRAWING WHERE SANITARY RISER IS TAGGED

1 DETAIL TITLE — 1/4"=1'-0"
- P2.2 — DETAIL NUMBER
- P6.2 — DRAWING WHERE DETAIL IS INDICATED
- P2.3 — DRAWING WHERE DETAIL IS CUT
- P2.4 — ADDITIONAL DRAWING REFERENCES

S1 SANITARY RISER DIAGRAM — 1/4"=1'-0"
- P2.2 — SANITARY RISER DIAGRAM IDENTIFIER
- P4.2 — DRAWING WHERE SANITARY RISER IS INDICATED
- P2.3 — DRAWING WHERE SANITARY RISER IS TAGGED
- P2.4 — ADDITIONAL DRAWING REFERENCES

D1 DOMESTIC RISER DIAGRAM — 1/4"=1'-0"
- P2.2 — DOMESTIC RISER DIAGRAM IDENTIFIER
- P5.2 — DRAWING WHERE DOMESTIC RISER IS INDICATED
- P2.3 — DRAWING WHERE DOMESTIC RISER IS TAGGED
- P2.4 — ADDITIONAL DRAWING REFERENCES

G1 FUEL GAS RISER DIAGRAM — 1/4"=1'-0"
- P2.2 — FUEL GAS RISER DIAGRAM IDENTIFIER
- P5.2 — DRAWING WHERE FUEL GAS RISER IS INDICATED
- P2.3 — DRAWING WHERE FUEL GAS RISER IS TAGGED
- P2.4 — ADDITIONAL DRAWING REFERENCES

GENERAL NOTES

A. THE CONTRACT DOCUMENTS ARE COMPLEMENTARY AND WHAT IS REQUIRED BY ONE SHALL BE AS BINDING AS IF REQUIRED BY ALL. IN THE CASE OF A CONFLICT, DISAGREEMENT, OR AMBIGUITY, PROVIDE THE BETTER QUALITY. IN THE CASE OF A CONFLICT, DISAGREEMENT, OR AMBIGUITY, PROVIDE THE GREATER QUANTITY OF WORK.

B. COORDINATE PIPING LOCATIONS AND INSTALLATION WITH EACH TRADE TO AVOID CONFLICTS WITH OTHER TRADES.

C. PROVIDE FLOOR CLEANOUTS INDICATED FLUSH WITH FLOOR FINISHES.

D. PROVIDE CLEANOUTS WHERE INDICATED AND ADDITIONAL CLEANOUTS AS REQUIRED BY LOCAL CODE.

E. REFER TO DRAWINGS FROM EACH DISCIPLINE BEFORE ROUGHING-IN PLUMBING FIXTURES.

F. OBTAIN DIMENSIONS AND ROUTING IN FIELD BEFORE INSTALLATION OF PLUMBING AND FIXTURES.

G. INSTALL ALL DRAINAGE PATTERN FITTINGS AND PIPING IN ACCORDANCE WITH APPLICABLE FEDERAL, STATE, AND LOCAL CODES.

H. REFER TO STRUCTURAL DRAWINGS FOR DETAILS AND MAXIMUM SPACING REQUIREMENTS REGARDING HANGER ATTACHMENTS TO STEEL BAR JOISTS.

I. PROVIDE ISOLATION VALVES IN ACCORDANCE WITH DIAGRAMS, DETAILS, AND DIVISION 22 SPECIFICATIONS.

GENERAL DATA

PLUMBING GENERAL DATA

Item	Value
SERVICE SIZING	
INSTANTANEOUS DEMAND (GPM)	380
SUPPLY FIXTURE UNITS (SFU)	2153
DRAINAGE FIXTURE UNITS (DFU)	1338
STORM DRAINAGE	
AREA OF ROOF (SQUARE FEET)	85500
AREA OF WALL ABOVE/ADJACENT TO ROOF (SQUARE FEET)	1760
TOTAL ROOF DRAINAGE (SQUARE FEET)	87260
WATER HEATERS	
NUMBER	3
HOT WATER REQUIRED	
FUEL USED	NATURAL GAS

MOSELEYARCHITECTS
44 MARKFIELD DRIVE, SUITE D CHARLESTON, SC 29407
PHONE (843) 577-5063
MOSELEYARCHITECTS.COM

GEORGETOWN COUNTY DETENTION CENTER

GEORGETOWN COUNTY
2934 BROWNS FERRY RD, GEORGETOWN, SC 29440

PROJECT NO: 611315
DATE: DECEMBER 8, 2023

REVISIONS	
DATE	DESCRIPTION

LEGENDS, ABBREVIATIONS AND GENERAL NOTES

P0.1

2/26/2024 3:12:52 PM

PLUMBING FOUNDATION KEY NOTES

APPLIES TO DRAWINGS FP2.1.1 - FP2.1.7

REPRESENTED BY [n]

1. 6" SD UP

   10" SD UP
2. 4" SD UP TO FCO
3. 4" SD UP TO GCO
4. 4" SAN STACK (TYP)
5. 3/4" DOMESTIC COLD AND HOT WATER DN. REFER TO CORRESPONDING DOMESTIC WATER FLOOR PLAN FOR STUB-UP LOCATION. ROUTE U.G. WATER WITH FLEXIBLE PIPING IN SUCH A WAY AS TO LIMIT FITTINGS.

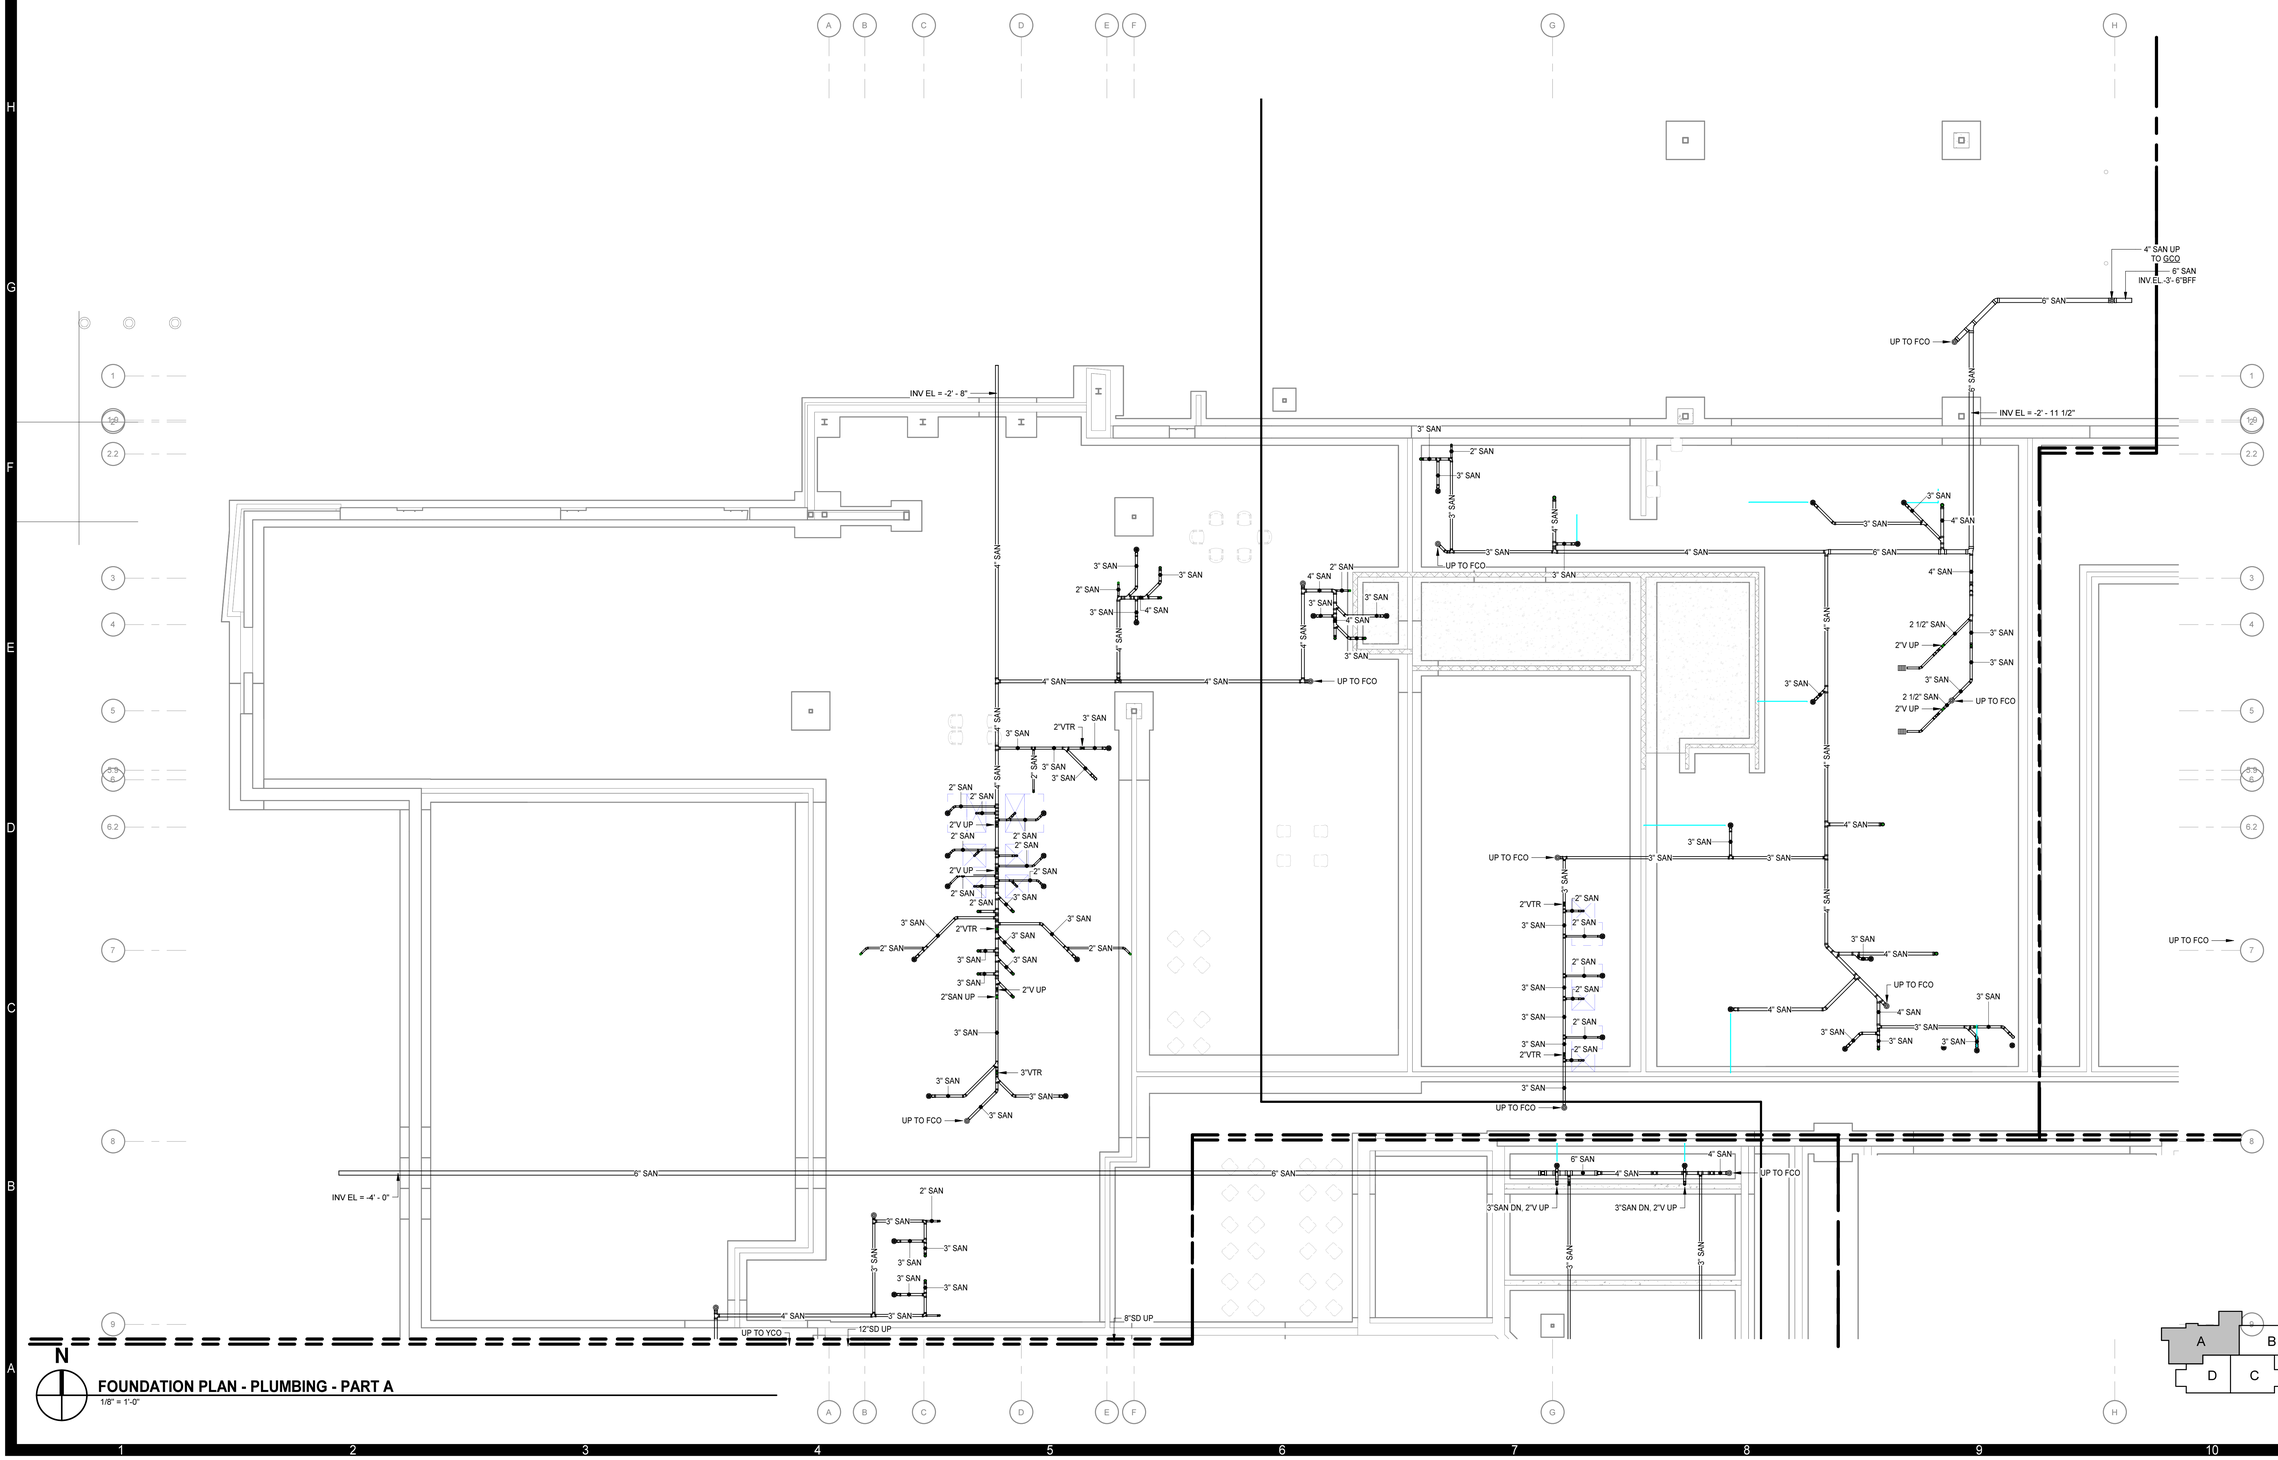

N

FOUNDATION PLAN - PLUMBING - PART A

1/8" = 1'-0"

2/26/2024 3:12:53 PM

MOSELEYARCHITECTS

6210 ARDREY KELL ROAD • THE HUB AT WAVERLY, SUITE 425 • CHARLOTTE, NC 28277
PHONE (704) 540-3755 FAX (704) 540-3754
MOSELEYARCHITECTS.COM

PROGRESS PRINT NOT FOR CONSTRUCTION

GEORGETOWN COUNTY DETENTION CENTER

GEORGETOWN COUNTY
2934 BROWNS FERRY RD, GEORGETOWN, SC 29440

PROJECT NO: 611315
DATE: DECEMBER 8, 2023

REVISIONS	
DATE	DESCRIPTION

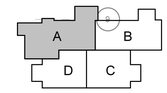

FOUNDATION PLAN - PLUMBING - PART A

P2.0.1

PLUMBING FOUNDATION KEY NOTES

APPLIES TO DRAWINGS FP2.1.1 - FP2.1.7
REPRESENTED BY [n]

1. 6" SD UP
   10" SD UP
2. 4" SD UP TO FCO
3. 4" SD UP TO GCO
4. 4" SAN STACK (TYP)
5. 3/4" DOMESTIC COLD AND HOT WATER DN. REFER TO CORRESPONDING DOMESTIC WATER FLOOR PLAN FOR STUB-UP LOCATION. ROUTE U.G. WATER WITH FLEXIBLE PIPING IN SUCH A WAY AS TO LIMIT FITTINGS.

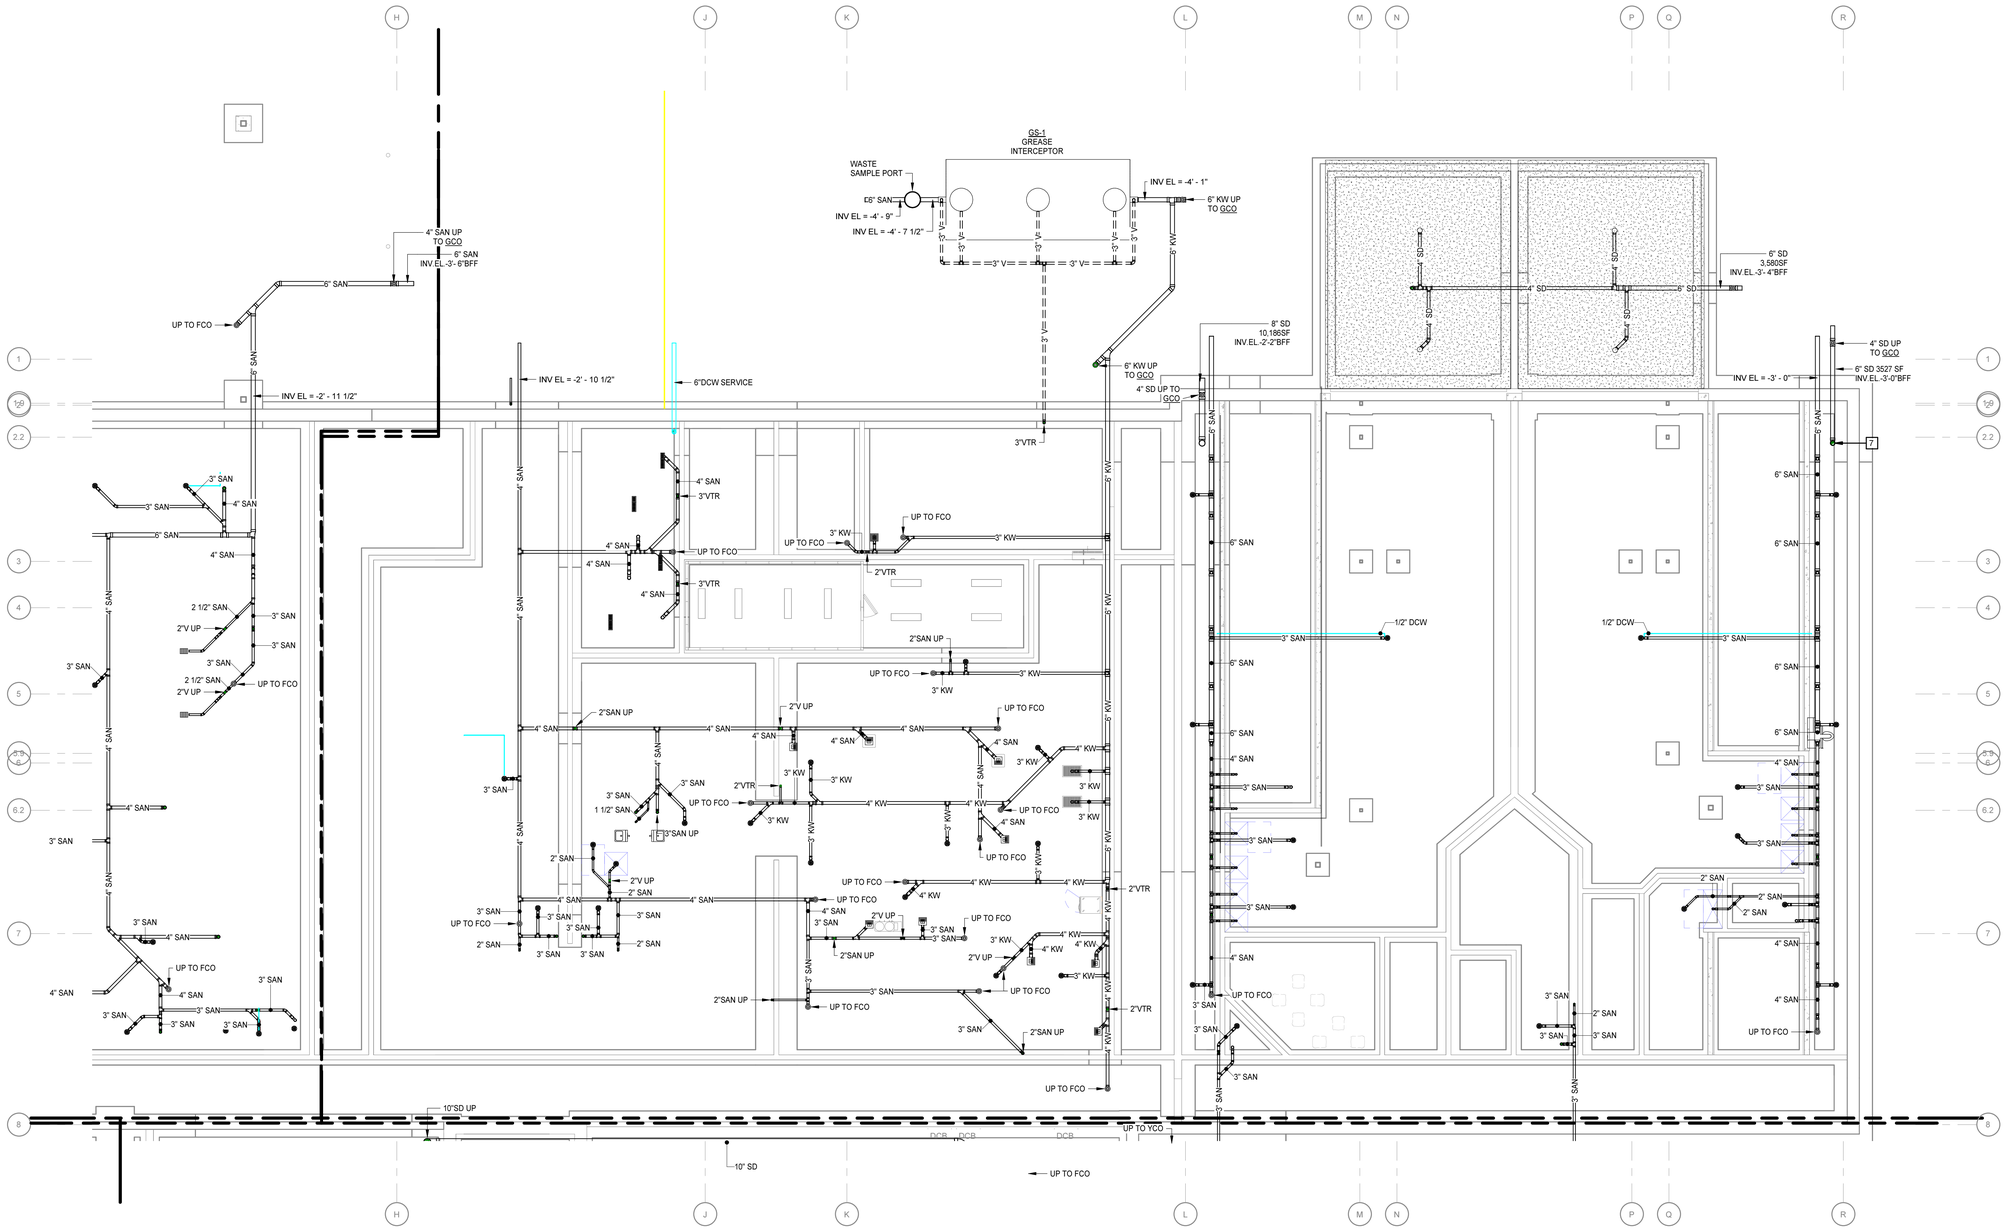

N

FOUNDATION PLAN - PLUMBING - PART B
1/8" = 1'-0"

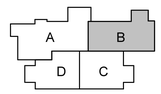

MOSELEY ARCHITECTS
6210 ARDREY KELL ROAD • THE HUB AT WAVERLY, SUITE 425 • CHARLOTTE, NC 28277
PHONE (704) 540-3755 FAX (704) 540-3754
MOSELEYARCHITECTS.COM

PROGRESS
PRINT NOT FOR
CONSTRUCTION

GEORGETOWN COUNTY DETENTION CENTER

GEORGETOWN COUNTY
2934 BROWNS FERRY RD, GEORGETOWN, SC 29440

PROJECT NO:	611315
DATE:	DECEMBER 8, 2023
REVISIONS	
DATE	DESCRIPTION

FOUNDATION PLAN - PLUMBING - PART B

P2.0.2

2/26/2024 3:12:56 PM

PLUMBING FOUNDATION KEY NOTES

APPLIES TO DRAWINGS FP2.1.1 - FP2.1.7
REPRESENTED BY ⓝ

1. 6" SD UP
   10" SD UP
2. 4" SD UP TO FCO
3. 4" SD UP TO GCO
4. 4" SAN STACK (TYP)
5. 3/4" DOMESTIC COLD AND HOT WATER DN. REFER TO CORRESPONDING DOMESTIC WATER FLOOR PLAN FOR STUB-UP LOCATION. ROUTE U.G. WATER WITH FLEXIBLE PIPING IN SUCH A WAY AS TO LIMIT FITTINGS.

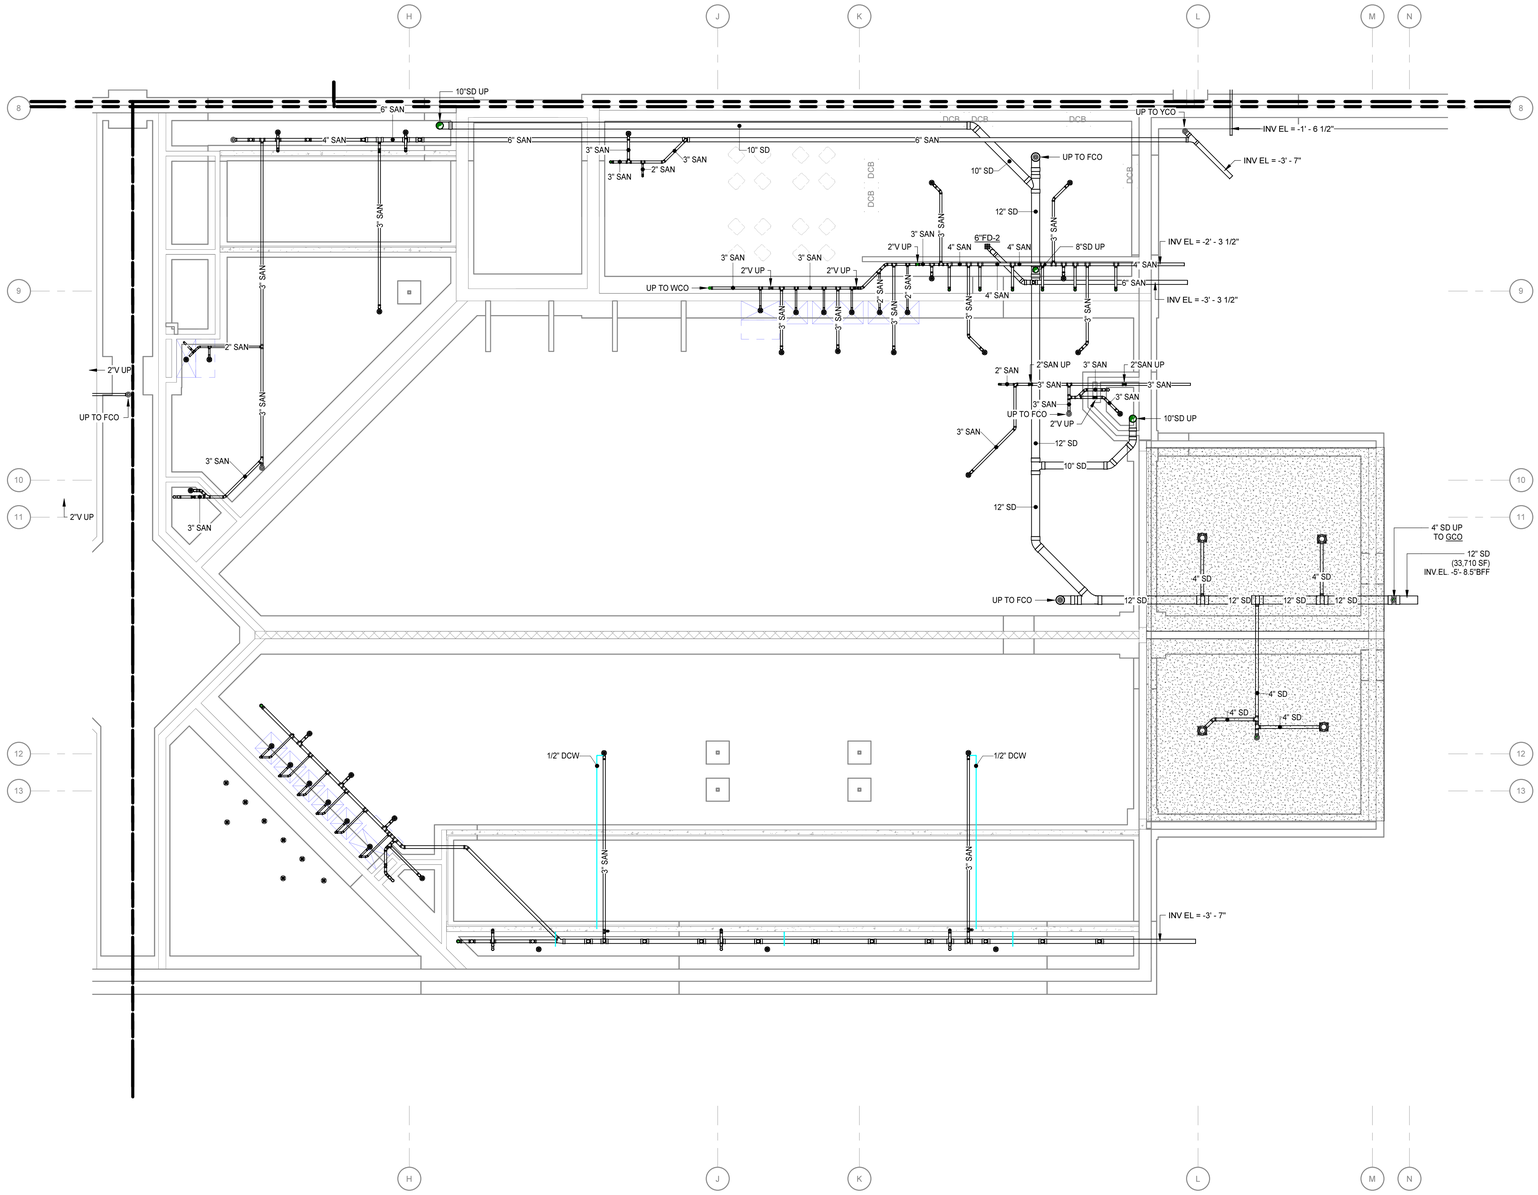

N

FOUNDATION PLAN - PLUMBING - PART C
1/8" = 1'-0"

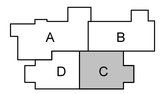

MOSELEYARCHITECTS
6210 ARDREY KELL ROAD • THE HUB AT WAVERLY, SUITE 425 • CHARLOTTE, NC 28277
PHONE (704) 540-3755 FAX (704) 540-3754
MOSELEYARCHITECTS.COM

PROGRESS
PRINT NOT FOR CONSTRUCTION

GEORGETOWN COUNTY DETENTION CENTER

GEORGETOWN COUNTY
2934 BROWNS FERRY RD, GEORGETOWN, SC 29440

PROJECT NO: 611315
DATE: DECEMBER 8, 2023

REVISIONS	
DATE	DESCRIPTION

FOUNDATION PLAN - PLUMBING - PART C

P2.0.3

2/26/2024 3:12:59 PM

PLUMBING FOUNDATION KEY NOTES

APPLIES TO DRAWINGS FP2.1.1 - FP2.1.7
REPRESENTED BY [n]

1. 6" SD UP
   10" SD UP
2. 4" SD UP TO FCO
3. 4" SD UP TO GCO
4. 4" SAN STACK (TYP)
5. 3/4" DOMESTIC COLD AND HOT WATER DN. REFER TO CORRESPONDING DOMESTIC WATER FLOOR PLAN FOR STUB-UP LOCATION. ROUTE U.G. WATER WITH FLEXIBLE PIPING IN SUCH A WAY AS TO LIMIT FITTINGS.

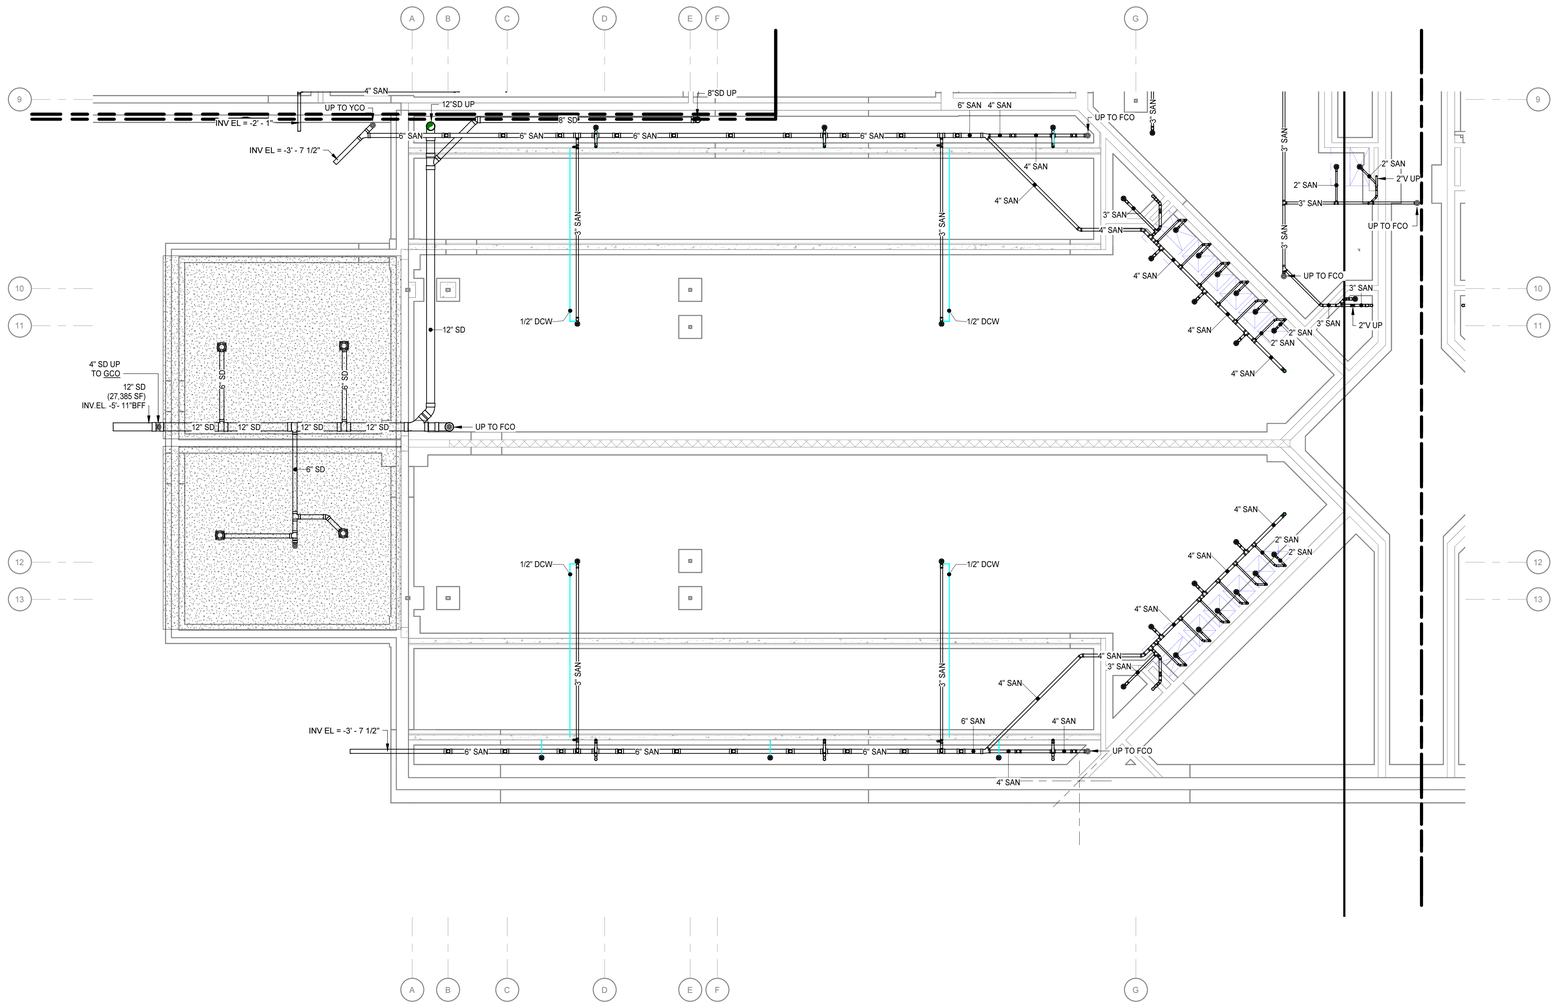

N

FOUNDATION PLAN - PLUMBING - PART D

1/8" = 1'-0"

MOSELEY ARCHITECTS
6210 ARDREY KELL ROAD • THE HUB AT WAVERLY, SUITE 425 • CHARLOTTE, NC 28277
PHONE (704) 540-3755 FAX (704) 540-3754
MOSELEYARCHITECTS.COM

PROGRESS PRINT NOT FOR CONSTRUCTION

GEORGETOWN COUNTY DETENTION CENTER

GEORGETOWN COUNTY
2934 BROWNS FERRY RD, GEORGETOWN, SC 29440

PROJECT NO: 611315
DATE: DECEMBER 8, 2023

REVISIONS	
DATE	DESCRIPTION

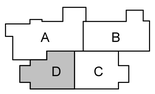

FOUNDATION PLAN - PLUMBING - PART D

P2.0.4

2/26/2024 3:13:00 PM

GRAVITY SYSTEMS KEY NOTES

APPLIES TO DRAWINGS FP2.1.1 - FP2.1.7
REPRESENTED BY n

1. 6" SD UP AND DN.
2. 6" DSN-1 (12'-9" AFF) REFER TO SECONDARY STORM DRAIN DISCHARGE NOZZLE DETAIL
3. 6" SSD UP
4. 2" SAN UP
5. 6" SD UP
6. 6" SD UP AND DN.
7. 8" SD UP
8. 6" DSN-1 (12'-0" AFF) REFER TO SECONDARY STORM DRAIN DISCHARGE NOZZLE DETAIL
9. 1-1/2" V DN.
10. 1-1/2" VENT STACK (TYP)

N

FIRST FLOOR PLAN - SANITARY - PART A

1/8" = 1'-0"

MOSELEYARCHITECTS
6210 ARDREY KELL ROAD • THE HUB AT WAVERLY, SUITE 425 • CHARLOTTE, NC 28277
PHONE (704) 540-3755 FAX (704) 540-3754
MOSELEYARCHITECTS.COM

PROGRESS PRINT NOT FOR CONSTRUCTION

GEORGETOWN COUNTY DETENTION CENTER

GEORGETOWN COUNTY
2934 BROWNS FERRY RD, GEORGETOWN, SC 29440

PROJECT NO: 611315
DATE: DECEMBER 8, 2023

REVISIONS	
DATE	DESCRIPTION

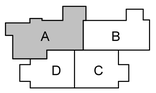

FIRST FLOOR PLAN - SANITARY - PART A

P2.1.1

2/26/2024 3:13:04 PM

GRAVITY SYSTEMS KEY NOTES

APPLIES TO DRAWINGS FP2.1.1 - FP2.1.7
REPRESENTED BY [n]

1. 6" SD UP AND DN.
2. 6" DSN-1 (12'-9" AFF) REFER TO SECONDARY STORM DRAIN DISCHARGE NOZZLE DETAIL
3. 6" SSD UP
4. 2" SAN UP
5. 6" SD UP
6. 6" SD UP AND DN.
7. 8" SD UP
8. 6" DSN-1 (12'-0" AFF) REFER TO SECONDARY STORM DRAIN DISCHARGE NOZZLE DETAIL
9. 1-1/2" V DN.
10. 1-1/2" VENT STACK (TYP)

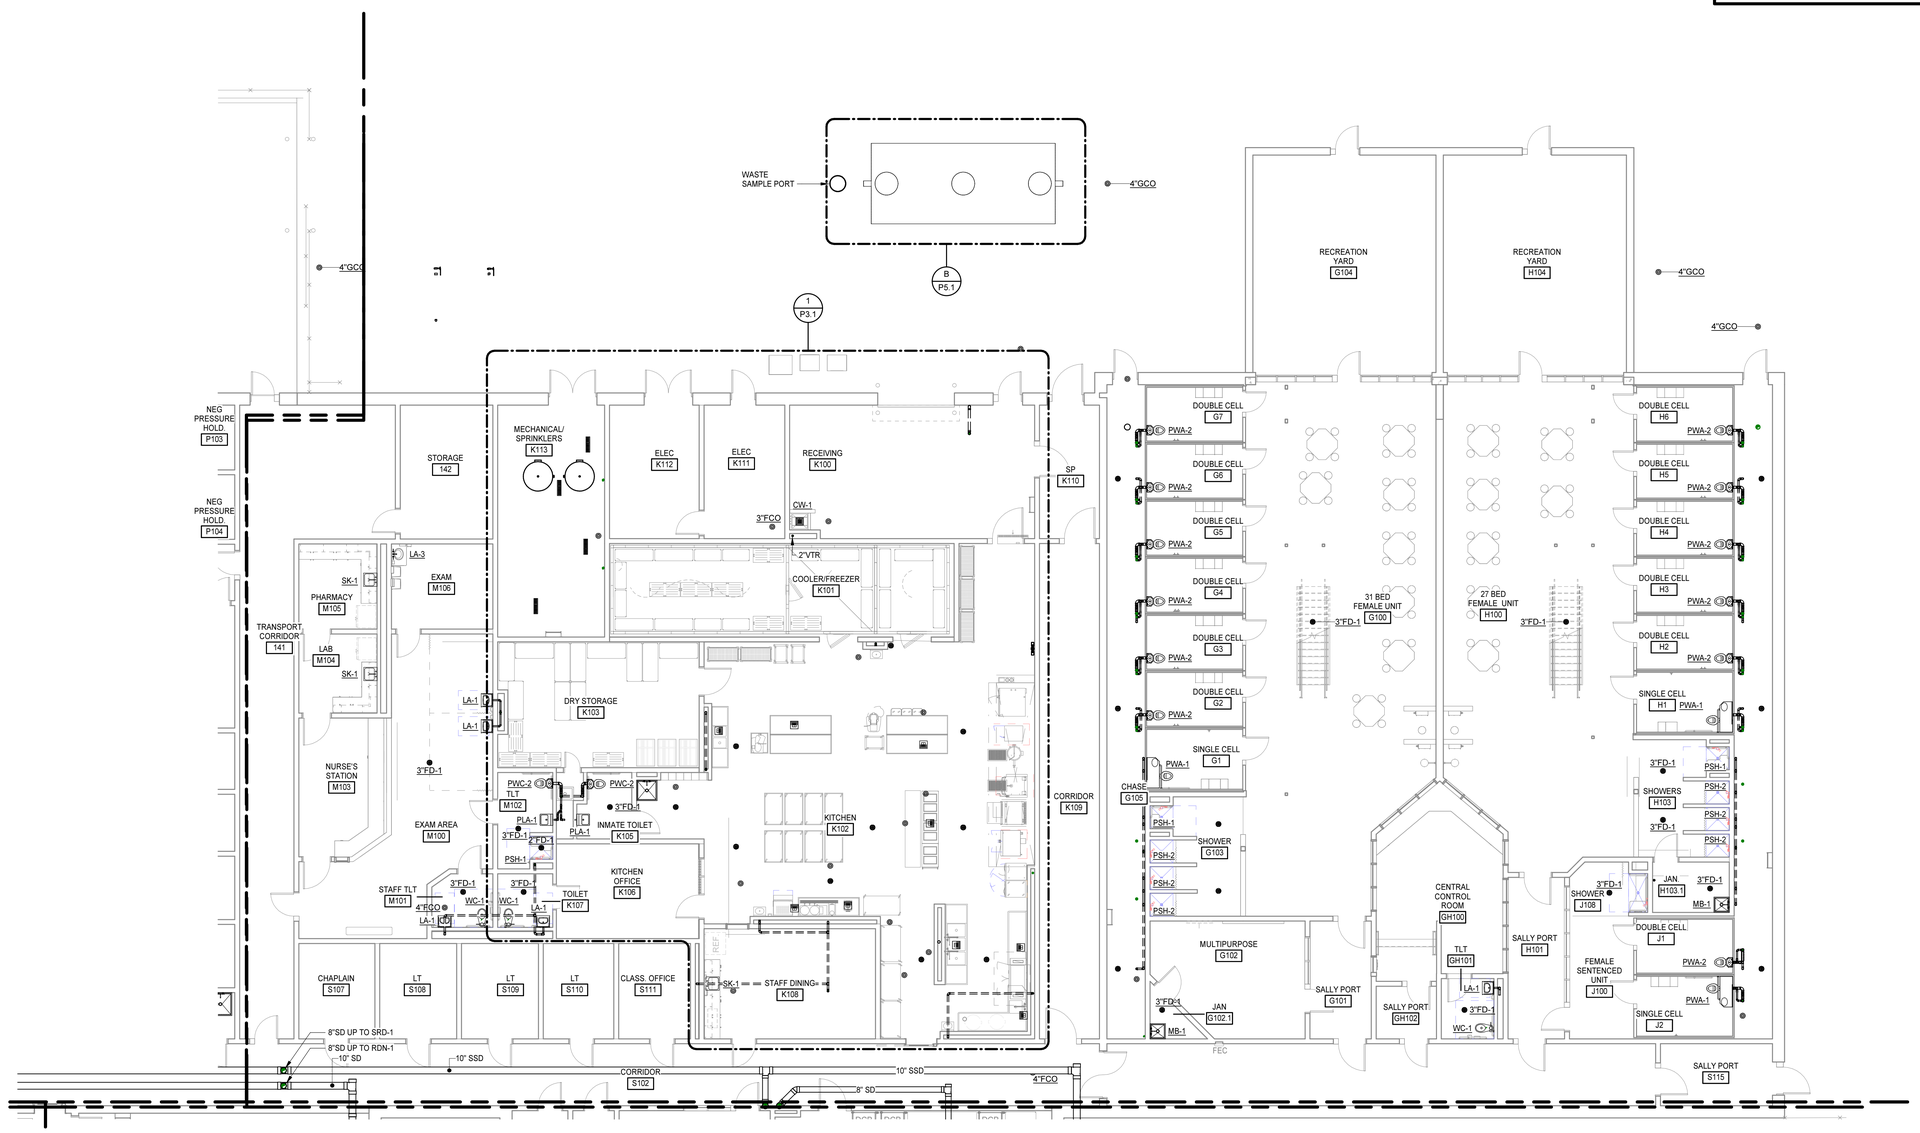

N

FIRST FLOOR PLAN - SANITARY - PART B
1/8" = 1'-0"

MOSELEY ARCHITECTS
6210 ARDREY KELL ROAD • THE HUB AT WAVERLY, SUITE 425 • CHARLOTTE, NC 28277
PHONE (704) 540-3755 FAX (704) 540-3754
MOSELEYARCHITECTS.COM

PROGRESS PRINT NOT FOR CONSTRUCTION

GEORGETOWN COUNTY DETENTION CENTER

GEORGETOWN COUNTY
2934 BROWNS FERRY RD, GEORGETOWN, SC 29440

PROJECT NO: 611315
DATE: DECEMBER 8, 2023

REVISIONS	
DATE	DESCRIPTION

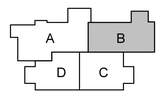

FIRST FLOOR PLAN - SANITARY - PART B

P2.1.2

2/26/2024 3:13:09 PM

GRAVITY SYSTEMS KEY NOTES

APPLIES TO DRAWINGS FP2.1.1 - FP2.1.7
REPRESENTED BY (n)

1. 6" SD UP AND DN.
2. 6" DSN-1 (12'-9" AFF) REFER TO SECONDARY STORM DRAIN DISCHARGE NOZZLE DETAIL
3. 6" SSD UP
4. 2" SAN UP
5. 6" SD UP
6. 6" SD UP AND DN.
7. 8" SD UP
8. 6" DSN-1 (12'-0" AFF) REFER TO SECONDARY STORM DRAIN DISCHARGE NOZZLE DETAIL
9. 1-1/2" V DN.
10. 1-1/2" VENT STACK (TYP)

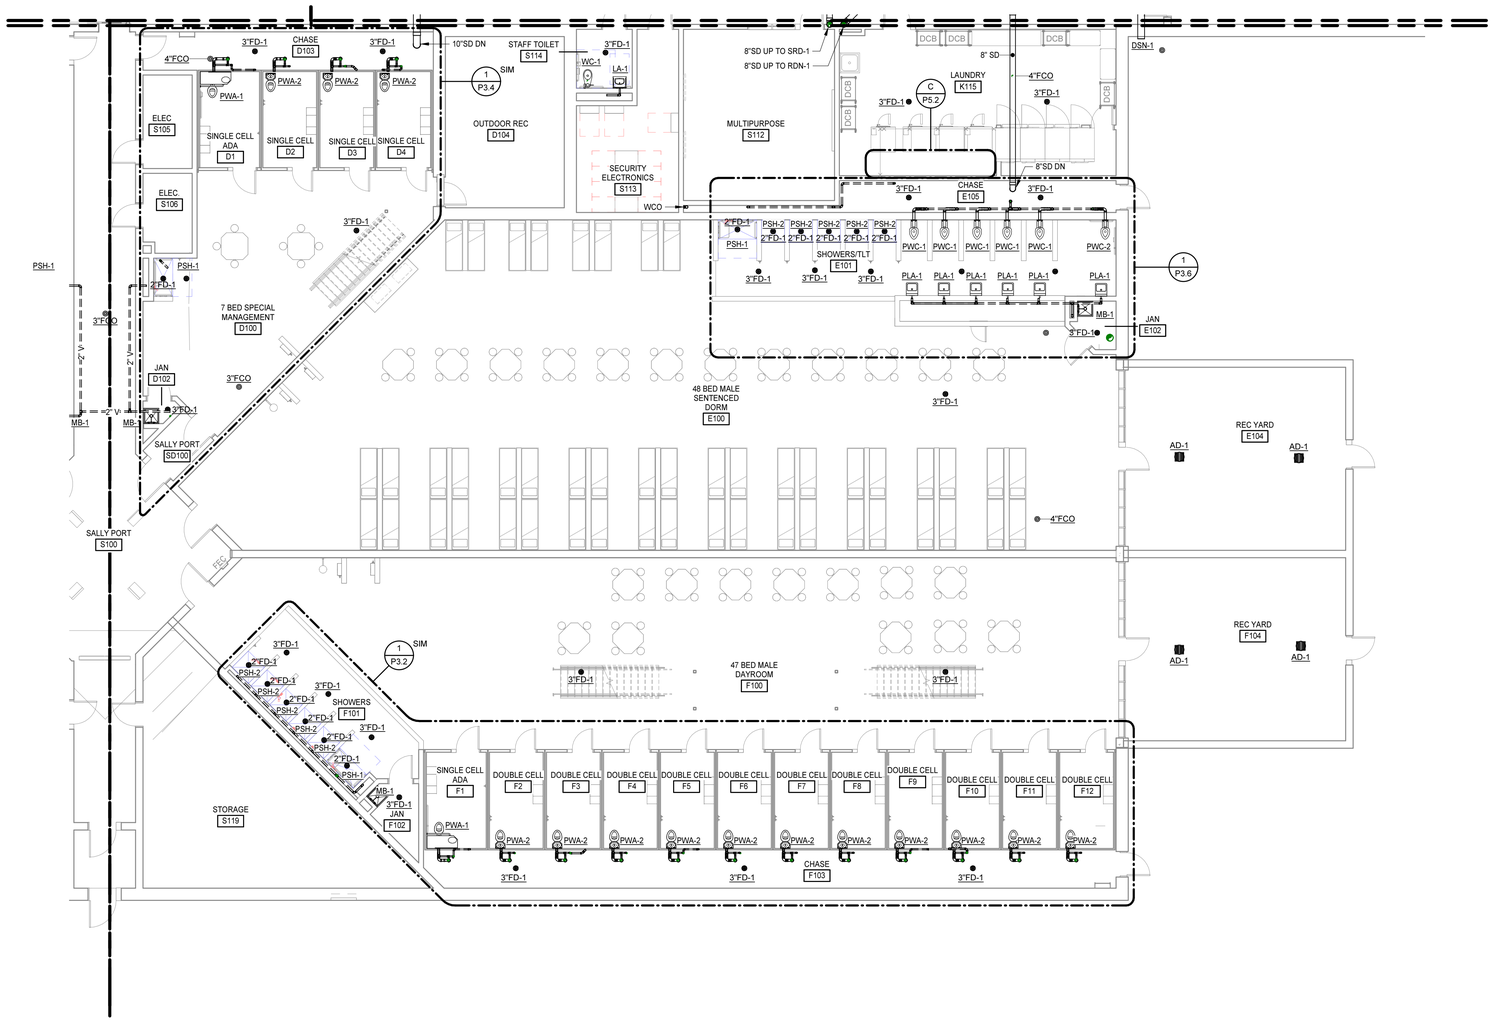

N

FIRST FLOOR PLAN - SANITARY - PART C
1/8" = 1'-0"

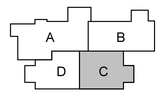

MOSELEYARCHITECTS
6210 ARDREY KELL ROAD • THE HUB AT WAVERLY, SUITE 425 • CHARLOTTE, NC 28277
PHONE (704) 540-3755 FAX (704) 540-3754
MOSELEYARCHITECTS.COM

PROGRESS PRINT NOT FOR CONSTRUCTION

GEORGETOWN COUNTY DETENTION CENTER

GEORGETOWN COUNTY
2934 BROWNS FERRY RD, GEORGETOWN, SC 29440

PROJECT NO: 611315
DATE: DECEMBER 8, 2023

REVISIONS	
DATE	DESCRIPTION

FIRST FLOOR PLAN - SANITARY - PART C

P2.1.3

2/26/2024 3:13:16 PM

GRAVITY SYSTEMS KEY NOTES

APPLIES TO DRAWINGS FP2.1.1 - FP2.1.7
REPRESENTED BY [n]

1. 6" SD UP AND DN.
2. 6" DSN-1 (12'-9" AFF) REFER TO SECONDARY STORM DRAIN DISCHARGE NOZZLE DETAIL
3. 6" SSD UP
4. 2" SAN UP
5. 6" SD UP
6. 6" SD UP AND DN.
7. 8" SD UP
8. 6" DSN-1 (12'-0" AFF) REFER TO SECONDARY STORM DRAIN DISCHARGE NOZZLE DETAIL
9. 1-1/2" V DN.
10. 1-1/2" VENT STACK (TYP)

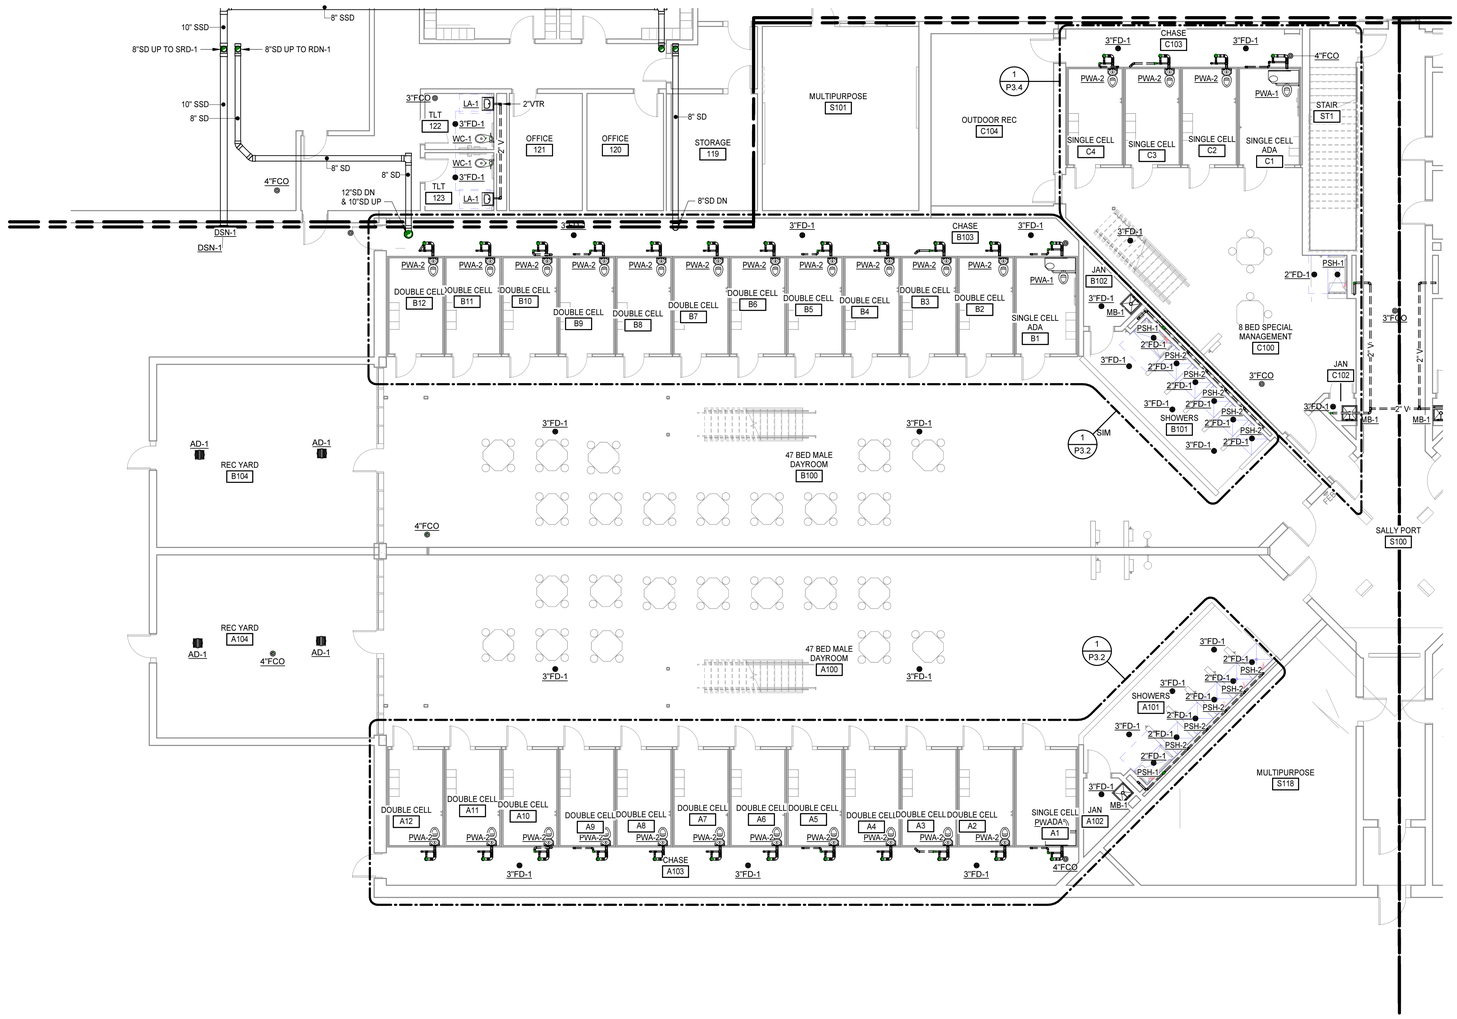

N

FIRST FLOOR PLAN - SANITARY - PART D
1/8" = 1'-0"

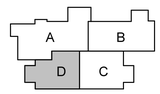

MOSELEY ARCHITECTS
6210 ARDREY KELL ROAD • THE HUB AT WAVERLY, SUITE 425 • CHARLOTTE, NC 28277
PHONE (704) 540-3755 FAX (704) 540-3754
MOSELEYARCHITECTS.COM

PROGRESS PRINT NOT FOR CONSTRUCTION

GEORGETOWN COUNTY DETENTION CENTER

GEORGETOWN COUNTY
2934 BROWNS FERRY RD, GEORGETOWN, SC 29440

PROJECT NO: 611315
DATE: DECEMBER 8, 2023

REVISIONS	
DATE	DESCRIPTION

FIRST FLOOR PLAN - SANITARY - PART D

P2.1.4

2/26/2024 3:13:20 PM

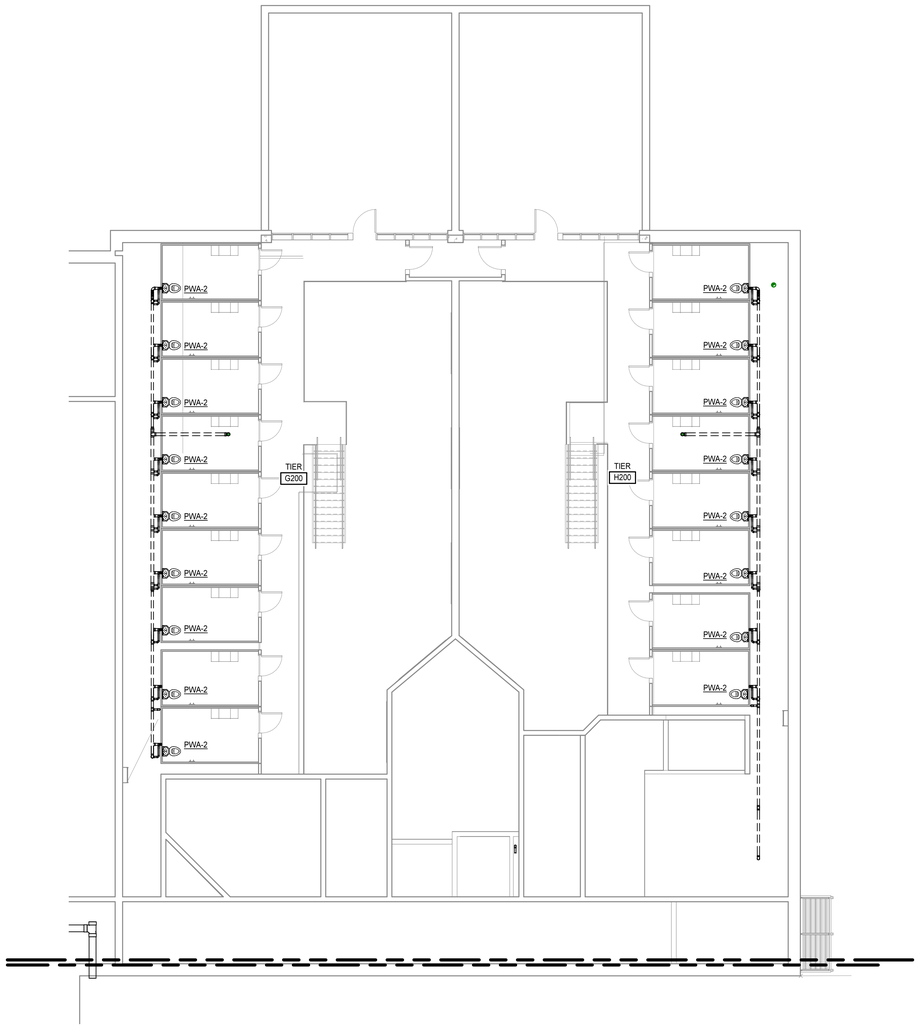

N

TIER PLAN - SANITARY - PART B

1/8" = 1'-0"

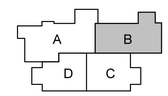

MOSELEYARCHITECTS

6210 ARDREY KELL ROAD • THE HUB AT WAVERLY, SUITE 425 • CHARLOTTE, NC 28277
PHONE (704) 540-3755 FAX (704) 540-3754
MOSELEYARCHITECTS.COM

PROGRESS
PRINT NOT FOR CONSTRUCTION

GEORGETOWN COUNTY DETENTION CENTER

GEORGETOWN COUNTY
2934 BROWNS FERRY RD, GEORGETOWN, SC 29440

PROJECT NO: 611315
DATE: DECEMBER 8, 2023

REVISIONS

DATE	DESCRIPTION

TIER PLAN - SANITARY - PART B

P2.1.5

2/26/2024 3:13:21 PM

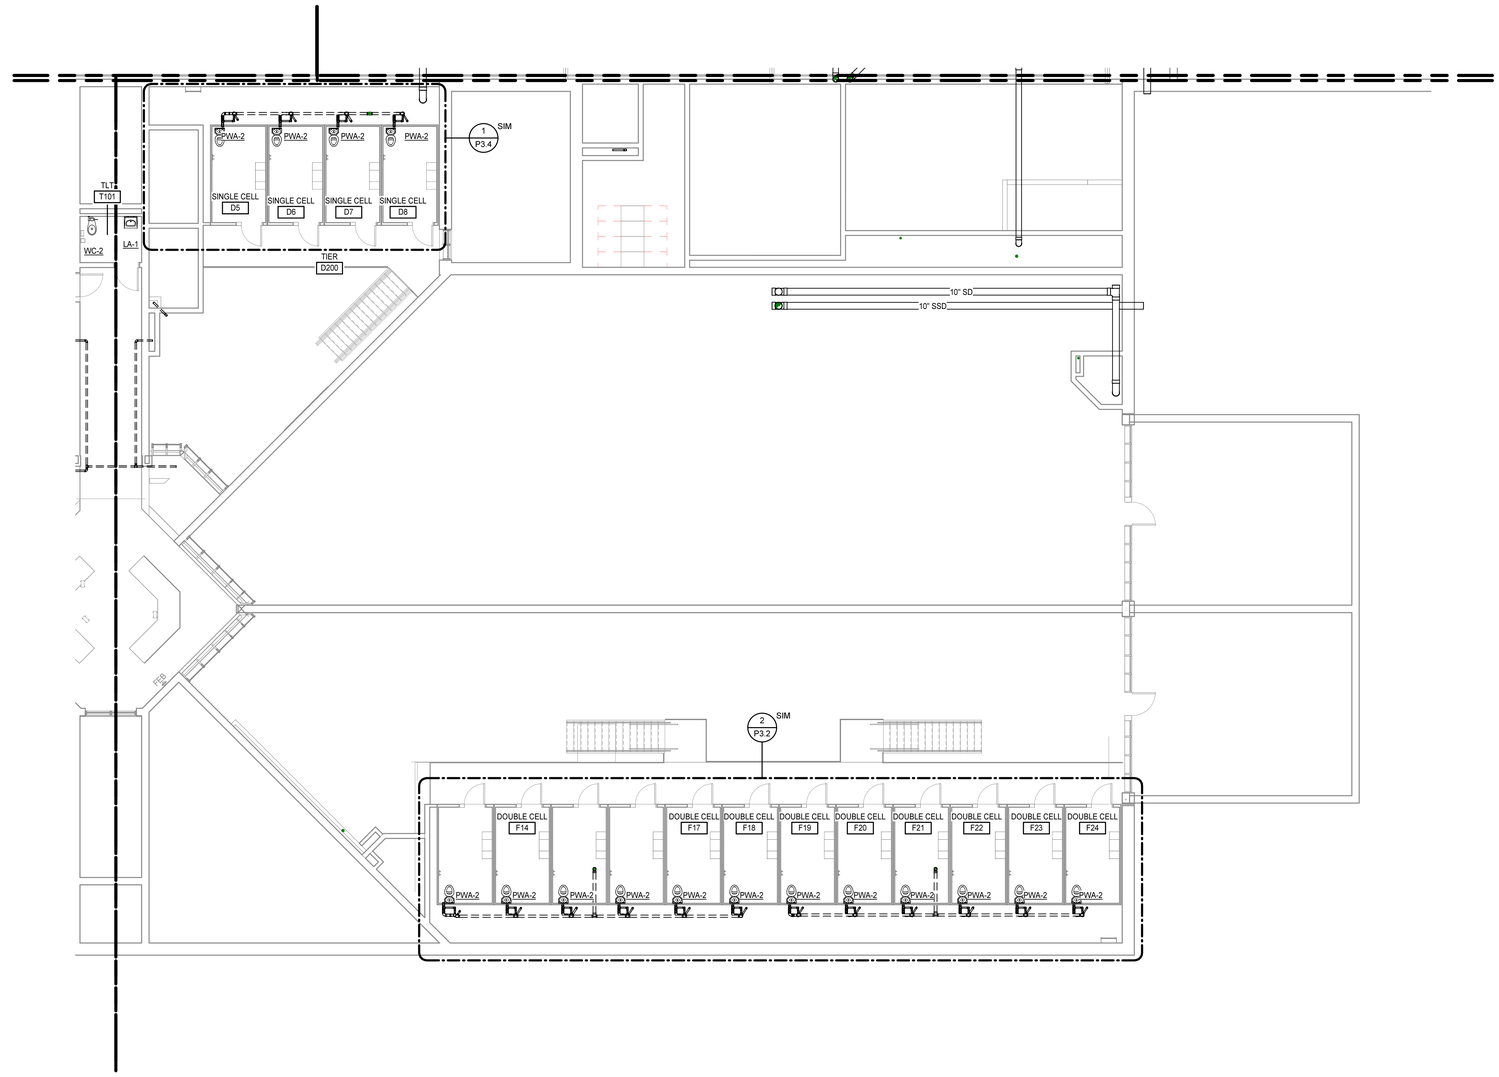

N

TIER PLAN - SANITARY - PART C

1/8" = 1'-0"

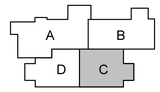

MOSELEYARCHITECTS

6210 ARDREY KELL ROAD • THE HUB AT WAVERLY, SUITE 425 • CHARLOTTE, NC 28277
PHONE (704) 540-3755 FAX (704) 540-3754
MOSELEYARCHITECTS.COM

PROGRESS
PRINT NOT FOR CONSTRUCTION

GEORGETOWN COUNTY DETENTION CENTER

GEORGETOWN COUNTY
2934 BROWNS FERRY RD, GEORGETOWN, SC 29440

PROJECT NO: 611315
DATE: DECEMBER 8, 2023

REVISIONS	
DATE	DESCRIPTION

TIER PLAN - SANITARY - PART C

P2.1.6

2/26/2024 3:13:22 PM

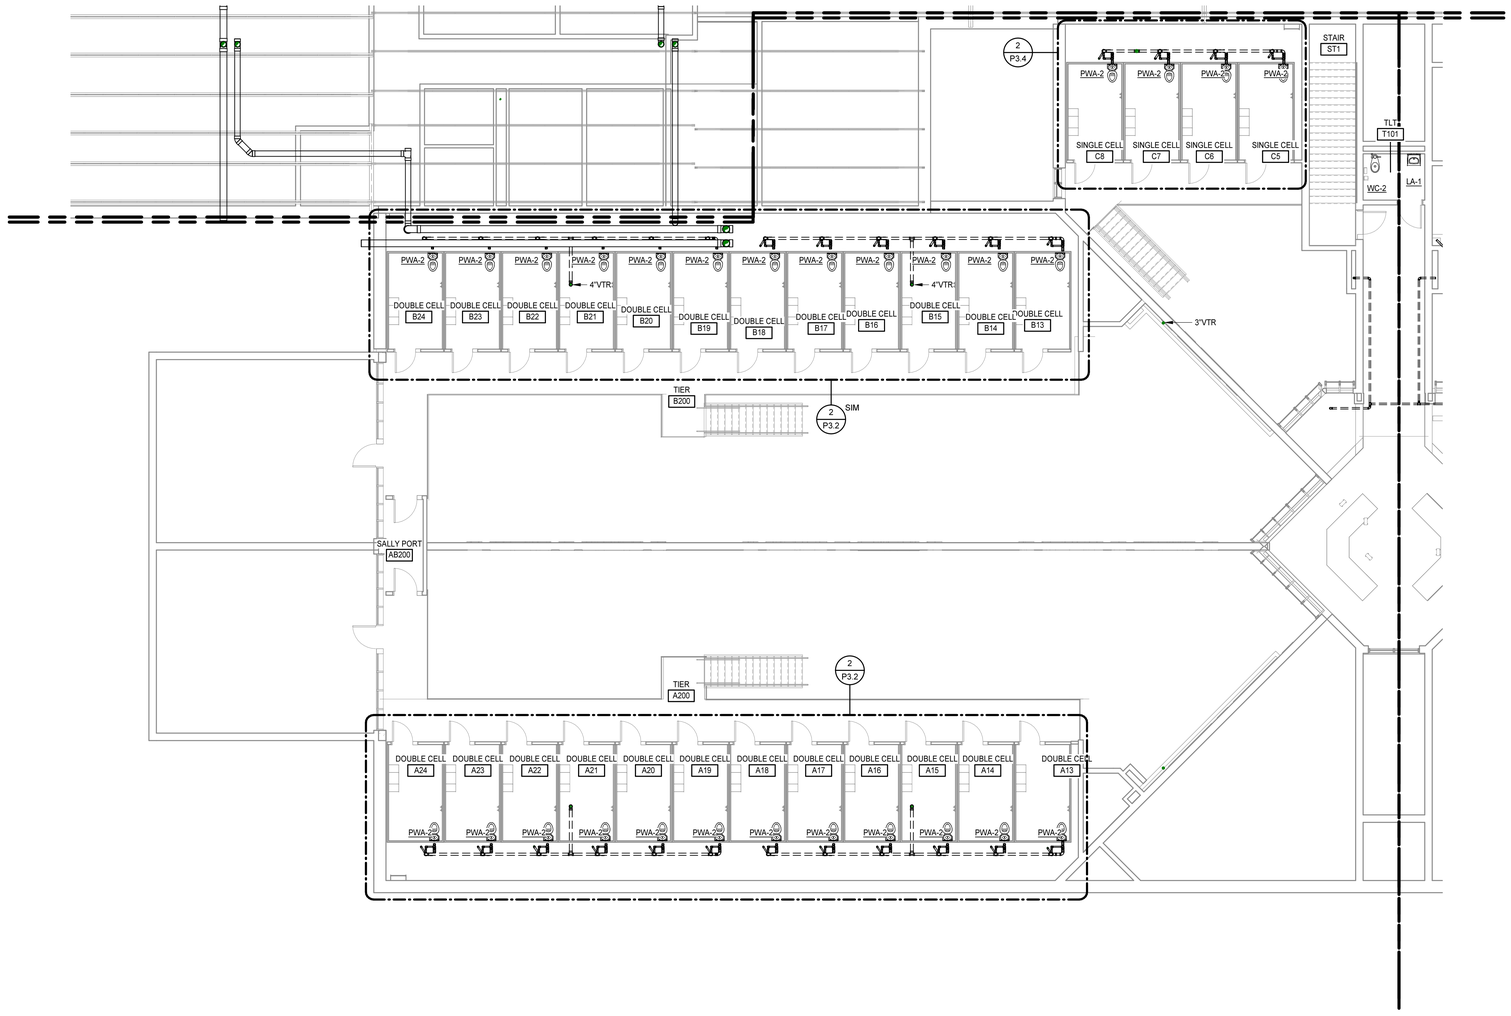

N

TIER PLAN - SANITARY - PART D

1/8" = 1'-0"

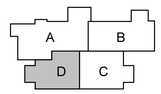

MOSELEYARCHITECTS

6210 ARDREY KELL ROAD • THE HUB AT WAVERLY, SUITE 425 • CHARLOTTE, NC 28277
PHONE (704) 540-3755 FAX (704) 540-3754
MOSELEYARCHITECTS.COM

PROGRESS
PRINT NOT FOR CONSTRUCTION

GEORGETOWN COUNTY DETENTION CENTER

GEORGETOWN COUNTY
2934 BROWNS FERRY RD, GEORGETOWN, SC 29440

PROJECT NO: 611315
DATE: DECEMBER 8, 2023

REVISIONS	
DATE	DESCRIPTION

TIER PLAN - SANITARY - PART D

P2.1.7

2/26/2024 3:13:24 PM

PRESSURE SYSTEMS KEY NOTES

APPLIES TO DRAWINGS FP2.1.1 - FP2.1.7
REPRESENTED BY n

1. MANUAL ISOLATION VALVE AND MOTORIZED SOLENOID VALVE IN DCW AND DHW BRANCH FOR ON/OFF CONTROL. REFER TO KEYNOTE 2 ON DRAWING XXX FOR COMPLETE DESCRIPTION
2. PROVIDE A THERMOSTATIC MIXING VALVE (TMV-5) WITH COMBI-FIXTURE. REFER TO THERMOSTATIC MIXING VALVE SCHEDULE ON DWG. P6.1
3. 3/4" DCW AND 3/4" DHW DN.
4. PROVIDE A THERMOSTATIC BALANCING VALVE. REFER TO HOT WATER RECIRCULATION BRANCH CONNECTION DETAIL ON DWG. P5.1

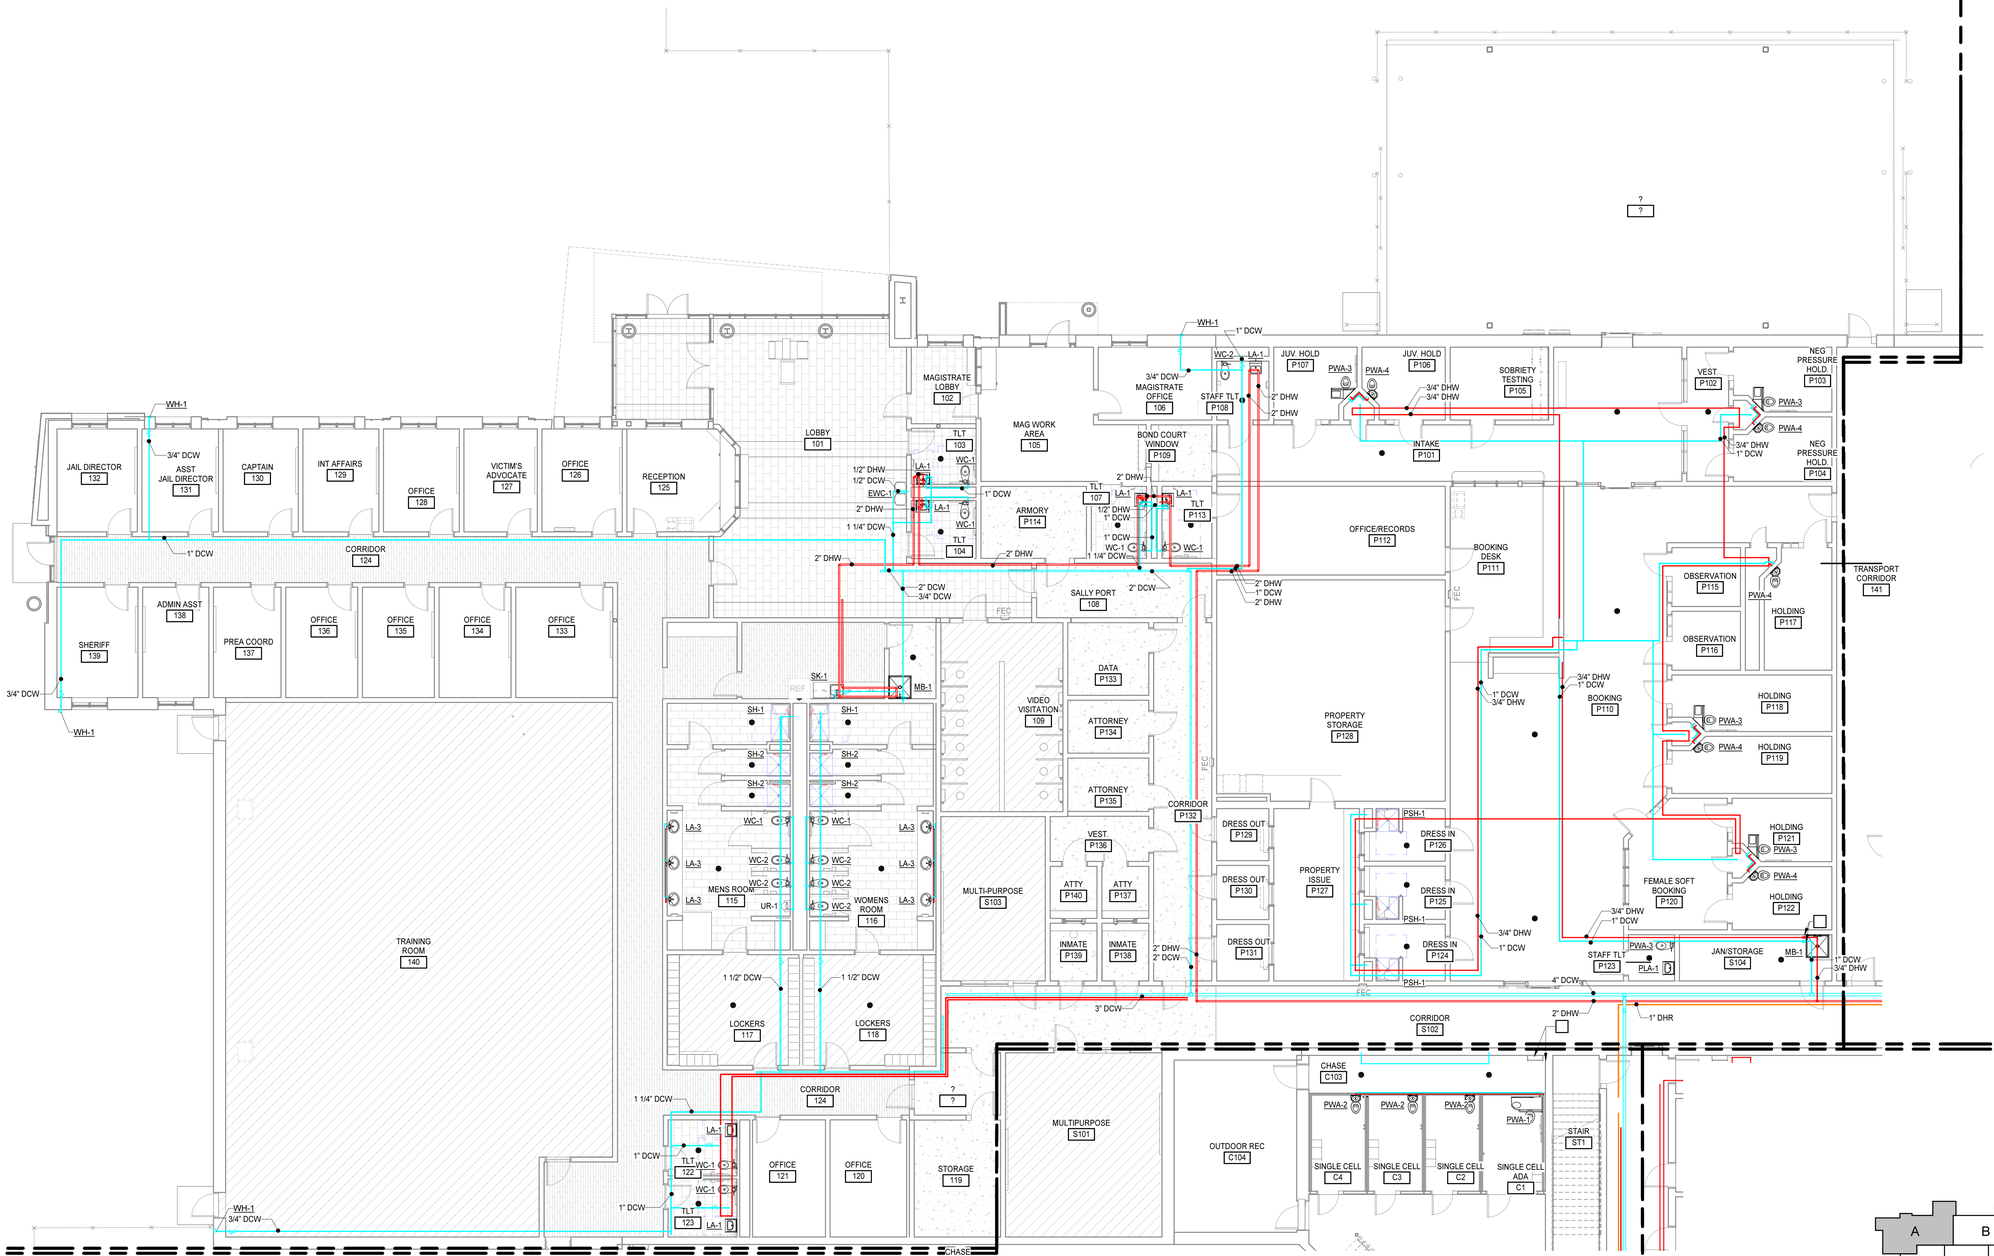

N

FIRST FLOOR PLAN - DOMESTIC - PART A
1/8" = 1'-0"

MOSELEYARCHITECTS
3200 NORFOLK STREET, RICHMOND, VA 23230
PHONE (804) 794-7555 FAX (804) 355-9690
MOSELEYARCHITECTS.COM

GEORGETOWN COUNTY DETENTION CENTER

GEORGETOWN COUNTY
2934 BROWNS FERRY RD, GEORGETOWN, SC 29440

PROJECT NO: 611315
DATE: DECEMBER 8, 2023

REVISIONS	
DATE	DESCRIPTION

A | B
D | C

FIRST FLOOR PLAN - DOMESTIC - PART A

P2.2.1

2/26/2024 3:13:27 PM

PRESSURE SYSTEMS KEY NOTES

APPLIES TO DRAWINGS FP2.1.1 - FP2.1.7
REPRESENTED BY [n]

1. MANUAL ISOLATION VALVE AND MOTORIZED SOLENOID VALVE IN DCW AND DHW BRANCH FOR ON/OFF CONTROL. REFER TO KEYNOTE 2 ON DRAWING XXX FOR COMPLETE DESCRIPTION
2. PROVIDE A THERMOSTATIC MIXING VALVE (TMV-5) WITH COMBI-FIXTURE. REFER TO THERMOSTATIC MIXING VALVE SCHEDULE ON DWG. P6.1
3. 3/4" DCW AND 3/4" DHW DN.
4. PROVIDE A THERMOSTATIC BALANCING VALVE. REFER TO HOT WATER RECIRCULATION BRANCH CONNECTION DETAIL ON DWG. P5.1

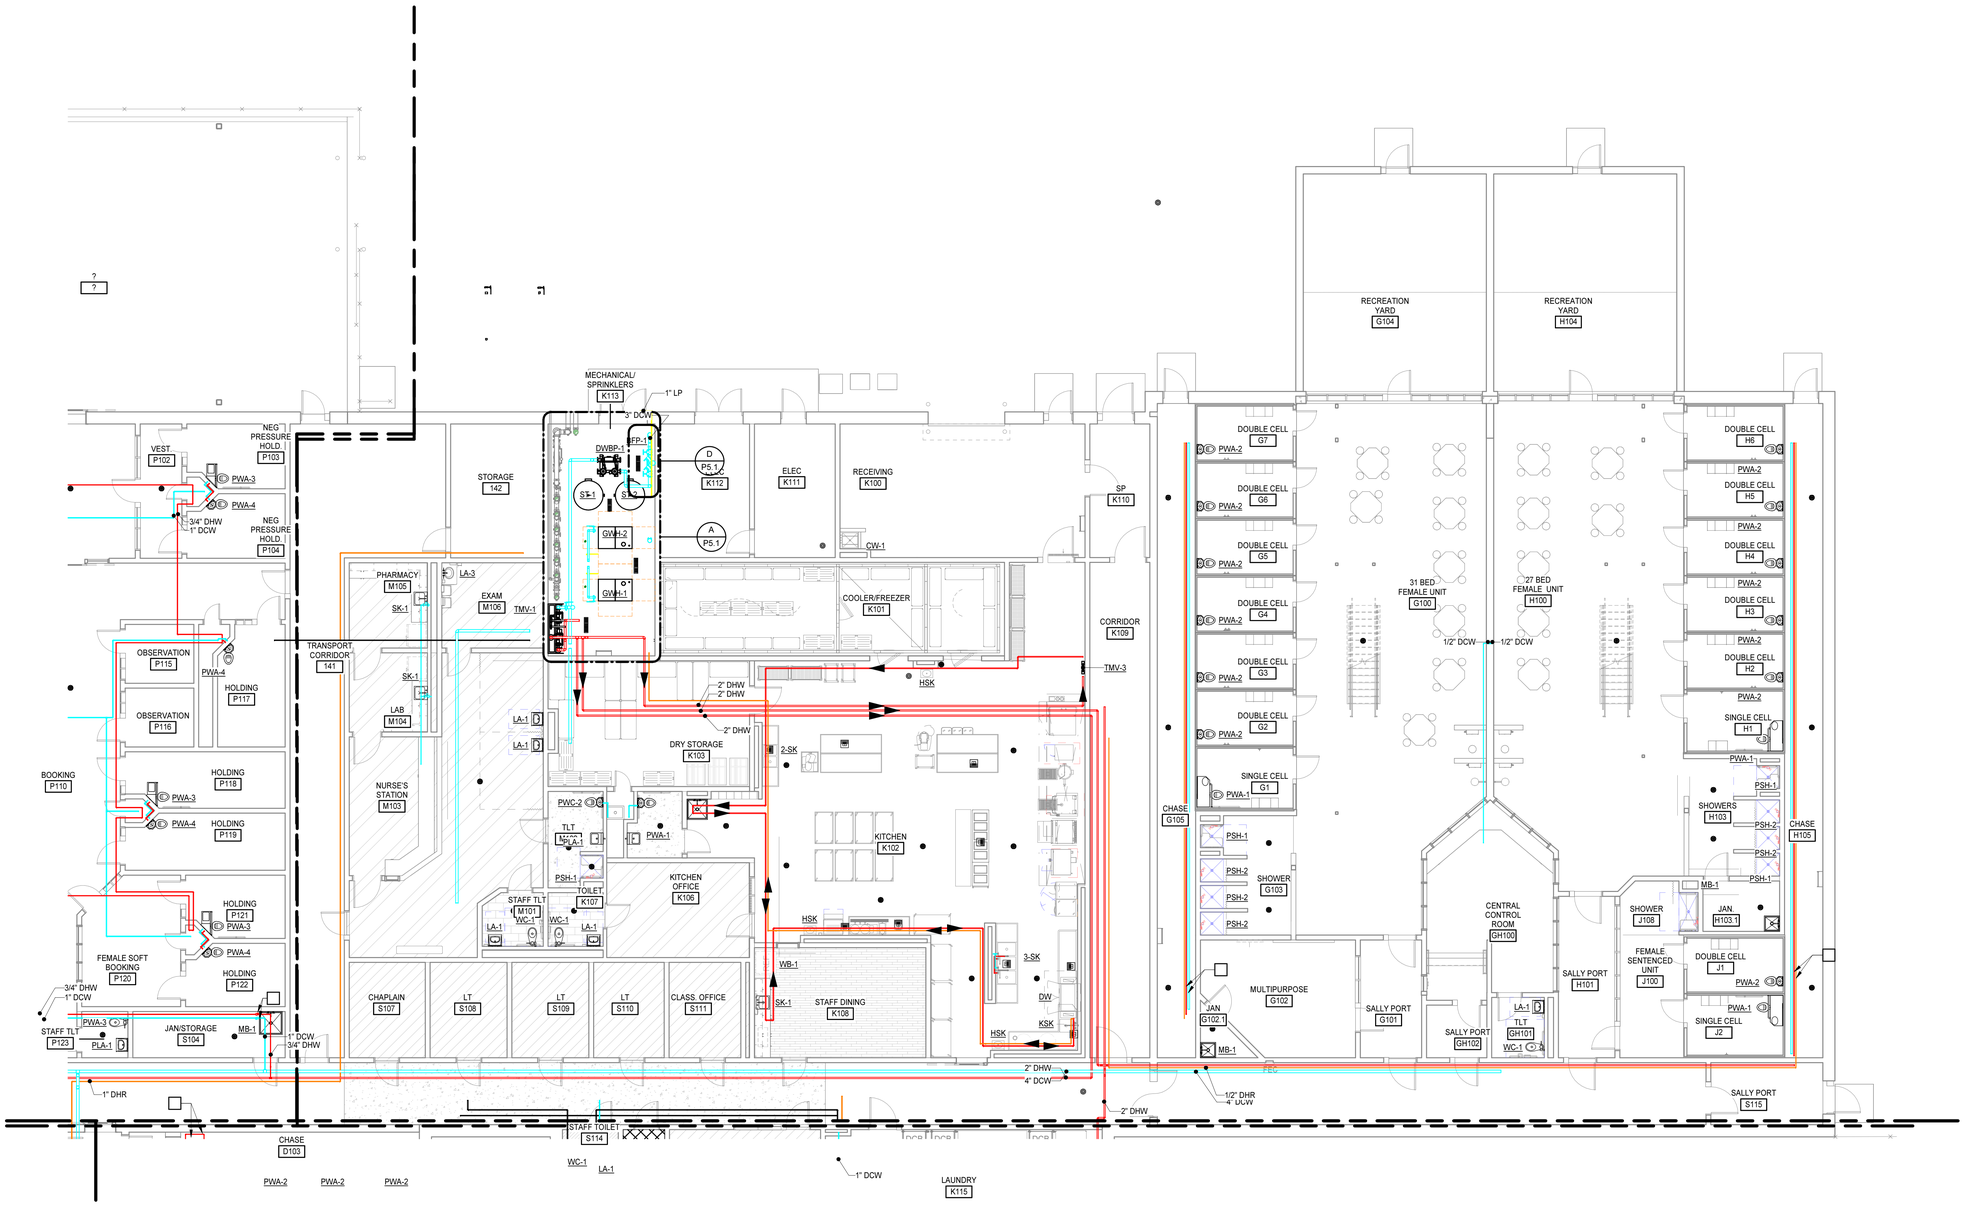

N

FIRST FLOOR PLAN - DOMESTIC - PART B
1/8" = 1'-0"

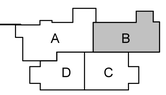

MOSELEY ARCHITECTS
6210 ARDREY KELL ROAD • THE HUB AT WAVERLY, SUITE 425 • CHARLOTTE, NC 28277
PHONE (704) 540-3755 FAX (704) 540-3754
MOSELEYARCHITECTS.COM

PROGRESS PRINT NOT FOR CONSTRUCTION

GEORGETOWN COUNTY DETENTION CENTER

GEORGETOWN COUNTY
2934 BROWNS FERRY RD, GEORGETOWN, SC 29440

PROJECT NO: 611315
DATE: DECEMBER 8, 2023

REVISIONS	
DATE	DESCRIPTION

FIRST FLOOR PLAN - DOMESTIC - PART B

P2.2.2

2/26/2024 3:13:31 PM

PRESSURE SYSTEMS KEY NOTES

APPLIES TO DRAWINGS FP2.1.1 - FP2.1.7
REPRESENTED BY [n]

1. MANUAL ISOLATION VALVE AND MOTORIZED SOLENOID VALVE IN DCW AND DHW BRANCH FOR ON/OFF CONTROL. REFER TO KEYNOTE 2 ON DRAWING XXX FOR COMPLETE DESCRIPTION
2. PROVIDE A THERMOSTATIC MIXING VALVE (TMV-5) WITH COMBI-FIXTURE, REFER TO THERMOSTATIC MIXING VALVE SCHEDULE ON DWG. P6.1
3. 3/4" DCW AND 3/4" DHW DN.
4. PROVIDE A THERMOSTATIC BALANCING VALVE. REFER TO HOT WATER RECIRCULATION BRANCH CONNECTION DETAIL ON DWG. P5.1

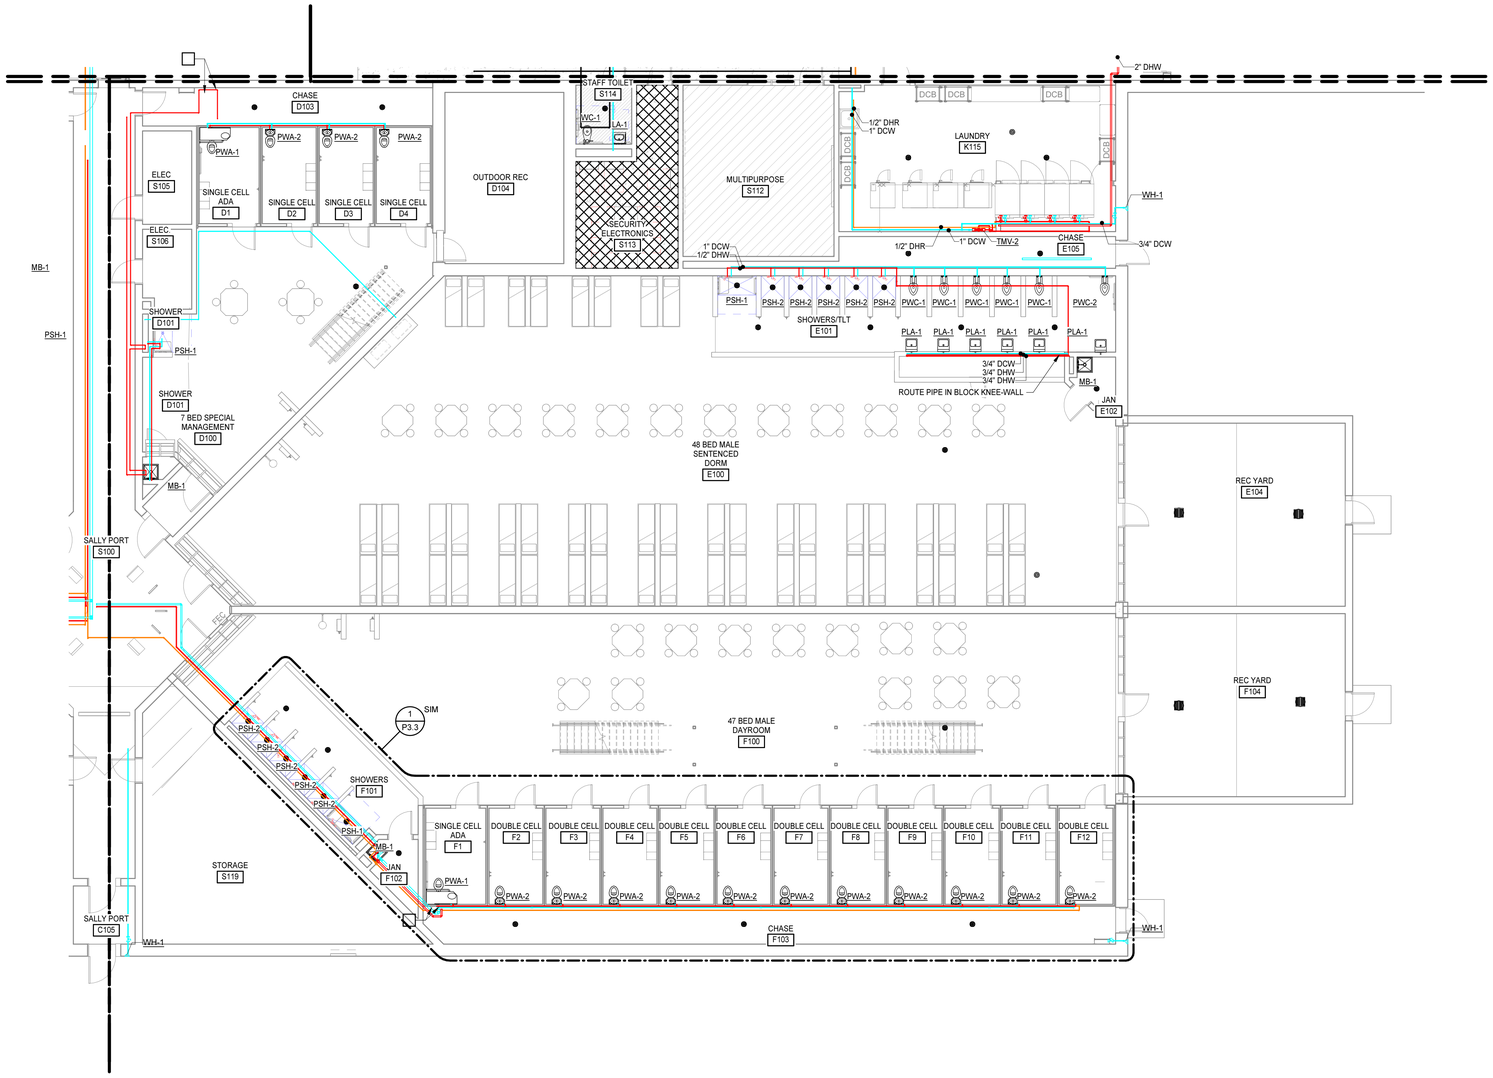

N

FIRST FLOOR PLAN - DOMESTIC - PART C
1/8" = 1'-0"

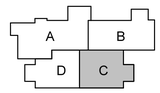

MOSELEYARCHITECTS
6210 ARDREY KELL ROAD • THE HUB AT WAVERLY, SUITE 425 • CHARLOTTE, NC 28277
PHONE (704) 540-3755 FAX (704) 540-3754
MOSELEYARCHITECTS.COM

PROGRESS PRINT NOT FOR CONSTRUCTION

GEORGETOWN COUNTY DETENTION CENTER

GEORGETOWN COUNTY
2934 BROWNS FERRY RD, GEORGETOWN, SC 29440

PROJECT NO: 611315
DATE: DECEMBER 8, 2023

REVISIONS	
DATE	DESCRIPTION

FIRST FLOOR PLAN - DOMESTIC - PART C

P2.2.3

2/26/2024 3:13:37 PM

PRESSURE SYSTEMS KEY NOTES

APPLIES TO DRAWINGS FP2.1.1 - FP2.1.7
REPRESENTED BY: n

1. MANUAL ISOLATION VALVE AND MOTORIZED SOLENOID VALVE IN DCW AND DHW BRANCH FOR ON/OFF CONTROL. REFER TO KEYNOTE 2 ON DRAWING XXX FOR COMPLETE DESCRIPTION
2. PROVIDE A THERMOSTATIC MIXING VALVE (TMV-5) WITH COMBI-FIXTURE. REFER TO THERMOSTATIC MIXING VALVE SCHEDULE ON DWG. P6.1
3. 3/4" DCW AND 3/4" DHW DN.
4. PROVIDE A THERMOSTATIC BALANCING VALVE. REFER TO HOT WATER RECIRCULATION BRANCH CONNECTION DETAIL ON DWG. P5.1

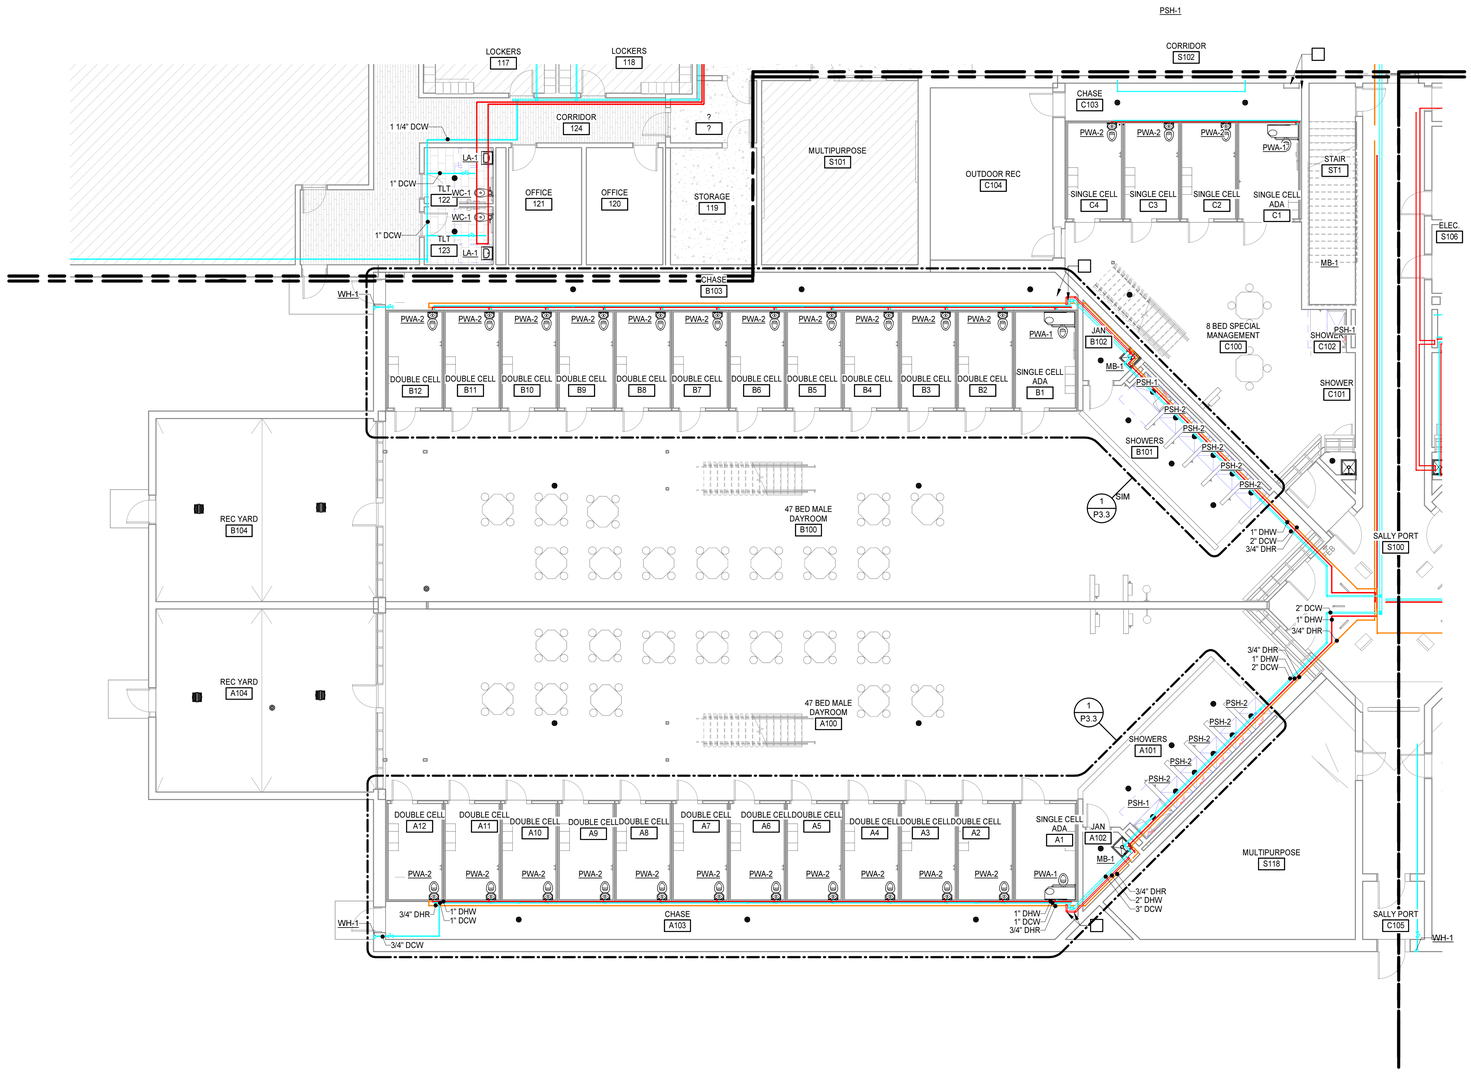

N

FIRST FLOOR PLAN - DOMESTIC - PART D
1/8" = 1'-0"

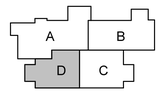

MOSELEYARCHITECTS
6210 ARDREY KELL ROAD • THE HUB AT WAVERLY, SUITE 425 • CHARLOTTE, NC 28277
PHONE (704) 540-3755 FAX (704) 540-3754
MOSELEYARCHITECTS.COM

PROGRESS
PRINT NOT FOR CONSTRUCTION

GEORGETOWN COUNTY DETENTION CENTER

GEORGETOWN COUNTY
2934 BROWNS FERRY RD, GEORGETOWN, SC 29440

PROJECT NO: 611315
DATE: DECEMBER 8, 2023

REVISIONS	
DATE	DESCRIPTION

FIRST FLOOR PLAN - DOMESTIC - PART D

P2.2.4

2/26/2024 3:13:39 PM

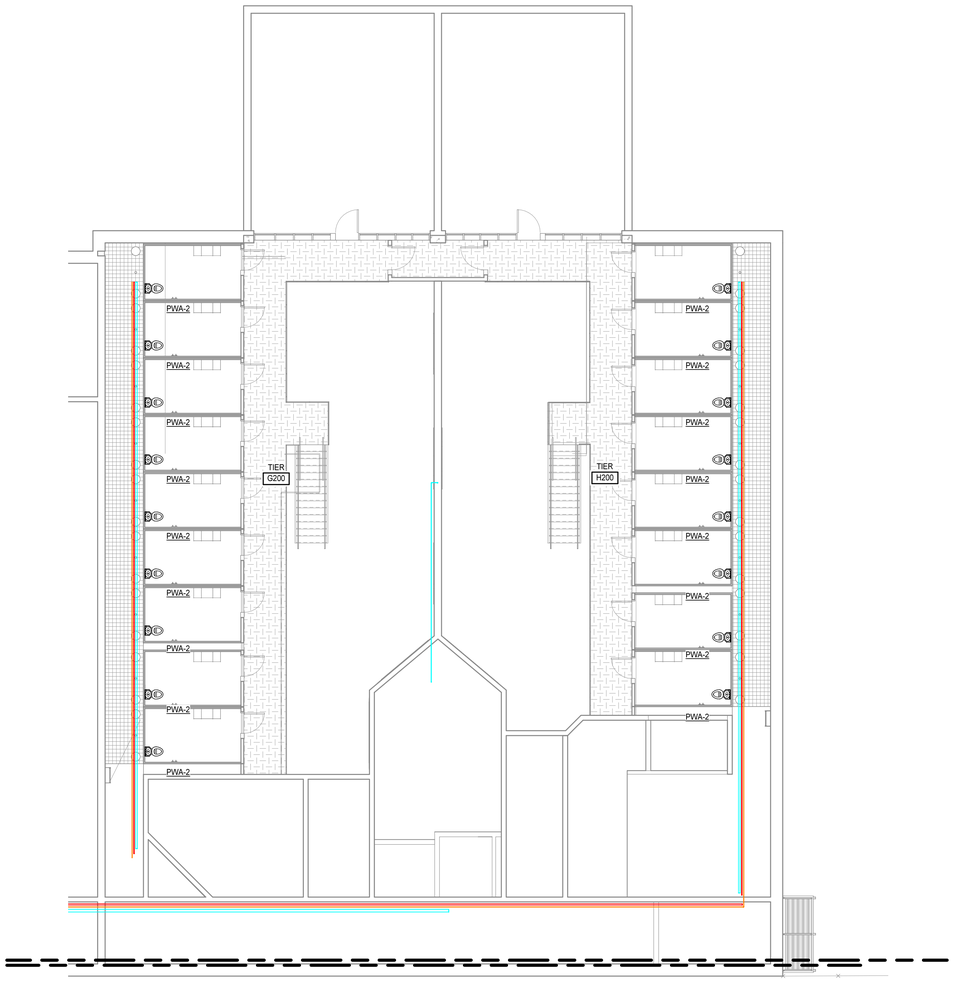

N

TIER PLAN - DOMESTIC - PART B
1/8" = 1'-0"

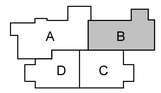

MOSELEYARCHITECTS
6210 ARDREY KELL ROAD • THE HUB AT WAVERLY, SUITE 425 • CHARLOTTE, NC 28277
PHONE (704) 540-3755 FAX (704) 540-3754
MOSELEYARCHITECTS.COM

PROGRESS
PRINT NOT FOR CONSTRUCTION

GEORGETOWN COUNTY DETENTION CENTER

GEORGETOWN COUNTY
2934 BROWNS FERRY RD, GEORGETOWN, SC 29440

PROJECT NO: 611315
DATE: DECEMBER 8, 2023

REVISIONS	
DATE	DESCRIPTION

TIER PLAN - DOMESTIC - PART B

P2.2.5

2/26/2024 3:13:40 PM

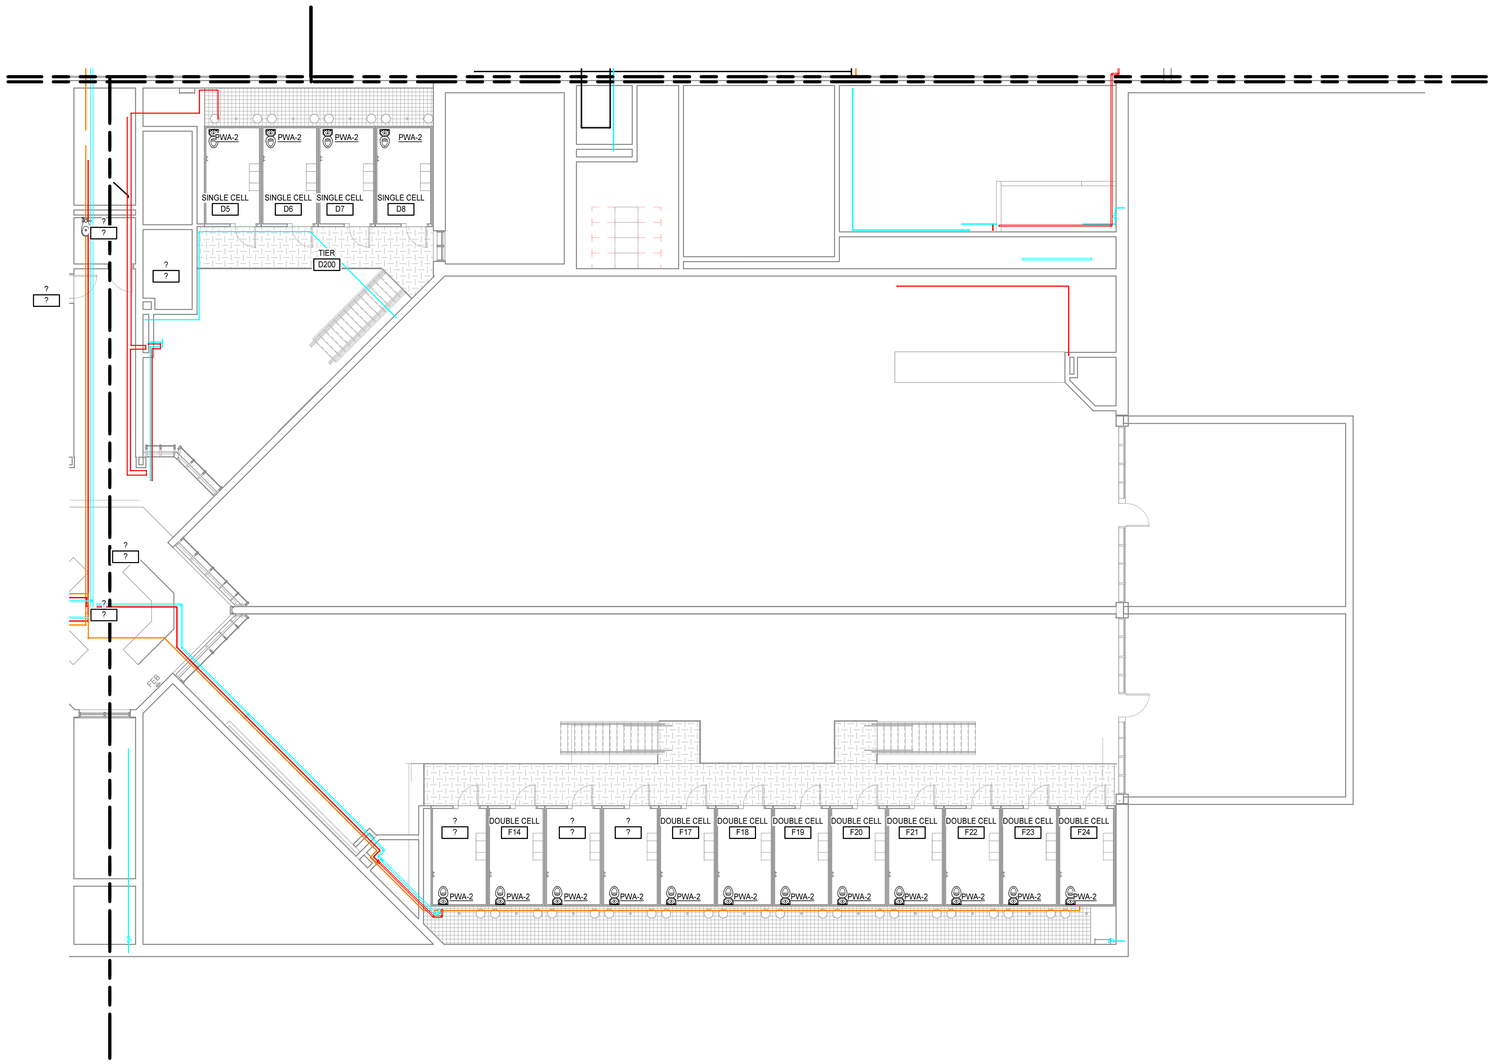

N

TIER PLAN - DOMESTIC - PART C

1/8" = 1'-0"

MOSELEYARCHITECTS

6210 ARDREY KELL ROAD • THE HUB AT WAVERLY, SUITE 425 • CHARLOTTE, NC 28277
PHONE (704) 540-3755 FAX (704) 540-3754
MOSELEYARCHITECTS.COM

PROGRESS PRINT NOT FOR CONSTRUCTION

GEORGETOWN COUNTY DETENTION CENTER

GEORGETOWN COUNTY
2934 BROWNS FERRY RD, GEORGETOWN, SC 29440

PROJECT NO: 611315
DATE: DECEMBER 8, 2023

REVISIONS

DATE	DESCRIPTION

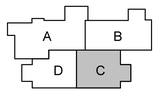

TIER PLAN - DOMESTIC - PART C

P2.2.6

2/26/2024 3:13:41 PM

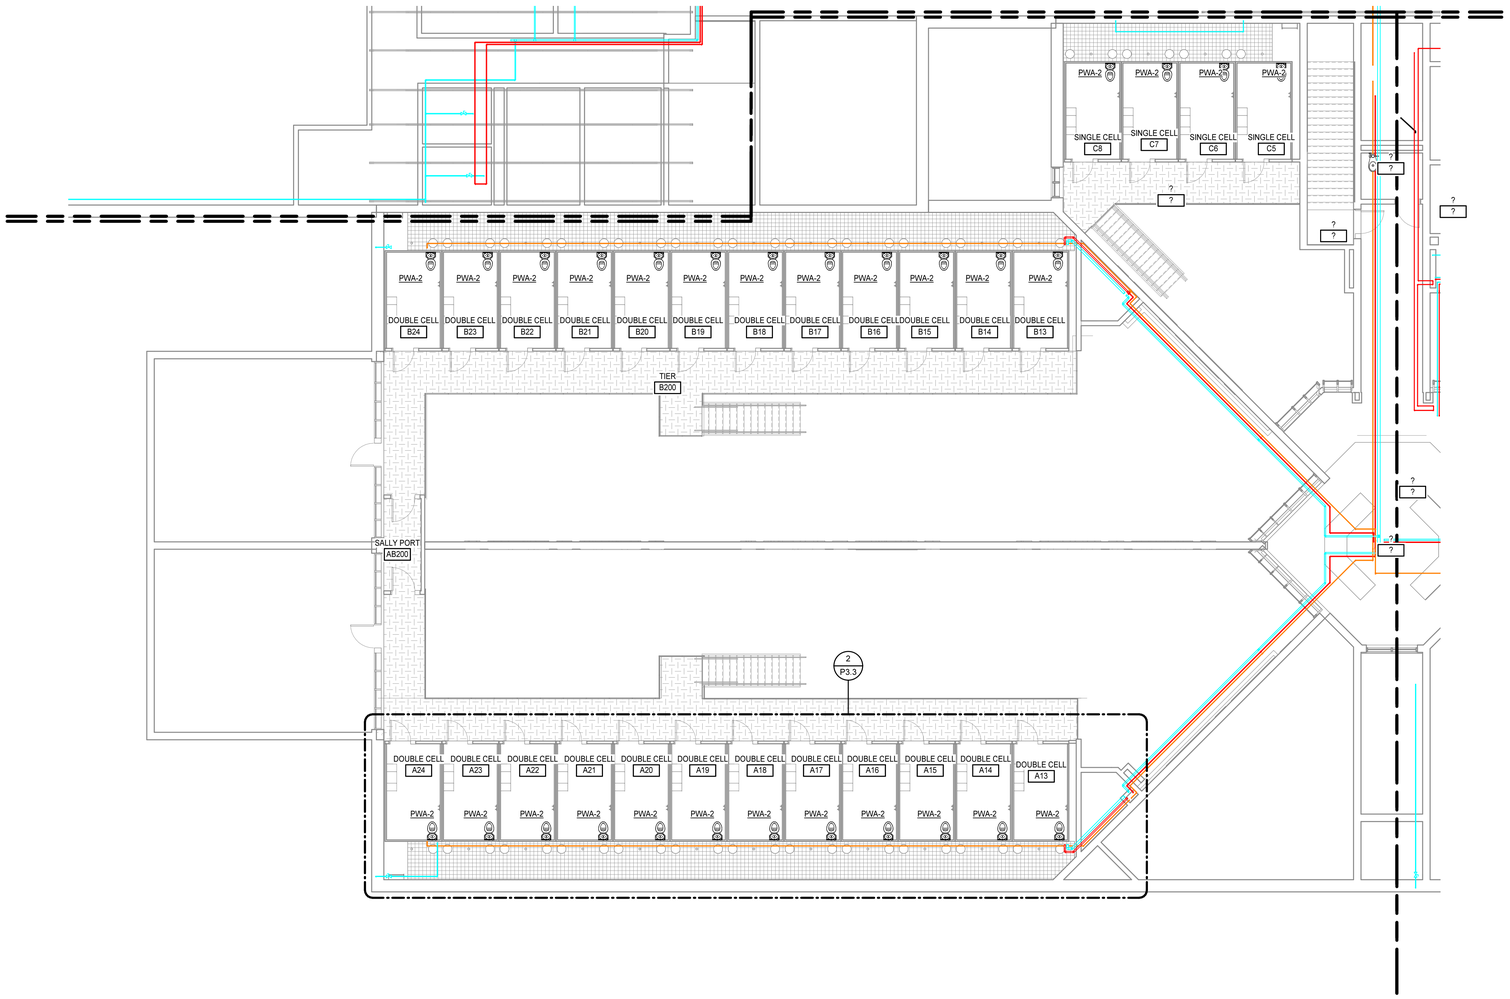

N

TIER PLAN - DOMESTIC - PART D

1/8" = 1'-0"

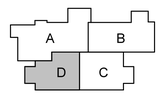

MOSELEYARCHITECTS

6210 ARDREY KELL ROAD • THE HUB AT WAVERLY, SUITE 425 • CHARLOTTE, NC 28277
PHONE (704) 540-3755 FAX (704) 540-3754
MOSELEYARCHITECTS.COM

PROGRESS PRINT NOT FOR CONSTRUCTION

GEORGETOWN COUNTY DETENTION CENTER

GEORGETOWN COUNTY
2934 BROWNS FERRY RD, GEORGETOWN, SC 29440

PROJECT NO: 611315
DATE: DECEMBER 8, 2023

REVISIONS	
DATE	DESCRIPTION

TIER PLAN - DOMESTIC - PART D

P2.2.7

2/26/2024 3:13:42 PM

PLUMBING ROOF PLAN KEY NOTES

APPLIES TO DRAWINGS FP2.1.1 - FP2.1.7
REPRESENTED BY n

1. PROVIDE A DOUBLE INTERLOCK PREACTION SYSTEM w/ ELECTRONIC/ PNEUMATIC RELEASE TO PROTECT THIS SPACE. SPACE SHALL NOT CONTAIN A WET PIPE SPRINKLER SYSTEM. INSTALL VALVE IN JANITORS CLOSET 110.
2. PROVIDE DRY-TYPE PENDENT SPRINKLERS IN THIS SPACE.
3. PROVIDE A DRY-PIPE SPRINKLERS SYSTEM IN THIS SPACE.
4. OUTDOOR RECREATION WITH WIRE MESS CEILING - NO AUTOMATIC SPRINKLERS ARE REQUIRED.
5. PROVIDE UPRIGHT FIRE SPRINKLERS ABOVE CEILING AND CELLS IN THIS SPACE.
6. PROVIDE FIRE SPRINKLER PROTECTION REQUIRED UNDER WALKWAYS.
7. LOCATION OF FIRE DEPARTMENT CONNECTION
8. LOCATION OF TEST HEADER FOR FORWARD FLOW TESTING BACKFLOW PREVENTER.
9. LOCATION OF 6" FIRE SERVICE. REFER TO CIVIL UTILITY PLANS FOR CONTINUATION

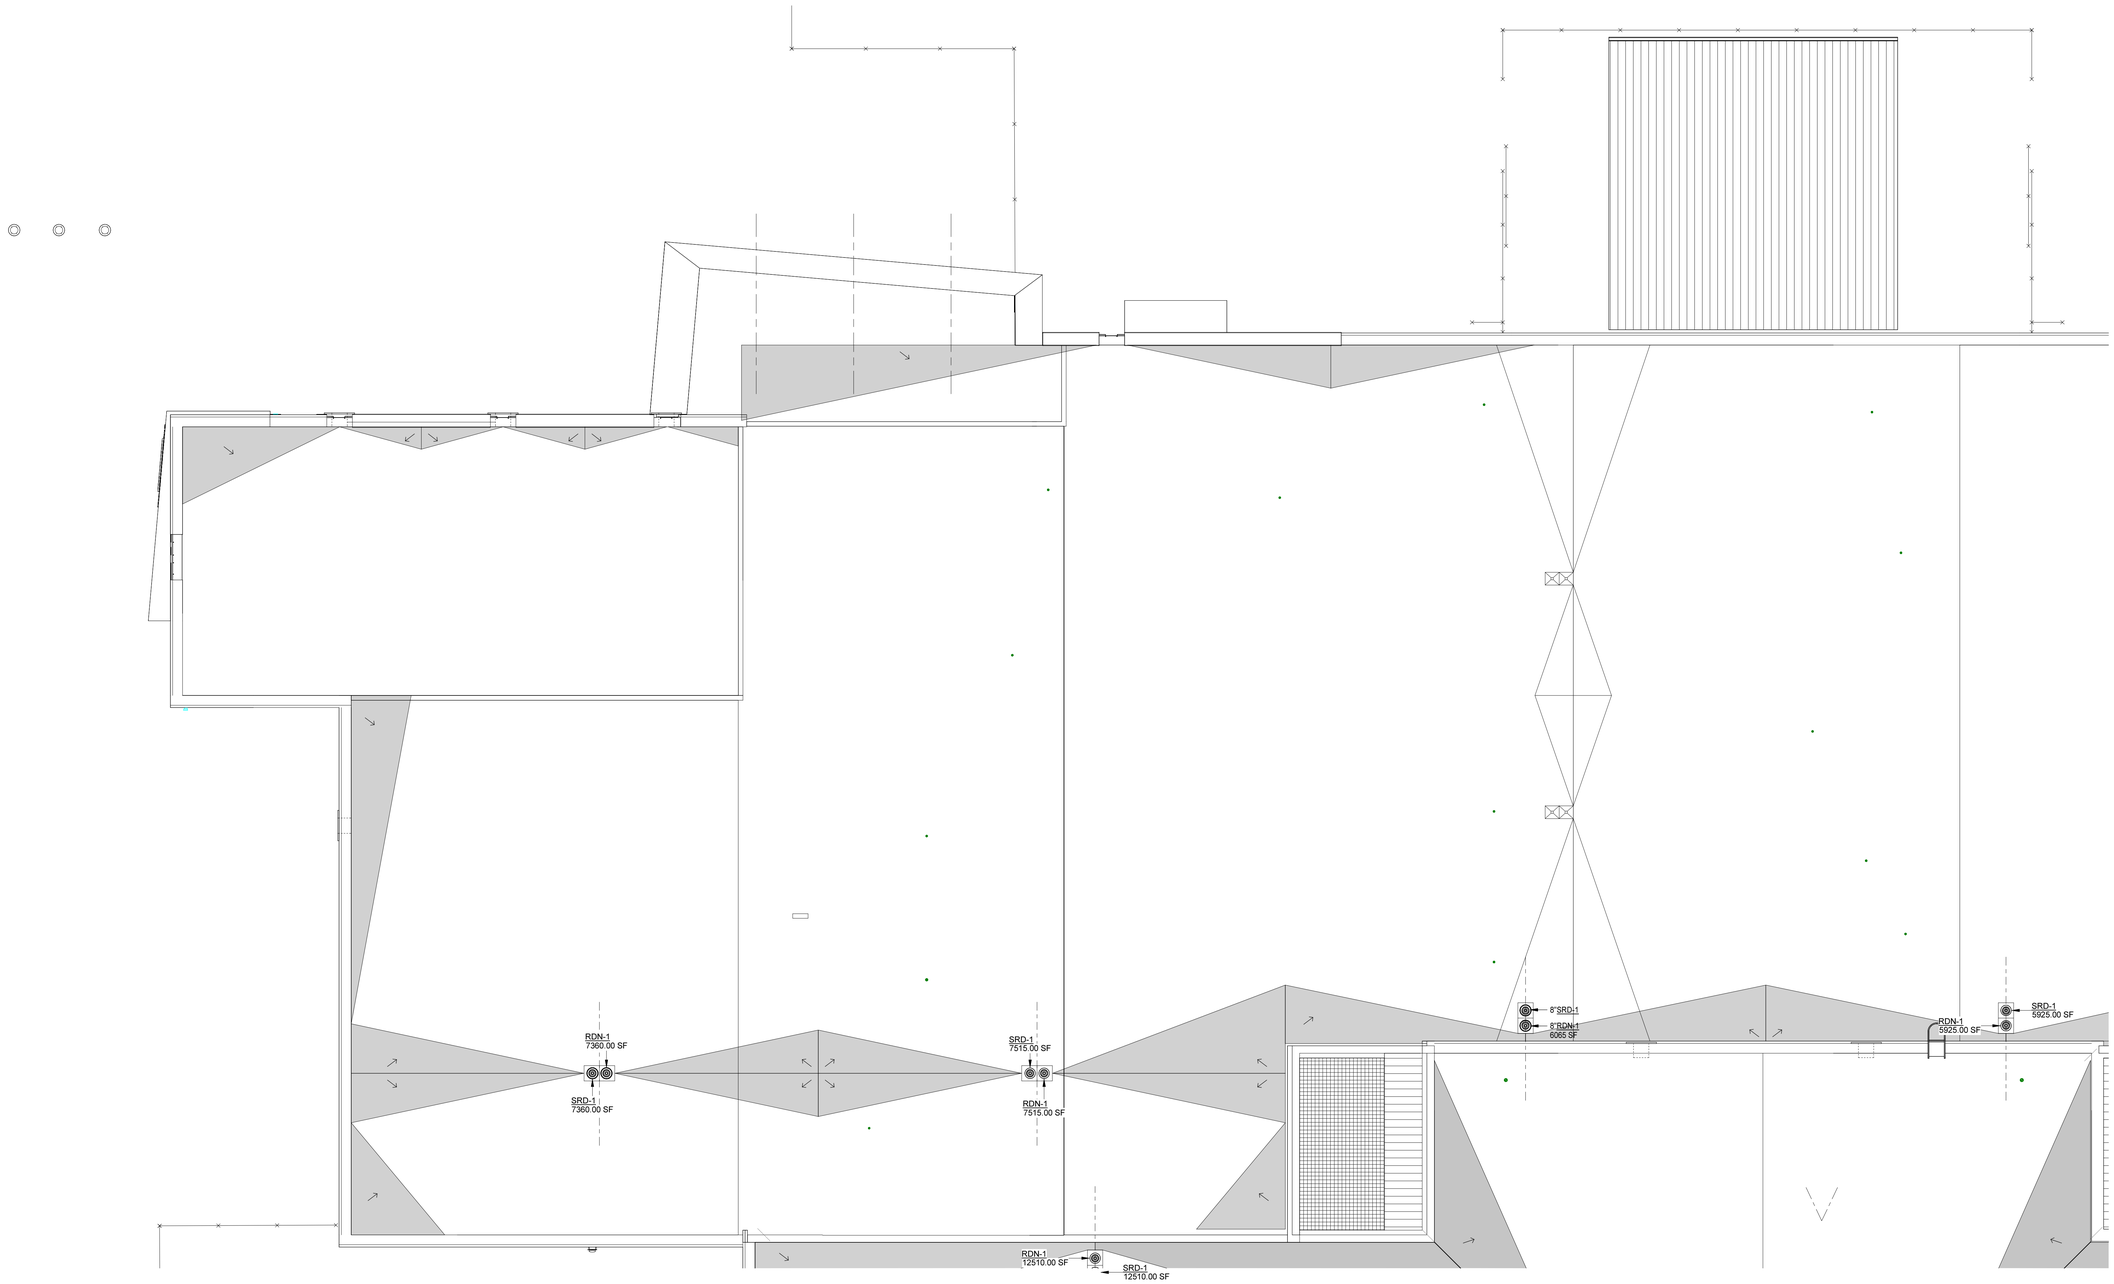

N

ROOF PLAN - PART A
1/8" = 1'-0"

MOSELEY ARCHITECTS
6210 ARDREY KELL ROAD • THE HUB AT WAVERLY, SUITE 425 • CHARLOTTE, NC 28277
PHONE (704) 540-3755 FAX (704) 540-3754
MOSELEYARCHITECTS.COM

PROGRESS
PRINT NOT FOR CONSTRUCTION

GEORGETOWN COUNTY DETENTION CENTER

GEORGETOWN COUNTY
2934 BROWNS FERRY RD, GEORGETOWN, SC 29440

PROJECT NO: 611315
DATE: DECEMBER 8, 2023

REVISIONS	
DATE	DESCRIPTION

A | B
D | C

ROOF PLAN - PART A

P2.3.1

2/26/2024 3:13:44 PM

PLUMBING ROOF PLAN KEY NOTES

APPLIES TO DRAWINGS FP2.1.1 - FP2.1.7
REPRESENTED BY n

1. PROVIDE A DOUBLE INTERLOCK PREACTION SYSTEM w/ ELECTRONIC/ PNEUMATIC RELEASE TO PROTECT THIS SPACE. SPACE SHALL NOT CONTAIN A WET PIPE SPRINKLER SYSTEM. INSTALL VALVE IN JANITORS CLOSET 110.
2. PROVIDE DRY-TYPE PENDENT SPRINKLERS IN THIS SPACE.
3. PROVIDE A DRY-PIPE SPRINKLERS SYSTEM IN THIS SPACE.
4. OUTDOOR RECREATION WITH WIRE MESS CEILING - NO AUTOMATIC SPRINKLERS ARE REQUIRED.
5. PROVIDE UPRIGHT FIRE SPRINKLERS ABOVE CEILING AND CELLS IN THIS SPACE.
6. PROVIDE FIRE SPRINKLER PROTECTION REQUIRED UNDER WALKWAYS.
7. LOCATION OF FIRE DEPARTMENT CONNECTION
8. LOCATION OF TEST HEADER FOR FORWARD FLOW TESTING BACKFLOW PREVENTER.
9. LOCATION OF 6" FIRE SERVICE. REFER TO CIVIL UTILITY PLANS FOR CONTINUATION

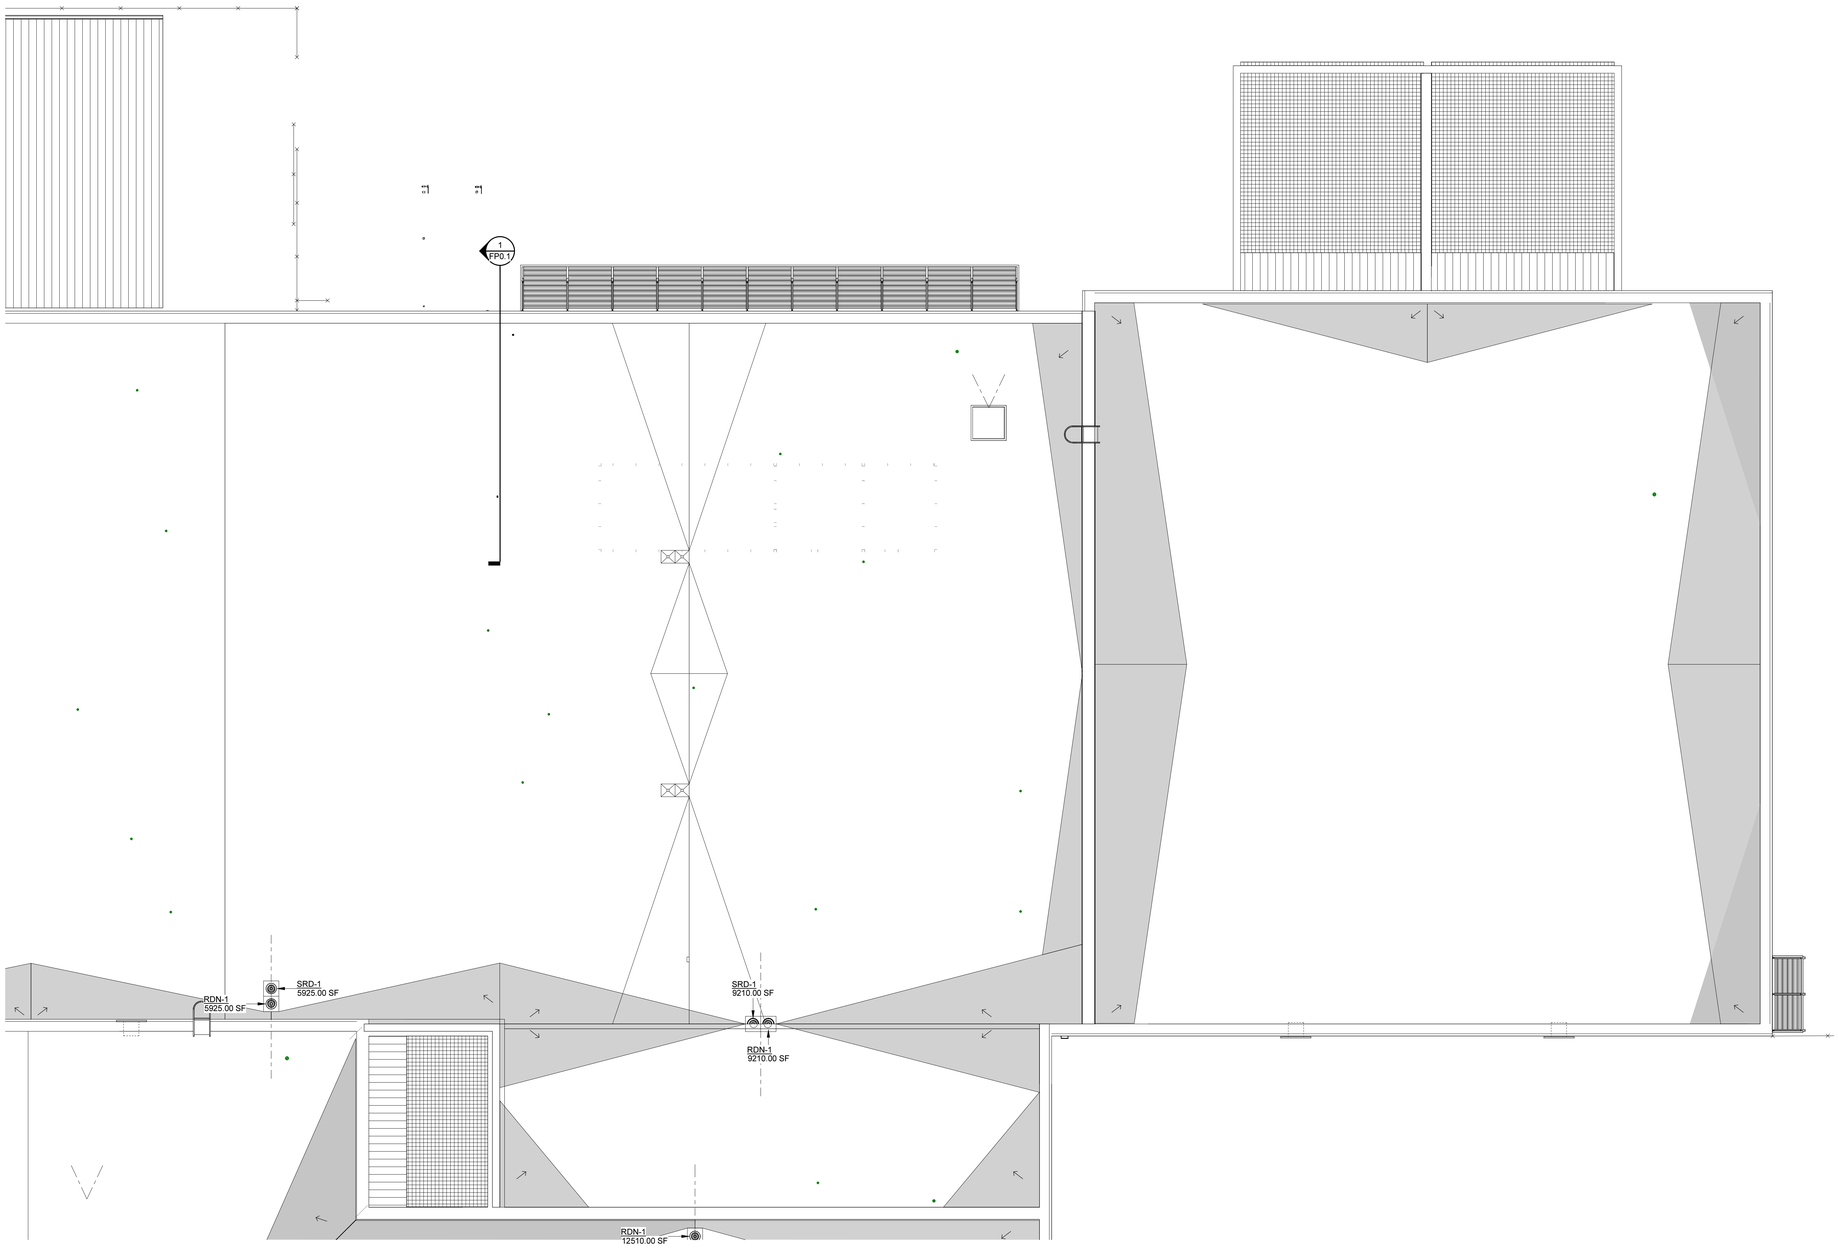

N

ROOF PLAN - PART B
1/8" = 1'-0"

MOSELEYARCHITECTS
6210 ARDREY KELL ROAD • THE HUB AT WAVERLY, SUITE 425 • CHARLOTTE, NC 28277
PHONE (704) 540-3755 FAX (704) 540-3754
MOSELEYARCHITECTS.COM

PROGRESS
PRINT NOT FOR CONSTRUCTION

GEORGETOWN COUNTY DETENTION CENTER

GEORGETOWN COUNTY
2934 BROWNS FERRY RD, GEORGETOWN, SC 29440

PROJECT NO: 611315
DATE: DECEMBER 8, 2023

REVISIONS	
DATE	DESCRIPTION

A | B | D | C

ROOF PLAN - PART B

P2.3.2

2/26/2024 3:13:49 PM

PLUMBING ROOF PLAN KEY NOTES

APPLIES TO DRAWINGS FP2.1.1 - FP2.1.7
REPRESENTED BY n

1. PROVIDE A DOUBLE INTERLOCK PREACTION SYSTEM w/ ELECTRONIC/ PNEUMATIC RELEASE TO PROTECT THIS SPACE. SPACE SHALL NOT CONTAIN A WET PIPE SPRINKLER SYSTEM. INSTALL VALVE IN JANITORS CLOSET 110.
2. PROVIDE DRY-TYPE PENDENT SPRINKLERS IN THIS SPACE.
3. PROVIDE A DRY-PIPE SPRINKLERS SYSTEM IN THIS SPACE.
4. OUTDOOR RECREATION WITH WIRE MESS CEILING - NO AUTOMATIC SPRINKLERS ARE REQUIRED.
5. PROVIDE UPRIGHT FIRE SPRINKLERS ABOVE CEILING AND CELLS IN THIS SPACE.
6. PROVIDE FIRE SPRINKLER PROTECTION REQUIRED UNDER WALKWAYS.
7. LOCATION OF FIRE DEPARTMENT CONNECTION
8. LOCATION OF TEST HEADER FOR FORWARD FLOW TESTING BACKFLOW PREVENTER.
9. LOCATION OF 6" FIRE SERVICE. REFER TO CIVIL UTILITY PLANS FOR CONTINUATION

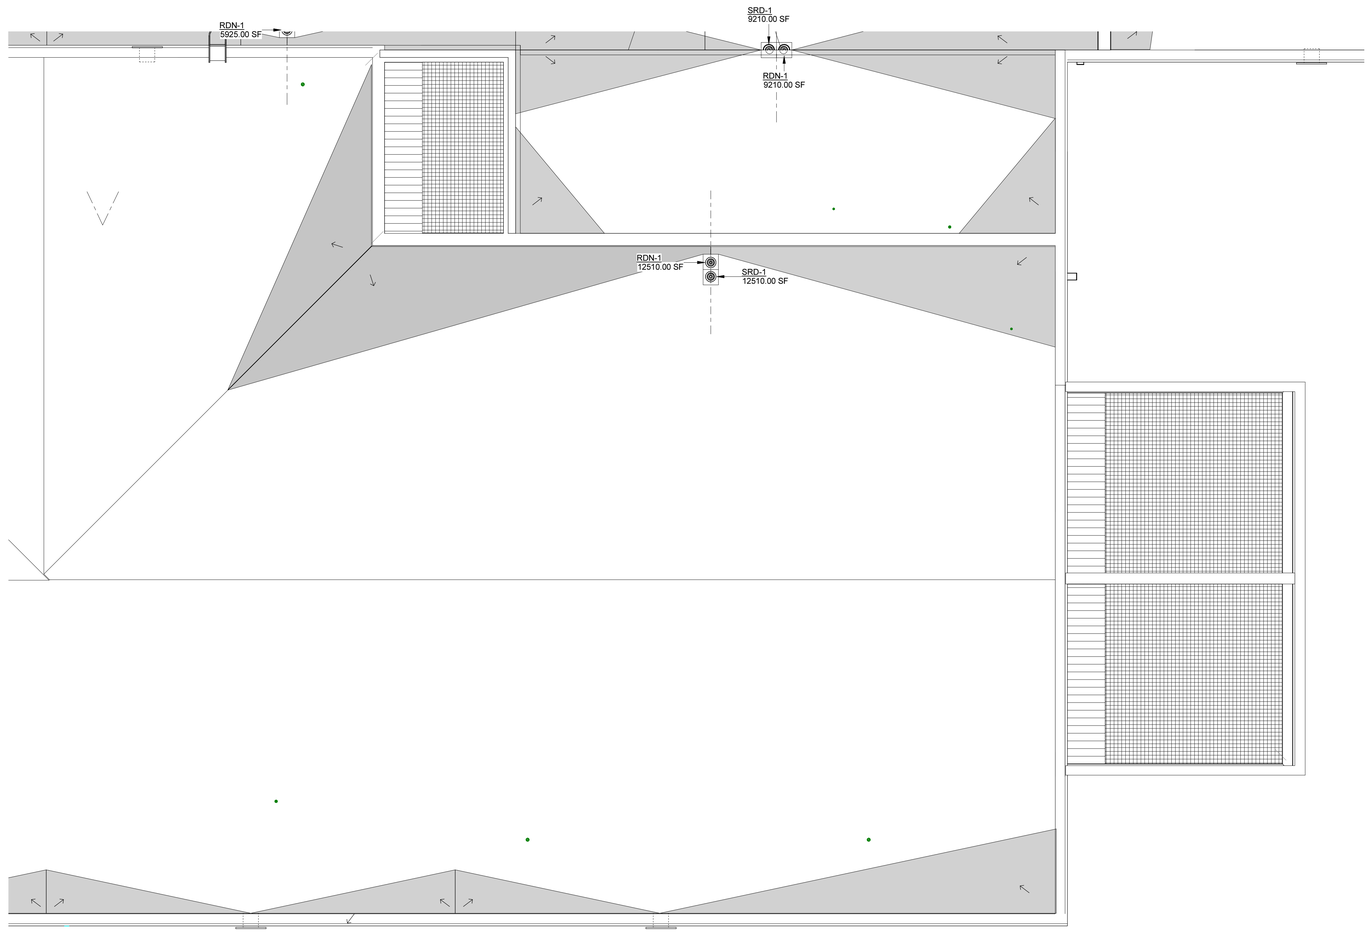

N

ROOF PLAN - PART C
1/8" = 1'-0"

MOSELEYARCHITECTS
6210 ARDREY KELL ROAD • THE HUB AT WAVERLY, SUITE 425 • CHARLOTTE, NC 28277
PHONE (704) 540-3755 FAX (704) 540-3754
MOSELEYARCHITECTS.COM

PROGRESS
PRINT NOT FOR CONSTRUCTION

GEORGETOWN COUNTY DETENTION CENTER

GEORGETOWN COUNTY
2934 BROWNS FERRY RD, GEORGETOWN, SC 29440

PROJECT NO: 611315
DATE: DECEMBER 8, 2023

REVISIONS	
DATE	DESCRIPTION

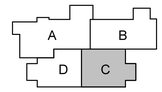

ROOF PLAN - PART C

P2.3.3

2/26/2024 3:13:54 PM

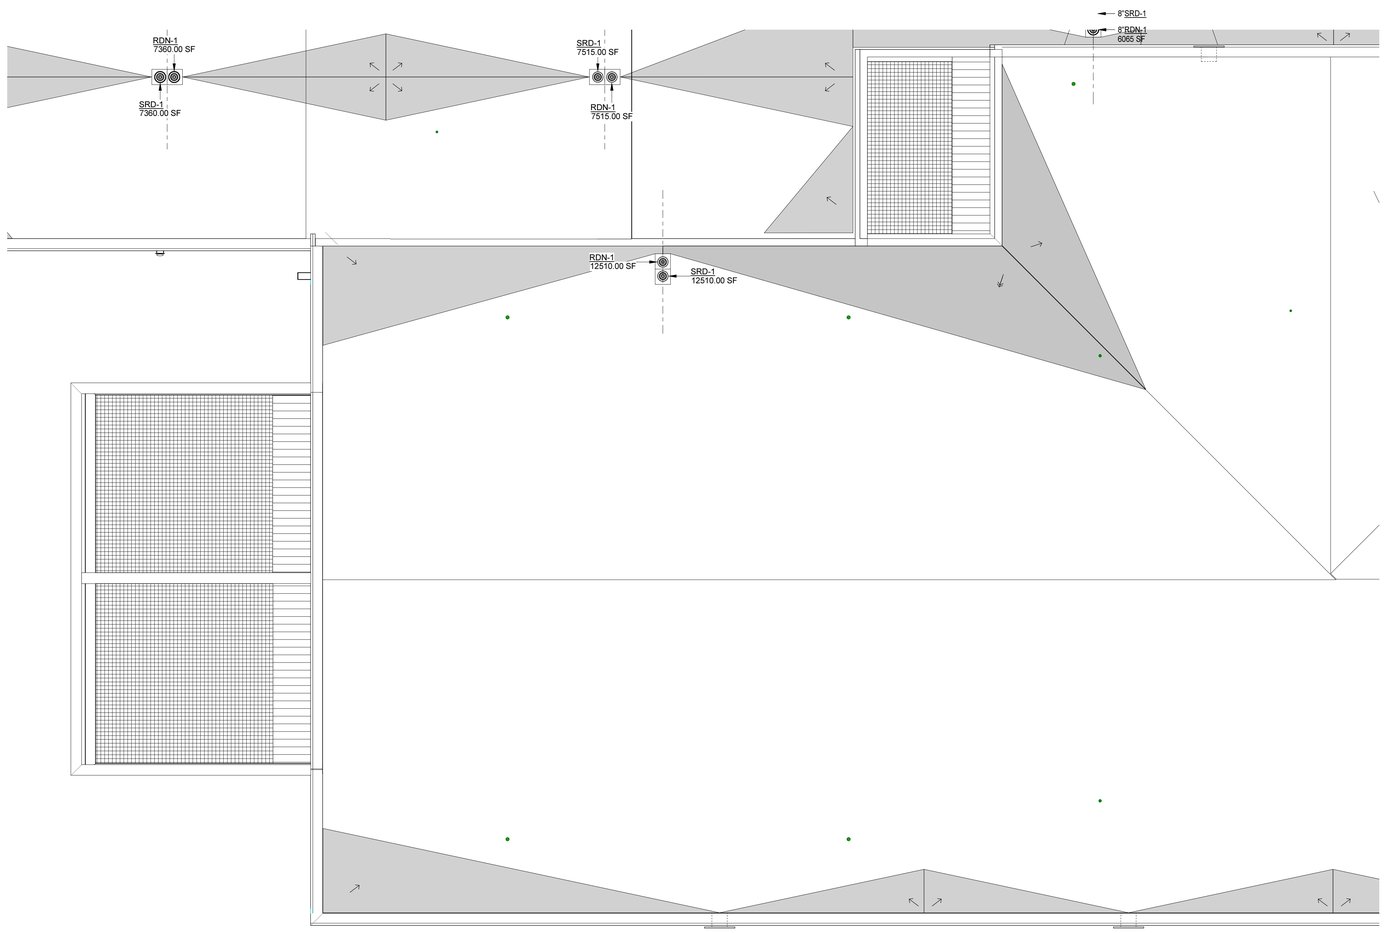

N

ROOF PLAN - PART D

1/8" = 1'-0"

MOSELEY ARCHITECTS
6210 ARDREY KELL ROAD • THE HUB AT WAVERLY, SUITE 425 • CHARLOTTE, NC 28277
PHONE (704) 540-3755 FAX (704) 540-3754
MOSELEYARCHITECTS.COM

PROGRESS
PRINT NOT FOR CONSTRUCTION

GEORGETOWN COUNTY DETENTION CENTER

GEORGETOWN COUNTY
2934 BROWNS FERRY RD, GEORGETOWN, SC 29440

PROJECT NO: 611315
DATE: DECEMBER 8, 2023

REVISIONS	
DATE	DESCRIPTION

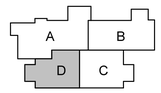

ROOF PLAN - PART D

P2.3.4

2/26/2024 3:13:55 PM

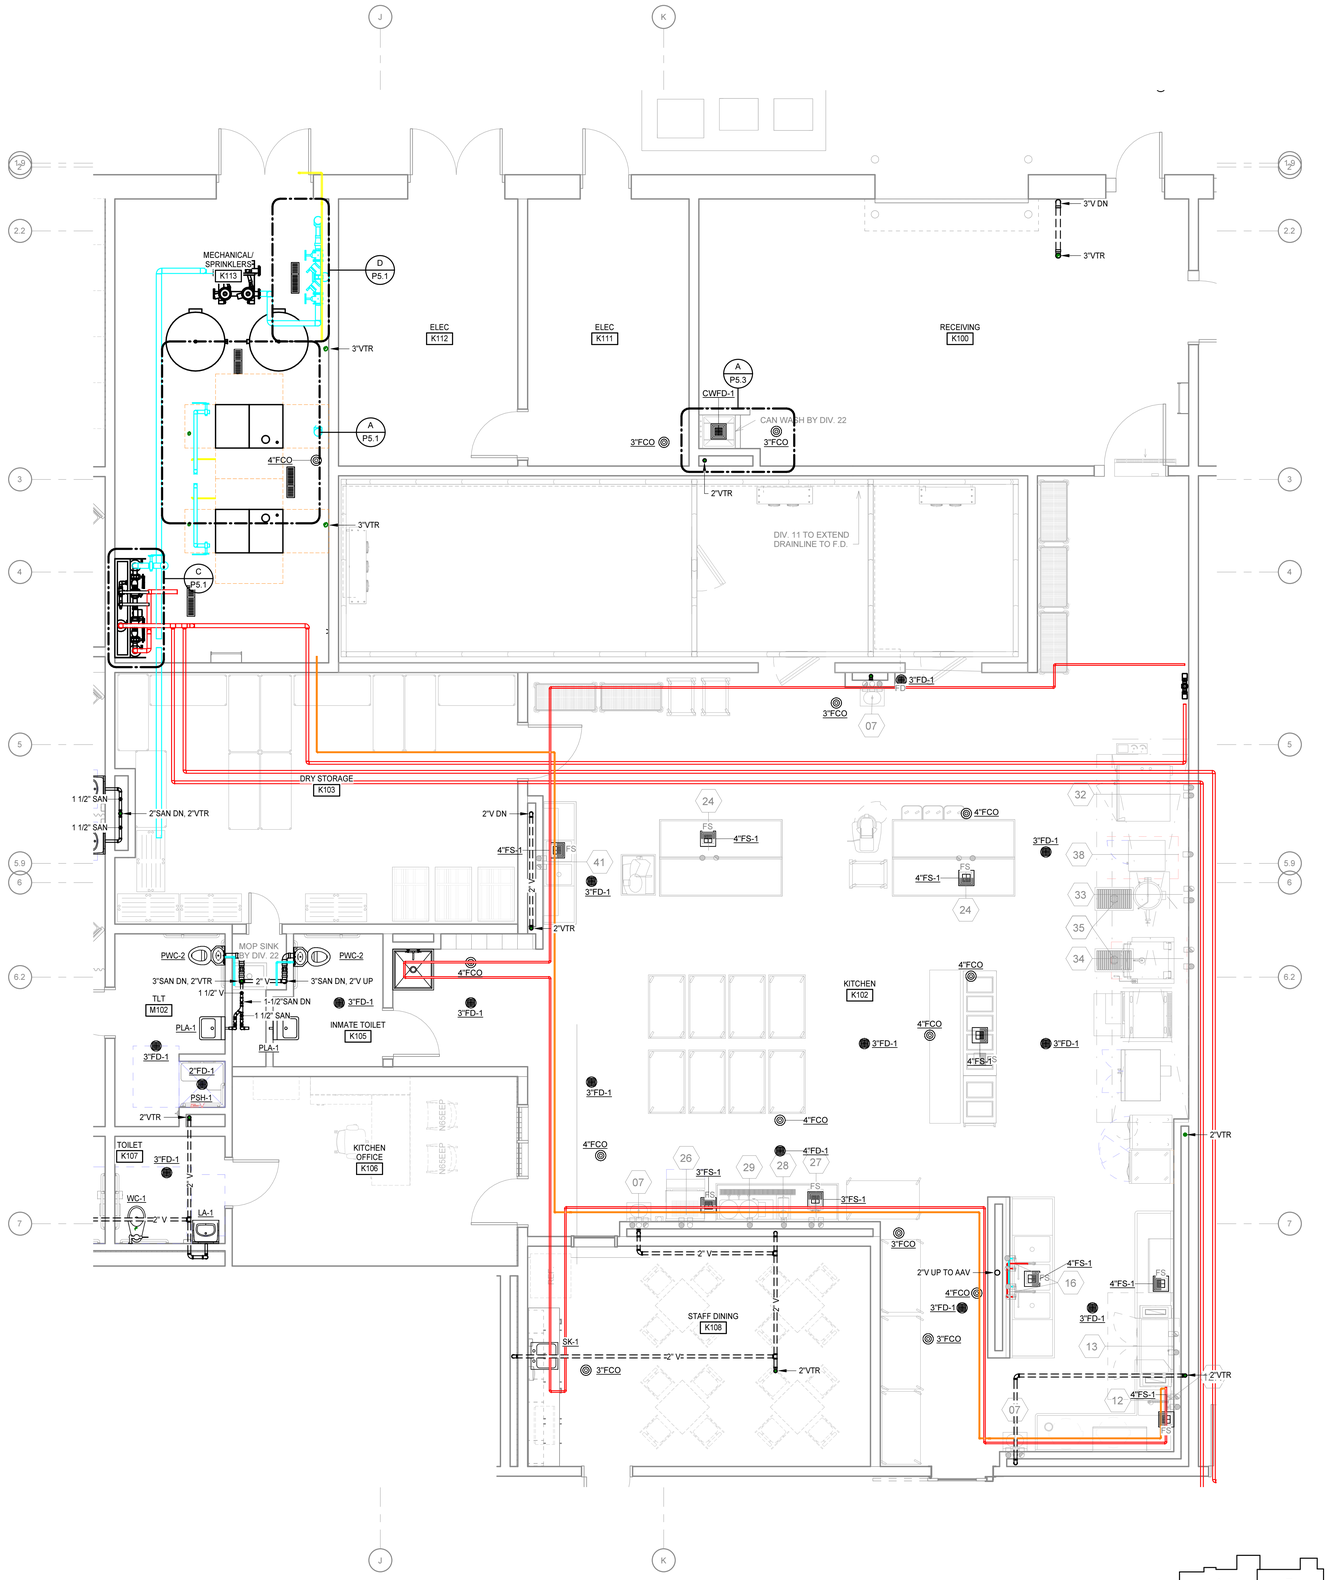

1 **ENLARGED PLAN - KITCHEN**
P2.1.2 P3.1 1/4" = 1'-0"

MOSELEYARCHITECTS
6210 ARDREY KELL ROAD • THE HUB AT WAVERLY, SUITE 425 • CHARLOTTE, NC 28277
PHONE (704) 540-3755 FAX (704) 540-3754
MOSELEYARCHITECTS.COM

PROGRESS PRINT NOT FOR CONSTRUCTION

GEORGETOWN COUNTY DETENTION CENTER

GEORGETOWN COUNTY
2934 BROWNS FERRY RD, GEORGETOWN, SC 29440

PROJECT NO: 611315
DATE: DECEMBER 8, 2023

REVISIONS	
DATE	DESCRIPTION

ENLARGE PLANS AND RISER DIAGRAMS - KITCHEN

P3.1

2/26/2024 3:13:57 PM

FOODSERVICE EQUIPMENT SCHEDULE

ITEM	DESCRIPTION	MANUFACTURER	MODEL	PLUMBING								GAS			REMARKS
				HW SIZE	HW/A.F.F.	CW SIZE	CW/A.F.F.	IW	DRAIN TYPE	DW	DW A.F.F.	GAS SIZE	GAS/A.F.F.	BTU/HR.	
03	COLD STORAGE ASSEMBLY	BALLY	CUSTOM						F.D.						REFER TO REFRIGERATION CONNECTION SCHEDULE
12	SOILED DISHTABLE, CORNER	EAGLE GROUP	SDTCR-108-14/3-MOD					1 1/2"	F.S.						SEE DETAILS
12.1	PRE-RINSE FAUCET	T & S BRASS	B-0133-12FCRBCT	1/2"	14"	1/2"	14"								INSTALLATION KIT, LOW-FLOW VALVE
13	DISHWASHER, CONVEYOR	HOBART	CI44EN-ADV1	1/2"	61"	1/2"	61"	2"	F.S.						DRAIN WATER TEMPERING KIT, SINGLE POINT CONNECTION, A:DISHMACHINE, B: BOOSTER HEATER
16	3-COMPARTMENT SINK	EAGLE GROUP	FN2860-3-30-14/3					1 1/2"	F.S.						(3) LEVER DRAINS
16.1	PRE-RINSE UNIT W/ADD ON FAUCET	T&S BRASS	B-0133-12ACB8ST	1/2"	14"	1/2"	14"								
21	SERVING COUNTER, COLD FOOD	CADDY CORP.	RIF-602						F.S.						CASTERS W/ BRAKES
22	SERVING COUNTER, HOT FOOD	CADDY CORP.	TF-605						F.S.						CASTERS W/ BRAKES
24	WORKTABLE WITH SINK	EAGLE GROUP	T3096STEM-BS-MOD	1/2"	STUB	1/2"	STUB		F.S.						20" x 20" x 14" D, SINK/FAUCET, LEVER DRAIN
25	WORKTABLE	EAGLE GROUP	T3096STEM-BS												
26	ICE CUBER	ICE-O-MATIC	CIM0520FA			3/8"	48"	3/4"	F.S.						WATER FILTER, ICE BIN 510 LBS. TOP MOUNTED
27	BEVERAGE COUNTER	EAGLE GROUP	BEV3096SEM-10BS/L	1/2"	14"	1/2"	14"		F.S.						T&S BRASS MODEL B-0331-CC FAUCET, LEVER DRAIN
28	TEA BREWER	BY VENDOR	N.I.K.C.			1/4"	48"		F.S.						WATER FILTER, VERITY UTILITY REQUIREMENTS WITH VENDOR.
29	COFFEE URN	BY VENDOR	N.I.K.C.			1/4"	48"		F.S.						WATER FILTER, VERITY UTILITY REQUIREMENTS WITH VENDOR.
32	COMBI-OVEN, ELECTRIC	ALTO-SHAAM	CTC7-20E			2@3/4"	48"	1 1/2"	F.T.						WATER FILTER, BACK-FLOW PREVENTION, EQUIPMENT STAND
33	ELECTRIC KETTLE	CROWN	EL-20	1/2"	14"	1/2"	14"		F.T.						DOUBLE PANTRY FAUCET, PRISON PACKAGE
34	ELECTRIC TILTIING SKILLET	MARKET FORGE	30P-STEL	1/2"	14"	1/2"	14"	1 1/2"	F.T.						DOUBLE PANTRY FAUCET, PRISON PACKAGE
35	FLOOR TROUGH	IMC TEDDY	ASFT-1830-PFG							4"					FLOOR TROUGH FOR ITEMS UNDER HOOD,
38	ELECTRIC STEAMER	MARKET FORGE	ETP-10E			3/8"	14"	1 1/2"	F.T.						WATER FILTER
41	2-COMPARTMENT SINK	EAGLE GROUP	FN2032-2-30-14/3	1/2"	14"	1/2"	14"	1 1/2"	F.S.						LEVER DRAIN, T&S BRASS B-0231 FAUCET
52	WASHER/EXTARCTOR, 55 ILBS.	UNIMAC	UY55	3/4"	24"	3/4"	24"		F.T.						
56	ONE-COMPARTMENT SINK	BK RESOURCES	BKS-1-20-12S	1/2"	14"	1/2"	14"		F.S.	1 1/2"	0' - 10"				FAUCET MODEL BKF-8W-6-G

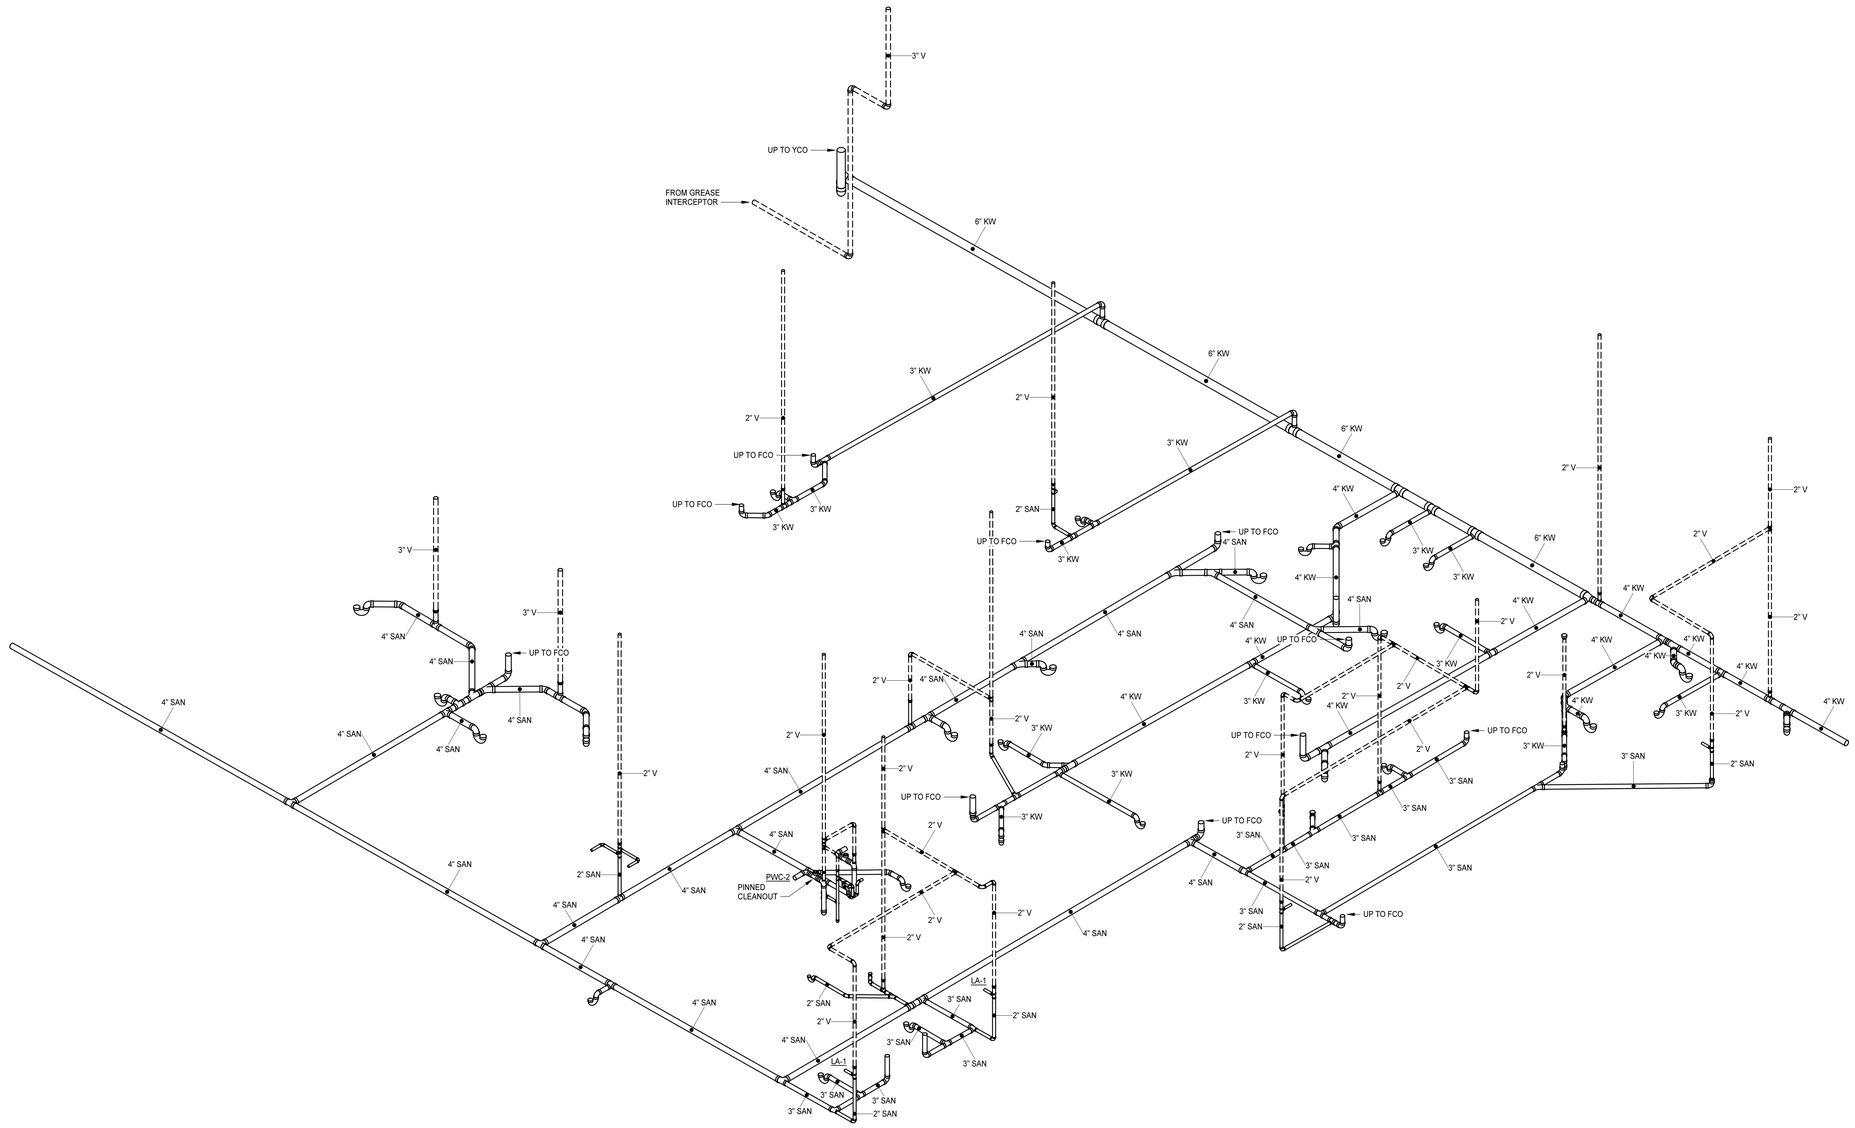

S1 KITCHEN SANITARY RISER DIAGRAM

MOSELEY ARCHITECTS
6210 ARDREY KELL ROAD • THE HUB AT WAVERLY, SUITE 425 • CHARLOTTE, NC 28277
PHONE (704) 540-3755 FAX (704) 540-3754
MOSELEYARCHITECTS.COM

PROGRESS PRINT NOT FOR CONSTRUCTION

GEORGETOWN COUNTY DETENTION CENTER

GEORGETOWN COUNTY
2934 BROWNS FERRY RD, GEORGETOWN, SC 29440

PROJECT NO: 611315
DATE: DECEMBER 8, 2023

REVISIONS	
DATE	DESCRIPTION

ENLARGE PLANS AND RISER DIAGRAMS - KITCHEN

P3.1.1

2/26/2024 3:14:01 PM

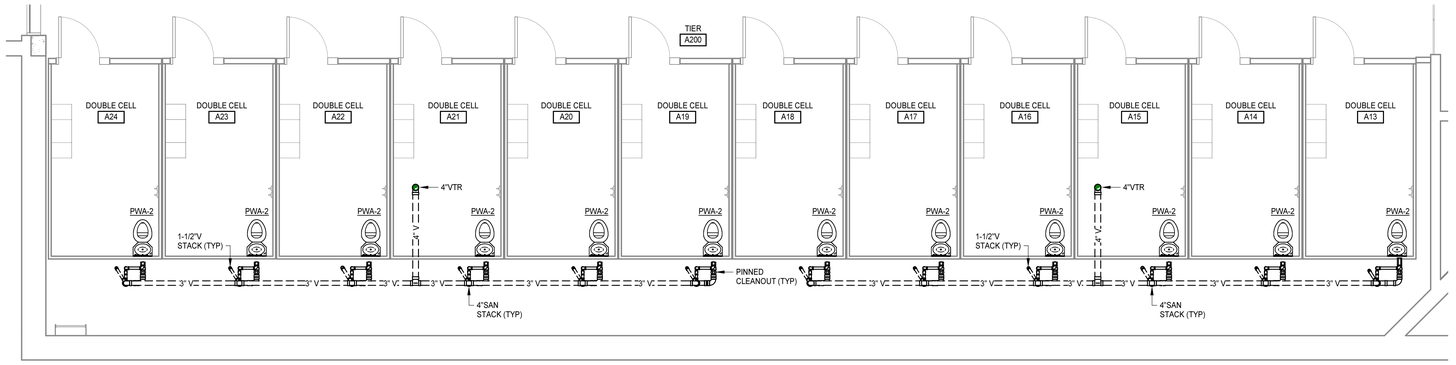

2 ENLARGED TIER LEVEL HOUSING AND SHOWER AREA PLAN (TYPICAL) - SANITARY

P2.1.5 P3.2

1/4" = 1'-0"

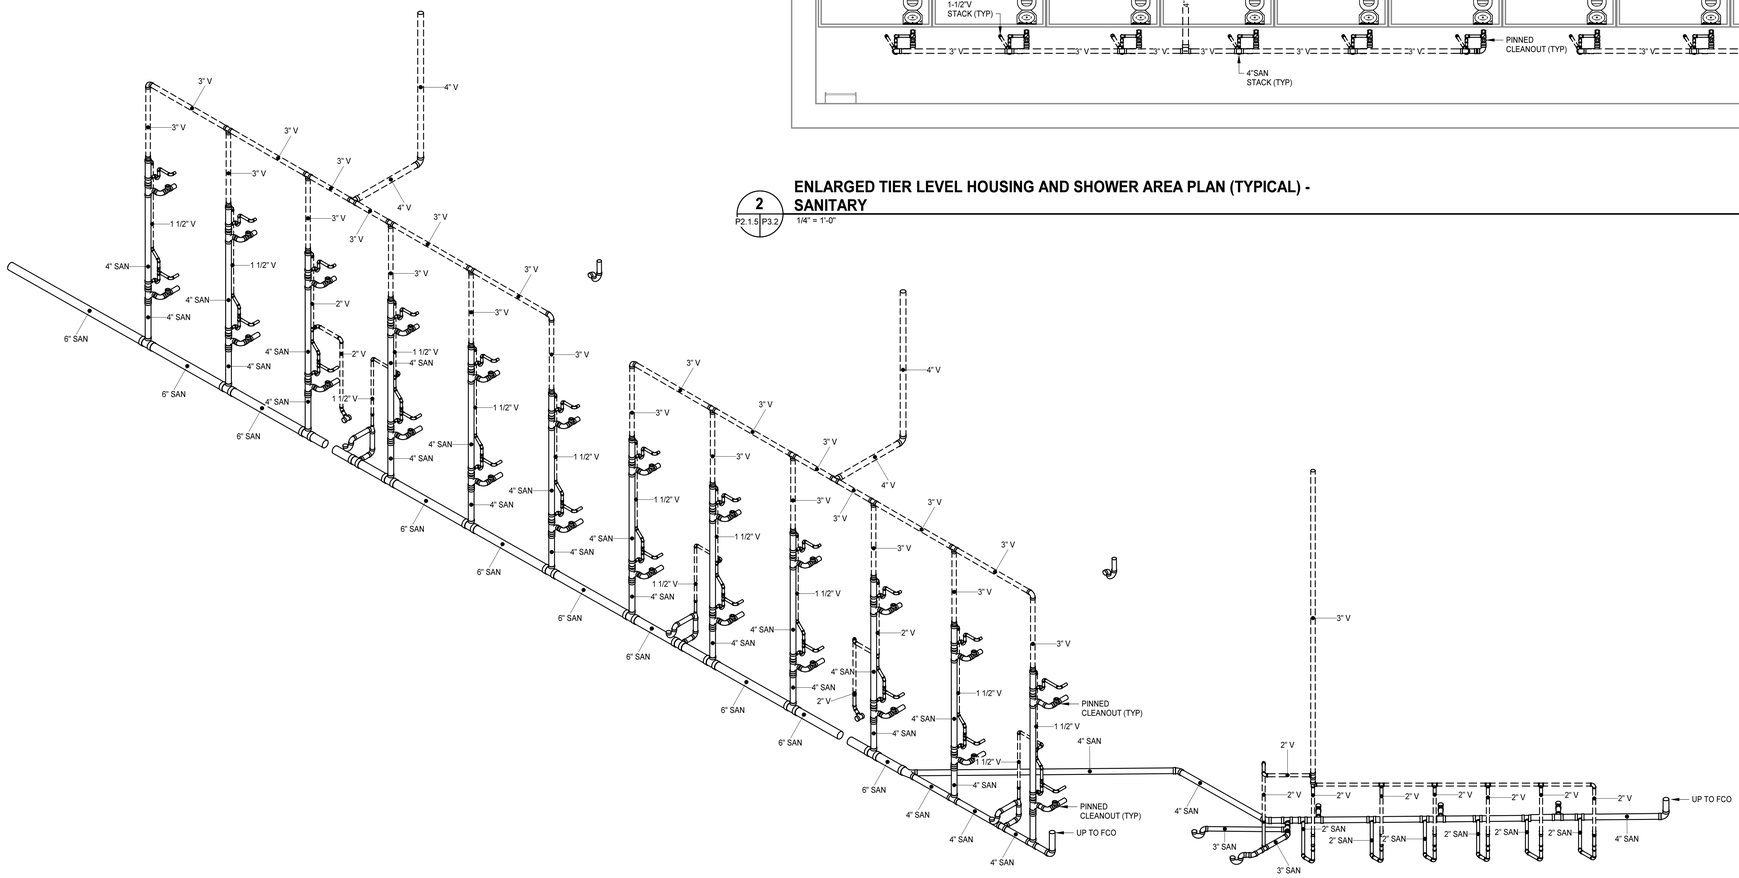

S1 LEVEL 1 HOUSING AND SHOWER AREA (TYPICAL) - SANITARY RISER

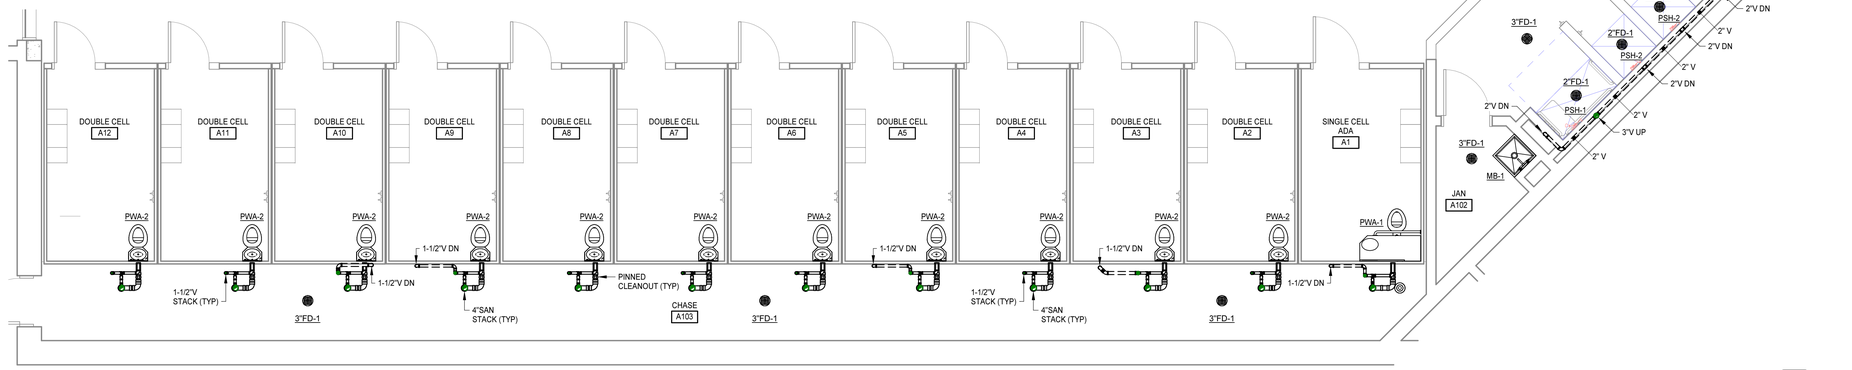

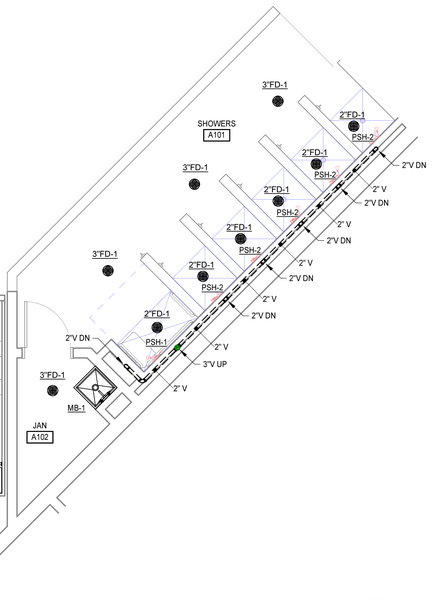

1 ENLARGED LEVEL 1 HOUSING AND SHOWER AREA PLAN (TYPICAL) - SANITARY

P2.1.1 P3.2

1/4" = 1'-0"

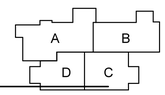

MOSELEY ARCHITECTS
6210 ARDREY KELL ROAD • THE HUB AT WAVERLY, SUITE 425 • CHARLOTTE, NC 28277
PHONE (704) 540-3755 FAX (704) 540-3754
MOSELEYARCHITECTS.COM

PROGRESS PRINT NOT FOR CONSTRUCTION

GEORGETOWN COUNTY DETENTION CENTER

GEORGETOWN COUNTY
2934 BROWNS FERRY RD, GEORGETOWN, SC 29440

PROJECT NO: 611315
DATE: DECEMBER 8, 2023

REVISIONS	
DATE	DESCRIPTION

ENLARGE PLANS AND RISER DIAGRAM - SANITARY

P3.2

2/26/2024 3:14:04 PM

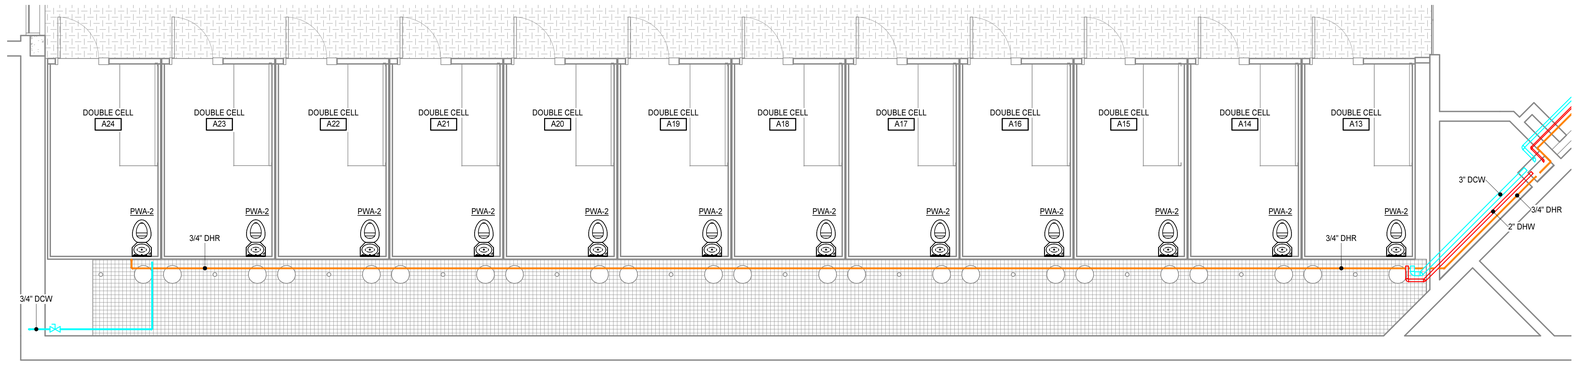

2 P2.2.7 | P3.3 — **ENLARGED TIER LEVEL HOUSING AND SHOWER AREA PLAN (TYPICAL) - DOMESTIC**

1/4" = 1'-0"

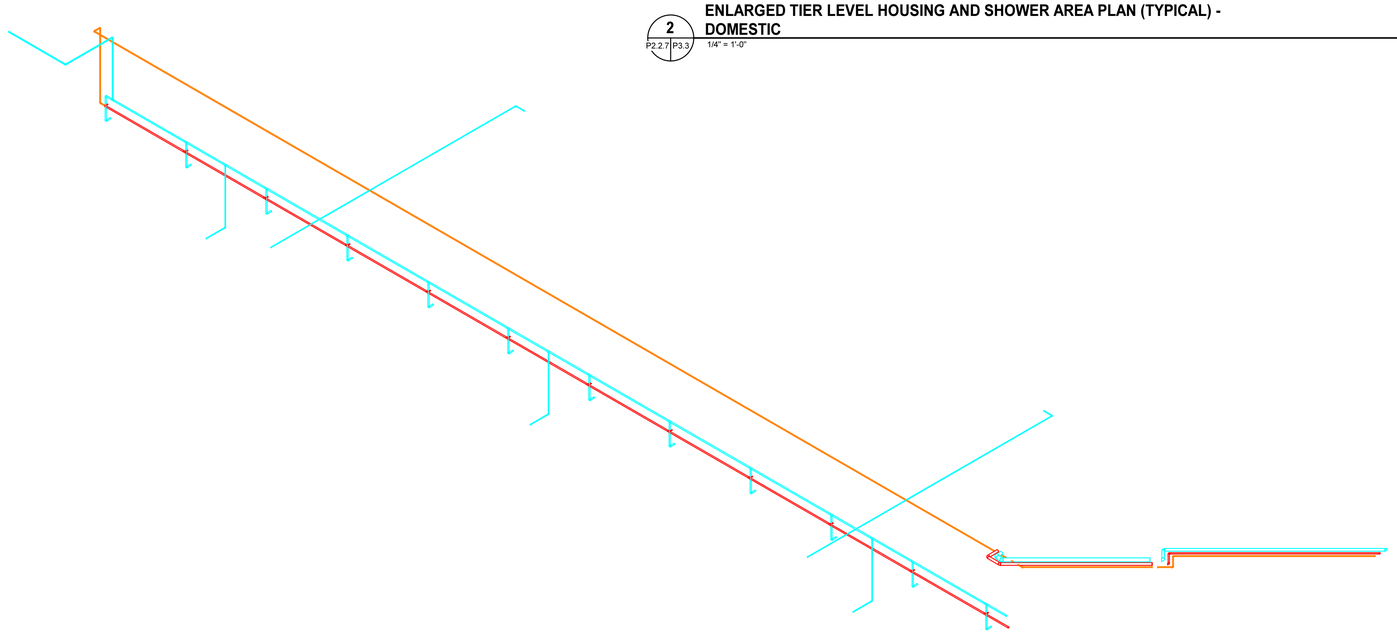

D1 — **LEVEL 1 HOUSING AND SHOWER AREA (TYPICAL) - DOMESTIC RISER**

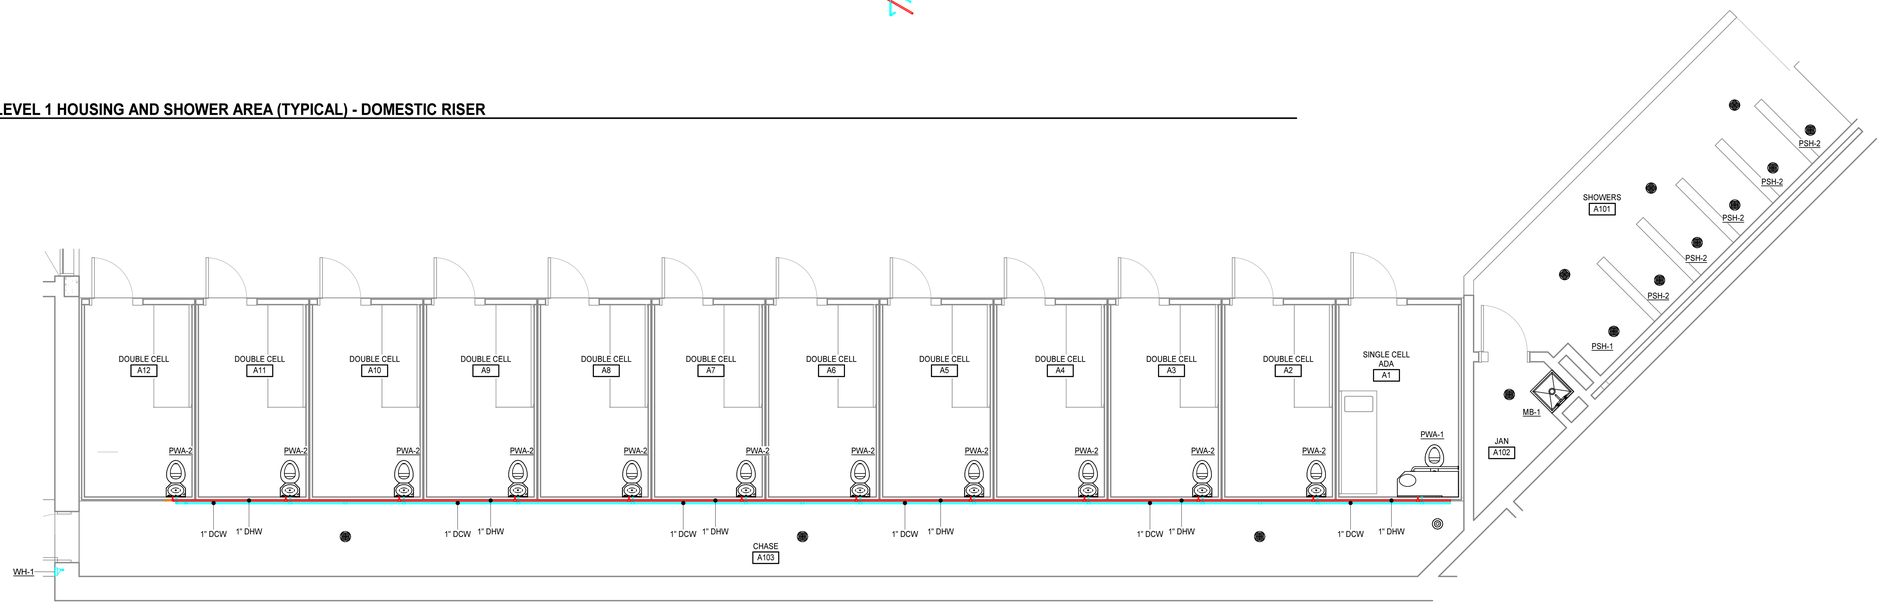

1 P2.2.1 | P3.3 — **ENLARGED LEVEL 1 HOUSING AND SHOWER AREA PLAN (TYPICAL) - DOMESTIC**

1/4" = 1'-0"

MOSELEY ARCHITECTS
6210 ARDREY KELL ROAD • THE HUB AT WAVERLY, SUITE 425 • CHARLOTTE, NC 28277
PHONE (704) 540-3755 FAX (704) 540-3754
MOSELEYARCHITECTS.COM

PROGRESS PRINT NOT FOR CONSTRUCTION

GEORGETOWN COUNTY DETENTION CENTER

GEORGETOWN COUNTY
2934 BROWNS FERRY RD, GEORGETOWN, SC 29440

PROJECT NO: 611315
DATE: DECEMBER 8, 2023

REVISIONS	
DATE	DESCRIPTION

A | B | D | C

ENLARGE PLANS AND RISER DIAGRAM - DOMESTIC

P3.3

2/26/2024 3:14:06 PM

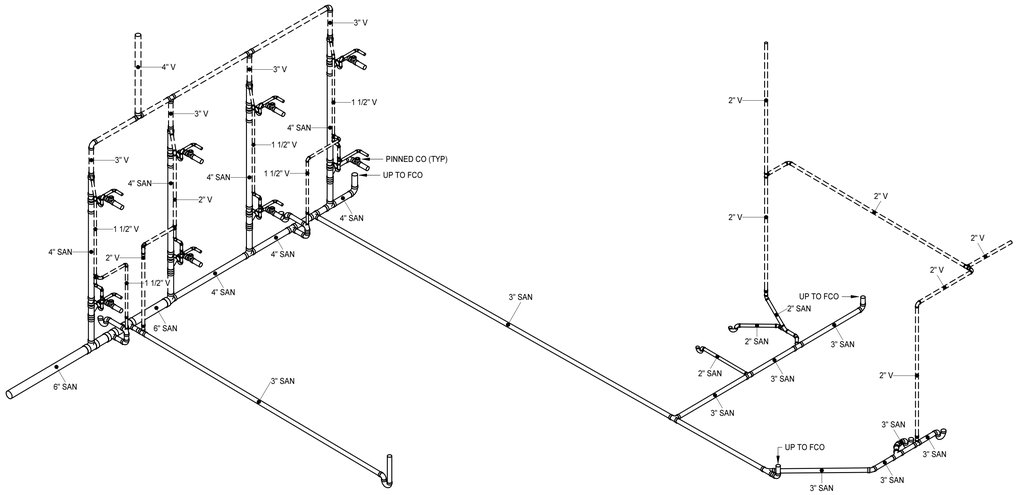

S1 LEVEL 1 SPECIAL HOUSING AREA (TYPICAL) - SANITARY RISER

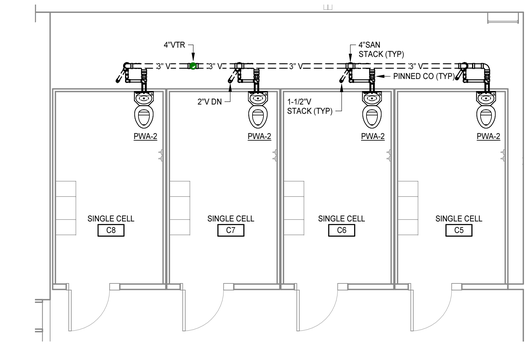

2 P2.1.7 P3.4 ENLARGED TIER LEVEL SPECIAL HOUSING AREA PLAN (TYPICAL) - SANITARY

1/4" = 1'-0"

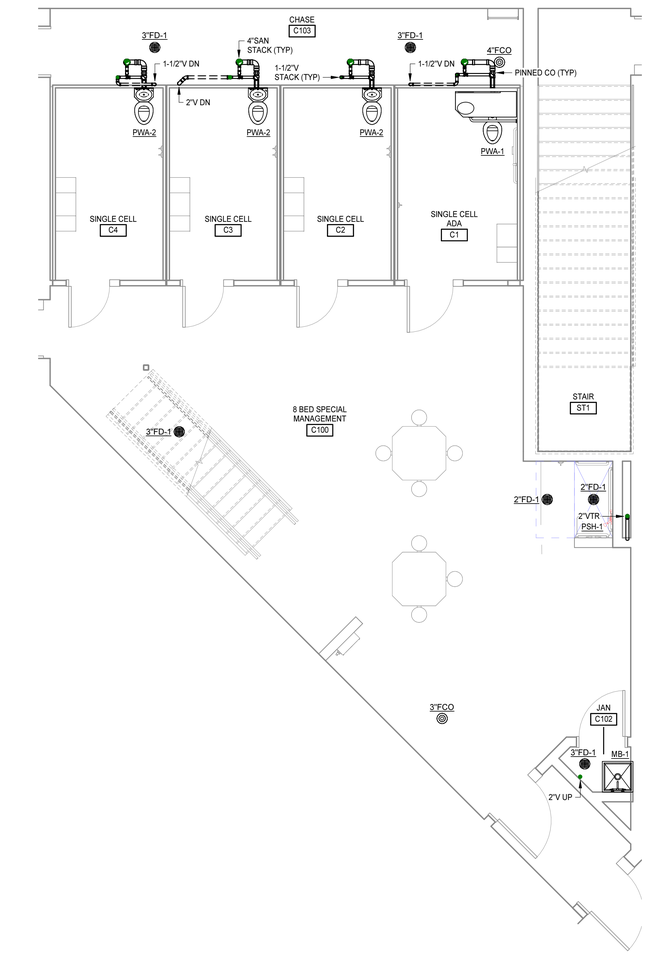

1 P2.1.1 P3.4 ENLARGED LEVEL 1 SPECIAL HOUSING AREA PLAN (TYPICAL) - SANITARY

1/4" = 1'-0"

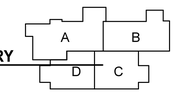

MOSELEY ARCHITECTS
6210 ARDREY KELL ROAD • THE HUB AT WAVERLY, SUITE 425 • CHARLOTTE, NC 28277
PHONE (704) 540-3755 FAX (704) 540-3754
MOSELEYARCHITECTS.COM

PROGRESS PRINT NOT FOR CONSTRUCTION

GEORGETOWN COUNTY DETENTION CENTER

GEORGETOWN COUNTY
2934 BROWNS FERRY RD, GEORGETOWN, SC 29440

PROJECT NO: 611315
DATE: DECEMBER 8, 2023

REVISIONS	
DATE	DESCRIPTION

ENLARGE PLANS AND RISER DIAGRAM - SANITARY

P3.4

2/26/2024 3:14:07 PM

2/26/2024 3:14:07 PM

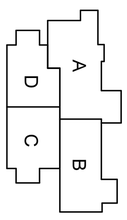

PROJECT NO: 81315
DATE: DECEMBER 8, 2023

REVISIONS
DATE | DESCRIPTION

GEORGETOWN COUNTY DETENTION CENTER

GEORGETOWN COUNTY
2934 BROWNS FERRY RD, GEORGETOWN, SC 29440

PROGRESS PRINT NOT FOR CONSTRUCTION

ENLARGE PLANS AND RISER DIAGRAM - DOMESTIC

P3.5

MOSELEYARCHITECTS

6210 ARDREY KELL ROAD • THE HUB AT WAVERLY, SUITE 425 • CHARLOTTE, NC 28277
PHONE (704) 540-3755 FAX (704) 540-3754

MOSELEYARCHITECTS.COM

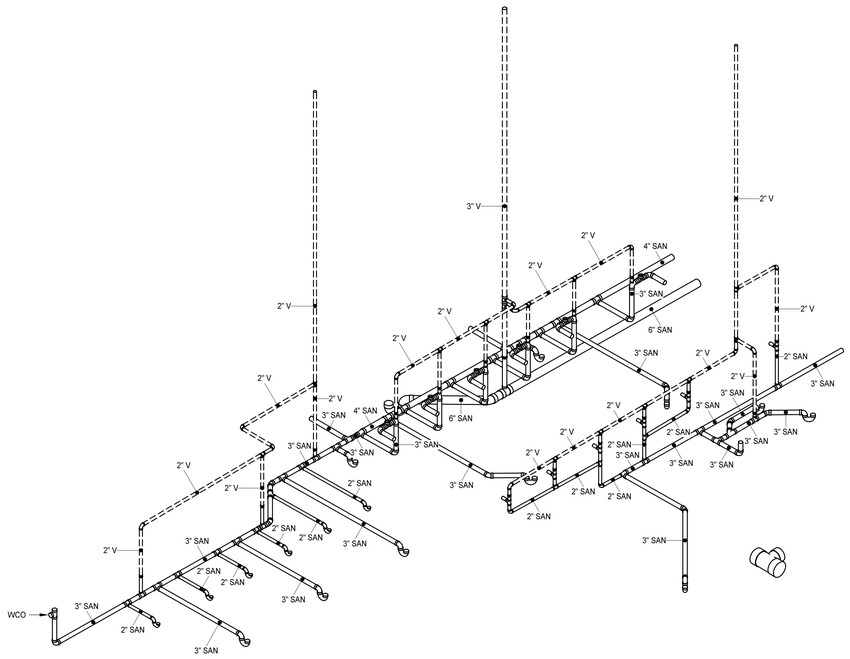

S1 LEVEL 1 DORM HOUSING AREA C (TYPICAL) - SANITARY RISER

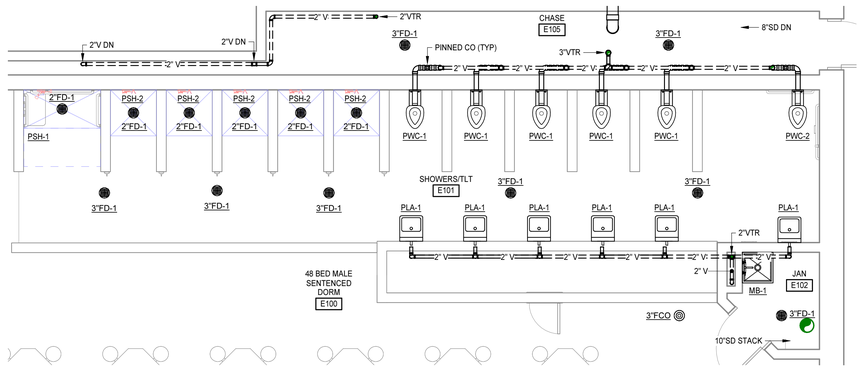

1 P2.1.3 P3.6 ENLARGED LEVEL 1 DORM HOUSING AREA C PLAN (TYPICAL) - SANITARY

1/4" = 1'-0"

MOSELEYARCHITECTS
6210 ARDREY KELL ROAD • THE HUB AT WAVERLY, SUITE 425 • CHARLOTTE, NC 28277
PHONE (704) 540-3755 FAX (704) 540-3754
MOSELEYARCHITECTS.COM

PROGRESS
PRINT NOT FOR CONSTRUCTION

GEORGETOWN COUNTY DETENTION CENTER

GEORGETOWN COUNTY
2934 BROWNS FERRY RD, GEORGETOWN, SC 29440

PROJECT NO: 611315
DATE: DECEMBER 8, 2023

REVISIONS	
DATE	DESCRIPTION

ENLARGE PLANS AND RISER DIAGRAM - SANITARY

P3.6

2/26/2024 3:14:09 PM

LIQUID PROPANE RISER DIAGRAM

NO SCALE

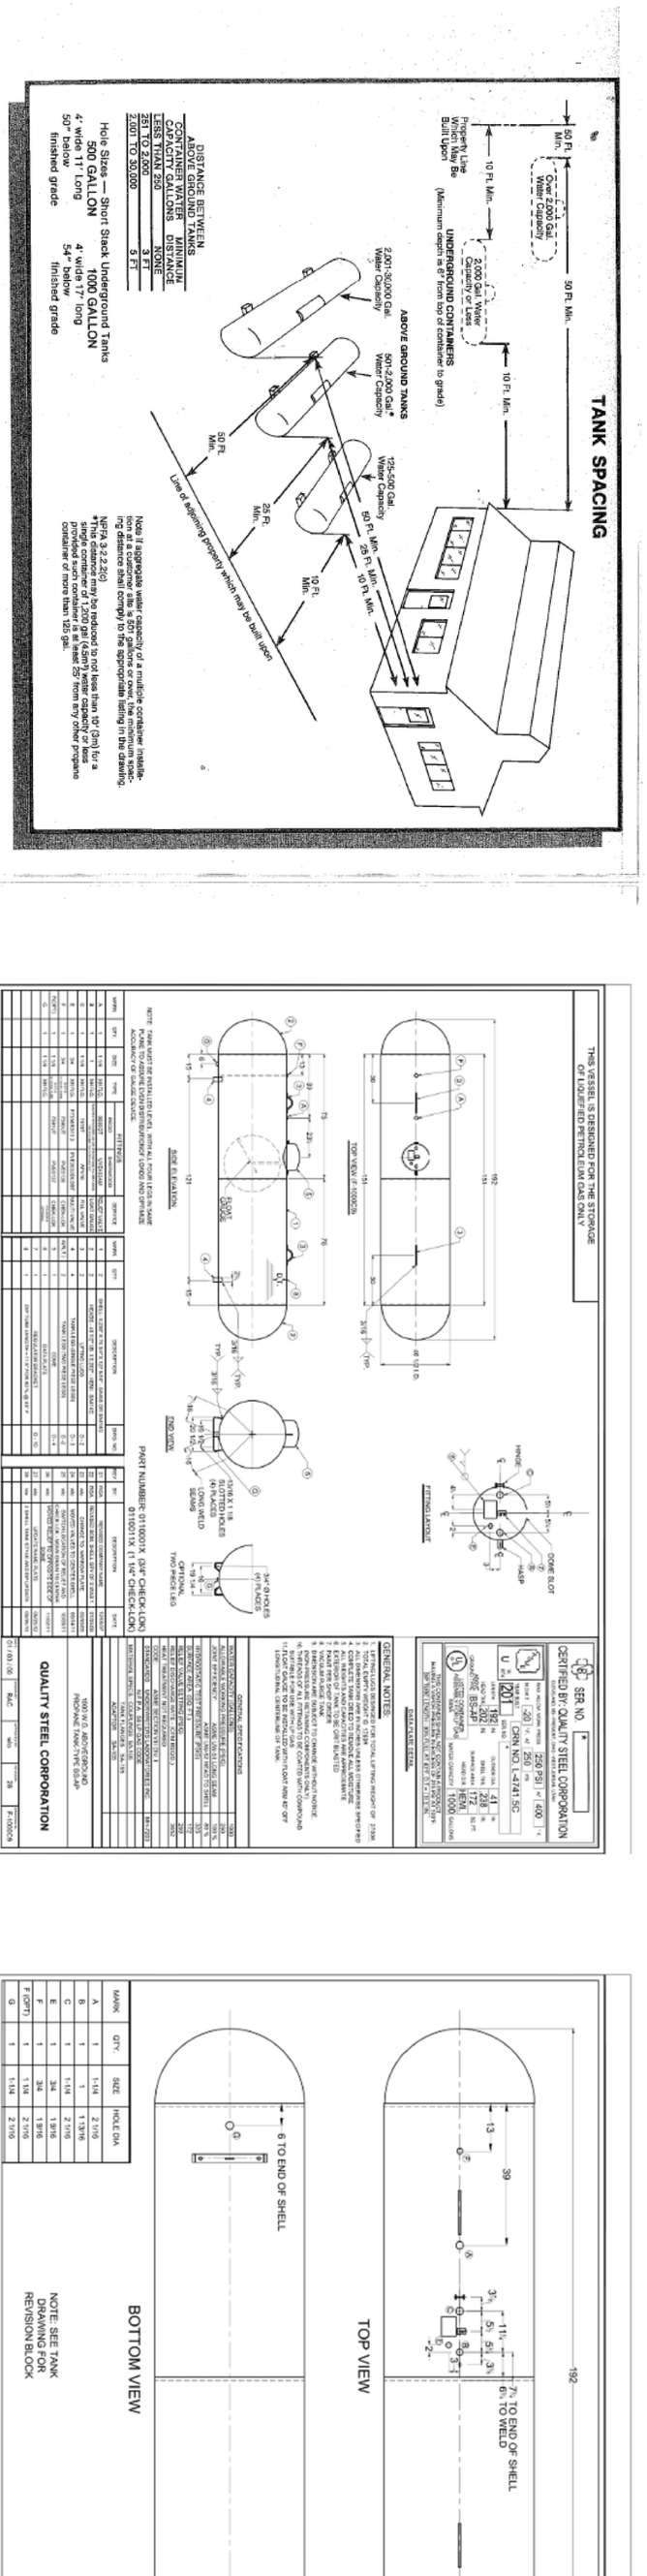

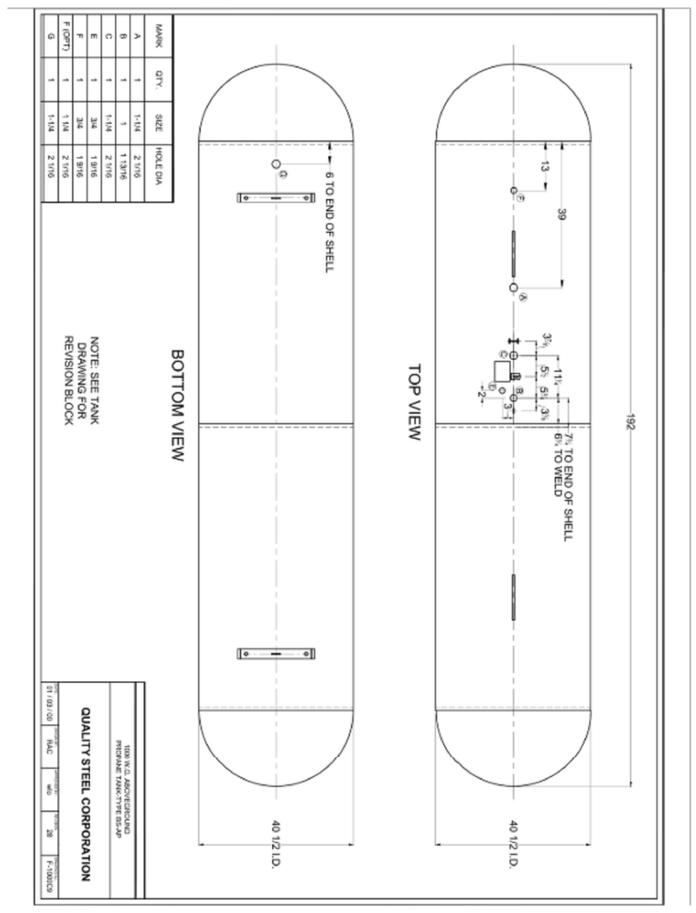

P3.7

ENLARGE LIQUID PROPANE TANK-YARD

PROJECT NO. 611315
DATE: DECEMBER 8, 2023

REVISIONS
DATE | DESCRIPTION

GEORGETOWN COUNTY DETENTION CENTER

GEORGETOWN COUNTY
2934 BROWNS FERRY RD, GEORGETOWN, SC 29440

MOSELEYARCHITECTS

44 MARKFIELD DRIVE, SUITE D CHARLESTON, SC 29407
PHONE (843) 577-5063

MOSELEYARCHITECTS.COM

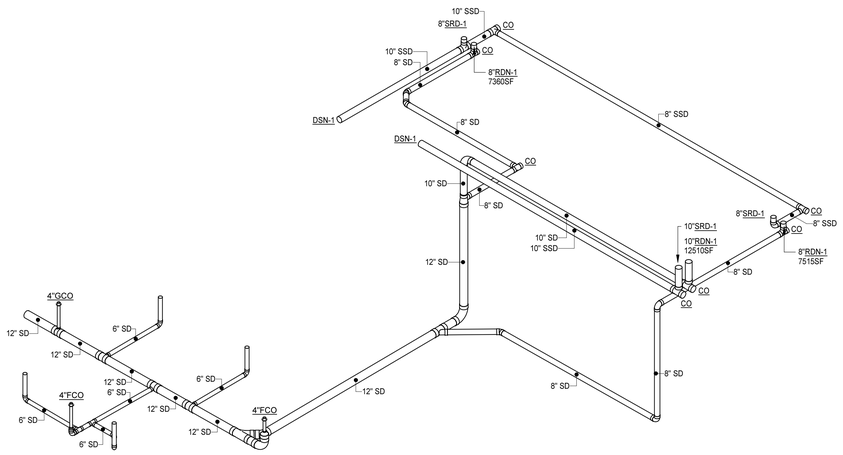

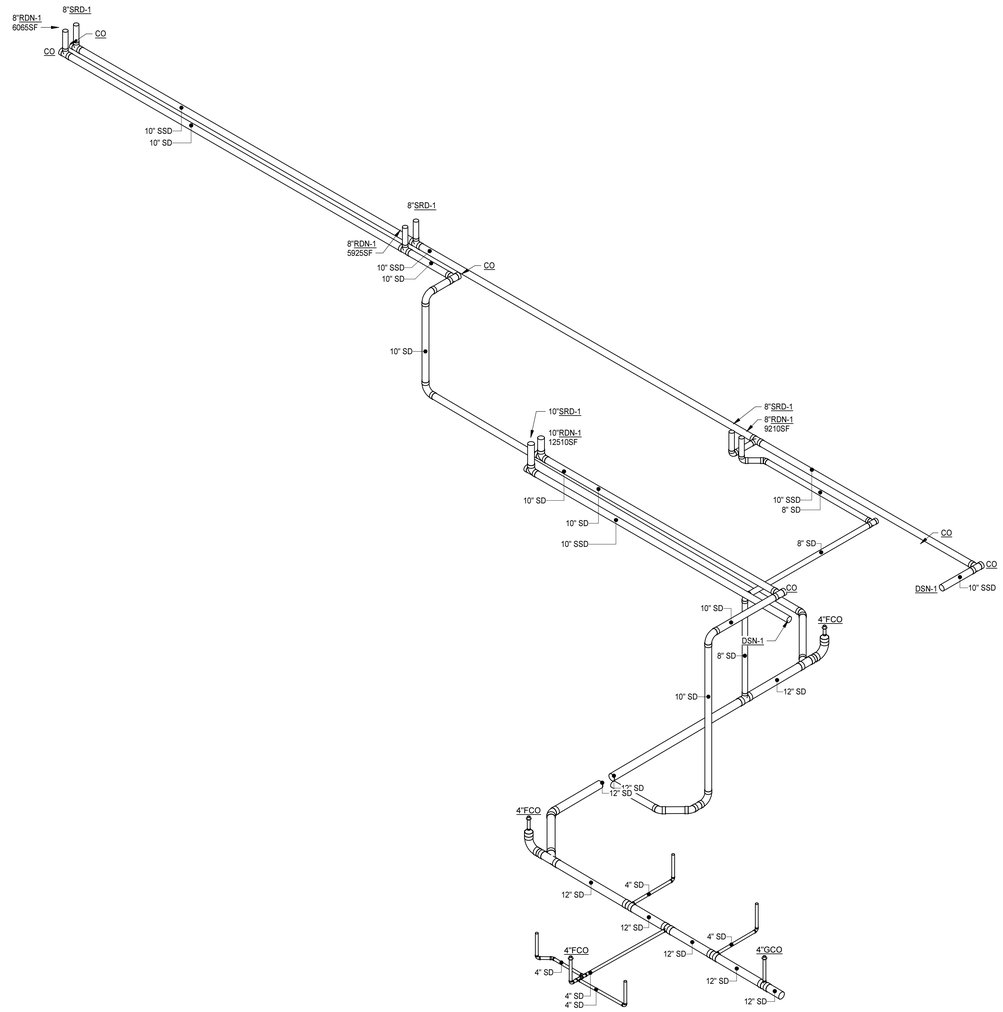

STORM RISER DIAGRAM

NO SCALE

MOSELEYARCHITECTS

44 MARKFIELD DRIVE, SUITE D CHARLESTON, SC 29407
PHONE (843) 577-5063
MOSELEYARCHITECTS.COM

GEORGETOWN COUNTY DETENTION CENTER

GEORGETOWN COUNTY
2934 BROWNS FERRY RD, GEORGETOWN, SC 29440

PROJECT NO: 611315
DATE: DECEMBER 8, 2023

REVISIONS	
DATE	DESCRIPTION

STORM RISER DIAGRAM

P4.1

2/26/2024 3:14:13 PM

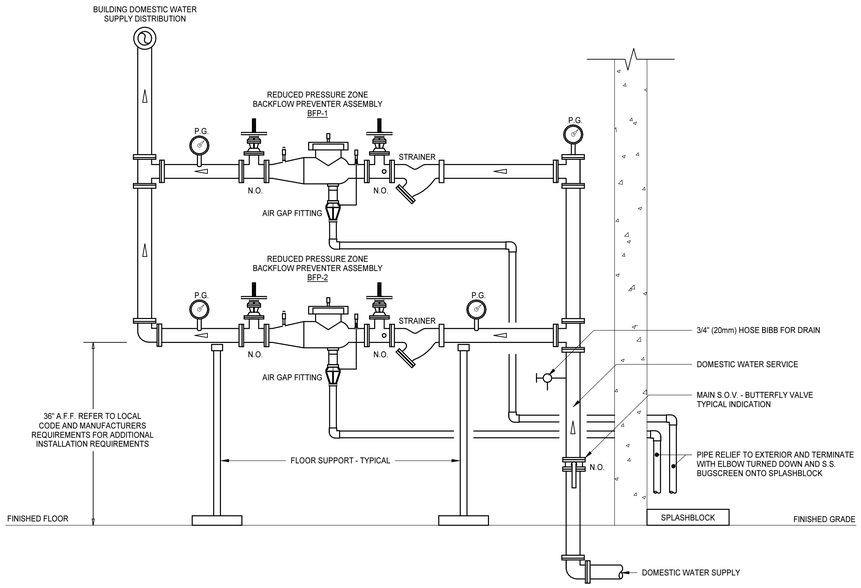

D P2.2.1 | P5.1 **WATER SERVICE ENTRANCE DETAIL**
12" = 1'-0"

GENERAL SPECIFICATIONS

QUANTITY: ONE (1)
MODEL: PGI-5000-2
CAPACITY: 5,000 GALLONS
TYPE: SINGLE WALL, HIGHGUARD, UNDERGROUND
MATERIAL: 1/4" CARBON STEEL

GAUGE OF MATERIAL BASED ON 60" MAX. BURIAL DEPTH
LAP FIT AND WELD INTERIOR AND EXTERIOR SEAMS
TANK TEST: 3-5 PSI AIR TEST
SURFACE PREP: SSPC-SP 10 BLAST INTERIOR SURFACES SSPC-SP 6 BLAST EXTERIOR SURFACES
EXT. COATING: POLYURETHANE - 75 MILS
INT. COATING: CHEMTHANE 4200PW (15 MILS DFT)
OPERATING PRESSURE: ATMOSPHERIC

PROVIDED EQUIPMENT

1. 6" SCH 40 PIPE STUB - INLET
2. 6" SCH 40 PIPE STUB - OUTLET
3. 2" HC - VENT
4. 24" MANWAY FOR STACKABLE RISER
5. 8" SQ. STEEL OUTLET DOWNCOMER BAFFLE WITH OPEN TOP
6. STRIKER PLATE
7. 6" SCH 40 INLET TEE & INTERIOR PIPE
8. 8" SCH 40 TRANSFER TEE & INTERIOR PIPE
9. NOT USED
10. BULKHEAD
11. 6" OPENING AT TOP OF BULKHEAD
12. 36" DIAMETER H-20 RATED MANWAY
13. 24" PVC COVER W/ 4" NPT GAUGE FITTING
14. 24" x 12" RISER
15. 24" x 6" STACKABLE RISER
16. RISER ADAPTER RING & GASKET
17. RISER SAFETY SCREEN
18. NOT USED
19. NOT USED
20. (4) CDA-15 CONCRETE DEADMAN
21. (4) POLYESTER HOLD-DOWN STRAPS
22. 2" NPT FITTING FOR VENT

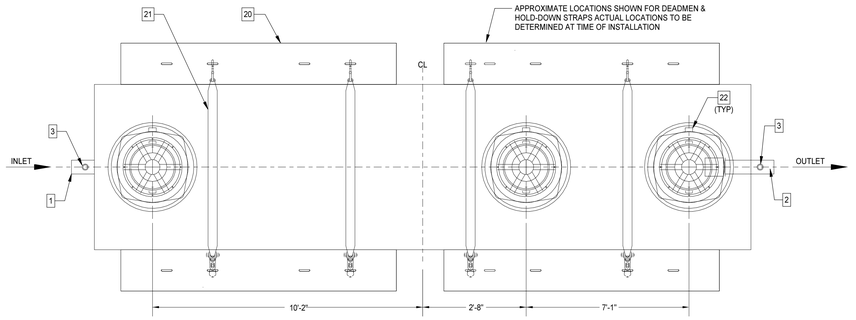

PLAN VIEW

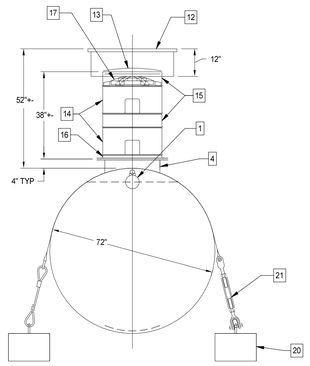

END VIEW

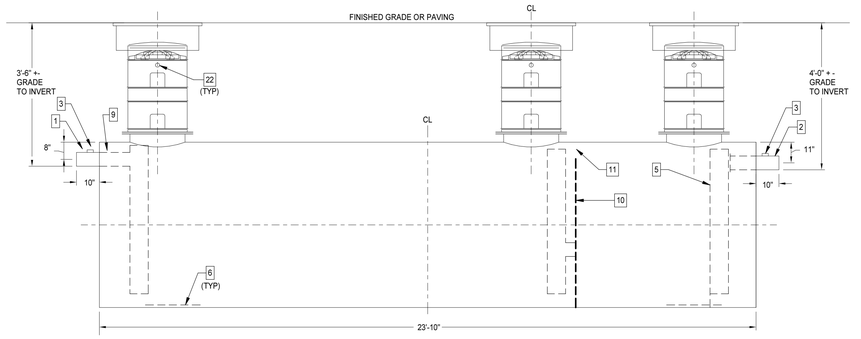

SIDE VIEW

B P2.1.1 | P5.1 **GREASE INTERCEPTOR DETAIL**
12" = 1'-0"

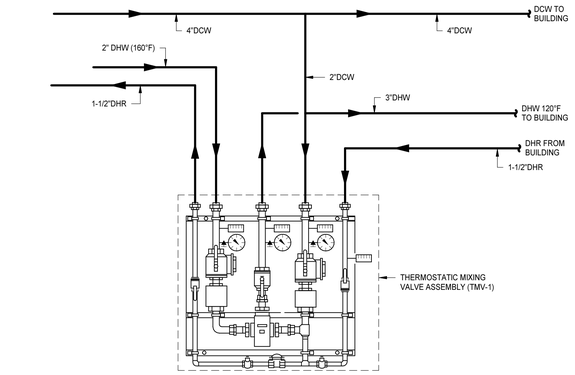

NOTES:
1. DIMINSIONS ARE LISTED FOR TMV-1 ONLY, TMV-2 PIPED SIMILARLY, VERIFY PIPE SIZES FROM PLAN VIEW.

C P3.1 | P5.1 **MASTER THERMOSTATIC MIXING VALVE DETAIL**
12" = 1'-0"

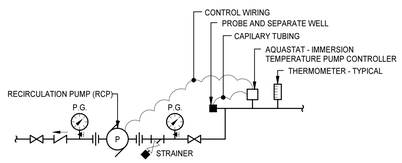

CIRCULATION PUMP DETAIL
NO SCALE

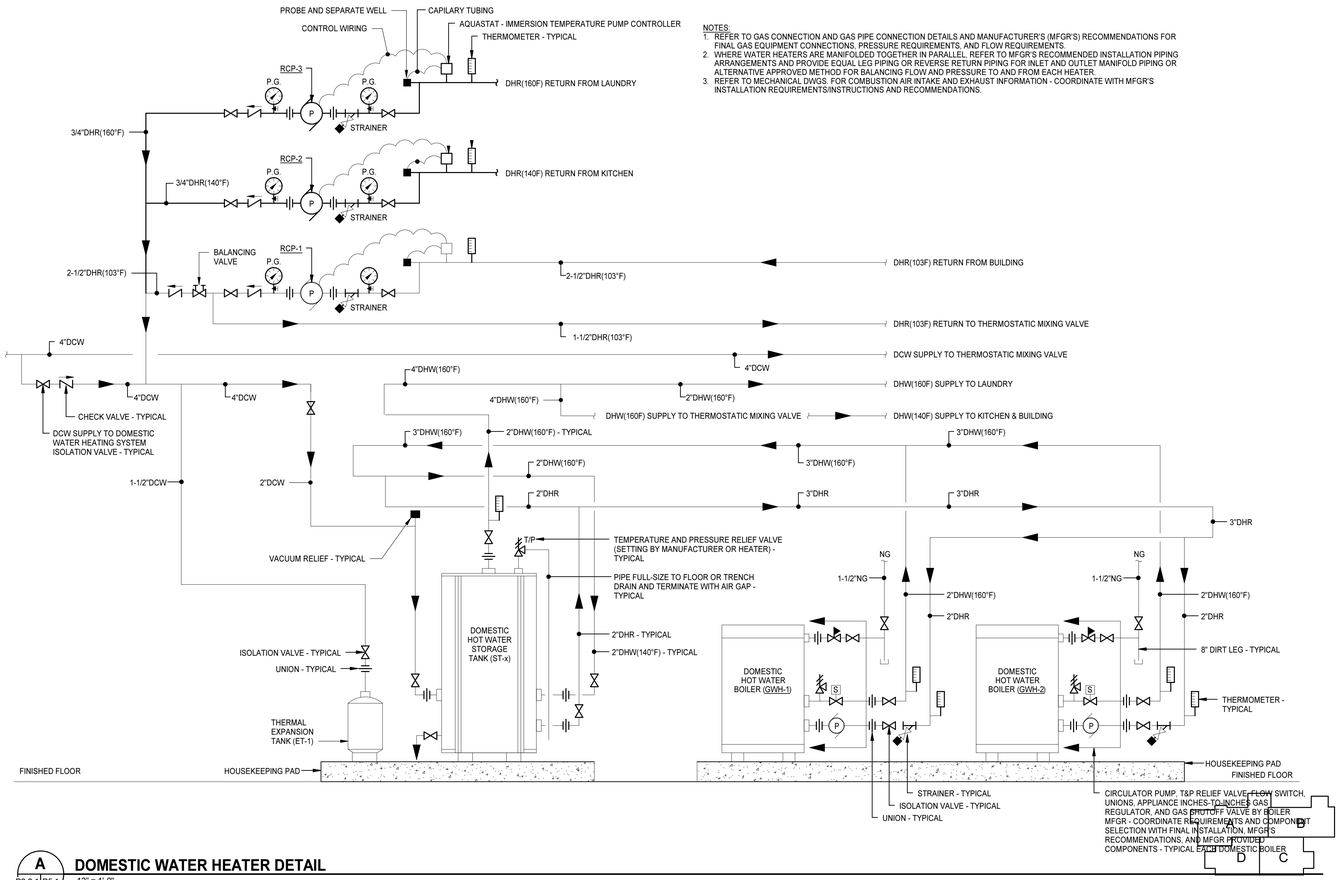

NOTES:
1. REFER TO GAS CONNECTION AND GAS PIPE CONNECTION DETAILS AND MANUFACTURER'S (MFGR'S) RECOMMENDATIONS FOR FINAL GAS EQUIPMENT CONNECTIONS, PRESSURE REQUIREMENTS, AND FLOW REQUIREMENTS
2. WHERE WATER HEATERS ARE MANIFOLDED TOGETHER IN PARALLEL, REFER TO MFGR'S RECOMMENDED INSTALLATION PIPING ARRANGEMENTS AND PROVIDE EQUAL LEG PIPING OR REVERSE RETURN PIPING FOR INLET AND OUTLET MANIFOLD PIPING OR ALTERNATIVE APPROVED METHOD FOR BALANCING FLOW AND PRESSURE TO AND FROM EACH HEATER.
3. REFER TO MECHANICAL DWGS. FOR COMBUSTION AIR INTAKE AND EXHAUST INFORMATION - COORDINATE WITH MFGR'S INSTALLATION REQUIREMENTS/INSTRUCTIONS AND RECOMMENDATIONS.

A P2.2.1 | P5.1 **DOMESTIC WATER HEATER DETAIL**
12" = 1'-0"

MOSELEY ARCHITECTS
6210 ARDREY KELL ROAD • THE HUB AT WAVERLY, SUITE 425 • CHARLOTTE, NC 28277
PHONE (704) 540-3755 FAX (704) 540-3754
MOSELEYARCHITECTS.COM

PROGRESS PRINT NOT FOR CONSTRUCTION

GEORGETOWN COUNTY DETENTION CENTER

GEORGETOWN COUNTY
2934 BROWNS FERRY RD, GEORGETOWN, SC 29440

PROJECT NO: 611315
DATE: DECEMBER 8, 2023

REVISIONS	
DATE	DESCRIPTION

PLUMBING DETAILS

P5.1

2/26/2024 3:14:13 PM

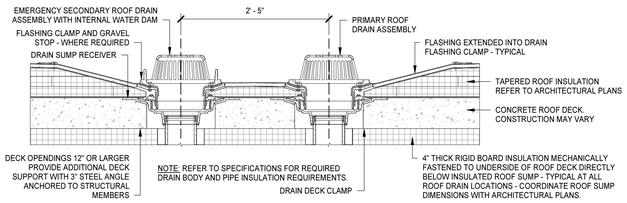

ROOF DRAIN DETAIL - PRIMARY/SECONDARY

NO SCALE

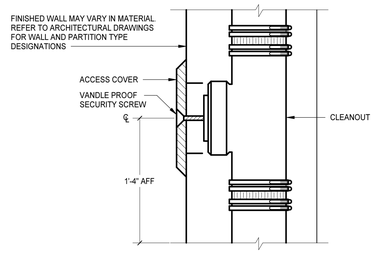

WALL CLEANOUT DETAIL

NO SCALE

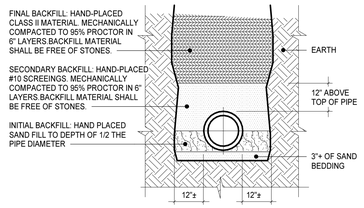

PVC PIPE BEDDING DETAIL

NO SCALE

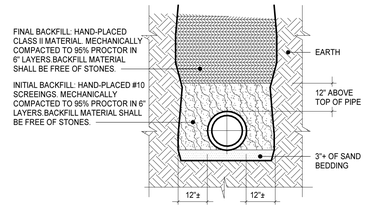

CAST IRON PIPE BEDDING DETAIL

NO SCALE

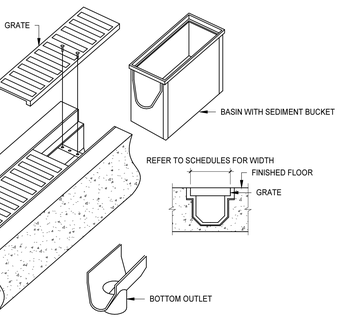

TRENCH DRAIN DETAIL

NO SCALE

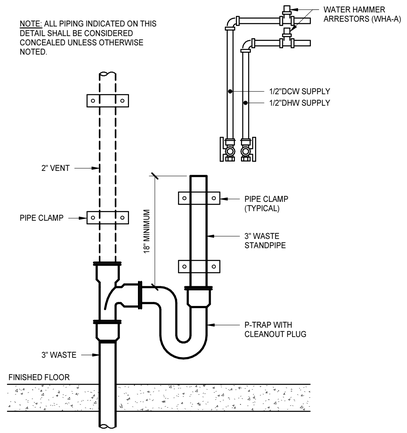

WASHING MACHINE STANDPIPE DRAIN DETAIL

NO SCALE

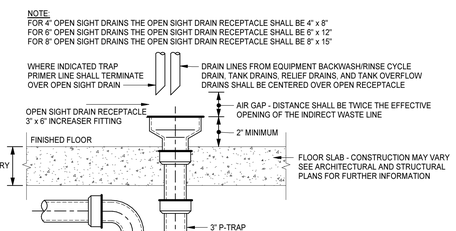

OPEN SIGHT DRAIN DETAIL

NO SCALE

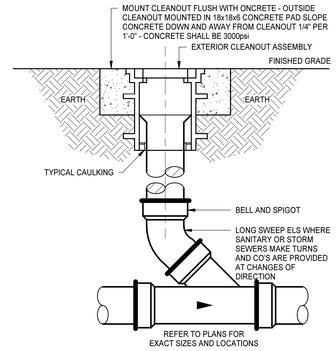

EXTERIOR YARD CLEANOUT DETAIL

NO SCALE

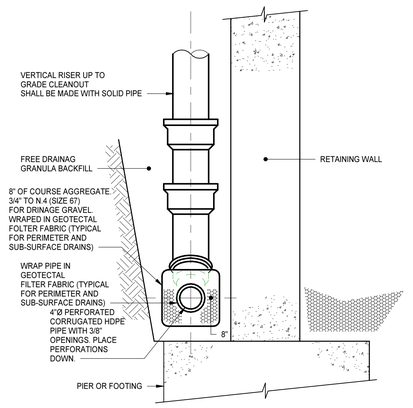

RETAINING WALL SUB-SURFACE DRAIN DETAIL

NO SCALE

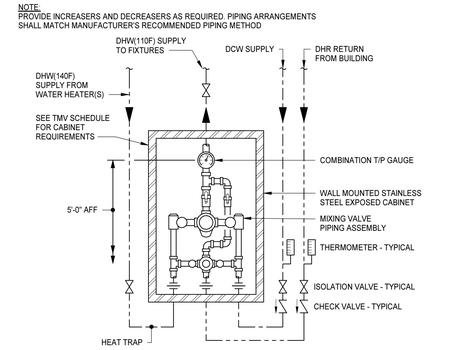

THERMOSTATIC MIXING VALVE DETAIL

NO SCALE

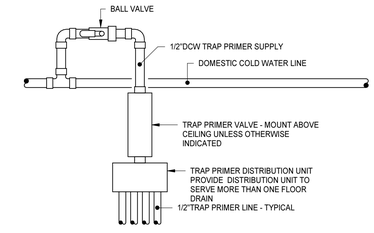

NOTES:
1. PRIMERS, VALVES, AND ASSOCIATED PIPING SHALL BE INSTALLED IN ACCESSIBLE LOCATIONS.
2. PROVIDE DISTRIBUTION UNIT SIZED FOR NUMBER OF DRAINS TO BE SERVED BY EACH INDIVIDUAL PRIMER.
3. DISTRIBUTION UNIT SHALL BE INSTALLED PER MANUFACTURER'S INSTRUCTIONS AND RECOMMENDATIONS.

TRAP PRIMER ASSEMBLY DETAILS

NO SCALE

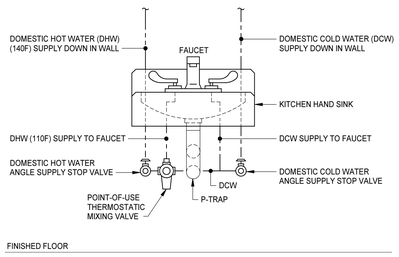

KITCHEN HAND SINK DETAIL

NO SCALE

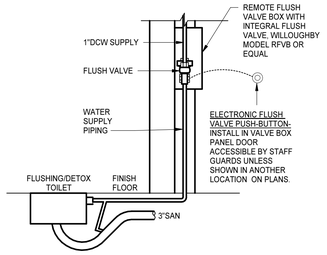

FLUSHING DETOX TOILET DETAIL

NO SCALE

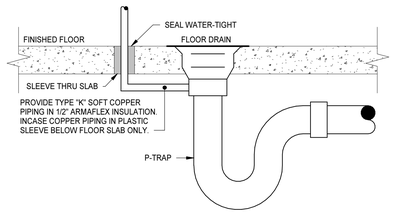

MECHANICAL PRIMER DETAIL

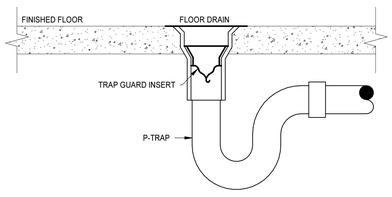

TRAP GUARD INSERT DETAIL

TRAP PRIMER ASSEMBLY DETAILS

NO SCALE

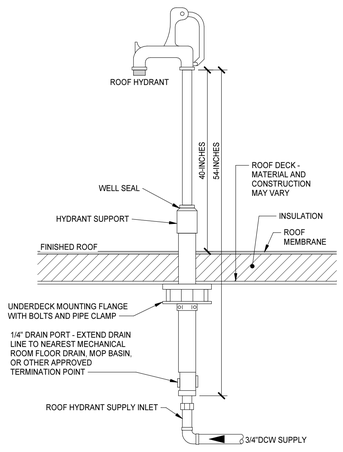

ROOF HYDRANT DETAIL

NO SCALE

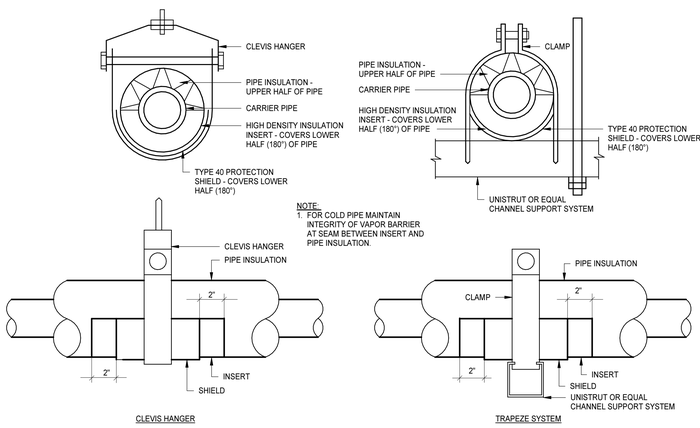

PIPE SUPPORT AND THERMAL SHIELD DETAILS

NO SCALE

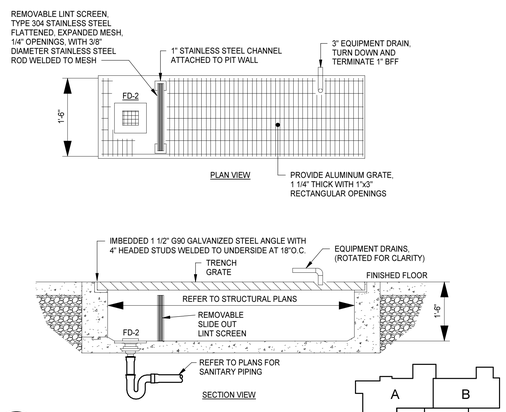

C P2.1.1 | P5.2 — 12" = 1'-0"

LAUNDRY EXTRACTOR TRENCH DRAIN DETAIL

MOSELEYARCHITECTS
6210 ARDREY KELL ROAD • THE HUB AT WAVERLY, SUITE 425 • CHARLOTTE, NC 28277
PHONE (704) 540-3755 FAX (704) 540-3754
MOSELEYARCHITECTS.COM

PROGRESS PRINT NOT FOR CONSTRUCTION

GEORGETOWN COUNTY DETENTION CENTER

GEORGETOWN COUNTY
2934 BROWNS FERRY RD, GEORGETOWN, SC 29440

PROJECT NO: 611315
DATE: DECEMBER 8, 2023

REVISIONS	
DATE	DESCRIPTION

PLUMBING DETAILS

P5.2

2/26/2024 3:14:14 PM

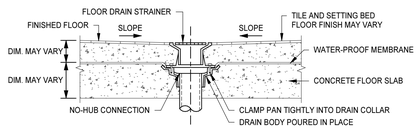

FLOOR DRAIN IN OPEN AREA DETAIL

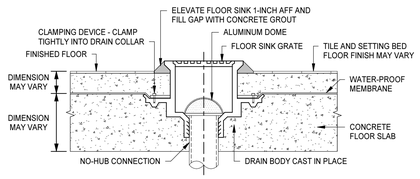

FLOOR SINK DETAIL - RAISED

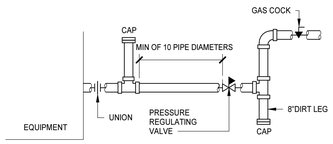

EXTERIOR GAS CONNECTION DETAIL

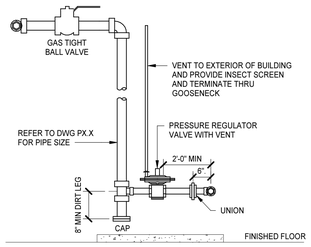

NOTES:
1. REGULATOR AND GAS PIPING FROM DIRT LEG TO EQUIPMENT SHALL BE SIZED IN ACCORDANCE WITH MANUFACTURERS RECOMMENDATIONS.
2. REGULATOR SHALL MEET EQUIPMENT MANUFACTURER PRESSURE AND FLOW REQUIREMENTS.
3. ALL REGULATOR VENTS SHALL TERMINATE A MINIMUM OF 10'-0" AWAY FROM ALL OUTSIDE AND FRESH AIR INTAKES AND OPERABLE DOORS AND WINDOWS.

INTERIOR GAS CONNECTION DETAIL

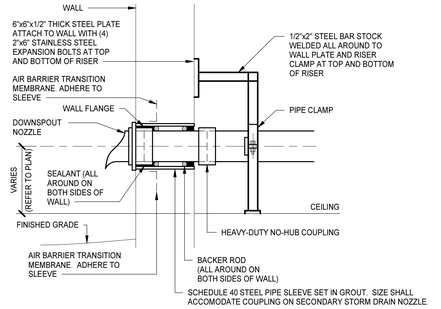

SECONDARY STORM DRAIN DISCHARGE NOZZLE DETAIL ABOVE CEILING

NO SCALE

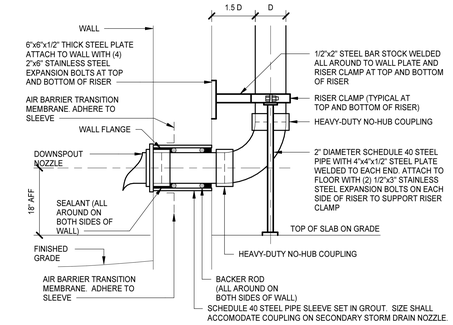

SECONDARY STORM DRAIN DISCHARGE NOZZLE DETAIL

NO SCALE

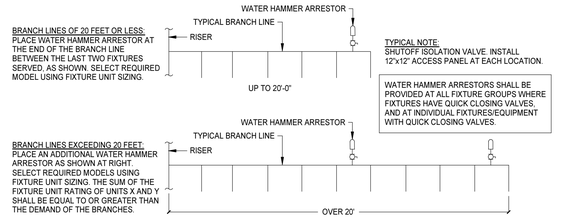

P.D.I. WATER HAMMER ARRESTORS						
LENGTH OF PIPE	NOMINAL PIPE DIAMETERS					
	1/2"	3/4"	1"	1-1/4"	1-1/2"	2"
25'	A	A	B	C	D	E
50'	A	B	C	D	E	F
75'	B	C	D	AE	F	EF
100'	C	D	E	F	CF	FF
125'	C	D	F	AF	EF	EFF
150'	D	E	F	DF	FF	FFF

WHEN LONG RUNS OF PIPING ARE EMPLOYED TO SERVE REMOTE EQUIPMENT, WATER HAMMER ARRESTOR SHOULD BE LOCATED AS CLOSE AS POSSIBLE TO THE POINT OF QUICK CLOSURE OR HAMMER SOURCE.

THE SIZE AND QUANTITY OF WATER HAMMER ARRESTORS TO BE INSTALLED IN BRANCH LINES IS SHOWN IN TABLE. WHEN FLOW PRESSURE OF 65 PSIG TO 85 PSIG ARE USED, THE NEXT LARGER SIZE SHOULD BE SELECTED.

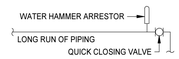

WATER HAMMER ARRESTOR CAPACITIES			
CONN. SIZE	PDI SIZE	FIXTURE UNIT CAPACITY	CUBIC INCH VOLUME
1/2"	A	1 TO 11	5
3/4"	B	12 TO 32	7
1"	C	33 TO 60	11
1"	D	61 TO 113	20
1"	E	114 TO 154	29
1"	F	155 TO 330	34

NOTE: MATCH TOTAL FIXTURE UNITS OF BRANCH LINE TO CORRECT SIZE OF WATER HAMMER ARRESTOR.

SHOCK ABSORBER SELECTION		
CODE	PDI SIZE	FIXTURE UNITS
SA-1	A	1-11
SA-2	B	12-32
SA-3	C	33-60
SA-4	D	61-113
SA-5	E	114-154
SA-6	F	155-330

SHOCK ABSORBER SELECTION TABLE

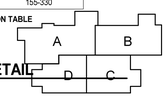

WATER HAMMER ARRESTOR INSTALLATION & SIZING DETAIL

NO SCALE

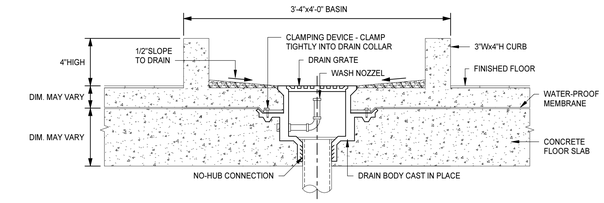

A
P3.1 P5.3

CAN WASH DETAIL - WITH CURB

12" = 1'-0"

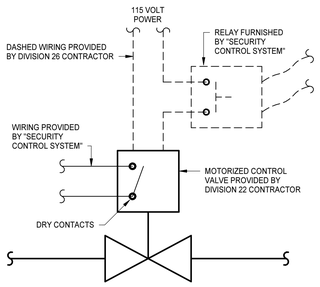

SECURITY CONTROLLED MOTORIZED ISOLATION VALVE DETAIL

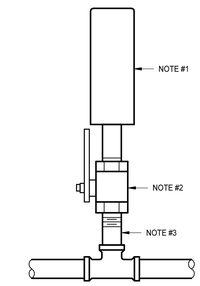

NOTES:
1. WATER HAMMER ARRESTOR.
2. BALL VALVE. VALVE SIZE SHALL BE EQUAL TO NOMINAL SIZE OF ARRESTOR OUTLET (MINIMUM 1/2").
3. BRANCH PIPE EQUAL TO NOMINAL SIZE OF ARRESTOR OUTLET (MINIMUM 1/2").

WATER HAMMER ARRESTOR DETAIL

MOSELEY ARCHITECTS
6210 ARDREY KELL ROAD • THE HUB AT WAVERLY, SUITE 425 • CHARLOTTE, NC 28277
PHONE (704) 540-3755 FAX (704) 540-3754
MOSELEYARCHITECTS.COM

PROGRESS PRINT NOT FOR CONSTRUCTION

GEORGETOWN COUNTY DETENTION CENTER

GEORGETOWN COUNTY
2934 BROWNS FERRY RD, GEORGETOWN, SC 29440

PROJECT NO: 611315
DATE: DECEMBER 8, 2023

REVISIONS	
DATE	DESCRIPTION

PLUMBING DETAILS

P5.3

2/26/2024 3:14:15 PM

PUMP SCHEDULE

TAG	BASIS OF DESIGN		LOCATION	SYSTEM TYPE	AREA SERVED	PUMP TYPE	OPERATING DATA					ELECTRICAL DATA			CONNECTION SIZE		NOTES
	MANUFACTURER	MODEL					FLOW (GPM)	PRESSURE (FEET OF HEAD)	EFFICIENCY	POWER (HP)	SPEED (RPM)	VOLTS	PHASE	HERTZ	INLET (IN)	OUTLET (IN)	
RCP-1	GRUNDFOS	MAGNA3 40-80 F N	AC06 MECHANICAL	HOT WATER (120F) RECIRCULATION	MAIN BUILDING	CIRCULATION	25.00	20.00	16%	0.389	VARI	120	1	60	1.25	1.25	
RCP-2	GRUNDFOS	MAGNA3 40-80 F N	AC06 MECHANICAL	HOT WATER (140F) RECIRCULATION	KITCHEN / LAUNDRY	CIRCULATION	5.00	6.11	16%	0.389	VARI	120	1	60	0.75	0.75	
RCP-3	GRUNDFOS	MAGNA3 40-80 F N	RISER 16	HOT WATER (120F) RECIRCULATION	METAL BUILDING	CIRCULATION	5.00	6.11	16%	0.389	VARI	120	1	60	0.75	0.75	

1. PROVIDE PACKAGED DUPLEX VARIABLE SPEED DOMESTIC WATER BOOSTER PUMP ASSEMBLY WITH EACH PUMP SIZED FOR 100% OF THE INDICATED OPERATING FLOW WITH VFD CONTROL. EACH PUMP SIZED FOR 262 GPM AT 78' TDH 20PSI BOOST WITH AN OUTLET PRESSURE SETTING OF 80PSI MAXIMUM TO THE BUILDING DOMESTIC WATER SYSTEM.

GAS WATER HEATER SCHEDULE

TAG	BASIS OF DESIGN		LOCATION	RECOVERY RATE (GPM)	TEMPERATURE RISE (°F)	THERMAL EFFICIENCY	FUEL DATA			ELECTRICAL DATA			TEMPERATURE SETTING (°F)	NOTES
	MANUFACTURER	MODEL					INPUT RATE	TYPE	MAX INLET PRESSURE (INCHES W.C.)	VOLTS	PHASE	HERTZ		
GWH-1	LOCHINVAR	AWH1250NPM	MECHANICAL B138	1375	110	98%	1,250,000 BTUH	NATURAL GAS	10.5"	120	1	60	160	1
GWH-2	LOCHINVAR	AWH1250NPM	MECHANICAL B138	1375	110	98%	1,250,000 BTUH	NATURAL GAS	10.5"	120	1	60	160	1

1. PROVIDE CONDENSING GAS-FIRED WATER HEATER UNITS INSTALLED PER MANUFACTURER'S RECOMMENDATIONS UTILIZING EQUAL LEG PIPING OR REVERSE RETURN MANIFOLDS TO EQUALIZE LOAD DISTRIBUTION AND DRAWOFF.

TANK SCHEDULE

TAG	BASIS OF DESIGN		LOCATION	SYSTEM TYPE	TANK TYPE	OPERATING DATA			ASME CODE CONSTRUCTION (YES/NO)	CONNECTION SIZE		NOTES
	MANUFACTURER	MODEL				VOLUME (GAL)	ACCEPTANCE VOLUME (GAL)	AIR PRE-CHARGE PRESSURE (PSIG)		INLET (IN)	OUTLET (IN)	
ST-1	LOCHINVAR	RVA0504	MECHANICAL B138	DHW	STORAGE	500.00	-	-	NO	1.50	1.50	1
ST-1	LOCHINVAR	RVA0504	MECHANICAL B138	DHW	STORAGE	500.00	-	-	NO	1.25	1.25	1
ET-1	AMTROL	THERM-X-TROL ST-60VC	MECHANICAL B138	DHW	EXPANSION	25.00	11.00	75.00	YES	1.00	1.00	1

1. REFER TO MANUFACTURERS RECOMMENDATIONS FOR FINAL PIPING ARRANGEMENT. PROVIDE CHARGED TANKS WITH PRESSURE GAUGE ON AIR-SIDE FOR MONITORING AIR CHARGE.

INTERCEPTOR AND SEPARATOR SCHEDULE

TAG	BASIS OF DESIGN		LOCATION	OPERATING DATA			CONNECTION SIZE		NOTES
	MANUFACTURER	MODEL		FLOW (GPM)	TOTAL STORAGE VOLUME (GAL)	CONTAMINATE RETENTION VOLUME (GAL)	INLET (IN)	OUTLET (IN)	
GS-1	HIGHLAND TANK	TB-PGI-5000-2	OUTSIDE OF KITCHEN BELOW GRADE	167 GPM	5000.00	1245.00	6.00	6.00	1, 2, 3, 4

1. PROVIDE ADJUSTABLE RISERS EXTENDING COVERS TO GRADE WITH TRAFFIC RATED AND/OR SECURITY VANDAL-RESISTANT LOCKING COVERS WHERE APPLICABLE.
2. PROVIDE HIGH WATER ANCHORING KITS FOR ALL INTERCEPTORS AND SEPARATORS INSTALLED BELOW GRADE AND PROVIDE ANCHORING SLAB AND RELIEVING SLAB.
3. PROVIDE WRITTEN MANUFACTURER'S EXTENDED 30 YEAR PARTS AND LABOR WARRANTY ON TANK AND TURN OVER TO OWNER.
4. PROVIDE LOCAL FOG MONITORING ALARM PACKAGE. MOUNT ALARM PANEL ON ADJACENT WALL.

BACKFLOW PREVENTER SCHEDULE

TAG	BASIS OF DESIGN		LOCATION	SYSTEM	SIZE	DESIGN FLOW RATE (GPM)	PRESSURE DROP (PSI)	NOTES
	MANUFACTURER	MODEL						
BFP-1	WATTS	LF909-NRS-S-FDA	AC06 MECHANICAL	DCW	3.00	150.00	13.00	1
BFP-2	WATTS	LF909-NRS-S-FDA	AC06 MECHANICAL	DCW	3.00	150.00	13.00	1
BFP-3	WATTS	LF919QT	RISER 16	DCW	2.00	43.00	12.00	1

1. PROVIDE WITH WATTS MODEL 909 AG SERIES AIR GAP FITTINGS

THERMOSTATIC MIXING VALVE SCHEDULE

TAG	BASIS OF DESIGN		DESIGN FLOW (GPM)	FLOW RANGE (GPM)	MAX. P.D. AT DESIGN FLOW	HW SYSTEM TEMPERATURES		CONNECTION SIZES		NOTES
	MANUFACTURER	MODEL				INLET	OUTLET	INLET	OUTLET	
TMV-1	ACORN CONTROLS	ABMV-3400	100	0.5 - 240	10 PSI	160°F	120°F	1.5	2.5	2
TMV-2	ACORN CONTROLS	MV17-4	50	0.5 - 150	10 PSI	160°F	145°F	1.25	1.5	2
TMV-3	ACORN CONTROLS	MV17-2	20	0.5 - 45	10 PSI	120°F	105°F	0.75	1	2
TMV-4	ACORN CONTROLS	ET71-1	0.5 - 5.66	3.0 - 5.0	10 PSI	110°F	85°F	0.5	0.5	1

1. PROVIDE THERMOSTATIC MIXING VALVE ASSEMBLY WITH LOCKABLE, STAINLESS STEEL, RECESSED WALL MOUNTED CABINET AND T/P GAUGES ON INLETS AND OUTLET. 2. INSTALL THERMOSTATIC MIXING VALVE ASSEMBLY ON WALL MOUNTED STEEL SUPPORT RACK.

PLUMBING FIXTURE ROUGHING-IN SCHEDULE

TAG	FIXTURE	HEIGHT A.F.F.	PIPE SIZE					NOTES
			COLD WATER	TEPID WATER	HOT WATER	VENT	SOIL WASTE	
CW-1	CAN WASH - WATER SUPPLY CONTROL BOX FOR CWFD-1	36"	1/2"	1/2"	1/2"	1-1/2"	3"	
EEWS-1	EMERGENCY EYEWASH/FACEWASH COMBO	FLOOR MOUNTED	1"	1-1/4"	1"	N/A	N/A	4
EWC-1	ELECTRIC WATER COOLER (ACCESSIBLE) BI-LEVEL	BUBBLER UPPER AT 39", LOWER AT 34"	1/2"	N/A	N/A	1-1/2"	1-1/2"	1
HB-1	HOSE BIBB	18" ABOVE FINISHED FLOOR	3/4"	N/A	N/A	N/A	N/A	
HB-2	HOSE BIBB (KEY OPERATED)	18" ABOVE FINISHED FLOOR	3/4"	N/A	N/A	N/A	N/A	
HR-1	HOSE REEL	24" ABOVE FINISHED FLOOR	3/4"	3/4"	3/4"	N/A	N/A	
LA-1	LAVATORY - (ACCESSIBLE) MANUAL	RIM AT 34" ABOVE FINISHED FLOOR	1/2"	N/A	N/A	1-1/2"	2"	1,3
LA-2	LAVATORY - (ACCESSIBLE) MANUAL METERED	RIM AT 34" ABOVE FINISHED FLOOR	1/2"	N/A	N/A	1-1/2"	2"	1,3
LA-3	LAVATORY DECK - (ACCESSIBLE) MANUAL	RIM AT 34" ABOVE FINISHED FLOOR	1/2"	N/A	N/A	1-1/2"	2"	1,3
MB-1	MOP BASIN (32"x32")	FLOOR MOUNTED	3/4"	N/A	N/A	2"	3"	
RH-1	ROOF HYDRANT (FREEZE RESISTANT)	ROOF MOUNTED	3/4"	N/A	N/A	N/A	N/A	
SH-1	SHOWER (ACCESSIBLE)	CONTROLS AT 48" SHOWERHEAD AT 48" & 72"	1/2"	N/A	N/A	1-1/2"	2"	1, 3
SK-1	SINK (SINGLE COMPARTMENT)	COUNTER MOUNTED	1/2"	N/A	1/2"	1-1/2"	2"	1
SK-2	SINK - UTILITY	FLOOR MOUNTED	1/2"	N/A	1/2"	1-1/2"	2"	1
UR-1	URINAL - MANUAL	RIM AT 24"	3/4"	N/A	N/A	2"	2"	2
UR-2	URINAL (ACCESSIBLE)	RIM AT 17"	3/4"	N/A		2"	2"	1, 2
WC-1	FLOOR MOUNTED WATER CLOSET - (ACCESSIBLE) MANUAL	TOP OF SEAT 17-19"	1"	N/A	N/A	2"	4"	1, 2
WC-2	FLOOR MOUNTED WATER CLOSET - MANUAL	TOP OF SEAT 15"	1"	N/A	N/A	2"	4"	2
WH-1	WALL HYDRANT (FREEZE RESISTANT BOX)	18" ABOVE FINISHED GRADE OR ROOF	3/4"	N/A	N/A	N/A	N/A	
WH-2	WALL HYDRANT (TRI-TEMP BOX)	42" ABOVE FINISHED FLOOR	1/2"	N/A	1/2"	N/A	N/A	
WSB-1	WATER SUPPLY BOX (ICE MAKER)	BOTTOM 24" ABOVE FINISHED FLOOR	1/2"	N/A	N/A	N/A	N/A	
WSB-2	WASHER SUPPLY BOX (WASHING MACHINE)	CENTER 42" ABOVE FINISHED FLOOR	1/2"	N/A	1/2"	2"	3"	

NOTES:

1. THIS ACCESSIBLE FIXTURE, ACCESSORIES, AND INSTALLATION SHALL COMPLY TO ANSI A117.1 ACCESSIBLE AND USABLE BUILDINGS AND FACILITIES STANDARDS.
2. LOCATE FLUSH ACTUATORS ON WIDE SIDE OF STALLS OR APPROACH AREAS.
3. PROVIDE ASSE 1016 CERTIFIED MIXING VALVE.
4. PROVIDE ASSE 1071 CERTIFIED EMERGENCY MIXING VALVE IN RECESSED STAINLESS STEEL WALL CABINET BESIDE FIXTURE AT 5'-0" AFF. REFER TO TMV-3.

SECURITY FIXTURE ROUGHING-IN SCHEDULE

TAG	FIXTURE	HEIGHT A.F.F.	PIPE SIZE					NOTES
			COLD WATER	TEPID WATER	HOT WATER	VENT	SOIL WASTE	
PLA-1	SECURITY LAVATORY (ACCESSIBLE)	RIM AT 34" ABOVE FINISHED FLOOR	1/2"	N/A	1/2"	1-1/2"	2"	1, 4
PDT-1	IN FLOOR REMOTE FLUSH DETOX TOILET	FLOOR MTD	1 1/2"	N/A	N/A	2"	3"	
PSH-1	INDIVIDUAL SECURITY WALL MOUNTED SHOWER(ACCESSIBLE)	DUAL SHOWERHEAD AT 48" & 72"	1/2"	N/A	1/2"	1-1/2"	2"	1, 2, 4
PSH-2	INDIVIDUAL SECURITY WALL MOUNTED SHOWER	SHOWERHEAD AT 72"	1/2"	N/A	1/2"	1-1/2"	2"	2, 4
PWA-1	WALL MOUNTED STRAIGHT SECURITY COMBI-UNIT FIXTURE (ACCESSIBLE)	TOP OF SEAT 17"-19"	1"	N/A	1/2"	2"	3"	1, 3, 4
PWA-2	WALL MOUNTED STRAIGHT SECURITY COMBI-UNIT FIXTURE	TOP OF SEAT 15"	1"	N/A	1/2"	2"	3"	3, 4
PWA-3	WALL MOUNTED ANGLED SECURITY COMBI-UNIT FIXTURE (ACCESSIBLE)	TOP OF SEAT 17"-19"	1"	N/A	1/2"	2"	3"	1, 3, 4
PWA-4	WALL MOUNTED ANGLED SECURITY COMBI-UNIT FIXTURE	TOP OF SEAT 15"	1"	N/A	1/2"	2"	3"	3, 4
PWC-1	FLOOR MOUNTED SECURITY WATER CLOSET	TOP OF SEAT 15"	1"	N/A	N/A	2"	3"	4
PWC-2	FLOOR MOUNTED SECURITY WATER CLOSET (ACCESSIBLE)	TOP OF SEAT 17"-19"	1"	N/A	N/A	2"	3"	1, 4

NOTES:

1. THIS ACCESSIBLE FIXTURE, ACCESSORIES, AND INSTALLATION SHALL COMPLY TO ANSI A117.1 ACCESSIBLE AND USABLE BUILDINGS AND FACILITIES STANDARDS.
2. PROVIDE ASSE 1016 CERTIFIED MIXING VALVE.
3. PROVIDE PENUMATIC CONCEALED ACCESSIBLE PUSH-BUTTON WATER CLOSET FLUSH VALVE. PROVIDE WHA-A FOR EACH CELL FIXTURE.
4. PROVIDE PNEUMATIC METERING VALVE ASSEMBLY WITH LIGATURE-RESISTANT PUSH BUTTONS - COORDINATE EXACT LOCATIONS WITH PLANS AND SCHEDULES.

DRAIN AND CLEANOUT SCHEDULE

TAG	BASIS OF DESIGN		STRAINER/GRATE	NOTES
	MANUFACTURER	MODEL		
DRAINS				
AD-1	JOSAM	23506-2-VP-X	14" x 14"	2, 4
FD-1	JOSAM	30000-6S-2-PD-VP-X	6" x 6"	2, 4
FD-2	JOSAM	30000-6S-SS-2-X	8" x 8"	2, 4
FD-3	JOSAM	60817	12-1/2" x 24-1/2"	OIL & SEDIMENT SEPARATOR DRAIN
RD-1	JOSAM	21500-VP-AE-X	13 1/4"	4
SRD-1	JOSAM	21500-VP-AE-X-16	13 1/4"	1, 4
RDN-1	JOSAM	25020-Z-VP	VARIES	
FCO	JOSAM	55000-SS-SD-41-VP-Z	N/A	4
GCO	JOSAM	5500--1-SD-41-VP-Z	N/A	4
CWFD-1	JAY R SMITH	3371Y	14"x14"	3, 5
FS-1	JOSAM	49344A-3-33-35-X	10" x 10"	HALF GRATE
FS-2	JOSAM	49344A-3-33-35-X	10" x 10"	NO GRATE

1. PROVIDE EMERGENCY SECONDARY DRAIN WITH 2" INTEGRAL WATER DAM.
2. PROVIDE ALL FLOOR DRAINS CONNECTED TO THE SANITARY SEWER SYSTEM WITH TRAP GUARD INSERTS UNLESS OTHERWISE NOTED.
3. PROVIDE WATER SUPPLY CONTROL BOX ON ADJACENT WALL SEE CW-1 IN FIXTURE SCHEDULE FOR WATER SUPPLY BOX.
4. ALL ROOF DRAINS, SANITARY DRAINS AND CLEANOUTS TO HAVE ADJUSTABLE HEIGHT TOP.
5. CAN WASH FLOOR DRAIN - PROVIDE WITH BRONZE ADJUSTABLE SPRAY NOZZLE, STAINLESS STEEL BODY AND GRATE, NO HUB OUTLET. PROVIDE MODEL 3385 WATER SUPPLY BOX (CW-1) FOR MASONRY WALL INSTALLATION. SEE CW-1 IN FIXTURE SCHEDULE FOR WATER SUPPLY BOX CONNECTIONS.

TRAP PRIMER SCHEDULE

TAG	BASIS OF DESIGN		ACTIVATION METHOD	QUANTITY OF TRAP SERVED	NOTES
	MANUFACTURER	MODEL			
TPV-1	PPP INC.	PTS SERIES	ELECTRONIC	4-10	2
TPV-2	PPP INC.	PR-500	MECHANICAL	1-4	1

1. PROVIDE MANUFACTURUER'S DISTRIBUTION UNIT (DU) ON PRIMER ASSEMBLY TO ACCOMMODATE NUMBER OF TRAPS SERVED BY UNIT AS INDICATED ON DRAWINGS.
2. PROVIDE NUMBER OF MANIFOLD OUTLETS ON PRIMER ASSEMBLY EQUAL TO NUMBER OF TRAPS SERVED BY UNIT AS INDICATED.

MOSELEYARCHITECTS
6210 ARDREY KELL ROAD • THE HUB AT WAVERLY, SUITE 425 • CHARLOTTE, NC 28277
PHONE (704) 540-3755 FAX (704) 540-3754
MOSELEYARCHITECTS.COM

PROGRESS PRINT NOT FOR CONSTRUCTION

GEORGETOWN COUNTY DETENTION CENTER

GEORGETOWN COUNTY
2934 BROWNS FERRY RD, GEORGETOWN, SC 29440

PROJECT NO: 6113.15
DATE: DECEMBER 8, 2023

REVISIONS

DATE	DESCRIPTION

SCHEDULES

P6.1

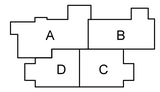

2/26/2024 3:14:16 PM

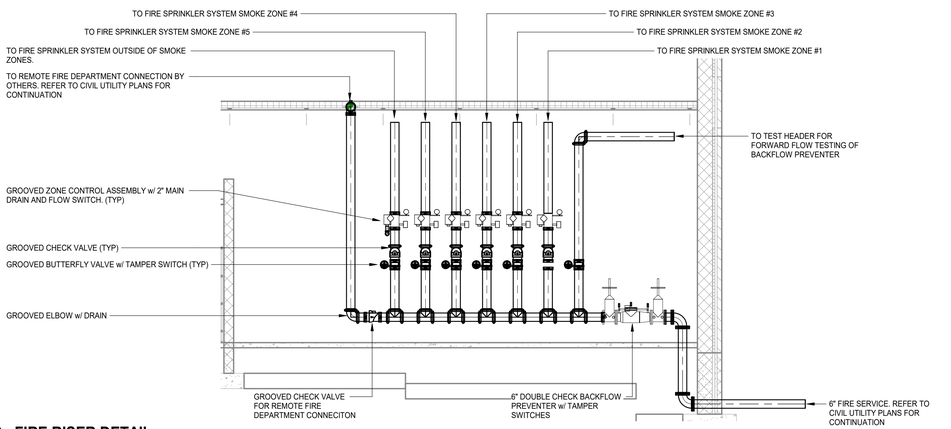

N

FIRE RISER DETAIL

1/4" = 1'-0"

ABBREVIATIONS

@	AT
ABV	ABOVE
AFF	ABOVE FINISHED FLOOR
AFG	ABOVE FINISHED GRADE
AHU	AIR HANDLING UNIT
BLDG	BUILDING
CL	CENTERLINE
CLG	CEILING
COL	COLUMN
CONC	CONCRETE
CONT	CONTINUATION
CORR	CORRIDOR
CR	CLASSROOM
CU	CUBIC
CU FT	CUBIC FEET
DCW	DOMESTIC COLD WATER
DEG	DEGREE(S)
DEMO	DEMOLISH OR DEMOLITION
DIA	DIAMETER
DIP	DUCTILE IRON PIPE
DN	DOWN
DP	DRY PIPE
DS	DOWNSPOUT
DTL	DETAIL
DWG	DRAWING
E	EAST
ECGH	ELECTRIC CEILING HEATER
EF	EXHAUST FAN
EH-1	EXTRA HAZARD GROUP 1
EH-2	EXTRA HAZARD GROUP 2
ELEC	ELECTRICAL
EQ	EQUAL
EQUIP	EQUIPMENT
ET	EXPANSION TANK
ETR	EXISTING TO REMAIN
EWH	ELECTRIC WATER HEATER
EX	EXISTING
EXP	EXPANSION
F	FARENHEIT
FD	FIRE DAMPER
FDC	FIRE DEPARTMENT CONNECTION
FG	FINISHED GRADE
FH	FIRE HYDRANT
FHC	FIRE HOSE CABINET
FHS	FIRE HOSE STATION
FHVC	FIRE HOSE VALVE CABINET
FLR	FLOOR
FP	FIRE PROTECTION
FT	FOOT OR FEET
FVC	FIRE VALVE CABINET
GAL	GALLON(S)
GPM	GALLONS PER MINUTE
GUH	GAS-FIRED UNIT HEATER
HB	HOSE BIB
HD	HEAD
HORIZ	HORIZONTAL
HP	HORSEPOWER
HW	HOT WATER
ID	INSIDE DIAMETER
IN	INCH
INSUL	INSULATE OR INSULATION
JAN	JANITOR
KIT	KITCHEN
KW	KILOWATT(S)
LAB	LABORATORY
LAV	LAVATORY
LBS	POUNDS
LF	LINEAR FOOT (FEET)
LH	LIGHT HAZARD
MATL	MATERIAL
MAX	MAXIMUM
MECH	MECHANICAL
MFR	MANUFACTURER
MH	MANHOLE
MIN	MINIMUM
MISC	MISCELLANEOUS
MTD	MOUNTED
N	NORTH
NA	NOT APPLICABLE/AVAILABLE
NC	NORMALLY CLOSED
NIC	NOT IN CONTRACT
NO	NORMALLY OPEN
NO. OR #	NUMBER
OC	ON CENTER
OD	OUTSIDE DIAMETER
OFCI	OWNER FURNISHED CONTRACTOR INSTALLED
OFF	OFFICE
OH-1	ORDINARY HAZARD GROUP 1
OH-2	ORDINARY HAZARD GROUP 2
P	PUMP
PC	PRECAST
PIV	POST INDICATOR VALVE
POLY	POLYETHYLENE
PREFAB	PREFABRICATE(D)
PROJ	PROJECT
PSF	POUNDS PER SQUARE FOOT
PSI	POUNDS PER SQUARE INCH
PSIG	POUNDS PER SQUARE INCH GAUGE
PVC	POLYVINYL CHLORIDE
R	RISER
REF	REFERENCE
REQ	REQUIRED
RM	ROOM
RPM	REVOLUTIONS PER MINUTE
RTU	ROOF TOP UNIT
S	SOUTH
SAN	SANITARY
SCH	SCHEDULE
SD	SMOKE DAMPER
SHT	SHEET
SIM	SIMILAR
SP	STATIC PRESSURE
SPEC	SPECIFICATION
SPR	SPRINKLER
SQ	SQUARE
STD	STANDARD
STL	STEEL
STOR	STORAGE
SW	SWITCH
T	TEMPERATURE
THK	THICK(NESS)
TLT	TOILET
TOSL	TOP OF SLAB
TYP	TYPICAL
UG	UNDERGROUND
UH	UNIT HEATER
UI	UNLESS UNDICATED
UNO	UNLESS NOTED (INDICATED) OTHERWISE
V	VOLTS
VERT	VERTICAL
W	WEST
W/	WITH
W/O	WITHOUT
WH	WATER HEATER

GRAPHICS SYMBOLS LEGEND

- VALVE
- GATE VALVE
- VALVE IN RISER
- CHECK VALVE
- SOLENOID VALVE
- FLOW SWITCH
- PRESSURE REDUCING VALVE
- DOUBLE CHECK BACKFLOW PREVENTER
- F — FIRE PROTECTION WET SPRINKLER PIPING
- DP — FIRE PROTECTION DRY SPRINKLER PIPING
- FG — FIRE EXTINGUISHING GAS PIPING
- FIRE PROTECTION DRY SPRINKLER PIPING
- UNION
- PRESSURE GAUGE WITH GAUGE COCK
- PIPE TURNED DOWN
- PIPE TURNED UP
- PIPE TEE UP
- PIPE TEE DOWN
- PIPE CAP
- 1/8"/FT — PITCH PIPE DOWN IN DIRECTION OF ARROW AT INDICATED SLOPE
- FLOW IN DIRECTION OF ARROW
- CONCENTRIC PIPE REDUCTION
- ECCENTRIC PIPE REDUCTION
- PUMP
- FIRE DEPARTMENT CONNECTION
- PENDANT SPRINKLER HEAD
- C — CONCEALED PENDANT SPRINKLER HEAD
- E — EXTENDED COVERAGE PENDANT SPRINKLER HEAD
- CE — CONCEALED EXTENDED COVERAGE PENDANT SPRINKLER HEAD
- PENDANT SPRINKLER HEAD WITH GUARD
- UPRIGHT SPRINKLER HEAD
- E — EXTENDED COVERAGE UPRIGHT SPRINKLER HEAD
- UPRIGHT SPRINKLER HEAD WITH GUARD
- SIDEWALL SPRINKLER HEAD
- E — EXTENDED COVERAGE SPRINKLER HEAD
- CE — CONCDEALED EXTENDED COVERAGE SIDEWALL SPRINKLER HEAD
- EXTINGUISHING AGENT DISCHARGE NOZZLE
- COMBINATION AUDIBLE AND STROBE ALARM
- MANUAL PULL STATION
- ABORT SWITCH
- I — IONIZATION SMOKE DETECTOR
- P — PHOTOELECTRIC SMOKE DETECTOR

- INDICATES AREAS OF THE BUILDING IN WHICH THE SPACING OF HEADS IS BASED ON LIGHT HAZARD CLASSIFICATION PROVIDING A DENSITY OF 0.10 GPM PER SQUARE FOOT OVER 1500 SQUARE FEET.
- INDICATES AREAS OF THE BUILDING IN WHICH THE SPACING OF HEADS IS BASED ON ORDINARY HAZARD GROUP 1 CLASSIFICATION PROVIDING A DENSITY OF 0.15 GPM PER SQUARE FOOT OVER 1500 SQUARE FEET.
- INDICATES AREAS OF THE BUILDING IN WHICH THE SPACING OF HEADS IS BASED ON ORDINARY HAZARD GROUP 2 CLASSIFICATION PROVIDING A DENSITY OF 0.20 GPM PER SQUARE FOOT OVER 1500 SQUARE FEET.
- INDICATES AREAS OF THE BUILDING IN WHICH THE SPACING OF DRY SPRINKLER HEADS IS BASED ON ORDINARY HAZARD GROUP 2 CLASSIFICATION PROVIDING A DENSITY OF 0.20GPM PER SQUARE FOOT OVER 1500 SQUARE FEET.
- INDICATES AREAS OF THE BUILDING THAT WILL REQUIRE ORDINARY HAZARD GROUP 1 PREACTION FIRE SUPPRESSION PROTECTION, BRANCHING FROM THE LINE THAT SERVES THE AREA.
- INDICATES AREAS OF THE BUILDING IN WHICH THE SPACING OF HEADS IS BASED ON EXTRA HAZARD GROUP 1 CLASSIFICATION PROVIDING A DENSITY OF 0.30 GPM PER SQUARE FOOT OVER 2500 SQUARE FEET.
- INDICATES AREAS OF THE BUILDING IN WHICH THE SPACING OF HEADS IS BASED ON EXTRA HAZARD GROUP 2 CLASSIFICATION PROVIDING A DENSITY OF 0.40 GPM PER SQUARE FOOT OVER 2500 SQUARE FEET.

- POINT OF CONNECTION TO EXISTING
- LIMIT OF DEMOLITION
- 30 — KEYNOTE
- A123 — **SPACE IDENTIFICATION TAG**: SPACE NUMBER; BUILDING AREA (WHEN USED)
- AHU-02 — **EQUIPMENT IDENTIFICATION TAG**: EQUIPMENT NUMBER; UNIT DESIGNATION
- 8 — STRUCTURAL GRID LINE WITH DESIGNATION
- **SECTION WHERE CUT**: A / M6.1 — SECTION LETTER; DRAWING WHERE SECTION IS INDICATED
- **ENLARGED PLAN WHERE CUT**: 1 / M2.5 — ENLARGED PLAN NUMBER; DRAWING WHERE ENALRGED PLAN IS INDICATED
- **DETAIL TAG**: 1 / M4.1 — DETAIL NUMBER; DRAWING WHERE DETAIL IS INDICATED
- 1 / M2.2, M4.1, M2.3, M2.4 — **DETAIL TITLE** 1/4"=1'-0"; DETAIL NUMBER; DRAWING WHERE DETAIL IS INDICATED; DRAWING WHERE DETAIL IS CUT; ADDITIONAL DRAWING REFERENCES
- A / M2.2, M3.1, M2.3, M2.4 — **SECTION TITLE** 1/4"=1'-0"; SECTION LETTER; DRAWING WHERE SECTION IS INDICATED; DRAWING WHERE SECTION IS CUT; ADDITIONAL DRAWING REFERENCES

GENERAL NOTES

THE CONTRACT DOCUMENTS ARE COMPLEMENTARY AND WHAT IS REQUIRED BY ONE SHALL BE AS BINDING AS IF REQUIRED BY ALL. IN THE CASE OF A CONFLICT, DISAGREEMENT, OR AMBIGUITY, PROVIDE THE BETTER QUALITY. IN THE CASE OF A CONFLICT, DISAGREEMENT, OR AMBIGUITY, PROVIDE THE GREATER QUANTITY OF WORK.

COORDINATE THE LOCATION OF ALL SPRINKLER PIPING WITH THE WORK OF OTHER TRADES. SPRINKLER PIPING SHALL NOT BE INSTALLED WHERE ITS LOCATION INHIBITS ACCESS TO EQUIPMENT ABOVE THE CEILING, FILTER ACCESS OR INFRINGES UPON CLEARANCES DICTATED BY THE NATIONAL ELECTRIC CODE.

VERIFY DIMENSIONS AND ROUTING IN FIELD BEFORE FABRICATION OF PIPING AND FIXTURES.

REFER TO THE LIFE SAFETY PLAN FOR LOCATIONS OF FIRE AND SMOKE SEPARATION ASSEMBLIES.

REFER TO STRUCTURAL DRAWINGS FOR DETAILS AND MAXIMUM SPACING REQUIREMENTS REGARDING HANGER ATTACHMENTS TO STEEL BAR JOISTS.

PROVIDE WET PIPE FIRE SPRINKLER SYSTEM SHOP DRAWINGS PREPARED BY A PROFESSIONAL ENGINEER LICENSED TPO PRACTICE IN SOUTH CAROLINA OR BY A NICET LEVEL III OR IV CERTIFIED TECHNICIAN IN THE FIELD OF WATER BASED SYSTEMS LAYOUT.

BUILDING SHALL BE FULLY SPRINKLERED WITH A HYDRAULICALLY DESIGNED SPRINKLER SYSTEM IN ACCORDANCE WITH THE 2018 SOUTH CAROLINA BUILDING CODE, NFPA 13 2016 EDITION, AND SOUTH CAROLINA STATE CONSTRUCTION OFFICE REQUIREMENTS.

PROVIDE A SEPERATE SPRINKLER SYSTEM ZONE FOR EACH SMOKE COMPARTMENT AND AREAS OUTSIDE OF SMOKE COMPARTMENTS. REFER TO LIFE SAFETY DRAWINGS FOR LOCATIONS OF SMOKE COMPARTMENT LOCATIONS AND SMOKE RATED PARTITIONS.

SPRINKLER PIPE SHALL NOT TRAVERSE THROUGH ELECTRICAL ROOMS, IT ROOMS, COMMUNICATION EQUIPMENT ROOMS, SECURITY ELECTRONICS ROOMS OR OTHER SIMILAR SPACES.

ALL CHASES WITH WALK-IN DOORS SHALL BE SPRINKLERED. PROVIDE SPRINKLERS FOR ANY CHASES WITH AN ACCESS DOOR OF 6'-0" OR GREATER IN HEIGHT.

DESIGN FLOW DATA

THE FOLLOWING DATA SHALL BE USED FOR BID PURPOSES ONLY. CONFIRM DATA PRIOR TO CALCULATING PIPE SIZES:

LOCATION OF TEST: BROWNS FERRY RD &

STATIC PRESSURE: 70 psi

RESIDUAL PRESSURE: 60 psi

FLOW AT TIME OF TEST: 1130 gpm

DATE OF TEST: 8/29/23

SPRINKLER HEADS

IN DETENTION SPACES, CELLS AND ALL SPACES WITH DETENTION CEILINGS PROVIDE TYCO RAVEN INSTITUTIONAL TYPE, QUICK RESPONSE SPRINKLERS WITH CHROME FINISH AND MATCHING ESCUTCHEON. REFER TO GENERAL SERIES DRAWINGS EXTENTS OF DETENTION AREAS.

IN SUSPENDED, ACOUSTICAL OR GYPSUM BOARD CEILINGS: PROVIDE RECESSED, QUICK RESPONSE, GLASS BULB TYPE SPRINKLERS WITH CHROME FINISH AND MATCHING ESCUTCHEON.

FOR HORIZONTAL SIDEWALL APPLICATIONS: PROVIDE RECESSED, QUICK RESPONSE , GLASS BULB TYPE SORINKLERS WITH CHROME FINISH AND MATCHING ESCUTCHEON.

IN ALL ROOMS WITHOUT SUSPENDED OR GYSUM BOARD CEILINGS: PROVIDE STANDARD UPRIGHT, QUICK RESPONSE SPRINKLERS WITH BRASS FINISH.

IN AREAS EXPOSED TO FREEZING CONDITIONS SERVED BY WET PIPE SPRINKLER SYSTEM: PROVIDE QUICK RESPONSE, FUSIBLE LINK TYPE DRY SPRINKLERS.

SPRINKLERS INSTALLED IN ACOUSTICAL TILE PANEL CEILINGS SHALL BE CENTERED IN THE TILE PANELS. PROVIDE INTERMEDIATE TEMPERATURE SPRINKLERS WHEN INSTALLED 2'-6" OR LESS TO AN HVAC DIFFUSER REQUIRED BY NFPA 13 TABLE 8.3.2.5(a) ITEM 1(c) FOR HORIZONTAL DISCHARGE. ENSURE THAT INSTITUTIONAL SPRINKLERS ARE INSTALLED TIGHT TO CEILING PANELS AND THAT SPRINKLER ESCUTCHEONS CANNOT BE SEPERATED.

MOSELEYARCHITECTS
44 MARKFIELD DRIVE, SUITE D CHARLESTON, SC 29407
PHONE (843) 577-5063
MOSELEYARCHITECTS.COM

GEORGETOWN COUNTY DETENTION CENTER

GEORGETOWN COUNTY
2934 BROWNS FERRY RD, GEORGETOWN, SC 29440

PROJECT NO: 611315
DATE: DECEMBER 8, 2023

REVISIONS	
DATE	DESCRIPTION

LEGENDS, ABBREVIATIONS AND GENERAL NOTES

FP0.1

2/26/2024 5:28:33 PM

FIRE PROTECTION KEYNOTES

APPLIES TO DRAWINGS FP2.1.1 - FP2.1.7
REPRESENTED BY: n

1. PROVIDE A DOUBLE INTERLOCK PREACTION SYSTEM w/ ELECTRONIC/ PNEUMATIC RELEASE TO PROTECT THIS SPACE. SPACE SHALL NOT CONTAIN A WET PIPE SPRINKLER SYSTEM. INSTALL VALVE IN JANITORS CLOSET 110.
2. PROVIDE DRY-TYPE PENDENT SPRINKLERS IN THIS SPACE.
3. PROVIDE A DRY-PIPE SPRINKLERS SYSTEM IN THIS SPACE.
4. OUTDOOR RECREATION WITH WIRE MESS CEILING - NO AUTOMATIC SPRINKLERS ARE REQUIRED.
5. PROVIDE UPRIGHT FIRE SPRINKLERS ABOVE CEILING AND CELLS IN THIS SPACE.
6. PROVIDE FIRE SPRINKLER PROTECTION REQUIRED UNDER WALKWAYS.
7. LOCATION OF FIRE DEPARTMENT CONNECTION
8. LOCATION OF TEST HEADER FOR FORWARD FLOW TESTING BACKFLOW PREVENTER.
9. LOCATION OF 6" FIRE SERVICE. REFER TO CIVIL UTILITY PLANS FOR CONTINUATION

VESTIBULE 100 | 3
LOBBY 101
MAGISTRATE LOBBY 102
MAG WORK AREA 105
MAGISTRATE OFFICE 106
STAFF TLT P108
JUV. HOLD P107
JUV. HOLD P106
SOBRIETY TESTING P105
INTAKE P101
VEST. P102
NEG PRESSURE HOLD P103
NEG PRESSURE HOLD P104
TLT 103
TLT 104
BOND COURT WINDOW P109
ARMORY P114
TLT 107
TLT P113
SALLY PORT 108
OFFICE/RECORDS P112
BOOKING DESK P111
BOOKING P110
PROPERTY STORAGE P128
OBSERVATION P115
OBSERVATION P116
HOLDING P117
HOLDING P118
HOLDING P119
HOLDING P121
HOLDING P122
FEMALE SOFT BOOKING P120
STAFF TLT P123
JANITOR STORAGE S104
PHARMACY M105
TRANSPORT CORRIDOR 141
LAB M104
NURSE'S STATION M103
CHAPLAIN S107
LT S108
JAIL DIRECTOR 132
ASST JAIL DIRECTOR 131
CAPTAIN 130
INT AFFAIRS 129
OFFICE 128
VICTIM'S ADVOCATE 127
OFFICE 126
RECEPTION 125
CORRIDOR 124
SHERIFF 139
ADMIN ASST 138
PREA COORD 137
OFFICE 136
OFFICE 135
OFFICE 134
OFFICE 133
VESTIBULE 112
BREAK ROOM 111
JAN 110
VIDEO VISITATION 109
DATA P133
ATTORNEY P134
ATTORNEY P135
CORRIDOR P132
VEST. P136
ATTY P140
ATTY P137
INMATE P139
INMATE P138
MULTI-PURPOSE S103
DRESS OUT P129
DRESS OUT P130
DRESS OUT P131
PROPERTY ISSUE P127
DRESS IN P126
DRESS IN P125
DRESS IN P124
SHOWER 113
SHOWER 114
SHOWER K162
SHOWER K159
SHOWER K161
SHOWER K160
MENS ROOM 115
WOMENS ROOM 116
LOCKERS 117
LOCKERS 118
TRAINING ROOM 140
CORRIDOR S102
TLT 122
TLT 123
OFFICE 121
OFFICE 120
STORAGE 119
MULTIPURPOSE S101
OUTDOOR REC C104
CHASE C103
SINGLE CELL C4
SINGLE CELL C3
SINGLE CELL C2
SINGLE CELL ADA C1
STAIR ST1
SHOWER C102
SHOWER C101
8 BED SPECIAL MANAGEMENT C100
JAN C102
SHOWERS B101
JAN B102
CHASE B103
SINGLE CELL ADA B1
DOUBLE CELL B2
DOUBLE CELL B3
DOUBLE CELL B4
DOUBLE CELL B5
DOUBLE CELL B6
DOUBLE CELL B7
DOUBLE CELL B8
DOUBLE CELL B9
DOUBLE CELL B10
DOUBLE CELL B11
DOUBLE CELL B12
47 BED MALE DAYROOM B100
REC YARD B104 | 4
SALLY PORT S100
CHASE D103
ELEC. S105
ELEC. S106
SINGLE CELL G106
SINGLE CELL D2
SINGLE CELL D3
SINGLE CELL D4
SINGLE CELL ADA D1
OUTDOOR REC D104
SHOWER D101
SHOWER D101
7 BED SPECIAL MANAGEMENT D100
JAN D102
SALLY PORT SD100

N

FIRST FLOOR PLAN - FIRE PROTECTION - PART A

1/8" = 1'-0"

A | B | D | C

N KEY PLAN

MOSELEYARCHITECTS
6210 ARDREY KELL ROAD • THE HUB AT WAVERLY, SUITE 425 • CHARLOTTE, NC 28277
PHONE (704) 540-3755 FAX (704) 540-3754
MOSELEYARCHITECTS.COM

PROGRESS PRINT NOT FOR CONSTRUCTION

GEORGETOWN COUNTY DETENTION CENTER

GEORGETOWN COUNTY
2934 BROWNS FERRY RD, GEORGETOWN, SC 29440

PROJECT NO: 611315
DATE: DECEMBER 8, 2023

REVISIONS	
DATE	DESCRIPTION

FIRST FLOOR PLAN - FIRE PROTECTION - PART A

FP2.1.1

2/26/2024 5:28:36 PM

FIRE PROTECTION KEYNOTES

APPLIES TO DRAWINGS FP2.1.1 - FP2.1.7
REPRESENTED BY [n]

1. PROVIDE A DOUBLE INTERLOCK PREACTION SYSTEM w/ ELECTRONIC/ PNEUMATIC RELEASE TO PROTECT THIS SPACE. SPACE SHALL NOT CONTAIN A WET PIPE SPRINKLER SYSTEM. INSTALL VALVE IN JANITORS CLOSET 110.
2. PROVIDE DRY-TYPE PENDENT SPRINKLERS IN THIS SPACE.
3. PROVIDE A DRY-PIPE SPRINKLERS SYSTEM IN THIS SPACE.
4. OUTDOOR RECREATION WITH WIRE MESS CEILING - NO AUTOMATIC SPRINKLERS ARE REQUIRED.
5. PROVIDE UPRIGHT FIRE SPRINKLERS ABOVE CEILING AND CELLS IN THIS SPACE.
6. PROVIDE FIRE SPRINKLER PROTECTION REQUIRED UNDER WALKWAYS.
7. LOCATION OF FIRE DEPARTMENT CONNECTION
8. LOCATION OF TEST HEADER FOR FORWARD FLOW TESTING BACKFLOW PREVENTER.
9. LOCATION OF 6" FIRE SERVICE. REFER TO CIVIL UTILITY PLANS FOR CONTINUATION

FIRST FLOOR PLAN - FIRE PROTECTION - PART B
1/8" = 1'-0"

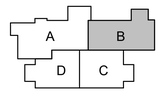

MOSELEY ARCHITECTS
6210 ARDREY KELL ROAD • THE HUB AT WAVERLY, SUITE 425 • CHARLOTTE, NC 28277
PHONE (704) 540-3755 FAX (704) 540-3754
MOSELEYARCHITECTS.COM

PROGRESS PRINT NOT FOR CONSTRUCTION

GEORGETOWN COUNTY DETENTION CENTER

GEORGETOWN COUNTY
2934 BROWNS FERRY RD, GEORGETOWN, SC 29440

PROJECT NO: 611315
DATE: DECEMBER 8, 2023

REVISIONS	
DATE	DESCRIPTION

FIRST FLOOR PLAN - FIRE PROTECTION - PART B

FP2.1.2

2/26/2024 5:28:37 PM

FIRE PROTECTION KEYNOTES

APPLIES TO DRAWINGS FP2.1.1 - FP2.1.7
REPRESENTED BY: n

1. PROVIDE A DOUBLE INTERLOCK PREACTION SYSTEM w/ ELECTRONIC/ PNEUMATIC RELEASE TO PROTECT THIS SPACE. SPACE SHALL NOT CONTAIN A WET PIPE SPRINKLER SYSTEM. INSTALL VALVE IN JANITORS CLOSET 110.
2. PROVIDE DRY-TYPE PENDENT SPRINKLERS IN THIS SPACE.
3. PROVIDE A DRY-PIPE SPRINKLERS SYSTEM IN THIS SPACE.
4. OUTDOOR RECREATION WITH WIRE MESS CEILING - NO AUTOMATIC SPRINKLERS ARE REQUIRED.
5. PROVIDE UPRIGHT FIRE SPRINKLERS ABOVE CEILING AND CELLS IN THIS SPACE.
6. PROVIDE FIRE SPRINKLER PROTECTION REQUIRED UNDER WALKWAYS.
7. LOCATION OF FIRE DEPARTMENT CONNECTION
8. LOCATION OF TEST HEADER FOR FORWARD FLOW TESTING BACKFLOW PREVENTER.
9. LOCATION OF 6" FIRE SERVICE. REFER TO CIVIL UTILITY PLANS FOR CONTINUATION

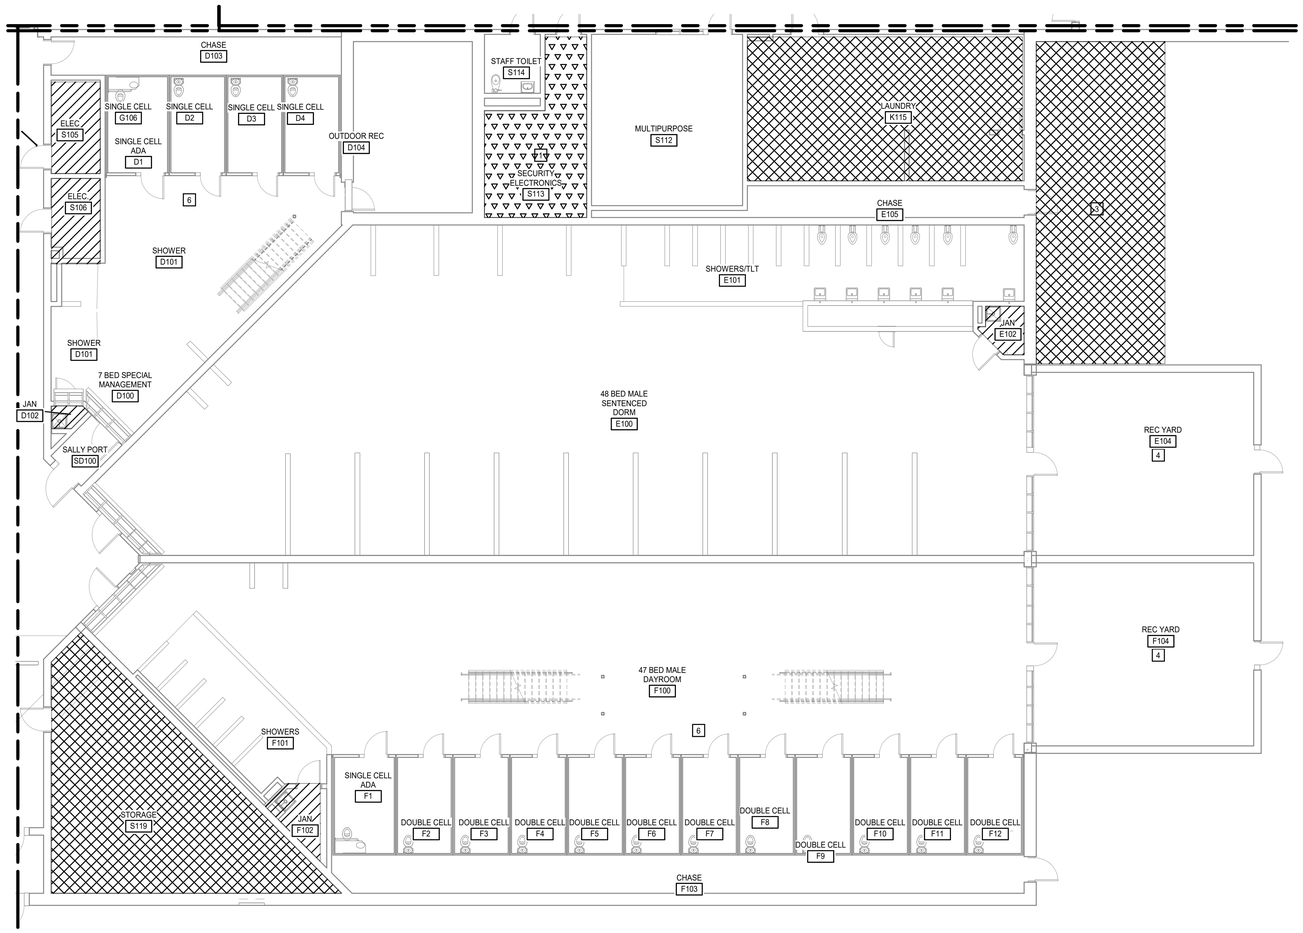

FIRST FLOOR PLAN - FIRE PROTECTION - PART C
1/8" = 1'-0"

MOSELEYARCHITECTS
6210 ARDREY KELL ROAD • THE HUB AT WAVERLY, SUITE 425 • CHARLOTTE, NC 28277
PHONE (704) 540-3755 FAX (704) 540-3754
MOSELEYARCHITECTS.COM

PROGRESS
PRINT NOT FOR CONSTRUCTION

GEORGETOWN COUNTY DETENTION CENTER

GEORGETOWN COUNTY
2934 BROWNS FERRY RD, GEORGETOWN, SC 29440

PROJECT NO: 611315
DATE: DECEMBER 8, 2023

REVISIONS	
DATE	DESCRIPTION

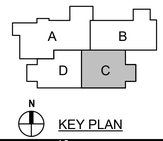

KEY PLAN

FIRST FLOOR PLAN - FIRE PROTECTION - PART C

FP2.1.3

2/26/2024 5:28:38 PM

FIRE PROTECTION KEYNOTES

APPLIES TO DRAWINGS FP2.1.1 - FP2.1.7
REPRESENTED BY (n)

1. PROVIDE A DOUBLE INTERLOCK PREACTION SYSTEM w/ ELECTRONIC/ PNEUMATIC RELEASE TO PROTECT THIS SPACE. SPACE SHALL NOT CONTAIN A WET PIPE SPRINKLER SYSTEM. INSTALL VALVE IN JANITORS CLOSET 110.
2. PROVIDE DRY-TYPE PENDENT SPRINKLERS IN THIS SPACE.
3. PROVIDE A DRY-PIPE SPRINKLERS SYSTEM IN THIS SPACE.
4. OUTDOOR RECREATION WITH WIRE MESS CEILING - NO AUTOMATIC SPRINKLERS ARE REQUIRED.
5. PROVIDE UPRIGHT FIRE SPRINKLERS ABOVE CEILING AND CELLS IN THIS SPACE.
6. PROVIDE FIRE SPRINKLER PROTECTION REQUIRED UNDER WALKWAYS.
7. LOCATION OF FIRE DEPARTMENT CONNECTION
8. LOCATION OF TEST HEADER FOR FORWARD FLOW TESTING BACKFLOW PREVENTER.
9. LOCATION OF 6" FIRE SERVICE. REFER TO CIVIL UTILITY PLANS FOR CONTINUATION

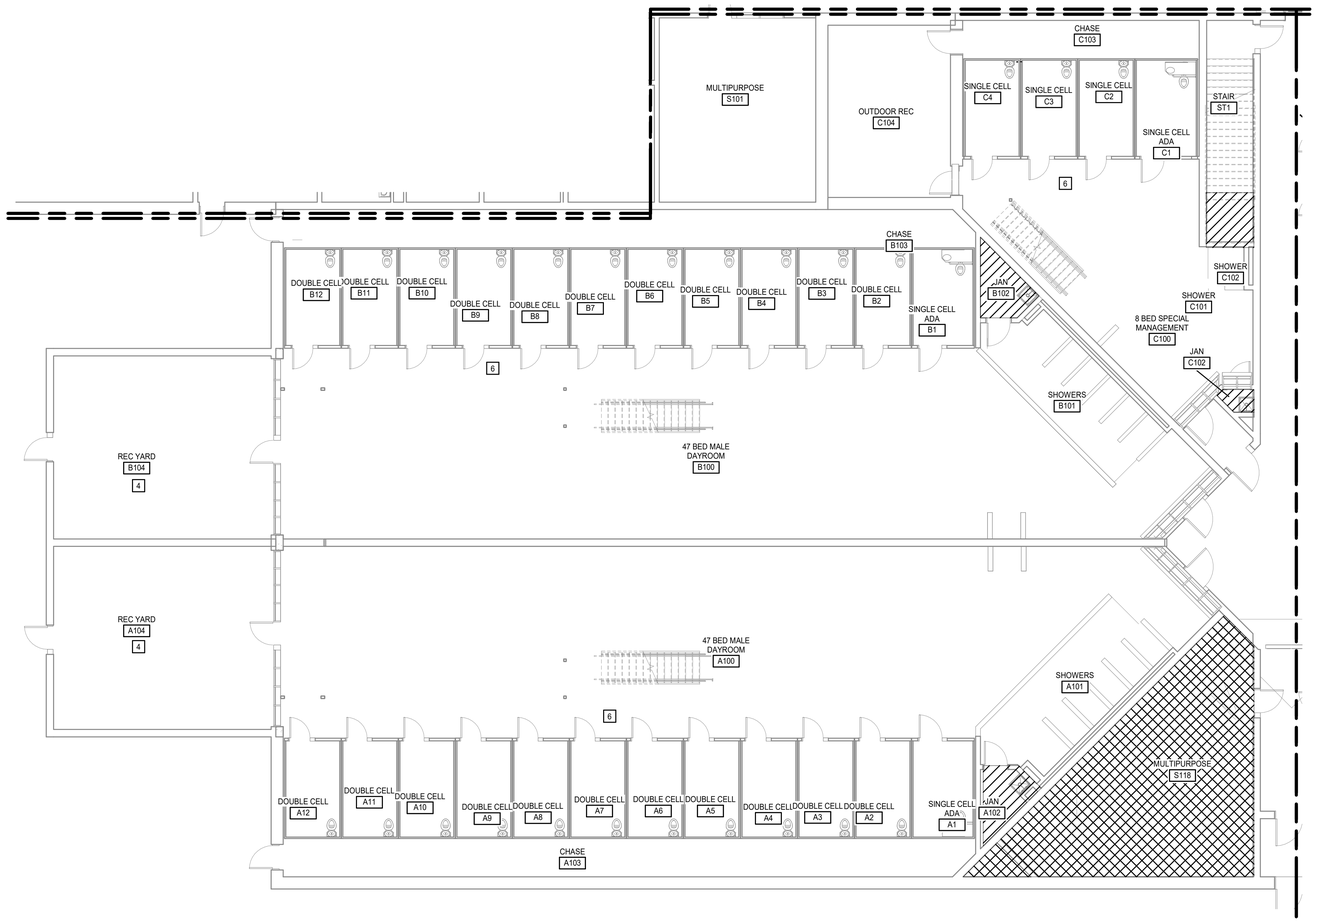

N

FIRST FLOOR PLAN - FIRE PROTECTION - PART D
1/8" = 1'-0"

MOSELEY ARCHITECTS
6210 ARDREY KELL ROAD • THE HUB AT WAVERLY, SUITE 425 • CHARLOTTE, NC 28277
PHONE (704) 540-3755 FAX (704) 540-3754
MOSELEYARCHITECTS.COM

PROGRESS PRINT NOT FOR CONSTRUCTION

GEORGETOWN COUNTY DETENTION CENTER

GEORGETOWN COUNTY
2934 BROWNS FERRY RD, GEORGETOWN, SC 29440

PROJECT NO: 611315
DATE: DECEMBER 8, 2023

REVISIONS	
DATE	DESCRIPTION

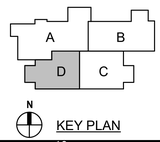

KEY PLAN

FIRST FLOOR PLAN - FIRE PROTECTION - PART D

FP2.1.4

2/26/2024 5:28:40 PM

FIRE PROTECTION KEYNOTES

APPLIES TO DRAWINGS FP2.1.1 - FP2.1.7
REPRESENTED BY [n]

1. PROVIDE A DOUBLE INTERLOCK PREACTION SYSTEM w/ ELECTRONIC/ PNEUMATIC RELEASE TO PROTECT THIS SPACE. SPACE SHALL NOT CONTAIN A WET PIPE SPRINKLER SYSTEM. INSTALL VALVE IN JANITORS CLOSET 110.
2. PROVIDE DRY-TYPE PENDENT SPRINKLERS IN THIS SPACE.
3. PROVIDE A DRY-PIPE SPRINKLERS SYSTEM IN THIS SPACE.
4. OUTDOOR RECREATION WITH WIRE MESS CEILING - NO AUTOMATIC SPRINKLERS ARE REQUIRED.
5. PROVIDE UPRIGHT FIRE SPRINKLERS ABOVE CEILING AND CELLS IN THIS SPACE.
6. PROVIDE FIRE SPRINKLER PROTECTION REQUIRED UNDER WALKWAYS.
7. LOCATION OF FIRE DEPARTMENT CONNECTION
8. LOCATION OF TEST HEADER FOR FORWARD FLOW TESTING BACKFLOW PREVENTER.
9. LOCATION OF 6" FIRE SERVICE. REFER TO CIVIL UTILITY PLANS FOR CONTINUATION

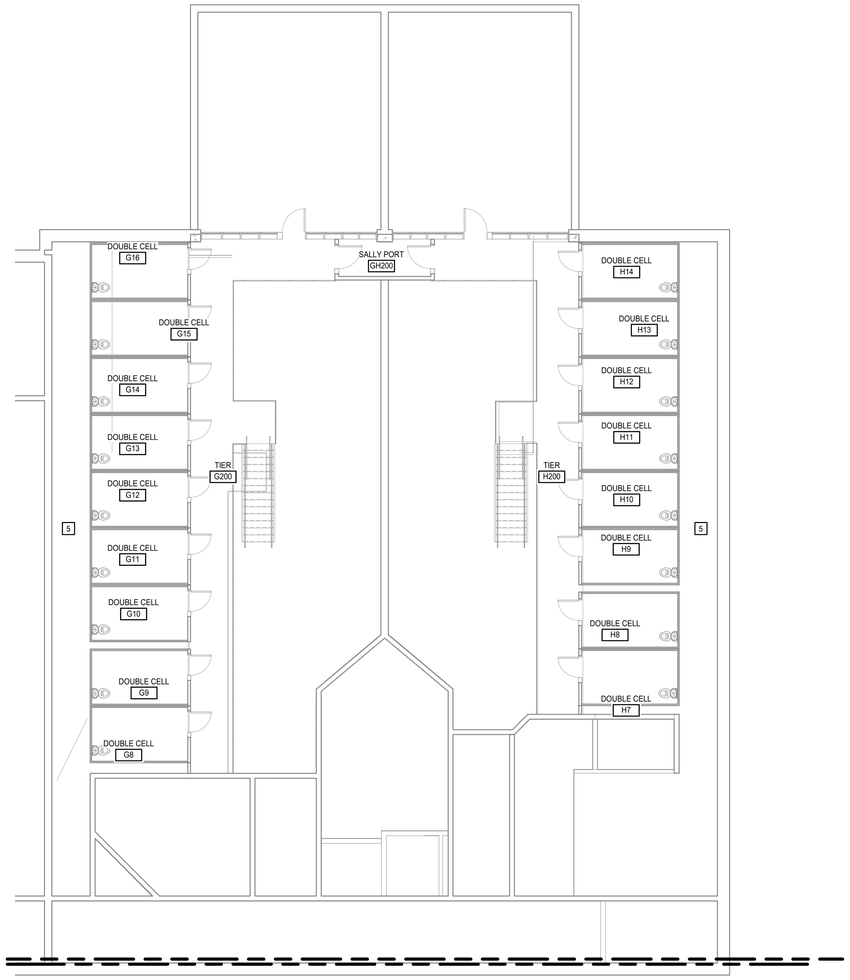

N

TIER PLAN - FIRE PROTECTION - PART B
1/8" = 1'-0"

MOSELEYARCHITECTS
6210 ARDREY KELL ROAD • THE HUB AT WAVERLY, SUITE 425 • CHARLOTTE, NC 28277
PHONE (704) 540-3755 FAX (704) 540-3754
MOSELEYARCHITECTS.COM

PROGRESS
PRINT NOT FOR CONSTRUCTION

GEORGETOWN COUNTY DETENTION CENTER

GEORGETOWN COUNTY
2934 BROWNS FERRY RD, GEORGETOWN, SC 29440

PROJECT NO: 611315
DATE: DECEMBER 8, 2023

REVISIONS	
DATE	DESCRIPTION

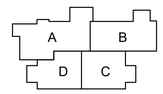

TIER PLAN - FIRE PROTECTION - PART B

FP2.1.5

2/26/2024 5:28:40 PM

FIRE PROTECTION KEYNOTES

APPLIES TO DRAWINGS FP2.1.1 - FP2.1.7
REPRESENTED BY [n]

1. PROVIDE A DOUBLE INTERLOCK PREACTION SYSTEM w/ ELECTRONIC/ PNEUMATIC RELEASE TO PROTECT THIS SPACE. SPACE SHALL NOT CONTAIN A WET PIPE SPRINKLER SYSTEM. INSTALL VALVE IN JANITORS CLOSET 110.
2. PROVIDE DRY-TYPE PENDENT SPRINKLERS IN THIS SPACE.
3. PROVIDE A DRY-PIPE SPRINKLERS SYSTEM IN THIS SPACE.
4. OUTDOOR RECREATION WITH WIRE MESS CEILING - NO AUTOMATIC SPRINKLERS ARE REQUIRED.
5. PROVIDE UPRIGHT FIRE SPRINKLERS ABOVE CEILING AND CELLS IN THIS SPACE.
6. PROVIDE FIRE SPRINKLER PROTECTION REQUIRED UNDER WALKWAYS.
7. LOCATION OF FIRE DEPARTMENT CONNECTION
8. LOCATION OF TEST HEADER FOR FORWARD FLOW TESTING BACKFLOW PREVENTER.
9. LOCATION OF 6" FIRE SERVICE. REFER TO CIVIL UTILITY PLANS FOR CONTINUATION

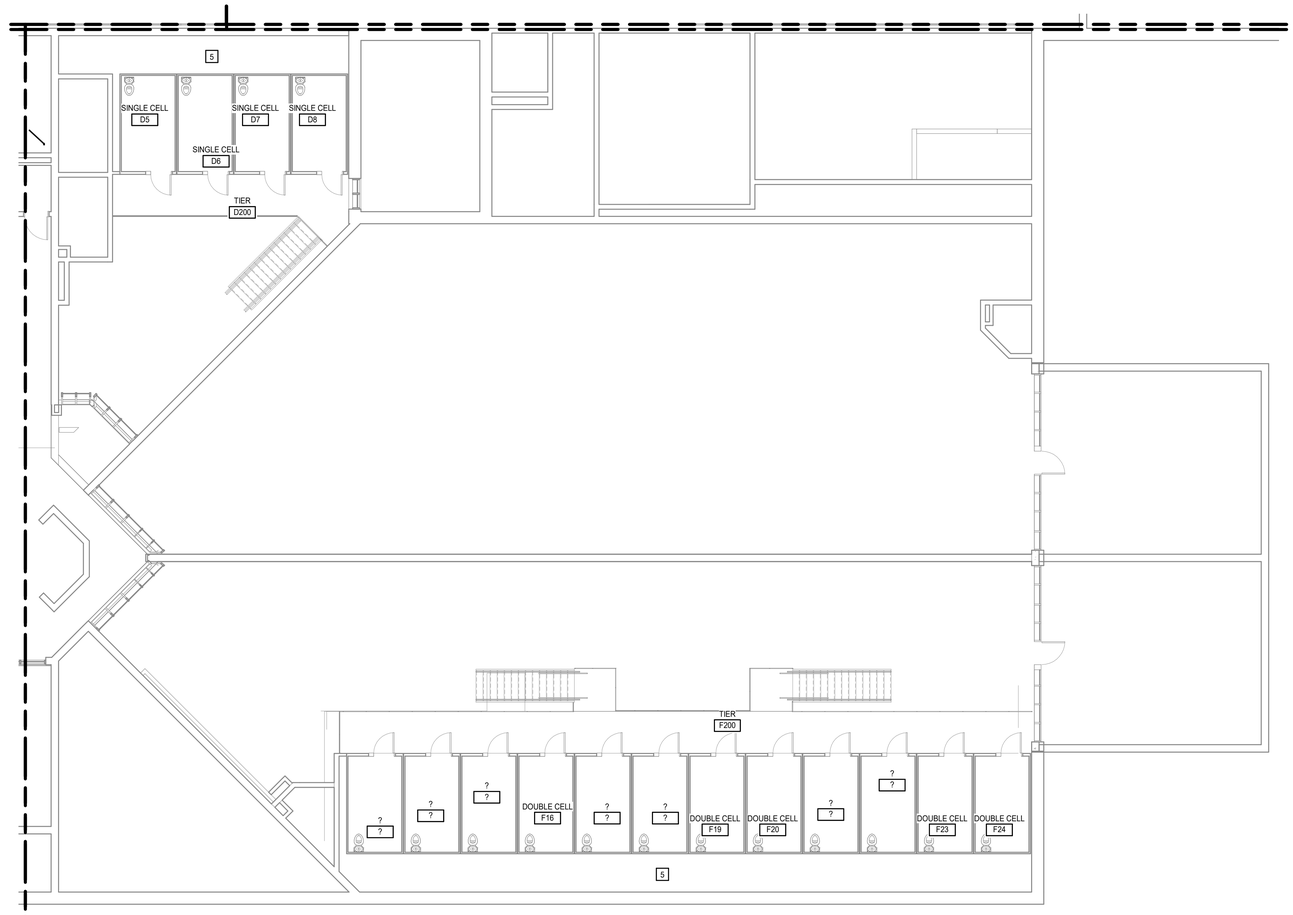

N

TIER PLAN - FIRE PROTECTION - PART C
1/8" = 1'-0"

MOSELEYARCHITECTS
6210 ARDREY KELL ROAD • THE HUB AT WAVERLY, SUITE 425 • CHARLOTTE, NC 28277
PHONE (704) 540-3755 FAX (704) 540-3754
MOSELEYARCHITECTS.COM

PROGRESS PRINT NOT FOR CONSTRUCTION

GEORGETOWN COUNTY DETENTION CENTER

GEORGETOWN COUNTY
2934 BROWNS FERRY RD, GEORGETOWN, SC 29440

PROJECT NO: 611315
DATE: DECEMBER 8, 2023

REVISIONS	
DATE	DESCRIPTION

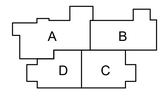

TIER PLAN - FIRE PROTECTION - PART C

FP2.1.6

2/26/2024 5:28:41 PM

FIRE PROTECTION KEYNOTES

APPLIES TO DRAWINGS FP2.1.1 - FP2.1.7
REPRESENTED BY [n]

1. PROVIDE A DOUBLE INTERLOCK PREACTION SYSTEM w/ ELECTRONIC/ PNEUMATIC RELEASE TO PROTECT THIS SPACE. SPACE SHALL NOT CONTAIN A WET PIPE SPRINKLER SYSTEM. INSTALL VALVE IN JANITORS CLOSET 110.
2. PROVIDE DRY-TYPE PENDENT SPRINKLERS IN THIS SPACE.
3. PROVIDE A DRY-PIPE SPRINKLERS SYSTEM IN THIS SPACE.
4. OUTDOOR RECREATION WITH WIRE MESS CEILING - NO AUTOMATIC SPRINKLERS ARE REQUIRED.
5. PROVIDE UPRIGHT FIRE SPRINKLERS ABOVE CEILING AND CELLS IN THIS SPACE.
6. PROVIDE FIRE SPRINKLER PROTECTION REQUIRED UNDER WALKWAYS.
7. LOCATION OF FIRE DEPARTMENT CONNECTION
8. LOCATION OF TEST HEADER FOR FORWARD FLOW TESTING BACKFLOW PREVENTER.
9. LOCATION OF 6" FIRE SERVICE. REFER TO CIVIL UTILITY PLANS FOR CONTINUATION

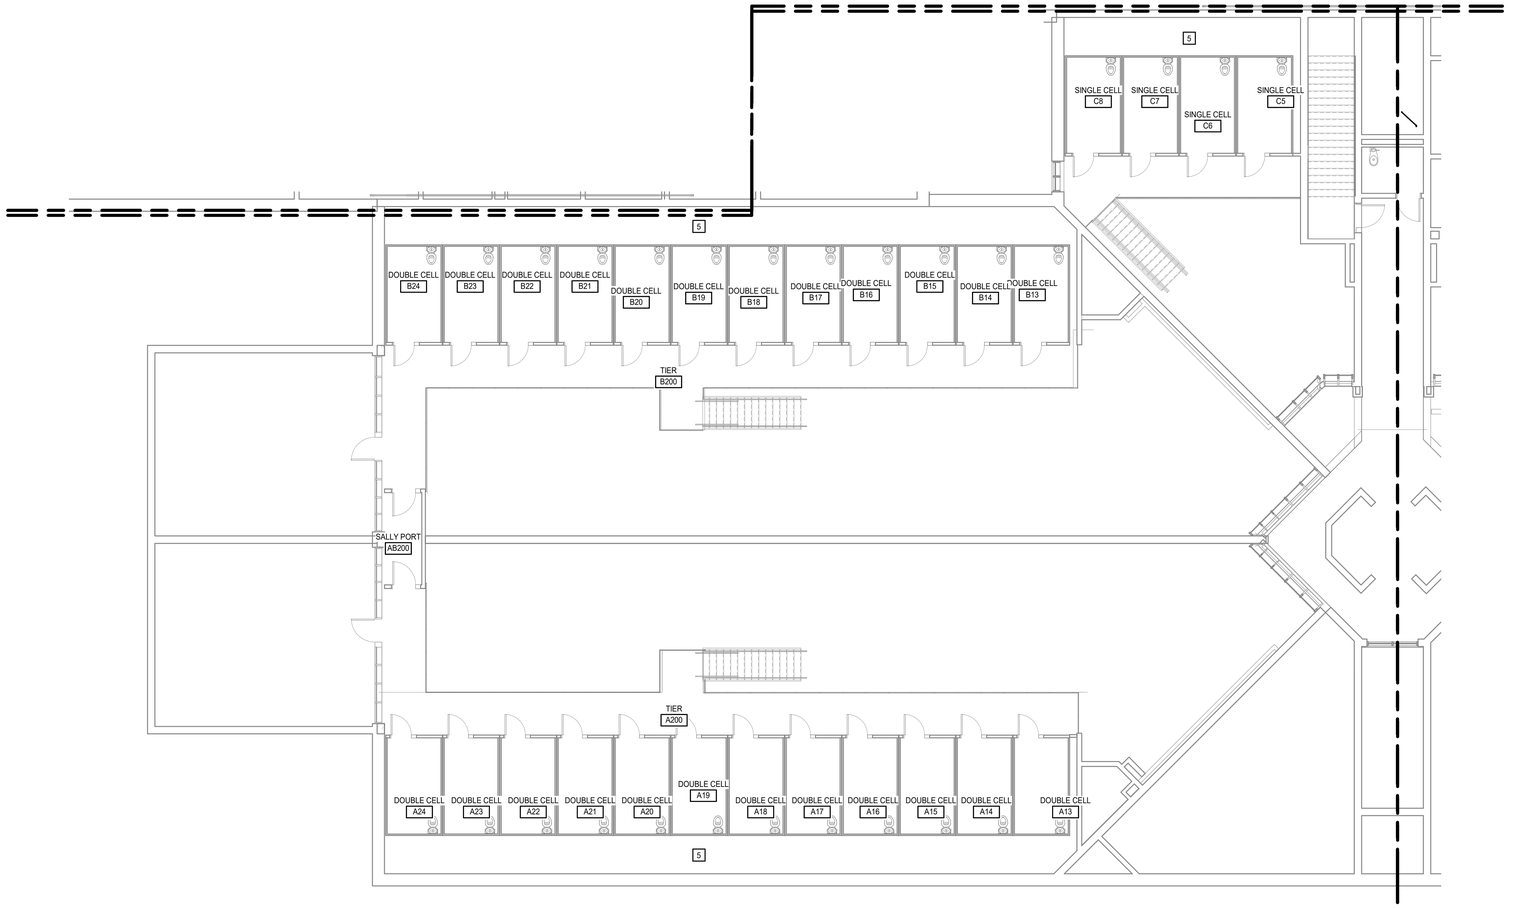

N

TIER PLAN - FIRE PROTECTION - PART D
1/8" = 1'-0"

MOSELEY ARCHITECTS
6210 ARDREY KELL ROAD • THE HUB AT WAVERLY, SUITE 425 • CHARLOTTE, NC 28277
PHONE (704) 540-3755 FAX (704) 540-3754
MOSELEYARCHITECTS.COM

PROGRESS PRINT NOT FOR CONSTRUCTION

GEORGETOWN COUNTY DETENTION CENTER

GEORGETOWN COUNTY
2934 BROWNS FERRY RD, GEORGETOWN, SC 29440

PROJECT NO: 611315
DATE: DECEMBER 8, 2023

REVISIONS	
DATE	DESCRIPTION

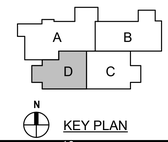

KEY PLAN

TIER PLAN - FIRE PROTECTION - PART D

FP2.1.7

2/26/2024 5:28:42 PM

EQUIPMENT ABBREVIATION

AHU	AIR-HANDLING UNIT
AS	AIR SEPARATOR
B	BOILER
BCU	BLOWER COIL UNIT
CCC	CLOSED-CIRCUIT COOLING TOWER
CH	CHILLER
CHWP	CHILLED WATER PUMP
CRAC	COMPUTER ROOM AIR CONDTIONER
CT	COOLING TOWER
CUH	CABINET UNIT HEATER
CWP	CONDENSER WATER PUMP
ECH	ELECTRIC CEILING HEATER
ERU	ENERGY RECOVERY UNIT
ERV	ENERGY RECOVERY VENTILATOR
ET	EXPANSION TANK
EUH	ELECTRIC UNIT HEATER
FCU	FAN COIL UNIT
HP	HEAT PUMP
HWP	HOT WATER PUMP
HX	HEAT EXCHANGER
MAU	MAKEUP AIR UNIT
OAU	OUTDOOR AIR UNIT
P	PUMP
PTAC	PACKAGED TERMINAL AIR CONDITIONER
PTHP	PACKAGED TERMINAL HEAT PUMP
RTU	ROOFTOP UNIT
SSI	SPLIT-SYSTEM INDOOR UNIT
SSO	SPLIT-SYSTEM OUTDOOR UNIT
TU	TERMINAL UNIT
UH	UNIT HEATER
WSHP	WATER-SOURCE HEAT PUMP

CONTROLS ABBREVIATIONS

AF	AIRFLOW
AI	ANALOG INPUT TO CONTROLLER
ALM	ALARM
AMS	AIRFLOW MEASURING STATION
AO	ANALOG OUTPUT FROM CONTROLLER
ATS	AVERAGING TEMPERATURE SENSOR
BAS	BUILDING AUTOMATION SYSTEM
BI	BINARY INPUT TO CONTROLLER
BO	BINARY OUTPUT FROM CONTROLLER
CO2	CARBON DIOXIDE SENSOR
CSR	CURRENT-SENSING RELAY
DM	DAMPER MOTOR
DP	DIFFERENTIAL PRESSURE
DPT	DIFFERENTIAL PRESSURE TRANSMITTER
FM	FLOW METER
FZ	FREEZESTAT
HS	HUMIDITY SENSOR
POS	POSITION
R	RELAY
SD	SMOKE DETECTOR
SPD	SPEED
SS	START/STOP
STS	STATUS
TS	TEMPERATURE SENSOR
VFD	VARIABLE-FREQUENCY DRIVE

ABBREVIATIONS

A	AMPERE(S)
AD	ACCESS DOOR
AFF	ABOVE FINISHED FLOOR
ALT	ALTERNATE
APD	AIR PRESSURE DROP
BHP	BRAKE HORSEPOWER
BTUH	BRITISH THERMAL UNITS PER HOUR
CFM	CUBIC FEET PER MINUTE
CHWR	CHILLED WATER RETURN
CHWS	CHILLED WATER SUPPLY
CLG	COOLING
COM	COMMON
CWR	CONDENSER WATER RETURN
CWS	CONDENSER WATER SUPPLY
D	DRAIN
DB	DRY BULB TEMPERATURE
dBA	A-WEIGHTED DECIBELS
DCW	DOMESTIC COLD WATER
DIA	DIAMETER
DN	DOWN
DWG	DRAWING
EA	EXHAUST AIR
EAT	ENTERING AIR TEMPERATURE
EER	ENERGY EFFICIENCY RATIO
EQ	EQUAL
ESP	EXTERNAL STATIC PRESSURE
EWT	ENTERING WATER TEMPERATURE
EX	EXISTING
F	DEGREES FAHRENHEIT
FC	FAIL CLOSED
FD	FIRE DAMPER
FLA	FULL LOAD AMPS
FO	FAIL OPEN
FPM	FEET PER MINUTE
FT	FOOT, FEET
GA	GAUGE
GAL	GALLON(S)
GPH	GALLONS PER HOUR
GPM	GALLONS PER MINUTE
HP	HORSEPOWER
HPWR	HEAT PUMP WATER RETURN
HPWS	HEAT PUMP WATER SUPPLY
HTG	HEATING
HWR	HOT WATER RETURN
HWS	HOT WATER SUPPLY
HX	HEAT EXCHANGER
HZ	HERTZ
IN	INCH
IPLV	INTEGRATED PART-LOAD VALUE
KW	KILOWATT(S)
LAT	LEAVING AIR TEMPERATURE
LBS	POUNDS
LWT	LEAVING WATER TEMPERATURE
MAX	MAXIMUM
MBH	ONE THOUSAND BTUH
MCA	MINIMUM CIRCUIT AMPACITY
MFR	MANUFACTURER
MIN	MINIMUM
MOCP	MAXIMUM OVERCURRENT PROTECTION
MOD	MOTOR-OPERATED DAMPER
NC	NORMALLY CLOSED (FOR PLANS, DETAILS)
NC	NOISE CRITERIA (FOR SCHEDULES)
NIC	NOT IN CONTRACT
NO	NORMALLY OPEN
OA	OUTSIDE AIR
OC	ON CENTER
OFCI	OWNER FURNISHED CONTRACTOR INSTALLED
PH	PHASE
PSIG	POUNDS PER SQUARE INCH GAUGE
RA	RETURN AIR
RD	REFRIGERANT DISCHARGE
RH	RELATIVE HUMIDITY
RL	REFRIGERANT LIQUID
RPM	REVOLUTIONS PER MINUTE
RS	REFRIGERANT SUCTION
SA	SUPPLY AIR
SEER	SEASONAL ENERGY EFFICIENCY RATIO
TD	TRANSFER DUCT
TYP	TYPICAL
UNO	UNLESS NOTED (INDICATED) OTHERWISE
V	VOLTAGE, VOLTS
VD	VOLUME DAMPER
VFD	VARIABLE FREQUENCY DRIVE
W	WATT(S)
W/	WITH
W/O	WITHOUT
WB	WET BULB TEMPERATURE
WC	WATER COLUMN
WPD	WATER PRESSURE DROP
WWM	WELDED WIRE MESH

GRAPHIC SYMBOL LEGEND

CORRIDOR A101 — **SPACE TAG**: SPACE NAME, SPACE NUMBER, BUILDING "PART" NUMBER IN MULTI-PART BUILDING

AHU-12 — **EQUIPMENT TAG**: EQUIPMENT NUMBER, EQUIPMENT ABBREVIATION

S1 / 325 — **DIFFUSER, GRILLE OR REGISTER TAG**: TAG, REFER TO DIFFUSER, GRILLE AND REGISTER SCHEDULE; AIRFLOW (CFM)

1 / M5.1 — **DETAIL TAG**: DETAIL NUMBER, DRAWING WHERE DETAIL IS INDICATED

15 — KEYNOTE

C — STRUCTURAL GRID LINE WITH DESIGNATION

EXISTING TO BE REMOVED

1 / M5.1 / M2.2 / M2.3 / M2.4 — **DETAIL TITLE** 1/4"=1'-0": DETAIL NUMBER, DRAWING WHERE DETAIL IS INDICATED, DRAWING WHERE DETAIL IS REFERENCED, ADDITIONAL DRAWING REFERENCES

1 / M4.1 / M2.2 / M2.3 / M2.4 — **SECTION TITLE** 1/4"=1'-0": SECTION NUMBER, DRAWING WHERE SECTION IS INDICATED, DRAWING WHERE SECTION IS REFERENCED, ADDITIONAL DRAWING REFERENCES

1 / M4.1 — **SECTION CALLOUT**: SECTION NUMBER, DRAWING WHERE SECTION IS INDICATED

1 / M3.1 — **ENLARGED PLAN CALLOUT**: ENLARGED PLAN NUMBER, DRAWING WHERE ENLARGED PLAN IS INDICATED

MECHANICAL EQUIPMENT WITH REQUIRED SERVICE CLEARANCE INDICATED

DUCTWORK LEGEND

- 18x8 — RECTANGULAR DUCT (FIRST DIMENSION REFERS TO SIDE VIEWED)
- 18ø — ROUND DUCT SIZE
- 18/12 — FLAT OVAL DUCT SIZE
- 18ø — DOUBLE WALL, EXPOSED DUCT
- 18ø — FABRIC DUCT
- FLEXIBLE DUCTWORK
- FLEXIBLE CONNECTOR
- SD — DUCT-MOUNTED SMOKE DETECTOR
- DUCT WITH DUCT LINER
- DUCT ACCESS DOOR
- DUCT WITH END CAP
- LINEAR SLOT DIFFUSER, LENGTH AS INDICATED
- LINEAR BAR GRILLE, LENGTH AS INDICATED
- SUPPLY DIFFUSER
- RETURN OR EXHAUST GRILLE
- SUPPLY DIFFUSER WITH DIRECTIONAL BLOW, SOLID HATCH INDICATES BLANK OFF PANEL
- POINT OF CONNECTION TO EXISTING
- LIMIT OF DEMOLITION
- SUPPLY AIRFLOW ARROW
- RETURN OR EXHAUST AIRFLOW ARROW
- UC — DOOR UNDERCUT
- DL — DOOR LOUVER
- SENSOR WELL

- MANUAL BALANCING DAMPER IN DUCT
- FIRE DAMPER IN DUCT
- SMOKE DAMPER IN DUCT
- COMBINATION FIRE/SMOKE DAMPER IN DUCT
- SB — FIRE DAMPER WITH SECURITY BARS IN DUCT
- SB — SMOKE DAMPER WITH SECURITY BARS IN DUCT
- SB — COMBINATION FIRE/SMOKE DAMPER WITH SECURITY BARS IN DUCT
- M — MOTORIZED DAMPER IN DUCT
- SMOKE CONTROL MANUAL BALANCING DAMPER IN DUCT
- M — SMOKE CONTROL MOTORIZED DAMPER IN DUCT
- SB — SECURITY BARS IN DUCT
- AP — DUCT WITH ACCESS PANEL
- TO / AWAY — SUPPLY/MAKEUP AIR DUCT SECTIONS
- TO / AWAY — RETURN AIR DUCT SECTIONS
- TO / AWAY — EXHAUST AIR DUCT SECTIONS
- SD — SMOKE DETECTOR
- H — HUMIDITY SENSOR
- T — THERMOSTAT, LINE VOLTAGE
- T — THERMOSTAT, LOW VOLTAGE
- S — TEMPERATURE SENSOR
- C — CARBON DIOXIDE SENSOR
- CM — CARBON MONOXIDE SENSOR

PIPING LEGEND

- CO — END OF LINE CLEANOUT PLUG
- CO — CLEANOUT PLUG
- PRESSURE GAUGE WITH GAUGE COCK
- LIQUID FILLED THERMOMETER
- UNION
- STRAINER WITH BLOWDOWN VALVE AND 3/4" HOSE END CONNECTION
- FLEXIBLE PIPE CONNECTOR
- MA — MANUAL AIR VENT

- VALVE
- MANUAL BALANCING VALVE WITH FLOW TAPS
- AUTOMATIC BALANCING VALVE WITH FLOW TAPS
- SWING CHECK VALVE
- PRESSURE REDUCING VALVE
- TRIPLE DUTY VALVE
- GAS COCK
- P — PRESSURE-RELIEF VALVE
- M — TWO-WAY CONTROL VALVE
- M — THREE-WAY CONTROL VALVE
- DIRECTION OF FLOW

GENERAL NOTES

1. RUNOUT SIZES TO DIFFUSERS AND GRILLES ARE THE SAME AS THE DIFFUSER/GRILLE NECK SIZE UNLESS INDICATED OTHERWISE. PROVIDE RECTANGULAR TO ROUND TRANSITIONS WHERE THE BRANCH DUCT IS TALLER THAN THE TRUNK DUCT.

2. PROVIDE RECTANGULAR TO ROUND TRANSITION TO CONNECT FLEXIBLE DUCTWORK TO DIFFUSERS OR GRILLES WITH SQUARE OR RECTANGULAR NECK.

3. WHEN SECURITY BARS AND LIFE SAFETY DAMPERS (FIRE DAMPERS, SMOKE AND FIRE-SMOKE DAMPERS) ARE INSTALLED IN THE SAME WALL PROVIDE THE SECURITY BARS AS AN ACCESSORY/OPTION TO BE INCLUDED WITH THE LIFE SAFETY DAMPER. THE LIFE SAFETY DAMPER MANUFACTURER SHALL PROVIDE A COMPLETE ASSEMBLY THAT INCLUDES THE SECURITY BARS WITH THE LIFE SAFETY DAMPER, FACTORY INSTALLED AND UL LISTED. FIELD CONSTRUCTED ASSEMBLIES OF LIFE SAFETY DAMPERS WITH SECURITY BARS INSTALLED IN THE SAME WALL WILL BE REJECTED.

CONTROL SYMBOL LEGEND

- CIRCULATOR OR PUMP
- MOTORIZED 2-WAY VALVE
- MOTORIZED 3-WAY VALVE
- VFD — VARIABLE FREQUENCY DRIVE
- DDC — DIRECT DIGITAL CONTROLLER
- T — THERMOSTAT
- FZ — FREEZESTAT
- C — CONTACTOR
- R — RELAY
- S — SPACE TEMPERATURE SENSOR
- T — LINE VOLTAGE THERMOSTAT
- HAND-OFF-AUTOMATIC SWITCH
- SD — DUCT-MOUNTED SMOKE DETECTOR
- TRANSFORMER
- FUSE

- NORMALLY OPEN CONTACT
- NORMALLY CLOSED CONTACT
- WIRING OR DEVICE PROVIDED UNDER DIVISION 23
- WIRING OR DEVICE NOT PROVIDED UNDER DIVISION 23
- WIRING CONNECTION BY DIVISION 23
- WIRING CONNECTION BY OTHERS
- NUMBER OF CONDUCTORS INDICATED BY SLASH MARKS
- MOTORIZED PARALLEL BLADE DAMPER
- MOTORIZED OPPOSED BLADE DAMPER
- MOTORIZED BUTTERFLY BLADE DAMPER
- SUPPLY, RETURN, OR EXHAUST FAN
- AIRFLOW DIRECTION
- AI / TS — CONTROL POINT INDICATOR: INPUT OR OUTPUT (ANALOG INPUT); DEVICE TYPE (AIR TEMPERATURE SENSOR)
- AI / TS — CONTROL POINT INDICATOR: INPUT OR OUTPUT (ANALOG INPUT); DEVICE TYPE (AIR TEMPERATURE SENSOR WITH AVERAGING ELEMENT)
- AI / TS — CONTROL POINT INDICATOR: INPUT OR OUTPUT (ANALOG INPUT); DEVICE TYPE (WATER TEMPERATURE SENSOR WITH BULB TYPE ELEMENT IN PIPING WELL)
- AI / CSR — CONTROL POINT INDICATOR: INPUT OR OUTPUT (ANALOG INPUT); DEVICE TYPE (CURRENT SENSING RELAY)

GENERAL NOTES

A. THE CONTRACT DOCUMENTS ARE COMPLEMENTARY AND WHAT IS REQUIRED BY ONE SHALL BE AS BINDING AS IF REQUIRED BY ALL. IN THE CASE OF A CONFLICT, DISAGREEMENT, OR AMBIGUITY, PROVIDE THE BETTER QUALITY. IN THE CASE OF A CONFLICT, DISAGREEMENT, OR AMBIGUITY, PROVIDE THE GREATER QUANTITY OF WORK.

B. DRAWINGS ARE DIAGRAMMATIC AND INTENDED TO CONVEY SCOPE AND GENERAL ARRANGEMENT ONLY. DO NOT SCALE DRAWINGS. LOCATIONS OF ALL ITEMS INDICATED ON THE DRAWINGS OR CALLED FOR IN THE SPECIFICATIONS THAT ARE NOT DEFINITIVELY FIXED BY DIMENSIONS ARE APPROXIMATE. COORDINATE CONTRACT DOCUMENTS PROJECT REQUIREMENTS, WORK OF OTHERS, AND EQUIPMENT AND MATERIALS PURCHASED WITH FIELD DIMENSIONS, MANUFACTURER'S REQUIREMENTS FOR INSTALLATION, OPERATION, AND MAINTENANCE, CONTRACTOR'S INTENDED MEANS AND METHODS OF INSTALLATION, AND CONTRACTOR'S FABRICATED ITEMS TO ENSURE A PROPER FIT AND INSTALLATION.

C. MAINTAIN MAXIMUM HEADROOM AND SPACE CONDITIONS AT ALL POINTS. WHERE HEADROOM AND SPACE CONDITIONS APPEAR INADEQUATE, NOTIFY THE ARCHITECTS PRIOR TO PROCEEDING WITH INSTALLATION. MAINTAIN A MINIMUM OF 7'-0" CLEARANCE ABOVE FINISHED FLOOR TO UNDERSIDE OF PIPES, DUCTS, CONDUITS, SUSPENDED EQUIPMENT, ETC., THROUGHOUT ACCESS ROUTES IN MECHANICAL ROOMS.

D. FIELD VERIFY AND COORDINATE ALL DUCT AND PIPING DIMENSIONS BEFORE FABRICATION. MAKE MODIFICATIONS IN THE LAYOUT AS NEEDED TO PREVENT CONFLICT WITH WORK OF OTHER TRADES OR FOR PROPER EXECUTION OF THE WORK.

E. INSTALL ALL EQUIPMENT AND APPURTENANCES IN ACCORDANCE WITH MANUFACTURER'S RECOMMENDATIONS, CONTRACT DOCUMENTS, AND APPLICABLE CODES AND REGULATIONS.

F. COORDINATE LOCATIONS AND SIZES OF ALL FLOOR, WALL, AND ROOF OPENINGS WITH ALL OTHER TRADES. COORDINATE ALL PIPING AND EQUIPMENT SUPPORTED FROM STRUCTURE WITH GENERAL CONSTRUCTION WORK.

G. PROVIDE TRAPPED DRAIN PIPING FROM DRAIN PANS OF ALL COOLING COILS, FANS AND OTHER ACTIVE DRAINS EXPOSED TO SYSTEM AIRSTREAM. PROVIDE TRAP AT CONNECTION WITH WATER SEAL DEPTH ONE INCH GREATER THAN UNIT OPERATING PRESSURE. DIRECT DRAINS TO NEAREST FLOOR DRAIN, MOP SINK, OR OTHER LOCATION APPROVED BY THE ARCHITECT.

H. INSTALL PIPING, DUCTWORK, AND CONDUIT CONCEALED IN AREAS HAVING CEILINGS AND/OR FURRED SPACES UNLESS OTHERWISE INDICATED.

I. ALL EQUIPMENT, VALVES, DAMPERS, DAMPER AND VALVE OPERATORS SHALL BE PROVIDED WITH ADEQUATE ACCESS FOR SERVICING, MAINTENANCE, AND REPLACEMENT.

J. SIZE ALL SPLIT-SYSTEM REFRIGERANT PIPING IN ACCORDANCE WITH THE MANUFACTURER'S INSTALLATION INSTRUCTIONS.

K. DUCT DIMENSIONS MAY BE MODIFIED ONLY WITH PRIOR APPROVAL FROM ARCHITECT. DUCT DIMENSIONS ARE IN INCHES AND INSIDE CLEAR.

L. FOR LOCATION OF REGISTERS, GRILLES, AND DIFFUSERS WITHIN CEILING GRID, REFER TO ARCHITECTURAL REFLECTED CEILING PLANS.

M. ELEVATION INDICATED FOR RECTANGULAR DUCT, GRILLE AND LOUVER OPENINGS IS TO THE TOP OF ROUGH OPENING UNLESS OTHERWISE INDICATED. ELEVATION INDICATED FOR ROUND DUCTWORK AND PIPING IS TO CENTERLINE.

N. BRANCH PIPING RUNOUTS TO TERMINAL UNITS SHALL BE 3/4" DIAMETER UNLESS INDICATED OTHERWISE.

O. REFER TO STRUCTURAL DRAWINGS FOR DETAILS AND MAXIMUM SPACING REQUIREMENTS REGARDING HANGER ATTACHMENTS TO STEEL BAR JOISTS.

MOSELEY ARCHITECTS
6210 ARDREY KELL ROAD • THE HUB AT WAVERLY, SUITE 425 • CHARLOTTE, NC 28277
PHONE (704) 540-3755 FAX (704) 540-3754
MOSELEYARCHITECTS.COM

SOUTH CAROLINA — PROFESSIONAL ENGINEER — No. 26273 — 03/08/24 — JUSTIN P. CARLSON

SOUTH CAROLINA — CERTIFICATE OF AUTHORIZATION — MOSELEY ARCHITECTS No. 3983

GEORGETOWN COUNTY DETENTION CENTER

GEORGETOWN COUNTY
2934 BROWNS FERRY RD, GEORGETOWN, SC 29440

PROJECT NO: 611315
DATE: MARCH 8, 2024

REVISIONS	
DATE	DESCRIPTION

LEGENDS, ABBREVIATIONS AND GENERAL NOTES

M0.1

2/26/2024 8:12:26 PM

SPLIT SYSTEM INDOOR UNIT SCHEDULE

TAG	LOCATION	SUPPLY AIR (CFM)	MANUFACTURER	MODEL NUMBER	TOTAL CAPACITY (BTUH)	SENSIBLE CAPACITY (BTUH)	INDOOR EAT (°F)		ELECTRICAL DATA						WEIGHT (LBS)	NOTES
							DB	WB	MCA (A)	MOCP (A)	V	SERVICE PHASE	HZ			
DSS-1	SECURITY ELECTRONICS	420	MITSUBISHI	PKA-A24KA7	22500	16650	80	67	1.0	20	208	1	60		29	1,2,3,4
DSS-2	DATA/AV	420	MITSUBISHI	PKA-A18HA7	17200	12728	80	67	1.0	15	208	1	60		29	1,2,3,4

NOTES (APPLY TO DSS AND CU UNITS):
1. CAPACITY BASED ON INDOOR AND OUTDOOR UNITS OPERATING TOGETHER WITH AN OUTSIDE AMBIENT AIR TEMPERATURE OF 95°F SUMMER, 47°F WINTER. ENTERING AIR TEMP COOLING: 80/67, ENTERING AIR TEMP WINTER: 70°F SET THERMOSTAT TO 75F COOLING AND 70F HEATING.
2. UNIT TO HAVE R-410A, REFRIGERANT PIPING BETWEEN THE INDOOR AND OUTDOOR UNIT SHALL BE SIZED BY AC-UNIT MANUFACTURER. ALL VALVES AND FITTINGS REQUIRED TO COMPLY WITH AC-UNIT MANUFACTURERS INSTALLATION INSTRUCTIONS SHALL BE PROVIDED. INSTALL IN ACCORDANCE WITH MANUFACTURERS RECOMMENDATIONS FOR "LONG LINE" APPLICATION IF NECESSARY. INDOOR UNIT POWERED BY OUTDOOR UNIT VIA CONNECTING CABLE.
3. INCLUDE THE FOLLOWING OPTIONS: LOW AMBIENT CONTROLLER, CRANKCASE HEATER, WINTER START KIT, ISOLATION RELAY, HIGH AND LOW PRESSURE SWITCHES, DISCONNECT SWITCHES PROVIDED BY DIV 26.
4. HIGH WALL REMOTE THERMOSTAT.

SPLIT SYSTEM OUTDOOR UNIT SCHEDULE

TAG	MANUFACTURER	MODEL NUMBER	LOCATION	AMBIENT AIR TEMPERATURE (°F)	ELECTRICAL DATA					REFRIGERANT	WEIGHT (LBS)
					MCA (A)	MOCP (A)	V	SERVICE PH	HZ		
CU-1	MITSUBISHI	PUZ-A24NHA7	ROOF	95.0	18	25	208	1	60	R-410A	165
CU-2	MITSUBISHI	PUZ-A18NKA7	ROOF	95.0	13	0	208	1	60	R-410A	99

FAN SCHEDULE

TAG	MANUFACTURER	MODEL NUMBER	SERVING	TYPE	AIRFLOW (CFM)	ESP (IN WC)	FAN WHEEL (RPM)	DRIVE TYPE	SONES	CONTROL METHOD	MOTOR (HP)	ELECTRICAL DATA			WEIGHT (LBS)	NOTES
												(V)	(PH)	(HZ)		
EF-1	GREENHECK	G-70-VG	KITCHEN TOILET	ROOF MTD. CENTRIFUGAL	190	0.25	1650	Direct	8.4	BAS	1/4	120	1	60	43	1,2,6
EF-2	GREENHECK	G-103-VG	ADMIN TOILETS	ROOF MTD. CENTRIFUGAL	1230	0.38	1750	Direct	8.4	BAS	1/4	120	1	60	43	1,2
EF-3	GREENHECK	G-80-VG	PROPERTY STORAGE	ROOF MTD. CENTRIFUGAL	300	0.25	1750	Direct	8.4	BAS	1/4	120	1	60	43	1,2,6
EF-5	GREENHECK	G-99-VG	DORM TOILETS	ROOF MTD. CENTRIFUGAL	800	0.38	1550	Direct	8.4	BAS	1/4	120	1	60	43	1,2,6
EF-6	GREENHECK	SP-A110	TOILET	CEILING	70	0.25	1750	DIRECT	0.8	OCC SENSOR	113 WATTS	277	1	60	15	1,2,6
EF-7	GREENHECK	G-70-VG	NEGATIVE PRESSURE HOLDING	ROOF MTD. CENTRIFUGAL	200	0.25	1750	Direct	8.4	BAS	1/4	120	1	60	43	1,2,6
EF-8	GREENHECK	G-120-VG	STORAGE	ROOF MTD. CENTRIFUGAL	1350	0.25	1265	Direct	10.1	BAS	1/2	120	1	60	43	1,2,6
EF-9	GREENHECK	G-80-VG	ADMIN TOILETS	ROOF MTD. CENTRIFUGAL	300	0.25	1750	Direct	8.4	BAS	1/4	120	1	60	43	1,2
EF-E-1	GREENHECK	G-80-VG	ELECTRICAL	ROOF MTD. CENTRIFUGAL	310	0.25	1650	Direct	8.4	BAS	1/4	120	1	60	43	1,2
EF-E-2	GREENHECK	G-80-VG	ELECTRICAL	ROOF MTD. CENTRIFUGAL	270	0.25	1600	Direct	8.4	BAS	1/4	120	1	60	43	1,2
EF-E-3	GREENHECK	CSP-A390	ELECTRICAL	IN-LINE	370	0.25	1100	DIRECT	2.5	BAS	1/4	120	1	60	34	1,2
EF-E-4	GREENHECK	CSP-A390	ELECTRICAL	IN-LINE	370	0.25	1100	DIRECT	2.5	BAS	1/4	120	1	60	34	1,2
EF-M-1	GREENHECK	G-70-VG	MEDICAL	ROOF MTD. CENTRIFUGAL	195	0.25	1650	Direct	8.4	BAS	1/4	120	1	60	43	1,2,6
EF-MECH-1	GREENHECK	G-95-VG	MECHANICAL	ROOF MTD. CENTRIFUGAL	640	0.25	1750	Direct	8.4	BAS	1/4	120	1	60	43	1,2,6
KEF-1	CAPTIVEAIRE	DU180HFA	KITCHEN HOOD	CENTRIFUGAL ROOF UPBLAST	2100	1.30	1075	DIRECT	11.5	HOOD	1-1/2	480	3	60	200	1,2,6
KEF-2	CAPTIVEAIRE	DU180HFA	KITCHEN HOOD	CENTRIFUGAL ROOF UPBLAST	2400	1.30	1120	DIRECT	12.6	HOOD	1-1/2	480	3	60	200	1,2,6
SEF-A100	GREENHECK	QEI-33	DAYROOM	ROOF MTD. CENTRIFUGAL	23780	1.50	1095	BELT	29	FIRE ALARM	15	460	3	60	2000	3
SEF-B100	GREENHECK	QEI-30	DAYROOM	ROOF MTD. CENTRIFUGAL	21000	1.50	1275	BELT	28	FIRE ALARM	20	460	3	60	1500	3
SEF-B-1	GREENHECK	QEI-22	BOOKING	ROOF MTD. CENTRIFUGAL	11350	1.50	1660	BELT	27	FIRE ALARM	7-1/2	460	3	60	850	3
SEF-C100	GREENHECK	QEI-16	DAYROOM	MIXED FLOW INLINE	6030	1.50	2280	BELT	20	FIRE ALARM	5	480	3	60	600	3
SEF-CR-A	GREENHECK	QEI-15	CONTROL ROOM	ROOF MTD. CENTRIFUGAL	2400	1.50	1950	BELT	21	FIRE ALARM	1-1/2	460	3	60	600	3
SEF-CR-B	GREENHECK	QEI-15	SALLYPORT	ROOF MTD. CENTRIFUGAL	2400	1.50	1950	BELT	21	FIRE ALARM	1-1/2	460	3	60	600	3
SEF-CR-C	GREENHECK	GB-160	CORRIDOR	ROOF MTD. CENTRIFUGAL	2400	1.50	1435	BELT	17.2	FIRE ALARM	1-1/2	480	3	60	100	3
SEF-D100	GREENHECK	QEI-16	DAYROOM	MIXED FLOW INLINE	6030	1.50	2280	BELT	20	FIRE ALARM	5	480	3	60	600	3
SEF-E100	GREENHECK	QEI-36	DORM	ROOF MTD. CENTRIFUGAL	28500	1.50	975	BELT	30	FIRE ALARM	20	460	3	60	2000	3
SEF-F100	GREENHECK	QEI-30	DAYROOM	ROOF MTD. CENTRIFUGAL	21000	1.50	1275	BELT	28	FIRE ALARM	20	460	3	60	1500	3
SEF-G100	GREENHECK	QEI-27	DAYROOM	ROOF MTD. CENTRIFUGAL	14200	1.50	1220	BELT	21	FIRE ALARM	10	460	3	60	1070	3
SEF-H100	GREENHECK	QEI-24	DAYROOM	ROOF MTD. CENTRIFUGAL	12200	1.50	1380	BELT	24	FIRE ALARM	7-1/2	460	3	60	1000	3
SEF-K-1	GREENHECK	QEI-27	KITCHEN	ROOF MTD. CENTRIFUGAL	14750	1.50	1250	BELT	22	FIRE ALARM	10	460	3	60	1070	3
SEF-L-1	GREENHECK	GB-220HP	LAUNDRY	ROOF MTD. CENTRIFUGAL	4560	1.50	1075	BELT	18.1	FIRE ALARM	3	480	3	60	200	3
SEF-M-1	GREENHECK	QEI-16	MEDICAL	ROOF MTD. CENTRIFUGAL	5650	1.50	2175	BELT	19	FIRE ALARM	5	460	3	60	600	3
SEF-PS-1	GREENHECK	QEI-22	PROPERTY STORAGE	ROOF MTD. CENTRIFUGAL	11350	1.50	1660	BELT	27	FIRE ALARM	7-1/2	460	3	60	850	3
SSF-A100	GREENHECK	AX-90-275	DAYROOM	LOUVERED ROOF SUPPLY	17600	1.20	1170	BELT	32	FIRE ALARM	7-1/2	460	3	60	1000	3
SSF-B100	GREENHECK	AX-90-275	DAYROOM	LOUVERED ROOF SUPPLY	17600	1.20	1170	BELT	32	FIRE ALARM	7-1/2	460	3	60	1000	3
SSF-B-1	GREENHECK	AX-72-190	BOOKING	LOUVERED ROOF SUPPLY	9350	1.20	1770	BELT	26	FIRE ALARM	5	460	3	60	650	3
SSF-C100	GREENHECK	AX-54-190	DAYROOM	LOUVERED ROOF SUPPLY	5030	1.20	1770	BELT	23	FIRE ALARM	3	460	3	60	500	3
SSF-CR-A	GREENHECK	RSFP-90-10	CONTROL ROOM	LOUVERED ROOF SUPPLY	2000	1.20	905	BELT	24	FIRE ALARM	1	480	3	60	350	3
SSF-CR-B	GREENHECK	RSFP-90-10	SALLYPORT	LOUVERED ROOF SUPPLY	2000	1.20	905	BELT	24	FIRE ALARM	1	480	3	60	350	3
SSF-CR-C	GREENHECK	RSFP-150-20	MULTIPURPOSE	LOUVERED ROOF SUPPLY	4270	1.20	825	BELT	19.3	FIRE ALARM	2	480	3	60	450	3
SSF-D100	GREENHECK	AX-54-190	DAYROOM	LOUVERED ROOF SUPPLY	5030	1.20	1770	BELT	23	FIRE ALARM	3	460	3	60	500	3
SSF-E100-1	GREENHECK	AX-72-275	DORM	LOUVERED ROOF SUPPLY	11875	1.20	1770	BELT	33	FIRE ALARM	7-1/2	460	3	60	700	3
SSF-E100-2	GREENHECK	AX-72-275	DORM	LOUVERED ROOF SUPPLY	11875	1.20	1770	BELT	33	FIRE ALARM	7-1/2	460	3	60	700	3
SSF-F100	GREENHECK	AX-90-275	DAYROOM	LOUVERED ROOF SUPPLY	17600	1.20	1170	BELT	32	FIRE ALARM	7-1/2	460	3	60	1000	3
SSF-G100	GREENHECK	AX-72-190	DAYROOM	LOUVERED ROOF SUPPLY	9900	1.20	1770	BELT	31	FIRE ALARM	7-1/2	460	3	60	700	3
SSF-GH-100	GREENHECK	AX-54-190	DAYROOM	LOUVERED ROOF SUPPLY	3050	1.20	1770	BELT	21	FIRE ALARM	1-1/2	460	3	60	500	3
SSF-H100	GREENHECK	AX-72-190	DAYROOM	LOUVERED ROOF SUPPLY	9065	1.20	1770	BELT	31	FIRE ALARM	7-1/2	460	3	60	700	3
SSF-K-1	GREENHECK	AX-80-275	KITCHEN	LOUVERED ROOF SUPPLY	12300	1.20	1770	BELT	42	FIRE ALARM	7-1/2	480	3	60	900	3
SSF-L-1	GREENHECK	AX-54-190	LAUNDRY	LOUVERED ROOF SUPPLY	3800	1.20	1770	BELT	21	FIRE ALARM	1-1/2	460	3	60	400	3
SSF-M-1	GREENHECK	AX-54-275	MEDICAL	LOUVERED ROOF SUPPLY	4710	1.20	1770	BELT	22	FIRE ALARM	3	460	3	60	500	3
SSF-MP-1	GREENHECK	RSFP-100-10	MULTIPURPOSE	LOUVERED ROOF SUPPLY	2300	1.20	1770	BELT	14.4	FIRE ALARM	1	480	3	60	300	3
SSF-PS-1	GREENHECK	AX-72-190	PROPERTY STORAGE	LOUVERED ROOF SUPPLY	9530	1.20	1770	BELT	31	FIRE ALARM	5	460	3	60	650	3

NOTES:
1. FAN MOTOR TO BE VARI-GREEN.
2. PROVIDE FAN WITH FUSED DISCONNECT SWITCH, ROOF CURB (IF ROOF MTD), SPEED CONTROLLER AND VIBRATION ISOLATORS.
3. PROVIDE LEVEL A SECURITY BARS IN DUCTWORK AT EACH ROOF PENETRATION. FAN STARTERS AND DISCONNECTS BY DIVISION 26. ASSOCIATED MOTORIZED DAMPER IS 120V, 2-POSITION, FAIL OPEN WITH END SWITCH. PROVIDE DIFFERENTIAL PRESSURE (AIRFLOW) SWITCH. INCLUDE MINIMUM OF 1.5 TIMES NUMBER OF BELTS REQUIRED, MINIMUM OF 2. EXHAUST FANS MUST BE LISTED IN UL DIRECTORY UNDER "POWER VENTILATIONS FOR SMOKE CONTROLS SYSTEM" WITH MOTORIZED DAMPER. COORDINATE POSITION MONITORING OF MOTORIZED DAMPER WITH DIV 26. DAMPER AND FAN CONTROL BY FIRE ALARM PANEL/SYSTEM.
4. FACTORY DISCONNECT SWITCH, BUILT IN THERMAL OVERLOAD PROTECTION, ROOF CURB, GREASE CUP/COLLECTOR, TEMPERATURE CONTROL INTERLOCK. VARIABLE SPEED FAN, VFD'S IN KITCHEN HOOD CONTROL PACKAGE.
5. FAN CONTROLLED BY TEMPERATURE SENSOR SET TO 90 DEGREES F. PROVIDE FAN WITH DISCONNECT SWITCH, ROOF CURB (IF ROOF MTD), SPEED CONTROLLER AND VIBRATION ISOLATORS.
6. PROVIDE LEVEL A SECURITY BARS IN DUCTWORK AT EACH ROOF PENETRATION.
7. FAN CONTROLLED BY TEMPERATURE SENSOR SET TO 90 DEGREES F, SPEED CONTROL (DIAL ON MOTOR), FACTORY DISCONNECT, WALL HOUSING, AND WALL LOUVER.
8. FAN CONTROLLED BY MANUAL WALL SWITCH. PROVIDE PLACARD ADJACENT TO SWITCH INDICATING EXHAUST FAN CONTROL SWITCH.
9. PROVIDE WITH SOLID STATE SPEED CONTROLLER.
10. PROVIDE WITH FACTORY GRILLE. WHITE FINISH.

GRILLE, REGISTER, & DIFFUSER SCHEDULE

TAG	MANUFACTURER	MODEL NUMBER	NECK SIZE	FACE SIZE	MAX NC LEVEL	NOTES
						-
E1	PRICE	530	6x6	8x8	25	1,2
E2	KEES	SEG-9SP3	16x16	18x18	25	3
E3	KEES	SEG-9SP3	12x12	14x14	25	3
E4	KEES	SEG-9SP3	10x10	12x12	25	3
E5	KEES	SEG-9SP3	8x8	10x10	25	3
E6	KEES	SEG-9SP3	6x6	8x8	25	3
E8	PRICE	PDDR	6x6	24x24	25	1,2
E9	PRICE	PDDR	10x10	24x24	25	1,2
E11	PRICE	PDDR	14x14	24x24	25	1,2
E13	PRICE	PDDR	18x18	24x24	25	1,2
E15	PRICE	PDDR	16x16	24x24	25	1,2
E17	KEES	SEG-9SP3	20x20	24x24	25	3
E18	KEES	SEG-9SP3	24x24	26x26	25	3
E19	PRICE	MSLP	22x22	24x24	25	3
E20	PRICE	530	14x14	16x16	25	1,2
E21	PRICE	530	22x22	24x24	25	1,2
E22	KEES	SEG-9SP3	16x16	18x18	25	3
E23	PRICE	530	18x18	20x20	25	1,2
E26	PRICE	PDDR	18x18	24x24	25	1,2
E27	PRICE	530	12x12	14x14	25	1,2
M2	KEES	SEG-9SP3	10x10	12x12	25	3
M4	PRICE	510	10x10	12x12	25	1,2
M6	PRICE	510	22x22	24x24	25	1,2
M7	PRICE	510	18x18	24x24	25	1,2,5
M9	PRICE	510	16x16	24x24	25	1,2,5
M11	KEES	SEG-9SP3	16x16	18x18	25	3
M12	PRICE	510	16x16	18x18	25	1,2
M14	KEES	SEG-9SP3	12x12	14x14	25	3
R1	PRICE	PDDR	8"	24x24	25	1,2
R2	PRICE	PDDR	12"	24x24	25	1,2
R3	PRICE	PDDR	6"	24x24	25	1,2
R4	PRICE	PDDR	14"	24x24	25	1,2
R7	PRICE	PDDR	12"	24x24	25	1,2
R10	PRICE	10A	22x22	24x24	25	1,2
R12	KEES	SEG-9SP3	18x18	20x20	25	3
R13	KEES	SEG-9SP3	12x12	14x14	25	3
R14	KEES	SEG-9SP3	6x6	8x8	25	3
R15	KEES	SEG-9SP3	8x8	10x10	25	3
R17	PRICE	PDDR	10"	24x24	25	1,2
R21	PRICE	MSLP	22x22	24x24	25	3
S1	PRICE	SPD	6"	24x24	25	1,2
S2	PRICE	SPD	8"	24x24	25	1,2
S3	PRICE	SPD	10"	24x24	25	1,2
S4	PRICE	SPD	12"	24x24	25	1,2
S5	PRICE	SPD	14"	24x24	25	1,2
S8	PRICE	510	6x6	8x8	25	1,2
S9	KEES	SEG-9SP3	22x22	24x24	25	3
S10	KEES	SEG-9SP3	18x18	20x20	25	3
S14	KEES	SEG-9SP3	6x6	8x8	25	3
S15	KEES	SEG-9SP3	8x8	10x10	25	3
S16	KEES	SEG-9SP3	10x10	12x12	25	3
S17	PRICE	SDGE	10x6	12x8	25	6
S18	PRICE	SDGE	14x8	16x10	25	6
S19	PRICE	SDGE	16x10	18x12	25	6
S20	PRICE	SCDA	10"	24x24	25	1,2,4
S23	PRICE	510	22x22	24x24	25	1,2
S30	PRICE	MSD	18x18	24x24	25	1,2
T1	PRICE	530	6x6	8x8	25	1,2

NOTES:
1. PROVIDE WITH BORDER TYPE 3 FOR LAY-IN & BORDER TYPE 1 FOR CEILING/SURFACE MOUNTED. PROVIDE PLASTER FRAME WHEN SURFACE MOUNTED (IF AVAILABLE). COORDINATE WITH ARCHITECTURAL TO DETERMINE WHICH GRILLES/DIFFUSERS WILL BE SURFACE MOUNTED OR LAY-IN.
2. INCLUDE OPPOSED BLADE DAMPER, ACCESSIBLE THROUGH GRILLE WHERE AVAILABLE. DAMPER MAY BE OMITTED ON SMOKE EXHAUST SYSTEMS WHERE DRAWINGS INDICATE A SMOKE CONTROL MANUAL BALANCING DAMPER IS TO BE INSTALLED IN RUNOUT SERVING GRILLE.
3. INCLUDE FACE OPERATED DAMPER, STEEL CONSTRUCTION WITH MOUNTING ANGLE FRAME. DAMPER MAY BE OMITTED ON SMOKE EXHAUST SYSTEMS WHERE DRAWINGS INDICATE A SMOKE CONTROL MANUAL BALANCING DAMPER IS TO BE INSTALLED IN RUNOUT SERVING GRILLE.
4. VERTICAL THROW PATTERN.
5. PROVIDE AS PANEL MOUNTED.
6. INCLUDE AIR EXTRACTOR.

ELECTRIC UNIT HEATER SCHEDULE

TAG	MFR	MODEL NUMBER	LOCATION	TYPE	HEATING CAPACITY (KW)	AIRFLOW (CFM)	ELECTRICAL DATA			WEIGHT (LBS)	NOTES
							(V)	(PH)	(HZ)		
EUH-1	QMARK	MUH-03-21	MECHANICAL	CEILING	2.2	350	208	1	60	27	2
EUH-2	QMARK	MUH-03-21	ELECTRICAL	CEILING	2.2	350	208	1	60	27	2
EUH-3	QMARK	MUH-03-21	ELECTRICAL	CEILING	2.2	350	208	1	60	27	2
EUH-4	MARKEL	F3452T	SALLYPORT	RECESSED WALL	2.0	175	208	1	60	55	1
EUH-5	MARKEL	F3452T	SALLYPORT	RECESSED WALL	2.0	175	208	1	60	55	1
EUH-6	QMARK	MUH-15-4	LAUNDRY	CEILING	15.0	910	480	3	60	55	2
EUH-7	QMARK	MUH-15-4	LAUNDRY	CEILING	15.0	910	480	3	60	55	2
EUH-8	QMARK	MUH-03-21	STORAGE	CEILING	2.2	350	208	1	60	27	2
EUH-A-1	MARKEL	F3452T	ENTRY	RECESSED WALL	2.0	175	208	1	60	55	1

NOTES:
1. WALL MOUNTED RECESSED UNIT HEATER OR CEILING MOUNTED HEATER, BUILT IN THERMOSTAT AND DISCONNECT BY MANUFACTURER, SET THERMOSTAT TO 70 DEGREES F.
2. DISCONNECT BY MANUFACTURER, CEILING HANGING BRACKET, 24V CONTROL TRANSFORMER.

FIRE ALARM / SMOKE CONTROL MATRIX

EVENT ZONE	SMOKE DETECTOR SYSTEM ID TAG(S)	DUCT SMOKE DETECTOR SYSTEM ID TAG(S)	FLOW SWITCH SYSTEM ID TAG(S)	DAMPER		EQUIPMENT	
				FAN DAMPERS OPEN	SMOKE DAMPERS CLOSE	ON	OFF
SMOKE ZONE 1	REFER TO PLANS	DSD-DOAS-A100, DSD-DOAS-B100, DSD-DOAS-C100	FS-1-1	D-SSF-A100, D-SSF-B100, D-SSF-C100, D-SEF-A100, D-SEF-B100, D-SEF-C100	FSD-1	SSF-A100, SSF-B100, SSF-C100, SEF-A100, SEF-B100, SEF-C100	DOAS-A100, DOAS-B100, DOAS-C100
SMOKE ZONE 2	REFER TO PLANS	-	FS-2-1	D-SSF-CR-A, D-SSF-CR-B, D-SEF-CR-A, D-SEF-CR-B, D-SSF-L-1, D-SEF-L-1	FSD-1	SSF-CR-A, SSF-CR-B,SEF-CR-A, SEF-CR-B, SSF-L-1, SEF-L-1	PHP-CR-1, PHP-L-1
SMOKE ZONE 3	REFER TO PLANS	DSD-DOAS-D100, DSD-DOAS-F100, DSD-RTU-E100	FS-3-1	D-SSF-D100, D-SSF-E-100-1, D-SSF-E100-2, D-SSF-F100, D-SEF-D100, D-SEF-E100, D-SEF-F100	-	SSF-D100, SSF-E-100-1, SSF-E100-2, SSF-F100, SEF-D100, SEF-E100, SEF-F100-	DOAS-D100, DOAS-F100, RTU-E100
SMOKE ZONE 4	REFER TO PLANS	DSD-PHP-B-1, DSD-PHP-B-2, DSD-DOAS-B1, DSD-PHP-M-1, DSD-RTU-K-1	FS-4-1	D-SSF-B-1, D-SSF-PS-1, D-SEF-B-1, D-SEF-PS-1, D-SSF-M-1, D-SSF-K1, D-SEF-M-1, D-SEF-K-1	-	SSF-M-1, SSF-K1, SEF-M-1, SEF-K-1, SSF-B-1, SSF-FS-1, SEF-B-1, SEF-PS-1	PHP-B-1, PHP-B-2, DOAS-B1, PHP-M-1, RTU-K-1
SMOKE ZONE 5	REFER TO PLANS	DSD-DOAS-GH-100	FS-5-1	D-SSF-G100, D-SSF-H100, D-SSF-CR-C, D-SSF-GH-100, D-SEF-G100, D-SEF-H100, D-SEF-CR-C, D-SEF-H100		SSF-G100, SSF-H100, SSF-CR-C, SSF-GH-100, SEF-G100, SEF-H100, SEF-CR-C, SEF-H100	DOAS-GH-100, PHP-CR-2

GENERAL NOTES:
A. THIS MATRIX IS ONLY FOR SMOKE CONTROL. REFER TO FIRE ALARM INPUT-OUTPUT MATRIX FOR COMPLETE OPERATION REQUIREMENTS.
B. DIV 28 SHALL PROVIDE EACH SMOKE SYSTEM FAN WITH FIRE ALARM CONTROL MODULE(S) TO ALLOW 'ON' AND 'OFF' CONTROL.
C. DIV 23 SHALL PROVIDE EACH SMOKE SYSTEM FAN WITH PRESSURE DIFFERENTIAL SWITCH. DIV 28 SHALL PROVIDE A MONITOR MODULE FOR THE DIFFERENTIAL PRESSURE SWITCH TO CONFIRM OPERATION. FAILURE SHALL CAUSE SUPERVISE CONDITION FOR DEVICE AND ZONE WHEN IN
SMOKE MANAGEMENT MODE.
D. PROVIDE EACH SMOKE SYSTEM FAN AND SMOKE CONTROL DAMPER WITH POWER DISCONNECTING MEANS (DIV 26), VOLTAGE SENSING RELAY (DIV 26), AND TO CONFIRM POWER AVAILABLE. LOSS OF POWER SHALL CAUSE SUPERVISE CONDITION FOR DEVICE/EQUIPMENT AND SUPERVISE
CONDITION FOR DEVICE AND ZONE AT ANY TIME.
E. DIV 28 SHALL PROVIDE EACH CONTROL DAMPER WITH FIRE ALARM CONTROL MODULE, FAIL TO INDICATED POSITION.
F. DIV 23 SHALL PROVIDE EACH CONTROL DAMPER WITH LIMIT SWITCH. DIV 28 SHALL PROVIDE MONITOR MODULE TO CONFIRM POSITION. FAILURE SHALL CAUSE SUPERVISE CONDITION FOR DEVICE AND ZONE WHEN IN SMOKE MANAGEMENT MODE.
G. DIV 28 SHALL PROVIDE MECH EQUIPMENT IN THE "OFF" COLUMN WITH FIRE ALARM CONTROL MODULE TO SHUT DOWN EQUIPMENT.
H. DIV 26 SHALL PROVIDE MECH EQUIPMENT IN THE "OFF" COLUMN WITH CURRENT SENSING RELAY AT LAST DISCONNECT MEANS, AND FIRE ALARM MONITOR MODULE TO CONFIRM CURRENT IS NOT FLOWING TO EQUIPMENT. PRESENCE OF CURRENT SHALL CAUSE TROUBLE CONDITION FOR
EQUIPMENT AND ZONE DURING SMOKE CONTROL MODE.
I. FIREFIGHTERS MANUAL OVERRIDE PANEL SHALL CAUSE SMOKE CONTROL SYSTEM OPERATION AS INDICATED FOR A SMOKE DETECTOR IN THE AFFECTED ZONE, BUT SHALL NOT CAUSE ALARM CONDITION TO OCCUR (SUPERVISORY CONDITION SHALL OCCUR IN MANUAL OR OFF MODES).
J. MEASURE AND RECORD THE PRESSURE DIFFERENCE ACROSS EACH DOOR THAT SEPARATES THE SMOKE ZONE FROM ADJACENT ZONES. ADJUST SMOKE CONTROL FANS AS NECESSARY TO ACHIEVE THE FOLLOWING PRESSURE DIFFERENTIAL ACROSS THE BOUNDARIES: MIN PRESSURE
DIFFERENTIAL: +0.05 IN. W.C. MAX PRESSURE DIFFERENTIAL: +0.08 IN. W.C.
K. DURING SMOKE CONTROL MODE, SMOKE FANS SHALL BE DELAYED 15 SECONDS SO THAT SMOKE CONTROL DAMPERS ARE SUFFICIENTLY OPEN TO PREVENT DEADHEADING OF FANS, TEST THIS OPERATION AND ADJUST DELAY AS REQUIRED.
L. MOTORIZED SMOKE CONTROL FAN DAMPERS ARE 120V, 2-POSITION.

MOSELEY ARCHITECTS
6210 ARDREY KELL ROAD • THE HUB AT WAVERLY, SUITE 425 • CHARLOTTE, NC 28277
PHONE (704) 540-3755 FAX (704) 540-3754
MOSELEYARCHITECTS.COM

NORTH CAROLINA REGISTERED PROFESSIONAL ENGINEER No. 26273 03/08/24 JUSTIN P. CARLSON

NORTH CAROLINA MOSELEY ARCHITECTS No. 3983 CERTIFICATE OF AUTHORIZATION

GEORGETOWN COUNTY DETENTION CENTER

GEORGETOWN COUNTY
2934 BROWNS FERRY RD, GEORGETOWN, SC 29440

PROJECT NO: 611315
DATE: MARCH 8, 2024

REVISIONS

DATE	DESCRIPTION

SCHEDULES

M0.2

2/26/2024 8:12:29 PM

DEDICATED OUTSIDE AIR UNIT WITH ENTHALPY WHEEL SCHEDULE (ELECTRIC HEAT)

TAG	MFR	MODEL NUMBER	SERVING	LOCATION	SUPPLY FAN: DESIGN AIRFLOW (CFM)	SUPPLY FAN: ESP (IN WC)	SUPPLY FAN: WHEEL TYPE	SUPPLY FAN: FAN SPEED (RPM)	SUPPLY FAN: MOTOR SIZE (HP)	OUTSIDE AIR DESIGN AIRFLOW (CFM)	UNIT PRESSURIZATION DIFFERENTIAL (CFM)	EXHAUST FAN: DESIGN AIRFLOW (CFM)	EXHAUST FAN: ESP (IN WC)	EXHAUST FAN: WHEEL TYPE	EXHAUST FAN: FAN SPEED (RPM)	EXHAUST FAN: MOTOR SIZE (HP)	ENTHALPY WHEEL: OUTDOOR AIR: DESIGN AIRFLOW (CFM)	OUTDOOR AIR: SUMMER: EAT (°F DB)	OUTDOOR AIR: SUMMER: EAT (°F WB)	OUTDOOR AIR: SUMMER: LAT (°F DB)	OUTDOOR AIR: SUMMER: LAT (°F WB)	OUTDOOR AIR: WINTER: EAT (°F DB)	OUTDOOR AIR: WINTER: EAT (°F WB)	OUTDOOR AIR: WINTER: LAT (°F DB)	OUTDOOR AIR: WINTER: LAT (°F WB)	ENTHALPY WHEEL: EXHAUST AIR: DESIGN AIRFLOW (CFM)	EXHAUST AIR: SUMMER: EAT (°F DB)	EXHAUST AIR: SUMMER: EAT (°F WB)	EXHAUST AIR: SUMMER: LAT (°F DB)	EXHAUST AIR: SUMMER: LAT (°F WB)	EXHAUST AIR: WINTER: EAT (°F DB)	EXHAUST AIR: WINTER: EAT (°F WB)	EXHAUST AIR: WINTER: LAT (°F DB)	EXHAUST AIR: WINTER: LAT (°F WB)	COOLING COIL: TOTAL CAPACITY (BTUH)	COOLING COIL: SENSIBLE CAPACITY (BTUH)	COOLING COIL: EAT (°F DB)	COOLING COIL: EAT (°F WB)	COOLING COIL: LAT (°F DB)	COOLING COIL: LAT (°F WB)	ELECTRIC HEATING COIL: CAPACITY (KW)	ELECTRIC HEATING COIL: EAT (°F)	ELECTRIC HEATING COIL: LAT (°F)	ELECTRICAL DATA: (V)	ELECTRICAL DATA: (PH)	ELECTRICAL DATA: (HZ)	MCA	MOCP	WEIGHT (LBS)	NOTES
DOAS-A100	TRANE	HORIZON N360	DAYROOM	ROOF	5470	1.50	AF	1620	5.0	5470	530	4940	1.50	AF	1575	5.0	5470	95.0	78.0	81.1	69.1	35.0	30.0	58.7	49.2	4940	75.0	63.0	90.0	73.8	70.0	58.0	43.5	39.7	287000	168000	81.1	69.1	51.1	51.1	40.0	58.7	81.8	480	3	60	130 A	150 A	7900	1
DOAS-B1	TRANE	HORIZON B048	HOLDING AREA	ROOF	1155	1.00	AF	1730	1.0	1155	245	1400	1.00	AF	2040	1.0	1155	95.0	78.0	79.4	67.8	35.0	30.0	62.1	51.6	1400	75.0	63.0	87.8	72.4	70.0	58.0	47.3	42.5	45900	29100	79.4	67.8	55.1	54.4	10.0	62.1	89.5	480	3	60	30 A	35 A	2100	1
DOAS-B100	TRANE	HORIZON K300	DAYROOM	ROOF	5090	1.50	AF	1655	5.0	5090	510	4580	1.50	AF	1585	5.0	5090	95.0	78.0	81.5	70.6	35.0	30.0	58.0	47.4	4580	75.0	63.0	89.7	72.4	70.0	58.0	43.9	41.7	250100	135900	81.5	70.6	55.1	54.4	48.0	58.0	87.8	480	3	60	131 A	150 A	4900	1
DOAS-C100	TRANE	HORIZON B060	DAYROOM	ROOF	1460	1.50	AF	1960	1.0	1460	140	1320	1.00	AF	2030	1.0	1460	95.0	78.0	80.8	69.0	35.0	30.0	59.3	49.5	1320	75.0	63.0	89.6	73.5	70.0	58.0	44.1	40.3	57300	35600	80.8	69.0	57.9	56.1	15.0	59.3	91.8	480	3	60	38 A	40 A	2100	1
DOAS-D100	TRANE	HORIZON B060	DAYROOM	ROOF	1460	1.50	AF	1960	1.0	1460	140	1320	1.00	AF	2030	1.0	1460	95.0	78.0	80.8	69.0	35.0	30.0	59.3	49.5	1320	75.0	63.0	89.6	73.5	70.0	58.0	44.1	40.3	57300	35600	80.8	69.0	57.9	56.1	15.0	59.3	91.8	480	3	60	38 A	40 A	2100	1
DOAS-F100	TRANE	HORIZON K300	DAYROOM	ROOF	5090	1.50	AF	1655	5.0	5090	510	4580	1.50	AF	1585	5.0	5090	95.0	78.0	81.5	70.6	35.0	30.0	58.0	47.4	4580	75.0	63.0	89.7	72.4	70.0	58.0	43.9	41.7	250100	135900	81.5	70.6	55.1	54.4	48.0	58.0	87.8	480	3	60	131 A	150 A	4900	1
DOAS-GH-100	TRANE	HORIZON N420	DAYROOM	ROOF	6700	1.50	BC	1745	5.0	6700	670	6030	1.00	BC	1655	5.0	6700	95.0	78.0	81.3	69.7	35.0	30.0	58.5	48.5	6030	75.0	63.0	89.9	73.2	70.0	58.0	43.6	40.5	350000	199000	81.3	69.7	52.3	52.0	60.0	58.5	86.8	480	3	60	142 A	150 A	8300	1

NOTES:
1. ECONOMIZER, SINGLE POINT POWER CONNECTION WITH UNIT MOUNTED DISCONNECT BY FACTORY (THROUGH THE BASE ELECTRICAL). UNIT TO BE DX COOLING/HEATING (HEAT PUMP) WITH SCR SUPPLEMENTAL ELECTRIC HEAT , ENERGY RECOVERY WHEEL, HOT GAS REHEAT / DEHUMIDIFICATION, BACNET INTERFACE.

ROOFTOP UNIT SCHEDULE (WITH ECONOMIZER)

TAG	MANUFACTURER	MODEL NUMBER	LOCATION	SUPPLY FAN: DESIGN AIRFLOW (CFM)	SUPPLY FAN: ESP (IN WC)	SUPPLY FAN: HP	OUTSIDE AIRFLOW (CFM)	EXHAUST/RELIEF FAN: DESIGN AIRFLOW (CFM)	EXHAUST/RELIEF FAN: ESP (IN WC)	DX COOLING COIL: TOTAL CAPACITY (BTUH)	DX COOLING COIL: SENSIBLE CAPACITY (BTUH)	DX COOLING COIL: EAT: DB (°F)	DX COOLING COIL: EAT: WB (°F)	DX COOLING COIL: LAT: DB (°F)	DX COOLING COIL: LAT: WB (°F)	HEATING COIL: SENSIBLE CAPACITY (BTUH OUTPUT)	HEATING COIL: EAT (°F)	HEATING COIL: LAT (°F)	ELECTRICAL DATA: MCA (A)	ELECTRICAL DATA: MOCP (A)	ELECTRICAL DATA: SERVICE: (V)	ELECTRICAL DATA: SERVICE: (PH)	ELECTRICAL DATA: SERVICE: (HZ)	WEIGHT (LBS)	NOTES
RTU-A	TRANE	TED360	ADMINISTRATION	10,500	2.00	10	1,945	9,450	0.75	353,000	264,000	80.0	67.0	55.9	55.8	207,000	40.0	59.9	88.0	100	460	3	60	4,700	2
RTU-E100	TRANE	WHJ-180	DORM	4,800	1.00	3	860	4,300	0.75	174,000	117,000	80.0	67.0	57.9	55.3	172,000	70.0	104.9	96.0	100	480	3	60	2,500	1
RTU-K-1	TRANE	WHJ-240	KITCHEN	6,400	1.50	6	1,410	5,800	0.80	247,000	180,000	80.0	67.0	58.0	56.0	224,000	70.0	102.4	108.0	110	480	3	60	2,500	1

NOTES
1. ECONOMIZER, ROOF CURB, UNIT MOUNTED DISCONNECT BY FACTORY, PACKAGED HEAT PUMP WITH 36 KW SUPPLEMENTAL ELECTRIC HEAT, HIGH STATIC SUPPLY FAN DRIVE. THROUGH THE BASE ELECTRICAL. PROVIDE LEVEL A SECURITY BARS IN DUCTWORK AT EACH ROOF PENETRATION. BACNET INTERFACE. HOT GAS REHEAT. POWERED EXHAUST.
2. OUTSIDE AIRFLOW MONITOR, BUILDING PRESSURE CONTROL, ECONOMIZER, ROOF CURB. UNIT MOUNTED DISCONNECT BY FACTORY. ELECTRIC PREHEAT COIL (54 KW). BACNET INTERFACE. VAV SYSTEM CONTROL.

PACKAGED HEAT PUMP UNIT SCHEDULE

MODEL	MANUFACTURER	MODEL NUMBER	SERVING	SUPPLY FAN: DESIGN AIRFLOW (CFM)	SUPPLY FAN: ESP (IN WC)	SUPPLY FAN: HP	OUTSIDE AIRFLOW (CFM)	DX COOLING COIL: TOTAL CAPACITY (BTUH)	DX COOLING COIL: SENSIBLE CAPACITY (BTUH)	DX COOLING COIL: EAT: DB(°F)	DX COOLING COIL: EAT: WB(°F)	DX COOLING COIL: LAT: DB(°F)	DX COOLING COIL: LAT: WB(°F)	HEATING COIL: SENSIBLE CAPACITY (BTUH, OUTPUT)	HEATING COIL: EAT (°F)	HEATING COIL: LAT (°F)	ELECTRICAL DATA: MCA (A)	ELECTRICAL DATA: MOCP (A)	ELECTRICAL DATA: SERVICE: (V)	ELECTRICAL DATA: SERVICE: (PH)	ELECTRICAL DATA: SERVICE: (HZ)	WEIGHT (LBS)	NOTES
PHP-B-1	TRANE	WHC-102	BOOKING	2,800	1.00	2.75	595	100,300	72,300	80.0	67.0	54.7	54.6	89,900	70.0	99.3	49.0	50	460	3	60	1,300	1,2,3,4,5,7,8,9,10,11
PHP-B-2	TRANE	4WCC4060A	BOOKING	1,750	0.90	1.0	325	58,000	40,000	80.0	67.0	55.0	54.0	54,000	60.0	88.6	68.0	70	208	1	60	600	1,2,3,4,5,7,8,13,14
PHP-CR-1	TRANE	4WCC4042A	CONTROL ROOM	1,225	0.75	0.75	225	40,500	28,000	80.0	67.0	55.0	54.0	37,600	60.0	88.4	45.0	45	208	1	60	550	1,2,3,4,5,7,8,12,14
PHP-CR-2	TRANE	4WCC4042A	CONTROL ROOM	1,225	0.75	0.75	205	40,500	28,000	80.0	67.0	55.0	54.0	37,600	60.0	88.4	45.0	45	208	1	60	550	1,2,3,4,5,7,8,12,14
PHP-L-1	TRANE	4WCC4060A	LAUNDRY	1,750	0.90	1.0	155	58,000	40,600	80.0	67.0	55.0	54.0	54,000	60.0	88.6	68.0	70	208	1	60	600	1,2,3,4,5,7,8,13,14
PHP-M-1	TRANE	WHC-074	MEDICAL	2,100	1.00	2.75	340	76,000	56,600	80.0	67.0	55.7	55.6	74,000	70.0	98.4	47.0	50	460	3	60	1,300	1,2,3,4,5,7,8,9,10,11

1. SCROLL COMPRESSORS, HIGH & LOW PRESSURE SWITCHES. SOLID STATE HEAD PRESSURE CONTROL (FAN SPEED). LOW AMBIENT CONTROL.
2. EVAPORATOR FREEZE STAT & ISOLATION RELAY. CRANKCASE HEATER, START ASSIST RELAY, EXTERNAL SERVICE VALVES, TXV, SHORT CYCLE PROTECTION, REFRIGERANT FILTER DRYER.
3. SINGLE POINT AHU POWER CONNECTION, TOTALLY ENCLOSED BALL BEARING OUTDOOR FAN MOTOR.
4. PROVIDE 7 DAY PROGRAMMABLE CONTROLS PROTOCOL COMPATIBLE THERMOSTAT WITH EPROM MEMORY IN NON-SECURE AREAS. IN SECURE AREAS TEMPERATURE AND HUMIDITY SENSORS ARE TO BE INSTALLED IN RETURN/EXHAUST AIR DUCTWORK.
5. UNIT MOUNTED DISCONNECT BY MANUFACTURER THROUGH THE BASE UTILITIES CURB EXTENSION AND ROOF CURB. FILTER RACK.
6. ECONOMIZER WITH BAROMETRIC RELIEF.
7. MOTORIZED OUTSIDE AIR DAMPER.
8. PROVIDE LEVEL A SECURITY BARS IN DUCTWORK AT EACH ROOF PENETRATION.
9. HOT GAS REHEAT WITH HUMIDITY SENSOR.
10. ECONOMIZER WITH POWERED EXHAUST RELIEF FAN.
11. 18 KW SUPPLEMENTAL ELECTRIC HEATERS. HIGH STATIC SUPPLY FAN DRIVE.
12. 7.5 KW SUPPLEMENTAL ELECTRIC HEATERS.
13. 11.3 KW SUPPLEMENTAL ELECTRIC HEATERS.
14. ECONOMIZER WITH BAROMETRIC RELIEF.

MAKE-UP UNIT SCHEDULE

TAG	MANUFACTURER	MODEL	SERVING	AIR FLOW (CFM)	FAN SPEED (RPM)	MOTOR (HP)	ESP (IN WC)	DRIVE TYPE	SONES	HEATER: EAT (°F)	HEATER: LAT (°F)	HEATER KW	ELECTRICAL DATA: FLA (A)	ELECTRICAL DATA: SERVICE: V	ELECTRICAL DATA: SERVICE: PH	ELECTRICAL DATA: SERVICE: HZ	CONTROLLED BY	WEIGHT (LBS)	NOTES
MAU-1	CAPTIVEAIRE	A2-E734-20D-MPU	KITCHEN HOOD	7520	1475	3	0.50	BELT	13.7	22	69	55	87.8	460	3	60	HOOD	700	1,2

NOTES:
1. FUSED FACTORY DISCONNECT SWITCH, 2" WASHABLE FILTERS, NATURAL GAS BURNER, CONTROLLED BY HOOD PANEL (FAN STARTER IN HOOD), BACKDRAFT DAMPER.
2. PROVIDE LEVEL A SECURITY BARS IN DUCTWORK AT ROOF PENETRATION.

TERMINAL UNIT SCHEDULE(EH)

TAG	MANUFACTURER	MODEL NUMBER	AIR VALVE: INLET DIAMETER (IN)	AIR VALVE: MAXIMUM AIRFLOW (CFM)	AIR VALVE: MINIMUM AIRFLOW (CFM)	AIR VALVE: APD AT MAX AIR FLOW (IN-WC)	COIL: DESIGN AIRFLOW (CFM)	COIL: CAPACITY (KW)	COIL: EAT (°F)	COIL: LAT (°F)	ELECTRICAL DATA: MOCP (A)	ELECTRICAL DATA: SERVICE: V	ELECTRICAL DATA: SERVICE: PH	ELECTRICAL DATA: SERVICE: HZ	NOTES
TU-1	TRANE	VCEF	6	470	140	0.40	240	3.0	55	94.3	15	480	3	60	1,2,3,4
TU-2	TRANE	VCEF	8	530	160	0.40	300	3.5	55	91.7	15	480	3	60	1,2,3,4
TU-3	TRANE	VCEF	8	525	160	0.40	300	3.5	55	91.7	15	480	3	60	1,2,3,4
TU-4	TRANE	VCEF	6	460	135	0.40	250	2.5	55	86.5	15	480	3	60	1,2,3,4
TU-5	TRANE	VCEF	10	1075	300	0.40	530	5.0	55	84.7	15	480	3	60	1,2,3,4
TU-6	TRANE	VCEF	10	850	270	0.40	425	4.5	55	88.3	15	480	3	60	1,2,3,4
TU-7	TRANE	VCEF	8	665	200	0.40	340	3.5	55	87.4	15	480	3	60	1,2,3,4
TU-8	TRANE	VCEF	8	670	180	0.40	320	3.5	55	89.4	15	480	3	60	1,2,3,4
TU-9	TRANE	VCEF	5	205	100	0.40	140	1.5	55	88.7	15	480	3	60	1,2,3,4
TU-10	TRANE	VCEF	5	200	120	0.40	140	1.5	55	88.7	15	480	3	60	1,2,3,4
TU-11	TRANE	VCEF	5	200	120	0.40	150	1.5	55	86.5	15	480	3	60	1,2,3,4
TU-12A	TRANE	VCEF	14	2150	650	0.40	975	10.0	55	87.3	20	480	3	60	1,2,3,4
TU-12B	TRANE	VCEF	14	2150	650	0.40	975	10.0	55	87.3	20	480	3	60	1,2,3,4
TU-13	TRANE	VCEF	5	200	150	0.40	150	1.5	55	86.5	15	480	3	60	1,2,3,4

NOTES:
1. ACCEPTABLE ALTERNATES ARE LISTED IN SPECIFICATIONS.
2. PRESSURE INDEPENDENT WITH FOIL FACED LINER. INCLUDE DOOR INTERLOCK DISCONNECT, PROPORTIONAL CONTROL HEATING COIL AND CONTROLS TRANSFORMER.
3. MINIMUM CFM INDICATED SHALL BE WITHIN THE MINIMUM RANGE OF THE DDC CONTROLLER.
4. MAX RADIATED SOUND LEVEL AT 2" INLET PRESSURE SHALL BE NC OF 35.

MOSELEY ARCHITECTS
6210 ARDREY KELL ROAD • THE HUB AT WAVERLY, SUITE 425 • CHARLOTTE, NC 28277
PHONE (704) 540-3755 FAX (704) 540-3754
MOSELEYARCHITECTS.COM

SOUTH CAROLINA REGISTERED PROFESSIONAL ENGINEER No. 26273 03/08/24 JUSTIN P. CARLSON

SOUTH CAROLINA MOSELEY ARCHITECTS No. 3983 CERTIFICATE OF AUTHORIZATION

GEORGETOWN COUNTY DETENTION CENTER

GEORGETOWN COUNTY
2934 BROWNS FERRY RD, GEORGETOWN, SC 29440

PROJECT NO: 611315
DATE: MARCH 8, 2024

REVISIONS	
DATE	DESCRIPTION

SCHEDULES

M0.3

2/26/2024 8:12:31 PM

KEYNOTES

APPLIES TO THIS DRAWING
REPRESENTED BY [n]

1. APPROXIMATE LOCATION OF BUILDING PRESSURE SENSOR LOCATED WITHIN CEILING PLENUM FOR RETURN/EXHAUST FAN CONTROL.
2. NOT USED.
3. EXHAUST DUCT RISER UP TO EXHAUST FAN, PROVIDE TRANSITIONS.
4. SA, RA OR EA DUCT UP TO LEVEL ABOVE.
5. RETURN/EXHAUST DUCT RISER UP TO RTU, PROVIDE TRANSITIONS.
6. SUPPLY DUCT RISER UP TO RTU, PROVIDE TRANSITIONS.

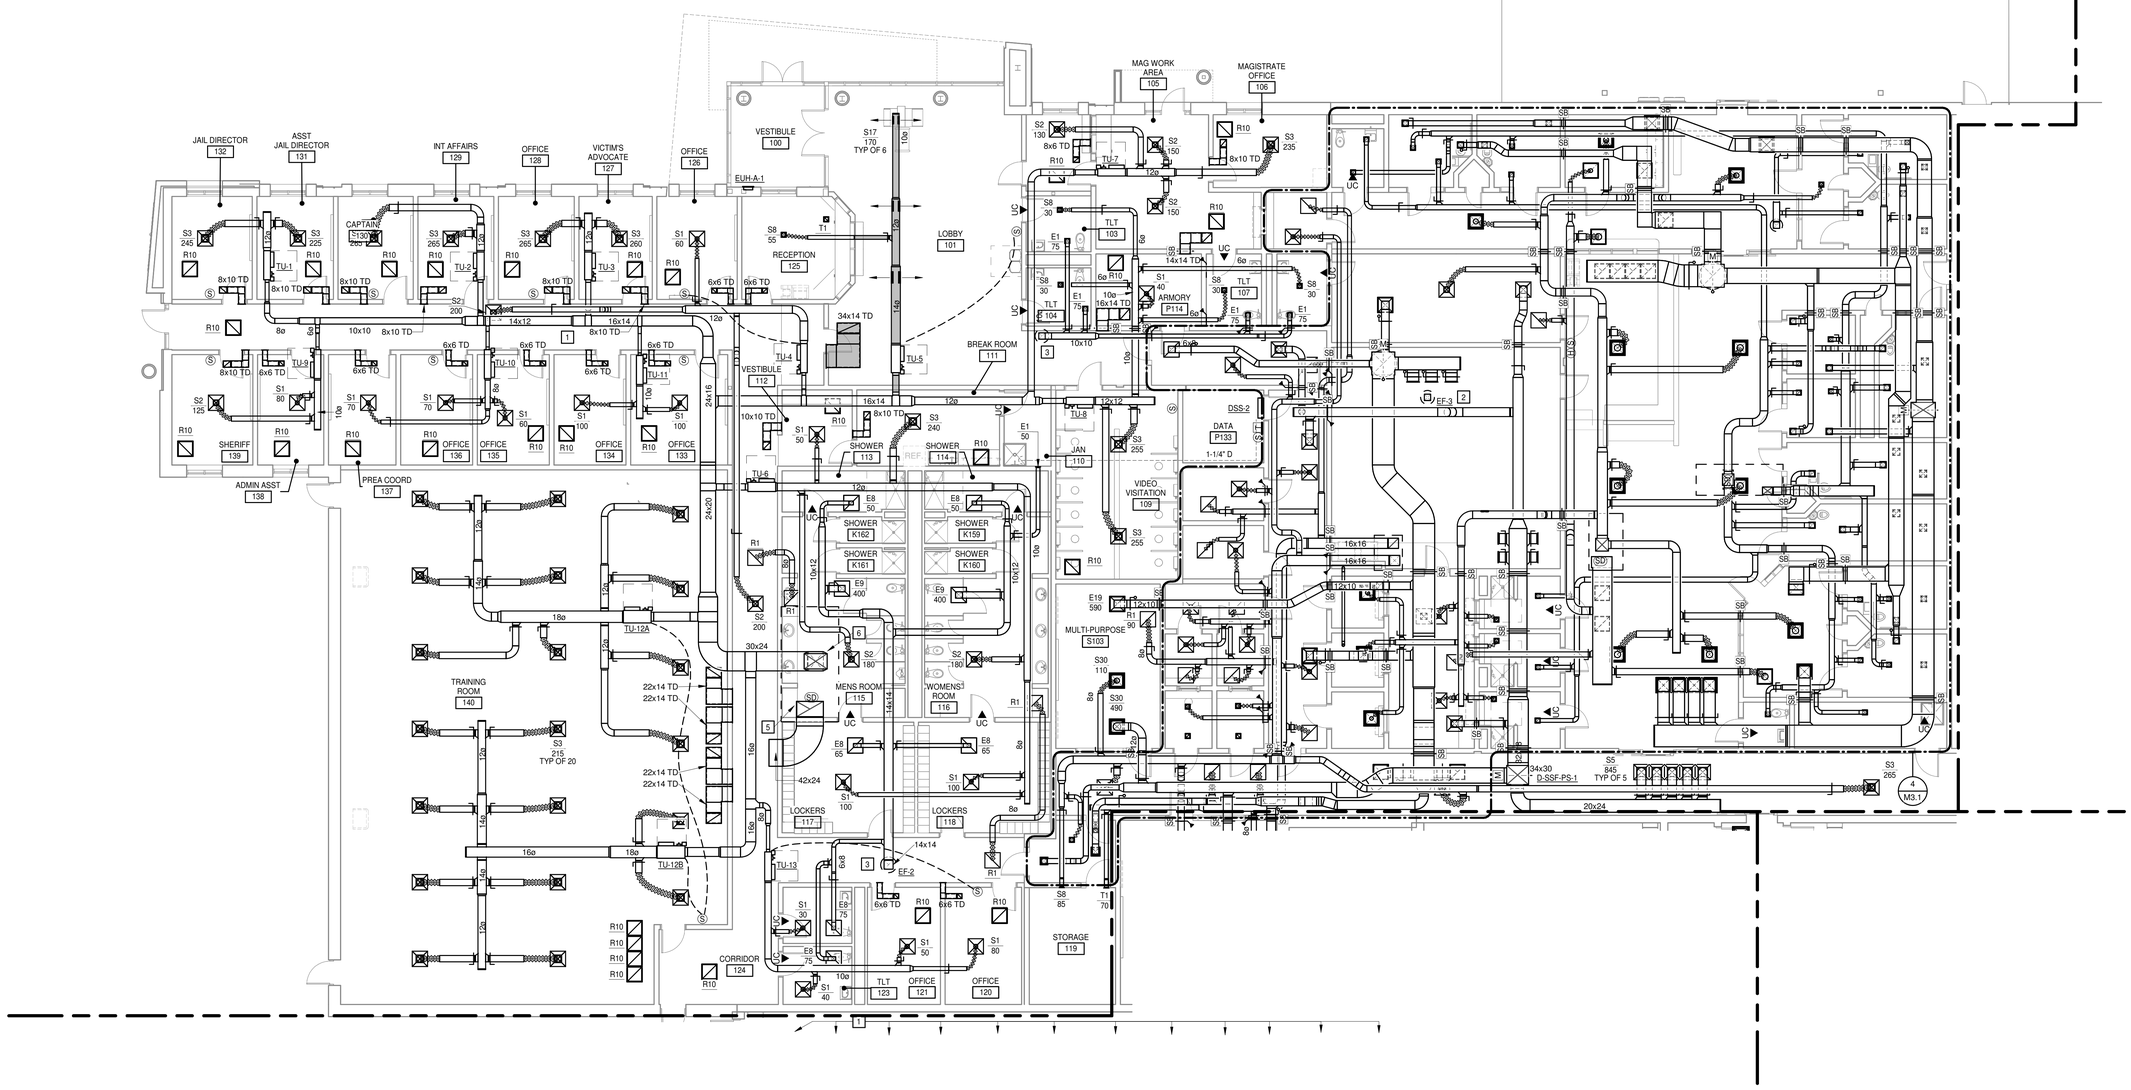

N

FIRST FLOOR PLAN - DUCTWORK - PART A

1/8" = 1'-0"

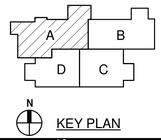

KEY PLAN

MOSELEYARCHITECTS
6210 ARDREY KELL ROAD • THE HUB AT WAVERLY, SUITE 425 • CHARLOTTE, NC 28277
PHONE (704) 540-3755 FAX (704) 540-3754
MOSELEYARCHITECTS.COM

SOUTH CAROLINA PROFESSIONAL ENGINEER No. 26273 03/08/24 JUSTIN P. CARLSON

SOUTH CAROLINA MOSELEY ARCHITECTS No. 3983 CERTIFICATE OF AUTHORIZATION

GEORGETOWN COUNTY DETENTION CENTER

GEORGETOWN COUNTY
2934 BROWNS FERRY RD, GEORGETOWN, SC 29440

PROJECT NO: 611315
DATE: MARCH 8, 2024

REVISIONS	
DATE	DESCRIPTION

FLOOR PLANS - DUCTWORK - PART A

M2.1.1

2/26/2024 8:12:39 PM

KEYNOTES

APPLIES TO THIS DRAWING
REPRESENTED BY n

1. MINIMUM LOUVER FREE AREA IS 1.2 SF (38x16). SEE ARCHITECTURAL PLANS FOR LOUVER SIZE. PROVIDE MOTORIZED DAMPER (120V, 2-POSITION, INCLUDE TRANSFORMERS AS REQUIRED) AND SECTION OF DUCTWORK ON THE BACK SIDE OF LOUVER OR A COMBINATION LOUVER-DAMPER. INTERLOCK WITH ROOM EXHAUST FAN SERVING SPACE.

2. EXTEND EXHAUST DUCT FROM EXHAUST FAN TO BELOW ROOF DECK. PROVIDE WELDED WIRE MESH FOR EXHAUST DUCT IN ACCORDANCE WITH OPEN END DUCT DETAIL.

3. PROVIDE ROOF MOUNTED AIR INTAKE GREENHECK MODEL GRSI-10 WITH ROOF CURB. EXTEND 10X10 DUCT DOWN TO SIDEWALL GRILLE AND PROVIDE MOTORIZED DAMPER (120V, 2-POSITION), INTERLOCK WITH EXHAUST FAN SERVING SPACE.

4. PROVIDE "PANT LEG" TYPE DUCT TRANSITION TO EXTEND EXHAUST DUCT TO DISHWASHER, INCLUDE TRANSITIONS TO CONNECT TO 4"X16" COLLARS ON DISHWASHER. SEE DISHWASHER EXHAUST DETAIL.

5. SUPPLY DUCT & BALANCING DAMPER DOWN TO SUPPLY GRILLE, PROVIDE DUCT TRANSITION.

6. EXHAUST DUCT RISER UP TO EXHAUST FAN, PROVIDE TRANSITIONS.

7. DUCT RISER UP TO SUPPLY FAN ON ROOF, PROVIDE TRANSITIONS. PROVIDE MOTORIZED CONTROL DAMPER INTEGRAL TO UNIT IN FAN ROOF CURB. PROVIDE MANUAL BALANCING DAMPER IN DUCT RISE.

8. DUCT RISER UP TO SUPPLY FAN ON ROOF. PROVIDE TRANSITIONS. PROVIDE MOTORIZED SMOKE CONTROL DAMPER INTEGRAL TO UNIT IN FAN ROOF CURB. INCLUDE 45 DEGREE ENTRY/TAKEOFF FITTING WHERE RISER CONNECTS TO PLENUM IN ACCORDANCE WITH SPECIFICATIONS. PROVIDE MANUAL BALANCING DAMPER IN DUCT RISE.

9. EXHAUST PLENUM ASSOCIATED WITH SMOKE EXHAUST FAN. EXTEND RISER UP TO FAN. PROVIDE TRANSITIONS, INCLUDE 45 DEGREE ENTRY/TAKEOFF FITTING WHERE RISER CONNECTS TO PLENUM IN ACCORDANCE WITH SPECIFICATIONS. PROVIDE MANUAL SMOKE BALANCING DAMPER IN DUCT RISE.

10. DUCT RISER UP TO EXHAUST FAN ON ROOF. PROVIDE TRANSITIONS. PROVIDE MOTORIZED SMOKE CONTROL DAMPER INTEGRAL TO UNIT IN FAN ROOF CURB.

11. SUPPLY DUCT RISER UP TO RTU, PROVIDE TRANSITIONS.

12. RETURN/EXHAUST DUCT RISER UP TO RTU, PROVIDE TRANSITIONS.

13. NOT USED.

14. SA, RA, OR EA UP TO LEVEL ABOVE.

15. SMOKE CONTROL MANUAL BALANCING DAMPER IN RUNOUT TO EXHAUST GRILLE.

16. REFER TO ENLARGED PLAN/SECTION OF TYPICAL STACKED CELL DUCT DETAIL. APPLIES TO EACH STACKED CELL.

17. KITCHEN HOOD & RELATED ACCESSORIES PROVIDED AND INSTALLED BY KITCHEN EQUIPMENT SUPPLIER AND MANUFACTURER. THIS INCLUDES BUT IS NOT NECESSARILY LIMITED TO; FIRE SUPPRESSION SYSTEM, FIRE SUPPRESSION PIPING, PULL STATION, HOOD CONTROLS, MAKEUP UNIT CONTROLS, DUCT TEMPERTURE SENSOR AND ROOM TEMPERATURE SENSOR. PROVIDE EXHAUST DUCT FROM HOOD TO FAN, INCLUDE TRANSITIONS. PROVIDE EXHAUST FAN, MAKEUP AIR UNIT AND MAKEUP AIR DUCT CONNECTION TO HOOD. INSTALL EXHAUST FAN AND MAKEUP AIR UNIT AT LEAST 10 FEET FROM ROOF EDGE, OFFSET DUCTWORK AS NECESSARY. UPON ACTIVATION OF HOOD FIRE SUPPRESSION SYSTEM THE HOOD EXHAUST FAN SHALL OPERATE AND THE MAKEUP AIR UNIT SHALL BE SHUT OFF. PROVIDE INTERLOCKS. PROVIDE FOR SHUT DOWN OF FUEL OR POWER SUPPLY TO COOKING EQUIPMENT (VIA SHUNT TRIP BREAKER OR SOLENOID GAS VALVE, AS APPLICABLE) UPON ACTIVATION OF HOOD FIRE SUPPRESSION SYSTEM. RESET OF FUEL OR POWER SUPPLY SHALL BE MANUAL.

HOOD TO INCLUDE CONTROL PANEL TO CONTROL EXHAUST FANS, MAKEUP AIR UNIT, MAKEUP AIR TEMPERATURE AND INTERLOCKS TO RELATED SYSTEMS. CONTROL PANEL TO INCLUDE STARTERS/VFDS, DISCONNECTS AND PILOT LIGHTS FOR ASSOCIATED FANS.

HOOD HEIGHT ABOVE EQUIPMENT SHALL NOT EXCEED 4 FEET OR BE LESS THAN 33".

18. KITCHEN EXHAUST HOOD, EXTEND EXHAUST DUCT UP TO ROOF MOUNTED EXHAUST FANS. EXTEND SUPPLY DUCTWORK FROM MAKEUP AIR UNIT TO HOOD SUPPLY CONNECTIONS. SUPPLY AND EXHAUST DUCTS SERVING HOOD TO MATCH HOOD CONNECTION SIZES. PROVIDE EACH SUPPLY RUNOUT WITH MANUAL BALANCING DAMPER.

19. KITCHEN HOOD MAKEUP AIR UNIT ON ROOF.

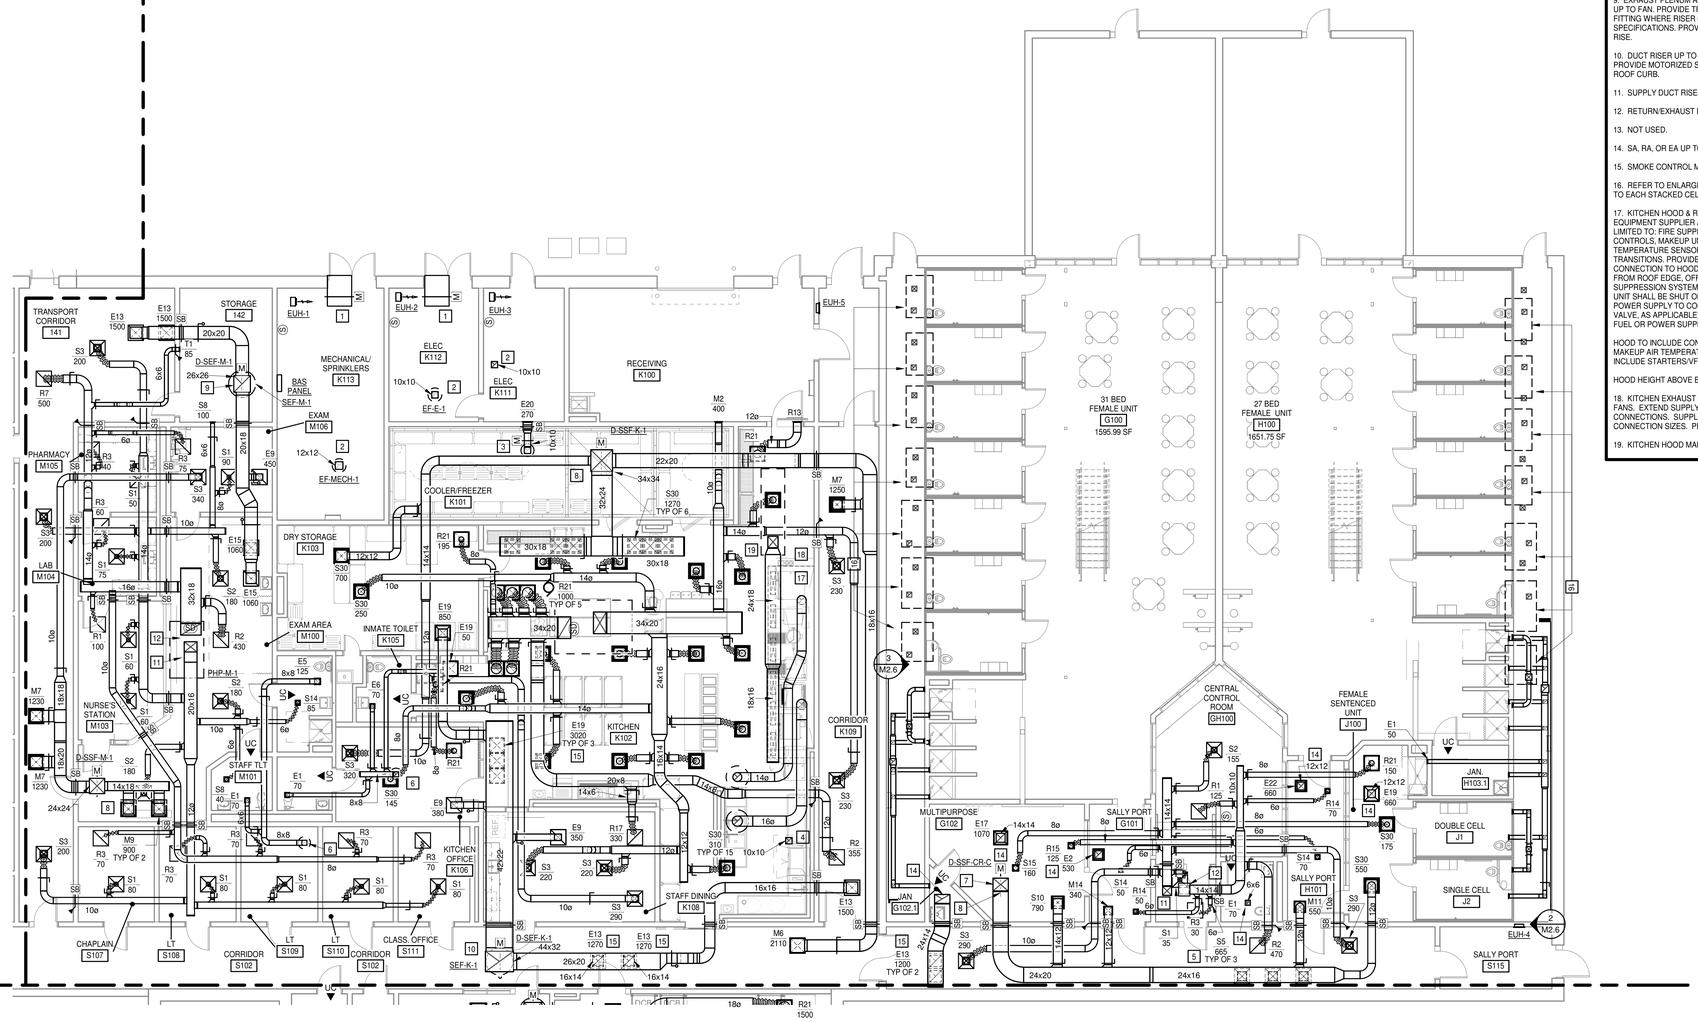

N

FIRST FLOOR PLAN - DUCTWORK - PART B

1/8" = 1'-0"

MOSELEY ARCHITECTS
6210 ARDREY KELL ROAD • THE HUB AT WAVERLY, SUITE 425 • CHARLOTTE, NC 28277
PHONE (704) 540-3755 FAX (704) 540-3754
MOSELEYARCHITECTS.COM

SOUTH CAROLINA REGISTERED PROFESSIONAL ENGINEER No. 26273 JUSTIN P. CARLSON 03/08/24

SOUTH CAROLINA MOSELEY ARCHITECTS No. 3983 CERTIFICATE OF AUTHORIZATION

GEORGETOWN COUNTY DETENTION CENTER

GEORGETOWN COUNTY
2934 BROWNS FERRY RD, GEORGETOWN, SC 29440

PROJECT NO: 611315
DATE: MARCH 8, 2024

REVISIONS	
DATE	DESCRIPTION

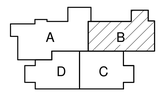

KEY PLAN

FLOOR PLANS - DUCTWORK - PART B

M2.2.1

2/26/2024 8:12:49 PM

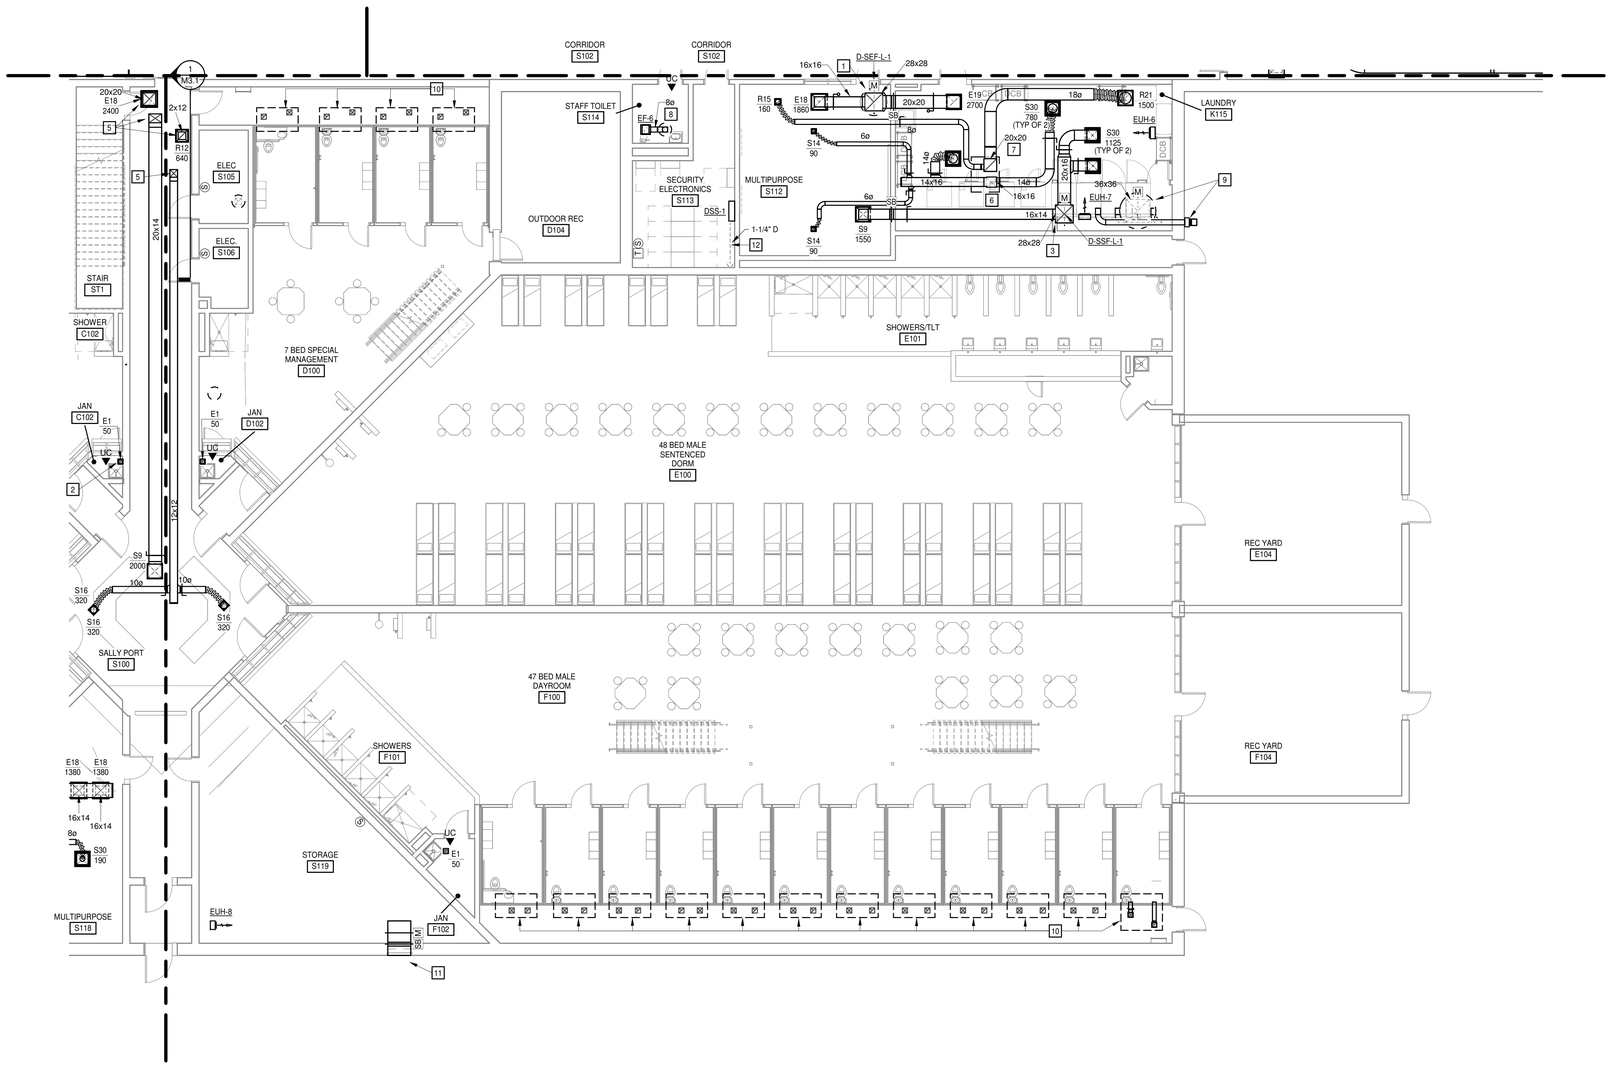

N

FIRST FLOOR PLAN - DUCTWORK - PART C

1/8" = 1'-0"

KEYNOTES

APPLIES TO THIS DRAWING
REPRESENTED BY n

1. DUCT RISER UP TO EXHAUST FAN ON ROOF, PROVIDE TRANSITIONS. PROVIDE MOTORIZED SMOKE CONTROL DAMPER INTEGRAL TO UNIT IN FAN ROOF CURB. PROVIDE SMOKE CONTROL MANUAL BALANCING DAMPER IN DUCT RISE.

2. NOT USED.

3. DUCT RISER UP TO SUPPLY FAN ON ROOF, PROVIDE TRANSITIONS. PROVIDE MOTORIZED CONTROL DAMPER INTEGRAL TO UNIT IN FAN ROOF CURB. PROVIDE MANUAL BALANCING DAMPER IN DUCT RISE.

4. NOT USED.

5. SUPPLY, RETURN OR EXHAUST UP TO LEVEL ABOVE..

6. SUPPLY DUCT RISER UP TO RTU, PROVIDE TRANSITIONS.

7. RETURN/EXHAUST DUCT RISER UP TO RTU, PROVIDE TRANSITIONS.

8. PROVIDE ROOF MOUNTED AIR RELIEF GREENHECK MODEL GRSR-8 WITH ROOF CURB. EXTEND EXHAUST DUCT DOWN TO EXHAUST FAN.

9. PROVIDE 8" CLOTHES DRYER VENT & WALL CAP (INSTALL BOTTOM CAP AT 2'-0" AFF AND TOP CAP AT 5'-0" AFF). VENT CAP FAMCO MODEL DWVP OR EQUIVALENT PER SPECIFICATION.

ROOF MOUNTED AIR INTAKE GREENHECK MODEL GRSI-36 WITH MIN 5.5 SF FREE AREA FOR DRYER MAKEUP AIR. INTERLOCK 2-POSITION MOTORIZED DAMPER WITH DRYER OPERATION. PROVIDE LEVEL A SECURITY BARS IN ROOF OPENING. EXTEND DRYER INTAKE DUCT DOWN TO APPROXIMATELY 60" AFF AND ON THE BACK SIDE OF THE DRYERS, TRANSITION AS NECESSARY TO FIT BETWEEN DRYERS AND WALL.

10. REFER TO ENLARGED PLAN/SECTION OF TYPICAL STACKED CELL DUCT DETAIL. APPLIES TO EACH STACKED CELL.

11. MINIMUM LOUVER FREE AREA IS 2.7 SF (36x24). SEE ARCHITECTURAL PLANS FOR LOUVER SIZE. PROVIDE MOTORIZED DAMPER (120V, 2-POSITION, INCLUDE TRANSFORMERS AS REQUIRED) AND SECTION OF DUCTWORK ON THE BACK SIDE OF LOUVER OR A COMBINATION LOUVER-DAMPER. INTERLOCK WITH ROOM EXHAUST FAN SERVING SPACE.

12. EXTEND REFRIGERANT LIQUID AND SUCTION LINES TO THE ASSOCIATED CONDENSING UNIT ON ROOF. EXTEND CONDENSATE LINE FOR DUCTLESS SPLIT UNIT TO FLOOR DRAIN WITHIN SPACE.

MOSELEY ARCHITECTS
6210 ARDREY KELL ROAD • THE HUB AT WAVERLY, SUITE 425 • CHARLOTTE, NC 28277
PHONE (704) 540-3755 FAX (704) 540-3754
MOSELEYARCHITECTS.COM

SOUTH CAROLINA PROFESSIONAL ENGINEER No. 26273 03/08/24 JUSTIN P. CARLSON

SOUTH CAROLINA MOSELEY ARCHITECTS No. 3983 CERTIFICATE OF AUTHORIZATION

GEORGETOWN COUNTY DETENTION CENTER

GEORGETOWN COUNTY
2934 BROWNS FERRY RD, GEORGETOWN, SC 29440

PROJECT NO: 611315
DATE: MARCH 8, 2024

REVISIONS

DATE	DESCRIPTION

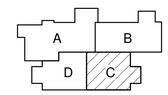

KEY PLAN

FLOOR PLAN - DUCTWORK - PART C

M2.3.1

2/26/2024 8:12:59 PM

KEYNOTES

APPLIES TO THIS DRAWING
REPRESENTED BY n

1. REFER TO ENLARGED PLAN/SECTION OF TYPICAL STACKED CELL DUCT DETAIL. APPLIES TO EACH STACKED CELL.

2. SA, EA, OR RA UP TO LEVEL ABOVE.

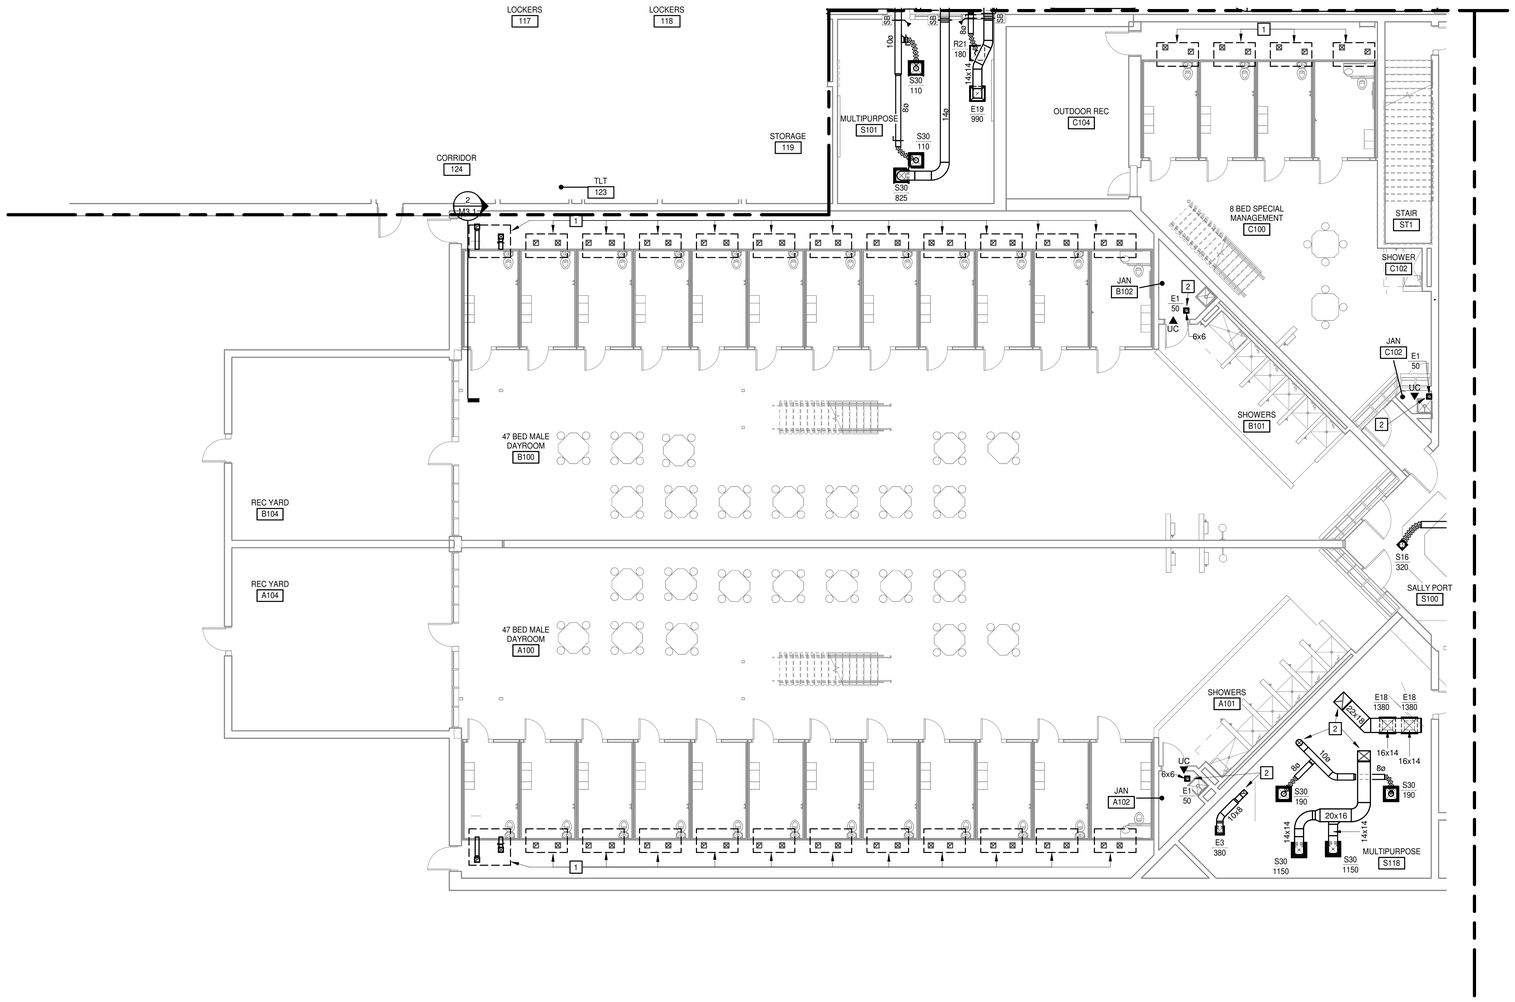

N

FIRST FLOOR PLAN - DUCTWORK - PART D
1/8" = 1'-0"

MOSELEY ARCHITECTS
6210 ARDREY KELL ROAD • THE HUB AT WAVERLY, SUITE 425 • CHARLOTTE, NC 28277
PHONE (704) 540-3755 FAX (704) 540-3754
MOSELEYARCHITECTS.COM

SOUTH CAROLINA PROFESSIONAL ENGINEER
No. 26273
03/08/24
JUSTIN P. CARLSON

SOUTH CAROLINA
MOSELEY ARCHITECTS
No. 3983
CERTIFICATE OF AUTHORIZATION

GEORGETOWN COUNTY DETENTION CENTER

GEORGETOWN COUNTY
2934 BROWNS FERRY RD, GEORGETOWN, SC 29440

PROJECT NO: 611315
DATE: MARCH 8, 2024

REVISIONS	
DATE	DESCRIPTION

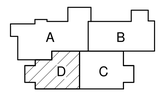

KEY PLAN

FLOOR PLAN - DUCTWORK - PART D

M2.4.1

2/26/2024 8:13:05 PM

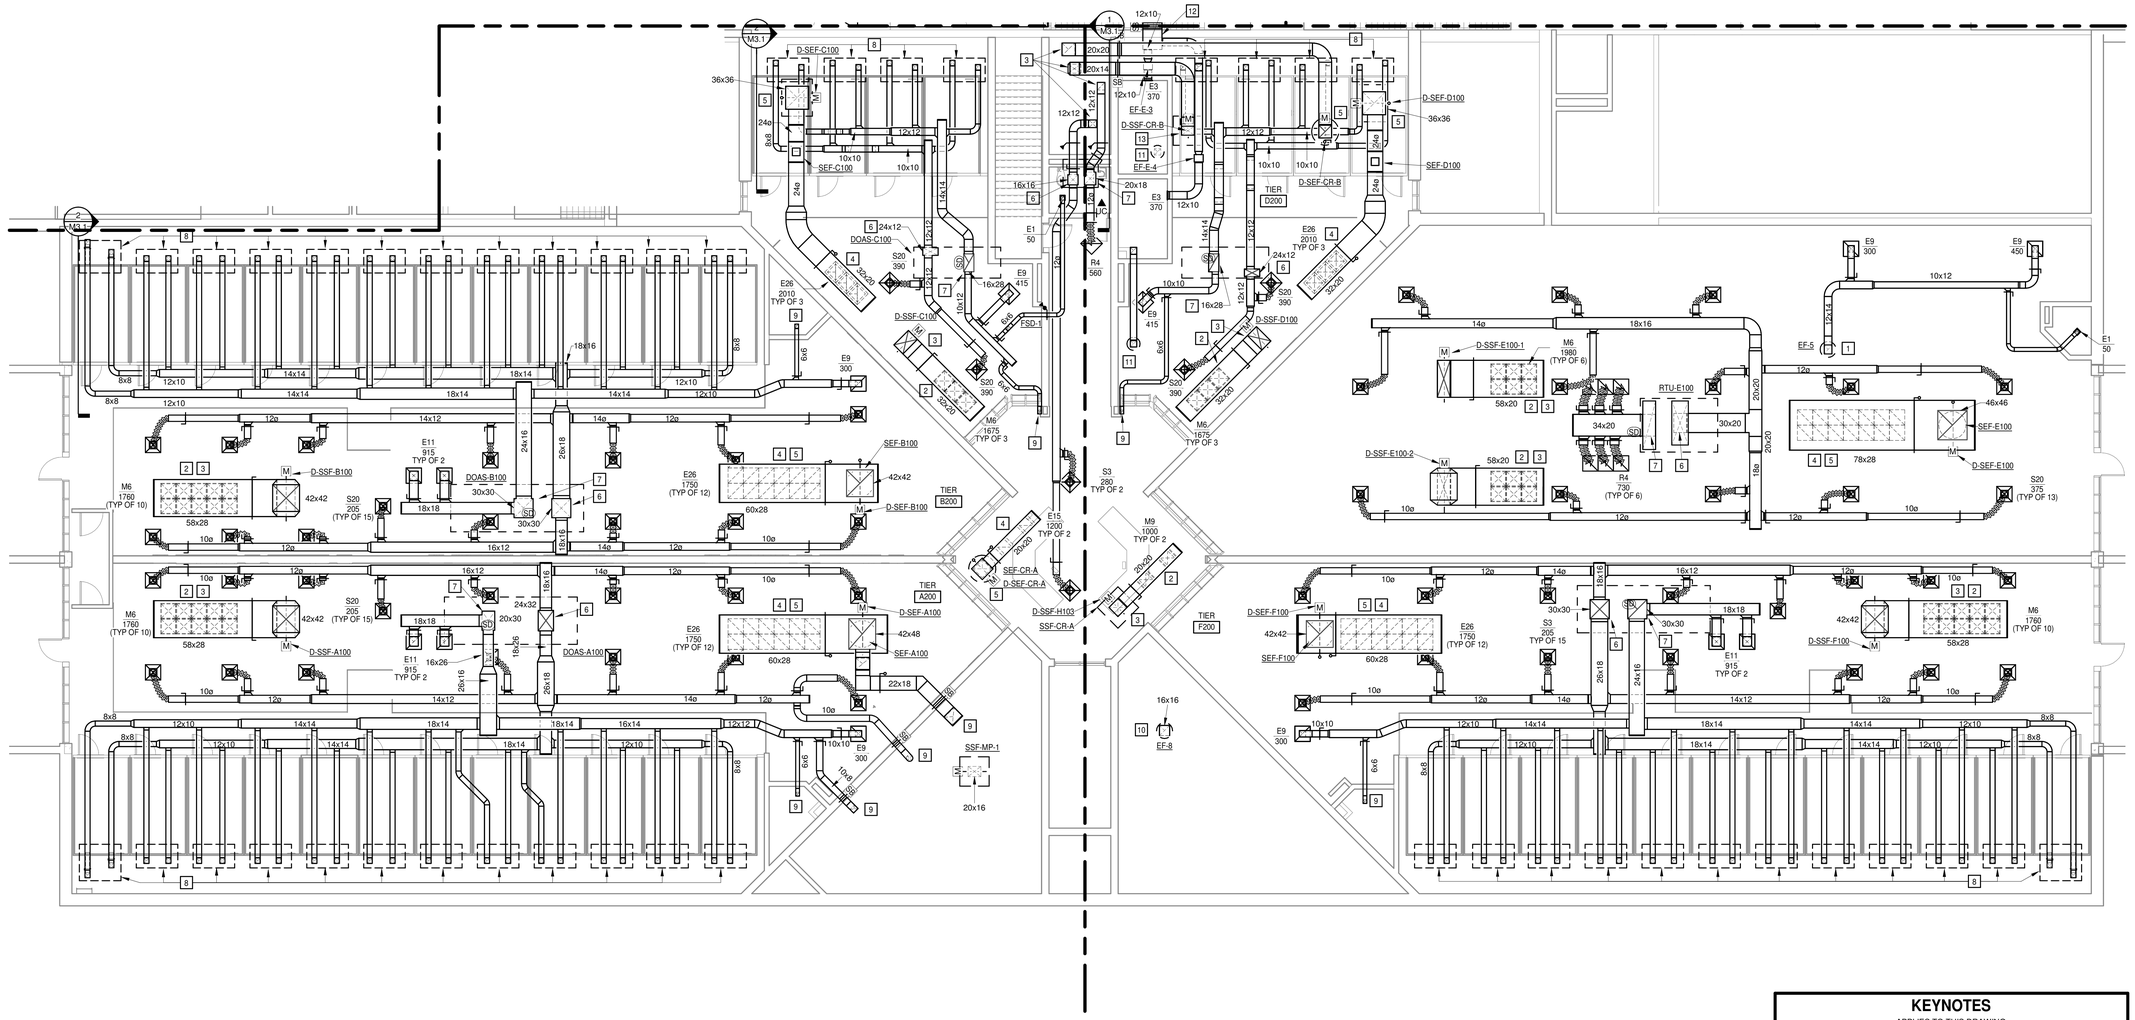

N

MEZZANINE FLOOR PLAN - DUCTWORK

1/8" = 1'-0"

KEYNOTES

APPLIES TO THIS DRAWING
REPRESENTED BY [n]

1. EXHAUST DUCT RISER UP TO EXHAUST FAN, PROVIDE TRANSITIONS.

2. SUPPLY AIR PLENUM ASSOCIATED WITH SMOKE MAKEUP FAN, EXTEND DUCTS TO SUPPLY GRILLES IN CEILING.

3. DUCT RISER UP TO SUPPLY FAN ON ROOF. PROVIDE TRANSITIONS. PROVIDE MOTORIZED SMOKE CONTROL DAMPER INTEGRAL TO UNIT IN FAN ROOF CURB. INCLUDE 45 DEGREE ENTRY/TAKEOFF FITTING WHERE RISER CONNECTS TO PLENUM IN ACCORDANCE WITH SPECIFICATIONS. PROVIDE MANUAL BALANCING DAMPER IN DUCT RISE.

4. EXHAUST PLENUM ASSOCIATED WITH SMOKE EXHAUST FAN. EXTEND RISER UP TO FAN. PROVIDE TRANSITIONS. INCLUDE 45 DEGREE ENTRY/TAKEOFF FITTING WHERE RISER CONNECTS TO PLENUM IN ACCORDANCE WITH SPECIFICATIONS. PROVIDE MANUAL SMOKE BALANCING DAMPER IN DUCT RISE.

5. DUCT RISER UP TO EXHAUST FAN ON ROOF. PROVIDE TRANSITIONS. PROVIDE MOTORIZED SMOKE CONTROL DAMPER INTEGRAL TO UNIT IN FAN ROOF CURB.

6. SUPPLY DUCT RISER UP TO RTU, PROVIDE TRANSITIONS.

7. RETURN/EXHAUST DUCT RISER UP TO RTU, PROVIDE TRANSITIONS.

8. REFER TO ENLARGED PLAN/SECTION OF TYPICAL STACKED CELL DUCT DETAIL. APPLIES TO EACH STACKED CELL.

9. SA, RA, OR EA DOWN TO LEVEL BELOW.

10. EXTEND EXHAUST DUCT FROM EXHAUST FAN TO BELOW ROOF DECK. PROVIDE WELDED WIRE MESH FOR EXHAUST DUCT IN ACCORDANCE WITH OPEN END DUCT DETAIL.

11. EXTEND 10X10 EXHAUST DUCT FROM AIR INTAKE TO APPROXIMATELY 7' AFF. PROVIDE WELDED WIRE MESH FOR EXHAUST DUCT IN ACCORDANCE WITH OPEN END DUCT DETAIL.

12. MINIMUM LOUVER FREE AREA IS 1.5 SF. SEE ARCHITECTURAL PLANS FOR LOUVER SIZE. PROVIDE MOTORIZED DAMPER (120V, 2-POSITION, INCLUDE TRANSFORMERS AS REQUIRED) AND SECTION OF DUCTWORK ON THE BACK SIDE OF LOUVER OR A COMBINATION LOUVER-DAMPER. INTERLOCK WITH ROOM EXHAUST FAN SERVING SPACE.

13. DUCT RISER UP TO SUPPLY FAN ON ROOF. PROVIDE TRANSITIONS. PROVIDE MOTORIZED CONTROL DAMPER INTEGRAL TO UNIT IN FAN ROOF CURB.

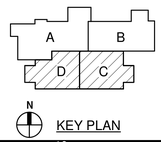

KEY PLAN

MOSELEYARCHITECTS
6210 ARDREY KELL ROAD • THE HUB AT WAVERLY, SUITE 425 • CHARLOTTE, NC 28277
PHONE (704) 540-3755 FAX (704) 540-3754
MOSELEYARCHITECTS.COM

SOUTH CAROLINA PROFESSIONAL ENGINEER
No. 26273
03/08/24
JUSTIN P. CARLSON

SOUTH CAROLINA
MOSELEY ARCHITECTS No. 3983
CERTIFICATE OF AUTHORIZATION

GEORGETOWN COUNTY DETENTION CENTER

GEORGETOWN COUNTY
2934 BROWNS FERRY RD, GEORGETOWN, SC 29440

PROJECT NO: 611315
DATE: MARCH 8, 2024

REVISIONS	
DATE	DESCRIPTION

TIER LEVEL PLAN - DUCTWORK

M2.5

2/26/2024 8:13:09 PM

KEYNOTES

APPLIES TO THIS DRAWING
REPRESENTED BY n

1. DUCT RISER UP TO SUPPLY FAN ON ROOF. PROVIDE TRANSITIONS. PROVIDE MOTORIZED SMOKE CONTROL DAMPER INTEGRAL TO UNIT IN FAN ROOF CURB. INCLUDE 45 DEGREE ENTRY/TAKEOFF FITTING WHERE RISER CONNECTS TO PLENUM IN ACCORDANCE WITH SPECIFICATIONS. PROVIDE MANUAL BALANCING DAMPER IN DUCT RISE.

2. EXHAUST PLENUM ASSOCIATED WITH SMOKE EXHAUST FAN. EXTEND RISER UP TO FAN. PROVIDE TRANSITIONS. INCLUDE 45 DEGREE ENTRY/TAKEOFF FITTING WHERE RISER CONNECTS TO PLENUM IN ACCORDANCE WITH SPECIFICATIONS. PROVIDE MANUAL SMOKE BALANCING DAMPER IN DUCT RISE.

3. SUPPLY DUCT RISER UP TO RTU, PROVIDE TRANSITIONS.

4. RETURN/EXHAUST DUCT RISER UP TO RTU, PROVIDE TRANSITIONS.

5. REFER TO ENLARGED PLAN/SECTION OF TYPICAL STACKED CELL DUCT DETAIL. APPLIES TO EACH STACKED CELL.

6. SA, RA OR EA DOWN TO LEVEL BELOW.

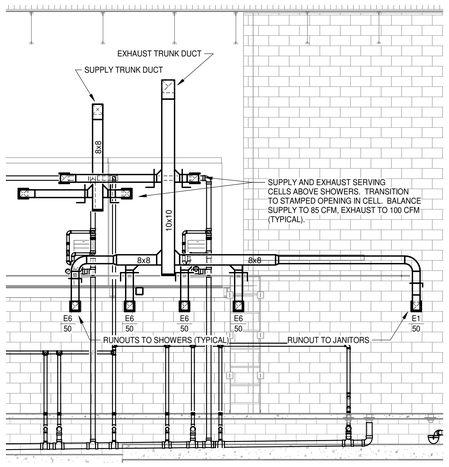

3 DUCT AT G100 SHOWER DETAIL
M2.2.1 M2.6 — 1/4" = 1'-0"

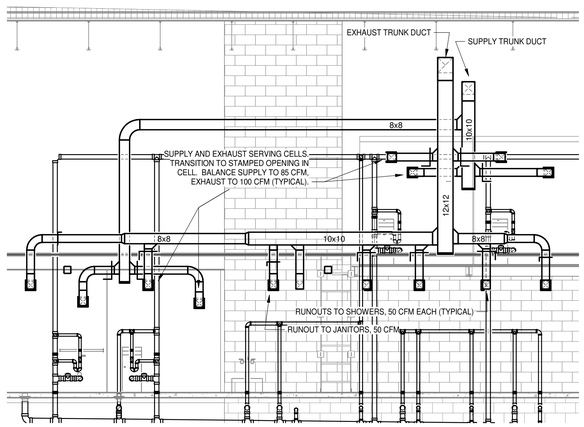

2 DUCT AT H100 SHOWER DETAIL
M2.2.1 M2.6 — 1/4" = 1'-0"

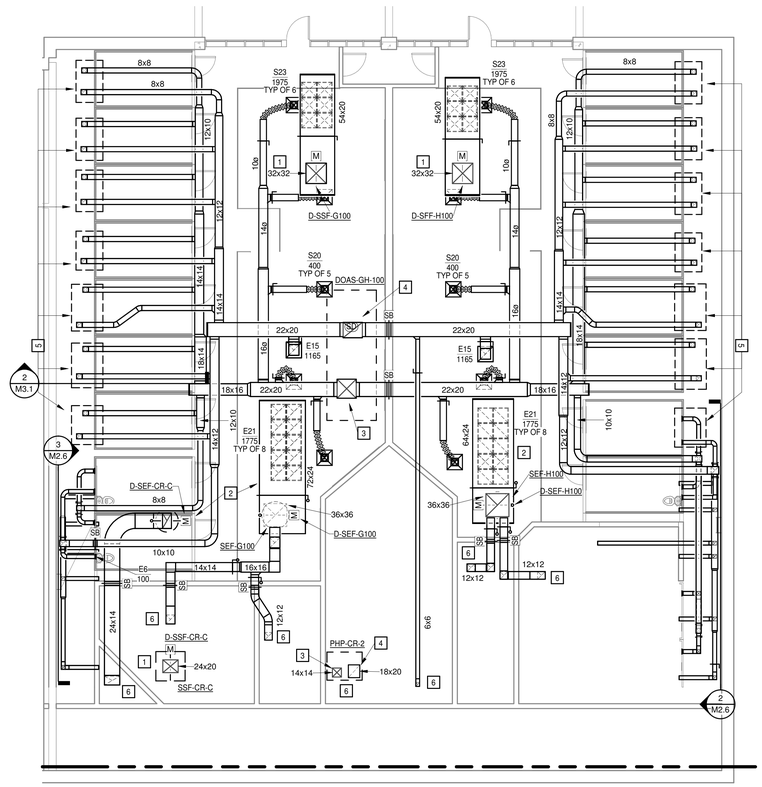

N

MEZZANINE FLOOR PLAN - DUCTWORK - PART A
1/8" = 1'-0"

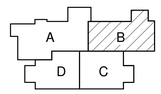

KEY PLAN

MOSELEY ARCHITECTS
6210 ARDREY KELL ROAD • THE HUB AT WAVERLY, SUITE 425 • CHARLOTTE, NC 28277
PHONE (704) 540-3755 FAX (704) 540-3754
MOSELEYARCHITECTS.COM

SOUTH CAROLINA LICENSED PROFESSIONAL ENGINEER
No. 26273
03/08/24
JUSTIN P. CARLSON

SOUTH CAROLINA CERTIFICATE OF AUTHORIZATION
MOSELEY ARCHITECTS
No. 3983

GEORGETOWN COUNTY DETENTION CENTER

GEORGETOWN COUNTY
2934 BROWNS FERRY RD, GEORGETOWN, SC 29440

PROJECT NO: 611315
DATE: MARCH 8, 2024

REVISIONS	
DATE	DESCRIPTION

TIER LEVEL PLAN - DUCTWORK - PART B

M2.6

2/26/2024 8:13:14 PM

KEYNOTES

APPLIES TO THIS DRAWING
REPRESENTED BY [n]

1. REFRIGERANT LIQUID AND SUCTION LINES DOWN TO FLOOR BELOW. PROVIDE PATE COMPANY PIPE HOOD ASSEMBLY PHA-2 (OR EQUIVALENT) FOR REFRIGERANT PIPING ROOF PENETRATION. FIELD INSULATE INTERIOR OF HOOD.

2. PROVIDE RELIEF AIR VENT BY GREENHECK, FGR-36X36 WITH ROOF CURB.

3. RESIDENTIAL TYPE DRYER VENT, TERMINATE IN ACCORDANCE WITH SPECIFICATIONS.

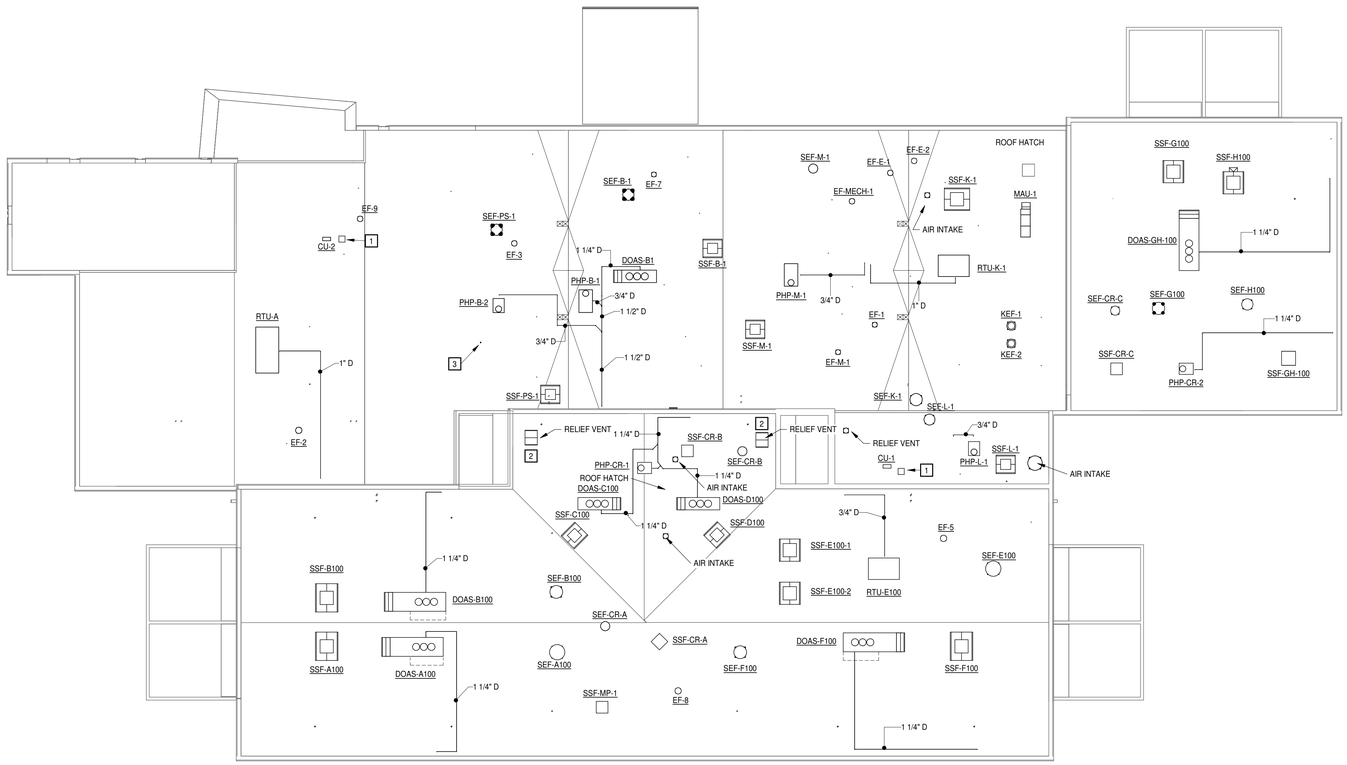

N

MECHANICAL - ROOF PLAN
1" = 20'-0"

MOSELEYARCHITECTS
6210 ARDREY KELL ROAD • THE HUB AT WAVERLY, SUITE 425 • CHARLOTTE, NC 28277
PHONE (704) 540-3755 FAX (704) 540-3754
MOSELEYARCHITECTS.COM

SOUTH CAROLINA LICENSED PROFESSIONAL ENGINEER
No. 26273
03/08/24
JUSTIN P. CARLSON

SOUTH CAROLINA
MOSELEY ARCHITECTS No. 3983
CERTIFICATE OF AUTHORIZATION

GEORGETOWN COUNTY DETENTION CENTER

GEORGETOWN COUNTY
2934 BROWNS FERRY RD, GEORGETOWN, SC 29440

PROJECT NO: 611315
DATE: MARCH 8, 2024

REVISIONS	
DATE	DESCRIPTION

MECHANICAL - ROOF PLAN

M2.7

2/26/2024 8:13:17 PM

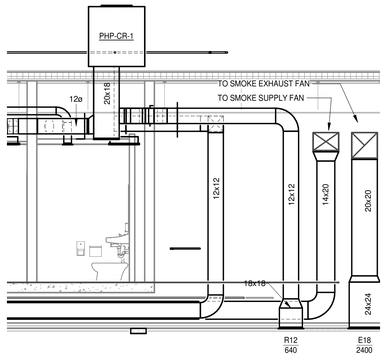

1 SALLYPORT CORRIDOR DUCTWORK SECTION

M2.3.1 M3.1 1/4" = 1'-0"

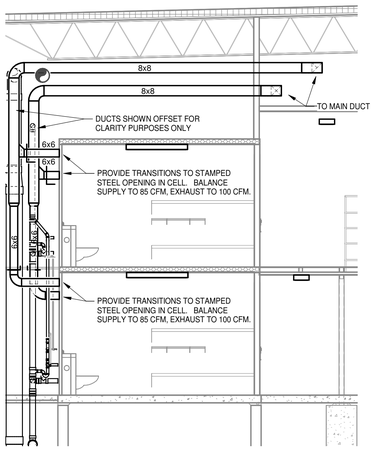

2 TYPICAL STACKED CELL DUCT DETAIL

M2.4.1 M3.1 1/4" = 1'-0"

KEYNOTES

APPLIES TO THIS DRAWING
REPRESENTED BY n

1. EXTEND EXHAUST DUCT FROM EXHAUST FAN TO BELOW ROOF DECK. PROVIDE WELDED WIRE MESH FOR EXHAUST DUCT IN ACCORDANCE WITH OPEN END DUCT DETAIL.
2. DUCT RISER UP TO SUPPLY FAN ON ROOF. PROVIDE TRANSITIONS. PROVIDE MOTORIZED SMOKE CONTROL DAMPER INTEGRAL TO UNIT IN FAN ROOF CURB. PROVIDE MANUAL BALANCING DAMPER IN DUCT RISE.
3. DUCT RISER UP TO EXHAUST FAN ON ROOF, PROVIDE TRANSITIONS. PROVIDE MOTORIZED SMOKE CONTROL DAMPER INTEGRAL TO UNIT IN FAN ROOF CURB. PROVIDE SMOKE CONTROL MANUAL BALANCING DAMPER IN DUCT RISE.
4. SUPPLY DUCT RISER UP TO RTU, PROVIDE TRANSITIONS.
5. RETURN/EXHAUST DUCT RISER UP TO RTU, PROVIDE TRANSITIONS.
6. EXTEND DUCTS DOWN FROM PLENUM/DUCT TO DIFFUSERS OR GRILLES AND PROVIDE EACH GRILLE WITH MANUAL BALANCING DAMPER.
7. EXTEND DUCTS DOWN FROM PLENUM/DUCT TO DIFFUSERS OR GRILLES AND PROVIDE EACH GRILLE WITH SMOKE CONTROL MANUAL BALANCING DAMPER.
8. EXTEND VENT FROM RESIDENTIAL STYLE DRYER THROUGH THE ROOF. INSTALL IN ACCORDANCE WITH MANUFACTURERS GUIDELINES AND RECOMMENDED VENT SIZING.
9. PROVIDE FIRE DAMPER IN RETURN DUCT AT WALL PENETRATION (UNDER EXHAUST DUCT).

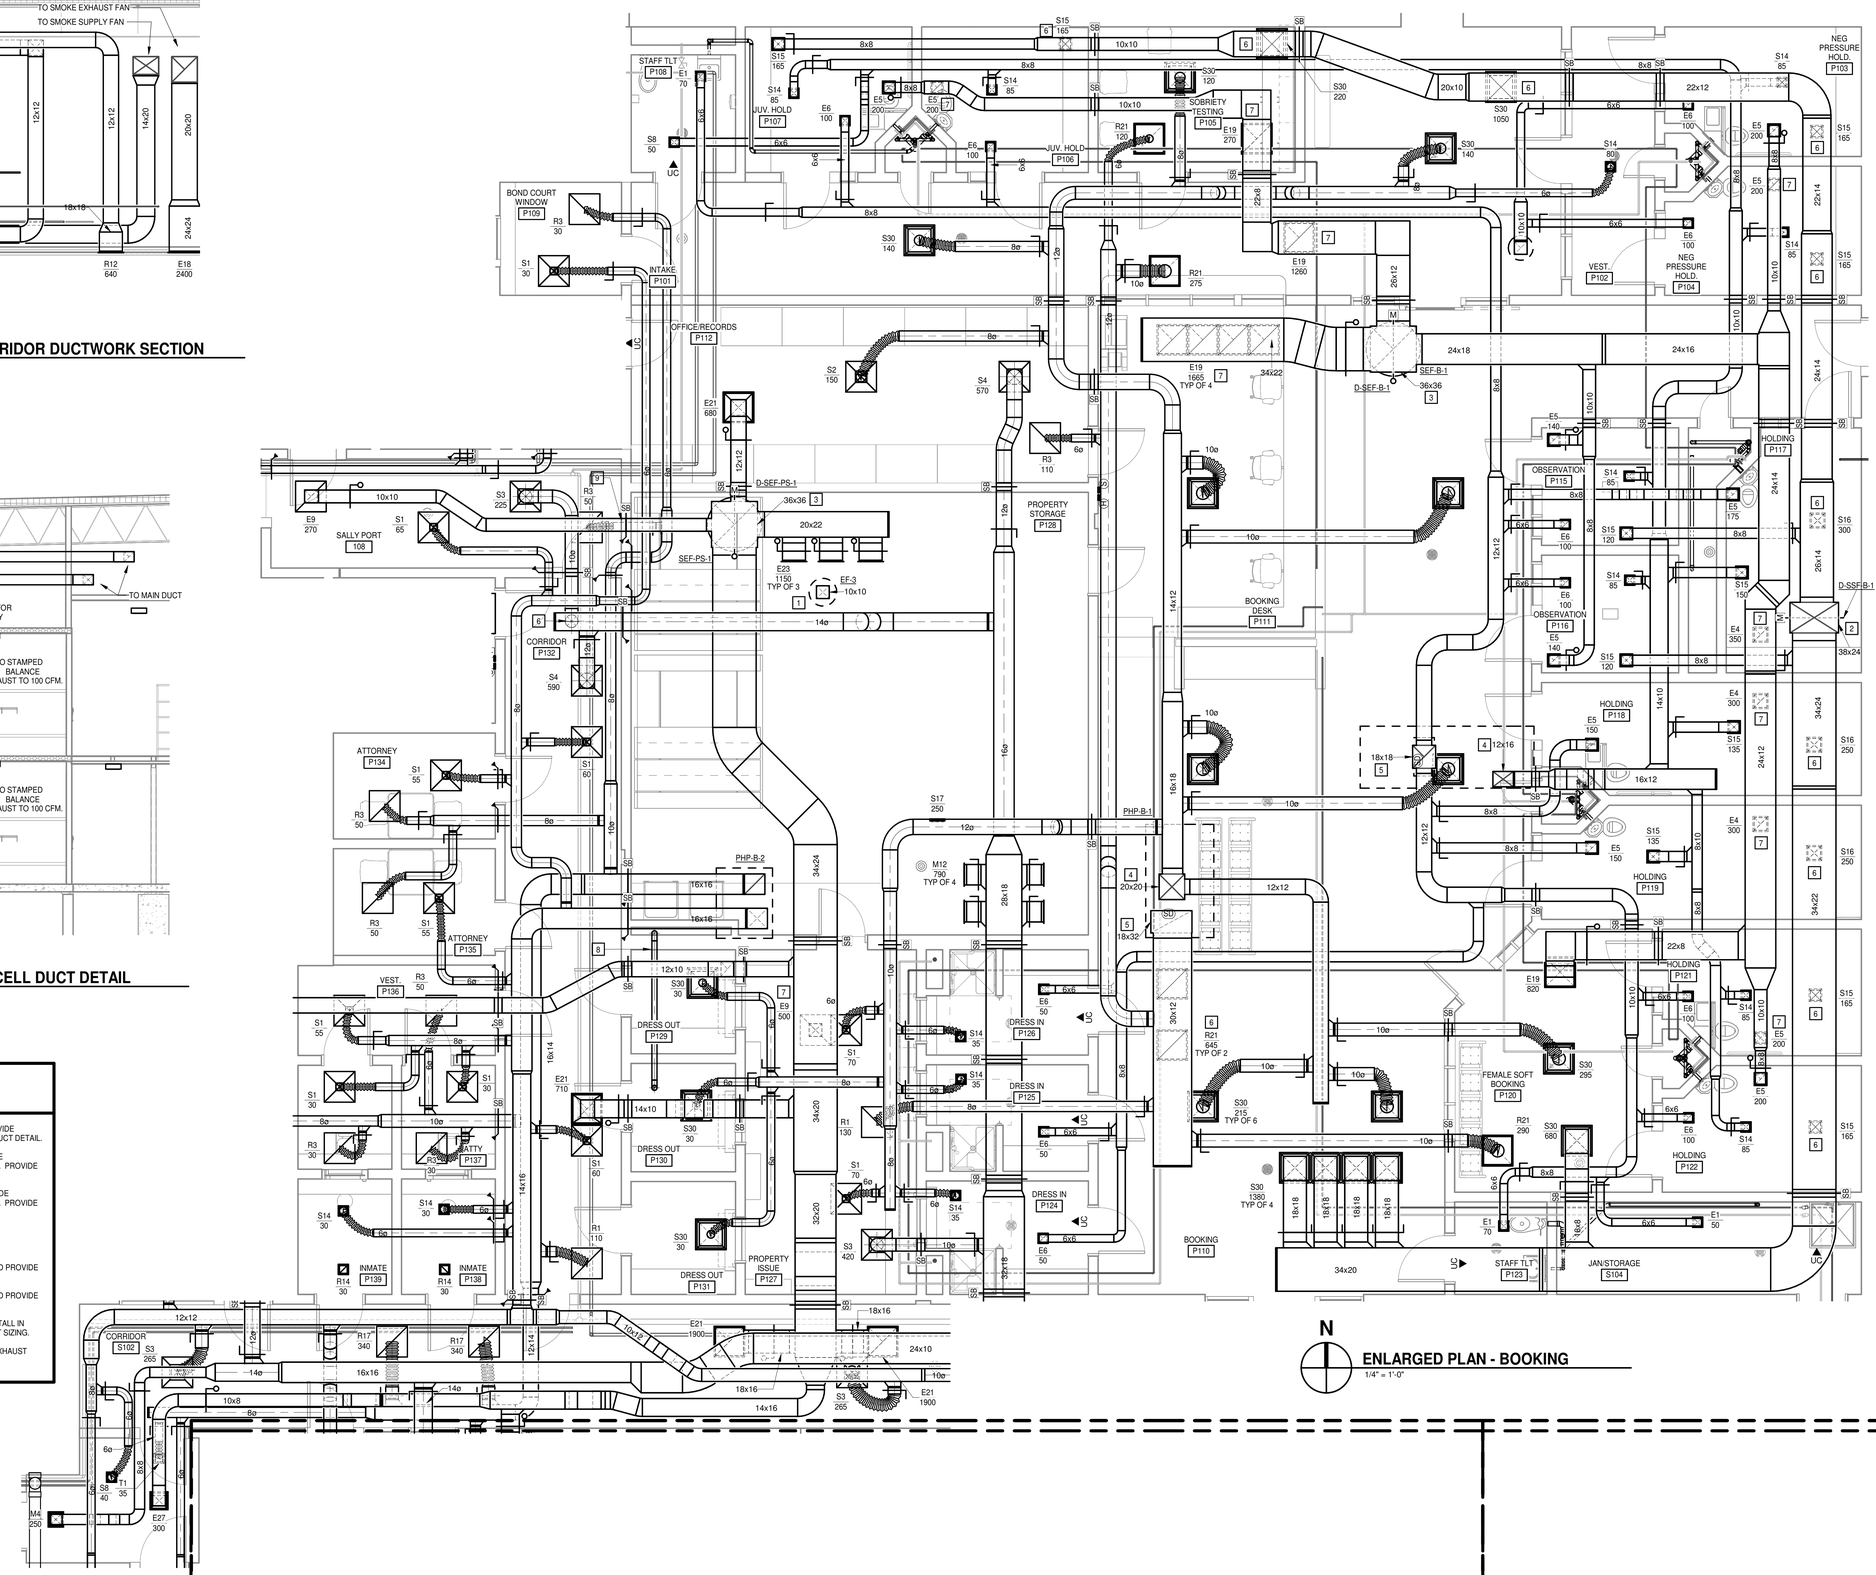

N

ENLARGED PLAN - BOOKING

1/4" = 1'-0"

MOSELEYARCHITECTS
6210 ARDREY KELL ROAD • THE HUB AT WAVERLY, SUITE 425 • CHARLOTTE, NC 28277
PHONE (704) 540-3755 FAX (704) 540-3754
MOSELEYARCHITECTS.COM

SOUTH CAROLINA PROFESSIONAL ENGINEER No. 26273 03/08/24 JUSTIN P. CARLSON

SOUTH CAROLINA MOSELEY ARCHITECTS No. 3983 CERTIFICATE OF AUTHORIZATION

GEORGETOWN COUNTY DETENTION CENTER

GEORGETOWN COUNTY
2934 BROWNS FERRY RD, GEORGETOWN, SC 29440

PROJECT NO: 611315
DATE: MARCH 8, 2024

REVISIONS	
DATE	DESCRIPTION

ENLARGED PLANS & SECTIONS

M3.1

2/26/2024 8:13:28 PM

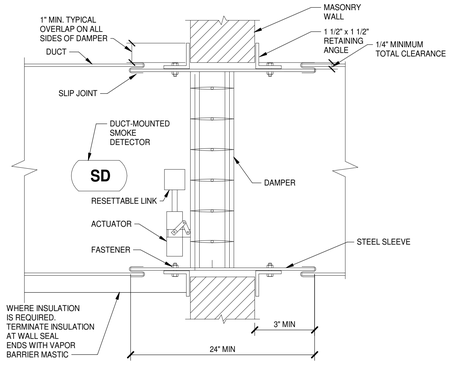

NOTE: THIS DETAIL IS BASED ON GREENHECK MODEL FSD-331. ALL COMBINATION FIRE-SMOKE DAMPERS SHALL BE INSTALLED IN ACCORDANCE WITH THE MANUFACTURER'S INSTALLATION INSTRUCTIONS FOR THE MODEL USED.

COMBINATION FIRE-SMOKE DAMPER INSTALLATION DETAIL

NO SCALE

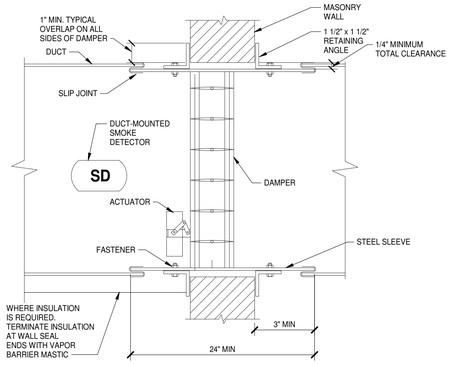

NOTE: THIS DETAIL IS BASED ON GREENHECK MODEL SMD-301. ALL SMOKE DAMPERS SHALL BE INSTALLED IN ACCORDANCE WITH THE MANUFACTURER'S INSTALLATION INSTRUCTIONS FOR THE MODEL USED.

SMOKE DAMPER INSTALLATION DETAIL

NO SCALE

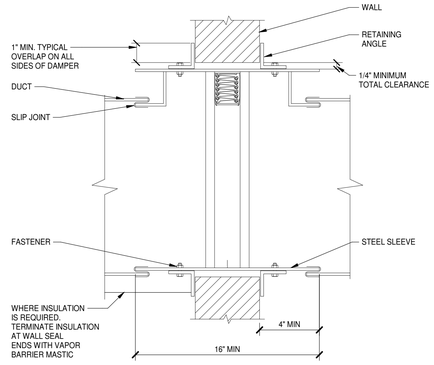

NOTE: THIS DETAIL IS BASED ON GREENHECK MODEL FD150. ALL FIRE DAMPERS SHALL BE INSTALLED IN ACCORDANCE WITH THE MANUFACTURER'S INSTALLATION INSTRUCTIONS FOR THE MODEL USED.

FIRE DAMPER INSTALLATION DETAIL - TYPE B (VERTICAL)

NO SCALE

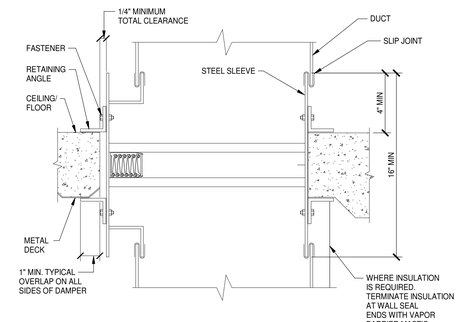

NOTE: THIS DETAIL IS BASED ON GREENHECK MODEL FD150. ALL FIRE DAMPERS SHALL BE INSTALLED IN ACCORDANCE WITH THE MANUFACTURER'S INSTALLATION INSTRUCTIONS FOR THE MODEL USED.

FIRE DAMPER INSTALLATION DETAIL - TYPE B (HORIZONTAL)

NO SCALE

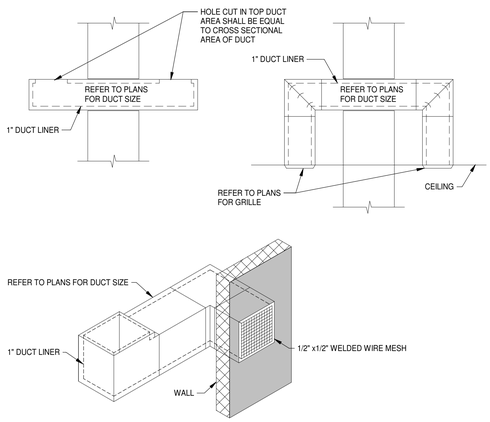

TRANSFER DUCT DETAIL

NO SCALE

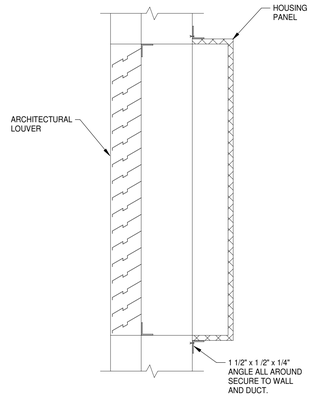

WALL LOUVER DETAIL

NO SCALE

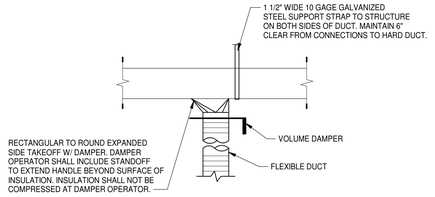

NOTES:
- FLEXIBLE DUCT SHALL BE INSTALLED OVER METAL DUCT (BEAD/LIP ON METAL DUCT) AND ANCHORED W/ A SINGLE NYLON MECHANICAL BAND.
- IN EXPOSED AREAS PROVIDE RIGID GALVANIZED STEEL DUCTWORK IN LIEU OF FLEXIBLE DUCTWORK INDICATED. SUPPORT IN ACCORDANCE WITH REQUIREMENTS SPECIFIED FOR STEEL DUCTWORK.

BRANCH TAKEOFF TO DIFFUSER-BOTTOM

NO SCALE

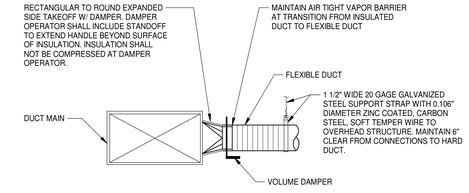

NOTES:
- FLEXIBLE DUCT SHALL BE INSTALLED OVER METAL DUCT (BEAD/LIP ON METAL DUCT) AND ANCHORED W/ A SINGLE NYLON MECHANICAL BAND.
- IN EXPOSED AREAS PROVIDE RIGID GALVANIZED STEEL DUCTWORK IN LIEU OF FLEXIBLE DUCTWORK INDICATED. SUPPORT IN ACCORDANCE WITH REQUIREMENTS SPECIFIED FOR STEEL DUCTWORK.

BRANCH TAKEOFF TO DIFFUSER-SIDE

NO SCALE

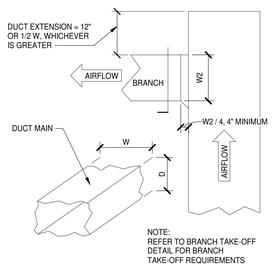

NOTE: REFER TO BRANCH TAKE-OFF DETAIL FOR BRANCH TAKE-OFF REQUIREMENTS

DUCT END OF MAIN DETAIL

NO SCALE

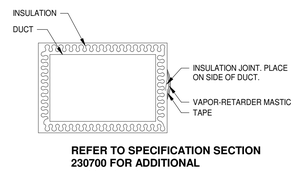

REFER TO SPECIFICATION SECTION 230700 FOR ADDITIONAL INFORMATION.

DUCT INSULATION JOINT DETAIL

NO SCALE

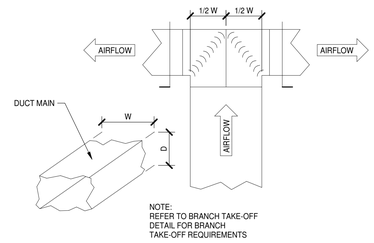

NOTE: REFER TO BRANCH TAKE-OFF DETAIL FOR BRANCH TAKE-OFF REQUIREMENTS

DESIGNER NOTES:

USE WHERE "W" EXCEEDS 24" OR WHEN AIR FLOW IS IN EXCESS OF 1500 CFM.

MAY BE PROPORTIONAL

DUCT SPLIT WITH VANES DETAIL

NO SCALE

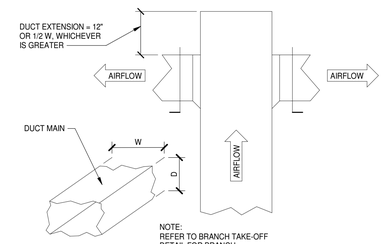

NOTE: REFER TO BRANCH TAKE-OFF DETAIL FOR BRANCH TAKE-OFF REQUIREMENTS

DESIGNER NOTES:

USE WHERE "W" IS LESS THAN 24", WHEN YOU HAVE ROUND DUCT BRANCHES TO DIFFUSERS, OR WHEN AIR FLOW IS EQUAL TO OR LESS THAN 1500 CFM.

DUCT SPLIT WITHOUT VANES DETAIL

NO SCALE

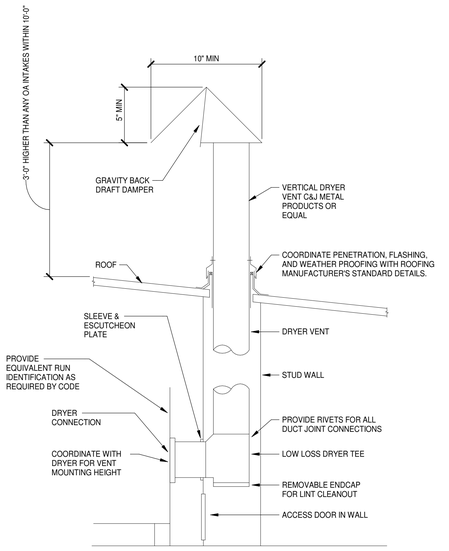

VERTICAL DRYER EXHAUST VENT ROOF TERMINATION DETAIL

NO SCALE

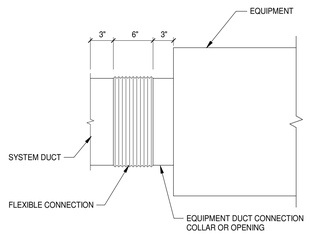

NOTE: THIS DETAIL APPLIES TO ALL DUCT CONNECTIONS TO AIR HANDLING UNITS AND FANS UNLESS OTHERWISE INDICATED

EQUIPMENT DUCT CONNECTION DETAIL

NO SCALE

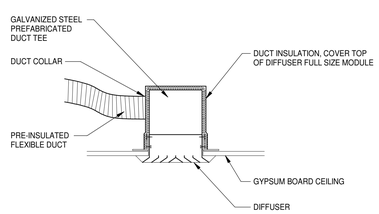

NOTE: THE DIFFUSER ASSEMBLY MAY BE SUPPORTED FROM THE CEILING FRAMING SYSTEM. THE DIFFUSER SHALL BE INSTALLED LEVEL AND TIGHT TO THE UNDERSIDE OF THE CEILING.

SUPPLY DIFFUSER CONNECTION GYP

NO SCALE

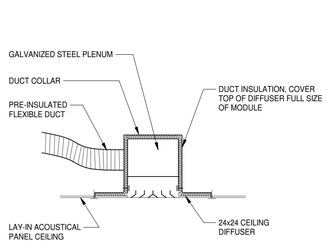

SUPPLY DIFFUSER CONNECTION LAYIN

NO SCALE

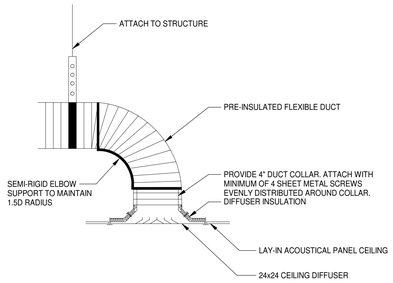

SUPPLY DIFFUSER CONNECTION LAYIN-COLLAR

NO SCALE

MOSELEYARCHITECTS
6210 ARDREY KELL ROAD • THE HUB AT WAVERLY, SUITE 425 • CHARLOTTE, NC 28277
PHONE (704) 540-3755 FAX (704) 540-3754
MOSELEYARCHITECTS.COM

SOUTH CAROLINA REGISTERED PROFESSIONAL ENGINEER No. 26273 03/08/24 JUSTIN P. CARLSON

SOUTH CAROLINA MOSELEY ARCHITECTS No. 3983 CERTIFICATE OF AUTHORIZATION

GEORGETOWN COUNTY DETENTION CENTER

GEORGETOWN COUNTY
2934 BROWNS FERRY RD, GEORGETOWN, SC 29440

PROJECT NO: 611315
DATE: MARCH 8, 2024

REVISIONS	
DATE	DESCRIPTION

DETAILS

M5.1

2/26/2024 8:13:28 PM

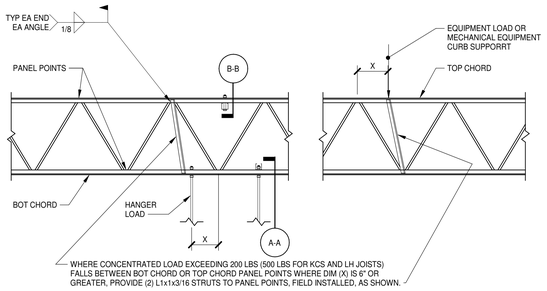

NOTE: INSTALL STRUTS AT ALL 4" DIA AND LARGER SPRINKLER PIPE HANGERS WHERE DIM (X) IS 6" OR GREATER

K-SERIES JOIST NOTES:
1. WHERE UTILITIES RUN PARALLEL TO JOISTS, HANGERS SHALL BE SPACED SUCH THAT HANGER LOAD DOES NOT EXCEED 200 LBS.
2. WHERE UTILITIES RUN PERPENDICULAR TO JOISTS, HANGERS SHALL BE SPACED SUCH THAT HANGER LOAD DOES NOT EXCEED 200 LBS, OR HANGER SHALL BE LOCATED AT EA JOIST.
3. CLAMPS SHALL NOT BE USED WHERE LOAD EXCEEDS 50 LBS.
4. WHERE MULTIPLE HANGERS ARE LOCATED BETWEEN PANEL POINTS, THE CUMULATIVE LOAD SHALL NOT EXCEED 200 LBS.

KCS AND LH-SERIES JOIST NOTES:
1. WHERE UTILITIES RUN PARALLEL TO JOISTS, HANGERS SHALL BE SPACED SUCH THAT HANGER LOAD DOES NOT EXCEED 500 LBS.
2. WHERE UTILITIES RUN PERPENDICULAR TO JOISTS, HANGERS SHALL BE SPACED SUCH THAT HANGER LOAD DOES NOT EXCEED 500 LBS, OR HANGER SHALL BE LOCATED AT EA JOIST.
3. CLAMPS SHALL NOT BE USED WHERE LOAD EXCEEDS 50 LBS.
4. WHERE MULTIPLE HANGERS ARE LOCATED BETWEEN PANEL POINTS, THE CUMULATIVE LOAD SHALL NOT EXCEED 500 LBS.

TYPICAL LOAD SUPPORTED FROM JOIST DETAIL
NO SCALE

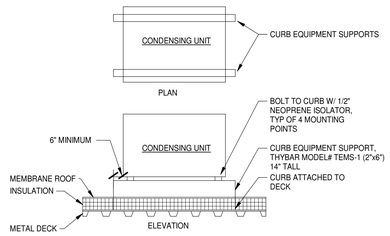

CONDENSING UNIT MOUNTING DETAIL
NO SCALE

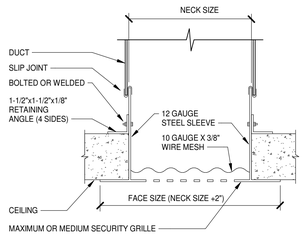

SECURITY GRILLE DETAIL
NO SCALE

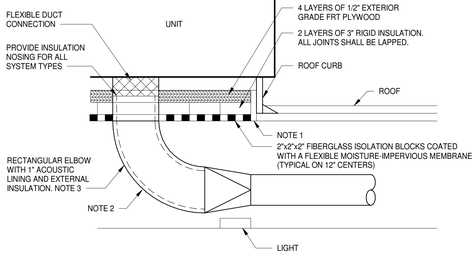

NOTES:
1. PERIMETER ISOLATION SHALL BE 3" RIGID INSULATION TURNED HORIZONTALLY. THIS SHALL BE LOCATED ON ALL INTERIOR SURFACES (CURB WALLS, DUCT SIDES, PIPING, ETC.) SO THAT PLYWOOD DOES NOT CONTACT ANY SURFACE OTHER THAN PERIMETER RAIL. PLYWOOD SHALL BE FITTED FIRMLY AGAINST PERIMETER RAIL. ANY GAPS SHALL BE CAULKED WITH A NON-HARDENING, HEAVY BODIES MATERIAL SUCH AS "SIKA-MI" ARCHITECTURAL JOINT CAULK. MAXIMUM GAP SHALL BE 3/8"
2. 1.5 D RADIUS ELBOW SHOWN. PROVIDE SHORT RADIUS ELBOW WHERE REQUIRED FOR LIMITED CEILING SPACE.
3. ELBOW SHALL BE HEAVY GAUGE WITH 1" ACOUSTIC LINING. MEDIUM PRESSURE VAV SYSTEMS - 12 GAUGE LOW PRESSURE SINGLE ZONE UNITS - 16 GAUGE

RTU SOUND-SENSITIVE DETAIL
NO SCALE

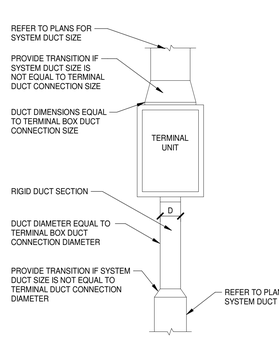

TERMINAL DUCT CONNECTION DETAIL
NO SCALE

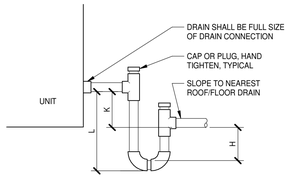

K = 1" FOR EACH 1" OF MAXIMUM NEGATIVE STATIC PRESSURE + 1"
H = 1/2K
L = H + K + PIPE DIAMETER + INSULATION

NOTES:
1. LOCATE TRAP AS CLOSE AS POSSIBLE TO UNIT OUTLET WITH BOTTOM BELOW SUPPORT STRUCTURE.
2. COORDINATE MOUNTING/CURB HEIGHT AS REQUIRED TO PROVIDE PROPER CONDENSATE DRAINAGE/TRAP HEIGHT.
3. NOTIFY ARCHITECT BEFORE FABRICATION IF PHYSICAL CONDITIONS PREVENT INSTALLATION OF DEPTH INDICATED.

NEGATIVE PRESSURE CONDENSATE DRAIN DETAIL
NO SCALE

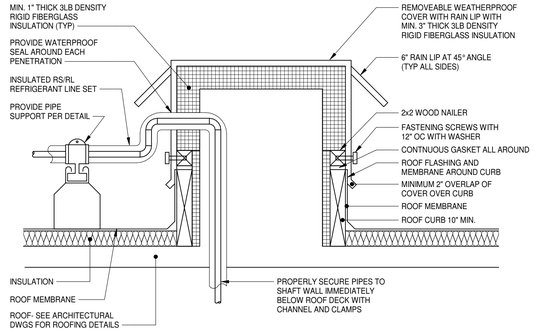

NOTES:
1. SIZE CURB AND COVER HEIGHT BASED ON NUMBER OF LINE SETS. MAXIMUM HEIGHT TO BE 2 LINE SETS STACKED VERTICAL.

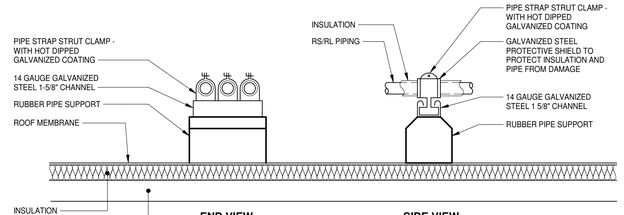

NOTES:
1. PROVIDE RUBBER PIPE SUPPORT WITH 1-5/8" GALVANIZED STEEL CHANNEL EQUAL TO MIFAB C6 SERIES.
2. PROVIDE PIPE SUPPORT LENGTH AS REQUIRED FOR NUMBER OF PIPES AND LINE SETS.

REFRIGERANT ROOF PIPE SUPPORT DETAIL
NO SCALE

REFRIGERANT PIPE PENETRATION DETAIL
NO SCALE

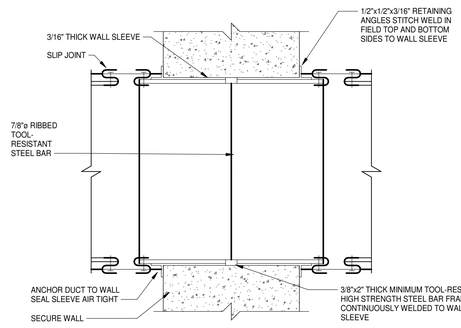

NOTE: FOR DUCTWORK WITH INSIDE CLEAR DIMENSIONS LESS THAN OR EQUAL TO 12x12

PERIMETER SECURITY WALL - DUCT MOUNTED SECURITY BAR DETAIL - SMALL
NO SCALE

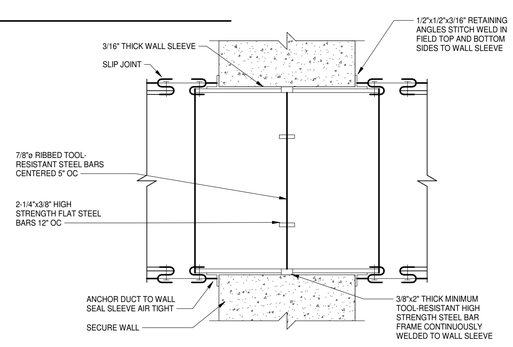

NOTE: FOR DUCTWORK WITH INSIDE CLEAR DIMENSIONS GREATER THAN 12x12

PERIMETER SECURITY WALL - DUCT MOUNTED SECURITY BAR DETAIL - LARGE
NO SCALE

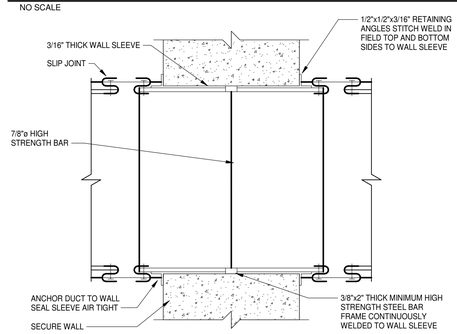

NOTE: FOR DUCTWORK WITH INSIDE CLEAR DIMENSIONS LESS THAN OR EQUAL TO 12x12

INTERIOR SECURITY WALL - DUCT MOUNTED SECURITY BAR DETAIL - SMALL
NO SCALE

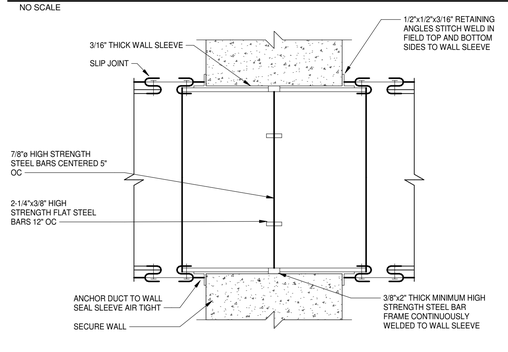

NOTE: FOR DUCTWORK WITH INSIDE CLEAR DIMENSIONS GREATER THAN 12x12

INTERIOR SECURITY WALL - DUCT MOUNTED SECURITY BAR DETAIL - LARGE
NO SCALE

MOSELEY ARCHITECTS
6210 ARDREY KELL ROAD • THE HUB AT WAVERLY, SUITE 425 • CHARLOTTE, NC 28277
PHONE (704) 540-3755 FAX (704) 540-3754
MOSELEYARCHITECTS.COM

SOUTH CAROLINA REGISTERED PROFESSIONAL ENGINEER No. 26273 03/08/24 JUSTIN P. CARLSON

SOUTH CAROLINA REGISTERED CERTIFICATE OF AUTHORIZATION MOSELEY ARCHITECTS No. 3983

GEORGETOWN COUNTY DETENTION CENTER

GEORGETOWN COUNTY
2934 BROWNS FERRY RD, GEORGETOWN, SC 29440

PROJECT NO: 611315
DATE: MARCH 8, 2024

REVISIONS	
DATE	DESCRIPTION

DETAILS

M5.2

2/26/2024 8:13:29 PM

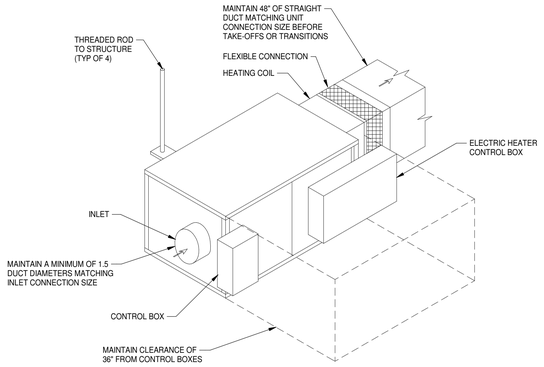

VAV TERMINAL UNIT DETAIL

NO SCALE

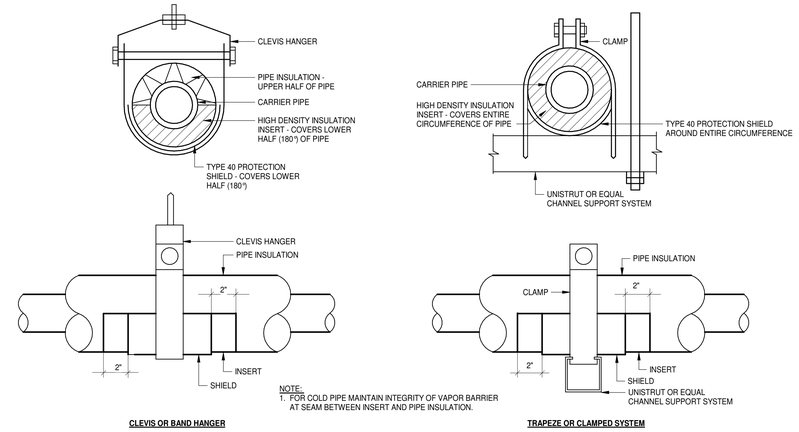

PIPE SUPPORT AND THERMAL SHIELD DETAILS

NO SCALE

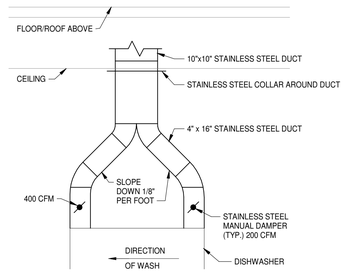

DISHWASHER EXHAUST DETAIL

NO SCALE

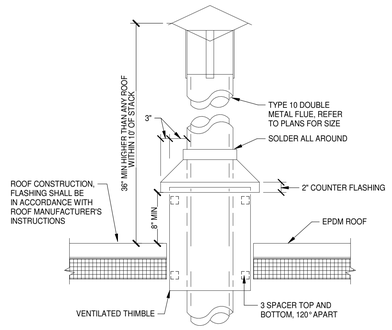

BOILER FLUE TERMINATION DETAIL

NO SCALE

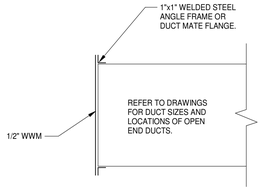

OPEN END DUCT DETAIL

NO SCALE

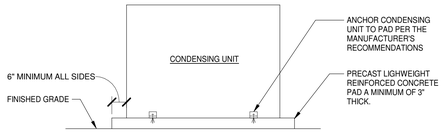

CONDENSING UNIT MOUNTING DETAIL

NO SCALE

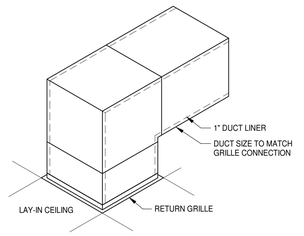

RETURN DUCT DETAIL

NO SCALE

ALL EXPOSED DUCTWORK AND PIPING SHALL BE NOTED AS "EXPOSED" ON THE PLANS.

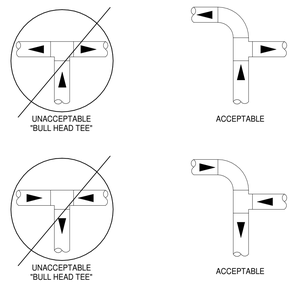

PIPE TEE CONFIGURATION DETAIL

NO SCALE

MOSELEY ARCHITECTS
6210 ARDREY KELL ROAD • THE HUB AT WAVERLY, SUITE 425 • CHARLOTTE, NC 28277
PHONE (704) 540-3755 FAX (704) 540-3754
MOSELEYARCHITECTS.COM

SOUTH CAROLINA PROFESSIONAL ENGINEER No. 26273 03/08/24 JUSTIN P. CARLSON

SOUTH CAROLINA MOSELEY ARCHITECTS No. 3983 CERTIFICATE OF AUTHORIZATION

GEORGETOWN COUNTY DETENTION CENTER

GEORGETOWN COUNTY
2934 BROWNS FERRY RD, GEORGETOWN, SC 29440

PROJECT NO: 611315
DATE: MARCH 8, 2024

REVISIONS	
DATE	DESCRIPTION

DETAILS

M5.3

2/26/2024 8:13:30 PM

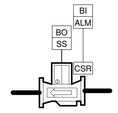

DOMESTIC HOT WATER PUMP
NO SCALE

EMERGENCY GENERATOR MONITORING
NO SCALE

OUTDOOR AIR SENSORS
NO SCALE

AI TS SPACE TEMPERATURE SENSOR

SPLIT SYSTEM UNIT
NO SCALE

DOMESTIC HOT WATER TEMPERATURE
NO SCALE

FIRE ALARM SYSTEM MONITORING
NO SCALE

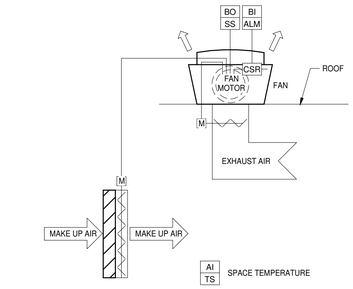

ROOF TOP EXHAUST FAN - EQUIPMENT ROOMS
NO SCALE

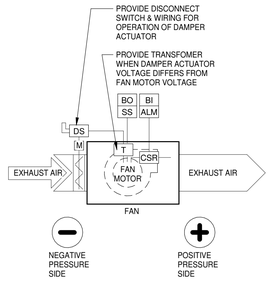

IN LINE EXHAUST FAN
NO SCALE

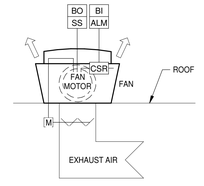

ROOF TOP EXHAUST FAN
NO SCALE

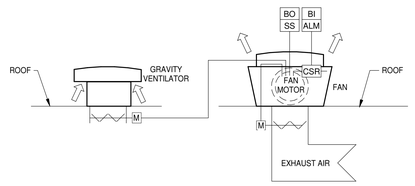

AI TS SPACE TEMPERATURE SENSOR

ROOF TOP EXHAUST FAN WITH REMOTE AIR INTAKE
NO SCALE

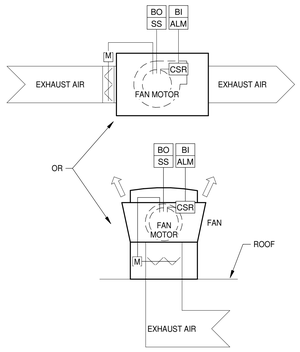

EXHAUST FAN - CONTROLLED BY BAS SCHEDULE
NO SCALE

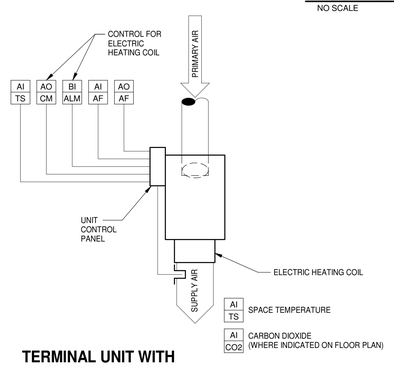

TERMINAL UNIT WITH SCR CONTROLLED ELECTRIC HEAT
NO SCALE

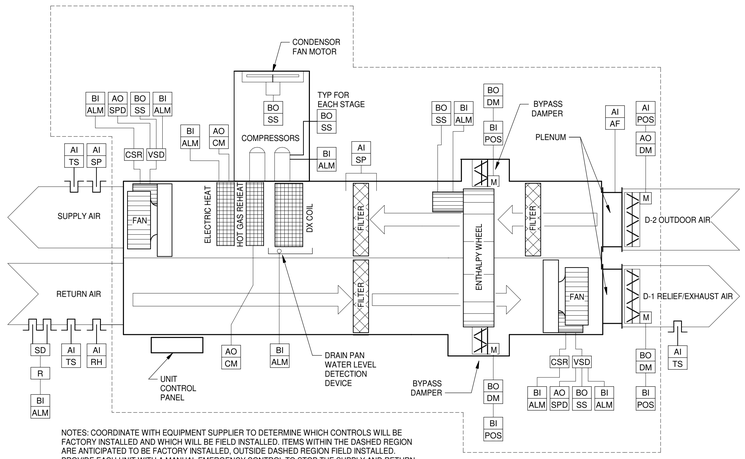

NOTES: COORDINATE WITH EQUIPMENT SUPPLIER TO DETERMINE WHICH CONTROLS WILL BE FACTORY INSTALLED AND WHICH WILL BE FIELD INSTALLED. ITEMS WITHIN THE DASHED REGION ARE ANTICIPATED TO BE FACTORY INSTALLED, OUTSIDE DASHED REGION FIELD INSTALLED. PROVIDE EACH UNIT WITH A MANUAL EMERGENCY CONTROL TO STOP THE SUPPLY AND RETURN AIR IN AN EMERGENCY. CONTROL DEVICE TO BE LOCATED ON THE SMOKE CONTROL PANEL. REFER TO ELECTRICAL DRAWINGS FOR DETAILS.

AIR HANDLING UNIT WITH ENERGY RECOVERY
NO SCALE

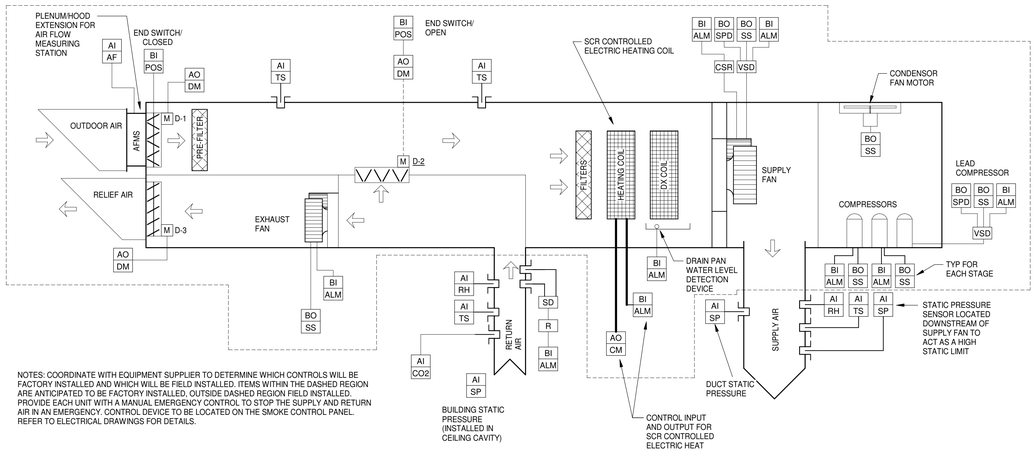

NOTES: COORDINATE WITH EQUIPMENT SUPPLIER TO DETERMINE WHICH CONTROLS WILL BE FACTORY INSTALLED AND WHICH WILL BE FIELD INSTALLED. ITEMS WITHIN THE DASHED REGION ARE ANTICIPATED TO BE FACTORY INSTALLED, OUTSIDE DASHED REGION FIELD INSTALLED. PROVIDE EACH UNIT WITH A MANUAL EMERGENCY CONTROL TO STOP THE SUPPLY AND RETURN AIR IN AN EMERGENCY. CONTROL DEVICE TO BE LOCATED ON THE SMOKE CONTROL PANEL. REFER TO ELECTRICAL DRAWINGS FOR DETAILS.

PACKAGED VAV ROOFTOP UNIT SERVING TERMINAL UNITS
NO SCALE

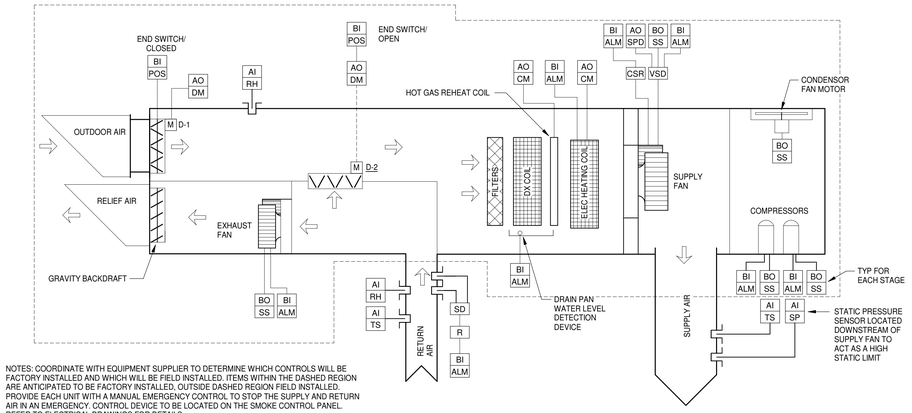

NOTES: COORDINATE WITH EQUIPMENT SUPPLIER TO DETERMINE WHICH CONTROLS WILL BE FACTORY INSTALLED AND WHICH WILL BE FIELD INSTALLED. ITEMS WITHIN THE DASHED REGION ARE ANTICIPATED TO BE FACTORY INSTALLED, OUTSIDE DASHED REGION FIELD INSTALLED. PROVIDE EACH UNIT WITH A MANUAL EMERGENCY CONTROL TO STOP THE SUPPLY AND RETURN AIR IN AN EMERGENCY. CONTROL DEVICE TO BE LOCATED ON THE SMOKE CONTROL PANEL. REFER TO ELECTRICAL DRAWINGS FOR DETAILS.

PACKAGED VAV SINGLE ZONE ROOFTOP UNIT
NO SCALE

AC-X

AI TS SPACE TEMPERATURE SENSOR

DUCTLESS SPLIT-SYSTEM AC UNITS
NO SCALE

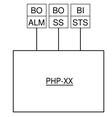

PACKAGED HEAT PUMP UNIT
NO SCALE

MOSELEYARCHITECTS
6210 ARDREY KELL ROAD • THE HUB AT WAVERLY, SUITE 425 • CHARLOTTE, NC 28277
PHONE (704) 540-3755 FAX (704) 540-3754
MOSELEYARCHITECTS.COM

SOUTH CAROLINA PROFESSIONAL ENGINEER No. 26273 03/08/24 JUSTIN P. CARLSON

SOUTH CAROLINA MOSELEY ARCHITECTS No. 3983 CERTIFICATE OF AUTHORIZATION

GEORGETOWN COUNTY DETENTION CENTER

GEORGETOWN COUNTY
2934 BROWNS FERRY RD, GEORGETOWN, SC 29440

PROJECT NO: 611315
DATE: MARCH 8, 2024

REVISIONS	
DATE	DESCRIPTION

CONTROLS

M7.1

2/26/2024 8:13:31 PM

FIRE ALARM LEGEND

SYMBOL	DESCRIPTION
XX	FIRE ALARM AUDIO/VISUAL NOTIFICATION DEVICE, MOUNT AT 80" AFF AND NOT MORE THAN 96". SUBSCRIPT NUMBER INDICATES STROBE CANDELA RATING.
XX	FIRE ALARM VISUAL STROBE NOTIFICATION DEVICE, 80" AFF AND NOT MORE THAN 96". SUBSCRIPT NUMBER INDICATES STROBE CANDELA RATING.
XX	FIRE ALARM AUDIO/VISUAL NOTIFICATION DEVICE WITH DEVICE GUARD, 80" AFF AND NOT MORE THAN 96". SUBSCRIPT NUMBER INDICATES STROBE CANDELA RATING. # / # INDICATES STROBE SETTING AND REDUCED EFFECTIVE OUTPUT WHEN DEVICE GUARD IS PRESENT.
XX	FIRE ALARM VISUAL STROBE NOTIFICATION DEVICE, 80" AFF AND NOT MORE THAN 96". SUBSCRIPT NUMBER INDICATES STROBE CANDELA RATING. # / # INDICATES STROVE SETTING AND REDUCED EFFECTIVE OUTPUT WHEN DEVICE GUARD IS PRESENT.
XX	FIRE ALARM AUDIO/VISUAL NOTIFICATION DEVICE, CEILING MOUNTED. SUBSCRIPT NUMBER INDICATES STROBE CANDELA RATING.
XX	FIRE ALARM VISUAL STROBE NOTIFICATION DEVICE, CEILING MOUNTED. SUBSCRIPT NUMBER INDICATES STROBE CANDELA RATING.
XX	FIRE ALARM AUDIO/VISUAL NOTIFICATION DEVICE WITH DEVICE GUARD, CEILING MOUNTED. SUBSCRIPT NUMBER INDICATES STROBE CANDELA RATING. # / # INDICATES STROBE SETTING AND REDUCED EFFECTIVE OUTPUT WHEN DEVICE GUARD IS PRESENT.
XX	FIRE ALARM VISUAL STROBE NOTIFICATION DEVICE, CEILING MOUNTED. SUBSCRIPT NUMBER INDICATES STROBE CANDELA RATING. # / # INDICATES STROVE SETTING AND REDUCED EFFECTIVE OUTPUT WHEN DEVICE GUARD IS PRESENT.
F	FIRE ALARM MANUAL PULL STATION, MOUNT AT +3'-10"AFF.
SD	FIRE ALARM DUCT SMOKE DETECTOR, FURNISH AND CONNECT UNDER DIVISION 28. INSTALL UNDER DIVISION 23. VERIFY LOCATION WITH DIVISION 23 PRIOR TO ROUGH-IN. PROVIDE ACCESSIBLE KEY OPERATED REMOTE TEST SWITCH FOR EACH DETECTOR.
S	SMOKE DETECTOR, CEILING MOUNT.
H	HEAT DETECTOR, CEILING MOUNT.
CO	CO DETECTOR, CEILING MOUNT.
G	DEVICE WITH DEVICE GUARD. SYMBOL MAY VARY
TS	FIRE ALARM TAMPER SWITCH, PROVIDE UNDER DIVISION 23, MONITOR UNDER DIVISION 28.
FS	FIRE ALARM FLOW SWITCH, PROVIDE UNDER DIVISION 23, MONITOR UNDER DIVISION 28.
PS	FIRE ALARM PRESSURE SWITCH, PROVIDE UNDER DIVISION 23, MONITOR UNDER DIVISION 28.
M	FIRE ALARM MONITOR MODULE. NOT ALL MONITOR MODULES ARE INDICATED ON DRAWINGS. PROVIDE QUANTITY AND IN LOCATIONS REQUIRED TO ACCOMPLISH SPECIFIED MONITORING FUNCTIONS.
C	FIRE ALARM CONTROL MODULE. NOT ALL CONTROL MODULES ARE INDICATED ON DRAWINGS. PROVIDE QUANTITY AND IN LOCATIONS REQUIRED TO ACCOMPLISH SPECIFIED CONTROL FUNCTIONS.
B	FIRE ALARM SPRINKLER BELL, MOUNT AT +10'-0"AFF.
M	FIRE ALARM MAGNETIC DOOR HOLDER, WALL MOUNT DEVICE AT 6" BELOW TOP OF DOOR. PROVIDE HINGED MAGNETIC CATCH PLATE ON DOOR TO MATE WITH DEVICE, COORDINATE LOCATION AND LENGTH WITH DIVISION 08. PROVIDE CONCEALED 120-VOLT POWER CONNECTION AND FIRE ALARM CONTROL MODULE IF REQUIRED FOR PROPER OPERATION.
	FIRE ALARM/POWER CONNECTION TO DIVISION 23 SMOKE OR FIRE/SMOKE DAMPER. COORDINATE WITH DIVISION 23. REFER TO TYPICAL FIRE/SMOKE DAMPER DIAGRAM.

POWER LEGEND

SYMBOL	DESCRIPTION
	APPLIANCE RECEPTACLE, MOUNT AT +1'-6" AFF. PROVIDE NEMA CONFIGURATION TO MATCH PLUG FOR EQUIPMENT SERVED.
	DUPLEX RECEPTACLE, NEMA 5-20R, MOUNT AT +1'-6"AFF.
	DUPLEX RECEPTACLE, NEMA 5-20R, MOUNT AT +3'-10"AFF.
	DUPLEX RECEPTACLE, NEMA 5-20R, MOUNT AT +7'-6"AFF.
	DUPLEX RECEPTACLE, NEMA 5-20R, RECESS FLOOR MOUNT.
	GFCI DUPLEX RECEPTACLE, NEMA 5-20R, MOUNT AT +1'-6"AFF. PROVIDE NEMA 3R "WHILE IN USE" ENCLOSURE.
	GFCI DUPLEX RECEPTACLE, NEMA 5-20R, MOUNT AT +1'-6"AFF.
	GFCI DUPLEX RECEPTACLE, NEMA 5-20R, MOUNT AT +3'-10"AFF.
	DOUBLE DUPLEX RECEPTACLE, NEMA 5-20R, MOUNT AT +1'-6"AFF.
	DOUBLE DUPLEX RECEPTACLE, NEMA 5-20R, MOUNT AT +3'-10"AFF.
	DOUBLE DUPLEX RECEPTACLE, NEMA 5-20R, RECESS FLOOR MOUNT.
	POWER/COMMUNICATIONS RECESSED FLOOR BOX.
	POWER/COMMUNICATIONS POKE THRU FLOOR BOX.
SF	SYSTEM FURNITURE FLEX POWER CABLE CONNECTION VIA FLUSH WALL BOX MOUNTED 4" AFF. COORDINATE W/FURNITURE PROVIDER PRIOR TO ROUGH-IN.
	CORD REEL OUTLET, CEILING MOUNT.
	METALLIC SURFACE RACEWAY, DEVICES AS INDICATED, MOUNT AT +1'-6"AFF, UNO.
J	JUNCTION BOX, CONCEALED ABOVE CEILING, UNO.
	MUSHROOM SWITCH, HEAVY DUTY WITH LEGEND PLATE. MOUNT W/HANDLE AT +3'-10" AFF, UNO.
	MANUAL MOTOR STARTER, OVERLOAD PROTECTION AS REQUIRED PER NAME PLATE RATINGS, WITH 'ON' INDICATOR PILOT LIGHT. FLUSH MOUNT W/HANDLE AT +3'-10"AFF, UNO.
	DISCONNECT SWITCH, FUSIBLE OR NON-FUSIBLE AS INDICATED. MOUNT W/HANDLE AT +4'-6"AFF, UNO.
	MAGNETIC MOTOR STARTER, WITH OVERLOAD RELAYS AS REQUIRED TO SERVE MANUFACTURER REQUIREMENTS OF EQUIPMENT SERVED. PROVIDE WITH HAND-OFF-AUTOMATIC SELECTOR SWITCH AND INDICATOR LIGHTS.. MOUNT W/HANDLE AT +4'-6"AFF, UNO.
	COMBINATION MAGNETIC STARTER AND DISCONNECT SWITCH. WITH OVERLOAD ELEMENTS AND FUSING AS REQUIRED TO SERVE MANUFACTURER REQUIREMENTS OF EQUIPMENT SERVED. PROVIDE WITH HAND-OFF-AUTOMATIC SELECTOR SWITCH AND INDICATOR LIGHTS.. MOUNT W/HANDLE AT + 4'-6"AFF, UNO.
E	EQUIPMENT POWER CONNECTION.
	MOTOR CONNECTION.
M	CONNECTION TO DIV 23 MOTORIZED DAMPER, VERIFY LOCATION.
ES	POWER FOR ELECTRIC DOOR STRIKE CONNECTION.
G	EMERGENCY GENERATOR.
	PANELBOARD.
T	TRANSFORMER, PROVIDE CONCRETE HOUSEKEEPING PAD UNLESS NOTED OTHERWISE.
R	RELAY, N/O OR N/C AS INDICATED.
	RELAY, NORMALLY OPEN.
	RELAY, NORMALLY CLOSED.
XXX	FEEDER TAG. REFER TO FEEDER SCHEDULE ON DWG E5.1.
V	RELAY CONTROLLED VALVE CONNECTION. REFER TO DETAIL ON E4.1.

GRAPHICS SYMBOLS LEGEND

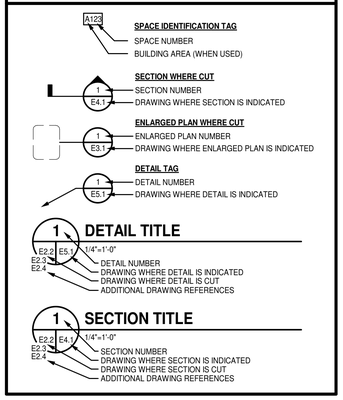

COMMUNICATIONS LEGEND

NOTE: REFER TO DETAILS ON E4.1 FOR BOX & CONDUIT, CABLING AND TERMINAL JACK REQUIREMENTS.

SYMBOL	DESCRIPTION
	TELECOMMUNICATIONS OUTLET. MOUNT AT +3'-10"AFF.
	TELECOMMUNICATIONS OUTLET. MOUNT AT +1'-6"AFF.
	INMATE PHONE , MOUNT AT +3'-10"AFF.
	RECESSED FLOOR MOUNT DEVICE COMPLETE WITH FITTINGS FOR FLOOR COVERING.
	VIDEO VISIT STATION, REFER TO ARCHITECTURAL PLANS FOR MOUNTING HEIGHT
	CATV OUTLET, REFER TO DETAIL ON E4.1 AND ARCHITECTURAL DRAWING FOR MOUNTING HEIGHTS.
	REFER TO DETAIL ON E4.1 AND ARCHITECTURAL DRAWING FOR MOUNTING HEIGHTS.
	POWER/COMMUNICATIONS RECESSED FLOOR BOX. SUBSCRIPT LETTER INDICATES OUTLET TYPE. REFER TO "TYPICAL COMMUNICATION OUTLET DETAIL" FOR BOX AND CONDUIT REQUIREMENTS.
	POWER/COMMUNICATIONS POKE-THRU FLOOR BOX. SUBSCRIPT LETTER INDICATES OUTLET TYPE. (2) 3/4" CONDUITS, (1) EACH AT OPPOSITE SIDES, TO STUB-UP AT NEAREST COMMUNICATION GROSS-CONNECT, UNO. REFER TO "TYPICAL COMMUNICATION OUTLET DETAIL."
SF	SYSTEM FURNITURE COMMUNICATIONS CONNECTION VIA FLUSH WALL BOX MOUNTED +4"AFF. PROVIDE 1.25" CONDUIT WITH BUSHING FROM BOX TO ABOVE CEILING. COORDINATE WITH FURNITURE PROVIDER PRIOR TO ROUGH-IN.
WA	WIRELESS ACCESS POINT
	TELECOMMUNICATIONS EQUIPMENT RACK.
	2" EMT CONDUIT SLEEVE WITH NYLON BUSHING EACH END UNO, THRU WALL AT +6" ABOVE FINISHED CEILING.
TGB	TELECOMMUNICATIONS GROUND BUS BAR, MOUNT AT +1'-6"AFF.
TMGB	TELECOMMUNICATIONS MAIN GROUND BUS BAR, MOUNT AT +1'-6"AFF.
	24" CABLE TRAY, MOUNT AT +6" ABOVE FINISHED CEILING.
M	SMOKE DAMPERS. REFER TO DETAILS MATRIX ON E4.1

LIGHTING LEGEND

SYMBOL	DESCRIPTION
S	LIGHT SWITCH, RATED 120/277 VOLTS, 20-AMPS, MOUNT AT +3'-10"AFF. SUBSCRIPT/SUPERSCRIPT LETTERS, NUMBERS, AND SYMBOLS INDICATES SWITCH TYPE AS FOLLOWS: S3 INDICATES 3-WAY LIGHT SWITCH S4 INDICATES 4-WAY LIGHT SWITCH SD INDICATES DIMMER SWITCH SP INDICATES PILOT LIGHT, ON WHEN SWITCH IS ON SK INDICATES KEY OPERATED LIGHT SWITCH SOS INDICATES SWITCH WITH INTEGRAL OCCUPANCY SENSOR SOD INDICATES DIMMER SWITCH WITH INTEGRAL OCCUPANCY SENSOR LOWER CASE LETTER INDICATES LIGHT FIXTURE CONTROL DESIGNATION
	OMNI-DIRECTIONAL LIGHTING CONTROL OCCUPANCY DETECTOR, CEILING MOUNT.
PC	PHOTOELECTRIC CELL FOR LIGHTING CONTROL. WALL MOUNT AT +10.0"AFF. AIM NORTH.
	LIGHT FIXTURE, CEILING MOUNT.
	LIGHT FIXTURE ON EMERGENCY POWER, CEILING MOUNT.
	LIGHTING FIXTURE.
	LIGHTING FIXTURE ON EMERGENCY POWER.
	WALL WASHER LIGHTING FIXTURE.
	LIGHT FIXTURE, WALL MOUNT, HEIGHT AS INDICATED.
	EXIT SIGN, CEILING MOUNT. DIRECTIONAL ARROWS AS INDICATED. SHADING INDICATES FACE(S) OF SIGN.
	EXIT SIGN, WALL MOUNT. DIRECTIONAL ARROWS AS INDICATED. SHADING INDICATES FACE(S) OF SIGN.
	LIGHT FIXTURE, POLE MOUNT.

ONE LINE DIAGRAM LEGEND

SYMBOL	DESCRIPTION
	CIRCUIT BREAKER
	FUSED SWITCH
	TRANSFORMER
	TRANSFER SWITCH
XXX	FEEDER DESIGNATION
CT	CURRENT TRANSFORMER
PT	POTENTIAL TRANSFORMER

GENERAL NOTES

A. THE CONTRACT DOCUMENTS ARE COMPLEMENTARY AND WHAT IS REQUIRED BY ONE SHALL BE AS BINDING AS IF REQUIRED BY ALL. IN THE CASE OF A CONFLICT, DISAGREEMENT, OR AMBIGUITY, PROVIDE THE BETTER QUALITY. IN THE CASE OF A CONFLICT, DISAGREEMENT, OR AMBIGUITY, PROVIDE THE GREATER QUANTITY OF WORK.

B. FOLLOW MOUNTING HEIGHTS INDICATED IN THE ELECTRICAL LEGEND UNLESS OTHERWISE INDICATED. MEASURE ALL MOUNTING HEIGHTS FROM THE DEVICE CENTER LINE UNLESS OTHERWISE INDICATED.

C. FIELD VERIFY EXACT FEEDER LOCATIONS FOR MECHANICAL EQUIPMENT PRIOR TO ROUGH-IN.

D. EQUIPMENT CONNECTIONS ARE INDICATED IN THEIR APPROXIMATE LOCATIONS. VERIFY EXACT LOCATIONS OF ALL CONNECTIONS WITH OTHER TRADES SUPPLYING EQUIPMENT TO AVOID CONFLICTS AT INSTALLATION.

E. LOCATED ALL SWITCHES FOR LOCAL CONTROL OF LIGHTING ON STRIKE SIDE OF SINGLE DOORS UNLESS OTHERWISE INDICATED.

F. PROVIDE SPECIFIC BREAKER ARRANGEMENT FOR THE PANEL BOARDS WHEREVER PHYSICALLY POSSIBLE. PROVIDE AS-BUILT DRAWINGS INDICATING ACTUAL BRANCH CIRCUIT ARRANGEMENT. PROVIDE TYPE WRITTEN PANELBOARD DIRECTORIES INDICATING ACTUAL BRANCH CIRCUIT ARRANGEMENT.

G. PROVIDE AS-BUILT DRAWINGS INDICATING ACTUAL BRANCH CIRCUIT ARRANGEMENT. PROVIDE TYPEWRITTEN PANELBOARD DIRECTORIES INDICATING ACTUAL BRANCH CIRCUIT ARRANGEMENT. HAND WRITTEN SCHEDULES ARE NOT ACCEPTABLE.

H. ALL CONDUIT RUNS INDICATED ARE DIAGRAMMATIC, COORDINATE ROUTING IN ALL SPACES WITH OTHER TRADES.

I. ALL PANELBOARDS INDICATED ARE HOUSED IN A SINGLE WIDTH ENCLOSURE, UNO. THE CONTRACTOR SHALL FIELD VERIFY ROOM LAYOUT AND ADJUST ACCORDINGLY, AT NO COST TO THE OWNER, IF PROVIDING ANY PANELBOARD ENCLOSURES.

J. WHERE POWER AND COMMUNICATION OUTLETS ARE INDICATED IN CLOSE PROXIMITY ON THE DRAWINGS, FIELD COORDINATE THE LOCATIONS TO PLACE THE OUTLETS ADJACENT TO EACH OTHER.

K. ALL EXTERIOR RECEPTACLES SHALL BE LABELED "WR" - WEATHER RESISTANT.

L. WHEN GROUPING MULTIPLE LINE TO NEUTRAL BRANCH CIRCUITS IN A CONDUIT, PROVIDE DEDICATED COLOR CODED NEUTRAL CONDUCTORS FOR EACH CIRCUIT. DO NOT USE BREAKER TIES AND SHARED NEUTRALS EVEN THOUGH PERMITTED BY NEC.

M. PROVIDE A 2" WIDE YELLOW LINE PAINTED ON THE FLOOR INDICATING THE ELECTRICAL WORKING SPACE. IN FRONT OF ALL ELECTRICAL PANELS IN ELECTRICAL ROOMS. REFER TO PLANS FOR ELECTRICAL WORKING SPACE DETAILS. STENCIL "NO STORAGE" IN 2" HIGH, YELLOW LETTERS CENTERED IN THE OUTLINED AREA.

ABBREVIATIONS

1P	SINGLE PHASE
3P	THREE PHASE
3R	WEATHERPROOF (NEMA 3R)
A	AMPS
AFF	ABOVE FINISHED FLOOR
AL	ALUMINUM
ATS	AUTOMATIC TRANSFER SWITCH
BFC	BELOW FINISHED CEILING
BFG	BELOW FINISHED GRADE
BKR	BREAKER
C	CONDUIT
CATV	COMMUNITY ANTENNA TELEVISION (CABLE)
CB	CIRCUIT BREAKER
CBL	CABLE
CCTV	CLOSED CIRCUIT TELEVISION
CKT	CIRCUIT
CLG	CEILING
CLR	CLEAR
CO.	COMPANY
COMB	COMBINATION
COMM	COMMUNICATIONS
CU	COPPER
DIA	DIAMETER
DISC	DISCONNECT
DIV	DIVISION
DWG	DRAWING
EBH	ELECTRIC BASEBOARD HEATER
EC	EMPTY CONDUIT
ECS	EMERGENCY COMMUNICATIONS STATION
ELEC	ELECTRICAL
ELEV	ELEVATOR
EPO	EMERGENCY POWER OFF
EQ	EQUIPMENT
ETR	EXISTING TO REMAIN
EWC	ELECTRIC WATER COOLER
EX	EXISTING
EXT	EXTERIOR
FA	FIRE ALARM
FAAP	FIRE ALARM ANNUNCIATOR PANEL
FACP	FIRE ALARM CONTROL PANEL
FAGP	FIRE ALARM GRAPHIC PANEL
FAXP	FIRE ALARM EXTENDER PANEL
FFSCP	FIRE FIGHTERS SMOKE CONTROL PANEL
FLA	FULL LOAD AMPS
FPMR	FUSE PER MANUFACTURERS REQUIREMENTS/RECOMMENDATIONS
FPND	FUSE PER NAMEPLATE DATA
G	GROUND
GE	GROUND FAULT PROTECTION FOR EQUIPMENT, 6-50mA PER NEC 427.22 (PROVIDE ACCESSORY FOR INDICATED BREAKER)
GFCI	GROUND FAULT CIRCUIT INTERRUPT
GFP	GROUND FAULT PROTECTION FOR PERSONNEL, 4-6mA (PROVIDE ACCESSORY FOR INDICATED BREAKER)
HKP	HOUSEKEEPING PAD
HP	HORSEPOWER
HPS	HIGH PRESSURE SODIUM
Hz	HERTZ
IAW	IN ACCORDANCE WITH
IG	ISOLATED GROUND
J-BOX	JUNCTION BOX
KHFSS	KITCHEN HOOD FIRE SUPPRESSION SYSTEM
KHz	KILOHERTZ
KVA	KILOVOLT AMPS
KW	KILOWATTS
KWH	KILOWATT HOURS
L	LOCKOUT TO PREVENT UNAUTHORIZED SWITCHING (PROVIDE ACCESSORY FOR INDICATED BREAKER)
LC	ROUTE CIRCUIT TO LOAD VIA LIGHTING CONTACTOR, REFER TO LC SCHEDULE
LED	LIGHT EMITTING DIODE
LTG	LIGHTING
LTS	LIGHTS
MAX	MAXIMUM
MCA	MINIMUM CIRCUIT AMPACITY
MCB	MAIN CIRCUIT BREAKER
MCC	MOTOR CONTROL CENTER
MH	METAL HALIDE
MHz	MEGAHERTZ
MIN	MINIMUM
ML	MAINTENANCE LOCK (PROVIDE ACCESSORY FOR INDICATED BREAKER)
MLO	MAIN LUG ONLY
MNS	MASS NOTIFICATION SYSTEM
MOCP	MAXIMUM OVER CURRENT PROTECTION.
MTD	MOUNTED
N	NEUTRAL
N/C	NORMALLY CLOSED
N/O	NORMALLY OPEN
NO.	NUMBER
OFCI	OWNER FURNISHED CONTRACTOR INSTALLED
P	PILOT LIGHT (AT THE SWITCH HANDLE)
PBD	PANELBOARD
PD	PROTECTIVE DEVICE
RCPT	RECEPTACLE
REC	RECEPTACLE
SEC	SECURITY
SPD	SURGE PROTECTIVE DEVICE
SPEC.	SPECIFICATION(S)
ST	SHUNT TRIP, 120V COIL (PROVIDE ACCESSORY FOR INDICATED BREAKER)
SW	SWITCH
SWBD	SWITCHBOARD
TBB	TELECOMMUNICATIONS BONDING BACKBONE
TC	TELECOMMUNICATIONS CLOSET
TELECOM	TELECOMMUNICATIONS
TGB	TELECOMMUNICATIONS GROUNDING BUS BAR
TMGB	TELECOMMUNICATIONS MAIN GROUNDING BUS BAR
TYP	TYPICAL
UNO	UNLESS NOTED (INDICATED) OTHERWISE
V	VOLTS
VFD	VARIABLE FREQUENCY DRIVE
W	WATTS
W/	WITH
WG	WIRE GUARD
WP	WEATHERPROOF
XFER	TRANSFER
XFMR	TRANSFORMER

LIGHT FIXTURE SCHEDULE

TYPE	DESCRIPTION	MANUFACTURER	SERIES NO.	MVOLT	WATTAGE	LUMENS	TYPE	COLOR TEMP.	MOUNTING	OPTIONS	COMMENTS
A1	2x4 LED TROFFER	LITHONIA	2RTL4 48L GZ10 LP850	MVOLT	48	4800 lm	LED	5000 K	RECESSED		PROVIDE FLANGE KIT WHEN MOUNTED IN DRYWALL CEILING
A3	2x4 LED TROFFER-GTR	LITHONIA	2RTL4 48L GZ10 LP850	MVOLT	48	4800 lm	LED	5000 K	RECESSED	GTR	PROVIDE FLANGE KIT WHEN MOUNTED IN DRYWALL CEILING
A5	2x2 LED TROFFER	LITHONIA	2RTL2 48L GZ10 LP850	MVOLT	42	4200 lm	LED	5000 K	RECESSED	GTR	PROVIDE FLANGE KIT WHEN MOUNTED IN DRYWALL CEILING
B1	2X4 VANDAL RESIST LENS	LITHONIA	2VRTL G L48 5000LM ICW AP125FL GZ1 AP125FL GZ1 50K 90CRI	MVOLT	50	5000 lm	LED	5000 K	RECESSED		PROVIDE FLANGE KIT WHEN MOUNTED IN DRYWALL CEILING
B2	2X4 VANDAL RESIST LENS -EM	LITHONIA	2VRTL G L48 5000LM ICW AP125FL GZ1	MVOLT	50	5000 lm	LED	5000 K	RECESSED	1400LM BATTERY	PROVIDE FLANGE KIT WHEN MOUNTED IN DRYWALL CEILING
B3	2X4 VANDAL RESIST LENS-GTR	LITHONIA	2VRTL G L48 5000LM ICW AP125FL GZ1	MVOLT	50	5000 lm	LED	5000 K	RECESSED	GTR	PROVIDE FLANGE KIT WHEN MOUNTED IN DRYWALL CEILING
B5	2X2 VANDAL RESIST LENS	LITHONIA	2VRTL G L48 5000LM ICW AP125FL GZ1 AP125FL GZ1 50K 90CRI	MVOLT	50	5000 lm	LED	5000 K	RECESSED		PROVIDE FLANGE KIT WHEN MOUNTED IN DRYWALL CEILING
B6	2X2 VANDAL RESIST LENS-EM	LITHONIA	2VRTL G L48 5000LM ICW AP125FL GZ1	MVOLT	50	5000 lm	LED	5000 K	RECESSED	1400LM BATTERY	PROVIDE FLANGE KIT WHEN MOUNTED IN DRYWALL CEILING
B7	2X2 VANDAL RESIST LENS-GTR	LITHONIA	2VRTL G L48 5000LM ICW AP125FL GZ1	MVOLT	50	5000 lm	LED	5000 K	RECESSED	GTR	PROVIDE FLANGE KIT WHEN MOUNTED IN DRYWALL CEILING
C1	6" DOWNLIGHT	LITHONIA	EVO6 50/30 AR WD LSS GZ10	MVOLT	30	3000 lm	LED	5000 K	RECESSED		
C3	6" DOWNLIGHT-GTR	GOTHAM	EVO6 50/30 AR WD LSS GZ10	MVOLT	30	3000 lm	LED	5000 K	RECESSED	GTR	
C4	6" DOWNLIGHT - WL	GOTHAM	EVO6 50/30 AR WD LSS GZ10	MVOLT	30	3000 lm	LED	5000 K	RECESSED		WET LOCATION LISTED
D1	4' MAX SECURITY	KENALL	SDSA 4 0/0 45L50K DCC 2/J 1	MVOLT	46	4500 lm	LED	5000 K	SURFACE		MOUNT WITH TAMPER PROOF HARDWARE
D2	4' MAX SECURITY - EM	KENALL	SDSA 4 0/0 45L50K DCC 2/J 1 LEL	MVOLT	46	4500 lm	LED	5000 K	SURFACE	1400LM BATTERY	MOUNT WITH TAMPER PROOF HARDWARE
D4	4' MAX SECURITY W/ CELL LIGHT	KENALL	SDSA 4 0/0 45L50K DCC 2/J 1 DLN	MVOLT	46	4500 lm	LED	5000 K	SURFACE		MOUNT WITH TAMPER PROOF HARDWARE
F1	2X2 VANDAL RESIST GASKETED LENS	LITHONIA	2VRTL G L48 5000LM ICW AP125FL GZ1 50K 90CRI WL	MVOLT	50	5000 lm	LED	5000 K	RECESSED		PROVIDE FLANGE KIT WHEN MOUNTED IN DRYWALL CEILING
F2	2X2 VANDAL RESIST GASKETED LENS	LITHONIA	2VRTL G L48 5000LM ICW AP125FL GZ1 50K 90CRI E10WLCP WL	MVOLT	50	5000 lm	LED	5000 K	RECESSED	1400LM BATTERY	PROVIDE FLANGE KIT WHEN MOUNTED IN DRYWALL CEILING
J1	VANDAL RESIST INDUSTRIAL	LITHONIA	VAP 6000LM PCL MD GZ10 50K 90CRI	MVOLT	49	6000 lm	LED	5000 K	SURFACE OR CHAIN 10'-0" AFF UNO		
K1	STRIP LIGHT	LITHONIA	CDS L48 DM 50K 80CRI	MVOLT	48	4800 lm	LED	5000 K	SURFACE OR CHAIN 10'-0" AFF UNO		
K2	STRIP LIGHT - EM	LITHONIA	CDS L48 DM 50K 80CRI	MVOLT	48	4800 lm	LED	5000 K	SURFACE OR CHAIN 10'-0" AFF UNO	1400LM BATTERY	
R1	EXTERIOR WALL MOUNT	LITHONIA	WDGE1-P2-LED-VW	MVOLT	104	1200 lm	LED	5000 K	WALL 7'-0" AFF UNO	WIRE GUARD	
R3	EXTERIOR WALL MOUNT	LITHONIA	TWHLED ALO 50K T3M PE TP WG	MVOLT	78	8000 lm	LED	5000 K	WALL 17'-0" AFF UNO	WIRE GUARD	
U1	FLAG POLE LIGHT	LITHONIA	DSXF1 LED-MSP-THK-PE MVOLT	MVOLT	21	3000 lm	LED	5000 K	GROUND REFER TO DETAIL	PE CELL	
V1	CHASE WALL MOUNT	LITHONIA	TWSLED P1 50K	MVOLT	18	2000 lm	LED	5000 K	WALL 7'-0" AFF OR GRATING UNO		
X1	SINGLE FACE EXIT SIGN	LITHONIA	LES 1 R	MVOLT	5		LED		UNIVERSAL	BATTERY	CHEVRONS AS INDICATED
X2	DUAL FACE EXIT SIGN	LITHONIA	LES 2 R	MVOLT	5		LED		UNIVERSAL	BATTERY	CHEVRONS AS INDICATED
Z1	EXTERIOR WALL SCONCE	ALVA LIGHTING	TESSIE 60 ESN 3000K	<varies>	37	3700 lm	LED	3000 K	WALL 6'-0" AFF UNO		IP66 RATED

MOSELEYARCHITECTS
6210 ARDREY KELL ROAD • THE HUB AT WAVERLY, SUITE 425 • CHARLOTTE, NC 28277
PHONE (704) 540-3755 FAX (704) 540-3754
MOSELEYARCHITECTS.COM

NORTH CAROLINA PROFESSIONAL ENGINEER SEAL 024242 WILLIAM J. CARY, JR.

NORTH CAROLINA REGISTERED LANDSCAPE ARCHITECTURAL CORPORATION C-3469 CHARLOTTE, NC

GEORGETOWN COUNTY DETENTION CENTER

GEORGETOWN COUNTY
2934 BROWNS FERRY RD, GEORGETOWN, SC 29440

PROJECT NO: 611315
DATE: FEBRUARY 9, 2024

REVISIONS	
DATE	DESCRIPTION

LEGENDS, ABBREVIATIONS AND GENERAL NOTES

E0.1

2/8/2024 2:17:27 PM

KEYNOTES

APPLIES TO THIS DRAWING
REPRESENTED BY [n]

1. PROPOSED ROUTING FOR THE UTILITY PRIMARY TO TRANSFORMER. PROVIDE TWO 6" CONDUITS WITH PULLSTRINGS AT 3' BELOW FINISHED GRADE UNDER ANY HARDSCAPING BETWEEN THE UTILITY POLE AND THE TRANSFORMER LOCATION FOR USE BY THE POWER COMPANY. COORDINATE FINAL ROUTING WITH THE POWER COMPANY PRIOR TO INSTALLATION. REFER TO ONE-LINE DIAGRAM FOR SECONDARY CONNECTION TO THE TRANSFORMER SECONDARY.
2. PROVIDE TWO 4" EC WITH PULLROPE (NOT STRINGS) AT 3' BELOW FINISHED GRADE FROM UTILITY POLE TURNED UP INTO THE DATA ROOM OF EACH BUILDING (REFER TO FLOOR PLANS). ALSO PROVIDE TWO 4" EC TO INTERCONNECT BETWEEN EACH BUILDINGS. WHEN ROUTED UNDER A HARDSCAPING WITH TRAFFIC, PROVIDE CONCRETE ENCASED CONDUIT FIVE FEET BEYOND EDGES. COORDINATE ROUTING WITH OTHER UTILITIES AND WITH UTILITY COMPANY.
3. FIELD COORDINATE LIGHTING FIXTURE LOCATION WITH FLAG POLES. PROVIDE 2#10,#10G, 1"PVC. REFER TO DETAIL ON E4.1
4. PROVIDE POWER AND DATA STUB-UP FOR THE GATE SYSTEM PER THE MANUFACTURER'S REQUIREMENTS. PROVIDE A 1" EC WITH PULL STRING TO SECURITY ELECTRONICS CLOSET.

GENERAL NOTES

A. POLE FIXTURE SHALL BE PROVIDED BY THE POWER COMPANY. LOCATIONS NEAR THE FENCE SHALL BE A MINIMUM OF 5' FROM THE FENCE. PROVIDE 1" EC UNDER ALL HARDSCAPING. COORDINATE THE INSTALLATION WITH THE POWER COMPANY.

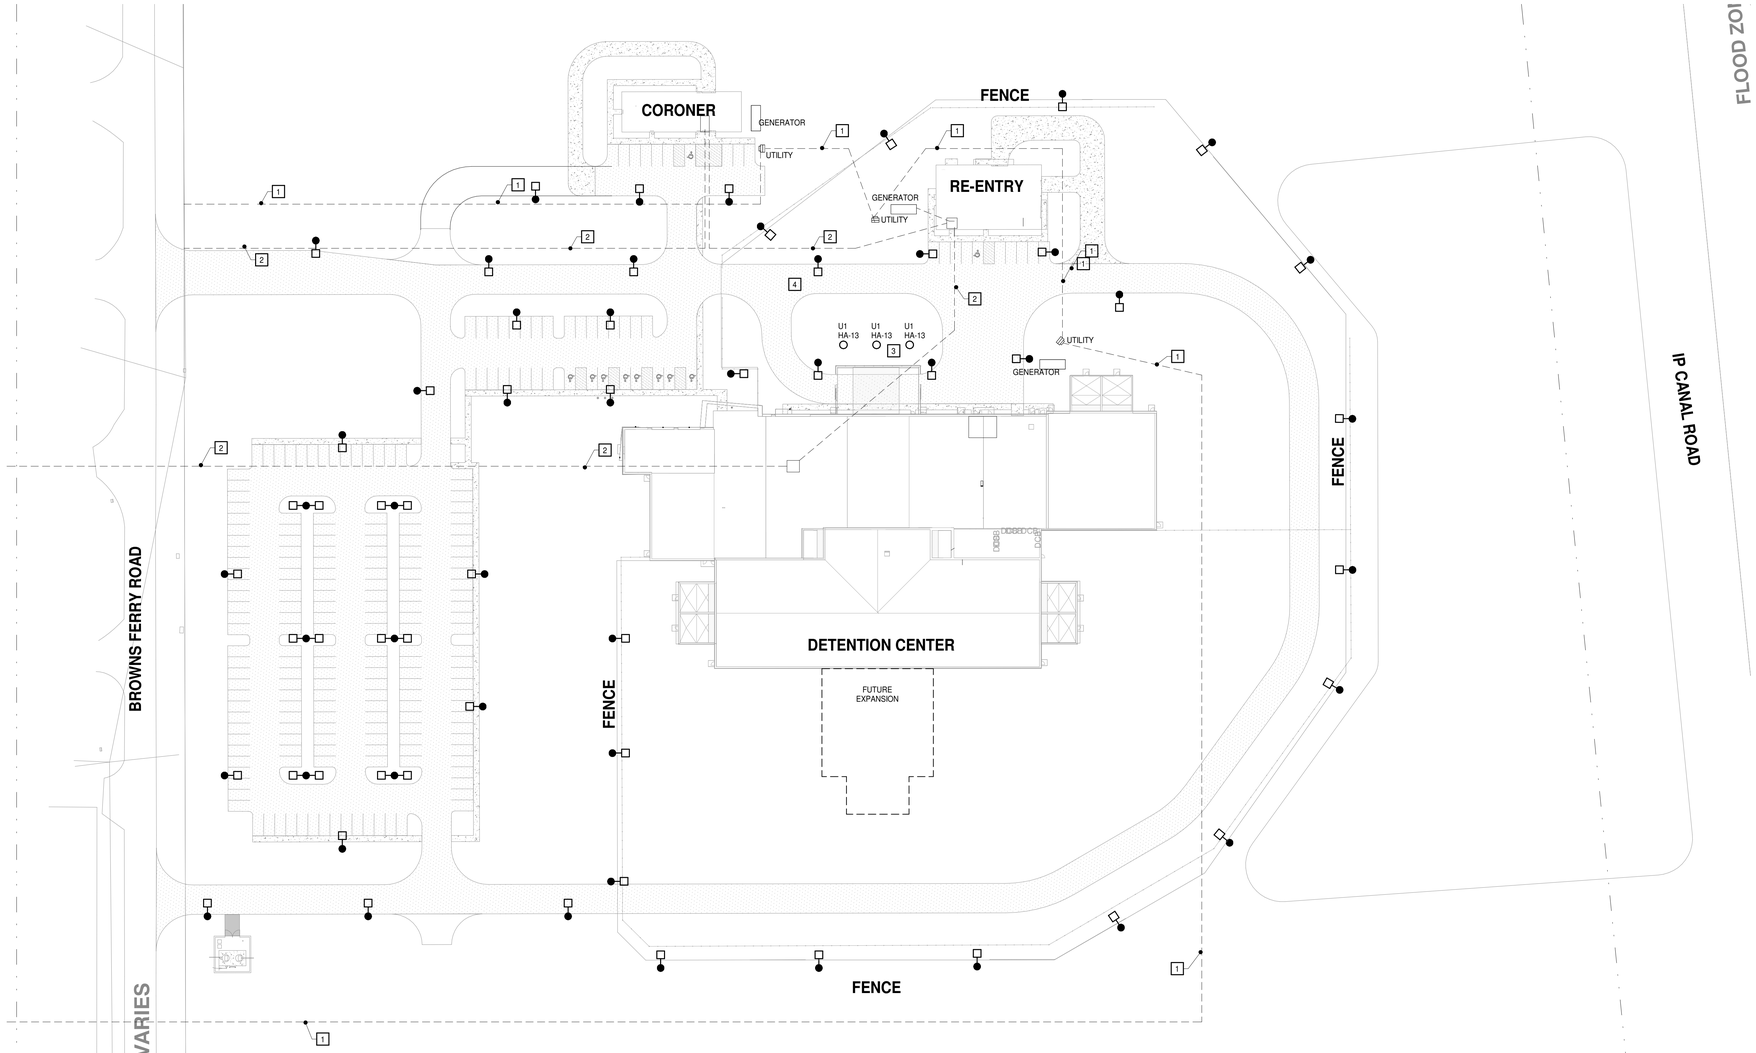

N

SITE PLAN - ELECTRICAL
1" = 50'-0"

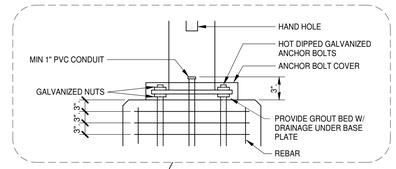

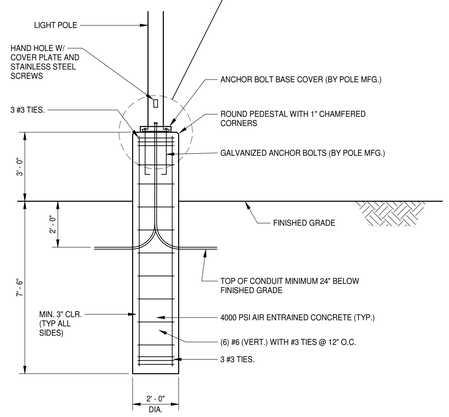

POLE BASE DETAIL
NO SCALE

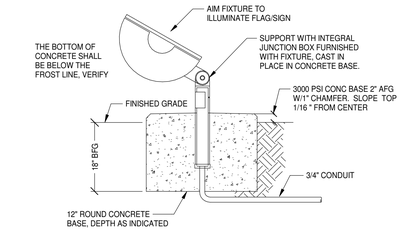

FLAG LIGHT DETAIL
NO SCALE

MOSELEYARCHITECTS
6210 ARDREY KELL ROAD • THE HUB AT WAVERLY, SUITE 425 • CHARLOTTE, NC 28277
PHONE (704) 540-3755 FAX (704) 540-3754
MOSELEYARCHITECTS.COM

NORTH CAROLINA PROFESSIONAL ENGINEER SEAL 024242 WILLIAM J. CARY, JR.

MOSELEY ARCHITECTS, P.C. REGISTERED ENGINEERING CORPORATION C-3469 NORTH CAROLINA CHARLOTTE, NC

GEORGETOWN COUNTY DETENTION CENTER

GEORGETOWN COUNTY
2934 BROWNS FERRY RD, GEORGETOWN, SC 29440

PROJECT NO: 611315
DATE: FEBRUARY 9, 2024

REVISIONS	
DATE	DESCRIPTION

ELECTRICAL SITE PLAN

E1.0

2/8/2024 2:17:28 PM

KEYNOTES

APPLIES TO THIS DRAWING
REPRESENTED BY n

1. FIXTURES IN THIS SPACE CONNECTED TO NORMAL POWER ARE RELAY CONTROLLED. REFER TO THE RELAY SCHEDULE FOR THE RELAY NUMBER . FIXTURES CONNECTED TO EMERGENCY POWER SHALL NOT BE CONTROLLED UNO.

GENERAL NOTES

A. WHERE FIXTURES ARE EQUIPPED WITH BATTERY BACKUP OR GENERATOR TRANSFER SWITCH ARE LOCALLY CONTROLLED (NOT RELAY CONTROLLED), CONNECT TO THE LOCAL NORMAL CCT AND THE EMERGENCY CIRCUIT INDICATED.

B. BATTERY FIXTURES DAY ROOMS AND CORRIDORS AND WHERE DENOTED BY "NL" SHALL FUNCTION AS NITE LIGHTS, BE CONNECT ONLY TO THE EMERGENCY CIRCUIT INDICATED, SHALL NOT BE CONTROLLED AND SHALL BE ILLUMINATED 24-HOURS A DAY

C. EXTERIOR FIXTURES ARE CONTACTOR CONTROLLED. REFER TO THE DETAIL ON DRAWING E4.1

D. EXTERIOR FIXTURES IN REC YARDS SHALL BE MOUNTED DIRECTLY BELOW THE SECURITY MESH.

E. GENERAL NOTES FOR LIGHTING FIXTURE TYPE "D1", "D2", & "D4"
   a. EXPOSED CONDUIT AND BOXES ARE NOT ACCEPTABLE IN THE SECURED PERIMETER. CONDUIT AND BOXES FOR LIGHTING NOT LOCATED ABOVE A SECURED CEILING SHALL BE EMBEDDED IN THE STRUCTURE AND ROUTED TO A JUNCTION BOX IN A CHASE OR ABOVE ACT CEILING (JUNCTION BOX NOT SHOWN FOR CLARITY).

F. GENERAL NOTES FOR LIGHTING FIXTURE TYPE "D4":
   a. EXPOSED CONDUIT AND BOXES IN THE CELLS ARE NOT ACCEPTABLE. PROVIDE CONDUIT, BOXES AND THE SPECIFIED LIGHTING FIXTURE IN THE CELL WITH CONDUIT AND BOXES FOR CELL LIGHTING EMBEDDED IN THE STRUCTURE AND TERMINATED AT A JUNCTION BOX IN THE CHASE (NOT INDICATED FOR CLARITY).
   b. PROVIDE A RELAY CONTROLLED CONDUCTOR OF THE CIRCUIT INDICATED TO CONTROL THE MAIN LIGHTING IN EACH CELL LIGHTING FIXTURE. REFER TO THE RELAY SCHEDULES FOR THE RELAY NUMBER. ALSO PROVIDE AN UNSWITCHED CONDUCTOR OF THE CIRCUIT INDICATED TO THE NIGHT LIGHT IN EACH CELL LIGHTING FIXTURE WHICH SHALL BE ILLUMINATE AT ALL TIMES.

G. GENERAL NOTES FOR LIGHTING FIXTURE TYPE "V1":
   a. PROVIDE EXPOSED GRS CONDUIT AND CAST BOXES FOR LIGHTING IN CHASES. THESE FIXTURES SHALL NOT BE RELAY CONTROLLED.

N

FIRST FLOOR - LIGHTING - PART A
1/8" = 1'-0"

MOSELEYARCHITECTS
6210 ARDREY KELL ROAD • THE HUB AT WAVERLY, SUITE 425 • CHARLOTTE, NC 28277
PHONE (704) 540-3755 FAX (704) 540-3754
MOSELEYARCHITECTS.COM

NORTH CAROLINA PROFESSIONAL SEAL 024242 ENGINEER WILLIAM J. CARY, JR.

MOSELEY ARCHITECTS PROFESSIONAL ENGINEERING CORPORATION C-3469 NORTH CAROLINA CHARLOTTE, NC

GEORGETOWN COUNTY DETENTION CENTER

GEORGETOWN COUNTY
2934 BROWNS FERRY RD, GEORGETOWN, SC 29440

PROJECT NO: 611315
DATE: FEBRUARY 9, 2024

REVISIONS	
DATE	DESCRIPTION

FIRST FLOOR PLAN - LIGHTING - PART A

E2.1.1

2/8/2024 2:17:40 PM

KEYNOTES

APPLIES TO THIS DRAWING
REPRESENTED BY n

1. COORDINATE RECEPTACLE AND DATA OUTLET LOCATIONS AND MOUNTING HEIGHTS WITH THE MILLWORK INDICATED ON THE ARCHITECTURAL PLANS PRIOR TO INSTALLATION.
2. POWER CIRCUITS IN THIS SPACE ARE RELAY CONTROLLED. REFER TO THE RELAY SCHEDULE FOR THE RELAY NUMBER.
3. PROVIDE POWER POLE POWERED FOR A CEILING MOUNTED JB FOR METAL DETECTOR AND GUARD DESK POWER. MAKE FINAL CONNECTION TO EQUIPMENT IN GRS CONDUIT. PROVIDE TWO DUPLEX OTLETS FOR THE DESK. COORDINATE POWER REQUIREMENTS WITH THE PROVIDER AND FIELD ADJUST AS REQUIRED.
4. PROVIDE TWO DUPLEX OUTLETS MOUNTED TO THE EACH COMMUNICATION RACK. DROP CIRCUITRY FROM JB OVER THE RACK VIA FLEXIBLE CONDUIT. PROVIDE DEDICATED 3#12 IN 3/4"C PER CIRCUIT.
5. PROVIDE 4'X8'X3/4" FIRE RESISTANT PLYWOOD ON WALLS INDICATED COVERED WITH TWO COATS OF WHITE PAINT. DO NOT COVER FIRE RESISTANT STAMP. ADHERE TO WALL WITH SCREWS IN THE WALL STRUCTURE.
6. COORDINATE LOCATION OF OVERHEAD DOOR CONTROLLER WITH OWNER PRIOR TO CONSTRUCTION. PROVIDE CONDUIT, WIRING, AND BOXES AS NEEDED FOR COMPLETE INSTALLATION.
7. CONNECT BREAKER SHUNT TRIP MODULES FOR PANEL "HK" TO THE HOOD FIRE SUPPRESSION SYSTEM.
8. COORDINATE RECEPTACLE LOCATION AND MOUNTING HEIGHT FOR BAS PANEL WITH DIV 23 PRIOR TO INSTALLATION.

GENERAL NOTES

A. COORDINATE OUTLET LOCATIONS IN CHASES AND MECHANICAL SPACES WITH OTHER TRADE AND RELOCATE AS REQUIRED SUCH THAT OUTLET WILL NOT BE BLOCKED

B. PROVIDE EXPOSED GRS CONDUIT AND CAST BOXES FOR POWER IN THE CHASE ATTACHED TO THE BACK OF THE SHOWER OR CELL UNIT. DO NOT PENETRATE OR CELL SHOWER UNIT.

C. REFER TO "FS" SERIES DRAWINGS FOR ELECTRICAL ROUGH-IN TYPE AND MOUNTING HEIGHTS OF ALL KITCHEN EQUIPMENT LOCATIONS.

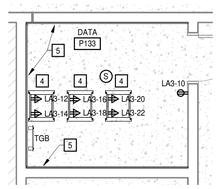

1 E2.1.2 E2.1.2 **DATA ROOM**
1/4" = 1'-0"

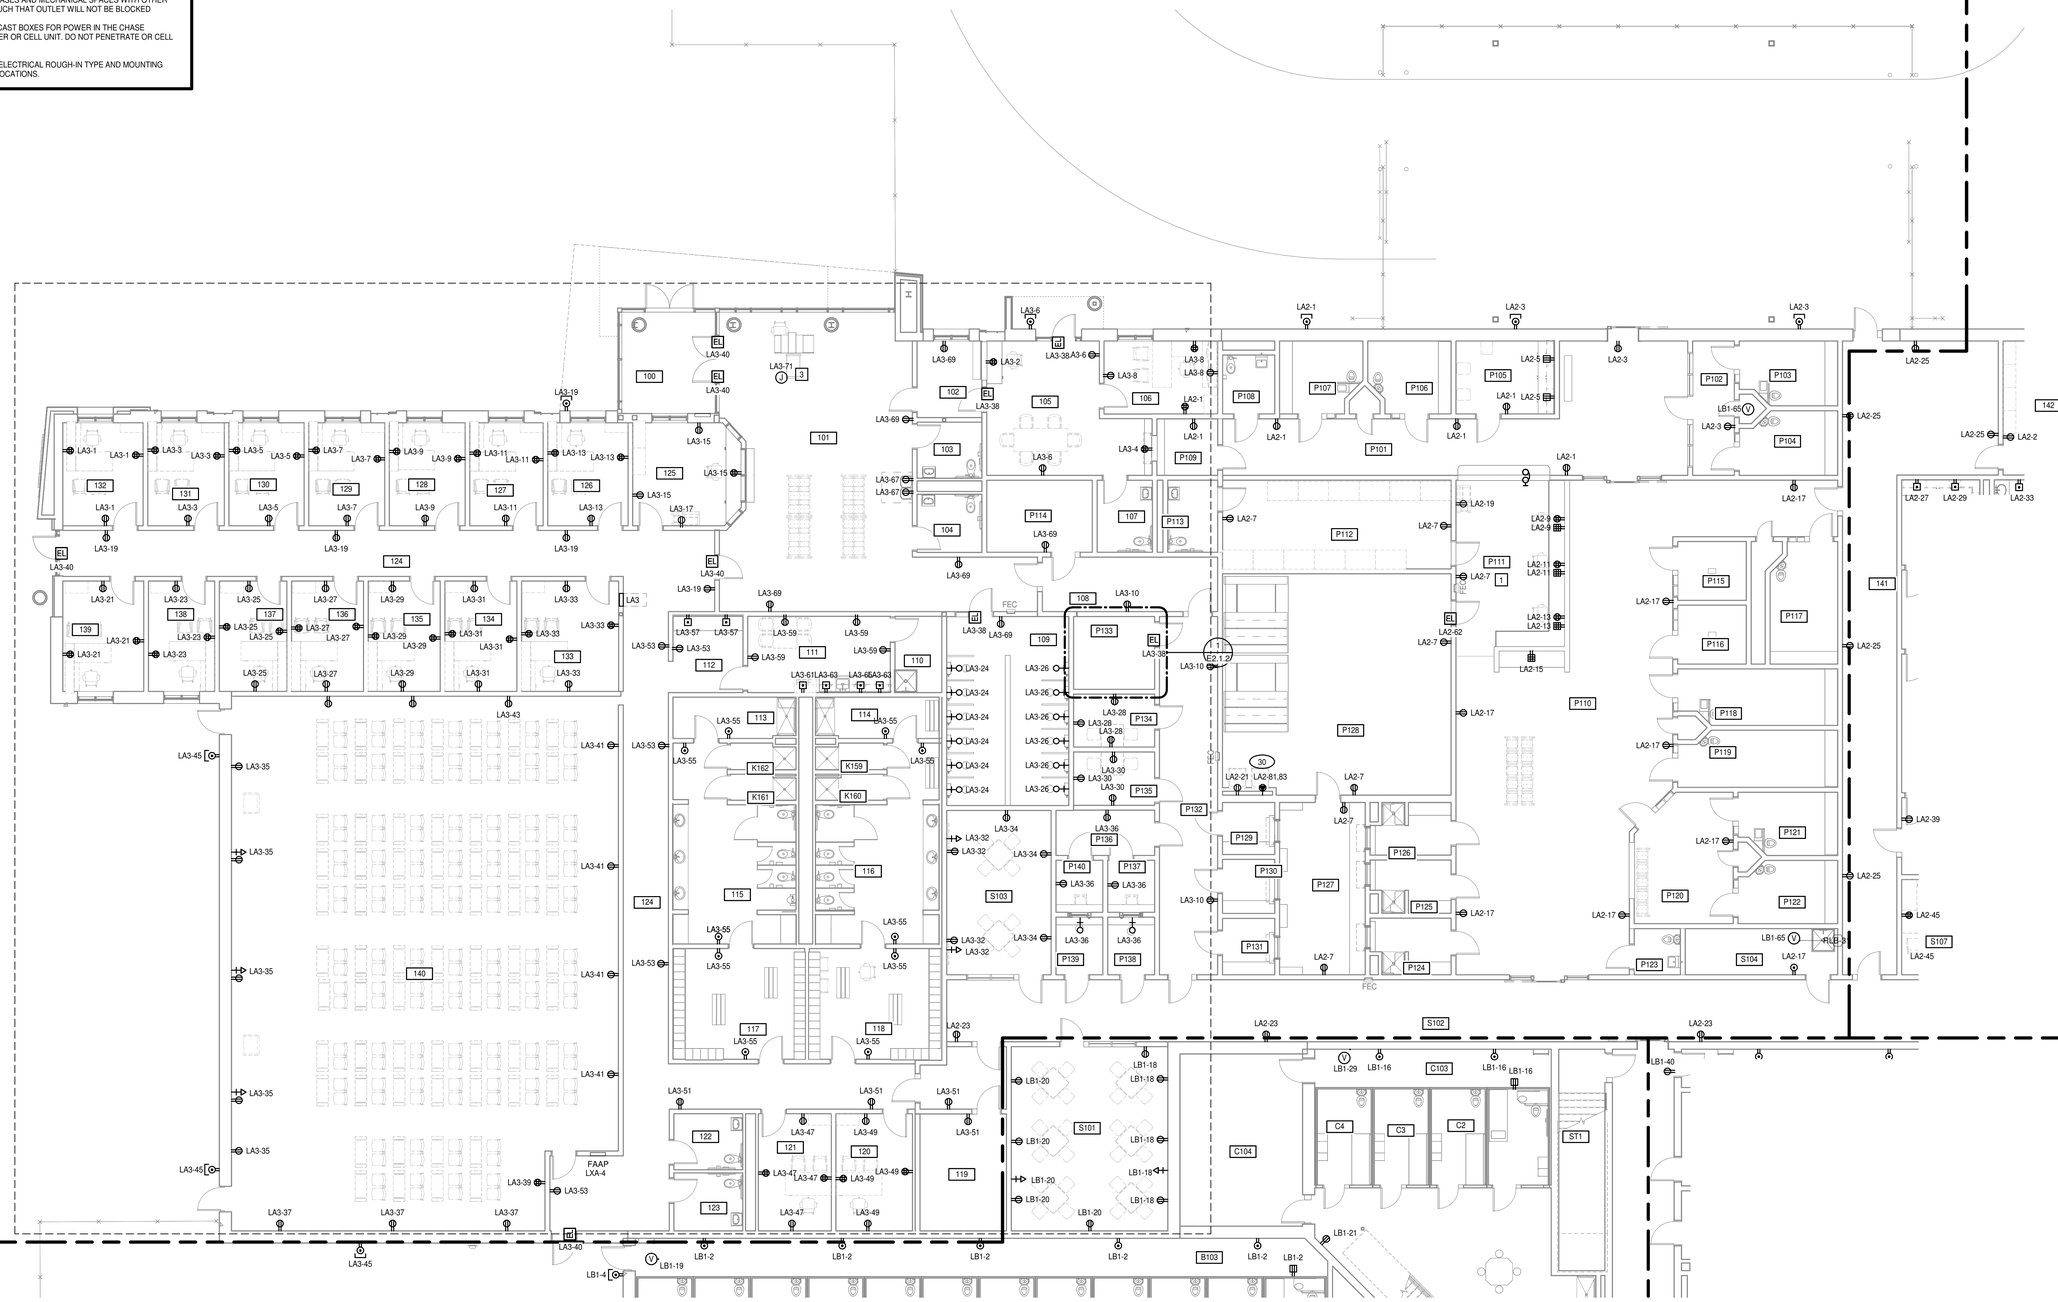

N

FIRST FLOOR - POWER - PART A
1/8" = 1'-0"

MOSELEYARCHITECTS
6210 ARDREY KELL ROAD • THE HUB AT WAVERLY, SUITE 425 • CHARLOTTE, NC 28277
PHONE (704) 540-3755 FAX (704) 540-3754
MOSELEYARCHITECTS.COM

NORTH CAROLINA PROFESSIONAL SEAL 024242 ENGINEER WILLIAM J. CARY, JR.

MOSELEY ARCHITECTS C-3469 NORTH CAROLINA CHARLOTTE, N.C.

GEORGETOWN COUNTY DETENTION CENTER

GEORGETOWN COUNTY
2934 BROWNS FERRY RD, GEORGETOWN, SC 29440

PROJECT NO: 611315
DATE: FEBRUARY 9, 2024

REVISIONS	
DATE	DESCRIPTION

FIRST FLOOR PLAN - POWER - PART A

E2.1.2

2/8/2024 2:17:50 PM

KEYNOTES

APPLIES TO THIS DRAWING
REPRESENTED BY n

1. COORDINATE RECEPTACLE AND DATA OUTLET LOCATIONS AND MOUNTING HEIGHTS WITH THE MILLWORK INDICATED ON THE ARCHITECTURAL PLANS PRIOR TO INSTALLATION
2. COORDINATE LOCATION OF SMOKE DETECTOR ABOVE CELLS IN CHASE SPACES WITH OTHER TRADES AND RELOCATE AS REQUIRED SUCH THAT DETECTOR WILL BE ACCESSIBLE.
3. EXTERIOR FIRE ALARM FIXTURES IN REC YARDS SHALL BE MOUNTED DIRECTLY BELOW THE SECURITY MESH.
4. COORDINATE DATA OUTLET LOCATION AND MOUNTING HEIGHT FOR BAS PANEL WITH DIV 23 PRIOR TO INSTALLATION.

GENERAL NOTES

A. REFER TO MECHANICAL POWER PLANS FOR ADDITIONAL FIRE ALARM CONNECTIONS

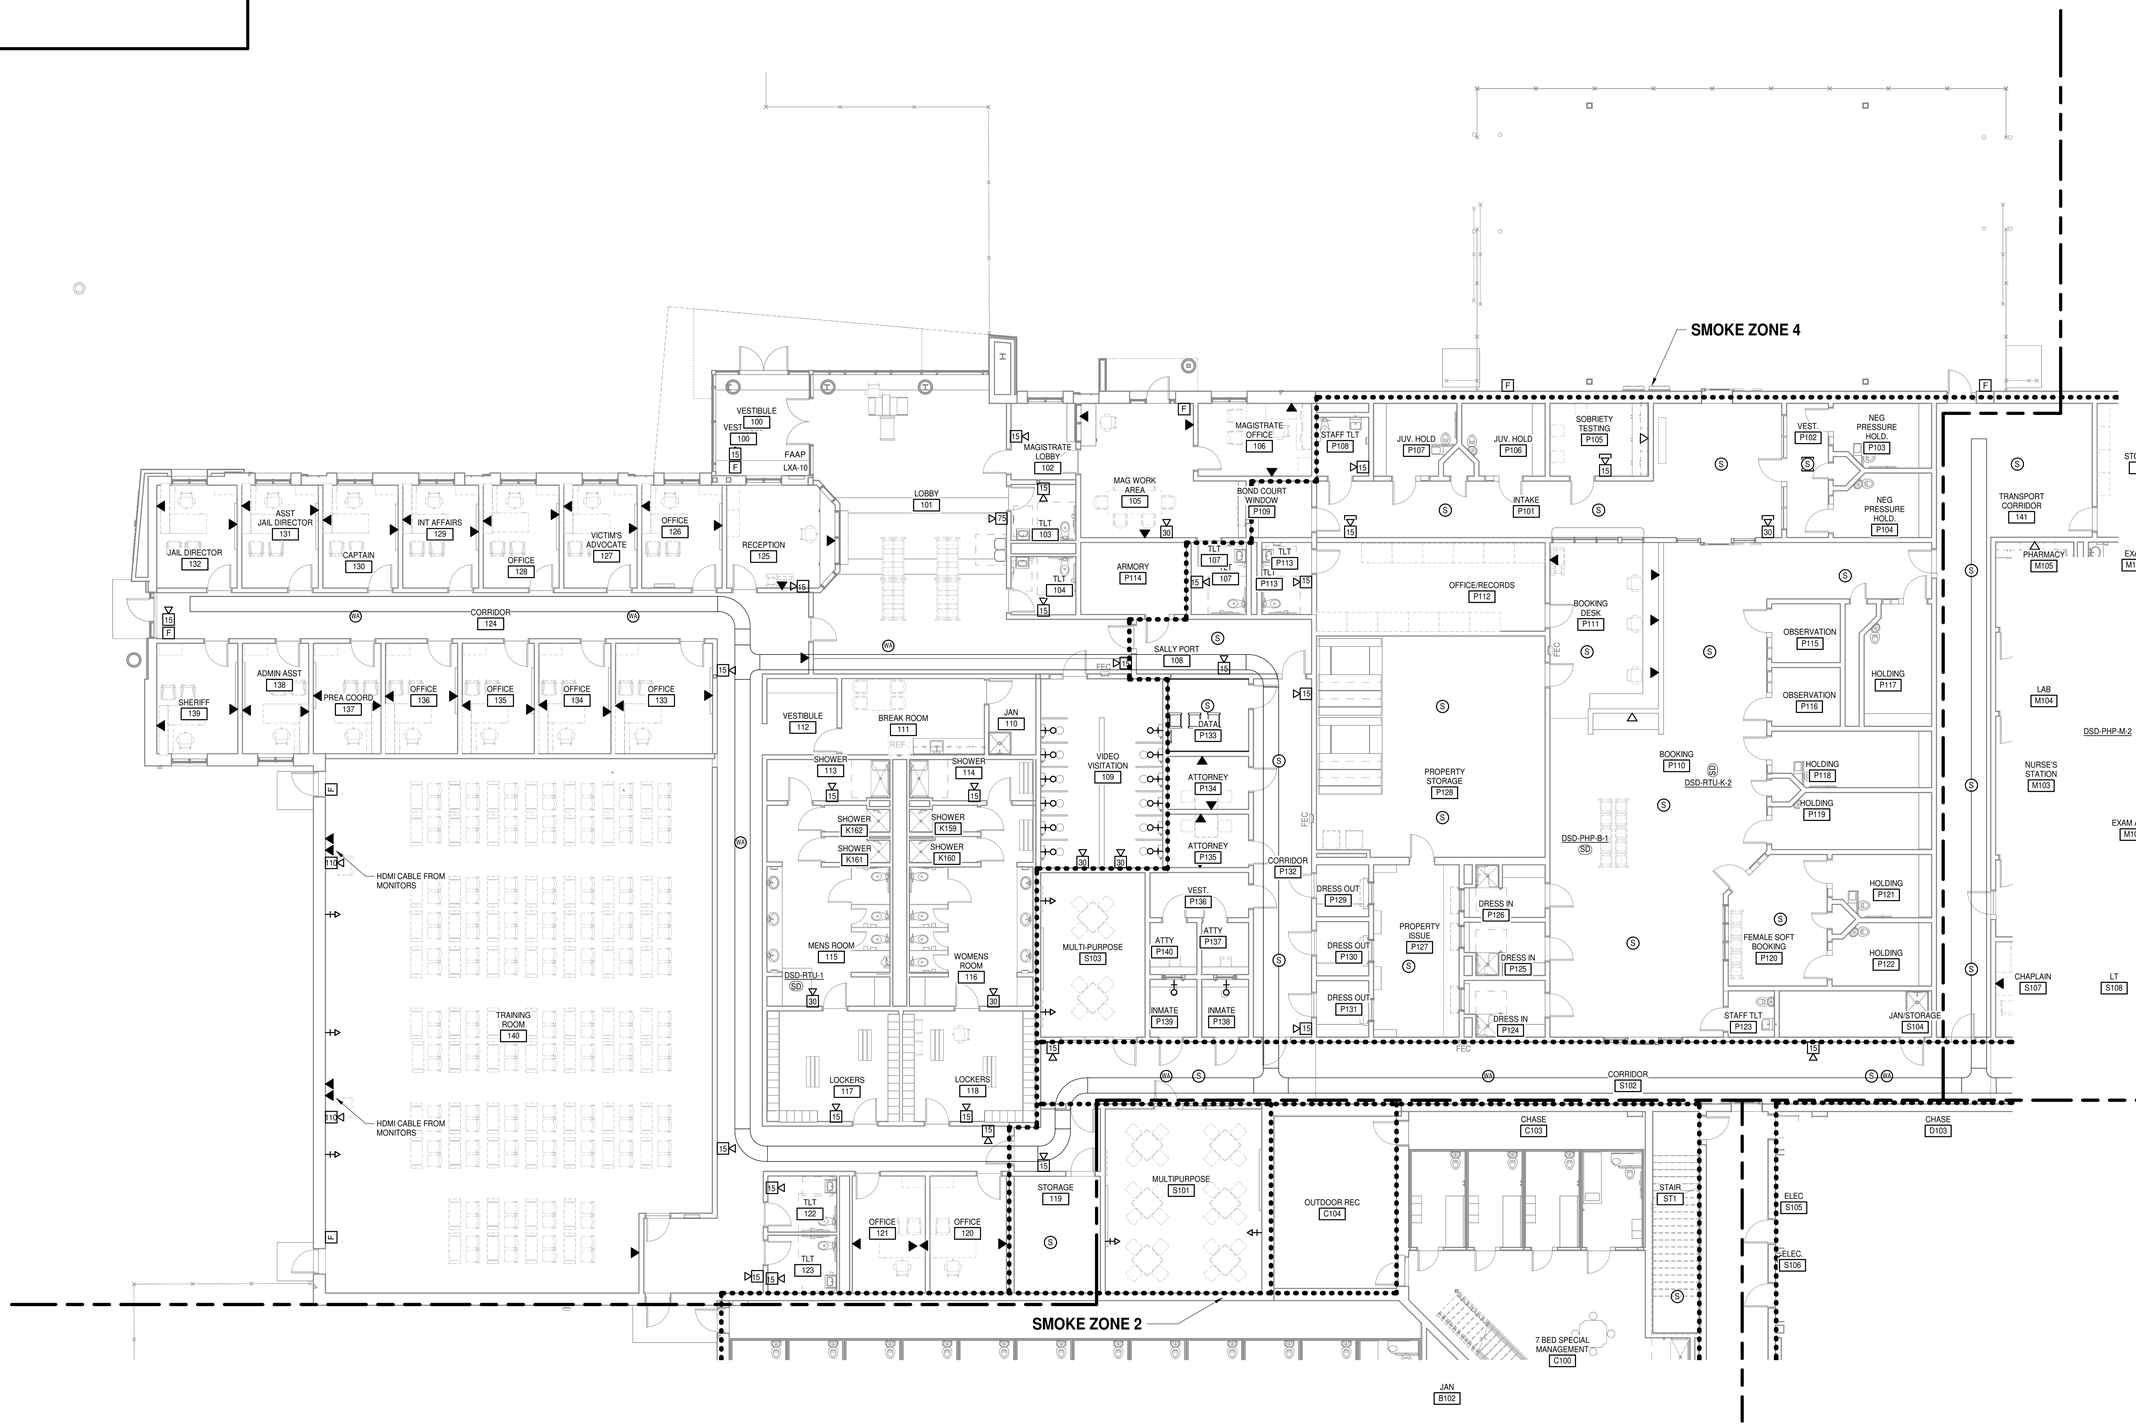

N

FIRST FLOOR - COMMUNICATION - PART A
1/8" = 1'-0"

MOSELEYARCHITECTS
6210 ARDREY KELL ROAD • THE HUB AT WAVERLY, SUITE 425 • CHARLOTTE, NC 28277
PHONE (704) 540-3755 FAX (704) 540-3754
MOSELEYARCHITECTS.COM

NORTH CAROLINA PROFESSIONAL ENGINEER SEAL 024242 WILLIAM J. CRARY, JR.

MOSELEY ARCHITECTS PROFESSIONAL ENGINEERING CORPORATION C-3469 NORTH CAROLINA CHARLOTTE, NC

GEORGETOWN COUNTY DETENTION CENTER

GEORGETOWN COUNTY
2934 BROWNS FERRY RD, GEORGETOWN, SC 29440

PROJECT NO: 611315
DATE: FEBRUARY 9, 2024

REVISIONS

DATE	DESCRIPTION

FIRST FLOOR PLAN - COMMUNICATIONS - PART A

E2.1.3

2/8/2024 2:18:01 PM

DIV 23 ELECTRICAL CONNECTION SCHEDULE - PART A

TAG	VOLTAGE	# POLES	LOAD	PANEL	CCT#	WIRE	DISCONNECTING MEANS	REMARKS
D-SEF-B-1	120 V	1	0.1 kVA	LXA	6	2#12,#12G,3/4"C	MOTOR RATED SWITCH	
D-SEF-PS-1	120 V	1	0.1 kVA	LXA	6	2#12,#12G,3/4"C	MOTOR RATED SWITCH	
D-SSF-B-1	120 V	1	0.1 kVA	LXA	6	2#12,#12G,3/4"C	MOTOR RATED SWITCH	
D-SSF-PS-1	120 V	1	0.1 kVA	LXA	6	2#12,#12G,3/4"C	MOTOR RATED SWITCH	
DSS-2	208 V	2	0.2 kVA			PER MANUFACTURER	PER MANUFACTURER	CONNECT TO OUTDOOR UNIT
EUH-A-1	208 V	2	2.0 kVA	LA2	69,71	2#12,#12G,3/4"C	PROVIDED WITH UNIT	
GWH-1	120 V		1.0 kVA	LA2	60	2#12,#12G,3/4"C	MOTOR RATED SWITCH	
GWH-2	120 V		1.0 kVA	LA2	59	2#12,#12G,3/4"C	MOTOR RATED SWITCH	
RCP-1	120 V	1	0.5 kVA	LA2	64	2#12,#12G,3/4"C	MOTOR RATED SWITCH	
RCP-2	120 V	1	0.5 kVA	LA2	66	2#12,#12G,3/4"C	MOTOR RATED SWITCH	
TU-1	480 V	3	3.8 kVA	HA	2,4,6	2#12,#12N,#12G,3/4"C	PROVIDED WITH UNIT	
TU-2	480 V	3	4.4 kVA	HA	2,4,6	2#12,#12N,#12G,3/4"C	PROVIDED WITH UNIT	
TU-3	480 V	3	4.4 kVA	HA	8,10,12	2#12,#12N,#12G,3/4"C	PROVIDED WITH UNIT	
TU-4	480 V	3	3.1 kVA	HA	14,16,18	2#12,#12N,#12G,3/4"C	PROVIDED WITH UNIT	
TU-5	480 V	3	6.3 kVA	HA	20,22,24	2#12,#12N,#12G,3/4"C	PROVIDED WITH UNIT	
TU-6	480 V	3	5.6 kVA	HA	14,16,18	2#12,#12N,#12G,3/4"C	PROVIDED WITH UNIT	
TU-7	480 V	3	4.4 kVA	HA	8,10,12	2#12,#12N,#12G,3/4"C	PROVIDED WITH UNIT	
TU-8	480 V	3	4.4 kVA	HA	32,34,36	2#12,#12N,#12G,3/4"C	PROVIDED WITH UNIT	
TU-9	480 V	3	1.9 kVA	HA	26,28,30	2#12,#12N,#12G,3/4"C	PROVIDED WITH UNIT	
TU-10	480 V	3	1.9 kVA	HA	26,28,30	2#12,#12N,#12G,3/4"C	PROVIDED WITH UNIT	
TU-11	480 V	3	1.9 kVA	HA	26,28,30	2#12,#12N,#12G,3/4"C	PROVIDED WITH UNIT	
TU-12A	480 V	3	12.5 kVA	HA	38,40,42	2#12,#12N,#12G,3/4"C	PROVIDED WITH UNIT	
TU-12B	480 V	3	12.5 kVA	HA	44,46,48	2#12,#12N,#12G,3/4"C	PROVIDED WITH UNIT	
TU-13	480 V	3	1.9 kVA	HA	26,28,30	2#12,#12N,#12G,3/4"C	PROVIDED WITH UNIT	

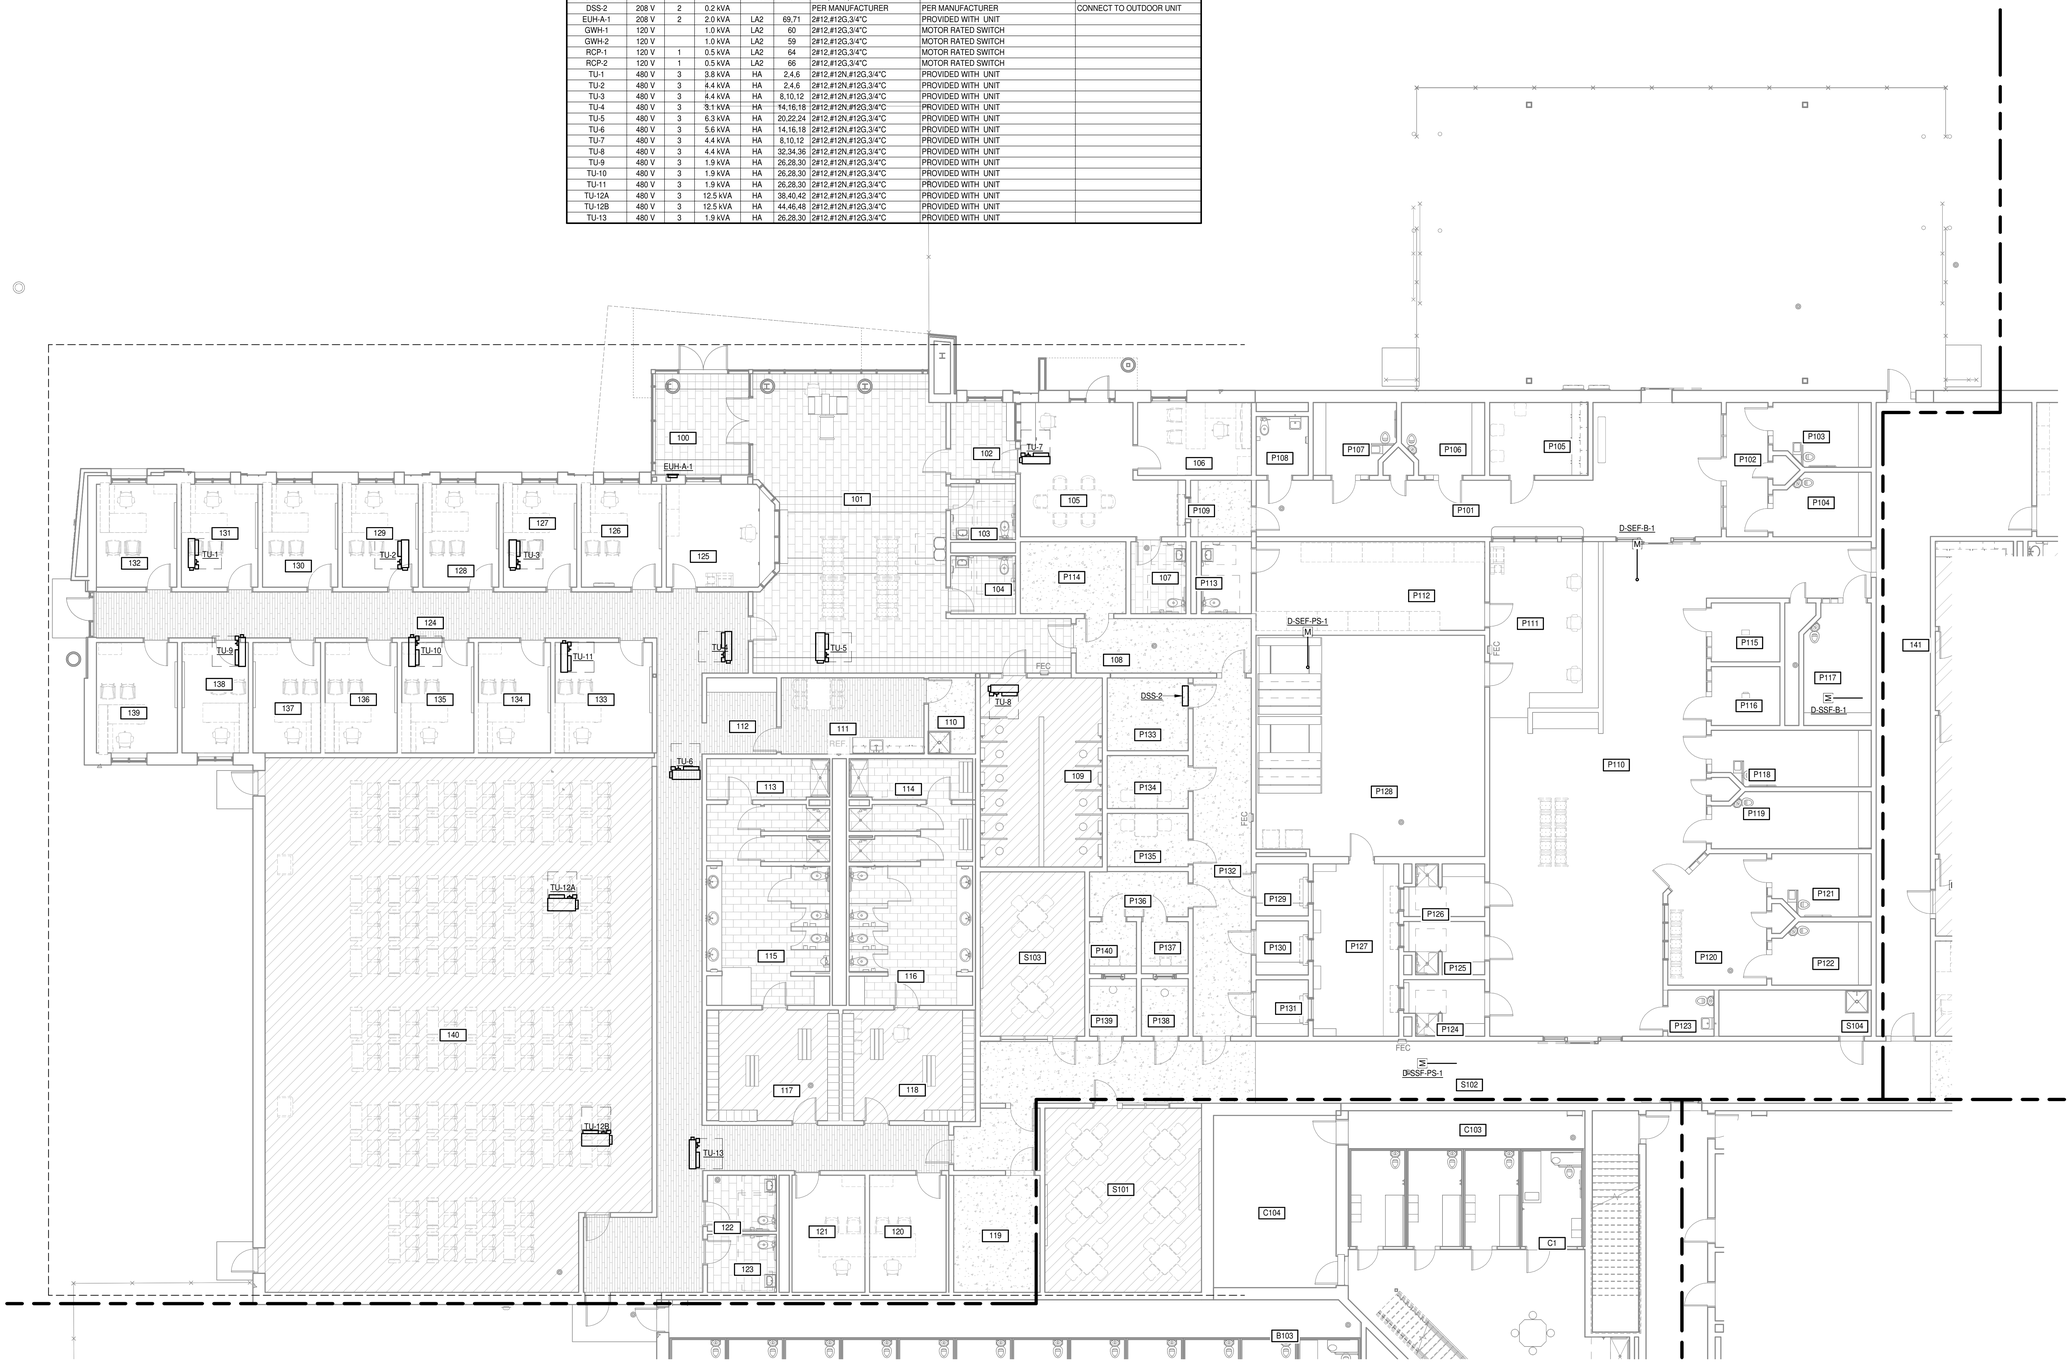

N

FIRST FLOOR - MECHANICAL POWER - PART A

1/8" = 1'-0"

MOSELEY ARCHITECTS

6210 ARDREY KELL ROAD • THE HUB AT WAVERLY, SUITE 425 • CHARLOTTE, NC 28277
PHONE (704) 540-3755 FAX (704) 540-3754
MOSELEYARCHITECTS.COM

NORTH CAROLINA PROFESSIONAL SEAL 024242 ENGINEER WILLIAM J. CARY, JR.

MOSELEY ARCHITECTS PROFESSIONAL ENGINEERING CORPORATION C-3469 NORTH CAROLINA CHARLOTTE, NC

GEORGETOWN COUNTY DETENTION CENTER

GEORGETOWN COUNTY
2934 BROWNS FERRY RD, GEORGETOWN, SC 29440

PROJECT NO: 611315
DATE: FEBRUARY 9, 2024

REVISIONS	
DATE	DESCRIPTION

FIRST FLOOR PLAN - MECHANICAL POWER - PART A

E2.1.4

2/8/2024 2:18:11 PM

KEYNOTES

APPLIES TO THIS DRAWING
REPRESENTED BY [n]

1. FIXTURES IN THIS SPACE CONNECTED TO NORMAL POWER ARE RELAY CONTROLLED. REFER TO THE RELAY SCHEDULE FOR THE RELAY NUMBER . FIXTURES CONNECTED TO EMERGENCY POWER SHALL NOT BE CONTROLLED UNO.

GENERAL NOTES

A. WHERE FIXTURES ARE EQUIPPED WITH BATTERY BACKUP OR GENERATOR TRANSFER SWITCH ARE LOCALLY CONTROLLED (NOT RELAY CONTROLLED), CONNECT TO THE LOCAL NORMAL CCT AND THE EMERGENCY CIRCUIT INDICATED.

B. BATTERY FIXTURES DAY ROOMS AND CORRIDORS AND WHERE DENOTED BY "NL" SHALL FUNCTION AS NITE LIGHTS. BE CONNECT ONLY TO THE EMERGENCY CIRCUIT INDICATED, SHALL NOT BE CONTROLLED AND SHALL BE ILLUMINATED 24-HOURS A DAY.

C. EXTERIOR FIXTURES ARE CONTACTOR CONTROLLED. REFER TO THE DETAIL ON DRAWING E4.1

D. EXTERIOR FIXTURES IN REC YARDS SHALL BE MOUNTED DIRECTLY BELOW THE SECURITY MESH.

E. GENERAL NOTES FOR LIGHTING FIXTURE TYPE "D1", "D2", & "D4"
   a. EXPOSED CONDUIT AND BOXES ARE NOT ACCEPTABLE IN THE SECURED PERIMETER. CONDUIT AND BOXES FOR LIGHTING NOT LOCATED ABOVE A SECURED CEILING SHALL BE EMBEDDED IN THE STRUCTURE AND ROUTED TO A JUNCTION BOX IN A CHASE OR ABOVE ACT CEILING (JUNCTION BOX NOT SHOWN FOR CLARITY).

F. GENERAL NOTES FOR LIGHTING FIXTURE TYPE "D4":
   a. EXPOSED CONDUIT AND BOXES IN THE CELLS ARE NOT ACCEPTABLE. PROVIDE CONDUIT, BOXES AND THE SPECIFIED LIGHTING FIXTURE IN THE CELL WITH CONDUIT AND BOXES FOR CELL LIGHTING EMBEDDED IN THE STRUCTURE AND TERMINATED AT A JUNCTION BOX IN THE CHASE (NOT INDICATED FOR CLARITY).
   b. PROVIDE A RELAY CONTROLLED CONDUCTOR OF THE CIRCUIT INDICATED TO CONTROL THE MAIN LIGHTING IN EACH CELL LIGHTING FIXTURE. REFER TO THE RELAY SCHEDULES FOR THE RELAY NUMBER. ALSO PROVIDE AN UNSWITCHED CONDUCTOR OF THE CIRCUIT INDICATED TO THE NIGHT LIGHT IN EACH CELL LIGHTING FIXTURE WHICH SHALL BE ILLUMINATE AT ALL TIMES.

G. GENERAL NOTES FOR LIGHTING FIXTURE TYPE "V1":
   a. PROVIDE EXPOSED GRS CONDUIT AND CAST BOXES FOR LIGHTING IN CHASES. THESE FIXTURES SHALL NOT BE RELAY CONTROLLED.

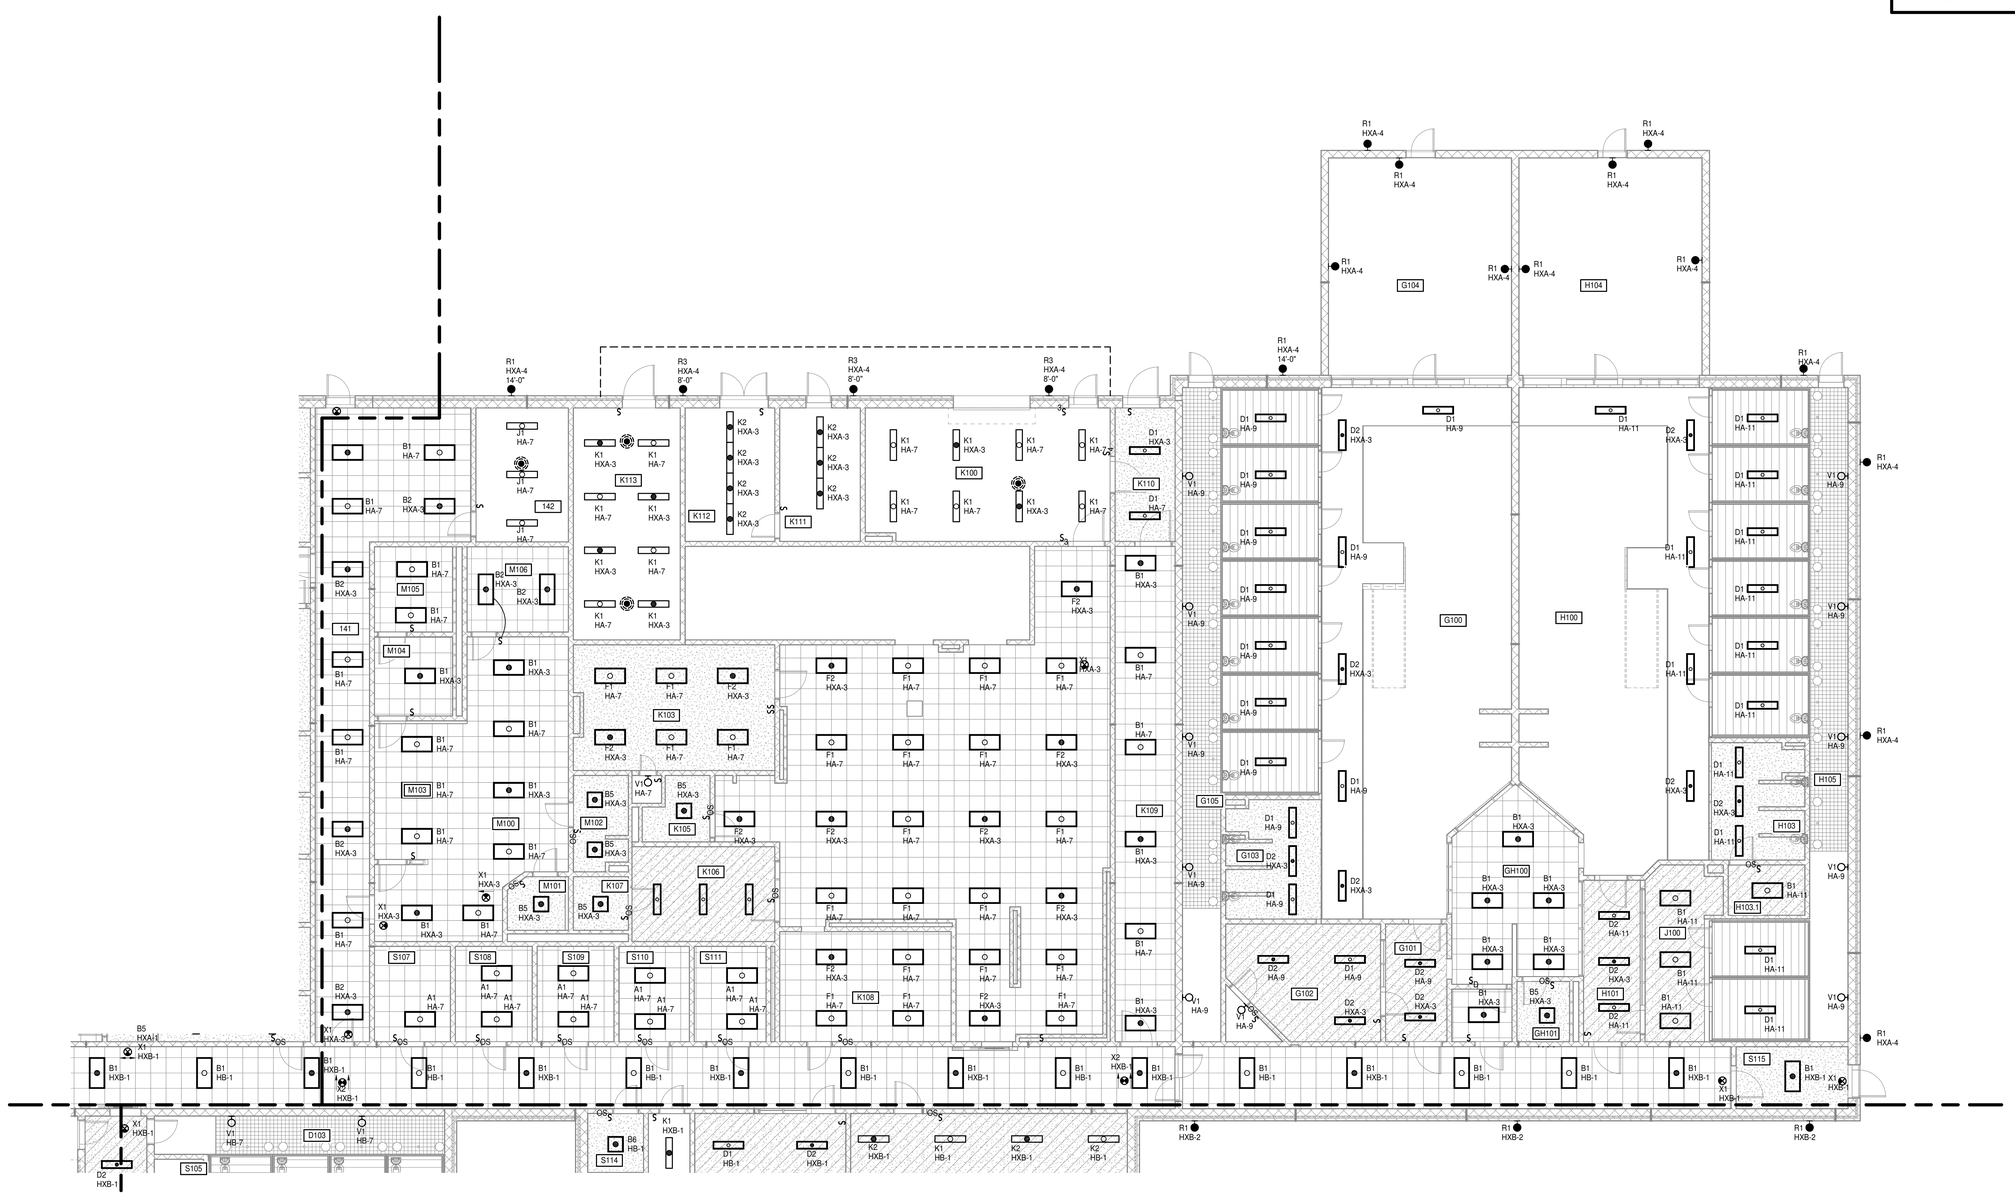

N

FIRST FLOOR - LIGHTING - PART B
1/8" = 1'-0"

MOSELEY ARCHITECTS
6210 ARDREY KELL ROAD • THE HUB AT WAVERLY, SUITE 425 • CHARLOTTE, NC 28277
PHONE (704) 540-3755 FAX (704) 540-3754
MOSELEYARCHITECTS.COM

NORTH CAROLINA PROFESSIONAL SEAL 024242 ENGINEER WILLIAM J. CARY, JR.

MOSELEY ARCHITECTS C-3469 CHARLOTTE, NC

GEORGETOWN COUNTY DETENTION CENTER

GEORGETOWN COUNTY
2934 BROWNS FERRY RD, GEORGETOWN, SC 29440

PROJECT NO: 611315
DATE: FEBRUARY 9, 2024

REVISIONS	
DATE	DESCRIPTION

FIRST FLOOR PLAN - LIGHTING - PART B

E2.2.1

2/8/2024 2:18:24 PM

FOOD SERVICE EQUIPMENT SCHEDULE

TAG	DESRIPTION	VOLTAGE	POLES	LOAD	Amps 1Ph	Amps 3Ph	PANEL	CCT #	FEEDER	REMARK
01	AIR CURTAIN	120 V	1	0.41 kVA	3 A	2 A	LK	1	2#12,#12G,3/4"C	
03A	LIGHTS,COOLER	120 V	1	0.30 kVA	3 A	1 A	LK	2	2#12,#12G,3/4"C	
03B	EVAP,COIL COOLER	120 V	1	0.24 kVA	2 A	1 A	LK	3	2#12,#12G,3/4"C	
03C	COND. UNIT, COOLER	208 V	3	2.09 kVA	10 A	6 A	LK	12,14,16	3#12,#12G,3/4"C	
03D	LIGHTS & DOOR HEAT	120 V	1	0.30 kVA	3 A	1 A	LK	5	2#12,#12G,3/4"C	
03E	EVAP,COIL COOLER	120 V	1	0.24 kVA	2 A	1 A	LK	7	2#12,#12G,3/4"C	
03F	COND. UNIT, COOLER	208 V	2	2.48 kVA	12 A	7 A	LK	23,25	3#12,#12G,3/4"C	
03G	COND. UNIT, COOLER	120 V	1	0.70 kVA	6 A	3 A	LK	4	2#12,#12G,3/4"C	
03H	HEAT TAPE, FREEZER	120 V	1	1.50 kVA	13 A	7 A	LK	6	2#12,#12G,3/4"C	
03I	COND. UNIT, COOLER	208 V	2	0.43 kVA	2 A	1 A	LK	18,20	3#12,#12G,3/4"C	
03J	COND. UNIT, FREEZER	208 V	3	6.12 kVA	29 A	17 A	LK	27,29,31	3#10,#10G,3/4"C	
13A	DISHWASHER, CONVEYOR	480 V	3	56.60 kVA	118 A	68 A	MDS	17	3#2,#8G,1-1/4"C	
13B	DISHWASHER, CONVEYOR	480 V	3	30.00 kVA	63 A	36 A	MDS	18	3#6,#10G,1"C	
19	REACH-IN REFRIGERATOR	120 V	1	0.32 kVA	3 A	2 A	LK	8	2#12,#12G,3/4"C	
21	SERVING COUNTER, COLD FOOD	120 V	1	1.00 kVA	8 A	5 A	LK	9	2#12,#12G,3/4"C	
22	SERVING COUNTER, HOT FOOD	208 V	3	5.99 kVA	29 A	17 A	LK	22,24,26	3#6,#8G,1"C	
26	ICE CUBER	120 V	1	2.14 kVA	18 A	10 A	LK	11	2#10,#10G,3/4"C	
28	TEA BREWER	120 V	1	1.68 kVA	14 A	8 A	LK	13	2#12,#12G,3/4"C	
29	COFFEE URN	120 V	1	3.36 kVA	28 A	16 A	LK	15	2#10,#10G,3/4"C	
31	REACH-IN HEATED CABINET	208 V	2	1.42 kVA	7 A	4 A	LK	28,30	2#12,#12G,3/4"C	
32	COMBI-OVEN, ELECTRIC	480 V	3	18.61 kVA	39 A	22 A	HK	1,3,5	3#6,#8G,1"C	
33	STATIONARY KETTLE	480 V	3	11.97 kVA	25 A	14 A	HK	2,4,6	3#12,#12G,3/4"C	
34	TILTING SKILLET	480 V	3	11.97 kVA	25 A	14 A	HK	7,9,11	2#12,#12G,3/4"C	
36	HD RANGE GRIDDLE	480 V	3	22.50 kVA	47 A	27 A	HK	8,10,12	3#6,#8G,1"C	
37	CONVECTION OVEN	480 V	3	24.93 kVA	52 A	30 A	HK	13,15,17	3#6,#8G,1"C	
37	CONVECTION OVEN	480 V	3	24.93 kVA	52 A	30 A	HK	14,16,18	3#6,#8G,1"C	
38	CONVECTION STEAMER	480 V	3	20.03 kVA	42 A	24 A	HK	19,21,23	3#6,#8G,1"C	
39A	EXHAUST HOOD	120 V	1	1.00 kVA	8 A	5 A	LK	10	2#12,#12G,3/4"C	
39B	FIRE SUPPRESSION SYSTEM	120 V	1	1.00 kVA	8 A	5 A	LK	17	2#12,#12G,3/4"C	
44	PLANETARY MIXER	208 V	2	0.58 kVA	3 A	2 A	LK	33,35	2#12,#12G,3/4"C	
45	SLICER	120 V	1	1.00 kVA	8 A	5 A	LK	19	2#12,#12G,3/4"C	
46	FOOD PROCESSOR	120 V	1	0.96 kVA	8 A	5 A	LK	21	2#12,#12G,3/4"C	
52	WASHER	208 V	3	3.00 kVA	19 A	11 A	LA1	26,28,30	3#12,#12G,3/4"C	
52	WASHER	208 V	3	3.00 kVA	19 A	11 A	LA1	19,21,23	3#12,#12G,3/4"C	
52	WASHER	208 V	3	3.00 kVA	19 A	11 A	LA1	20,22,24	3#12,#12G,3/4"C	
52	WASHER	208 V	3	3.00 kVA	19 A	11 A	LA1	25,27,29	3#12,#12G,3/4"C	
53	DRYER	480 V	3	7.40 kVA	78 A	45 A	HA	49,51,53	3#4,#8G,1-1/4"C	
53	DRYER	480 V	3	7.40 kVA	78 A	45 A	HA	55,57,59	3#4,#8G,1-1/4"C	
53	DRYER	480 V	3	7.40 kVA	78 A	45 A	HA	50,52,54	3#4,#8G,1-1/4"C	
53	DRYER	480 V	3	7.40 kVA	78 A	45 A	HA	56,58,60	3#4,#8G,1-1/4"C	

120V RELAY SCHEDULE - RLA

RELAY	PANEL	CIRCUIT #	CIRCUIT DESCRIPTION	CONTROL MEANS	NOTES
RLA-1	LA2	32	REC G100	SECURITY SYSTEM	
RLA-2	LA2	34	VIDEO VISIT G100	SECURITY SYSTEM	
RLA-3	LA2	36	KIOSK G100	SECURITY SYSTEM	
RLA-4	LA2	38	TV G100	SECURITY SYSTEM	
RLA-5	LA2	40	WATER G100	SECURITY SYSTEM	
RLA-6	LA2	42	REC H100	SECURITY SYSTEM	TWO CONNECTIONS
RLA-7	LA2	44	VIDEO VISIT H100	SECURITY SYSTEM	
RLA-8	LA2	46	KIOSK H100	SECURITY SYSTEM	
RLA-9	LA2	48	TV H100	SECURITY SYSTEM	
RLA-10	LA2	50	WATER H100	SECURITY SYSTEM	TWO CONNECTIONS
RLA-11			SPARE	SECURITY SYSTEM	
RLA-12			SPARE	SECURITY SYSTEM	
RLA-13			SPARE	SECURITY SYSTEM	
RLA-14			SPARE	SECURITY SYSTEM	
RLA-15			SPARE	SECURITY SYSTEM	
RLA-16			SPARE	SECURITY SYSTEM	

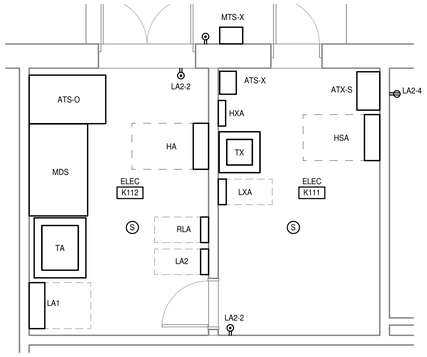

1 E2.2.2 **ELECTRICAL ROOM A**
1/4" = 1'-0"

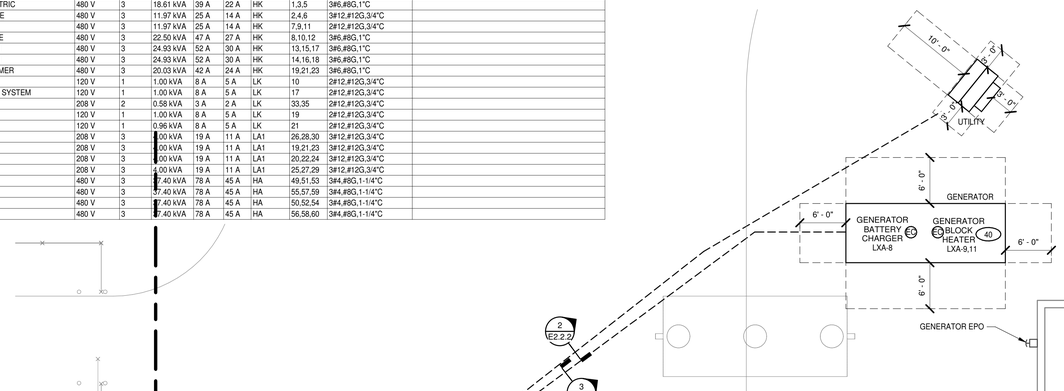

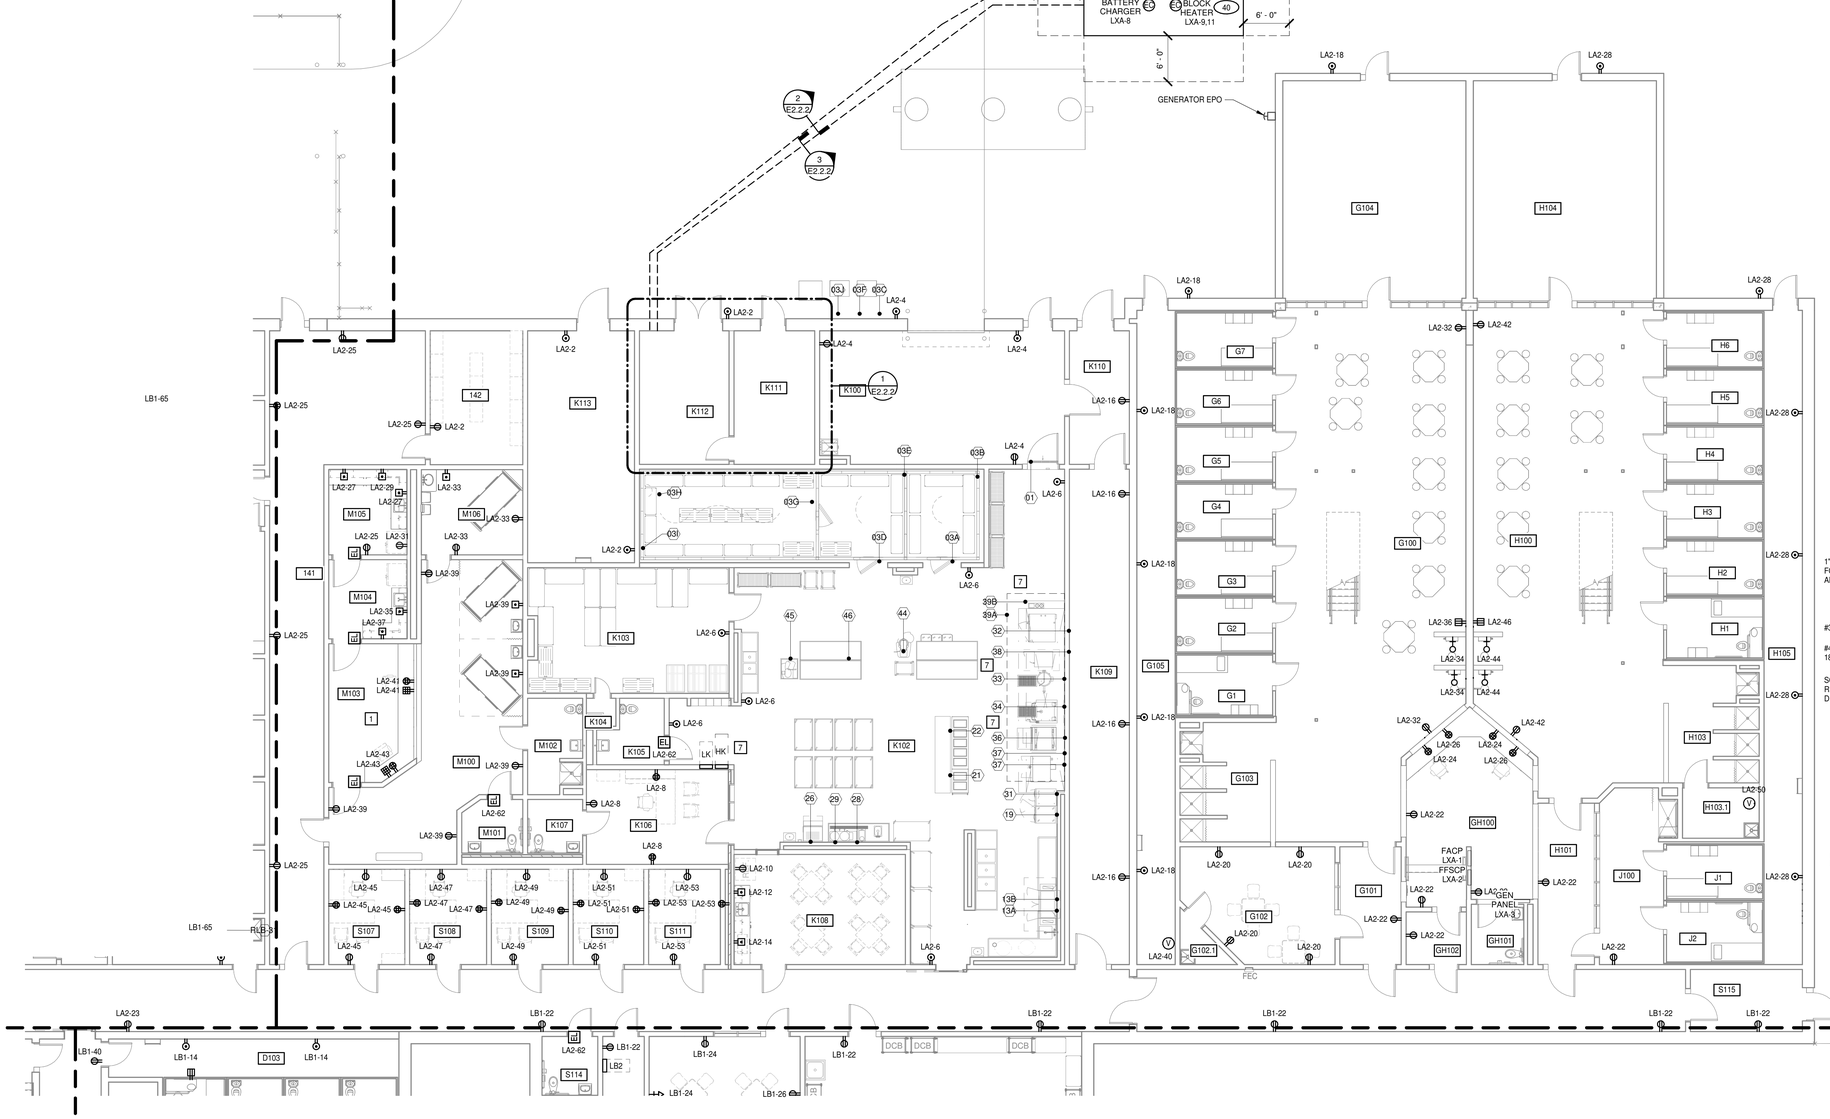

N

FIRST FLOOR - POWER - PART B
1/8" = 1'-0"

KEYNOTES

APPLIES TO THIS DRAWING
REPRESENTED BY (n)

1. COORDINATE RECEPTACLE AND DATA OUTLET LOCATIONS AND MOUNTING HEIGHTS WITH THE MILLWORK INDICATED ON THE ARCHITECTURAL PLANS PRIOR TO INSTALLATION.
2. POWER CIRCUITS IN THIS SPACE ARE RELAY CONTROLLED. REFER TO THE RELAY SCHEDULE FOR THE RELAY NUMBER.
3. PROVIDE POWER POLE POWERED FOR A CEILING MOUNTED JB FOR METAL DETECTOR AND GUARD DESK POWER. MAKE FINAL CONNECTION TO EQUIPMENT IN GRS CONDUIT. PROVIDE TWO DUPLEX OTLETS FOR THE DESK. COORDINATE POWER REQUIREMENTS WITH THE PROVIDER AND FIELD ADJUST AS REQUIRED.
4. PROVIDE TWO DUPLEX OUTLETS MOUNTED TO THE EACH COMMUNICATION RACK. DROP CIRCUITRY FROM JB OVER THE RACK VIA FLEXIBLE CONDUIT. PROVIDE DEDICATED 3#12 IN 3/4"C PER CIRCUIT.
5. PROVIDE 4'X8'X3/4" FIRE RESISTANT PLYWOOD ON WALLS INDICATED COVERED WITH TWO COATS OF WHITE PAINT. DO NOT COVER FIRE RESISTANT STAMP. ADHERE TO WALL WITH SCREWS IN THE WALL STRUCTURE.
6. COORDINATE LOCATION OF OVERHEAD DOOR CONTROLLER WITH OWNER PRIOR TO CONSTRUCTION. PROVIDE CONDUIT, WIRING, AND BOXES AS NEEDED FOR COMPLETE INSTALLATION.
7. CONNECT BREAKER SHUNT TRIP MODULES FOR PANEL "HK" TO THE HOOD FIRE SUPPRESSION SYSTEM.
8. COORDINATE RECEPTACLE LOCATION AND MOUNTING HEIGHT FOR BAS PANEL WITH DIV 23 PRIOR TO INSTALLATION.

GENERAL NOTES

A. COORDINATE OUTLET LOCATIONS IN CHASES AND MECHANICAL SPACES WITH OTHER TRADE AND RELOCATE AS REQUIRED SUCH THAT OUTLET WILL NOT BE BLOCKED

B. PROVIDE EXPOSED GRS CONDUIT AND CAST BOXES FOR POWER IN THE CHASE ATTACHED TO THE BACK OF THE SHOWER OR CELL UNIT. DO NOT PENETRATE OR CELL SHOWER UNIT.

C. REFER TO "FS" SERIES DRAWINGS FOR ELECTRICAL ROUGH-IN TYPE AND MOUNTING HEIGHTS OF ALL KITCHEN EQUIPMENT LOCATIONS.

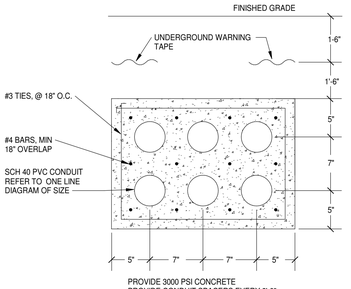

2 E2.2.2 **TRANSFORMER DUCTBANK DETAIL**
1/2" = 1'-0"

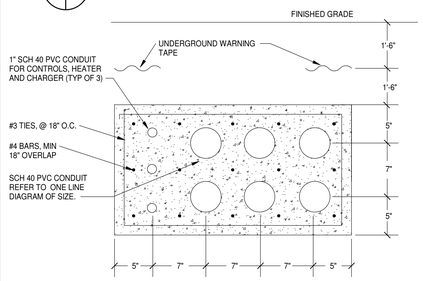

3 E2.2.2 **GENERATOR DUCTBANK DETAIL**
1/2" = 1'-0"

MOSELEYARCHITECTS
6210 ARDREY KELL ROAD • THE HUB AT WAVERLY, SUITE 425 • CHARLOTTE, NC 28277
PHONE (704) 540-3755 FAX (704) 540-3754
MOSELEYARCHITECTS.COM

NORTH CAROLINA PROFESSIONAL SEAL 024242 ENGINEER WILLIAM J. CARY JR.

MOSELEY ARCHITECTS PROFESSIONAL ENGINEERING REGISTRATION C-3469 NORTH CAROLINA CHARLOTTE, NC

GEORGETOWN COUNTY DETENTION CENTER

GEORGETOWN COUNTY
2934 BROWNS FERRY RD, GEORGETOWN, SC 29440

PROJECT NO: 611315
DATE: FEBRUARY 9, 2024

REVISIONS	
DATE	DESCRIPTION

FIRST FLOOR PLAN - POWER - PART B

E2.2.2

2/8/2024 2:18:39 PM

KEYNOTES

APPLIES TO THIS DRAWING
REPRESENTED BY [n]

1. COORDINATE RECEPTACLE AND DATA OUTLET LOCATIONS AND MOUNTING HEIGHTS WITH THE MILLWORK INDICATED ON THE ARCHITECTURAL PLANS PRIOR TO INSTALLATION
2. COORDINATE LOCATION OF SMOKE DETECTOR ABOVE CELLS IN CHASE SPACES WITH OTHER TRADES AND RELOCATE AS REQUIRED SUCH THAT DETECTOR WILL BE ACCESSIBLE.
3. EXTERIOR FIRE ALARM FIXTURES IN REC YARDS SHALL BE MOUNTED DIRECTLY BELOW THE SECURITY MESH.
4. COORDINATE DATA OUTLET LOCATION AND MOUNTING HEIGHT FOR BAS PANEL WITH DIV 23 PRIOR TO INSTALLATION.

GENERAL NOTES

A. REFER TO MECHANICAL POWER PLANS FOR ADDITIONAL FIRE ALARM CONNECTIONS

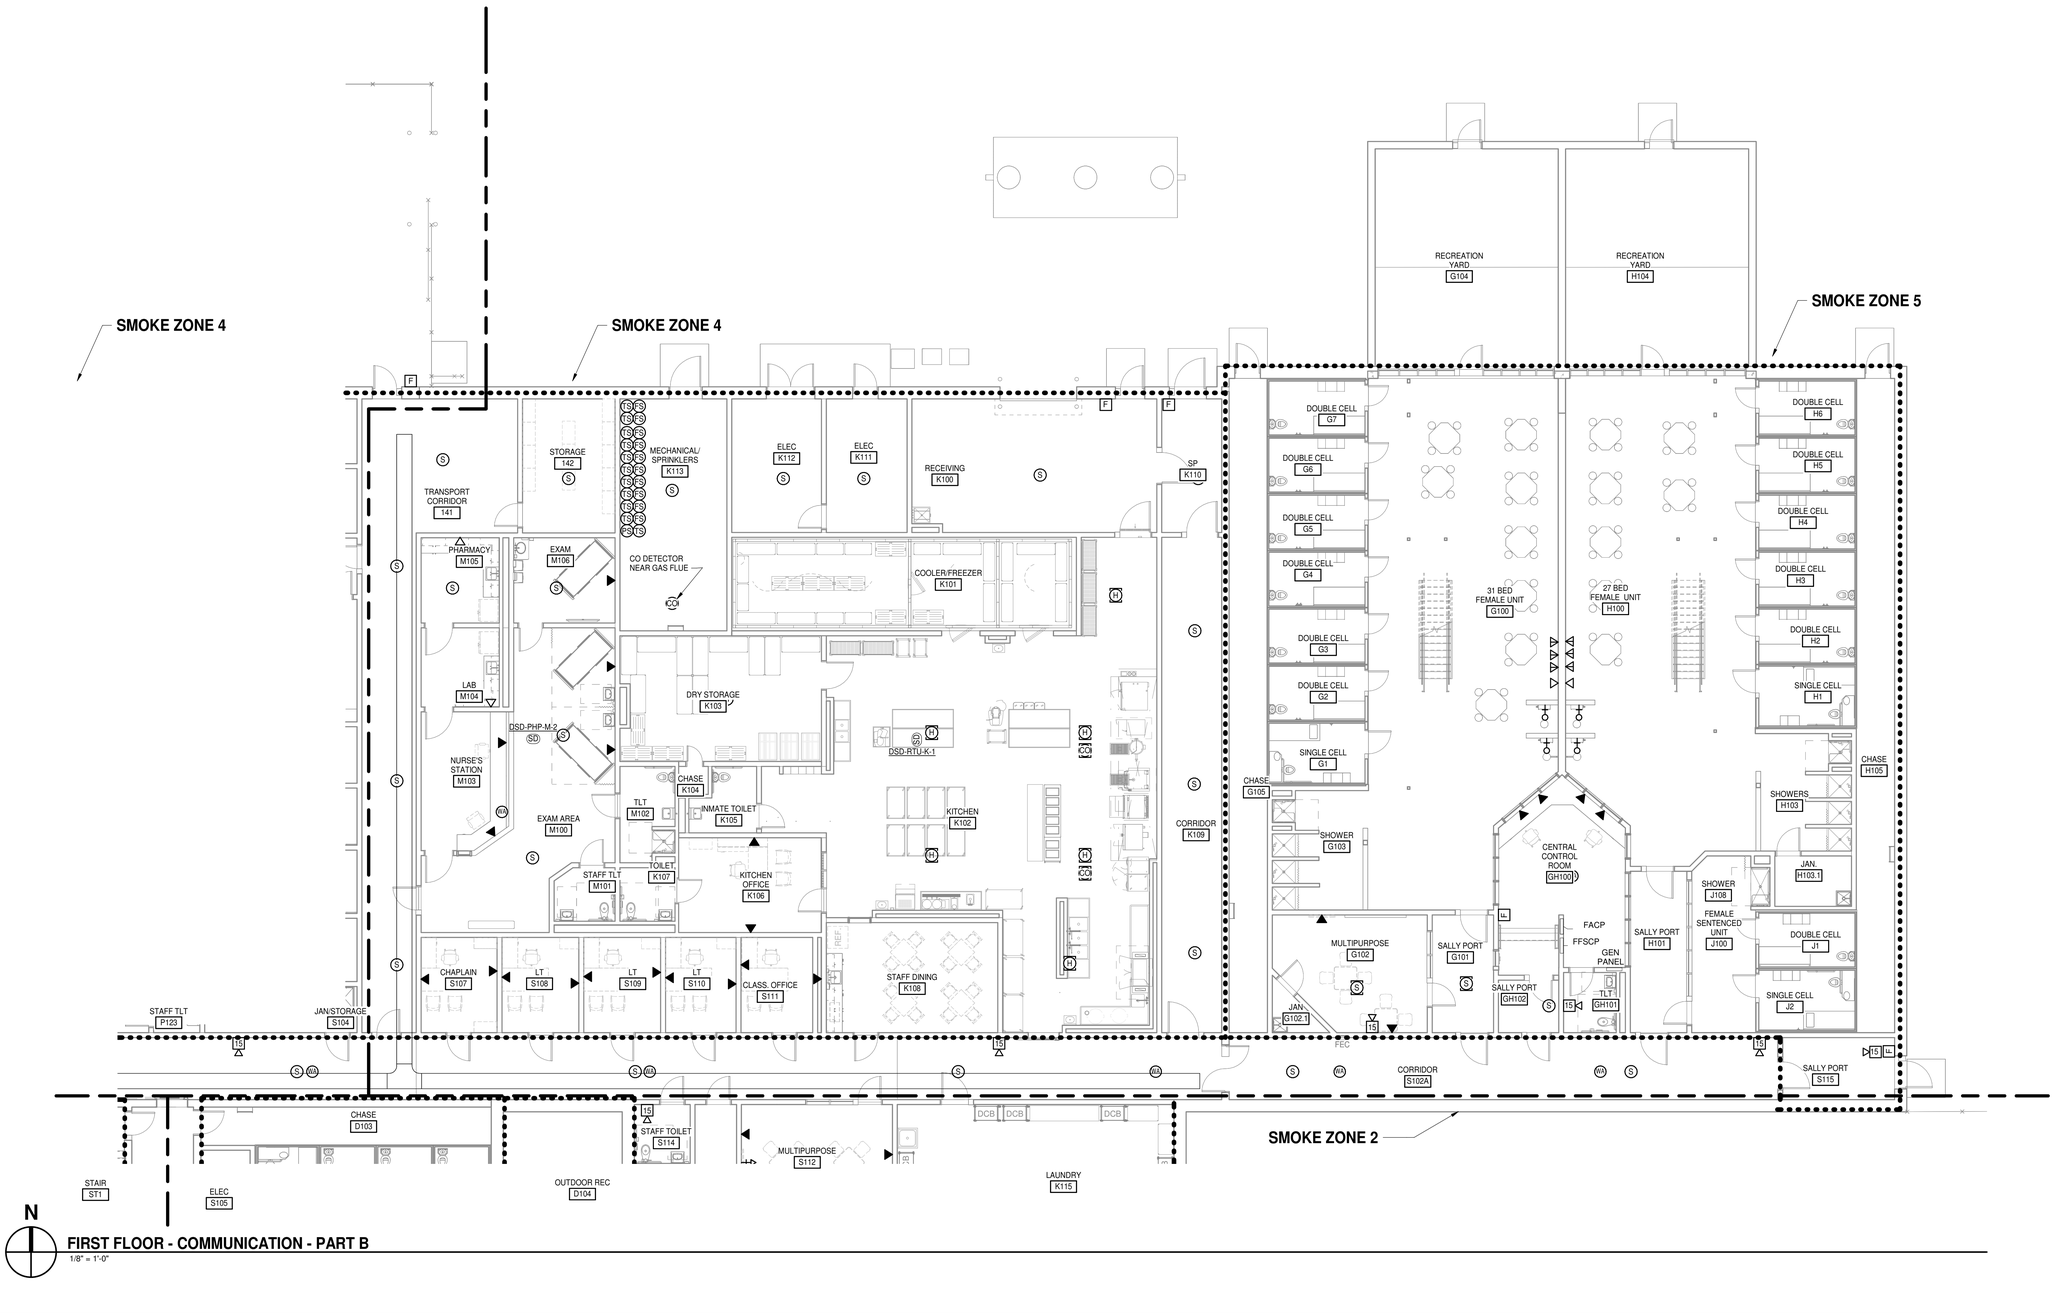

FIRST FLOOR - COMMUNICATION - PART B
1/8" = 1'-0"

MOSELEY ARCHITECTS
6210 ARDREY KELL ROAD • THE HUB AT WAVERLY, SUITE 425 • CHARLOTTE, NC 28277
PHONE (704) 540-3755 FAX (704) 540-3754
MOSELEYARCHITECTS.COM

NORTH CAROLINA PROFESSIONAL SEAL 024242 ENGINEER WILLIAM J. CARY, JR.

MOSELEY ARCHITECTS PROFESSIONAL ENGINEERING CORPORATION C-3469 NORTH CAROLINA CHARLOTTE, NC

GEORGETOWN COUNTY DETENTION CENTER

GEORGETOWN COUNTY
2934 BROWNS FERRY RD, GEORGETOWN, SC 29440

PROJECT NO: 611315
DATE: FEBRUARY 9, 2024

REVISIONS	
DATE	DESCRIPTION

FIRST FLOOR PLAN - COMMUNICATIONS - PART B

E2.2.3

2/8/2024 2:18:52 PM

DIV 23 ELECTRICAL CONNECTION SCHEDULE - PART B

TAG	VOLTAGE	# POLES	LOAD	PANEL	CCT#	WIRE	DISCONNECTING MEANS	REMARKS
4	120 V	1	0.1 kVA	LXA	5	2#12,#12G,3/4"C	MOTOR RATED SWITCH	
BAS PANEL	120 V	1	0.5 kVA	LA2	57	2#12,#12G,3/4"C	PROVIDE DATA CONNECTION	
D-SEF-CR-U	120 V	1	0.1 kVA	LXA	5	2#12,#12G,3/4"C	MOTOR RATED SWITCH	
D-SEF-CR-V	120 V	1	0.1 kVA	LXA	5	2#12,#12G,3/4"C	MOTOR RATED SWITCH	
D-SEF-K-1	120 V	1	0.1 kVA	LXB	3	2#12,#12G,3/4"C	MOTOR RATED SWITCH	
D-SEF-M-1	120 V	1	0.1 kVA	LXA	5	2#12,#12G,3/4"C	MOTOR RATED SWITCH	
D-SSF-CR-C	120 V	1	0.1 kVA	LXB	3	2#12,#12G,3/4"C	MOTOR RATED SWITCH	
D-SSF-K-1	120 V	1	0.1 kVA	LXA	5	2#12,#12G,3/4"C	MOTOR RATED SWITCH	
D-SSF-M-1	120 V	1	0.1 kVA	LXA	5	2#12,#12G,3/4"C	MOTOR RATED SWITCH	
EUH-1	208 V	2	2.2 kVA	LA2	65,67	2#12,#12G,3/4"C	PROVIDED WITH UNIT	
EUH-2	208 V	2	2.2 kVA	LA2	70,72	2#12,#12G,3/4"C	PROVIDED WITH UNIT	
EUH-3	208 V	2	2.2 kVA	LA2	73,75	2#12,#12G,3/4"C	PROVIDED WITH UNIT	
EUH-4	208 V	2	2.0 kVA	LA2	74,76	2#12,#12G,3/4"C	PROVIDED WITH UNIT	
EUH-5	208 V	2	2.0 kVA	LA2	77,79	2#12,#12G,3/4"C	PROVIDED WITH UNIT	

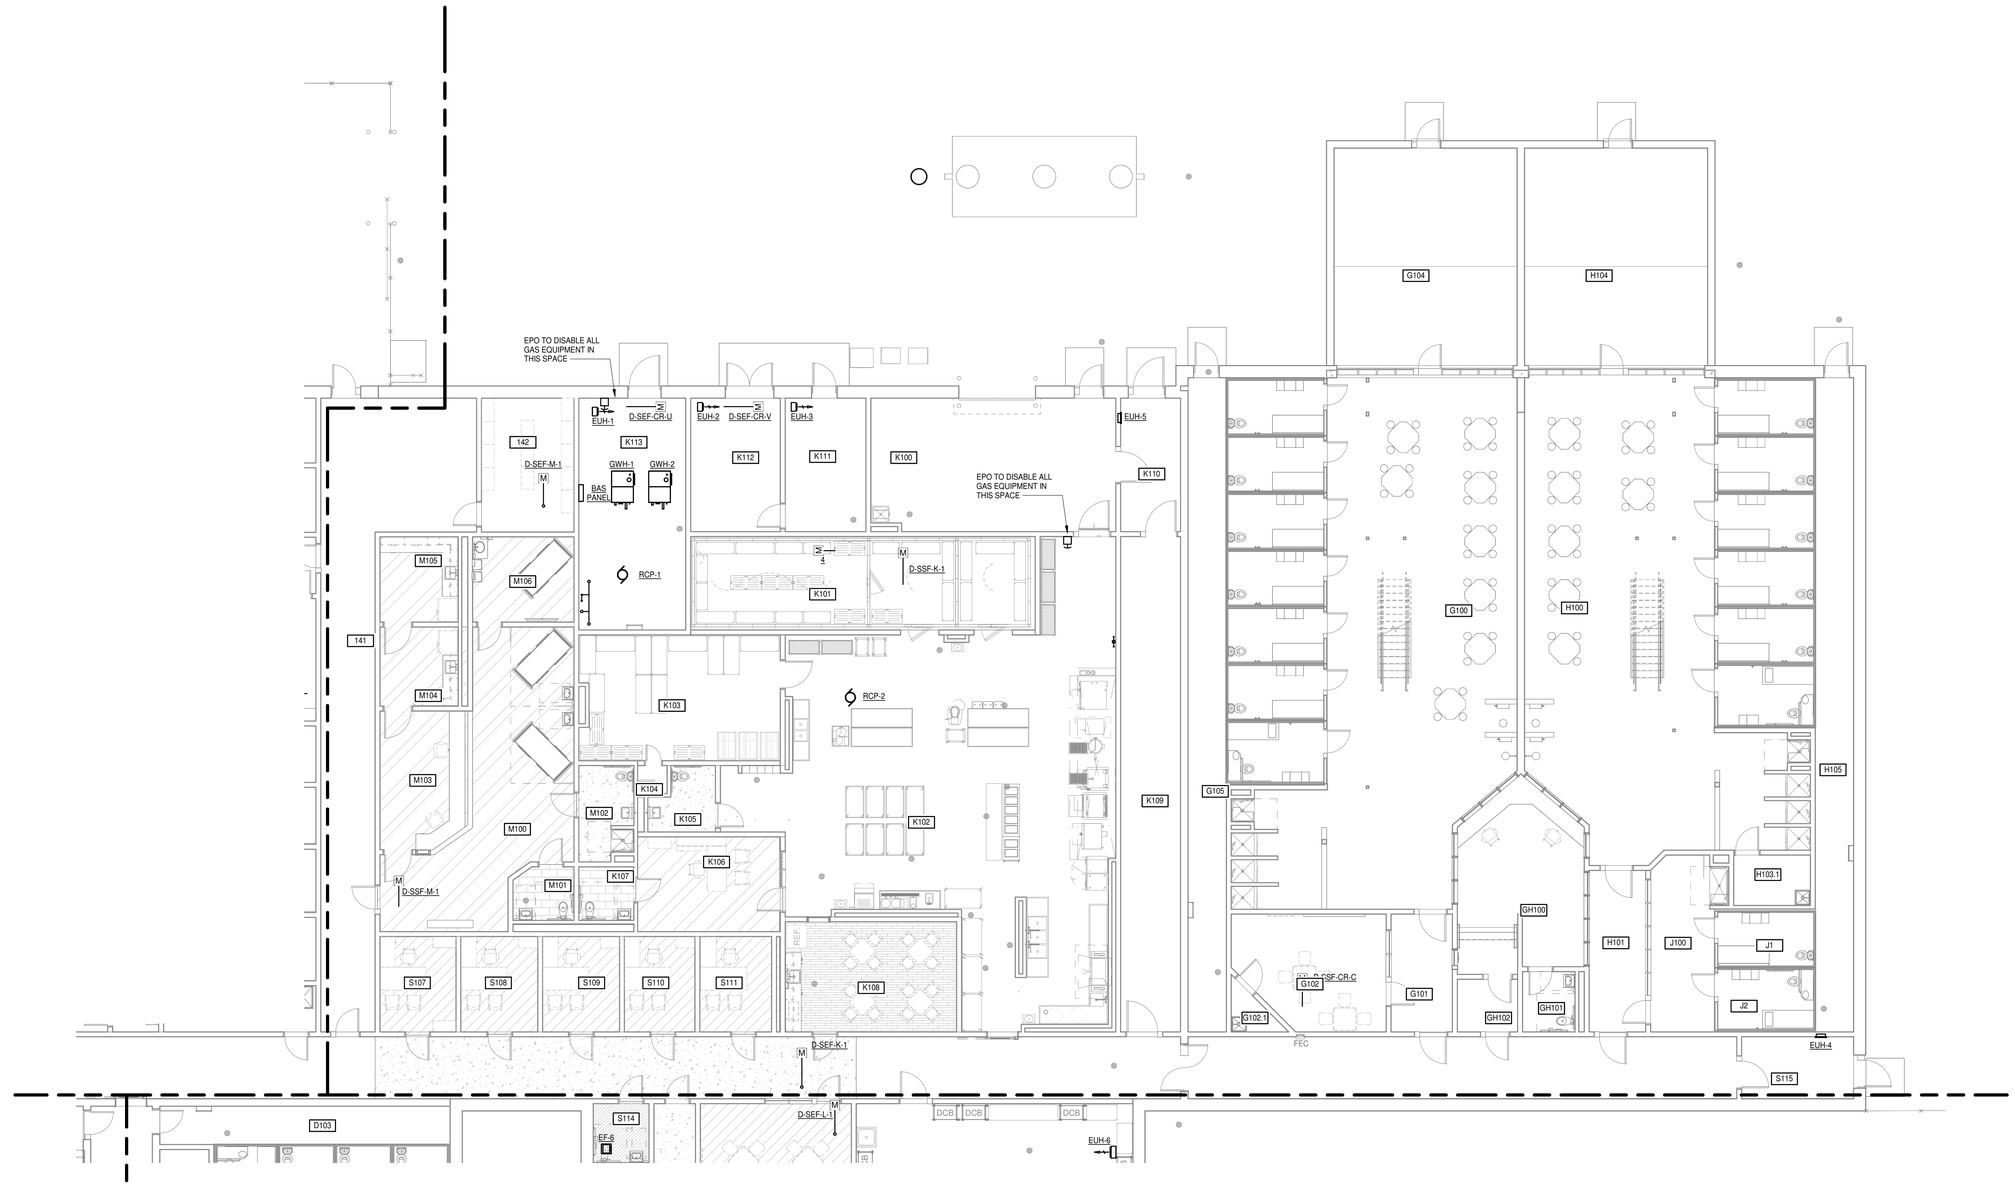

N

FIRST FLOOR - MECHANICAL POWER - PART B

1/8" = 1'-0"

MOSELEYARCHITECTS

6210 ARDREY KELL ROAD • THE HUB AT WAVERLY, SUITE 425 • CHARLOTTE, NC 28277
PHONE (704) 540-3755 FAX (704) 540-3754
MOSELEYARCHITECTS.COM

NORTH CAROLINA PROFESSIONAL SEAL 024242 ENGINEER WILLIAM J. CARY, JR.

MOSELEY ARCHITECTS PROFESSIONAL ENGINEERS ENGINEERING CORPORATION C-3469 NORTH CAROLINA CHARLOTTE, NC

GEORGETOWN COUNTY DETENTION CENTER

GEORGETOWN COUNTY
2934 BROWNS FERRY RD, GEORGETOWN, SC 29440

PROJECT NO: 611315
DATE: FEBRUARY 9, 2024

REVISIONS	
DATE	DESCRIPTION

FIRST FLOOR PLAN - MECHANICAL POWER - PART B

E2.2.4

2/8/2024 2:19:04 PM

KEYNOTES

APPLIES TO THIS DRAWING
REPRESENTED BY [n]

1. FIXTURES IN THIS SPACE CONNECTED TO NORMAL POWER ARE RELAY CONTROLLED. REFER TO THE RELAY SCHEDULE FOR THE RELAY NUMBER . FIXTURES CONNECTED TO EMERGENCY POWER SHALL NOT BE CONTROLLED UNO.

GENERAL NOTES

A. WHERE FIXTURES ARE EQUIPPED WITH BATTERY BACKUP OR GENERATOR TRANSFER SWITCH ARE LOCALLY CONTROLLED (NOT RELAY CONTROLLED), CONNECT TO THE LOCAL NORMAL CCT AND THE EMERGENCY CIRCUIT INDICATED.

B. BATTERY FIXTURES DAY ROOMS AND CORRIDORS AND WHERE DENOTED BY "NL" SHALL FUNCTION AS NITE LIGHTS. BE CONNECT ONLY TO THE EMERGENCY CIRCUIT INDICATED, SHALL NOT BE CONTROLLED AND SHALL BE ILLUMINATED 24-HOURS A DAY.

C. EXTERIOR FIXTURES ARE CONTACTOR CONTROLLED. REFER TO THE DETAIL ON DRAWING E4.1

D. EXTERIOR FIXTURES IN REC YARDS SHALL BE MOUNTED DIRECTLY BELOW THE SECURITY MESH.

E. GENERAL NOTES FOR LIGHTING FIXTURE TYPE "D1", "D2", & "D4"
   a. EXPOSED CONDUIT AND BOXES ARE NOT ACCEPTABLE IN THE SECURED PERIMETER. CONDUIT AND BOXES FOR LIGHTING NOT LOCATED ABOVE A SECURED CEILING SHALL BE EMBEDDED IN THE STRUCTURE AND ROUTED TO A JUNCTION BOX IN A CHASE OR ABOVE ACT CEILING (JUNCTION BOX NOT SHOWN FOR CLARITY).

F. GENERAL NOTES FOR LIGHTING FIXTURE TYPE "D4":
   a. EXPOSED CONDUIT AND BOXES IN THE CELLS ARE NOT ACCEPTABLE. PROVIDE CONDUIT, BOXES AND THE SPECIFIED LIGHTING FIXTURE IN THE CELL WITH CONDUIT AND BOXES FOR CELL LIGHTING EMBEDDED IN THE STRUCTURE AND TERMINATED AT A JUNCTION BOX IN THE CHASE (NOT INDICATED FOR CLARITY).
   b. PROVIDE A RELAY CONTROLLED CONDUCTOR OF THE CIRCUIT INDICATED TO CONTROL THE MAIN LIGHTING IN EACH CELL LIGHTING FIXTURE. REFER TO THE RELAY SCHEDULES FOR THE RELAY NUMBER. ALSO PROVIDE AN UNSWITCHED CONDUCTOR OF THE CIRCUIT INDICATED TO THE NIGHT LIGHT IN EACH CELL LIGHTING FIXTURE WHICH SHALL BE ILLUMINATE AT ALL TIMES.

G. GENERAL NOTES FOR LIGHTING FIXTURE TYPE "V1":
   a. PROVIDE EXPOSED GRS CONDUIT AND CAST BOXES FOR LIGHTING IN CHASES. THESE FIXTURES SHALL NOT BE RELAY CONTROLLED.

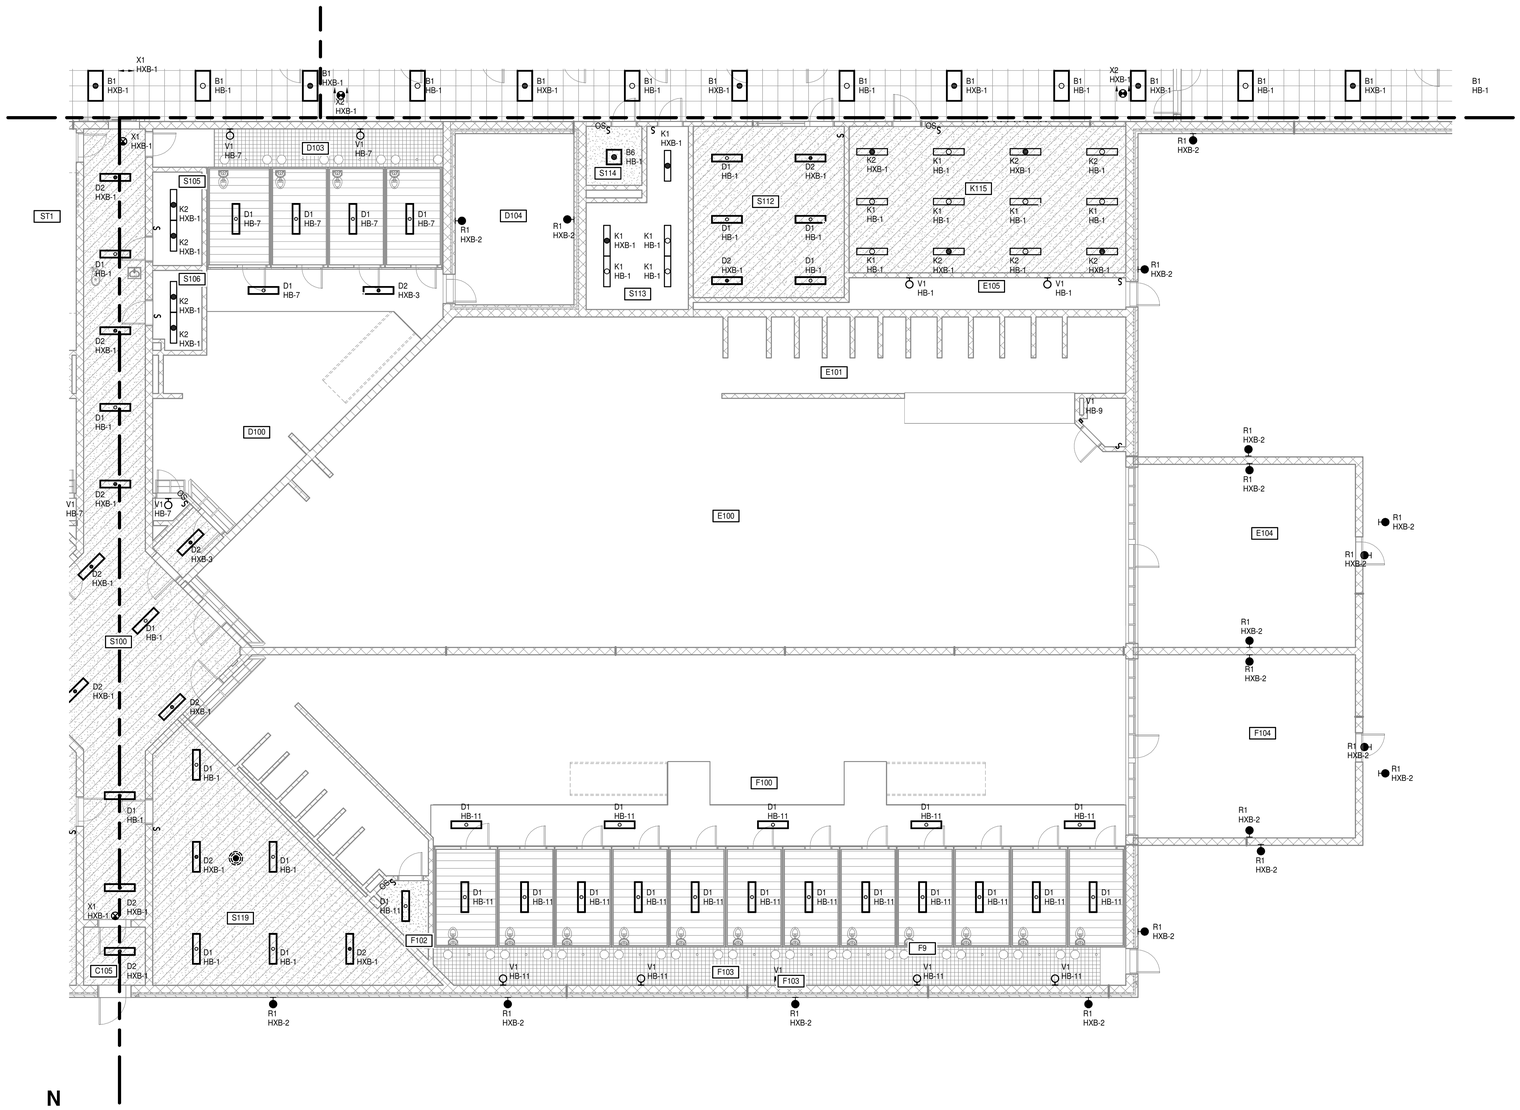

N

FIRST FLOOR - LIGHTING - PART C
1/8" = 1'-0"

MOSELEY ARCHITECTS
6210 ARDREY KELL ROAD • THE HUB AT WAVERLY, SUITE 425 • CHARLOTTE, NC 28277
PHONE (704) 540-3755 FAX (704) 540-3754
MOSELEYARCHITECTS.COM

NORTH CAROLINA PROFESSIONAL ENGINEER SEAL 024242 ENGINEER WILLIAM J. CARY, JR.

MOSELEY ARCHITECTS PROFESSIONAL ENGINEERING CORPORATION C-3469 NORTH CAROLINA CHARLOTTE, NC

GEORGETOWN COUNTY DETENTION CENTER

GEORGETOWN COUNTY
2934 BROWNS FERRY RD, GEORGETOWN, SC 29440

PROJECT NO: 611315
DATE: FEBRUARY 9, 2024

REVISIONS	
DATE	DESCRIPTION

FIRST FLOOR PLAN - LIGHTING - PART C

E2.3.1

2/8/2024 2:19:13 PM

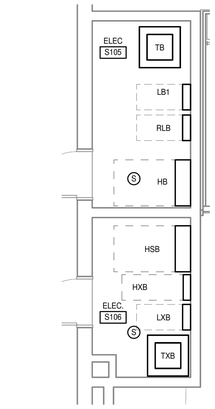

1 E2.3.2 E2.3.2 **ELECTRICAL ROOM B**
1/4" = 1'-0"

KEYNOTES

APPLIES TO THIS DRAWING
REPRESENTED BY (n)

1. COORDINATE RECEPTACLE AND DATA OUTLET LOCATIONS AND MOUNTING HEIGHTS WITH THE MILLWORK INDICATED ON THE ARCHITECTURAL PLANS PRIOR TO INSTALLATION.
2. POWER CIRCUITS IN THIS SPACE ARE RELAY CONTROLLED. REFER TO THE RELAY SCHEDULE FOR THE RELAY NUMBER.
3. PROVIDE POWER POLE POWERED FOR A CEILING MOUNTED JB FOR METAL DETECTOR AND GUARD DESK POWER. MAKE FINAL CONNECTION TO EQUIPMENT IN GRS CONDUIT. PROVIDE TWO DUPLEX OTLETS FOR THE DESK. COORDINATE POWER REQUIREMENTS WITH THE PROVIDER AND FIELD ADJUST AS REQUIRED.
4. PROVIDE TWO DUPLEX OUTLETS MOUNTED TO THE EACH COMMUNICATION RACK. DROP CIRCUITRY FROM JB OVER THE RACK VIA FLEXIBLE CONDUIT. PROVIDE DEDICATED 3#12 IN 3/4"C PER CIRCUIT.
5. PROVIDE 4'X8'X3/4" FIRE RESISTANT PLYWOOD ON WALLS INDICATED COVERED WITH TWO COATS OF WHITE PAINT. DO NOT COVER FIRE RESISTANT STAMP. ADHERE TO WALL WITH SCREWS IN THE WALL STRUCTURE.
6. COORDINATE LOCATION OF OVERHEAD DOOR CONTROLLER WITH OWNER PRIOR TO CONSTRUCTION. PROVIDE CONDUIT, WIRING, AND BOXES AS NEEDED FOR COMPLETE INSTALLATION.
7. CONNECT BREAKER SHUNT TRIP MODULES FOR PANEL "HK" TO THE HOOD FIRE SUPPRESSION SYSTEM.
8. COORDINATE RECEPTACLE LOCATION AND MOUNTING HEIGHT FOR BAS PANEL WITH DIV 23 PRIOR TO INSTALLATION.

GENERAL NOTES

A. COORDINATE OUTLET LOCATIONS IN CHASES AND MECHANICAL SPACES WITH OTHER TRADE AND RELOCATE AS REQUIRED SUCH THAT OUTLET WILL NOT BE BLOCKED

B. PROVIDE EXPOSED GRS CONDUIT AND CAST BOXES FOR POWER IN THE CHASE ATTACHED TO THE BACK OF THE SHOWER OR CELL UNIT. DO NOT PENETRATE OR CELL SHOWER UNIT.

C. REFER TO "FS" SERIES DRAWINGS FOR ELECTRICAL ROUGH-IN TYPE AND MOUNTING HEIGHTS OF ALL KITCHEN EQUIPMENT LOCATIONS.

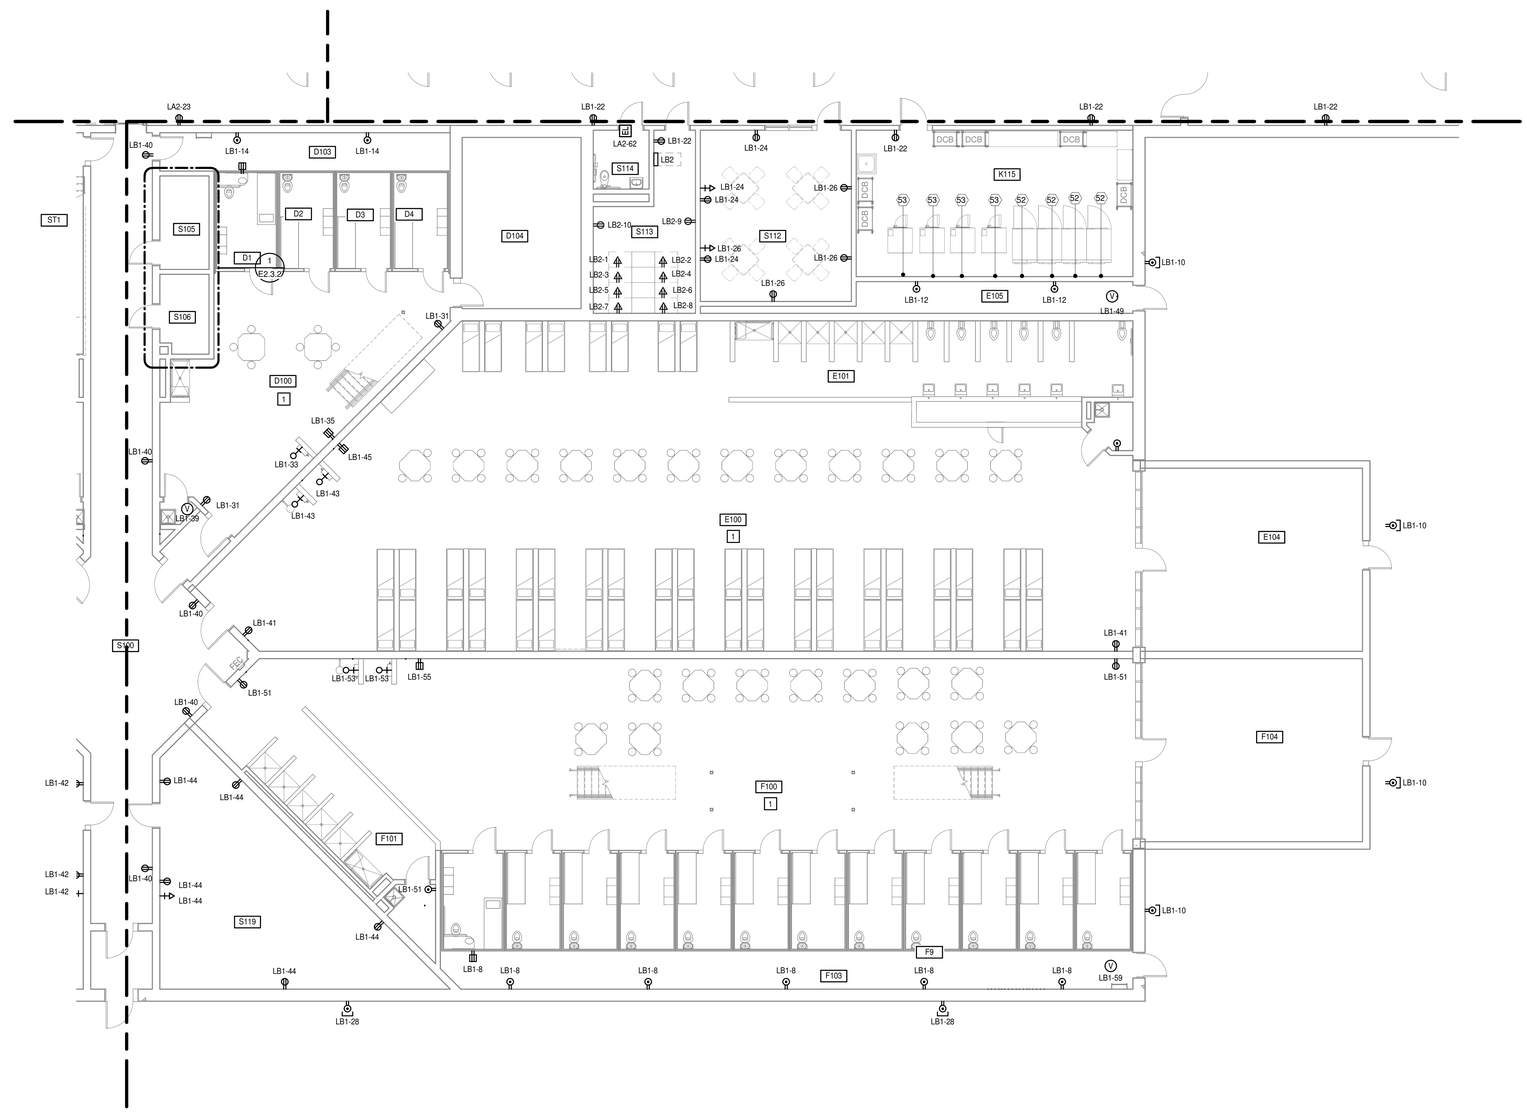

N

FIRST FLOOR - POWER - PART C
1/8" = 1'-0"

MOSELEY ARCHITECTS
6210 ARDREY KELL ROAD • THE HUB AT WAVERLY, SUITE 425 • CHARLOTTE, NC 28277
PHONE (704) 540-3755 FAX (704) 540-3754
MOSELEYARCHITECTS.COM

NORTH CAROLINA PROFESSIONAL ENGINEER SEAL 024242 CORPORATE ENGINEER P.C. WILLIAM J. CARY, P.E.

MOSELEY ARCHITECTS CORPORATION FOR ENGINEERING C-3469 NORTH CAROLINA CHARLOTTE, N.C.

GEORGETOWN COUNTY DETENTION CENTER

GEORGETOWN COUNTY
2934 BROWNS FERRY RD, GEORGETOWN, SC 29440

PROJECT NO: 611315
DATE: FEBRUARY 9, 2024

REVISIONS	
DATE	DESCRIPTION

FIRST FLOOR PLAN - POWER - PART C

E2.3.2

2/8/2024 2:19:25 PM

KEYNOTES

APPLIES TO THIS DRAWING
REPRESENTED BY [n]

1. COORDINATE RECEPTACLE AND DATA OUTLET LOCATIONS AND MOUNTING HEIGHTS WITH THE MILLWORK INDICATED ON THE ARCHITECTURAL PLANS PRIOR TO INSTALLATION
2. COORDINATE LOCATION OF SMOKE DETECTOR ABOVE CELLS IN CHASE SPACES WITH OTHER TRADES AND RELOCATE AS REQUIRED SUCH THAT DETECTOR WILL BE ACCESSIBLE.
3. EXTERIOR FIRE ALARM FIXTURES IN REC YARDS SHALL BE MOUNTED DIRECTLY BELOW THE SECURITY MESH.
4. COORDINATE DATA OUTLET LOCATION AND MOUNTING HEIGHT FOR BAS PANEL WITH DIV 23 PRIOR TO INSTALLATION.

GENERAL NOTES

A. REFER TO MECHANICAL POWER PLANS FOR ADDITIONAL FIRE ALARM CONNECTIONS

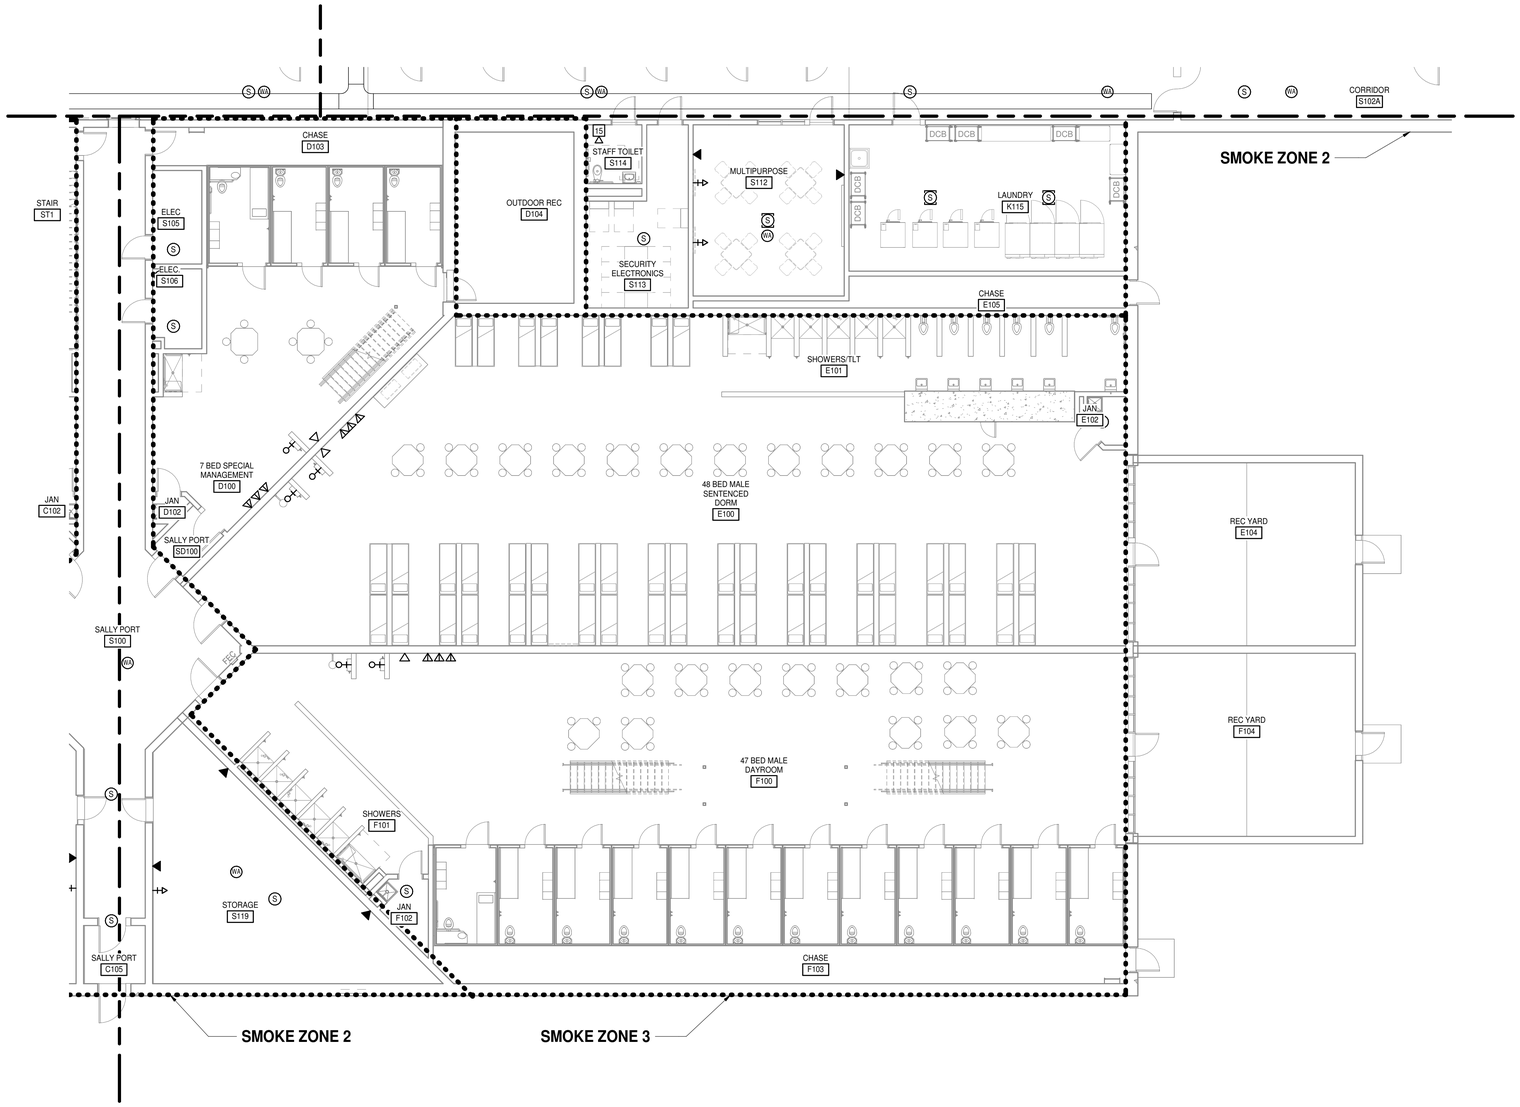

N

FIRST FLOOR - COMMUNICATION - PART C
1/8" = 1'-0"

MOSELEYARCHITECTS
6210 ARDREY KELL ROAD • THE HUB AT WAVERLY, SUITE 425 • CHARLOTTE, NC 28277
PHONE (704) 540-3755 FAX (704) 540-3754
MOSELEYARCHITECTS.COM

NORTH CAROLINA PROFESSIONAL SEAL 024242 ENGINEER WILLIAM J. CARY, JR.

MOSELEY ARCHITECTS PROFESSIONAL ENGINEERING CORPORATION C-3469 NORTH CAROLINA CHARLOTTE

GEORGETOWN COUNTY DETENTION CENTER

GEORGETOWN COUNTY
2934 BROWNS FERRY RD, GEORGETOWN, SC 29440

PROJECT NO: 611315
DATE: FEBRUARY 9, 2024

REVISIONS	
DATE	DESCRIPTION

FIRST FLOOR PLAN - COMMUNICATIONS - PART C

E2.3.3

2/8/2024 2:19:37 PM

DIV 23 ELECTRICAL CONNECTION SCHEDULE - PART C.

TAG	VOLTAGE	# POLES	LOAD	PANEL	CCT#	WIRE	DISCONNECTING MEANS	REMARKS
D-SEF-L-1	120 V	1	0.1 kVA	LXB	3	2#12,#12G,3/4"C	MOTOR RATED SWITCH	
D-SFF-H116	120 V	1	0.1 kVA	LXB	3	2#12,#12G,3/4"C	MOTOR RATED SWITCH	
D-SSF-L-1	120 V	1	0.1 kVA	LXB	3	2#12,#12G,3/4"C	MOTOR RATED SWITCH	
DSS-1	208 V	2	0.2 kVA			PER MANUFACTURER	PER MANUFACTURER	CONNECT TO OUTDOOR UNIT
EF-6	277 V	1	0.1 kVA	HB	1	2#12,#12G,3/4"C	PROVIDED WITH UNIT	CONTROL WITH SPACE OCC SENSOR
EUH-6	480 V	3	15.0 kVA	HB	2,4,6	3#10,#10G,3/4"C	PROVIDED WITH UNIT	
EUH-7	480 V	3	15.0 kVA	HB	8,10,12	3#10,#10G,3/4"C	PROVIDED WITH UNIT	
EUH-8	208 V	2	2.2 kVA	LB1	81,83	2#12,#12G,3/4"C	PROVIDED WITH UNIT	

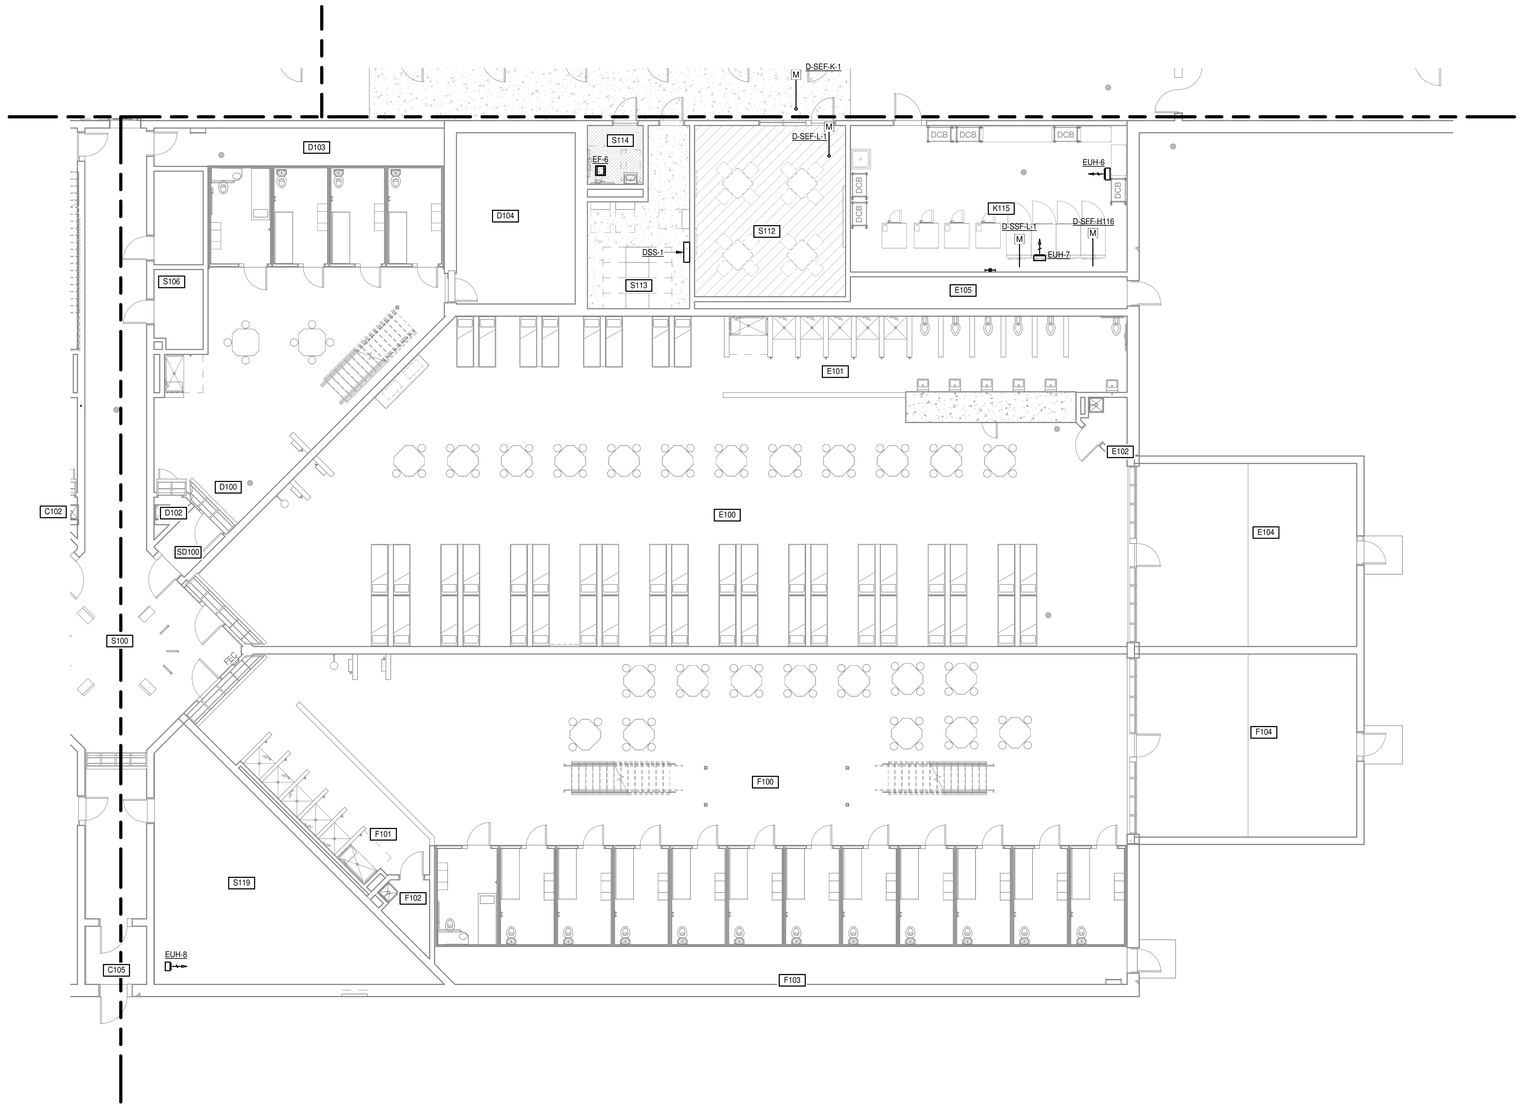

N

FIRST FLOOR - MECHANICAL POWER - PART C

1/8" = 1'-0"

MOSELEYARCHITECTS

6210 ARDREY KELL ROAD • THE HUB AT WAVERLY, SUITE 425 • CHARLOTTE, NC 28277
PHONE (704) 540-3755 FAX (704) 540-3754
MOSELEYARCHITECTS.COM

NORTH CAROLINA PROFESSIONAL SEAL 024242 ENGINEER WILLIAM J. CARY, JR.

MOSELEY ARCHITECTS, P.C. ENGINEERS • ENERGY CONSULTANTS • SURVEYORS CERTIFICATE OF AUTHORIZATION C-3469 NORTH CAROLINA CHARLOTTE, N.C.

GEORGETOWN COUNTY DETENTION CENTER

GEORGETOWN COUNTY
2934 BROWNS FERRY RD, GEORGETOWN, SC 29440

PROJECT NO: 611315
DATE: FEBRUARY 9, 2024

REVISIONS	
DATE	DESCRIPTION

FIRST FLOOR PLAN - MECHANICAL POWER - PART C

E2.3.4

2/8/2024 2:19:48 PM

KEYNOTES

APPLIES TO THIS DRAWING
REPRESENTED BY [n]

1. FIXTURES IN THIS SPACE CONNECTED TO NORMAL POWER ARE RELAY CONTROLLED. REFER TO THE RELAY SCHEDULE FOR THE RELAY NUMBER . FIXTURES CONNECTED TO EMERGENCY POWER SHALL NOT BE CONTROLLED UNO.

GENERAL NOTES

A. WHERE FIXTURES ARE EQUIPPED WITH BATTERY BACKUP OR GENERATOR TRANSFER SWITCH ARE LOCALLY CONTROLLED (NOT RELAY CONTROLLED), CONNECT TO THE LOCAL NORMAL CCT AND THE EMERGENCY CIRCUIT INDICATED.

B. BATTERY FIXTURES DAY ROOMS AND CORRIDORS AND WHERE DENOTED BY "NL" SHALL FUNCTION AS NITE LIGHTS. BE CONNECT ONLY TO THE EMERGENCY CIRCUIT INDICATED, SHALL NOT BE CONTROLLED AND SHALL BE ILLUMINATED 24-HOURS A DAY.

C. EXTERIOR FIXTURES ARE CONTACTOR CONTROLLED. REFER TO THE DETAIL ON DRAWING E4.1

D. EXTERIOR FIXTURES IN REC YARDS SHALL BE MOUNTED DIRECTLY BELOW THE SECURITY MESH.

E. GENERAL NOTES FOR LIGHTING FIXTURE TYPE "D1", "D2", & "D4"
   a. EXPOSED CONDUIT AND BOXES ARE NOT ACCEPTABLE IN THE SECURED PERIMETER. CONDUIT AND BOXES FOR LIGHTING NOT LOCATED ABOVE A SECURED CEILING SHALL BE EMBEDDED IN THE STRUCTURE AND ROUTED TO A JUNCTION BOX IN A CHASE OR ABOVE ACT CEILING (JUNCTION BOX NOT SHOWN FOR CLARITY).

F. GENERAL NOTES FOR LIGHTING FIXTURE TYPE "D4":
   a. EXPOSED CONDUIT AND BOXES IN THE CELLS ARE NOT ACCEPTABLE. PROVIDE CONDUIT, BOXES AND THE SPECIFIED LIGHTING FIXTURE IN THE CELL WITH CONDUIT AND BOXES FOR CELL LIGHTING EMBEDDED IN THE STRUCTURE AND TERMINATED AT A JUNCTION BOX IN THE CHASE (NOT INDICATED FOR CLARITY).
   b. PROVIDE A RELAY CONTROLLED CONDUCTOR OF THE CIRCUIT INDICATED TO CONTROL THE MAIN LIGHTING IN EACH CELL LIGHTING FIXTURE. REFER TO THE RELAY SCHEDULES FOR THE RELAY NUMBER. ALSO PROVIDE AN UNSWITCHED CONDUCTOR OF THE CIRCUIT INDICATED TO THE NIGHT LIGHT IN EACH CELL LIGHTING FIXTURE WHICH SHALL BE ILLUMINATE AT ALL TIMES.

G. GENERAL NOTES FOR LIGHTING FIXTURE TYPE "V1":
   a. PROVIDE EXPOSED GRS CONDUIT AND CAST BOXES FOR LIGHTING IN CHASES. THESE FIXTURES SHALL NOT BE RELAY CONTROLLED.

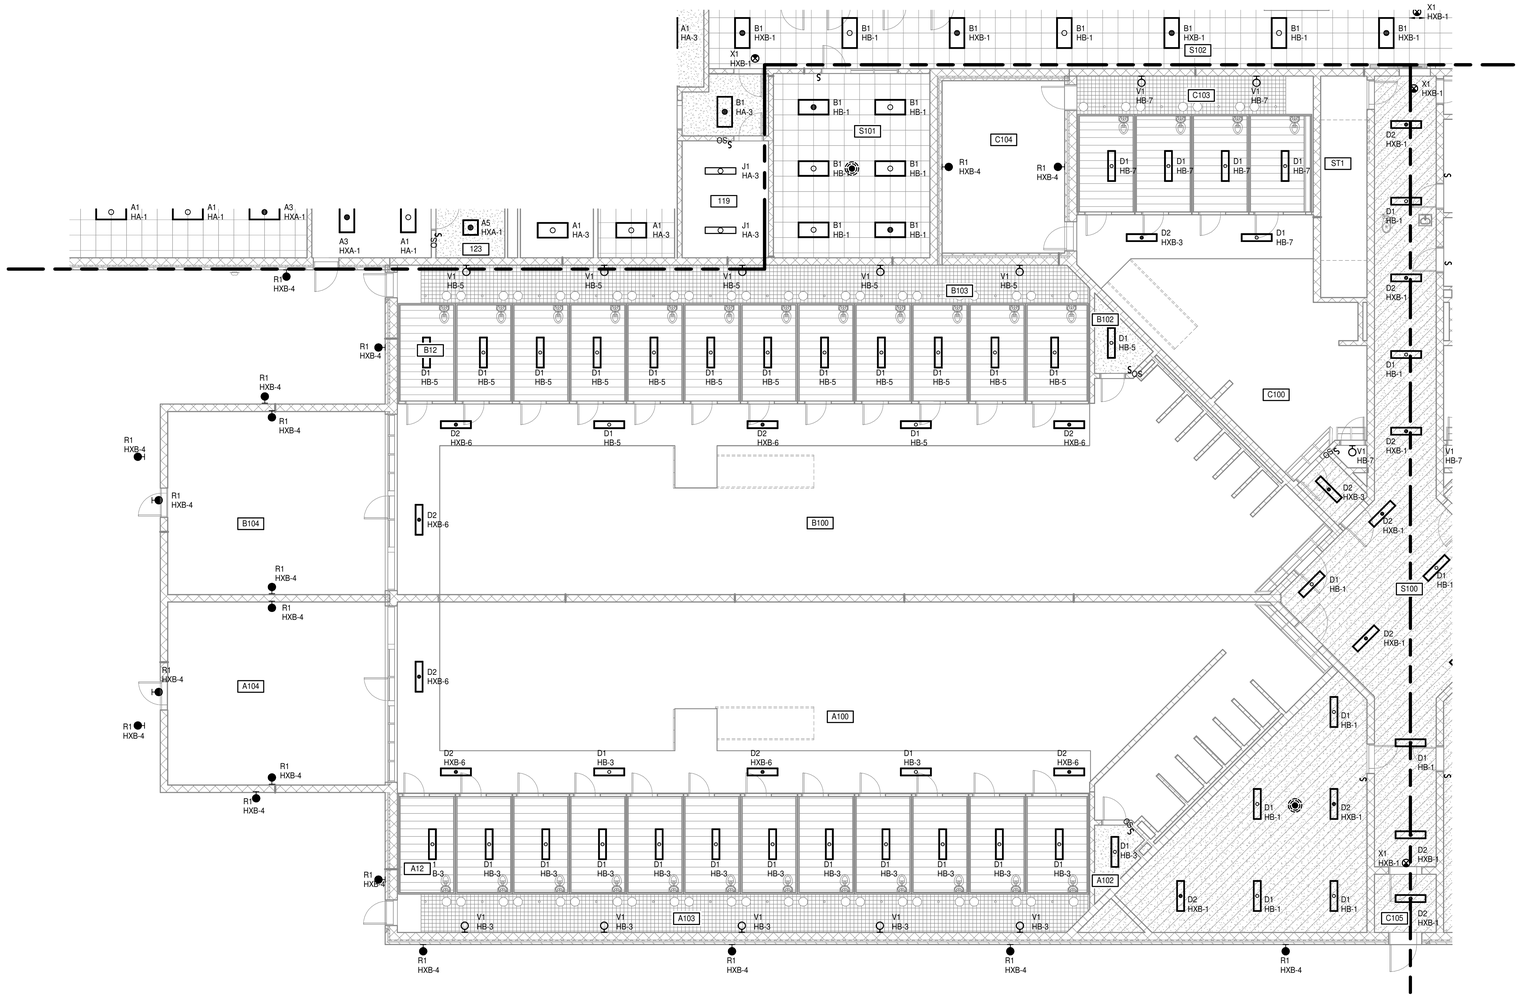

N

FIRST FLOOR - LIGHTING - PART D
1/8" = 1'-0"

MOSELEY ARCHITECTS
6210 ARDREY KELL ROAD • THE HUB AT WAVERLY, SUITE 425 • CHARLOTTE, NC 28277
PHONE (704) 540-3755 FAX (704) 540-3754
MOSELEYARCHITECTS.COM

NORTH CAROLINA PROFESSIONAL ENGINEER SEAL 024242 WILLIAM J. CARY JR.

MOSELEY ARCHITECTS, P.C. REGISTERED ENGINEERING CORPORATION C-3469 NORTH CAROLINA CHARLOTTE, N.C.

GEORGETOWN COUNTY DETENTION CENTER

GEORGETOWN COUNTY
2934 BROWNS FERRY RD, GEORGETOWN, SC 29440

PROJECT NO: 611315
DATE: FEBRUARY 9, 2024

REVISIONS	
DATE	DESCRIPTION

FIRST FLOOR PLAN - LIGHTING - PART D

E2.4.1

2/8/2024 2:20:00 PM

120V RELAY SCHEDULE - RLB

RELAY	PANEL	CIRCUIT #	CIRCUIT DESCRIPTION	CONTROL MEANS	NOTES
RLB-1	LB1	1	REC A100	SECURITY SYSTEM	
RLB-2	LB1	3	VIDEO VISIT A100	SECURITY SYSTEM	
RLB-3	LB1	5	KIOSK A100	SECURITY SYSTEM	
RLB-4	LB1	7	TV A100	SECURITY SYSTEM	
RLB-5	LB1	9	WATER A100	SECURITY SYSTEM	TWO CONNECTIONS
RLB-6	LB1	11	REC B100	SECURITY SYSTEM	
RLB-7	LB1	13	VIDEO VISIT B100	SECURITY SYSTEM	
RLB-8	LB1	15	KIOSK B100	SECURITY SYSTEM	
RLB-9	LB1	17	TV B100	SECURITY SYSTEM	
RLB-10	LB1	19	WATER B100	SECURITY SYSTEM	TWO CONNECTIONS
RLB-11	LB1	21	REC C100	SECURITY SYSTEM	
RLB-12	LB1	23	VIDEO VISIT C100	SECURITY SYSTEM	
RLB-13	LB1	25	KIOSK C100	SECURITY SYSTEM	
RLB-14	LB1	27	TV C100	SECURITY SYSTEM	
RLB-15	LB1	29	WATER C100	SECURITY SYSTEM	TWO CONNECTIONS
RLB-16	LB1	31	REC D100	SECURITY SYSTEM	
RLB-17	LB1	33	VIDEO VISIT D10	SECURITY SYSTEM	
RLB-18	LB1	35	KIOSK D100	SECURITY SYSTEM	
RLB-19	LB1	37	TV D100	SECURITY SYSTEM	
RLB-20	LB1	39	WATER D100	SECURITY SYSTEM	TWO CONNECTIONS
RLB-21	LB1	41	REC E100	SECURITY SYSTEM	
RLB-22	LB1	43	VIDEO VISIT E100	SECURITY SYSTEM	
RLB-23	LB1	45	KIOSK E100	SECURITY SYSTEM	
RLB-24	LB1	47	TV E100	SECURITY SYSTEM	
RLB-25	LB1	49	WATER E100	SECURITY SYSTEM	TWO CONNECTIONS
RLB-26	LB1	51	REC F100	SECURITY SYSTEM	
RLB-27	LB1	53	VIDEO VISIT F100	SECURITY SYSTEM	
RLB-28	LB1	55	KIOSK F100	SECURITY SYSTEM	
RLB-29	LB1	57	TV F100	SECURITY SYSTEM	
RLB-30	LB1	59	WATER F100	SECURITY SYSTEM	TWO CONNECTIONS
RLB-31	LB1	65	WATER BOOKING	SECURITY SYSTEM	TWO CONNECTIONS
RLB-32			SPARE	SECURITY SYSTEM	
RLB-33			SPARE	SECURITY SYSTEM	
RLB-34			SPARE	SECURITY SYSTEM	
RLB-35			SPARE	SECURITY SYSTEM	
RLB-36			SPARE	SECURITY SYSTEM	
RLB-37			SPARE	SECURITY SYSTEM	
RLB-38			SPARE	SECURITY SYSTEM	
RLB-39			SPARE	SECURITY SYSTEM	
RLB-40			SPARE	SECURITY SYSTEM	
RLB-41			SPARE	SECURITY SYSTEM	
RLB-42			SPARE	SECURITY SYSTEM	
RLB-43			SPARE	SECURITY SYSTEM	
RLB-44			SPARE	SECURITY SYSTEM	
RLB-45			SPARE	SECURITY SYSTEM	
RLB-46			SPARE	SECURITY SYSTEM	
RLB-47			SPARE	SECURITY SYSTEM	
RLB-48			SPARE	SECURITY SYSTEM	
RLB-51			WATER G100	SECURITY SYSTEM	

KEYNOTES

APPLIES TO THIS DRAWING
REPRESENTED BY (n)

1. COORDINATE RECEPTACLE AND DATA OUTLET LOCATIONS AND MOUNTING HEIGHTS WITH THE MILLWORK INDICATED ON THE ARCHITECTURAL PLANS PRIOR TO INSTALLATION.
2. POWER CIRCUITS IN THIS SPACE ARE RELAY CONTROLLED. REFER TO THE RELAY SCHEDULE FOR THE RELAY NUMBER.
3. PROVIDE POWER POLE POWERED FOR A CEILING MOUNTED JB FOR METAL DETECTOR AND GUARD DESK POWER. MAKE FINAL CONNECTION TO EQUIPMENT IN GRS CONDUIT. PROVIDE TWO DUPLEX OTLETS FOR THE DESK. COORDINATE POWER REQUIREMENTS WITH THE PROVIDER AND FIELD ADJUST AS REQUIRED.
4. PROVIDE TWO DUPLEX OUTLETS MOUNTED TO THE EACH COMMUNICATION RACK. DROP CIRCUITRY FROM JB OVER THE RACK VIA FLEXIBLE CONDUIT. PROVIDE DEDICATED 3#12 IN 3/4"C PER CIRCUIT.
5. PROVIDE 4'X8'X3/4" FIRE RESISTANT PLYWOOD ON WALLS INDICATED COVERED WITH TWO COATS OF WHITE PAINT. DO NOT COVER FIRE RESISTANT STAMP. ADHERE TO WALL WITH SCREWS IN THE WALL STRUCTURE.
6. COORDINATE LOCATION OF OVERHEAD DOOR CONTROLLER WITH OWNER PRIOR TO CONSTRUCTION. PROVIDE CONDUIT, WIRING, AND BOXES AS NEEDED FOR COMPLETE INSTALLATION.
7. CONNECT BREAKER SHUNT TRIP MODULES FOR PANEL "HK" TO THE HOOD FIRE SUPPRESSION SYSTEM.
8. COORDINATE RECEPTACLE LOCATION AND MOUNTING HEIGHT FOR BAS PANEL WITH DIV 23 PRIOR TO INSTALLATION.

GENERAL NOTES

A. COORDINATE OUTLET LOCATIONS IN CHASES AND MECHANICAL SPACES WITH OTHER TRADE AND RELOCATE AS REQUIRED SUCH THAT OUTLET WILL NOT BE BLOCKED

B. PROVIDE EXPOSED GRS CONDUIT AND CAST BOXES FOR POWER IN THE CHASE ATTACHED TO THE BACK OF THE SHOWER OR CELL UNIT. DO NOT PENETRATE OR CELL SHOWER UNIT.

C. REFER TO "FS" SERIES DRAWINGS FOR ELECTRICAL ROUGH-IN TYPE AND MOUNTING HEIGHTS OF ALL KITCHEN EQUIPMENT LOCATIONS.

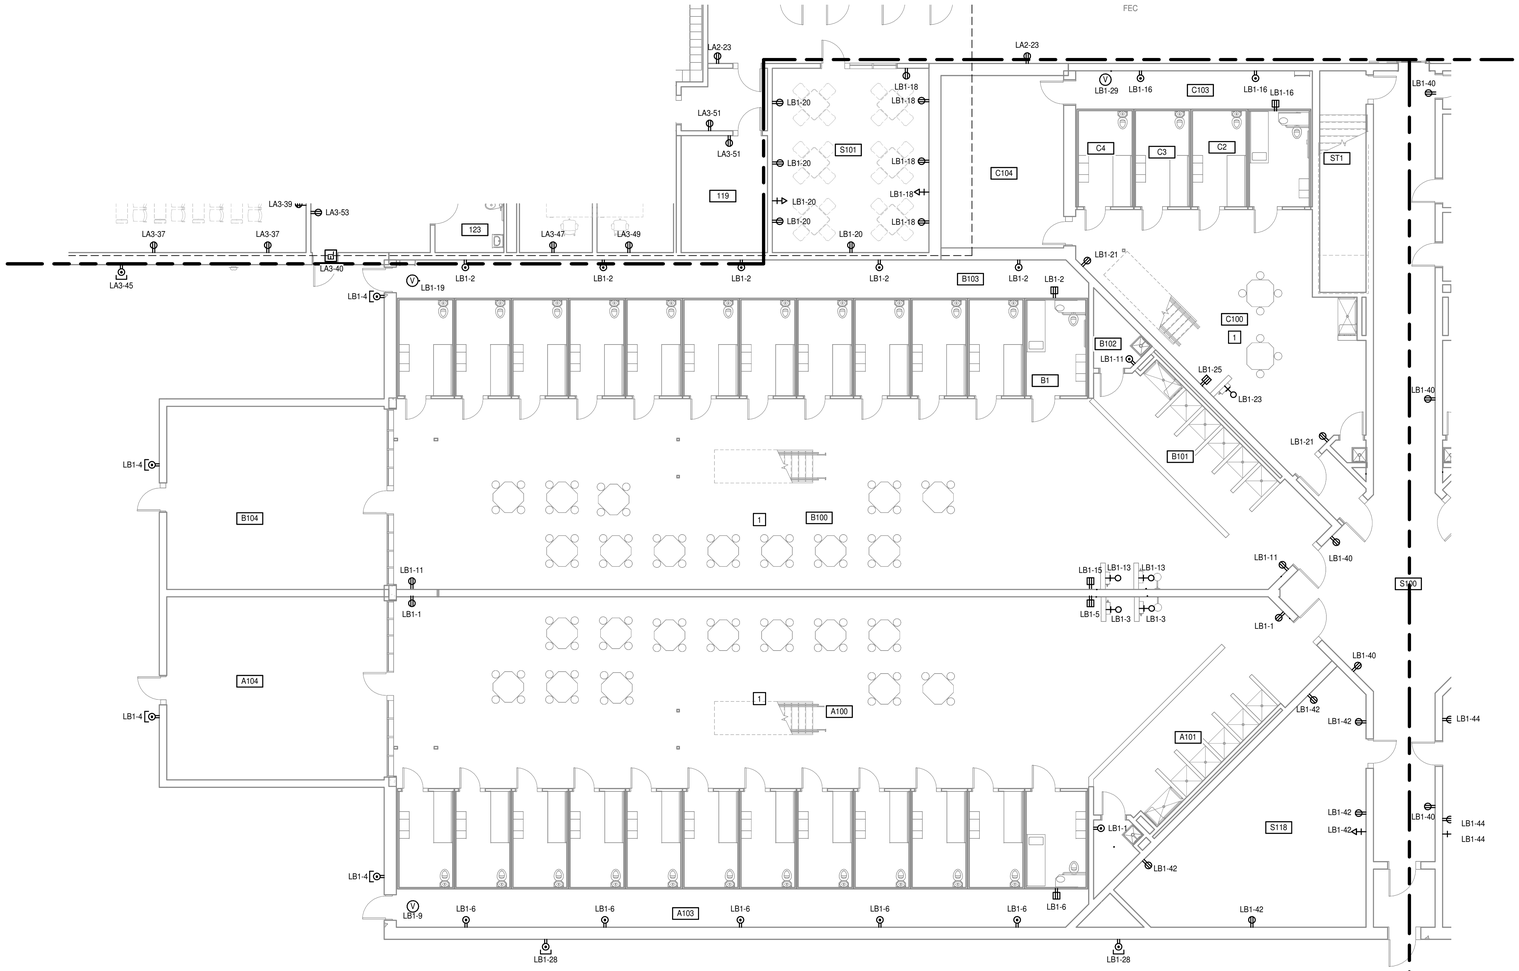

N

FIRST FLOOR - POWER - PART D
1/8" = 1'-0"

MOSELEYARCHITECTS
6210 ARDREY KELL ROAD • THE HUB AT WAVERLY, SUITE 425 • CHARLOTTE, NC 28277
PHONE (704) 540-3755 FAX (704) 540-3754
MOSELEYARCHITECTS.COM

NORTH CAROLINA PROFESSIONAL ENGINEER SEAL 024242 WILLIAM J. CARY, JR.

MOSELEY ARCHITECTS PROFESSIONAL ENGINEERING CORPORATION C-3469 NORTH CAROLINA CHARLOTTE, NC

GEORGETOWN COUNTY DETENTION CENTER

GEORGETOWN COUNTY
2934 BROWNS FERRY RD, GEORGETOWN, SC 29440

PROJECT NO: 611315
DATE: FEBRUARY 9, 2024

REVISIONS

DATE	DESCRIPTION

FIRST FLOOR PLAN - POWER - PART D

E2.4.2

2/8/2024 2:20:07 PM

KEYNOTES

APPLIES TO THIS DRAWING
REPRESENTED BY [n]

1. COORDINATE RECEPTACLE AND DATA OUTLET LOCATIONS AND MOUNTING HEIGHTS WITH THE MILLWORK INDICATED ON THE ARCHITECTURAL PLANS PRIOR TO INSTALLATION
2. COORDINATE LOCATION OF SMOKE DETECTOR ABOVE CELLS IN CHASE SPACES WITH OTHER TRADES AND RELOCATE AS REQUIRED SUCH THAT DETECTOR WILL BE ACCESSIBLE.
3. EXTERIOR FIRE ALARM FIXTURES IN REC YARDS SHALL BE MOUNTED DIRECTLY BELOW THE SECURITY MESH.
4. COORDINATE DATA OUTLET LOCATION AND MOUNTING HEIGHT FOR BAS PANEL WITH DIV 23 PRIOR TO INSTALLATION.

GENERAL NOTES

A. REFER TO MECHANICAL POWER PLANS FOR ADDITIONAL FIRE ALARM CONNECTIONS

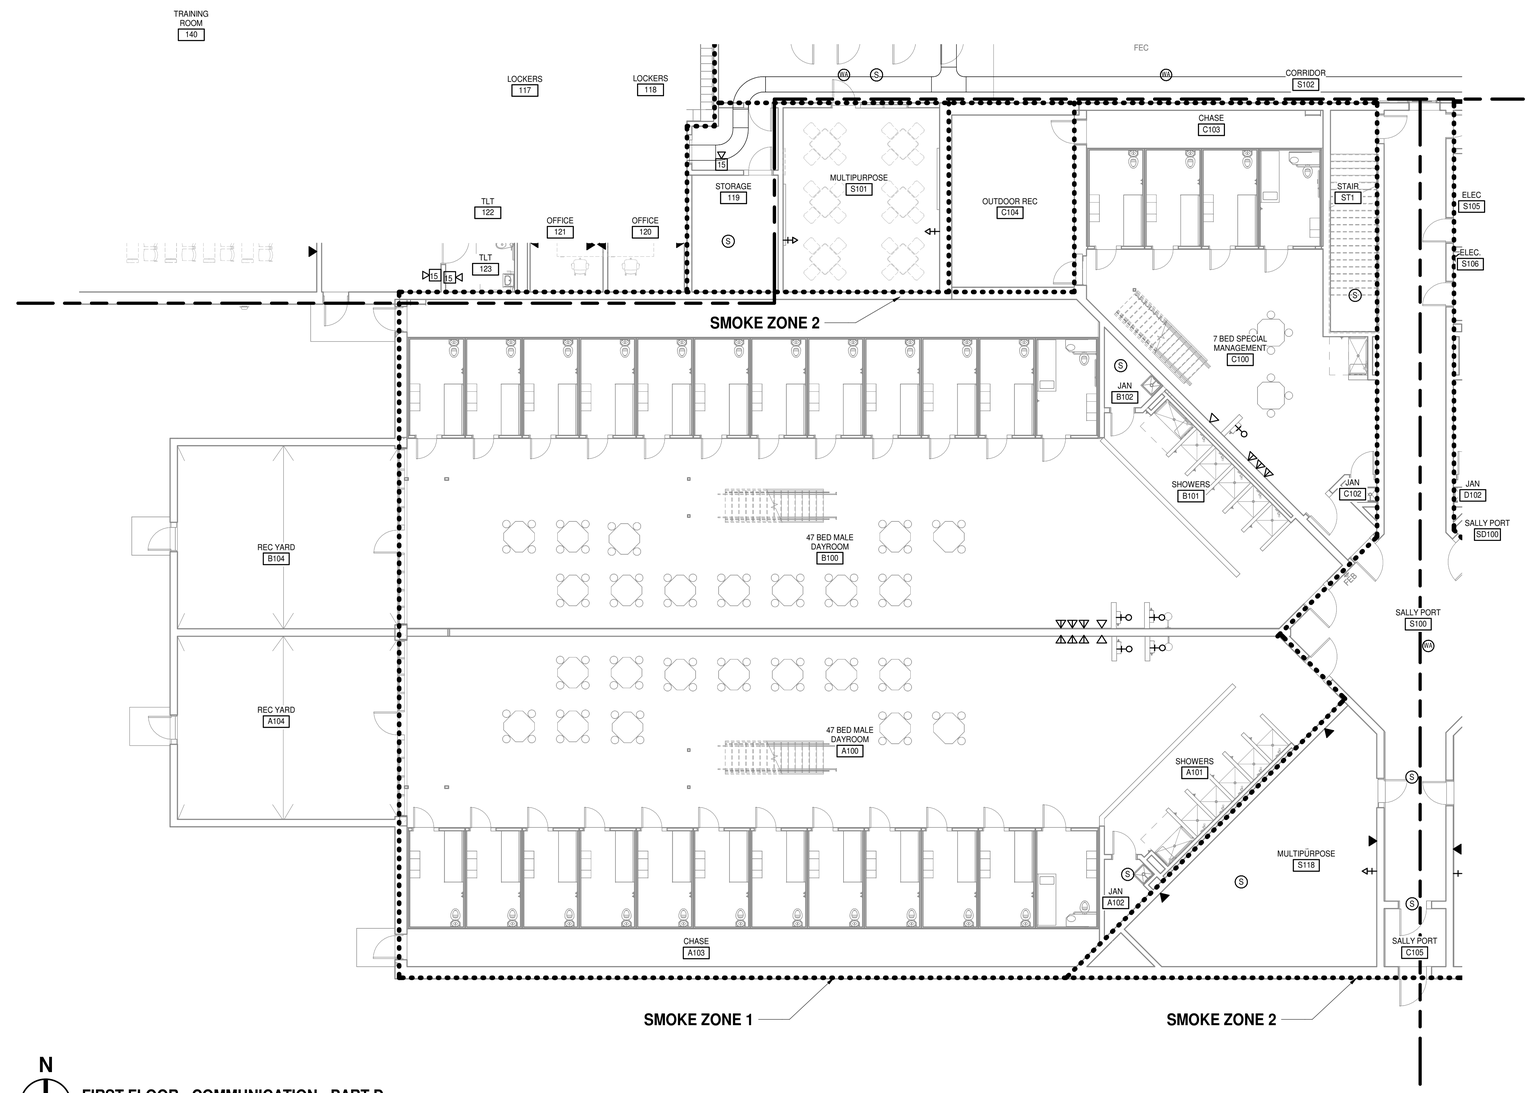

N

FIRST FLOOR - COMMUNICATION - PART D
1/8" = 1'-0"

MOSELEY ARCHITECTS
6210 ARDREY KELL ROAD • THE HUB AT WAVERLY, SUITE 425 • CHARLOTTE, NC 28277
PHONE (704) 540-3755 FAX (704) 540-3754
MOSELEYARCHITECTS.COM

NORTH CAROLINA PROFESSIONAL SEAL 024242 ENGINEER WILLIAM J. CARY, JR.

MOSELEY ARCHITECTS PROFESSIONAL ENGINEERING CORPORATION C-3469 NORTH CAROLINA CHARLOTTE, NC

GEORGETOWN COUNTY DETENTION CENTER

GEORGETOWN COUNTY
2934 BROWNS FERRY RD, GEORGETOWN, SC 29440

PROJECT NO: 611315
DATE: FEBRUARY 9, 2024

REVISIONS	
DATE	DESCRIPTION

FIRST FLOOR PLAN - COMMUNICATIONS - PART D

E2.4.3

2/8/2024 2:20:15 PM

DIV 23 ELECTRICAL CONNECTION SCHEDULE - PART D

TAG	VOLTAGE	# POLES	LOAD	PANEL	CCT#	WIRE	DISCONNECTING MEANS	REMARKS

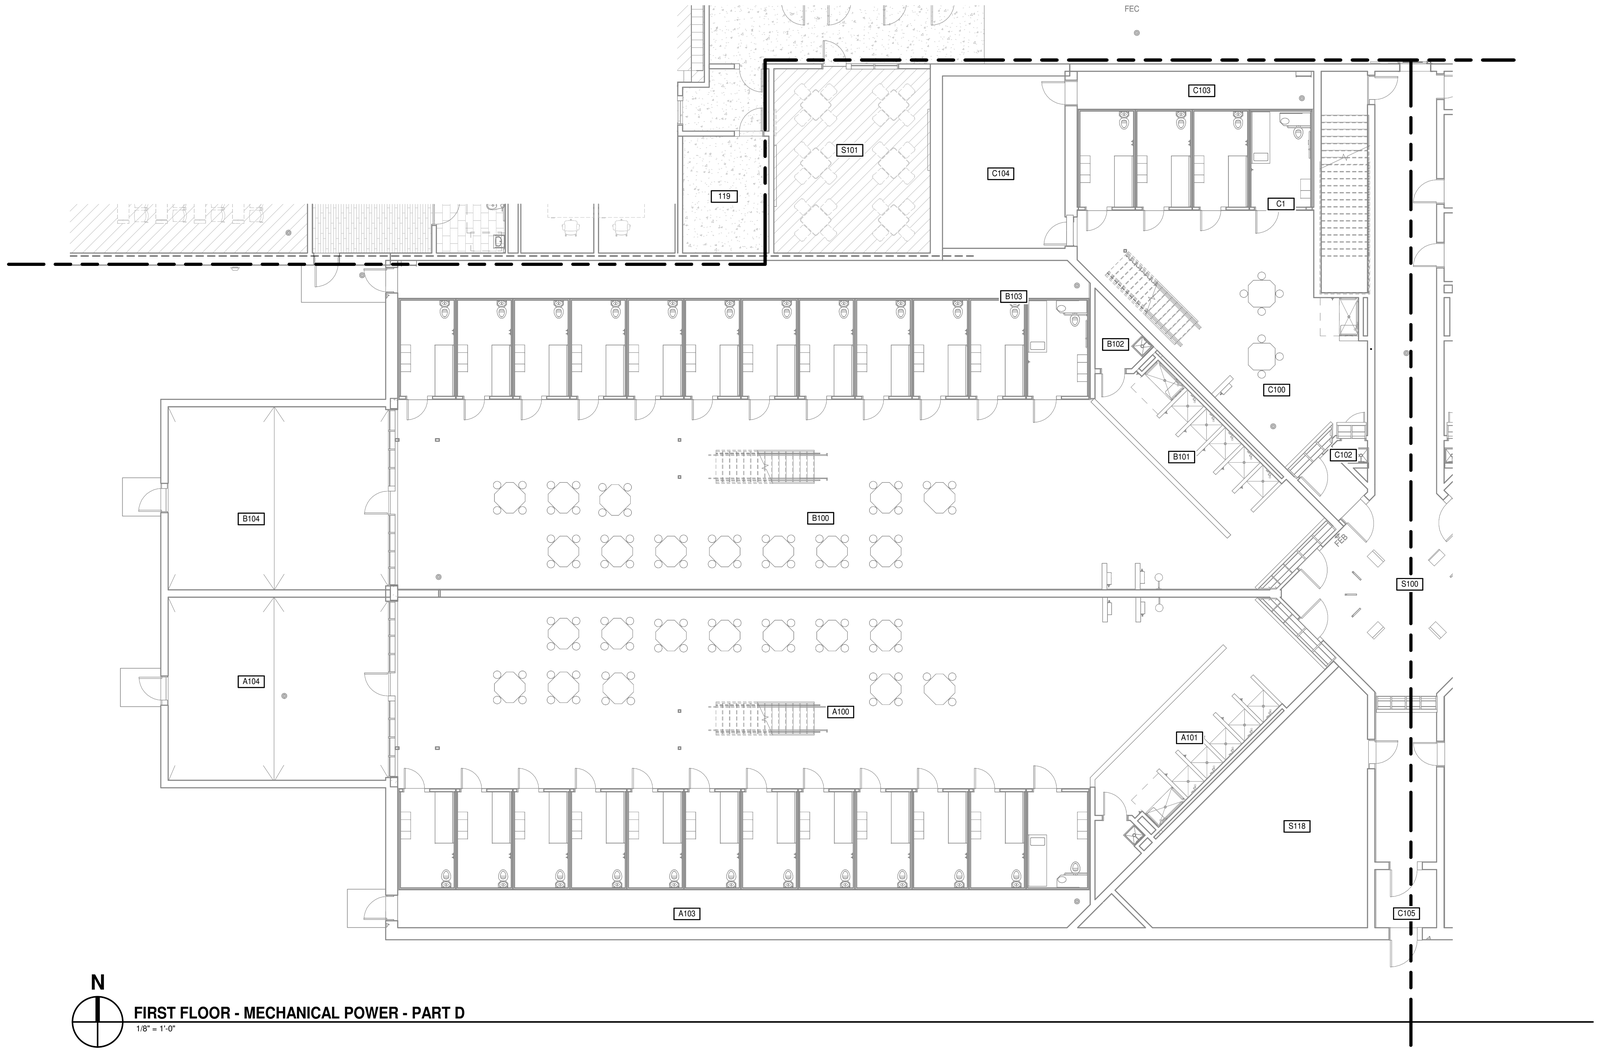

N

FIRST FLOOR - MECHANICAL POWER - PART D

1/8" = 1'-0"

MOSELEY ARCHITECTS

6210 ARDREY KELL ROAD • THE HUB AT WAVERLY, SUITE 425 • CHARLOTTE, NC 28277
PHONE (704) 540-3755 FAX (704) 540-3754
MOSELEYARCHITECTS.COM

NORTH CAROLINA PROFESSIONAL SEAL 024242 ENGINEER WILLIAM J. CARY, JR.

MOSELEY ARCHITECTS PROFESSIONAL ENGINEERING CORPORATION C-3469 NORTH CAROLINA CHARLOTTE, NC

GEORGETOWN COUNTY DETENTION CENTER

GEORGETOWN COUNTY
2934 BROWNS FERRY RD, GEORGETOWN, SC 29440

PROJECT NO: 611315
DATE: FEBRUARY 9, 2024

REVISIONS	
DATE	DESCRIPTION

FIRST FLOOR PLAN - MECHANICAL POWER - PART D

E2.4.4

2/8/2024 2:20:22 PM

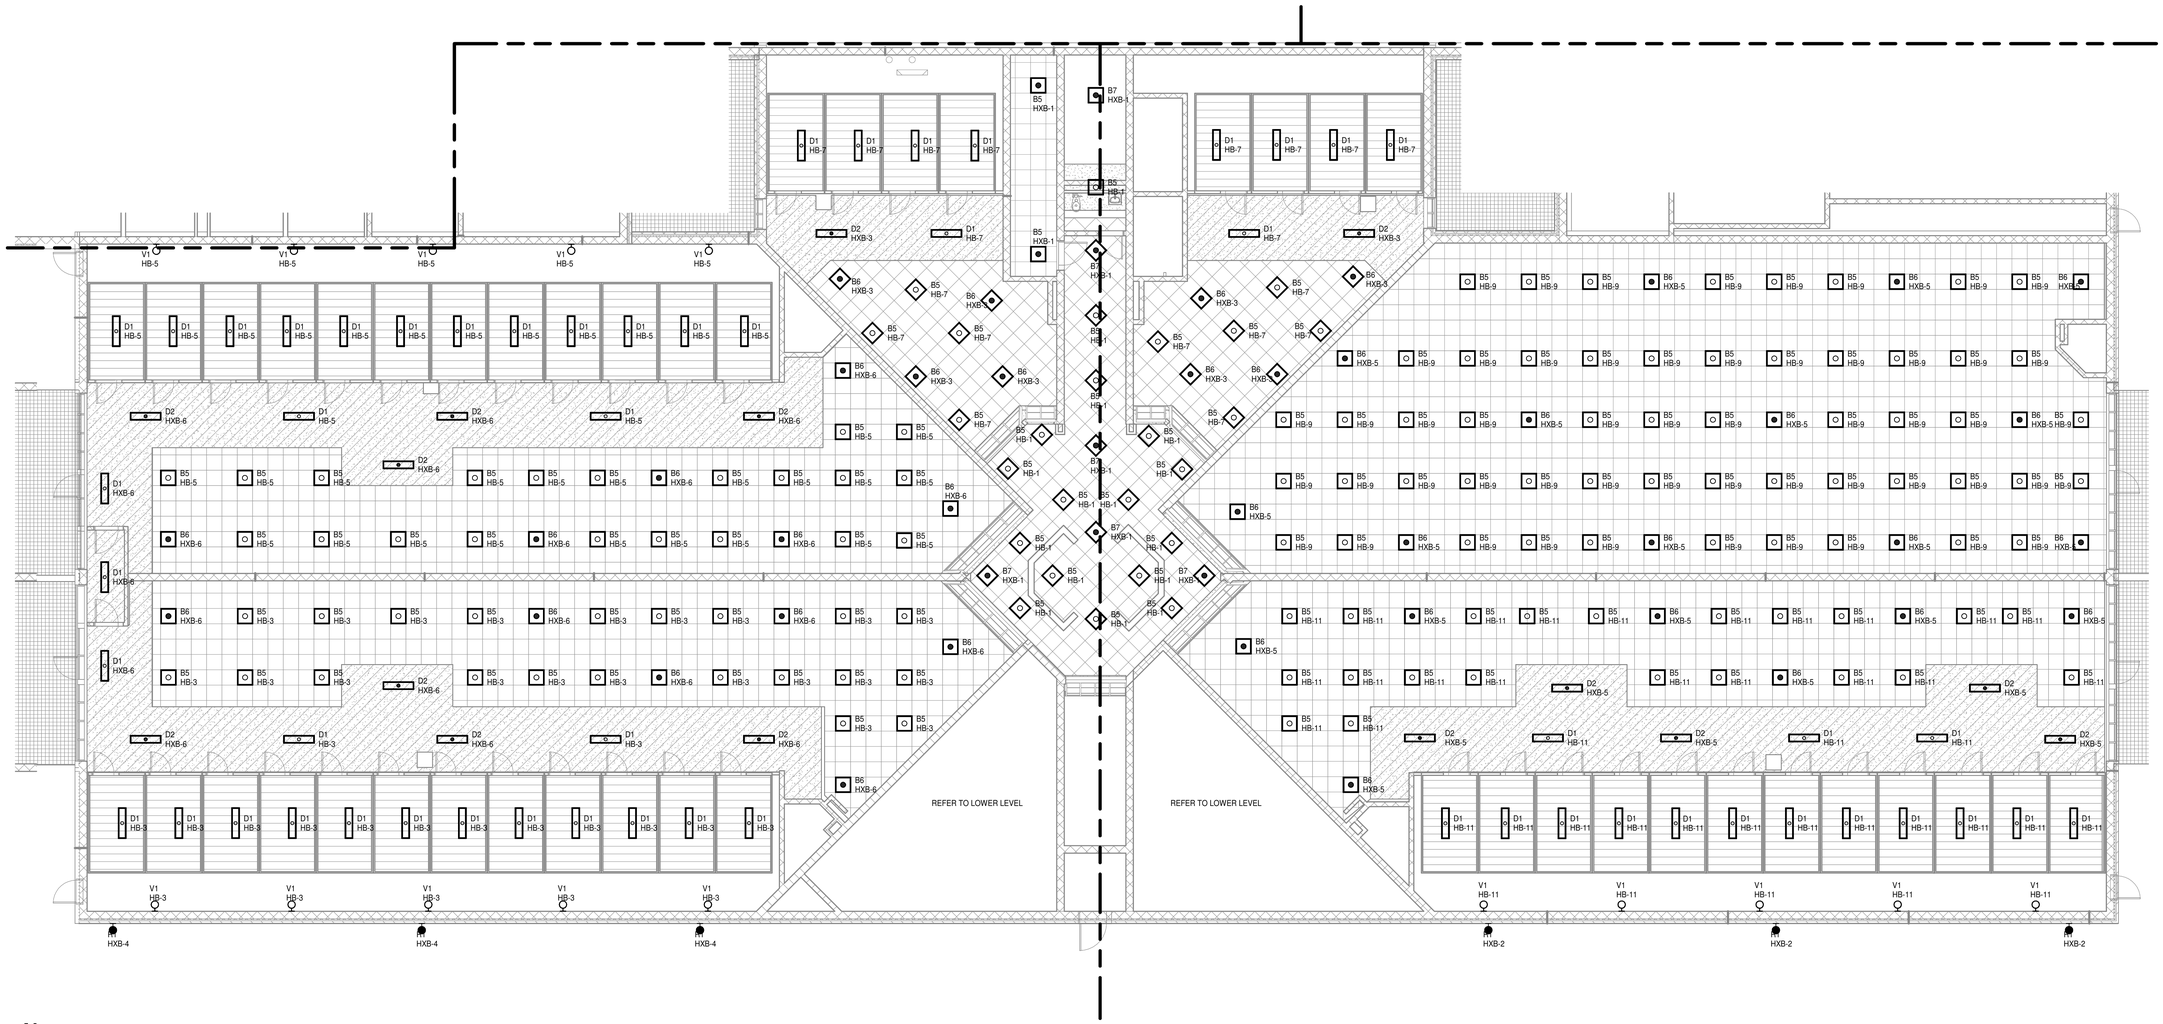

N

TIER LEVEL FLOOR PLAN - LIGHTNIG - PART A-

1/8" = 1'-0"

MOSELEYARCHITECTS
6210 ARDREY KELL ROAD • THE HUB AT WAVERLY, SUITE 425 • CHARLOTTE, NC 28277
PHONE (704) 540-3755 FAX (704) 540-3754
MOSELEYARCHITECTS.COM

NORTH CAROLINA PROFESSIONAL SEAL 024242 ENGINEER WILLIAM J. CARY, JR.

MOSELEY ARCHITECTS PROFESSIONAL ENGINEERING CORPORATION C-3469 NORTH CAROLINA CHARLOTTE, NC

GEORGETOWN COUNTY DETENTION CENTER

GEORGETOWN COUNTY
2934 BROWNS FERRY RD, GEORGETOWN, SC 29440

PROJECT NO: 611315
DATE: FEBRUARY 9, 2024

REVISIONS	
DATE	DESCRIPTION

TIER LEVEL FLOOR PLAN - LIGHTING

E2.5.1

2/8/2024 2:20:28 PM

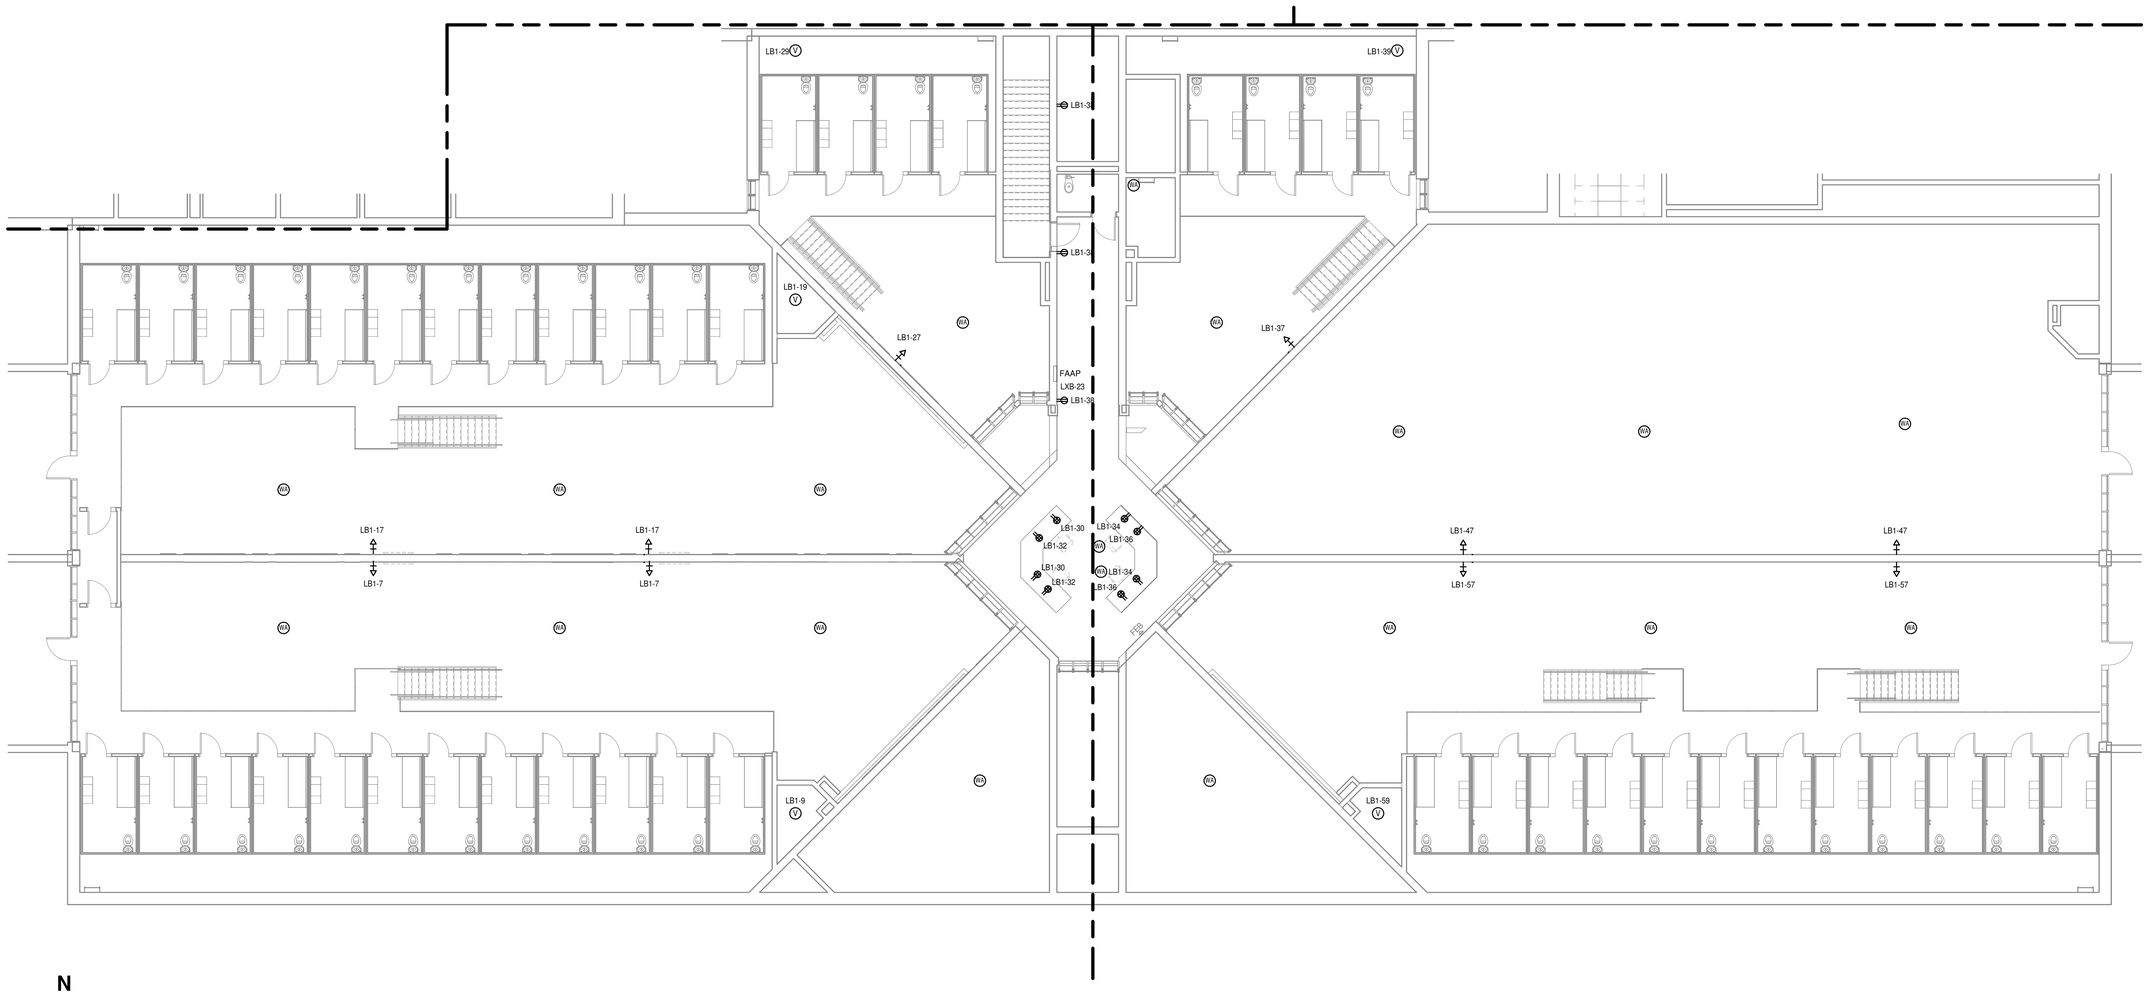

N

TIER LEVEL FLOOR PLAN - POWER

1/8" = 1'-0"

MOSELEY ARCHITECTS

6210 ARDREY KELL ROAD • THE HUB AT WAVERLY, SUITE 425 • CHARLOTTE, NC 28277
PHONE (704) 540-3755 FAX (704) 540-3754
MOSELEYARCHITECTS.COM

NORTH CAROLINA PROFESSIONAL SEAL 024242 ENGINEER WILLIAM J. CARY, JR.

MOSELEY ARCHITECTS PROFESSIONAL ENGINEERING CORPORATION C-3469 NORTH CAROLINA CHARLOTTE, NC

GEORGETOWN COUNTY DETENTION CENTER

GEORGETOWN COUNTY
2934 BROWNS FERRY RD, GEORGETOWN, SC 29440

PROJECT NO: 611315
DATE: FEBRUARY 9, 2024

REVISIONS	
DATE	DESCRIPTION

TIER LEVEL FLOOR PLAN - POWER

E2.5.2

2/8/2024 2:20:35 PM

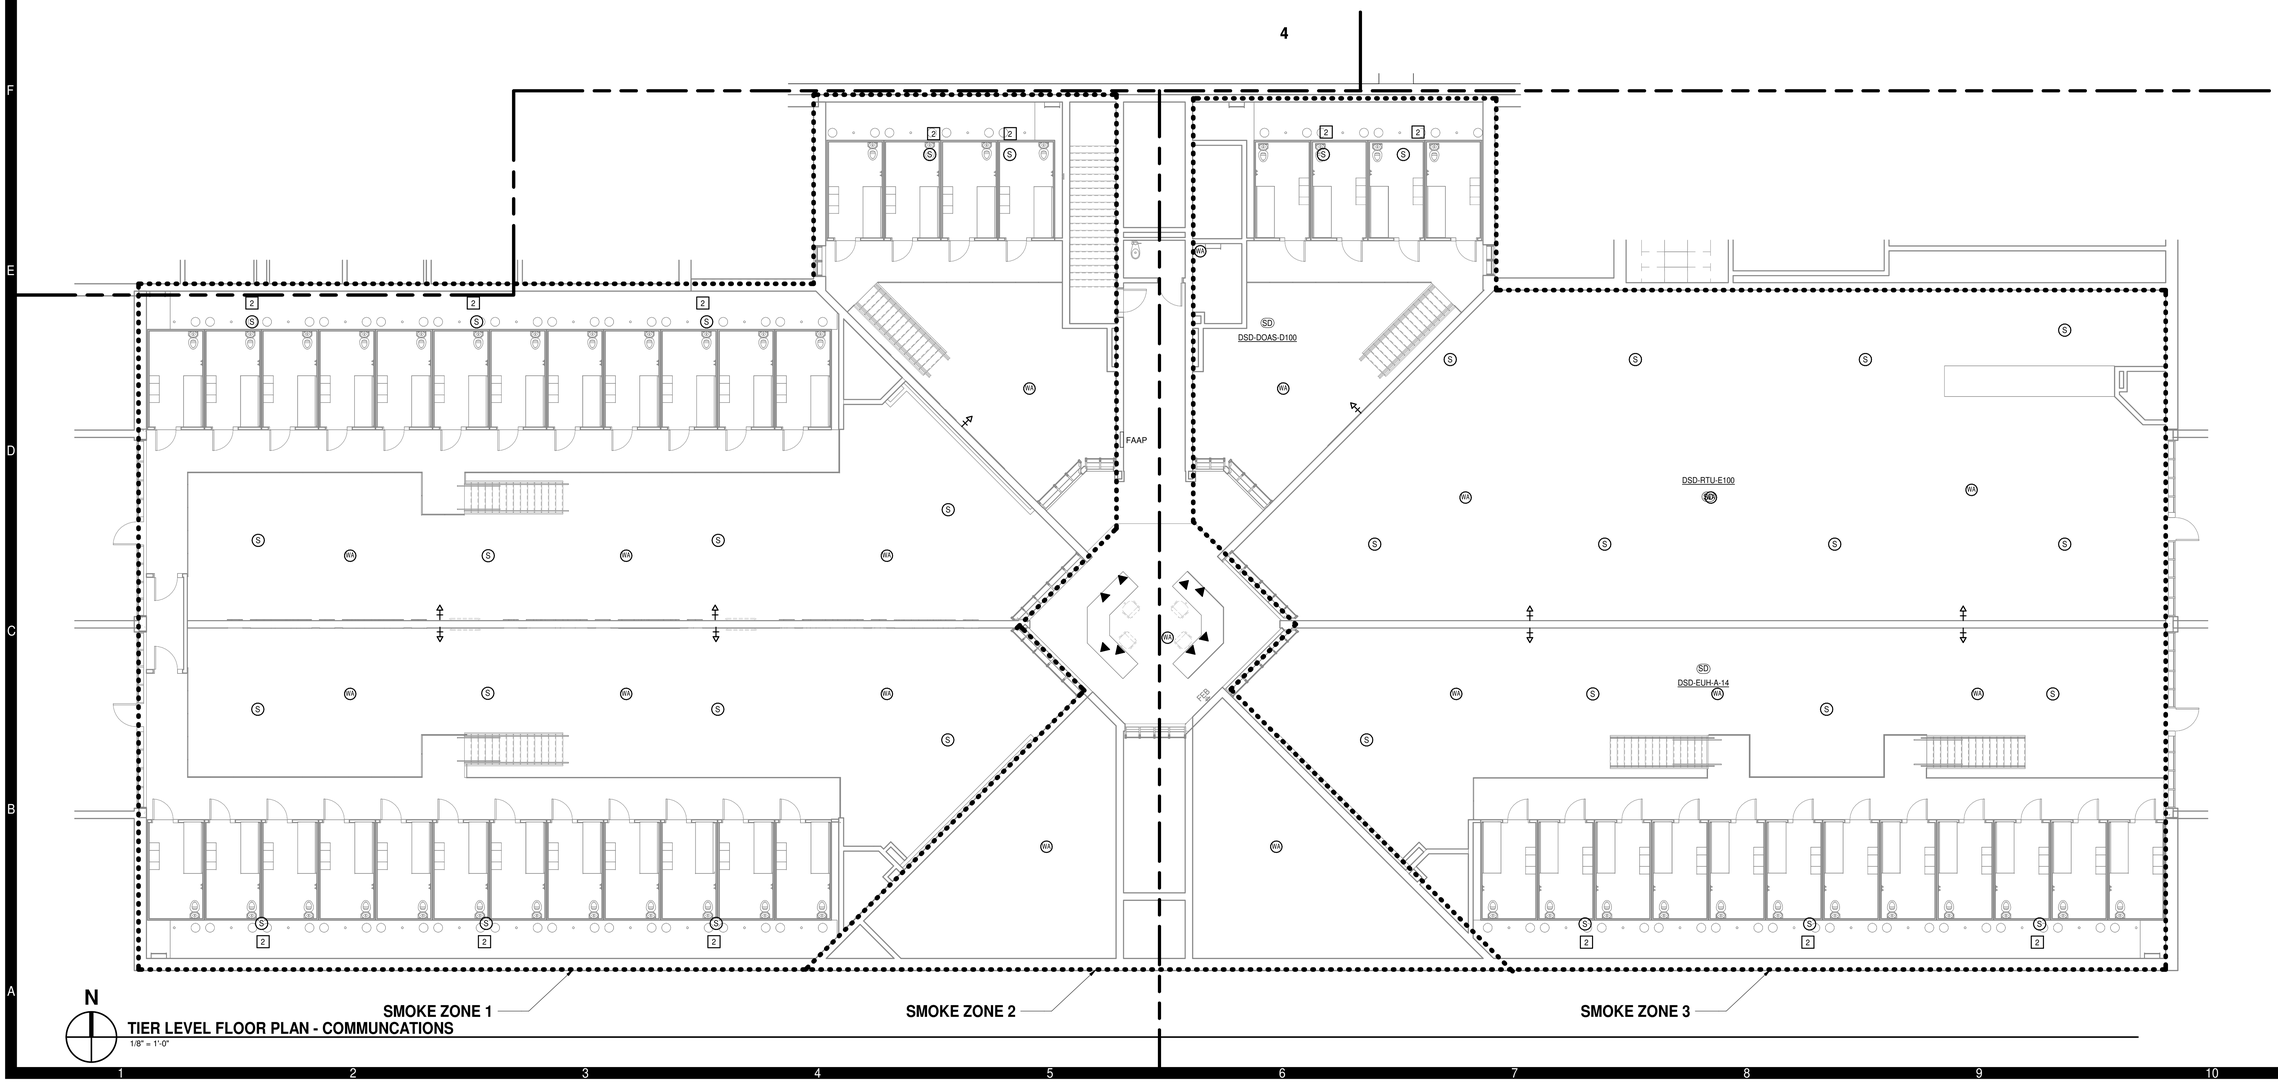

TIER LEVEL FLOOR PLAN - COMMUNCATIONS

1/8" = 1'-0"

MOSELEYARCHITECTS

6210 ARDREY KELL ROAD • THE HUB AT WAVERLY, SUITE 425 • CHARLOTTE, NC 28277
PHONE (704) 540-3755 FAX (704) 540-3754
MOSELEYARCHITECTS.COM

NORTH CAROLINA PROFESSIONAL SEAL 024242 ENGINEER WILLIAM J. CARY, JR.

MOSELEY ARCHITECTS PROFESSIONAL ENGINEERS, PC NC CORPORATION P.E.C. C-3469 NORTH CAROLINA CHARLOTTE, NC

GEORGETOWN COUNTY DETENTION CENTER

GEORGETOWN COUNTY
2934 BROWNS FERRY RD, GEORGETOWN, SC 29440

PROJECT NO: 611315
DATE: FEBRUARY 9, 2024

REVISIONS	
DATE	DESCRIPTION

TIER LEVEL FLOOR PLAN - COMMUNICATIONS

E2.5.3

2/8/2024 2:20:43 PM

DIV 23 ELECTRICAL CONNECTION SCHEDULE - TIER

TAG	VOLTAGE	# POLES	LOAD	PANEL	CCT#	WIRE	DISCONNECTING MEANS	REMARKS
D-SEF-A100	120 V	1	0.1 kVA	LXB	5	2#12,#12G,3/4"C	MOTOR RATED SWITCH	
D-SEF-B100	120 V	1	0.1 kVA	LXB	5	2#12,#12G,3/4"C	MOTOR RATED SWITCH	
D-SEF-C100	120 V	1	0.1 kVA	LXB	5	2#12,#12G,3/4"C	MOTOR RATED SWITCH	
D-SEF-CR-A	120 V	1	0.1 kVA	LXB	5	2#12,#12G,3/4"C	MOTOR RATED SWITCH	
D-SEF-CR-B	120 V	1	0.1 kVA	LXB	1	2#12,#12G,3/4"C	MOTOR RATED SWITCH	
D-SEF-D100	120 V	1	0.1 kVA	LXB	1	2#12,#12G,3/4"C	MOTOR RATED SWITCH	
D-SEF-E100	120 V	1	0.1 kVA	LXB	1	2#12,#12G,3/4"C	MOTOR RATED SWITCH	
D-SEF-F100	120 V	1	0.1 kVA	LXB	1	2#12,#12G,3/4"C	MOTOR RATED SWITCH	
D-SSF-A100	120 V	1	0.1 kVA	LXB	5	2#12,#12G,3/4"C	MOTOR RATED SWITCH	
D-SSF-B100	120 V	1	0.1 kVA	LXB	5	2#12,#12G,3/4"C	MOTOR RATED SWITCH	
D-SSF-C100	120 V	1	0.1 kVA	LXB	5	2#12,#12G,3/4"C	MOTOR RATED SWITCH	
D-SSF-CR-B	120 V	1	0.1 kVA	LXB	1	2#12,#12G,3/4"C	MOTOR RATED SWITCH	
D-SSF-D100	120 V	1	0.1 kVA	LXB	1	2#12,#12G,3/4"C	MOTOR RATED SWITCH	
D-SSF-E100-1	120 V	1	0.1 kVA	LXB	1	2#12,#12G,3/4"C	MOTOR RATED SWITCH	
D-SSF-E100-2	120 V	1	0.1 kVA	LXB	1	2#12,#12G,3/4"C	MOTOR RATED SWITCH	
D-SSF-F100	120 V	1	0.1 kVA	LXB	1	2#12,#12G,3/4"C	MOTOR RATED SWITCH	
D-SSF-H103	120 V	1	0.1 kVA	LXB	1	2#12,#12G,3/4"C	MOTOR RATED SWITCH	
D-SSF-MP-1	120 V	1	0.1 kVA	LXB	5	2#12,#12G,3/4"C	MOTOR RATED SWITCH	
FSD-1	120 V	1		LXB	5	2#12,#12G,3/4"C	MOTOR RATED SWITCH	
MD100890	120 V	1	0.1 kVA	LXB	1	2#12,#12G,3/4"C	MOTOR RATED SWITCH	

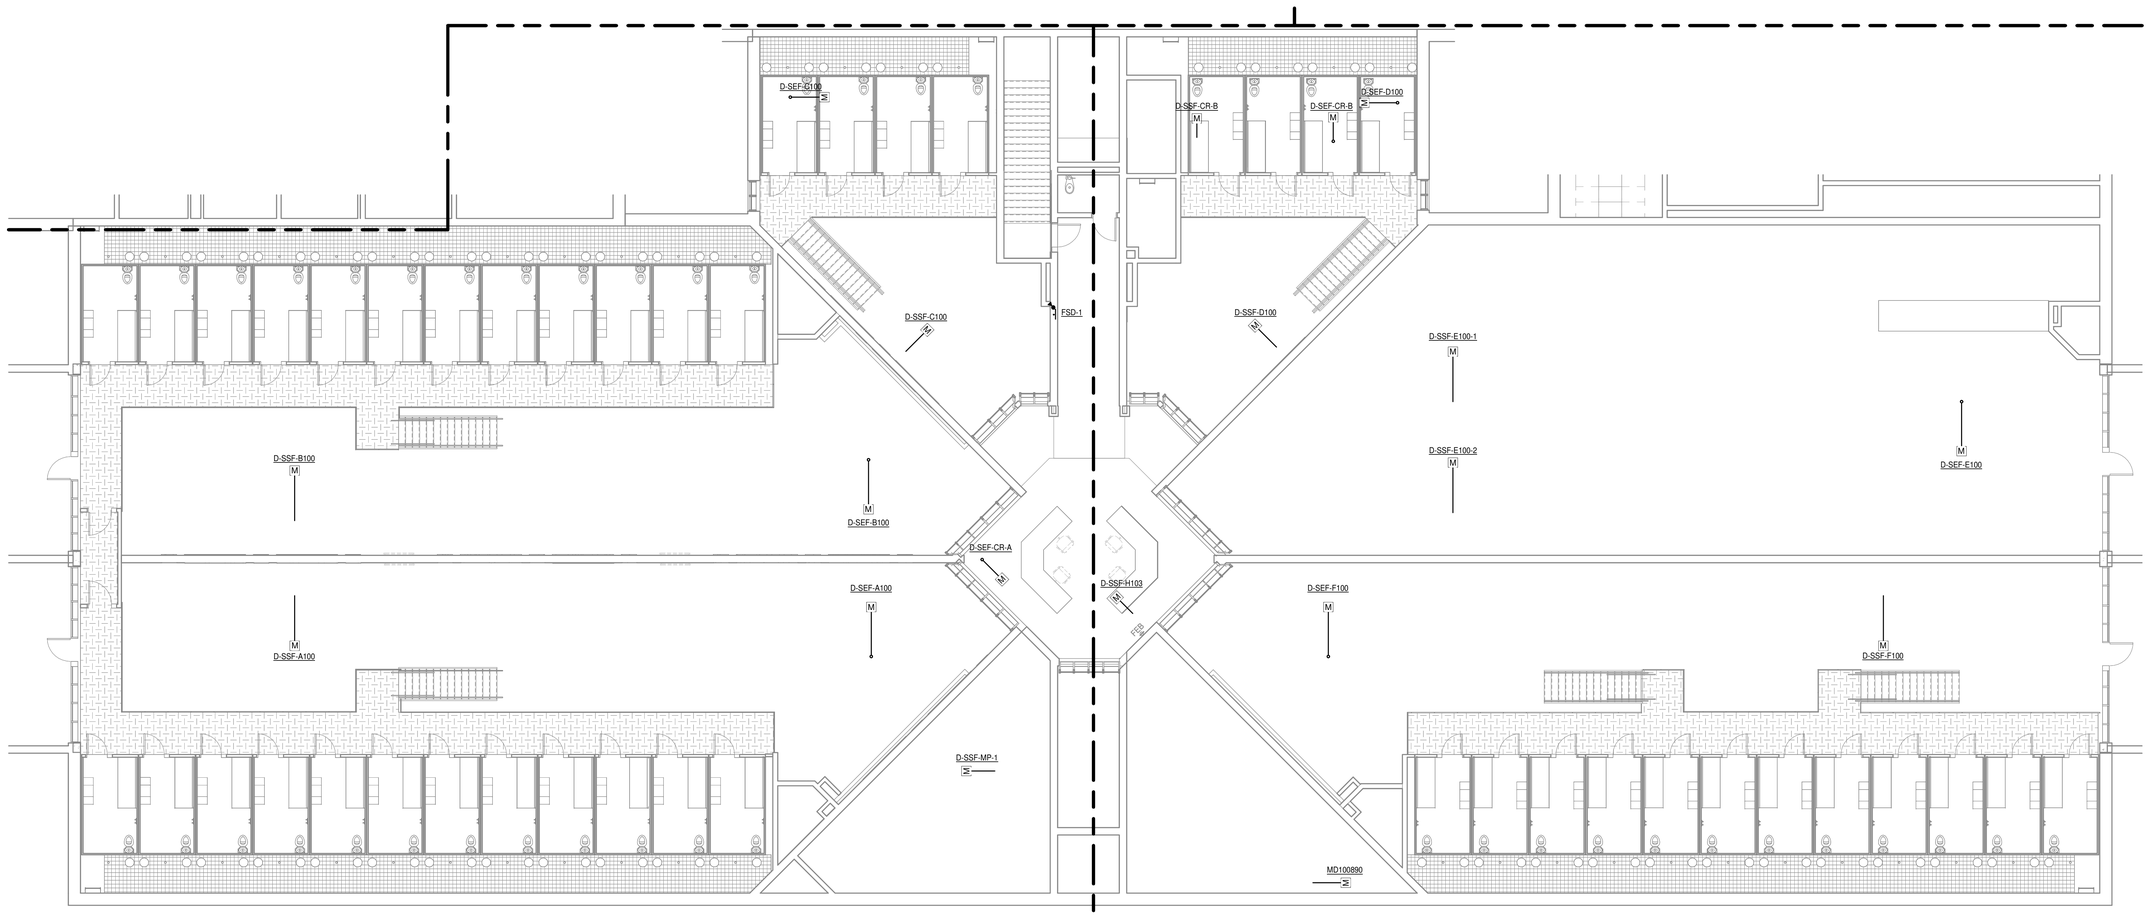

N

TIER LEVEL FLOOR PLAN - MECHANICAL POWER

1/8" = 1'-0"

MOSELEYARCHITECTS

6210 ARDREY KELL ROAD • THE HUB AT WAVERLY, SUITE 425 • CHARLOTTE, NC 28277
PHONE (704) 540-3755 FAX (704) 540-3754
MOSELEYARCHITECTS.COM

NORTH CAROLINA PROFESSIONAL ENGINEER SEAL 024242 WILLIAM J. CARY, JR.

MOSELEY ARCHITECTS PROFESSIONAL ENGINEERS LAND SURVEYORS CORPORATION C-3469 NORTH CAROLINA CHARLOTTE, NC

GEORGETOWN COUNTY DETENTION CENTER

GEORGETOWN COUNTY
2934 BROWNS FERRY RD, GEORGETOWN, SC 29440

PROJECT NO: 611315
DATE: FEBRUARY 9, 2024

REVISIONS	
DATE	DESCRIPTION

TIER LEVEL FLOOR PLAN - MECHANICAL POWER

E2.5.4

2/8/2024 2:20:50 PM

N

TIER LEVEL FLOOR PLAN - LIGHTING - PART A

1/8" = 1'-0"

MOSELEYARCHITECTS

6210 ARDREY KELL ROAD • THE HUB AT WAVERLY, SUITE 425 • CHARLOTTE, NC 28277
PHONE (704) 540-3755 FAX (704) 540-3754
MOSELEYARCHITECTS.COM

NORTH CAROLINA PROFESSIONAL SEAL 024242 ENGINEER WILLIAM J. CARY, JR.

MOSELEY ARCHITECTS REGISTERED ENGINEERING CORPORATION C-3469 NORTH CAROLINA CHARLOTTE, NC

GEORGETOWN COUNTY DETENTION CENTER

GEORGETOWN COUNTY
2934 BROWNS FERRY RD, GEORGETOWN, SC 29440

PROJECT NO: 611315
DATE: FEBRUARY 9, 2024

REVISIONS	
DATE	DESCRIPTION

TIER LEVEL FLOOR PLAN - LIGHTING - PART A

E2.6.1

2/8/2024 2:20:53 PM

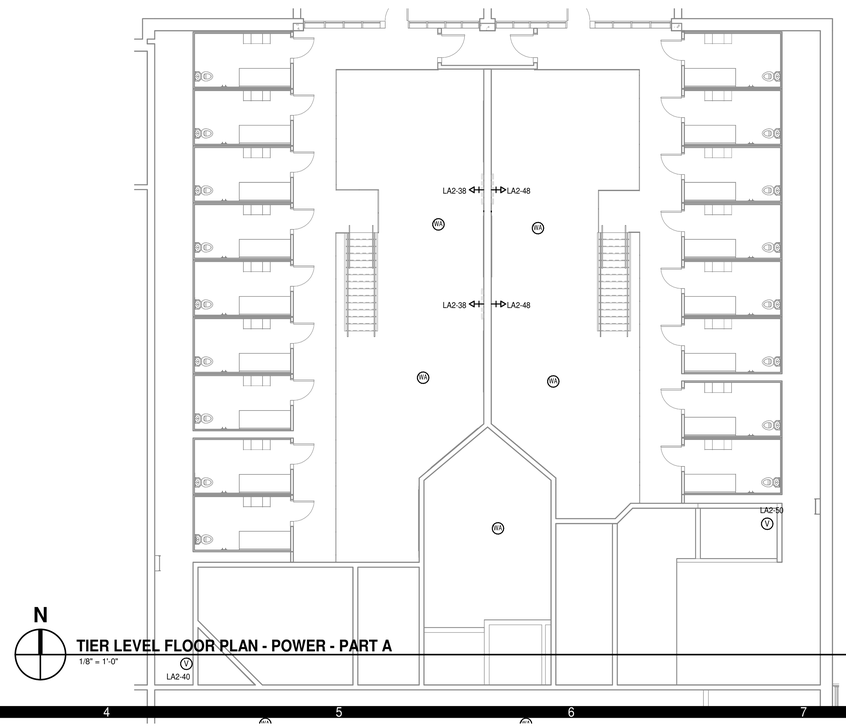

N

TIER LEVEL FLOOR PLAN - POWER - PART A

1/8" = 1'-0"

MOSELEYARCHITECTS

6210 ARDREY KELL ROAD • THE HUB AT WAVERLY, SUITE 425 • CHARLOTTE, NC 28277
PHONE (704) 540-3755 FAX (704) 540-3754
MOSELEYARCHITECTS.COM

NORTH CAROLINA PROFESSIONAL SEAL 024242 ENGINEER WILLIAM J. CARY, JR.

MOSELEY ARCHITECTS REGISTERED ENGINEERING CORPORATION C-3469 NORTH CAROLINA CHARLOTTE, NC

GEORGETOWN COUNTY DETENTION CENTER

GEORGETOWN COUNTY
2934 BROWNS FERRY RD, GEORGETOWN, SC 29440

PROJECT NO: 611315
DATE: FEBRUARY 9, 2024

REVISIONS	
DATE	DESCRIPTION

TIER LEVEL FLOOR PLAN - POWER - PART A

E2.6.2

2/8/2024 2:20:57 PM

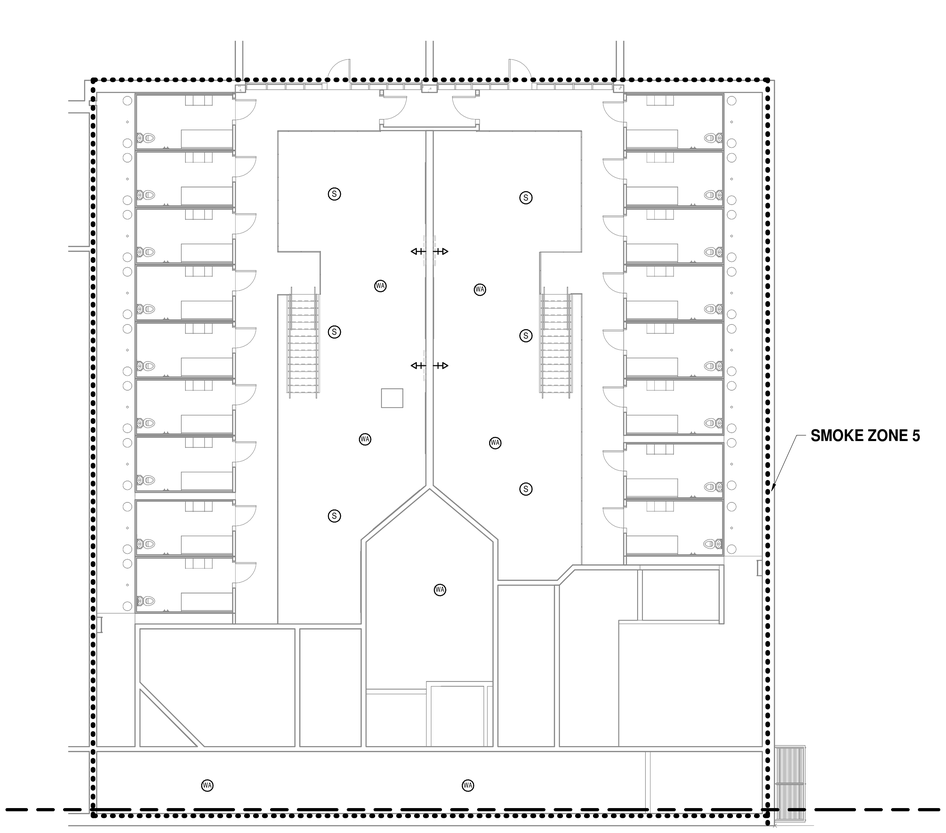

N

TIER LEVEL FLOOR PLAN - COMMUNCATIONS - PART A

1/8" = 1'-0"

MOSELEYARCHITECTS

6210 ARDREY KELL ROAD • THE HUB AT WAVERLY, SUITE 425 • CHARLOTTE, NC 28277
PHONE (704) 540-3755 FAX (704) 540-3754
MOSELEYARCHITECTS.COM

NORTH CAROLINA PROFESSIONAL SEAL 024242 ENGINEER WILLIAM J. CARY, JR.

MOSELEY ARCHITECTS REGISTERED ENGINEERING CORPORATION C-3469 NORTH CAROLINA CHARLOTTE, NC

GEORGETOWN COUNTY DETENTION CENTER

GEORGETOWN COUNTY
2934 BROWNS FERRY RD, GEORGETOWN, SC 29440

PROJECT NO: 611315
DATE: FEBRUARY 9, 2024

REVISIONS	
DATE	DESCRIPTION

TIER LEVEL FLOOR PLAN - COMMUNICATIONS - PART A

E2.6.3

2/8/2024 2:21:01 PM

DIV 23 ELECTRICAL CONNECTION SCHEDULE - TIER A

TAG	VOLTAGE	# POLES	LOAD	PANEL	CCT#	WIRE	DISCONNECTING MEANS	REMARKS
D-SEF-CR-C	120 V	1	0.1 kVA	LXA	7	2#12,#12G,3/4"C	MOTOR RATED SWITCH	
D-SEF-G100	120 V	1	0.1 kVA	LXA	7	2#12,#12G,3/4"C	MOTOR RATED SWITCH	
D-SEF-H100	120 V	1	0.1 kVA	LXA	7	2#12,#12G,3/4"C	MOTOR RATED SWITCH	
D-SFF-H100	120 V	1	0.1 kVA	LXA	7	2#12,#12G,3/4"C	MOTOR RATED SWITCH	
D-SSF-CR-C	120 V	1	0.1 kVA	LXA	7	2#12,#12G,3/4"C	MOTOR RATED SWITCH	
D-SSF-G100	120 V	1	0.1 kVA	LXA	7	2#12,#12G,3/4"C	MOTOR RATED SWITCH	

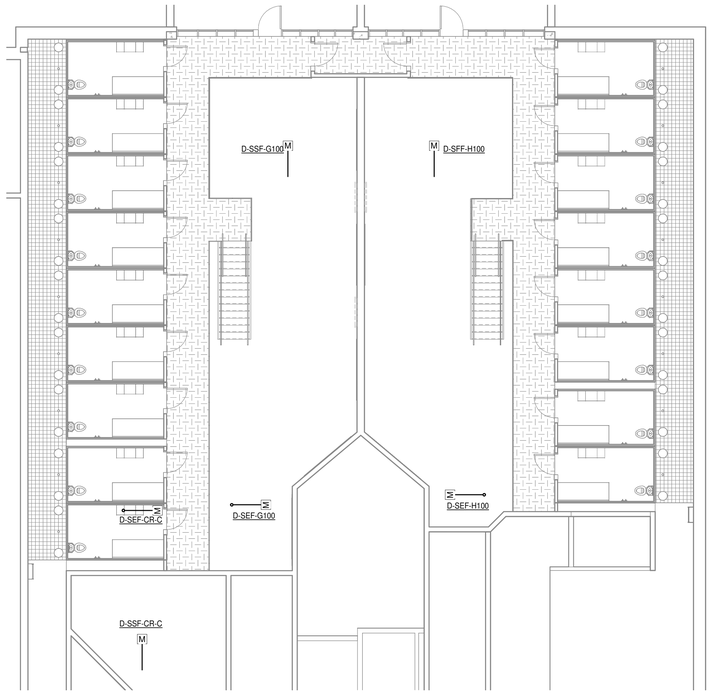

N

TIER LEVEL FLOOR PLAN - MECHANICAL POWER - PART A

1/8" = 1'-0"

MOSELEYARCHITECTS

6210 ARDREY KELL ROAD • THE HUB AT WAVERLY, SUITE 425 • CHARLOTTE, NC 28277
PHONE (704) 540-3755 FAX (704) 540-3754
MOSELEYARCHITECTS.COM

NORTH CAROLINA PROFESSIONAL SEAL 024242 ENGINEER WILLIAM J. CARY, JR.

MOSELEY ARCHITECTS REGISTERED ENGINEERING CORPORATION C-3469 NORTH CAROLINA CHARLOTTE, NC

GEORGETOWN COUNTY DETENTION CENTER

GEORGETOWN COUNTY
2934 BROWNS FERRY RD, GEORGETOWN, SC 29440

PROJECT NO: 611315
DATE: FEBRUARY 9, 2024

REVISIONS	
DATE	DESCRIPTION

TIER LEVEL FLOOR PLAN - MECHANICAL POWER - PART A

E2.6.4

2/8/2024 2:21:04 PM

GENERAL NOTES

A. MOUNT RECEPTACLE ON ROOF CURB. DO NOT MOUNT ON UNIT.

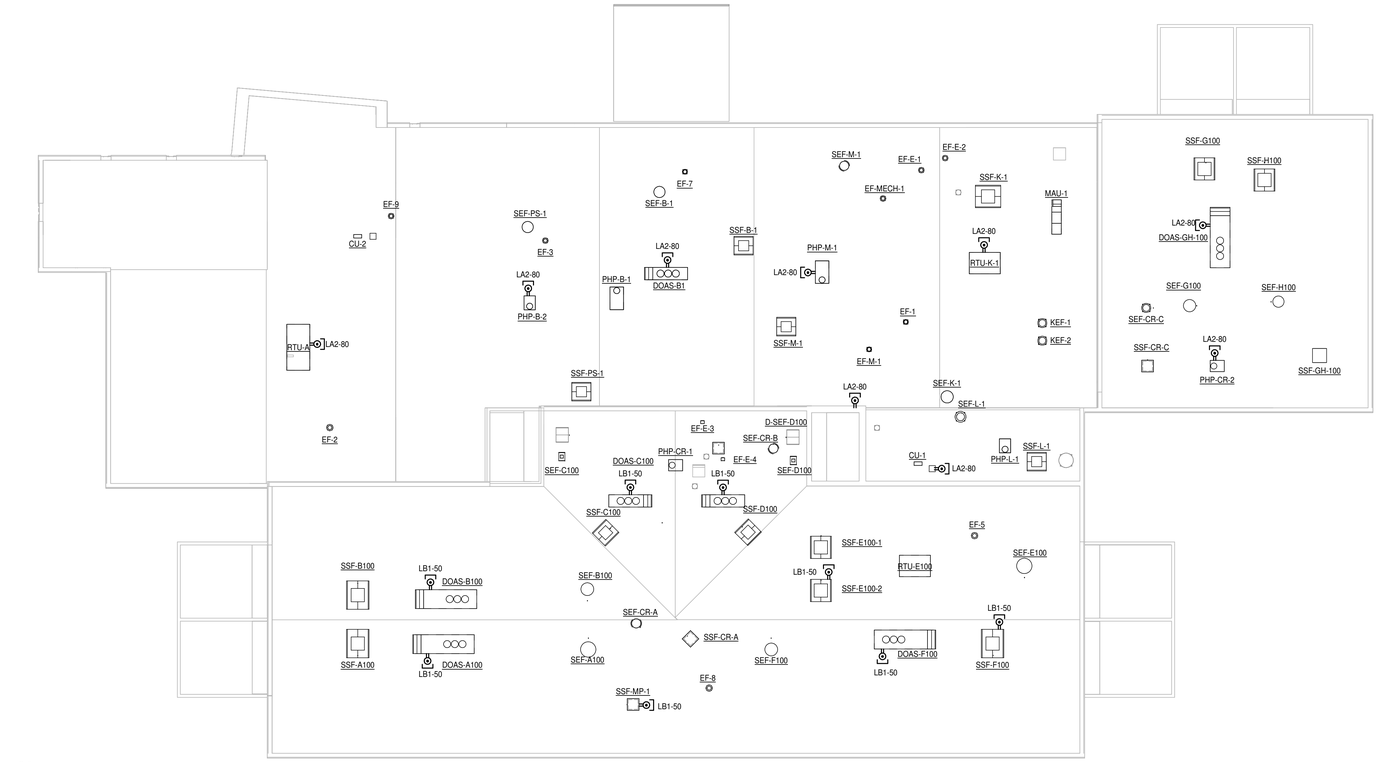

N

ELECTRICAL - ROOF PLAN

1" = 20'-0"

DIV 23 ELECTRICAL CONNECTION SCHEDULE - ROOF A

TAG	VOLTAGE	# POLES	LOAD	PANEL	CCT#	WIRE	DISCONNECTING MEANS	REMARKS
CU-2	208 V	2	0.0 kVA	LA1	10,12	2#12,#12G,3/4"C	600V,30A,3P,NEMA 3R, DISC, FPND	
DOAS-B1	480 V	3	21.6 kVA	HA	31,33,35	3#6,#10G,1"C	PROVIDED WITH UNIT	
DOAS-GH-100	480 V	3	102.4 kVA	MDS	12	3#2/0,#6G,2"C	PROVIDED WITH UNIT	
EF-1	120 V	1	0.7 kVA	LA2	61	2#12,#12G,3/4"C	PROVIDED WITH UNIT	
EF-2	120 V	1	0.7 kVA	LA2	63	2#12,#12G,3/4"C	PROVIDED WITH UNIT	
EF-3	120 V	1	0.7 kVA	LA2	68	2#12,#12G,3/4"C	PROVIDED WITH UNIT	
EF-7	120 V	1	0.7 kVA	LA2	56	2#12,#12G,3/4"C	PROVIDED WITH UNIT	
EF-9	120 V	1	0.7 kVA	LA1	9	2#12,#12G,3/4"C	PROVIDED WITH UNIT	
EF-E-1	120 V	1	0.7 kVA	LA2	52	2#12,#12G,3/4"C	PROVIDED WITH UNIT	
EF-E-2	120 V	1	0.7 kVA	LA2	55	2#12,#12G,3/4"C	PROVIDED WITH UNIT	
EF-M-1	120 V	1	0.7 kVA	LA2	58	2#12,#12G,3/4"C	PROVIDED WITH UNIT	
EF-MECH-1	120 V	1	0.7 kVA	LA2	54	2#12,#12G,3/4"C	PROVIDED WITH UNIT	
KEF-1	480 V	3	2.5 kVA	HA	25,27,29	2#12,#12G,3/4"C	600V,30A,3P,NEMA 3R, STARTER, FPND	
KEF-2	480 V	3	2.5 kVA	HA	25,27,29	2#12,#12G,3/4"C	600V,30A,3P,NEMA 3R, STARTER, FPND	
MAU-1	460 V	3	58.4 kVA	MDS	16	3#2,#6G,1-1/2"C	PROVIDED WITH UNIT	
PHP-B-1	460 V	3	32.6 kVA	HA	37,39,41	3#6,#10G,1"C	PROVIDED WITH UNIT	
PHP-B-2	208 V	2	11.3 kVA	LA1	5,7	3#4,#8G,1-1/4"C	PROVIDED WITH UNIT	
PHP-CR-2	208 V	2	6.0 kVA	LA1	2,4	3#6,#10G,1"C	PROVIDED WITH UNIT	
PHP-L-1	208 V	2	11.3 kVA	LA1	6,8	3#4,#8G,1-1/4"C	PROVIDED WITH UNIT	
PHP-M-1	460 V	3	34.4 kVA	HA	43,45,47	3#4,#8G,1-1/4"C	PROVIDED WITH UNIT	
RTU-A	460 V	3	58.5 kVA	MDS	13	3#1,#6G,1-1/2"C	PROVIDED WITH UNIT	
RTU-K-1	480 V	3	71.8 kVA	MDS	15	3#2,#6G,1-1/2"C	PROVIDED WITH UNIT	
SEF-B-1	460 V	3	9.0 kVA	HSA	1,3,5	3#12,#12G,3/4"C	600V,30A,3P,NEMA 3R, STARTER, FPND	
SEF-CR-C	480 V	3	2.8 kVA	HSB	55,57,59	3#12,#12G,3/4"C	600V,30A,3P,NEMA 3R, STARTER, FPND	
SEF-G100	460 V	3	11.5 kVA	HSA	7,9,11	3#12,#12G,3/4"C	600V,30A,3P,NEMA 3R, STARTER, FPND	
SEF-H100	460 V	3	9.0 kVA	HSA	13,15,17	3#12,#12G,3/4"C	600V,30A,3P,NEMA 3R, STARTER, FPND	
SEF-K-1	460 V	3	13.5 kVA	HSA	31,33,35	3#12,#12G,3/4"C	600V,30A,3P,NEMA 3R, STARTER, FPND	
SEF-L-1	480 V	3	5.0 kVA	HSA	19,21,23	3#12,#12G,3/4"C	600V,30A,3P,NEMA 3R, STARTER, FPND	
SEF-M-1	460 V	3	6.3 kVA	HSA	37,39,41	3#12,#12G,3/4"C	600V,30A,3P,NEMA 3R, STARTER, FPND	
SEF-PS-1	460 V	3	9.0 kVA	HSA	25,27,29	3#12,#12G,3/4"C	600V,30A,3P,NEMA 3R, STARTER, FPND	
SSF-B-1	460 V	3	6.3 kVA	HSA	2,4,6	3#12,#12G,3/4"C	600V,30A,3P,NEMA 3R, STARTER, FPND	
SSF-CR-C	480 V	3	1.5 kVA	HSA	43,45,47	3#12,#12G,3/4"C	600V,30A,3P,NEMA 3R, STARTER, FPND	
SSF-G100	460 V	3	9.0 kVA	HSA	8,10,12	3#12,#12G,3/4"C	600V,30A,3P,NEMA 3R, STARTER, FPND	
SSF-GH-100	460 V	3	2.8 kVA	HSA	44,46,48	3#12,#12G,3/4"C	600V,30A,3P,NEMA 3R, STARTER, FPND	
SSF-H100	460 V	3	9.0 kVA	HSA	14,16,18	3#12,#12G,3/4"C	600V,30A,3P,NEMA 3R, STARTER, FPND	
SSF-K-1	480 V	3	9.0 kVA	HSA	32,34,36	3#12,#12G,3/4"C	600V,30A,3P,NEMA 3R, STARTER, FPND	
SSF-L-1	460 V	3	2.8 kVA	HSA	20,22,24	3#12,#12G,3/4"C	600V,30A,3P,NEMA 3R, STARTER, FPND	
SSF-M-1	460 V	3	4.0 kVA	HSA	38,40,42	3#12,#12G,3/4"C	600V,30A,3P,NEMA 3R, STARTER, FPND	
SSF-PS-1	460 V	3	6.3 kVA	HSA	26,28,30	3#12,#12G,3/4"C	600V,30A,3P,NEMA 3R, STARTER, FPND	

DIV 23 ELECTRICAL CONNECTION SCHEDULE - ROOF B

TAG	VOLTAGE	# POLES	LOAD	PANEL	CCT#	WIRE	DISCONNECTING MEANS	REMARKS
CU-1	208 V	2	3.0 kVA	LB1	77,79	2#12,#12G,3/4"C	600V,30A,3P,NEMA 3R, DISC, FPND	
DOAS-A100	480 V	3	67.6 kVA	MDS	7	3#1,#6G,1-1/2"C	PROVIDED WITH UNIT	
DOAS-B100	480 V	3	67.6 kVA	MDS	8	3#1,#6G,1-1/4"C	PROVIDED WITH UNIT	
DOAS-C100	480 V	3	21.6 kVA	MDS	9	3#3,#6G,1-1/2"C	PROVIDED WITH UNIT	
DOAS-D100	480 V	3	21.6 kVA	MDS	10	3#3,#6G,1-1/2"C	PROVIDED WITH UNIT	
DOAS-F100	480 V	3	67.6 kVA	MDS	11	3#1,#6G,1-1/2"C	PROVIDED WITH UNIT	
EF-5	120 V	1	0.7 kVA	LB1	48	2#12,#12G,3/4"C	PROVIDED WITH UNIT	
EF-8	120 V	1	1.2 kVA	LB1	61	2#12,#12G,3/4"C	PROVIDED WITH UNIT	
EF-E-3	120 V	1	0.7 kVA	LB1	46	2#12,#12G,3/4"C	PROVIDED WITH UNIT	
EF-E-4	120 V	1	0.7 kVA	LB1	63	2#12,#12G,3/4"C	PROVIDED WITH UNIT	
PHP-CR-1	208 V	2	6.0 kVA	LA1	1,3	3#6,#10G,1"C	PROVIDED WITH UNIT	
RTU-E100	480 V	3	63.8 kVA	MDS	14	3#1,#6G,1-1/2"C	PROVIDED WITH UNIT	
SEF-A100	460 V	3	17.5 kVA	HSB	1,3,5	3#8,#10G,3/4"C	600V,60A,3P,NEMA 3R, STARTER, FPND	
SEF-B100	460 V	3	17.5 kVA	HSB	7,9,11	3#8,#10G,3/4"C	600V,60A,3P,NEMA 3R, STARTER, FPND	
SEF-C100	480 V	3	6.3 kVA	HSB	13,15,17	3#12,#12G,3/4"C	600V,30A,3P,NEMA 3R, STARTER, FPND	
SEF-CR-A	460 V	3	2.8 kVA	HSB	37,39,41	3#12,#12G,3/4"C	600V,30A,3P,NEMA 3R, STARTER, FPND	
SEF-CR-B	460 V	3	2.8 kVA	HSB	43,45,47	3#12,#12G,3/4"C	600V,30A,3P,NEMA 3R, STARTER, FPND	
SEF-D100	480 V	3	6.3 kVA	HSB	19,21,23	3#12,#12G,3/4"C	600V,30A,3P,NEMA 3R, STARTER, FPND	
SEF-E100	460 V	3	17.5 kVA	HSB	26,28,30	3#8,#10G,3/4"C	600V,60A,3P,NEMA 3R, STARTER, FPND	
SEF-F100	460 V	3	17.5 kVA	HSB	31,33,35	3#8,#10G,3/4"C	600V,60A,3P,NEMA 3R, STARTER, FPND	
SSF-A100	460 V	3	9.0 kVA	HSB	2,4,6	3#12,#12G,3/4"C	600V,30A,3P,NEMA 3R, STARTER, FPND	
SSF-B100	460 V	3	9.0 kVA	HSB	8,10,12	3#12,#12G,3/4"C	600V,30A,3P,NEMA 3R, STARTER, FPND	
SSF-C100	460 V	3	4.0 kVA	HSB	14,16,18	3#12,#12G,3/4"C	600V,30A,3P,NEMA 3R, STARTER, FPND	
SSF-CR-A	480 V	3	1.5 kVA	HSB	38,40,42	3#12,#12G,3/4"C	600V,30A,3P,NEMA 3R, STARTER, FPND	
SSF-CR-B	480 V	3	1.5 kVA	HSB	44,46,48	3#12,#12G,3/4"C	600V,30A,3P,NEMA 3R, STARTER, FPND	
SSF-D100	460 V	3	4.0 kVA	HSB	20,22,24	3#12,#12G,3/4"C	600V,30A,3P,NEMA 3R, STARTER, FPND	
SSF-E100-1	460 V	3	9.0 kVA	HSB	25,27,29	3#12,#12G,3/4"C	600V,30A,3P,NEMA 3R, STARTER, FPND	
SSF-E100-2	460 V	3	9.0 kVA	HSB	50,52,54	3#12,#12G,3/4"C	600V,30A,3P,NEMA 3R, STARTER, FPND	
SSF-F100	460 V	3	9.0 kVA	HSB	32,34,36	3#12,#12G,3/4"C	600V,30A,3P,NEMA 3R, STARTER, FPND	
SSF-MP-1	480 V	3	0.6 kVA	HSB	49,51,53	3#12,#12G,3/4"C	600V,30A,3P,NEMA 3R, STARTER, FPND	

MOSELEYARCHITECTS

6210 ARDREY KELL ROAD • THE HUB AT WAVERLY, SUITE 425 • CHARLOTTE, NC 28277
PHONE (704) 540-3755 FAX (704) 540-3754
MOSELEYARCHITECTS.COM

NORTH CAROLINA PROFESSIONAL SEAL 024242 ENGINEER WILLIAM J. CARY, JR.

MOSELEY ARCHITECTS PROFESSIONAL ENGINEERING CORPORATION C-3469 NORTH CAROLINA CHARLOTTE, NC

GEORGETOWN COUNTY DETENTION CENTER

GEORGETOWN COUNTY
2934 BROWNS FERRY RD, GEORGETOWN, SC 29440

PROJECT NO: 611315
DATE: FEBRUARY 9, 2024

REVISIONS	
DATE	DESCRIPTION

ROOF PLAN - ELECTRICAL

E2.7

2/8/2024 2:21:08 PM

FIRE ALARM / SMOKE CONTROL MATRIX

EVENT ZONE	SMOKE DETECTOR SYSTEM ID TAG(S)	DUCT SMOKE DETECTOR SYSTEM ID TAG(S)	FLOW SWITCH SYSTEM ID TAG(S)	DAMPER		EQUIPMENT	
				FAN DAMPERS OPEN	SMOKE DAMPERS CLOSE	ON	OFF
SMOKE ZONE 1	REFER TO PLANS	DSD-DOAS-A100, DSD-DOAS-B100, DSD-DOAS-C100	FS-1-1	D-SSF-A100, D-SSF-B100, D-SSF-C100, D-SEF-A100, D-SEF-B100, D-SEF-C100	FSD-1	SSF-A100, SSF-B100, SSF-C100, SEF-A100, SEF-B100, SEF-C100	DOAS-A100, DOAS-B100, DOAS-C100
SMOKE ZONE 2	REFER TO PLANS	-	FS-2-1	D-SSF-CR-A, D-SSF-CR-B, D-SEF-CR-A, D-SEF-CR-B, D-SSF-L-1, D-SEF-L-1	FSD-1	SSF-CR-A, SSF-CR-B,SEF-CR-A, SEF-CR-B, SSF-L-1, SEF-L-1	PHP-CR-1, PHP-L-1
SMOKE ZONE 3	REFER TO PLANS	DSD-DOAS-D100, DSD-DOAS-F100, DSD-RTU-E100	FS-3-1	D-SSF-D100, D-SSF-E-100-1, D-SSF-E100-2, D-SSF-F100, D-SEF-D100, D-SEF-E100, D-SEF-F100	-	SSF-D100, SSF-E-100-1, SSF-E100-2, SSF-F100, SEF-D100, SEF-E100, SEF-F100-	DOAS-D100, DOAS-F100, RTU-E100
SMOKE ZONE 4	REFER TO PLANS	DSD-PHP-B-1, DSD-PHP-B-2, DSD-DOAS-B1, DSD-PHP-M-1, DSD-RTU-K-1	FS-4-1	D-SSF-B-1, D-SSF-PS-1, D-SEF-B-1, D-SEF-PS-1, D-SSF-M-1, D-SSF-K1, D-SEF-M-1, D-SEF-K-1	-	SSF-M-1, SSF-K1, SEF-M-1, SEF-K-1, SSF-B-1, SSF-PS-1, SEF-B-1, SEF-PS-1	PHP-B-1, PHP-B-2, DOAS-B1, PHP-M-1, RTU-K-1
SMOKE ZONE 5	REFER TO PLANS	DSD-DOAS-GH-100	FS-5-1	D-SSF-G100, D-SSF-H100, D-SEF-CR-C, D-SEF-H100		SSF-G100, SSF-H100, SEF-CR-C, SEF-H100	DOAS-GH-100, PHP-CR-2

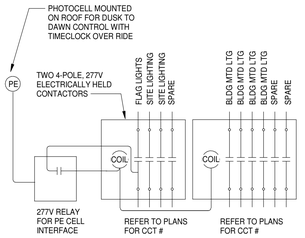

EXTERIOR LIGHTING CONTACTOR DETAIL

NO SCALE

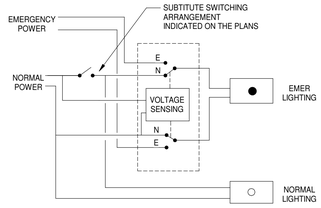

GENERATOR TRANSFER DEVICE DETAIL

NO SCALE

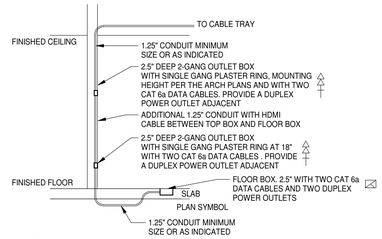

MONITOR CONDUIT DETAIL

NO SCALE

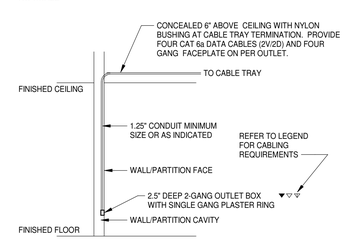

TELECOMMUNICATIONS OUTLET CONDUIT DETAIL

NO SCALE

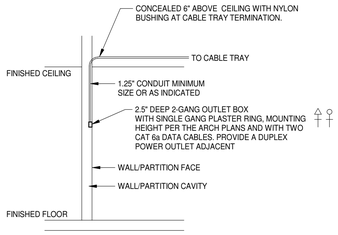

TELEVISION OUTLET CONDUIT DETAIL

NO SCALE

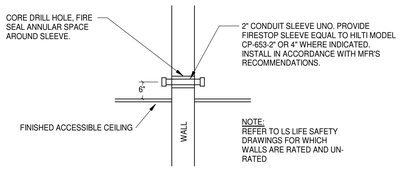

RATED WALL CONDUIT SLEEVE DETAIL

NO SCALE

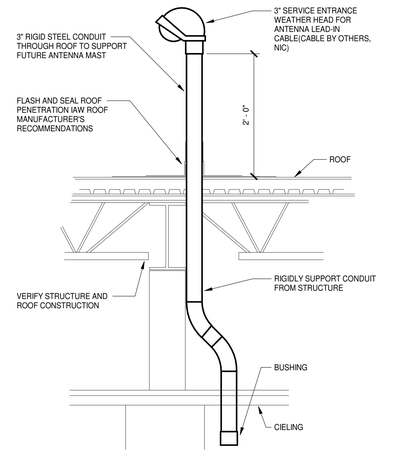

WEATHERHEAD ROOF PENETRATION DETAIL

NO SCALE

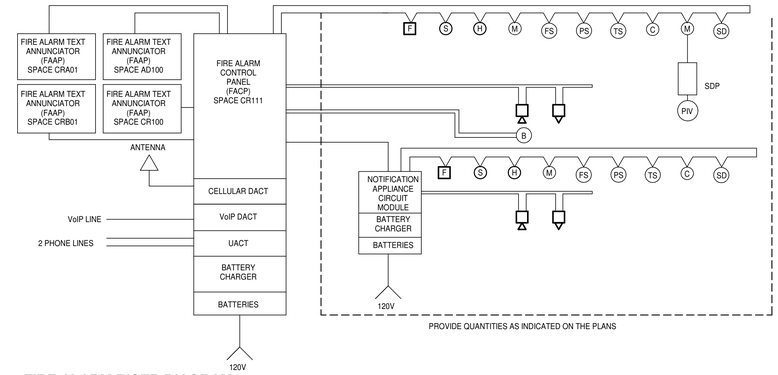

FIRE ALARM RISER DIAGRAM

NO SCALE

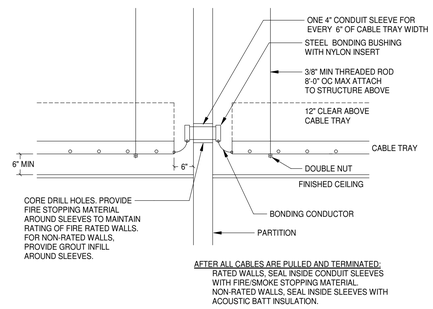

OCCURS AT ALL CABLE TRAY WALL PENETRATIONS

CABLE TRAY WALL PENETRATION DETAIL

NO SCALE

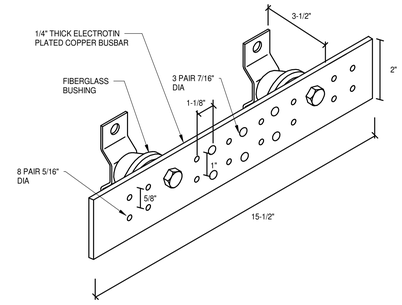

TELECOMMUNICATIONS GROUNDING BUSBAR (TGB)

NO SCALE

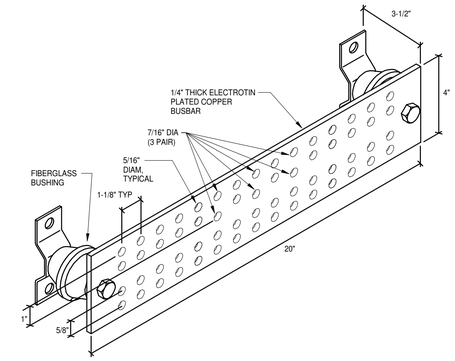

TELECOMMUNICATIONS MAIN GROUNDING BUSBAR (TMGB)

NO SCALE

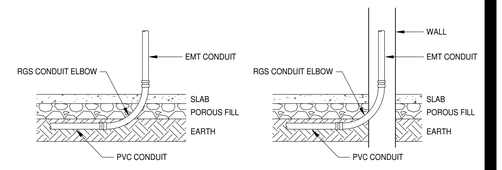

PVC TO EMT TRANSITION DETAIL

NO SCALE

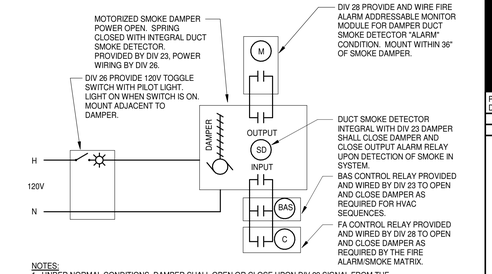

NOTES:
1. UNDER NORMAL CONDITIONS, DAMPER SHALL OPEN OR CLOSE UPON DIV 23 SIGNAL FROM THE BAS MECHANICAL CONTROL RELAY.
2. DUCT SMOKE DETECTOR INTEGRAL WITH DAMPER SHALL CLOSE DAMPER AND CLOSE OUTPUT ALARM RELAY UPON DETECTION OF SMOKE IN SYSTEM.
3. DIV 28 FIRE ALARM MONITOR MODULE SHALL CAUSE FIRE ALARM SYSTEM "TROUBLE" IF DAMPER DUCT SMOKE DETECTOR GOES TO "ALARM" STATUS.
4. VERIFY DAMPER LOCATIONS AND QUANTITY WITH DIV 23.

FIRE/SMOKE DAMPER & SMOKE DAMPER WIRING DIAGRAM

NO SCALE

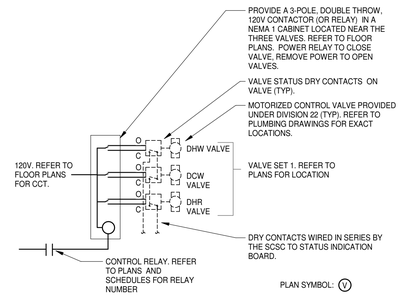

ISOLATION VALVE CONTROL DETAIL

NO SCALE

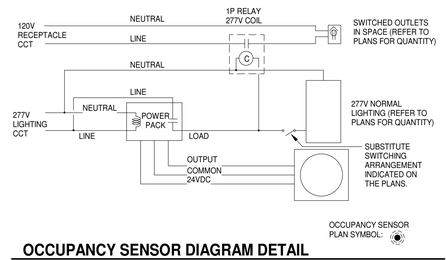

OCCUPANCY SENSOR DIAGRAM DETAIL

NO SCALE

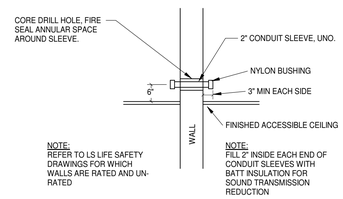

UN-RATED WALL CONDUIT SLEEVE DETAIL

NO SCALE

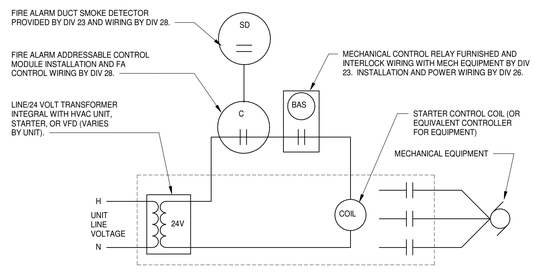

SYSTEMS WITH MULTIPLE MOTORS REQUIRE ONE SHUTDOWN RELAY FOR EACH STARTER OR VFD. THERE MAY BE MORE THAN ONE DUCT SMOKE DETECTOR PER SYSTEM, BUT ONLY ONE CONTROL MODULE IS REQUIRED PER MOTOR. SHUTDOWN IS VIA CONTROL MODULE, NOT VIA DUCT DETECTOR AUX CONTACTS. COORDINATE W/ DIV 23.

UNDER NORMAL CONDITIONS, FA SYSTEM POWERS THE NORMALLY OPEN FA CONTROL MODULE CONTACT TO THE CLOSED POSITION TO ALLOW NORMAL UNIT CONTROL BY BAS.

UPON ALARM SIGNAL FROM THE FIRE ALARM SYSTEM, THE CONTACTS IN THE FA SYSTEM RELEASES CONTROL MODULE TO OPEN POSITION, CAUSING SHUTDOWN OF ASSOCIATED HVAC EQUIPMENT. HVAC EQUIPMENT SHALL NOT BE OPERABLE UNTIL FA CONTROL MODULE IS RESET TO NORMAL CLOSED POSITION.

DIVISION 23 SHALL PROVIDE WIRING BETWEEN BETWEEN FA AND BAS CONTROL MODULES AND HVAC EQUIPMENT CONTROLLER (STARTER, VFD, OR INTEGRAL CONTROL PANEL).

FIRE ALARM HVAC UNIT SHUTDOWN WIRING DIAGRAM

NO SCALE

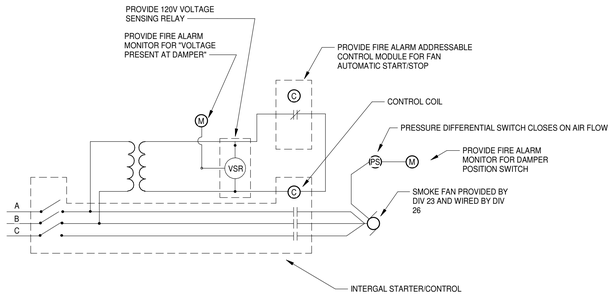

NOTES:
THIS DIAGRAM DOES NOT INDICATE ALL ELEMENT OF THE FAN CONTROLLER, CORRINATE ACTUAL INSTALLATION WIRING WITH EQUIPMENT PROVIDER

UNDER NORMAL OPERATION, FA SYSTEM HOLDS CONTROL MODULE CONTACT CLOSED TO KEEP FAN OFF.

UNDER NORMAL FAN IS OFF AND OPEN PDS MONITOR SHALL INDICATE "NORMAL". A CLOSED PDS MONITOR SHALL INDICATE "FAULT" CONDITION ON THE SMIKE CONTROL PANEL AS WELL AS "TROUBLE" ON THE FIRE ALARM PANEL

AT ANY TIME, IF FAN POWER IS LOST AS DETERMINED BY FA MONITOR OF VOLTAGE SENSING RELAY, THE SMOKE CONTROL SYSTEM SHALL INDICATE "FAULT" CONDITION FOR THE ASSOCIATED ACU LED AT THE SMOKE CONTROL PANEL, AS WELL AS "TROUBLE" AT THE FIRE ALARM CONTROL PANEL.

UPON SMOKE CONTROL SYSTEM ACTIVATION SIGNAL FROM THE FIRE ALARM SYSTEM, THE CONTACTS IN THE FA CONTROL MODULE SHALL CLOSE AND START THE FAN.

SMOKE CONTROL DAMPER WIRING DIAGRAM

NO SCALE

MOSELEYARCHITECTS
6210 ARDREY KELL ROAD • THE HUB AT WAVERLY, SUITE 425 • CHARLOTTE, NC 28277
PHONE (704) 540-3755 FAX (704) 540-3754
MOSELEYARCHITECTS.COM

NORTH CAROLINA PROFESSIONAL ENGINEER SEAL 024242 WILLIAM J. CARY JR.

MOSELEY ARCHITECTS CORPORATE ENGINEER C-3469 NORTH CAROLINA CHARLOTTE, NC

GEORGETOWN COUNTY DETENTION CENTER

GEORGETOWN COUNTY
2934 BROWNS FERRY RD, GEORGETOWN, SC 29440

PROJECT NO: 611315
DATE: FEBRUARY 9, 2024

REVISIONS	
DATE	DESCRIPTION

ELECTRICAL DETAILS

E4.1

2/8/2024 2:21:10 PM

FIREFIGHTERS SMOKE CONTROL PANEL

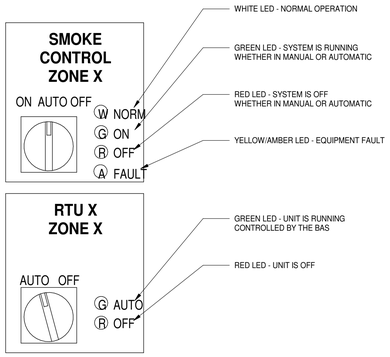

TYPICAL CONTROL SWITCHES
NO SCALE

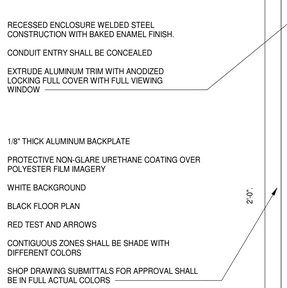

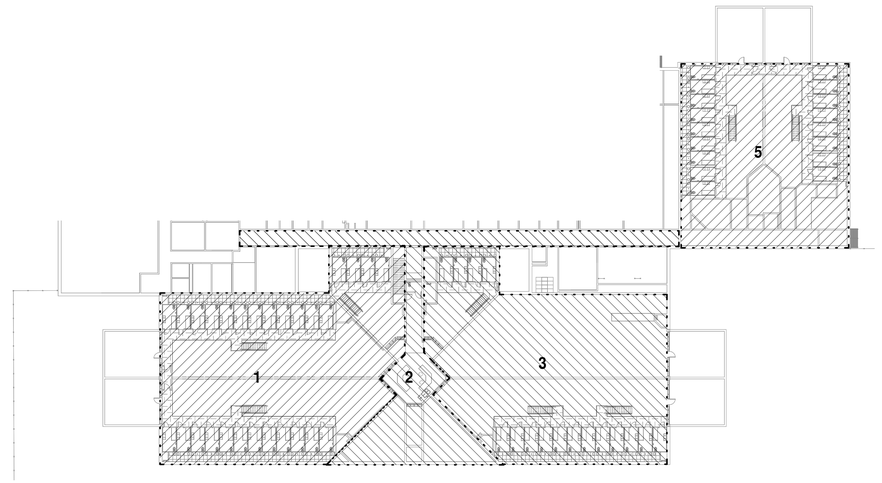

TIER LEVEL

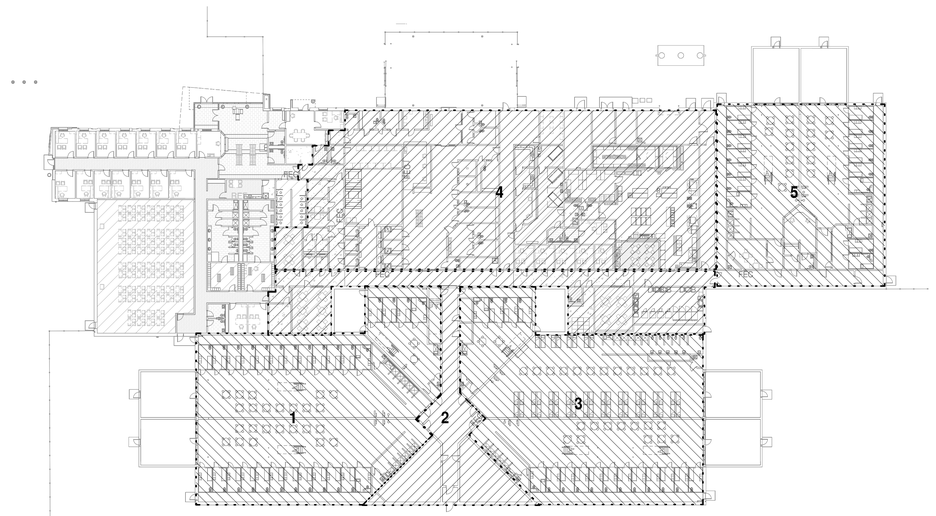

FIRST FLOOR

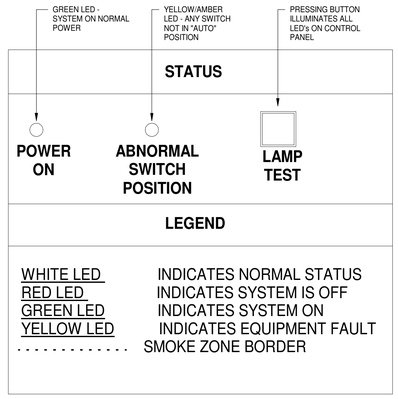

SMOKE CONTROL ZONE 1	SMOKE CONTROL ZONE 2	SMOKE CONTROL ZONE 3	SMOKE CONTROL ZONE 4	SMOKE CONTROL ZONE 5

OPERATOR INSTRUCTIONS

NORMAL OPERATION:
KEEP ALL SWITCHES ON "AUTO" POSITION.

SMOKE SYSTEM TEST or MANUAL CONTROL:
TURN ANY SMOKE ZONE CONTROL TO "ON" POSITION. THIS OPENS SMOKE FAN DAMPERS, ACTIVATES SMOKE FANS AND SHUTS DOWN ASSOCIATED HVAC UNITS FOR THE ZONE. TURN CONTROL BACK TO "AUTO" TO RESET.

DOAS-A100 ZONE 1	DOAS-B100 ZONE 1	DOAS-C100 ZONE 1	PHP-CR-1 ZONE 2	PHP-L-1 ZONE 2
DOAS-D100 ZONE 3	DOAS-F100 ZONE 3	RTU-E100 ZONE 3	PHP-B-1 ZONE 4	PHP-B-2 ZONE 4
DOAS-B1 ZONE 4	PHP-M-1 ZONE 4	RTU-K-1 ZONE 4	DOAS-GH-100 ZONE 5	PHP-CR-2 ZONE 5

OPERATOR INSTRUCTIONS

NORMAL OPERATION:
KEEP ALL SWITCHES ON "AUTO" POSITION.

ROOFTOP AUTO/ MANUAL CONTROL:
TURN ANY ZONE CONTROL TO "OFF" POSITION DE-ACTIVATES ASSOCIATED HVAC UNITS FOR THE ZONE. TURN CONTROL BACK TO "AUTO" TO RESET.

2'-0".

FIRE FIGHTERS SMOKE CONTROL PANEL (FFSCP)
NO SCALE

MOSELEY ARCHITECTS
6210 ARDREY KELL ROAD • THE HUB AT WAVERLY, SUITE 425 • CHARLOTTE, NC 28277
PHONE (704) 540-3755 FAX (704) 540-3754
MOSELEYARCHITECTS.COM

NORTH CAROLINA PROFESSIONAL ENGINEER SEAL 024242 WILLIAM J. CARY, JR.

MOSELEY ARCHITECTS PROFESSIONAL ENGINEERING CORPORATION C-3469 NORTH CAROLINA CHARLOTTE, NC

GEORGETOWN COUNTY DETENTION CENTER

GEORGETOWN COUNTY
2934 BROWNS FERRY RD, GEORGETOWN, SC 29440

PROJECT NO: 611315
DATE: FEBRUARY 9, 2024

REVISIONS	
DATE	DESCRIPTION

ELECTRICAL DETAILS

E4.2

2/8/2024 2:21:44 PM

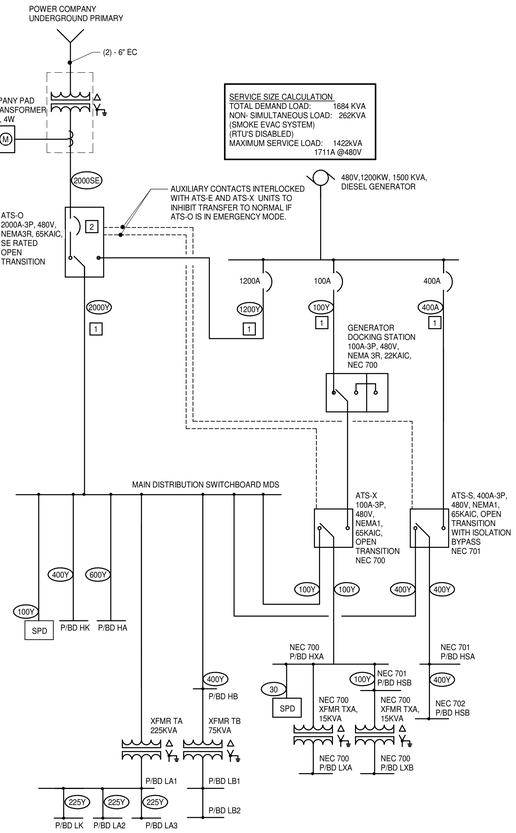

SERVICE SIZE CALCULATION
TOTAL DEMAND LOAD: 1684 KVA
NON- SIMULTANEOUS LOAD: 262KVA
(SMOKE EVAC SYSTEM)
(RTU'S DISABLED)
MAXIMUM SERVICE LOAD: 1422kVA
1711A @480V

KEYNOTES

APPLIES TO ONELINE ONLY
REPRESENTED BY: n

1. REFER TO THE DUCTBANK DETAILS ON THE PLANS

GENERAL NOTES

A. PROVIDE A SHORT CIRCUIT AND COORDINATION STUDY PER THE CONTRACT DOCUMENTS. NEC 700 SYSTEM (ALL OVERCURRENT PROTECTIVE DEVICES UP AND DOWNSTREAM OF ATS-X) SHALL BE SELECTIVELY COORDINATED TO A MAXIMUM 0.01 SECONDS. SYSTEM IS INDICATED HERE WITH CIRCUIT BREAKERS. PROVIDE FIXED, ADJUSTABLE AND ELECTRONIC ADJUSTABLE BREAKER AS REQUIRED. FUSES MAY BE USED IF DESIRED OR REQUIRED TO ACHIEVE REQUIRED SELECTIVITY. THE COORDINATION STUDY SHALL DEMONSTRATE REQUIRED SELECTIVITY FOR THE ENTIRE NEC 700 SYSTEM WITHOUT ADJUSTMENT TO THE CONTRACT AMOUNT. EQUIPMENT SHALL NOT BE RELEASED FOR FABRICATION UNTIL THE SHORT CIRCUIT AND COORDINATION REPORT IS APPROVED BY THE ARCHITECT. THE CONTRACTOR IS ADVISED NOT TO ORDER ELECTRICAL EQUIPMENT PRIOR TO SUBMISSION AND APPROVAL OF THE COORDINATION STUDY. THE CONTRACTOR SHALL TAKE FULL RESPONSIBILITY FOR MODIFICATION OF ELECTRICAL EQUIPMENT ORDERED PRIOR THE APPROVED COORDINATION STUDY.

B. REFER TO TRANSFORMER SCHEDULE FOR BONDING AND CONDUCTORS SIZES FOR EACH TRANSFORMER.

C. REFER TO PANEL SCHEDULES FOR PANEL CHARACTERISTICS INCLUDING MAIN BREAKER REQUIREMENTS. GROUND PER SERVICE GROUND DETAIL ON THIS DRAWING.

D. PROVIDE A RED PLAQUE WITH WHITE LETTERING ON THE FRONT OF THIS EQUIPMENT STATING: "THIS PANEL IS CAPABLE OF BEING ENERGIZED FROM MULTIPLE SOURCES. "

E. PROVIDE DISCONNECTING MEANS LABEL PER NEC.

F. REFER TO PANELBOARD SPEC FOR REQUIREMENTS FOR PANEL SIZING AND COORDINATION

G. EXTEND THE START CONTROLS FOR ATS-X TO THE PORTABLE GENERATOR DOCKING STATION.

H. PROVIDE A FIRE ALARM CONTROL/MONTOR MODULE TO SEND A TROUBLE SIGNAL TO THE FACP IF PERMANENT GENERATOR IS DISCONNECTED.

POWER ONELINE DIAGRAM

NO SCALE

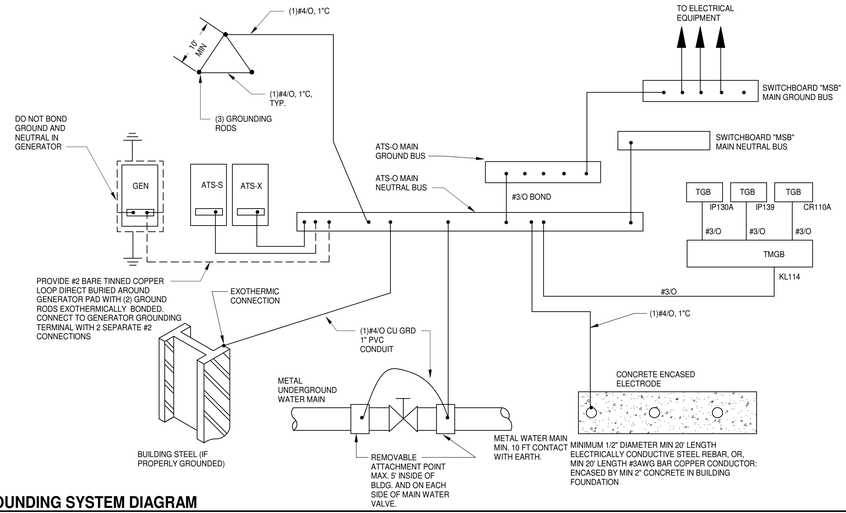

GROUNDING SYSTEM DIAGRAM

NO SCALE

SWITCHBOARD SCHEDULE MDS

HORIZONTAL... 2000 A	**NEMA ENCL:** 1	**NEMA...** FRONT ACCESS	
GROUND BUS: 2000 A	**MAIN SWITCH:** 2000 A	**VOLTAGE:** 480/277 Wye	3 PH 4 WIRE
VERTICAL... 2000 A	**CT SECTION:** NO	**BRACING:** 65k AMPS...	
NEUTRAL BUS: 2000 A	FULLY RATED MAIN BKR		

DEVICE NO.	DESCRIPTION	A	B	C	NUMBER OF POLES	RATING	NOTES
1	HA	110 kVA	109 kVA	109 kVA	3	600 A	
2	LA1 VIA TA1	71 kVA	60 kVA	65 kVA	3	350 A	
3	ATS-S	87 kVA	87 kVA	87 kVA	3	400 A	
4	ATS-X	13 kVA	13 kVA	8 kVA	3	100 A	
5	HB	31 kVA	29 kVA	29 kVA	3	225 A	
6	HK	45 kVA	45 kVA	45 kVA	3	400 A	
7	DOAS-A100 (ML)	23 kVA	23 kVA	23 kVA	3	110 A	
8	DOAS-B100 (ML)	23 kVA	23 kVA	23 kVA	3	110 A	
9	DOAS-C100 (ML)	7 kVA	7 kVA	7 kVA	3	70 A	
10	DOAS-D100 (ML)	7 kVA	7 kVA	7 kVA	3	70 A	
11	DOAS-F100 (ML)	23 kVA	23 kVA	23 kVA	3	110 A	
12	DOAS-GH100 (ML)	34 kVA	34 kVA	34 kVA	3	175 A	
13	RTU-A (ML)	20 kVA	20 kVA	20 kVA	3	100 A	
14	RTU-E100 (ML)	21 kVA	21 kVA	21 kVA	3	100 A	
15	RTU-K1 (ML)	24 kVA	24 kVA	24 kVA	3	110 A	
16	MAU-1 (ML)	19 kVA	19 kVA	19 kVA	3	110 A	
17	DISHWASHER CONNECTION A (ML)	19 kVA	19 kVA	19 kVA	3	90 A	
18	DISHWASHER CONNECTION B (ML)	10 kVA	10 kVA	10 kVA	3	50 A	
19	SPARE	0 kVA	0 kVA	0 kVA	3	100 A	
20	SPARE	0 kVA	0 kVA	0 kVA	3	225 A	
21	SPARE	0 kVA	0 kVA	0 kVA	3	400 A	
22	SPD	0 kVA	0 kVA	0 kVA	3	100 A	BREAKER SIZE (IF REQUIRED) PER MANUFACTURER
	TOTAL	586 kVA	570 kVA	571 kVA			

LOAD TYPE	CONNECTED KVA	DEMAND KVA
INTERIOR LIGHTING	44 kVA	55 kVA
EXTERIOR LIGHTING	7 kVA	9 kVA
RECEPTACLES	102 kVA	56 kVA
AC / HEAT PUMP	1072 kVA	1072 kVA
ELECTRIC HEAT	44 kVA	44 kVA
KITCHEN	0 kVA	0 kVA
MISCELLANEOUS	465 kVA	465 kVA
LARGEST MOTOR	0 kVA	0 kVA

TOTAL CONNECTED KVA:	1727 kVA
TOTAL DEMAND KVA:	1694 kVA
TOTAL CONNECTED...	2077 A
TOTAL DEMAND AMPS:	2037 A

NOTES:

1. SWITCHBOARD SHALL BE UL SERVICE ENTRANCE RATED
2. PROVIDE SPD WITH OVERCURRENT DEVICE, DISCONECTING MEANS & CONDUCTORS, SIZE PER SPD MFR REQUIREMENTS MOUNTED ON TOP OF EQUIPMENT.
3. PROVIDE DISCONNECTING MEANS LABEL PER 2008 NEC 230.70(B)
4. PROVIDE GROUND FAULT PROTECTIVE RELAY, DOCUMENT TEST. PROVIDE PHASE LOSS AND UNDERVOLTAGE DRY CONTACT FOR BAS PICKUP.
5. PROVIDE FACTORY INSTALLED DIGITAL MULTIMETER, PLUS MONITORING CABLE IN CONDUIT TO BAS PICKUP MODULE. COORDINATE WITH DIV 23.
6. PROVIDE SIGN PER NEC 700: "LIFE SAFETY STANDBY FROM GENERATOR LOCATED IN EQUIPMENT YARD OUTSIDE, VIA ATS-X"
7. PROVIDE SIGN PER NEC 702: "OPTIONAL STANDBY FROM GENERATOR LOCATED IN EQUIPMENT YARD OUTSIDE, VIA ATS-E
8. FOR NON-SIMULTANEOUS LOADS, ONLY LARGER OF LOADS IS INCLUDED IN TOTAL.
9. PROVIDE INDIVIDUAL METERING AND BAS CABLING FOR THIS CIRCUIT....

COPPER FEEDER SCHEDULE

FEEDER ID	# OF SETS	BUILDING WIRE QUANTITY & SIZE TYPE THWN - DRY TYPE THWN - WET	MINIMUM CONDUIT SIZE	FEEDER ID	# OF SETS	BUILDING WIRE QUANTITY & SIZE TYPE THWN - DRY TYPE THWN - WET	MINIMUM CONDUIT SIZE
30	1	3#10,#10 G	3/4"	30Y	1	4#10,#10 G	3/4"
35	1	3#8,#10 G	3/4"	35Y	1	4#8,#10 G	3/4"
40	1	3#8,#10 G	3/4"	40Y	1	4#8,#10 G	3/4"
45	1	3#6,#10 G	1"	45Y	1	4#6,#10 G	1"
50	1	3#6,#10 G	1"	50Y	1	4#6,#10 G	1"
60	1	3#4,#10 G	1"	60Y	1	4#4,#10 G	1"
70	1	3#4,#8 G	1 1/4"	70Y	1	4#4,#8 G	1 1/4"
80	1	3#3,#8 G	1 1/4"	80Y	1	4#3,#8 G	1 1/4"
90	1	3#2,#8 G	1 1/4"	90Y	1	4#2,#8 G	1 1/4"
100	1	3#1,#8 G	1 1/4"	100Y	1	4#1,#8 G	1 1/4"
110	1	3#2,#6 G	1 1/2"	110Y	1	4#2,#6 G	1 1/2"
125	1	3#1,#6 G	1 1/2"	125Y	1	4#1,#6 G	1 1/2"
150	1	3#1/0,#6 G	2"	150Y	1	4#1/0,#6 G	2"
175	1	3#2/0,#6 G	2"	175Y	1	4#2/0,#6 G	2"
200	1	3#3/0,#6 G	2"	200Y	1	4#3/0,#6 G	2"
225	1	3#4/0,#4 G	2 1/2"	225Y	1	4#4/0,#4 G	2 1/2"
250	1	3-250KCM,#4 G	2 1/2"	250Y	1	4-250kCM,#4 G	2 1/2"
300	1	3-350kCM,#4 G	2 1/2"	300Y	1	4-350kCM,#4 G	2 1/2"
350	2	3#2/0,#3 G	2"	350Y	2	4#2/0,#3 G	2"
400	2	3#3/0,#3 G	2"	400Y	2	4#3/0,#3 G	2"
450	2	3#4/0,#2 G	2 1/2"	450Y	2	4#4/0,#2 G	2 1/2"
500	2	3-250kCM,#2 G	2 1/2"	500Y	2	4-250kCM,#2 G	2 1/2"
600	2	3-350kCM,#1 G	3"	600Y	2	4-350kCM,#1 G	3"
700	2	3-500kCM,#1/0 G	4"	700Y	2	4-500kCM,#1/0 G	4"
800	3	3-350kCM,#1/0 G	3"	800Y	3	4-350kCM,#1/0 G	3"
1000	3	3-500kCM,#2/0 G	4"	1000Y	3	4-500kCM,#2/0 G	4"
1200	4	3-350kCM,#3/0 G	3"	1200Y	4	4-350kCM,#3/0 G	3"
1600	5	3-500kCM,#4/0 G	4"	1600Y	5	4-500kCM,#4/0 G	4"
2000	6	3-500kCM,#250 G	4"	2000Y	6	4-500kCM,#250 G	4"
2000SE	6	4-500kCM	4"				

NOTES:
1. ELECTRICAL CONTRACTOR TO VERIFY CONDUIT SIZE REQUIRED IF WIRE TYPES OTHER THAN THOSE LISTED ABOVE ARE USED.
2. FEEDER SIZES BASED ON TABLE 310.15(B)(16), 75° C.
3. SIZES ADJUSTED PER NEC 110.14.

MOSELEY ARCHITECTS
6210 ARDREY KELL ROAD • THE HUB AT WAVERLY, SUITE 425 • CHARLOTTE, NC 28277
PHONE (704) 540-3755 FAX (704) 540-3754
MOSELEYARCHITECTS.COM

NORTH CAROLINA PROFESSIONAL ENGINEER SEAL 024242 REGISTERED ENGINEER WILLIAM J. CARY, JR.

NORTH CAROLINA REGISTERED MOSELEY ARCHITECTS C-3469 CHARLOTTE, N.C.

GEORGETOWN COUNTY DETENTION CENTER

GEORGETOWN COUNTY
2934 BROWNS FERRY RD, GEORGETOWN, SC 29440

PROJECT NO: 611315
DATE: FEBRUARY 9, 2024

REVISIONS	
DATE	DESCRIPTION

POWER ONE-LINE DIAGRAM

E5.1

2/8/2024 2:21:44 PM

PANELBOARD SCHEDULE HA

LOCATION: ELEC K112 — FED FROM: MDS

400 AMP MLO — 480/277 Wye — 3 PH 4 W — MOUNT: SURFACE — PANEL ASSEMBLY RATED (KAIC): 44 KAIC

CKT	BRKR	POLE	LOAD	A		B		C		LOAD	POLE	BRKR	CKT
1	20 A	1	LIGHTING ADMIN	2.9	2.7								2
3	20 A	1	LIGHTING ADMIN			2.8	2.7			TU-1,2 (ML)	3	15 A	4
5	20 A	1	LIGHTING BOOKING					2.7	2.7				6
7	20 A	1	LIGHTING CORE	3.2	2.9								8
9	20 A	1	LIGHTING DORM G			1.9	2.9			TU-3,7 (ML)	3	15 A	10
11	20 A	1	LIGHTING DORM H					1.8	2.9				12
13	20 A	1	EXTERIOR LIGHTING	0.1	2.9								14
15	20 A	1	SPARE			0.0	2.9			TU-4,6 (ML)	3	15 A	16
17	20 A	1	SPARE					0.0	2.9				18
19				--	2.1								20
21	--	3	SPACE ONLY			--	2.1			TU-5 (ML)	3	15 A	22
23								--	2.1				24
25				1.7	2.5								26
27	20 A	3	KEF-1,2 (ML)			1.7	2.5			TU-9,10,11,13 (ML)	3	15 A	28
29								1.7	2.5				30
31				7.2	1.5								32
33	40 A	3	DOAS-B1 (ML)			7.2	1.5			TU-8 (ML)	3	15 A	34
35								7.2	1.5				36
37				10.9	4.2								38
39	50 A	3	PHP-B-1 (ML)			10.9	4.2			TU-12A (ML)	3	20 A	40
41								10.9	4.2				42
43				11.5	4.2								44
45	50 A	3	PHP-M-1 (ML)			11.5	4.2			TU-12B (ML)	3	20 A	46
47								11.5	4.2				48
49				12.5	12.5								50
51	60 A	3	DRYER K115 (ML)			12.5	12.5			DRYER K115 (ML)	3	60 A	52
53								12.5	12.5				54
55				12.5	12.5								56
57	60 A	3	DRYER K115 (ML)			12.5	12.5			DRYER K115 (ML)	3	60 A	58
59								12.5	12.5				60
				110 kVA		109 kVA		109 kVA					
				398 A		392 A		392 A					

(GE) = PROVIDE GFCI BREAKER FOR EQUIPMENT, 6-50mA PER NEC 427.22 DED. NEUTRAL.
(GP) = PROVIDE GFCI BREAKER FOR PERSONNEL, 4-6mA PER NEC 210.8. DED. NEUTRAL.
(L) = PROVIDE LOCKOUT BREAKER TO PREVENT UNAUTHORIZED SWITCHING.
(LC) = ROUTE TO LOAD VIA LIGHTING CONTACTOR, REF DETAIL ON DWG E4.X.
(ML) = PROVIDE BREAKER WITH MAINTENANCE LOCKOUT, LOCKABLE OFF.

Load Classification	Connected Load	Demand Factor	Estimated Demand
INTERIOR LIGHTING	15 kVA	125.00%	19 kVA
EXTERIOR LIGHTING	0 kVA	125.00%	0 kVA
RECEPTACLES	0 kVA	0.00%	0 kVA
AC / HEAT PUMP	162 kVA	100.00%	162 kVA
ELECTRIC HEAT	0 kVA	0.00%	0 kVA
KITCHEN	0 kVA	0.00%	0 kVA
MISCELLANEOUS	150 kVA	100.00%	150 kVA

Panel Totals

Total Conn. Load: 327.3 kVA
Total Est. Demand: 331.1 kVA
Total Conn. Current: 394 A
Total Est. Demand... 398 A

PANELBOARD SCHEDULE HB

LOCATION: ELEC S105 — FED FROM: MDS

400 AMP MCB — 480/277 Wye — 3 PH 4 W — MOUNT: SURFACE — PANEL ASSEMBLY RATED (KAIC): 22 KAIC

CKT	BRKR	POLE	LOAD	A		B		C		LOAD	POLE	BRKR	CKT
1	20 A	1	LIGHTING DORM COORIDOR	3.2	5.0								2
3	20 A	1	LIGHTING DORM A			2.6	5.0			EUH-6 (ML)	3	30 A	4
5	20 A	1	LIGHTING DORM B					2.6	5.0				6
7	20 A	1	LIGHTING DORM C/D	1.5	5.0								8
9	20 A	1	LIGHTING DORM E			2.7	5.0			EUH-7 (ML)	3	20 A	10
11	20 A	1	LIGHTING DORM F					2.7	5.0				12
13	20 A	1	SPARE	0.0	--					SPACE ONLY	1	--	14
15	20 A	1	SPARE			0.0	--			SPACE ONLY	1	--	16
17	20 A	1	SPARE					0.0	--	SPACE ONLY	1	--	18
19	20 A	1	SPARE	0.0	--					SPACE ONLY	1	--	20
21	20 A	1	SPARE			0.0	--			SPACE ONLY	1	--	22
23	20 A	1	SPARE					0.0	--	SPACE ONLY	1	--	24
25	20 A	1	SPARE	0.0	--					SPACE ONLY	1	--	26
27	20 A	1	SPARE			0.0	--			SPACE ONLY	1	--	28
29	20 A	1	SPARE					0.0	--	SPACE ONLY	1	--	30
31	20 A	1	SPARE	0.0	--					SPACE ONLY	1	--	32
33	20 A	1	SPARE			0.0	--			SPACE ONLY	1	--	34
35	20 A	1	SPARE					0.0	--	SPACE ONLY	1	--	36
37	20 A	1	SPARE	0.0	18.0								38
39	20 A	1	SPARE			0.0	14.7			LB VIA TB	3	125 A	40
41	20 A	1	SPARE					0.0	15.0				42
				31 kVA		29 kVA		29 kVA					
				113 A		104 A		105 A					

(GE) = PROVIDE GFCI BREAKER FOR EQUIPMENT, 6-50mA PER NEC 427.22 DED. NEUTRAL.
(GP) = PROVIDE GFCI BREAKER FOR PERSONNEL, 4-6mA PER NEC 210.8. DED. NEUTRAL.
(L) = PROVIDE LOCKOUT BREAKER TO PREVENT UNAUTHORIZED SWITCHING.
(LC) = ROUTE TO LOAD VIA LIGHTING CONTACTOR, REF DETAIL ON DWG E4.X.
(ML) = PROVIDE BREAKER WITH MAINTENANCE LOCKOUT, LOCKABLE OFF.

Load Classification	Connected Load	Demand Factor	Estimated Demand
INTERIOR LIGHTING	15 kVA	125.00%	19 kVA
EXTERIOR LIGHTING	0 kVA	0.00%	0 kVA
RECEPTACLES	30 kVA	66.95%	20 kVA
AC / HEAT PUMP	6 kVA	100.00%	6 kVA
ELECTRIC HEAT	32 kVA	100.00%	32 kVA
KITCHEN	0 kVA	0.00%	0 kVA
MISCELLANEOUS	10 kVA	100.00%	10 kVA

Panel Totals

Total Conn. Load: 89.0 kVA
Total Est. Demand: 83.1 kVA
Total Conn. Current: 107 A
Total Est. Demand... 100 A

PANELBOARD SCHEDULE HSA

LOCATION: ELEC K111 — FED FROM: ATX-S

400 AMP MCB — 480/277 Wye — 3 PH 4 W — MOUNT: SURFACE — PANEL ASSEMBLY RATED (KAIC): 44 KAIC

CKT	BRKR	POLE	LOAD	A		B		C		LOAD	POLE	BRKR	CKT
1				3.0	2.1								2
3	20 A	3	SEF-B1 (ML)			3.0	2.1			SFF-B1 (ML)	3	20 A	4
5								3.0	2.1				6
7				3.8	3.0								8
9	20 A	3	SEF-G100 (ML)			3.8	3.0			SFF-G100 (ML)	3	20 A	10
11								3.8	3.0				12
13				3.0	3.0								14
15	20 A	3	SEF-H100 (ML)			3.0	3.0			SFF-H100 (ML)	3	20 A	16
17								3.0	3.0				18
19				1.7	0.9								20
21	20 A	3	SEF-L1 (ML)			1.7	0.9			SFF-L1 (ML)	3	20 A	22
23								1.7	0.9				24
25				3.0	2.1								26
27	20 A	3	SEF-PS1 (ML)			3.0	2.1			SFF-PS1 (ML)	3	20 A	28
29								3.0	2.1				30
31				4.5	3.0								32
33	20 A	3	SEF-K1 (ML)			4.5	3.0			SFF-K1 (ML)	3	20 A	34
35								4.5	3.0				36
37				2.1	1.3								38
39	20 A	3	SEF-M1 (ML)			2.1	1.3			SFF-M1 (ML)	3	20 A	40
41								2.1	1.3				42
43				0.5	0.9								44
45	20 A	3	SFF-CRC (ML)			0.5	0.9			SFF-GH100 (ML)	3	20 A	46
47								0.5	0.9				48
49				0.0	--								50
51	20 A	3	SPARE			0.0	--			SPACE ONLY	3	--	52
53								0.0	--				54
55				--	49.2								56
57	--	3	SPACE ONLY			--	49.2			HSB (FEED THRU LUGS)	3	400 A	58
59								--	49.2				60
				87 kVA		87 kVA		87 kVA					
				315 A		315 A		315 A					

(GE) = PROVIDE GFCI BREAKER FOR EQUIPMENT, 6-50mA PER NEC 427.22 DED. NEUTRAL.
(GP) = PROVIDE GFCI BREAKER FOR PERSONNEL, 4-6mA PER NEC 210.8. DED. NEUTRAL.
(L) = PROVIDE LOCKOUT BREAKER TO PREVENT UNAUTHORIZED SWITCHING.
(LC) = ROUTE TO LOAD VIA LIGHTING CONTACTOR, REF DETAIL ON DWG E4.X.
(ML) = PROVIDE BREAKER WITH MAINTENANCE LOCKOUT, LOCKABLE OFF.

Load Classification	Connected Load	Demand Factor	Estimated Demand
INTERIOR LIGHTING	0 kVA	0.00%	0 kVA
EXTERIOR LIGHTING	0 kVA	0.00%	0 kVA
RECEPTACLES	0 kVA	0.00%	0 kVA
AC / HEAT PUMP	257 kVA	100.00%	257 kVA
ELECTRIC HEAT	0 kVA	0.00%	0 kVA
KITCHEN	0 kVA	0.00%	0 kVA
MISCELLANEOUS	5 kVA	100.00%	5 kVA

Panel Totals

Total Conn. Load: 261.6 kVA
Total Est. Demand: 261.6 kVA
Total Conn. Current: 315 A
Total Est. Demand... 315 A

PANELBOARD SCHEDULE HSB

LOCATION: ELEC. S106 — FED FROM: HSA

400 AMP MLO — 480/277 Wye — 3 PH 4 W — MOUNT: SURFACE — PANEL ASSEMBLY RATED (KAIC): 10 KAIC

CKT	BRKR	POLE	LOAD	A		B		C		LOAD	POLE	BRKR	CKT
1				5.8	3.0								2
3	40 A	3	SEF-A100 (ML)			5.8	3.0			SFF-A100 (ML)	3	20 A	4
5								5.8	3.0				6
7				5.8	3.0								8
9	40 A	3	SEF-B100 (ML)			5.8	3.0			SFF-B100 (ML)	3	20 A	10
11								5.8	3.0				12
13				2.1	1.3								14
15	20 A	3	SEF-C100 (ML)			2.1	1.3			SFF-C100 (ML)	3	20 A	16
17								2.1	1.3				18
19				2.1	1.3								20
21	20 A	3	SEF-D100 (ML)			2.1	1.3			SFF-D100 (ML)	3	20 A	22
23								2.1	1.3				24
25				3.0	5.8								26
27	20 A	3	SEF-E100-1 (ML)			3.0	5.8			SEF-E100 (ML)	3	40 A	28
29								3.0	5.8				30
31				5.8	3.0								32
33	40 A	3	SEF-F100 (ML)			5.8	3.0			SFF-F100 (ML)	3	20 A	34
35								5.8	3.0				36
37				0.9	0.5								38
39	20 A	3	SEF-CRA (ML)			0.9	0.5			SFF-CRA (ML)	3	20 A	40
41								0.9	0.5				42
43				0.9	0.5								44
45	20 A	3	SEF-CRB (ML)			0.9	0.5			SFF-CRB (ML)	3	20 A	46
47								0.9	0.5				48
49				0.2	3.0								50
51	20 A	3	SSF-MP-1			0.2	3.0			SEF-E100-2 (ML)	3	20 A	52
53								0.2	3.0				54
55				0.9									56
57	20 A	3	SEF-CRC (ML)			0.9							58
59								0.9					60
				49 kVA		49 kVA		49 kVA					
				178 A		178 A		178 A					

(GE) = PROVIDE GFCI BREAKER FOR EQUIPMENT, 6-50mA PER NEC 427.22 DED. NEUTRAL.
(GP) = PROVIDE GFCI BREAKER FOR PERSONNEL, 4-6mA PER NEC 210.8. DED. NEUTRAL.
(L) = PROVIDE LOCKOUT BREAKER TO PREVENT UNAUTHORIZED SWITCHING.
(LC) = ROUTE TO LOAD VIA LIGHTING CONTACTOR, REF DETAIL ON DWG E4.X.
(ML) = PROVIDE BREAKER WITH MAINTENANCE LOCKOUT, LOCKABLE OFF.

Load Classification	Connected Load	Demand Factor	Estimated Demand
INTERIOR LIGHTING	0 kVA	0.00%	0 kVA
EXTERIOR LIGHTING	0 kVA	0.00%	0 kVA
RECEPTACLES	0 kVA	0.00%	0 kVA
AC / HEAT PUMP	144 kVA	100.00%	144 kVA
ELECTRIC HEAT	0 kVA	0.00%	0 kVA
KITCHEN	0 kVA	0.00%	0 kVA
MISCELLANEOUS	3 kVA	100.00%	3 kVA

Panel Totals

Total Conn. Load: 147.6 kVA
Total Est. Demand: 147.6 kVA
Total Conn. Current: 177 A
Total Est. Demand... 177 A

PANELBOARD SCHEDULE HXA

LOCATION: ELEC K111 — FED FROM: ATS-X

100 AMP MCB — 480/277 Wye — 3 PH 4 W — MOUNT: SURFACE — PANEL ASSEMBLY RATED (KAIC): 44 KAIC

CKT	BRKR	POLE	LOAD	A		B		C		LOAD	POLE	BRKR	CKT
1	20 A	1	E LIGHTING ADMIN/BOOKING	3.7	1.4					EXTERIOR LIGHTING	1	20 A	2
3	20 A	1	E LIGHTING KITCHEN/CORE			3.8	1.7			EXTERIOR LIGHTING	1	20 A	4
5	20 A	1	SPARE					0.0	0.0	SPARE	1	20 A	6
7	20 A	1	SPARE	0.0	0.0					SPARE	1	20 A	8
9	--	1	SPACE ONLY			--	--			SPACE ONLY	1	--	10
11	--	1	SPACE ONLY					--	--	SPACE ONLY	1	--	12
13				0.0	--					SPACE ONLY	1	--	14
15	25 A	3	SPD			0.0	--			SPACE ONLY	1	--	16
17								0.0	--	SPACE ONLY	1	--	18
19				5.4	2.2								20
21	0 A	3	HXB (FEED THRU LUGS)			3.3	3.9			LXA VIA TXA	3	25 A	22
23								3.8	4.0				24
				13 kVA		13 kVA		8 kVA					
				49 A		48 A		28 A					

(GE) = PROVIDE GFCI BREAKER FOR EQUIPMENT, 6-50mA PER NEC 427.22 DED. NEUTRAL.
(GP) = PROVIDE GFCI BREAKER FOR PERSONNEL, 4-6mA PER NEC 210.8. DED. NEUTRAL.
(L) = PROVIDE LOCKOUT BREAKER TO PREVENT UNAUTHORIZED SWITCHING.
(LC) = ROUTE TO LOAD VIA LIGHTING CONTACTOR, REF DETAIL ON DWG E4.X.
(ML) = PROVIDE BREAKER WITH MAINTENANCE LOCKOUT, LOCKABLE OFF.

Load Classification	Connected Load	Demand Factor	Estimated Demand
INTERIOR LIGHTING	13 kVA	125.00%	17 kVA
EXTERIOR LIGHTING	7 kVA	125.00%	9 kVA
RECEPTACLES	0 kVA	0.00%	0 kVA
AC / HEAT PUMP	4 kVA	100.00%	4 kVA
ELECTRIC HEAT	0 kVA	0.00%	0 kVA
KITCHEN	0 kVA	0.00%	0 kVA
MISCELLANEOUS	9 kVA	100.00%	9 kVA

Panel Totals

Total Conn. Load: 33.1 kVA
Total Est. Demand: 38.2 kVA
Total Conn. Current: 40 A
Total Est. Demand... 46 A

PANELBOARD SCHEDULE HXB

LOCATION: ELEC. S106 — FED FROM: HXA

100 AMP MLO — 480/277 Wye — 3 PH 4 W — MOUNT: SURFACE — PANEL ASSEMBLY RATED (KAIC): 22 KAIC

CKT	BRKR	POLE	LOAD	A		B		C		LOAD	POLE	BRKR	CKT
1	20 A	1	EM LIGHTING CORRDOR	2.2	2.2					EXTERIOR LIGHTING	1	20 A	2
3	20 A	1	EM LIGHTING DORM D/C			0.7	2.1			EXTERIOR LIGHTING	1	20 A	4
5	20 A	1	INTERIOR LIGHTING					1.2	1.5	INTERIOR LIGHTING	1	20 A	6
7	20 A	1	SPARE	0.0	0.0					SPARE	1	20 A	8
9	20 A	1	SPARE			0.0	0.0			SPARE	1	20 A	10
11	--	1	SPACE ONLY					--	--	SPACE ONLY	1	--	12
13	--	1	SPACE ONLY	--	--					SPACE ONLY	1	--	14
15	--	1	SPACE ONLY			--	--			SPACE ONLY	1	--	16
17	--	1	SPACE ONLY					--	--	SPACE ONLY	1	--	18
19	--	1	SPACE ONLY	--	1.1								20
21	--	1	SPACE ONLY			--	0.5			LXB VIA TXB	3	25 A	22
23	--	1	SPACE ONLY					--	1.2				24
				5 kVA		3 kVA		4 kVA					
				20 A		12 A		14 A					

(GE) = PROVIDE GFCI BREAKER FOR EQUIPMENT, 6-50mA PER NEC 427.22 DED. NEUTRAL.
(GP) = PROVIDE GFCI BREAKER FOR PERSONNEL, 4-6mA PER NEC 210.8. DED. NEUTRAL.
(L) = PROVIDE LOCKOUT BREAKER TO PREVENT UNAUTHORIZED SWITCHING.
(LC) = ROUTE TO LOAD VIA LIGHTING CONTACTOR, REF DETAIL ON DWG E4.X.
(ML) = PROVIDE BREAKER WITH MAINTENANCE LOCKOUT, LOCKABLE OFF.

Load Classification	Connected Load	Demand Factor	Estimated Demand
INTERIOR LIGHTING	5 kVA	125.00%	7 kVA
EXTERIOR LIGHTING	4 kVA	125.00%	5 kVA
RECEPTACLES	0 kVA	0.00%	0 kVA
AC / HEAT PUMP	2 kVA	100.00%	2 kVA
ELECTRIC HEAT	0 kVA	0.00%	0 kVA
KITCHEN	0 kVA	0.00%	0 kVA
MISCELLANEOUS	0 kVA	100.00%	0 kVA

Panel Totals

Total Conn. Load: 12.5 kVA
Total Est. Demand: 14.9 kVA
Total Conn. Current: 15 A
Total Est. Demand... 18 A

120V RELAY SCHEDULE - RLB

RELAY	PANEL	CIRCUIT #	CIRCUIT DESCRIPTION	CONTROL MEANS	NOTES
RLB-1	LB1	1	REC A100	SECURITY SYSTEM	
RLB-2	LB1	3	VIDEO VISIT A100	SECURITY SYSTEM	
RLB-3	LB1	5	KIOSK A100	SECURITY SYSTEM	
RLB-4	LB1	7	TV A100	SECURITY SYSTEM	
RLB-5	LB1	9	WATER A100	SECURITY SYSTEM	TWO CONNECTIONS
RLB-6	LB1	11	REC B100	SECURITY SYSTEM	
RLB-7	LB1	13	VIDEO VISIT B100	SECURITY SYSTEM	
RLB-8	LB1	15	KIOSK B100	SECURITY SYSTEM	
RLB-9	LB1	17	TV B100	SECURITY SYSTEM	
RLB-10	LB1	19	WATER B100	SECURITY SYSTEM	TWO CONNECTIONS
RLB-11	LB1	21	REC C100	SECURITY SYSTEM	
RLB-12	LB1	23	VIDEO VISIT C100	SECURITY SYSTEM	
RLB-13	LB1	25	KIOSK C100	SECURITY SYSTEM	
RLB-14	LB1	27	TV C100	SECURITY SYSTEM	
RLB-15	LB1	29	WATER C100	SECURITY SYSTEM	TWO CONNECTIONS
RLB-16	LB1	31	REC D100	SECURITY SYSTEM	
RLB-17	LB1	33	VIDEO VISIT D10	SECURITY SYSTEM	
RLB-18	LB1	35	KIOSK D100	SECURITY SYSTEM	
RLB-19	LB1	37	TV D100	SECURITY SYSTEM	
RLB-20	LB1	39	WATER D100	SECURITY SYSTEM	TWO CONNECTIONS
RLB-21	LB1	41	REC E100	SECURITY SYSTEM	
RLB-22	LB1	43	VIDEO VISIT E100	SECURITY SYSTEM	
RLB-23	LB1	45	KIOSK E100	SECURITY SYSTEM	
RLB-24	LB1	47	TV E100	SECURITY SYSTEM	
RLB-25	LB1	49	WATER E100	SECURITY SYSTEM	TWO CONNECTIONS
RLB-26	LB1	51	REC F100	SECURITY SYSTEM	
RLB-27	LB1	53	VIDEO VISIT F100	SECURITY SYSTEM	
RLB-28	LB1	55	KIOSK F100	SECURITY SYSTEM	
RLB-29	LB1	57	TV F100	SECURITY SYSTEM	
RLB-30	LB1	59	WATER F100	SECURITY SYSTEM	TWO CONNECTIONS
RLB-31	LB1	65	WATER BOOKING	SECURITY SYSTEM	TWO CONNECTIONS
RLB-32			SPARE	SECURITY SYSTEM	
RLB-33			SPARE	SECURITY SYSTEM	
RLB-34			SPARE	SECURITY SYSTEM	
RLB-35			SPARE	SECURITY SYSTEM	
RLB-36			SPARE	SECURITY SYSTEM	
RLB-37			SPARE	SECURITY SYSTEM	
RLB-38			SPARE	SECURITY SYSTEM	
RLB-39			SPARE	SECURITY SYSTEM	
RLB-40			SPARE	SECURITY SYSTEM	
RLB-41			SPARE	SECURITY SYSTEM	
RLB-42			SPARE	SECURITY SYSTEM	
RLB-43			SPARE	SECURITY SYSTEM	
RLB-44			SPARE	SECURITY SYSTEM	
RLB-45			SPARE	SECURITY SYSTEM	
RLB-46			SPARE	SECURITY SYSTEM	
RLB-47			SPARE	SECURITY SYSTEM	
RLB-48			SPARE	SECURITY SYSTEM	
RLB-51			WATER G100	SECURITY SYSTEM	

277V RELAY SCHEDULE - RHB

RELAY	PANEL	CIRCUIT #	CIRCUIT DESCRIPTION	CONTROL MEANS	NOTES
RHB-	HB	7	LIGHTING DORM D	SECURIITY SYSTEM	
RHB-	HB	7	LIGHTING CELLS D	SECURIITY SYSTEM	
RHB-1	HB	1	LAUNDRY	SECURIITY SYSTEM	
RHB-2	HB	1	MULTIPURPOSE S112	SECURIITY SYSTEM	
RHB-3	HB	3	LIGHTING DORM A	SECURIITY SYSTEM	
RHB-4	HB	3	LIGHTING CELLS A	SECURIITY SYSTEM	
RHB-5	HB	5	LIGHTING DORM B	SECURIITY SYSTEM	
RHB-6	HB	5	LIGHTING CELLS B	SECURIITY SYSTEM	
RHB-7	HB	7	LIGHTING DORM C	SECURIITY SYSTEM	
RHB-8	HB	7	LIGHTING CELLS C	SECURIITY SYSTEM	
RHB-9	HB	9	LIGHTING DORM D	SECURIITY SYSTEM	
RHB-10			SPARE	SECURIITY SYSTEM	
RHB-11	HB	11	LIGHTING DORM E	SECURIITY SYSTEM	
RHB-12	HB	11	LIGHTING CELLS E	SECURIITY SYSTEM	
RHB-13			SPARE	SECURIITY SYSTEM	
RHB-14			SPARE	SECURIITY SYSTEM	
RHB-15			SPARE	SECURIITY SYSTEM	
RHB-16			SPARE	SECURIITY SYSTEM	
RHB-17			SPARE	SECURIITY SYSTEM	
RHB-18			SPARE	SECURIITY SYSTEM	
RHB-19			SPARE	SECURIITY SYSTEM	
RHB-20			SPARE	SECURIITY SYSTEM	
RHB-21			SPARE	SECURIITY SYSTEM	
RHB-22			SPARE	SECURIITY SYSTEM	
RHB-23			SPARE	SECURIITY SYSTEM	
RHB-24			SPARE	SECURIITY SYSTEM	
RHB-25					

MOSELEY ARCHITECTS
6210 ARDREY KELL ROAD • THE HUB AT WAVERLY, SUITE 425 • CHARLOTTE, NC 28277
PHONE (704) 540-3755 FAX (704) 540-3754
MOSELEYARCHITECTS.COM

NORTH CAROLINA PROFESSIONAL SEAL 024242 ENGINEER WILLIAM J. CARY

MOSELEY ARCHITECTS C-3469 NORTH CAROLINA CHARLOTTE, NC

GEORGETOWN COUNTY DETENTION CENTER

GEORGETOWN COUNTY
2934 BROWNS FERRY RD, GEORGETOWN, SC 29440

PROJECT NO: 611315
DATE: FEBRUARY 9, 2024

REVISIONS

DATE	DESCRIPTION

ELECTRICAL SCHEDULES

E5.2

2/8/2024 2:21:52 PM

PANELBOARD SCHEDULE LA1

600 AMP MCB | 120/208 Wye | 3 PH 4 W | LOCATION: ELEC K112 | MOUNT: SURFACE | FED FROM: TA | PANEL ASSEMBLY RATED (KAIC): 22 KAIC

CKT	BRKR	POLE	LOAD	A		B		C		LOAD	POLE	BRKR	CKT
1	45 A	2	PHP-CR-1 (ML)	3.0	3.0								
3						3.0	3.0			PHP-CR-2 (ML)	2	45 A	2
5	70 A	2	PHP-B-2 (ML)					5.7	5.7				4
7				5.7	5.7					PHP-L-1 (ML)	2	70 A	6
9	20 A	1	EF-9 (ML)			0.7	0.0						8
11	--	1	SPACE ONLY					--	0.0	CU-2/DSS-2 (ML)	2	15 A	10
13	--	1	SPACE ONLY	--	--								12
15	--	1	SPACE ONLY			--	--			SPACE ONLY	1	--	14
17	--	1	SPACE ONLY					--	--	SPACE ONLY	1	--	16
19				1.3	1.3					SPACE ONLY	1	--	18
21	20 A	3	WASHER			1.3	1.3						20
23								1.3	1.3	WASHER	3	20 A	22
25				1.3	1.3								24
27	20 A	3	WASHER			1.3	1.3			WASHER	3	20 A	26
29								1.3	1.3				28
31				--	10.1								30
33	--	3	SPACE ONLY			--	13.0			LK	3	225 A	32
35								--	12.1				34
37				15.3	22.7								36
39	225 A	3	LA3			12.0	22.5			LA2	3	225 A	38
41								14.9	21.7				40
				71 kVA		60 kVA		65 kVA					42
				597 A		496 A		552 A					

(GE) = PROVIDE GFCI BREAKER FOR EQUIPMENT, 6-50mA PER NEC 427.22 DED. NEUTRAL.
(GP) = PROVIDE GFCI BREAKER FOR PERSONNEL, 4-6mA PER NEC 210.8. DED. NEUTRAL.
(L) = PROVIDE LOCKOUT BREAKER TO PREVENT UNAUTHORIZED SWITCHING.
(LC) = ROUTE TO LOAD VIA LIGHTING CONTACTOR, REF DETAIL ON DWG E4.X.
(ML) = PROVIDE BREAKER WITH MAINTENANCE LOCKOUT, LOCKABLE OFF.

Load Classification	Connected Load	Demand Factor	Estimated Demand
INTERIOR LIGHTING	0 kVA	0.00%	0 kVA
EXTERIOR LIGHTING	0 kVA	0.00%	0 kVA
RECEPTACLES	73 kVA	56.86%	41 kVA
AC / HEAT PUMP	41 kVA	100.00%	41 kVA
ELECTRIC HEAT	12 kVA	100.00%	12 kVA
KITCHEN	0 kVA	0.00%	0 kVA
MISCELLANEOUS	70 kVA	100.00%	70 kVA

Panel Totals
Total Conn. Load: 195.7 kVA
Total Est. Demand: 164.3 kVA
Total Conn. Current: 543 A
Total Est. Demand... 456 A

PANELBOARD SCHEDULE LB1

225 AMP MCB | 120/208 Wye | 3 PH 4 W | LOCATION: ELEC S105 | MOUNT: SURFACE | FED FROM: TB | PANEL ASSEMBLY RATED (KAIC): 22 KAIC

CKT	BRKR	POLE	LOAD	A		B		C		LOAD	POLE	BRKR	CKT
1	20 A	1	REC A100 (RC)	0.5	1.1					REC A103	1	20 A	2
3	20 A	1	VIDEO VISIT A100 (RC)			0.6	0.7			REC EXTERIOR A&B	1	20 A	4
5	20 A	1	KIOSK A100 (RC)					0.2	1.1	REC B103	1	20 A	6
7	20 A	1	TV A100 (RC)	0.7	1.1					REC E103	1	20 A	8
9	20 A	1	WATER A100 (RC)			0.2	0.7			REC EXTERIOR E&F	1	20 A	10
11	20 A	1	REC B100 (RC)					0.5	0.4	REC F105	1	20 A	12
13	20 A	1	VIDEO VISIT B100 (RC)	0.6	0.5					REC G103	1	20 A	14
15	20 A	1	KIOSK B100 (RC)			0.2	0.5			REC H103	1	20 A	16
17	20 A	1	TV B100 (RC)					0.7	1.1	MONITORS S101	1	20 A	18
19	20 A	1	WATER B100 (RC)	0.2	1.1					MONITORS S101	1	20 A	20
21	20 A	1	REC C100 (RC)			0.4	1.3			REC S102, S101 S115	1	20 A	22
23	20 A	1	VIDEO VISIT C100 (RC)					0.3	0.9	MONITORS S112	1	20 A	24
25	20 A	1	KIOSK C100 (RC)	0.2	0.9					MONITORS S112	1	20 A	26
27	20 A	1	TV C100 (RC)			0.4	0.7			REC EXTERIOR C&D	1	20 A	28
29	20 A	1	WATER C100 (RC)					0.2	0.7	REC CONTROL ROOM	1	20 A	30
31	20 A	1	REC D100 (RC)	0.4	0.7					REC CONTROL ROOM	1	20 A	32
33	20 A	1	VIDEO VISIT D100 (RC)			0.3	0.7			REC CONTROL ROOM	1	20 A	34
35	20 A	1	KIOSK D100 (RC)					0.2	0.7	REC CONTROL ROOM	1	20 A	36
37	20 A	1	TV D100 (RC)	0.4	0.5					REC CONTROL ROOM	1	20 A	38
39	20 A	1	WATER D100 (RC)			0.2	1.3			REC S100	1	20 A	40
41	20 A	1	REC E100 (RC)					0.5	1.3	REC S118	1	20 A	42
43	20 A	1	VIDEO VISIT E100 (RC)	0.6	1.3					REC S119	1	20 A	44
45	20 A	1	KIOSK E100 (RC)			0.2	0.7			EF-ELEC-3 (ML)	1	20 A	46
47	20 A	1	TV E100 (RC)					0.7	0.7	EF-5 (ML)	1	20 A	48
49	20 A	1	WATER E100 (RC)	0.1	1.4					ROOF REC	1	20 A	50
51	20 A	1	REC F100 (RC)			0.5	--			SPACE ONLY	1	--	52
53	20 A	1	VIDEO VISIT F100 (RC)					0.6	--	SPACE ONLY	1	--	54
55	20 A	1	KIOSK F100 (RC)	0.2	--					SPACE ONLY	1	--	56
57	20 A	1	TV F100 (RC)			0.7	--			SPACE ONLY	1	--	58
59	20 A	1	WATER F100 (RC)					0.2	--	SPACE ONLY	1	--	60
61	20 A	1	EF-8 (ML)	1.2	--					SPACE ONLY	1	--	62
63	20 A	1	EF-ELEC-4 (ML)			0.7	--			SPACE ONLY	1	--	64
65	20 A	1	WATER BOOKING (RC)					0.2	--	SPACE ONLY	1	--	66
67	20 A	1	SPARE	0.0	--					SPACE ONLY	1	--	68
69	20 A	1	SPARE			0.0	--			SPACE ONLY	1	--	70
71	20 A	1	SPARE					0.0	--	SPACE ONLY	1	--	72
73	20 A	1	SPARE	0.0	--					SPACE ONLY	1	--	74
75	20 A	1	SPARE			0.0	--			SPACE ONLY	1	--	76
77	30 A	2	CU-1/DSS-1 (ML)					1.5	--	SPACE ONLY	1	--	78
79				1.5	2.8								80
81	20 A	2	EUH-9 (ML)			1.1	2.8			LB2	3	100 A	82
83								1.1	1.4				84
				18 kVA		15 kVA		15 kVA					
				150 A		122 A		125 A					

(GE) = PROVIDE GFCI BREAKER FOR EQUIPMENT, 6-50mA PER NEC 427.22 DED. NEUTRAL.
(GP) = PROVIDE GFCI BREAKER FOR PERSONNEL, 4-6mA PER NEC 210.8. DED. NEUTRAL.
(L) = PROVIDE LOCKOUT BREAKER TO PREVENT UNAUTHORIZED SWITCHING.
(LC) = ROUTE TO LOAD VIA LIGHTING CONTACTOR, REF DETAIL ON DWG E4.X.
(ML) = PROVIDE BREAKER WITH MAINTENANCE LOCKOUT, LOCKABLE OFF.

Load Classification	Connected Load	Demand Factor	Estimated Demand
INTERIOR LIGHTING	0 kVA	0.00%	0 kVA
EXTERIOR LIGHTING	0 kVA	0.00%	0 kVA
RECEPTACLES	30 kVA	66.95%	20 kVA
AC / HEAT PUMP	6 kVA	100.00%	6 kVA
ELECTRIC HEAT	2 kVA	100.00%	2 kVA
KITCHEN	0 kVA	0.00%	0 kVA
MISCELLANEOUS	10 kVA	100.00%	10 kVA

Panel Totals
Total Conn. Load: 47.6 kVA
Total Est. Demand: 37.9 kVA
Total Conn. Current: 132 A
Total Est. Demand... 105 A

PANELBOARD SCHEDULE LB2

225 AMP MLO | 120/208 Wye | 3 PH 4 W | LOCATION: SECURITY ELECTRONI... | MOUNT: SURFACE | FED FROM: LB1 | PANEL ASSEMBLY RATED (KAIC): 10 KAIC

CKT	BRKR	POLE	LOAD	A		B		C		LOAD	POLE	BRKR	CKT
1	20 A	1	REC S113	0.7	0.7					REC S113	1	20 A	2
3	20 A	1	REC S113			0.7	0.7			REC S113	1	20 A	4
5	20 A	1	REC S113					0.7	0.7	REC S113	1	20 A	6
7	20 A	1	REC S113	0.7	0.7					REC S113	1	20 A	8
9	20 A	1	REC S113			0.7	0.7			REC S113	1	20 A	10
11	--	1	SPACE ONLY					--	--	SPACE ONLY	1	--	12
13	--	1	SPACE ONLY	--	--					SPACE ONLY	1	--	14
15	--	1	SPACE ONLY			--	--			SPACE ONLY	1	--	16
17	--	1	SPACE ONLY					--	--	SPACE ONLY	1	--	18
19	--	1	SPACE ONLY	--	--					SPACE ONLY	1	--	20
21	--	1	SPACE ONLY			--	--			SPACE ONLY	1	--	22
23	--	1	SPACE ONLY					--	--	SPACE ONLY	1	--	24
				3 kVA		3 kVA		1 kVA					
				25 A		25 A		12 A					

(GE) = PROVIDE GFCI BREAKER FOR EQUIPMENT, 6-50mA PER NEC 427.22 DED. NEUTRAL.
(GP) = PROVIDE GFCI BREAKER FOR PERSONNEL, 4-6mA PER NEC 210.8. DED. NEUTRAL.
(L) = PROVIDE LOCKOUT BREAKER TO PREVENT UNAUTHORIZED SWITCHING.
(LC) = ROUTE TO LOAD VIA LIGHTING CONTACTOR, REF DETAIL ON DWG E4.X.
(ML) = PROVIDE BREAKER WITH MAINTENANCE LOCKOUT, LOCKABLE OFF.

Load Classification	Connected Load	Demand Factor	Estimated Demand
INTERIOR LIGHTING	0 kVA	0.00%	0 kVA
EXTERIOR LIGHTING	0 kVA	0.00%	0 kVA
RECEPTACLES	7 kVA	100.00%	7 kVA
AC / HEAT PUMP	0 kVA	0.00%	0 kVA
ELECTRIC HEAT	0 kVA	0.00%	0 kVA
KITCHEN	0 kVA	0.00%	0 kVA
MISCELLANEOUS	0 kVA	0.00%	0 kVA

Panel Totals
Total Conn. Load: 7.0 kVA
Total Est. Demand: 7.0 kVA
Total Conn. Current: 19 A
Total Est. Demand... 19 A

PANELBOARD SCHEDULE LA2

225 AMP MLO | 120/208 Wye | 3 PH 4 W | LOCATION: ELEC K112 | MOUNT: SURFACE | FED FROM: LA1 | PANEL ASSEMBLY RATED (KAIC): 22 KAIC

CKT	BRKR	POLE	LOAD	A		B		C		LOAD	POLE	BRKR	CKT
1	20 A	1	REC P101	1.1	1.1					REC 142, K113, K114, K111	1	20 A	2
3	20 A	1	REC P102, P103, P104			0.7	0.7			REC K100	1	20 A	4
5	20 A	1	REC P105					0.4	1.1	REC K102	1	20 A	6
7	20 A	1	REC P111	1.3	0.9					REC K106	1	20 A	8
9	20 A	1	REC P111			0.7	0.7			REF K108	1	20 A	10
11	20 A	1	REC P111					0.7	0.7	REC K108	1	20 A	12
13	20 A	1	REC P111	0.7	0.7					REC K108	1	20 A	14
15	20 A	1	REC P111			0.4	0.7			REC K109	1	20 A	16
17	20 A	1	REC P110					1.4	1.1	REC G105	1	20 A	18
19	20 A	1	PRINTER P110	0.7	0.7					REC G102	1	20 A	20
21	20 A	1	WASHER P128			0.7	1.3			REC H101	1	20 A	22
23	20 A	1	REC S102					0.5	0.7	REC GH100	1	20 A	24
25	20 A	1	REC 141	1.1	0.7					REC GH100	1	20 A	26
27	20 A	1	REC M105			1.4	1.1			REC H105	1	20 A	28
29	20 A	1	REC M105					0.7					30
31	20 A	1	REF M105	0.7	0.4					REC G100 (RC)	1	20 A	32
33	20 A	1	REC M106			0.5	0.6			VIDEO VISIT G100 (RC)	1	20 A	34
35	20 A	1	REC M104					0.7	0.2	KIOSK G100 (RC)	1	20 A	36
37	20 A	1	REC M104	0.7	0.7					TV G100 (RC)	1	20 A	38
39	20 A	1	REC M100			1.1	0.2			WATER G100 (RC)	1	20 A	40
41	20 A	1	REC M103					0.7	0.4	REC H100 (RC)	1	20 A	42
43	20 A	1	REC M103	0.7	0.6					VIDEO VISIT H100 (RC)	1	20 A	44
45	20 A	1	REC S107			1.1	0.2			KIOSK H100 (RC)	1	20 A	46
47	20 A	1	REC S108					1.1	0.7	TV H100 (RC)	1	20 A	48
49	20 A	1	REC S109	1.1	0.2					WATER H100 (RC)	1	20 A	50
51	20 A	1	REC S110			1.1	0.7			EF-ELEC-1 (ML)	1	20 A	52
53	20 A	1	REC S111					1.1	0.7	EF-MECH-1 (ML)	1	20 A	54
55	20 A	1	EF-ELEC-2 (ML)	0.7	0.7					EF-7 (ML)	1	20 A	56
57	20 A	1	BAS PANEL (ML)			0.5	0.7			EF-M-1 (ML)	1	20 A	58
59	20 A	1	GWH-2 (ML)					1.0	1.0	GWH-1 (ML)	1	20 A	60
61	20 A	1	EF-1 (ML)	0.7	0.4					DOOR LOCKS (L)	1	20 A	62
63	20 A	1	EF-2 (ML)			0.7	0.5			RCP -1 (ML)	1	20 A	64
65	20 A	2	EUH-1 (ML)					1.1	0.5	RCP -2 (ML)	1	20 A	66
67				1.1	0.7					EF-3 (ML)	1	20 A	68
69	20 A	2	EUH-A1 (ML)			1.0	1.1						70
71								1.0	1.1	EUH-2 (ML)	2	20 A	72
73	20 A	2	EUH-3 (ML)	1.1	1.0								74
75						1.1	1.0			EUH-4 (ML)	2	20 A	76
77	20 A	2	EUH-6 (ML)					1.0					78
79				1.0	1.6					ROOF REC	1	20 A	80
81	30 A	2	DRYER P128			2.5							82
83								2.5					84
				23 kVA		23 kVA		22 kVA					
				190 A		189 A		181 A					

(GE) = PROVIDE GFCI BREAKER FOR EQUIPMENT, 6-50mA PER NEC 427.22 DED. NEUTRAL.
(GP) = PROVIDE GFCI BREAKER FOR PERSONNEL, 4-6mA PER NEC 210.8. DED. NEUTRAL.
(L) = PROVIDE LOCKOUT BREAKER TO PREVENT UNAUTHORIZED SWITCHING.
(LC) = ROUTE TO LOAD VIA LIGHTING CONTACTOR, REF DETAIL ON DWG E4.X.
(ML) = PROVIDE BREAKER WITH MAINTENANCE LOCKOUT, LOCKABLE OFF.

Load Classification	Connected Load	Demand Factor	Estimated Demand
INTERIOR LIGHTING	0 kVA	0.00%	0 kVA
EXTERIOR LIGHTING	0 kVA	0.00%	0 kVA
RECEPTACLES	38 kVA	63.18%	24 kVA
AC / HEAT PUMP	6 kVA	100.00%	6 kVA
ELECTRIC HEAT	12 kVA	100.00%	12 kVA
KITCHEN	0 kVA	0.00%	0 kVA
MISCELLANEOUS	11 kVA	100.00%	11 kVA

Panel Totals
Total Conn. Load: 66.9 kVA
Total Est. Demand: 52.9 kVA
Total Conn. Current: 186 A
Total Est. Demand... 147 A

PANELBOARD SCHEDULE LK

225 AMP MLO | 120/208 Wye | 3 PH 4 W | LOCATION: KITCHEN K102 | MOUNT: RECESSED | FED FROM: LA1 | PANEL ASSEMBLY RATED (KAIC): 22 KAIC

CKT	BRKR	POLE	LOAD	A		B		C		LOAD	POLE	BRKR	CKT
1	20 A	1	AIR CURTAIN (GP)	0.4	0.3					LIGHTS,COOLER	1	20 A	2
3	20 A	1	EVAP,COIL COOLER			0.2	0.7			COND. UNIT, COOLER	1	20 A	4
5	20 A	1	LIGHTS & DOOR HEAT					0.3	1.5	COND. UNIT, COOLER	1	20 A	6
7	20 A	1	EVAP,COIL COOLER	0.2	0.3					COND. UNIT, COOLER	1	15 A	8
9	20 A	1	SERVING COUNTER, COLD FOOD			1.0	1.0			EXHAUST HOOD (ML)	1	20 A	10
11	30 A	1	ICE CUBER (GP)					2.1	0.7				12
13	15 A	1	TEA BREWER (GP)	1.7	0.7					COND. UNIT, COOLER	3	20 A	14
15	40 A	1	COFFEE URN			3.4	0.7						16
17	20 A	1	FIRE SUPPRESSION SYSTEM					1.0	0.2				18
19	15 A	1	SLICER (GP)	1.0	0.2					COND. UNIT, COOLER	2	20 A	20
21	15 A	1	FOOD PROCESSOR (GP)			1.0	2.0						22
23	20 A	2	COND. UNIT, COOLER					1.2	2.0	SERVING COUNTER, HOT FOOD	3	50 A	24
25				1.2	2.0								26
27	30 A	3	COND. UNIT, COOLER			2.0	0.7			REACH-IN HEATED CABINET	2	20 A	28
29								2.0	0.7				30
31				2.0	0.0					SPARE	1	20 A	32
33	20 A	2	PLANETARY MIXER			0.3	0.0			SPARE	1	20 A	34
35								0.3	0.0	SPARE	1	20 A	36
37	--	1	SPACE ONLY	--	0.0					SPARE	1	20 A	38
39	--	1	SPACE ONLY			--	0.0			SPARE	1	20 A	40
41	--	1	SPACE ONLY					--	0.0	SPARE	1	20 A	42
				10 kVA		13 kVA		12 kVA					
				84 A		111 A		104 A					

SECT 2

(GE) = PROVIDE GFCI BREAKER FOR EQUIPMENT, 6-50mA PER NEC 427.22 DED. NEUTRAL.
(GP) = PROVIDE GFCI BREAKER FOR PERSONNEL, 4-6mA PER NEC 210.8. DED. NEUTRAL.
(L) = PROVIDE LOCKOUT BREAKER TO PREVENT UNAUTHORIZED SWITCHING.
(LC) = ROUTE TO LOAD VIA LIGHTING CONTACTOR, REF DETAIL ON DWG E4.X.
(ML) = PROVIDE BREAKER WITH MAINTENANCE LOCKOUT, LOCKABLE OFF.

Load Classification	Connected Load	Demand Factor	Estimated Demand
INTERIOR LIGHTING	0 kVA	0.00%	0 kVA
EXTERIOR LIGHTING	0 kVA	0.00%	0 kVA
RECEPTACLES	0 kVA	0.00%	0 kVA
AC / HEAT PUMP	0 kVA	0.00%	0 kVA
ELECTRIC HEAT	0 kVA	0.00%	0 kVA
KITCHEN	0 kVA	0.00%	0 kVA
MISCELLANEOUS	35 kVA	100.00%	35 kVA

Panel Totals
Total Conn. Load: 35.3 kVA
Total Est. Demand: 35.3 kVA
Total Conn. Current: 98 A
Total Est. Demand... 98 A

PANELBOARD SCHEDULE LA3

225 AMP MLO | 120/208 Wye | 3 PH 4 W | LOCATION: CORRIDOR 124 | MOUNT: RECESSED | FED FROM: LA1 | PANEL ASSEMBLY RATED (KAIC): 22 KAIC

CKT	BRKR	POLE	LOAD	A		B		C		LOAD	POLE	BRKR	CKT
1	20 A	1	REC 132	0.9	0.4					REC 105	1	20 A	2
3	20 A	1	REC 131			0.9	0.4			REC 105	1	20 A	4
5	20 A	1	REC 130					0.9	0.5	REC 105	1	20 A	6
7	20 A	1	REC 129	0.9	1.1					REC 106	1	20 A	8
9	20 A	1	REC 128			0.9	0.7			REC P132	1	20 A	10
11	20 A	1	REC 127					0.9	0.2	DATA P133	1	20 A	12
13	20 A	1	REC 126	0.9	0.2					DATA P133	1	20 A	14
15	20 A	1	REC 125			0.7	0.2			DATA P133	1	20 A	16
17	20 A	1	PRINTER 125					0.7	0.2	DATA P133	1	20 A	18
19	20 A	1	REC 124	0.9	0.2					DATA P133	1	20 A	20
21	20 A	1	RE 139			0.9	0.2			DATA P133	1	20 A	22
23	20 A	1	REC 138					0.9	1.8	VIDEO VISIT 109	1	20 A	24
25	20 A	1	REC 1377	1.1	1.8					VIDEO VISIT 109	1	20 A	26
27	20 A	1	RE136			1.1	0.5			REC P134	1	20 A	28
29	20 A	1	REC 135					1.1	0.5	REC P135	1	20 A	30
31	20 A	1	RE 134	1.1	1.1					MONITORS S103	1	20 A	32
33	20 A	1	REC 133			1.1	0.5			REC S103	1	20 A	34
35	20 A	1	MONITORS 140					2.0	1.1	REC P140, P137	1	20 A	36
37	20 A	1	REC 140	0.5	0.4					DOOR LOCKS (L)	1	20 A	38
39	20 A	1	PRINTER 140			0.4	0.5			DOOR LOCKS (L)	1	20 A	40
41	20 A	1	REC 140					0.7	--	SPACE ONLY	1	--	42
43	20 A	1	REC 140	0.5	--					SPACE ONLY	1	--	44
45	20 A	1	REC EXTERIOR			0.5	--			SPACE ONLY	1	--	46
47	20 A	1	REC 121					1.1	--	SPACE ONLY	1	--	48
49	20 A	1	REC 120	1.1	--					SPACE ONLY	1	--	50
51	20 A	1	REC 124			0.7	--			SPACE ONLY	1	--	52
53	20 A	1	REC 124					0.9	--	SPACE ONLY	1	--	54
55	20 A	1	REC LOCKER ROOMS	1.8	--					SPACE ONLY	1	--	56
57	20 A	1	REC 112			0.4	--			SPACE ONLY	1	--	58
59	20 A	1	REC 111					0.7	--	SPACE ONLY	1	--	60
61	20 A	1	REF 111	0.2	--					SPACE ONLY	1	--	62
63	20 A	1	COUNTER REC 111			0.4	--			SPACE ONLY	1	--	64
65	20 A	1	COUNTER REC 111					0.2	--	SPACE ONLY	1	--	66
67	20 A	1	EWC 101(GP)	0.4	--					SPACE ONLY	1	--	68
69	20 A	1	REC 101			1.1	--			SPACE ONLY	1	--	70
71	20 A	1	METAL DETECTOR 101					0.5	--	SPACE ONLY	1	--	72
73	20 A	1	SPARE	0.0	--					SPACE ONLY	1	--	74
75	20 A	1	SPARE			0.0	--			SPACE ONLY	1	--	76
77	20 A	1	SPARE					0.0	--	SPACE ONLY	1	--	78
79	20 A	1	SPARE	0.0	--					SPACE ONLY	1	--	80
81	20 A	1	SPARE			0.0	--			SPACE ONLY	1	--	82
83	20 A	1	SPARE					0.0	--	SPACE ONLY	1	--	84
				15 kVA		12 kVA		15 kVA					
				132 A		100 A		128 A					

(GE) = PROVIDE GFCI BREAKER FOR EQUIPMENT, 6-50mA PER NEC 427.22 DED. NEUTRAL.
(GP) = PROVIDE GFCI BREAKER FOR PERSONNEL, 4-6mA PER NEC 210.8. DED. NEUTRAL.
(L) = PROVIDE LOCKOUT BREAKER TO PREVENT UNAUTHORIZED SWITCHING.
(LC) = ROUTE TO LOAD VIA LIGHTING CONTACTOR, REF DETAIL ON DWG E4.X.
(ML) = PROVIDE BREAKER WITH MAINTENANCE LOCKOUT, LOCKABLE OFF.

Load Classification	Connected Load	Demand Factor	Estimated Demand
INTERIOR LIGHTING	0 kVA	0.00%	0 kVA
EXTERIOR LIGHTING	0 kVA	0.00%	0 kVA
RECEPTACLES	35 kVA	64.33%	22 kVA
AC / HEAT PUMP	0 kVA	0.00%	0 kVA
ELECTRIC HEAT	0 kVA	0.00%	0 kVA
KITCHEN	0 kVA	0.00%	0 kVA
MISCELLANEOUS	7 kVA	100.00%	7 kVA

Panel Totals
Total Conn. Load: 42.3 kVA
Total Est. Demand: 29.9 kVA
Total Conn. Current: 117 A
Total Est. Demand... 83 A

PANELBOARD SCHEDULE HK

400 AMP SHUNT TRIP | 480/277 Wye | 3 PH 4 W | LOCATION: KITCHEN K102 | MOUNT: RECESSED | FED FROM: MDS | PANEL ASSEMBLY RATED (KAIC): 22 KAIC

CKT	BRKR	POLE	LOAD	A		B		C		LOAD	POLE	BRKR	CKT
1				6.2	4.0								2
3	40 A	3	COMBI-OVEN, ELECTRIC (ML)			6.2	4.0			STATIONARY KETTLE (ML)	3	20 A	4
5								6.2	4.0				6
7				4.0	7.5								8
9	20 A	3	TILTING SKILLET (ML)			4.0	7.5			HD RANGE GRIDDLE (ML)	3	40 A	10
11								4.0	7.5				12
13				8.3	8.3								14
15	50 A	3	CONVECTION OVEN (ML)			8.3	8.3			CONVECTION OVEN (ML)	3	50 A	16
17								8.3	8.3				18
19