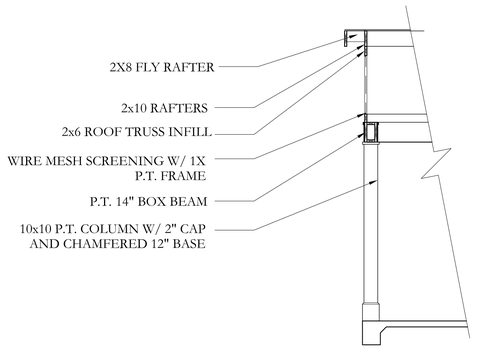

8 A2.0 Rake and Porch Detail B–B

SCALE: 1/4" = 1'-0"

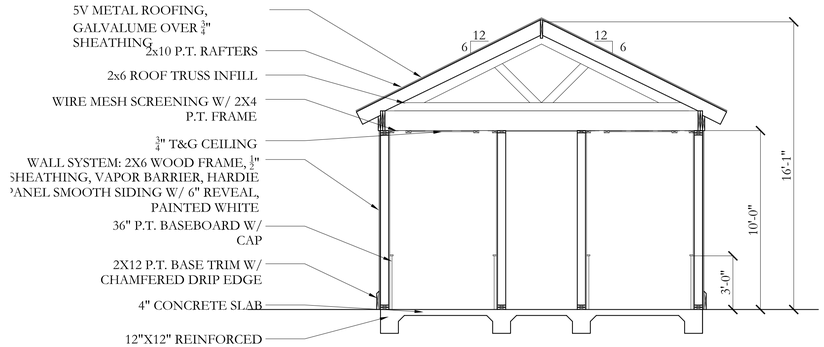

5 A2.0 Cross Section A–A

SCALE: 1/4" = 1'-0"

7 A2.0 Rear (East) Elevation

SCALE: 1/4" = 1'-0"

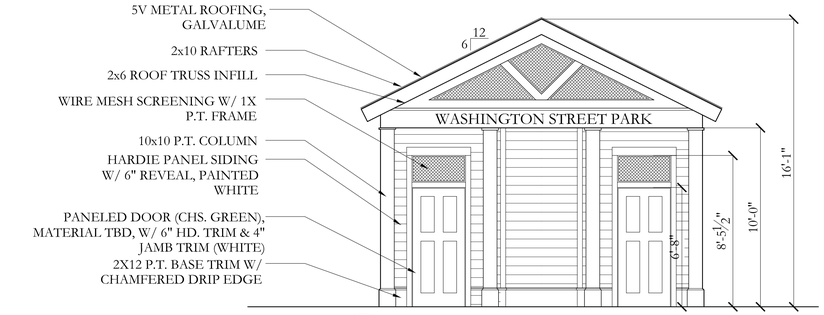

4 A2.0 Front (West) Elevation

SCALE: 1/4" = 1'-0"

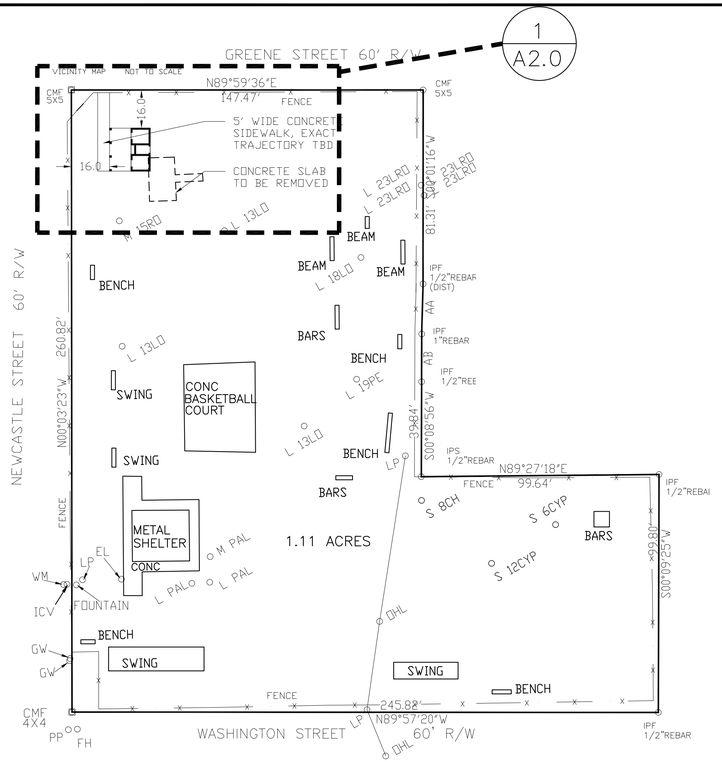

2 A2.0 Plat Showing Restroom Location

SCALE: 1" = 20'

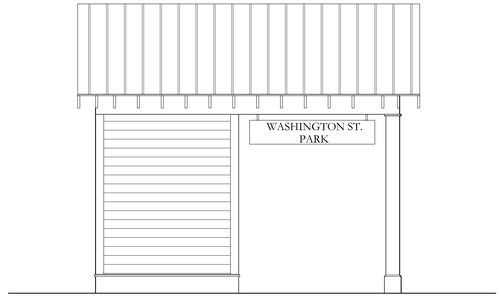

6 A2.0 Side (North/South) Elevation

SCALE: 1/4" = 1'-0"

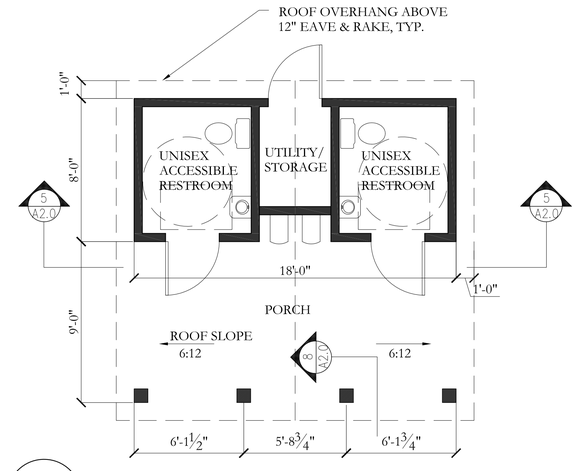

3 A2.0 First Floor Plan

SCALE: 1/4" = 1'-0"

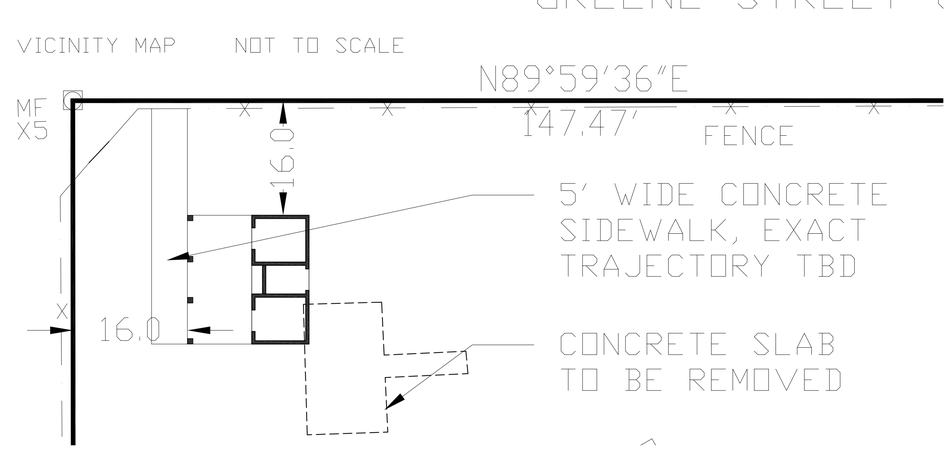

1 A2.0 Specific Site Location Map

SCALE: 1" = 20'

THIS PLAN IS INTENDED TO BE PRINTED AT 18"X24" IF IT IS SMALLER THAN THAT, IT WILL NOT BE TO THE SCALE INDICATED.

SCALE: 1/4" =1'-0" for all architectural drawings

NORTH

SCALE: 1" =20' for all site drawings

CITY OF BEAUFORT

1911 Boundary Street
Beaufort, SC 29902
www. cityofbeaufort.org

Waterfront Park
Restroom Building

PROJECT NO.:	WFP01
DATE DRAWN:	3.7.18
DRAWN BY:	LK
CHECKED BY:	
REVISED:	
DATE	REVISIONS

This drawing is the exclusive property of the City of Beaufort. It may not be copied, reproduced, modified, published or used in any manner without written permission.

SHEET NUMBER:

A2.0

1 OF 1