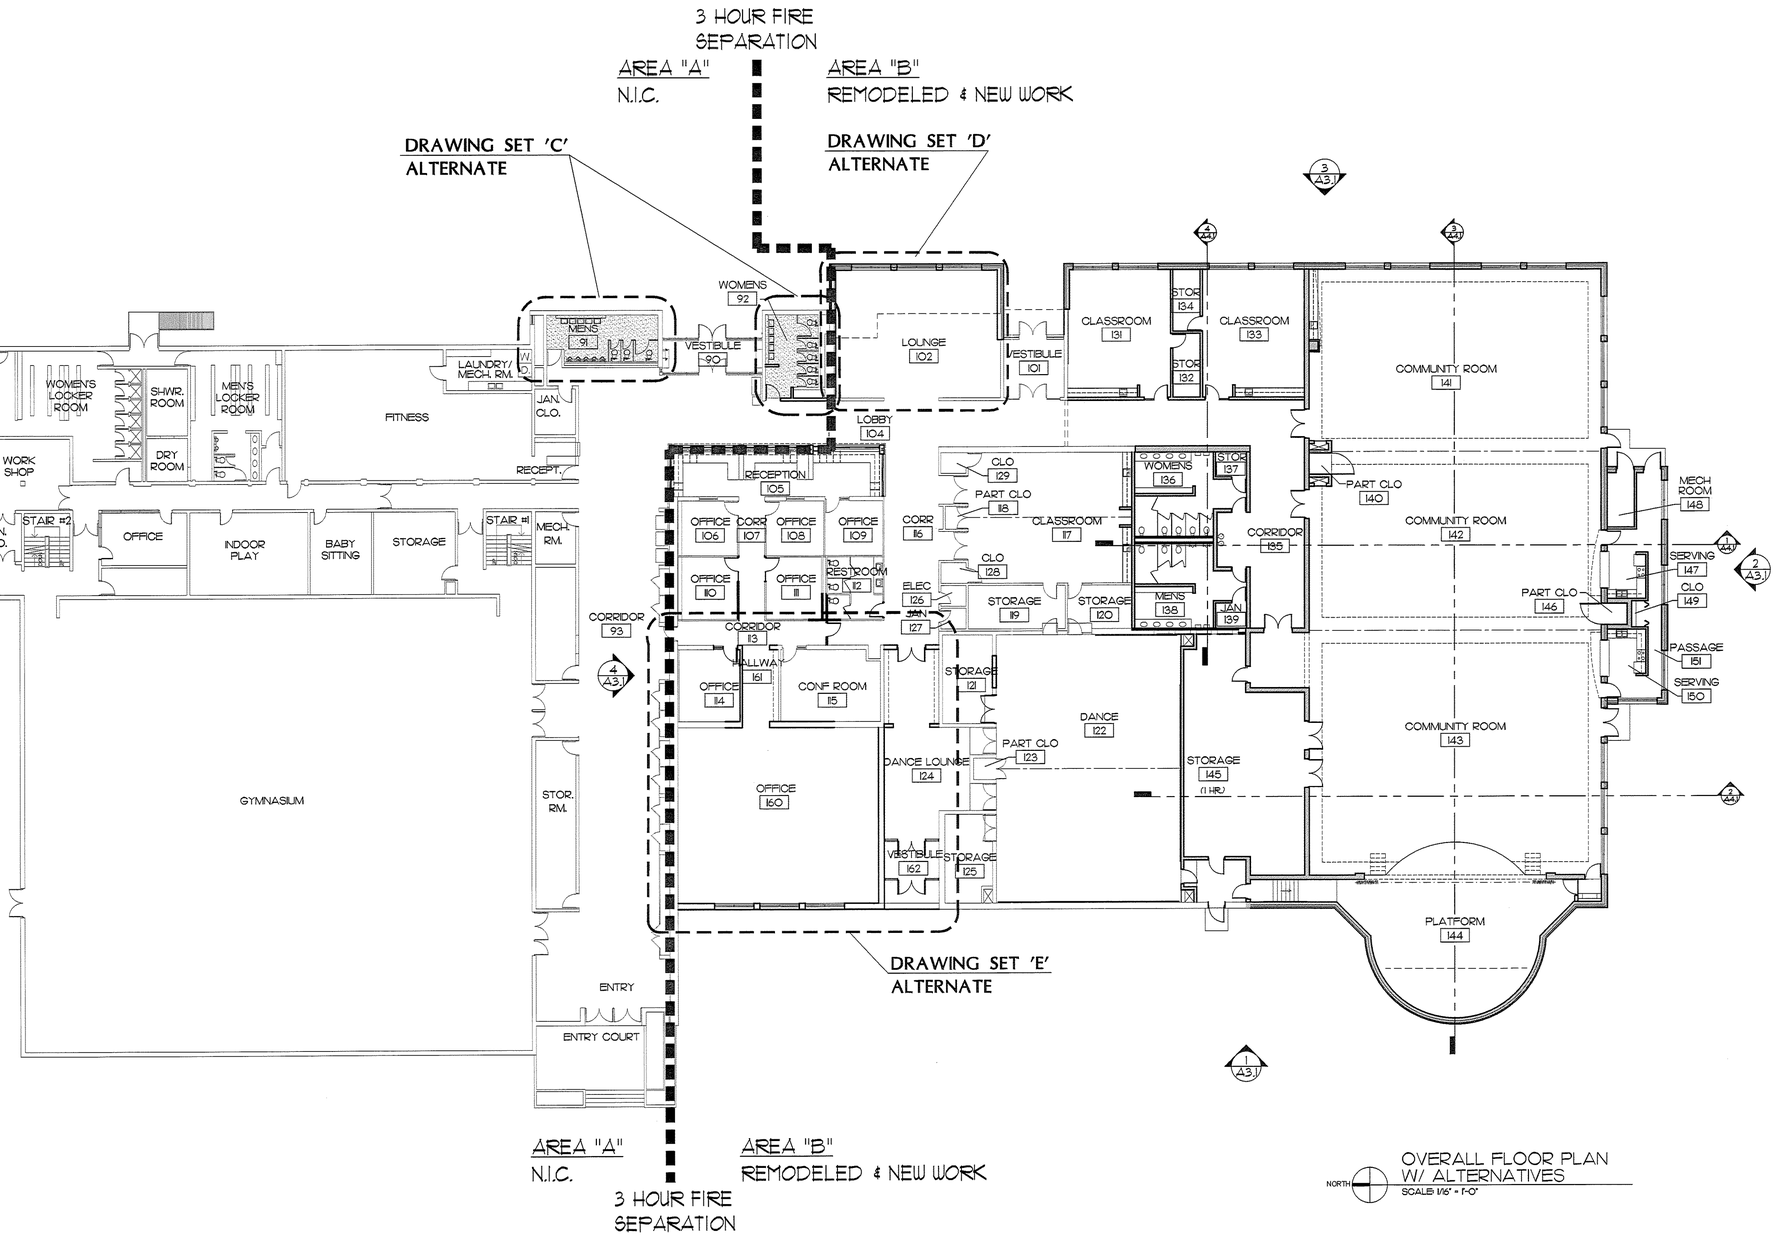

OVERALL FLOOR PLAN
W/ ALTERNATIVES
SCALE: 1/16" = 1'-0"

COPYRIGHT © 2002 ALL RIGHTS RESERVED

CORDOGAN, CLARK & ASSOCIATES INC.
ARCHITECTS
AURORA CHICAGO
165 BROADWAY AVENUE
AURORA, ILLINOIS 60506
PH: 630 896 4679
FX: 630 896 4677
79 NORTH WELLS STREET
CHICAGO, ILLINOIS 60606
PH: 312 943 4677

PRISCO CENTER ADDITION
FOX VALLEY PARK DISTRICT
150 W. ILLINOIS AVE AURORA, ILLINOIS

OVERALL FLOOR PLAN

JOB NUMBER
01339

DATE
09.06.02
ISSUED FOR BID

REVISIONS

SHEET
A0.2