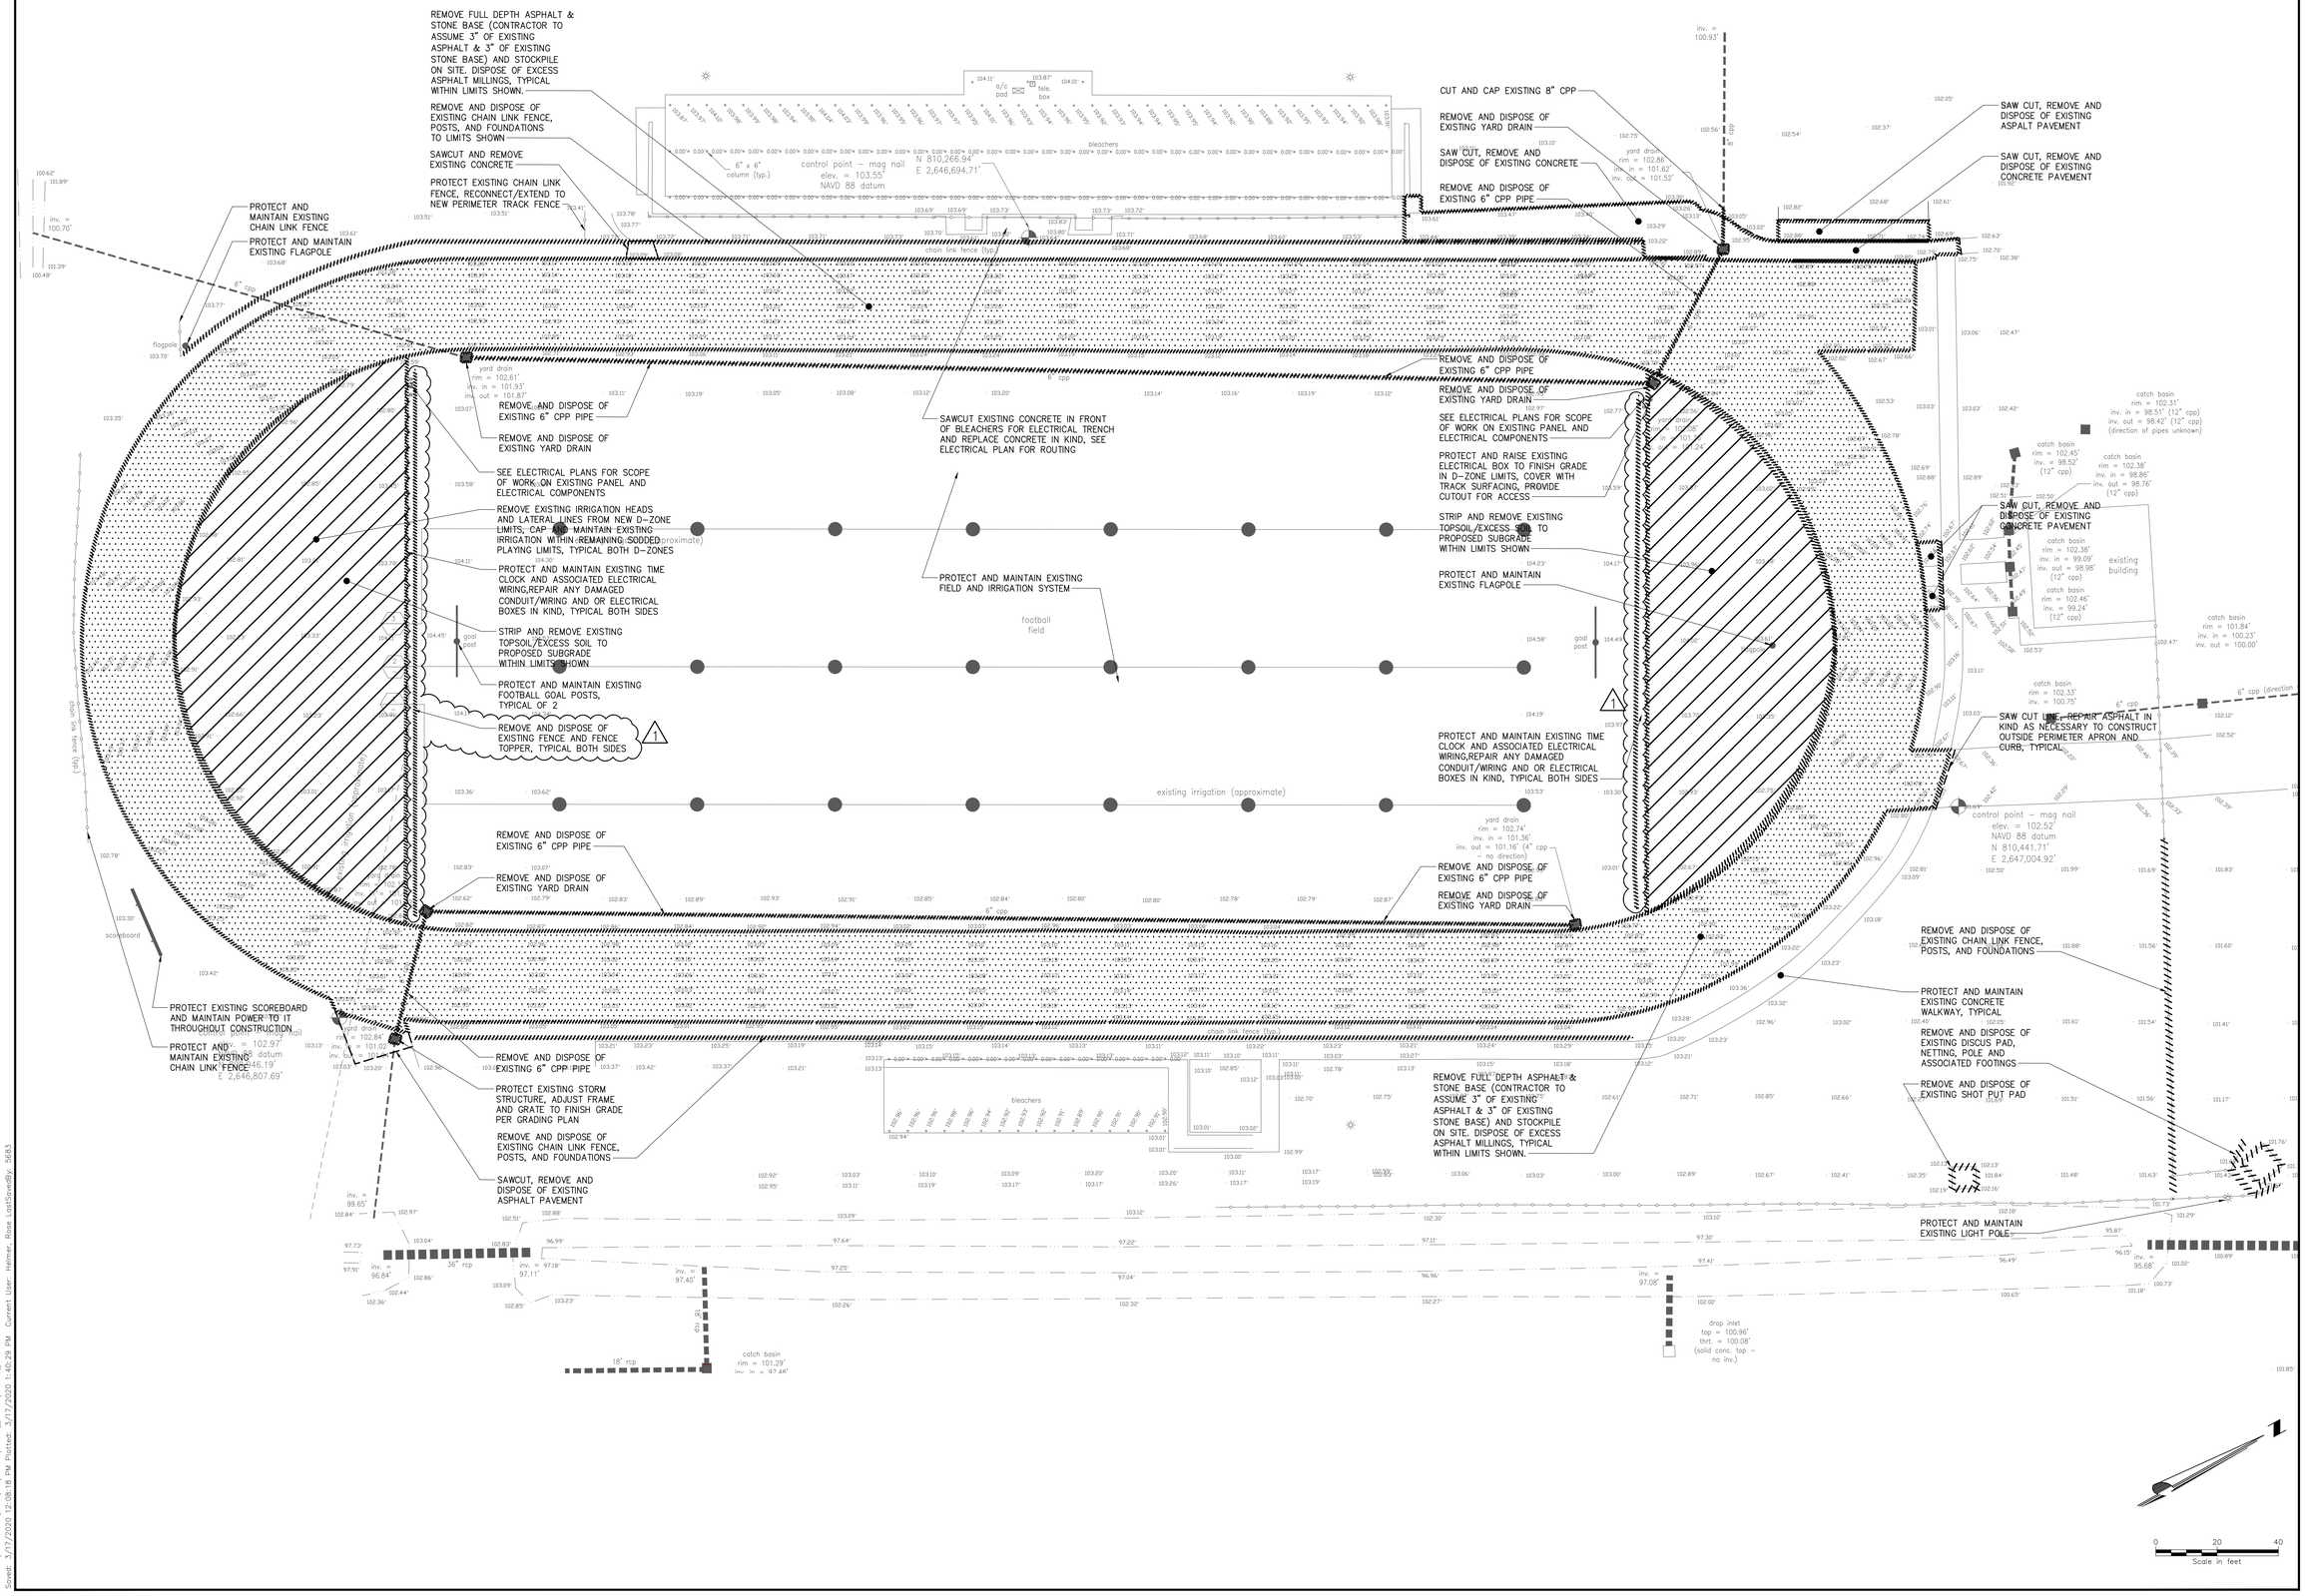

CHA
1298 Professional Drive
Myrtle Beach, SC 29577-5896
843.692.3205 x284 • www.chacompanies.com

HCS
Horry County Schools

DDC
ENGINEERS

HORRY COUNTY SCHOOLS

OFFICE OF FACILITIES
1160 E. HIGHWAY 501
CONWAY, SC 29526

NORTH CAROLINA
CHA, Inc.
No. 3955
CERTIFICATE OF AUTHORIZATION

IT IS A VIOLATION OF LAW FOR ANY PERSON, UNLESS THEY ARE ACTING UNDER THE DIRECTION OF A LICENSED PROFESSIONAL ENGINEER, ARCHITECT, LANDSCAPE ARCHITECT OR LAND SURVEYOR, TO ALTER AN ITEM IN ANY WAY. IF AN ITEM BEARING THE STAMP OF A LICENSED PROFESSIONAL IS ALTERED, THE ALTERING ENGINEER, ARCHITECT, LANDSCAPE ARCHITECT OR LAND SURVEYOR SHALL ATTACH TO THE ITEM A SEALED, DATED AND NOTATION "ALTERED BY" FOLLOWED BY THEIR SIGNATURE, THE DATE OF SUCH ALTERATION, AND A SPECIFIC DESCRIPTION OF THE ALTERATION.

LORIS HIGH SCHOOL

TRACK AND FIELD
ATHLETIC FACILITY
IMPROVEMENTS PROGRAM

No.	Submittal / Revision	App'd	By	Date
1	ADDENDUM #2	PG	RMH	03/17/20

DEMOLITION PLAN

Designed By:	Drawn By:	Checked By:
JRP	RMH	PG
Issue Date:	Project No:	Scale:
02/21/2020	36108	AS SHOWN

Drawing No.:
C-002

File: V:\PROJECTS\ANY\Y5\36108\CADD_ACAD\C-002_LHS.DWG
Saved: 3/17/2020 12:08:18 PM Plotted: 3/17/2020 1:40:29 PM Current User: Hemer, Rose LastSavedBy: 52683