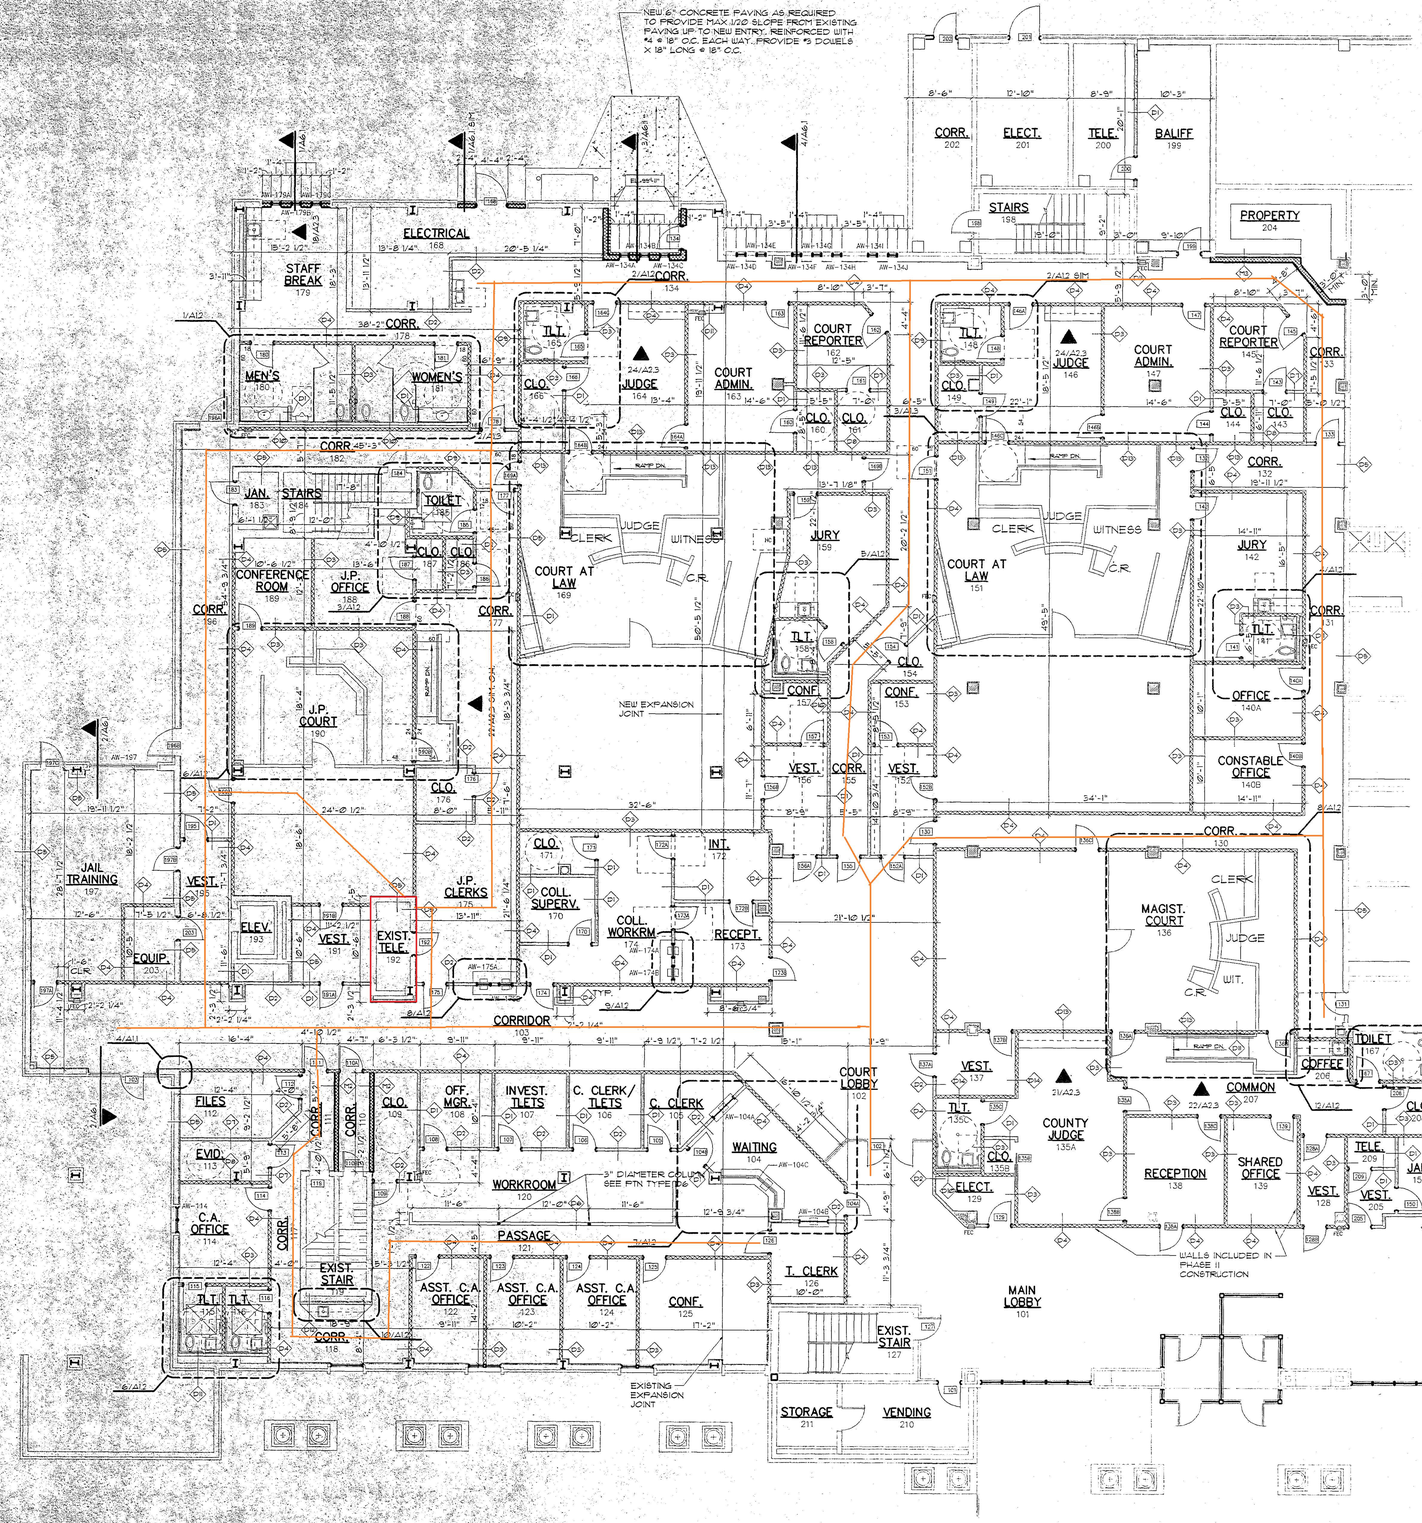

1 FLOOR PLAN
SCALE: 1/8"=1'-0"

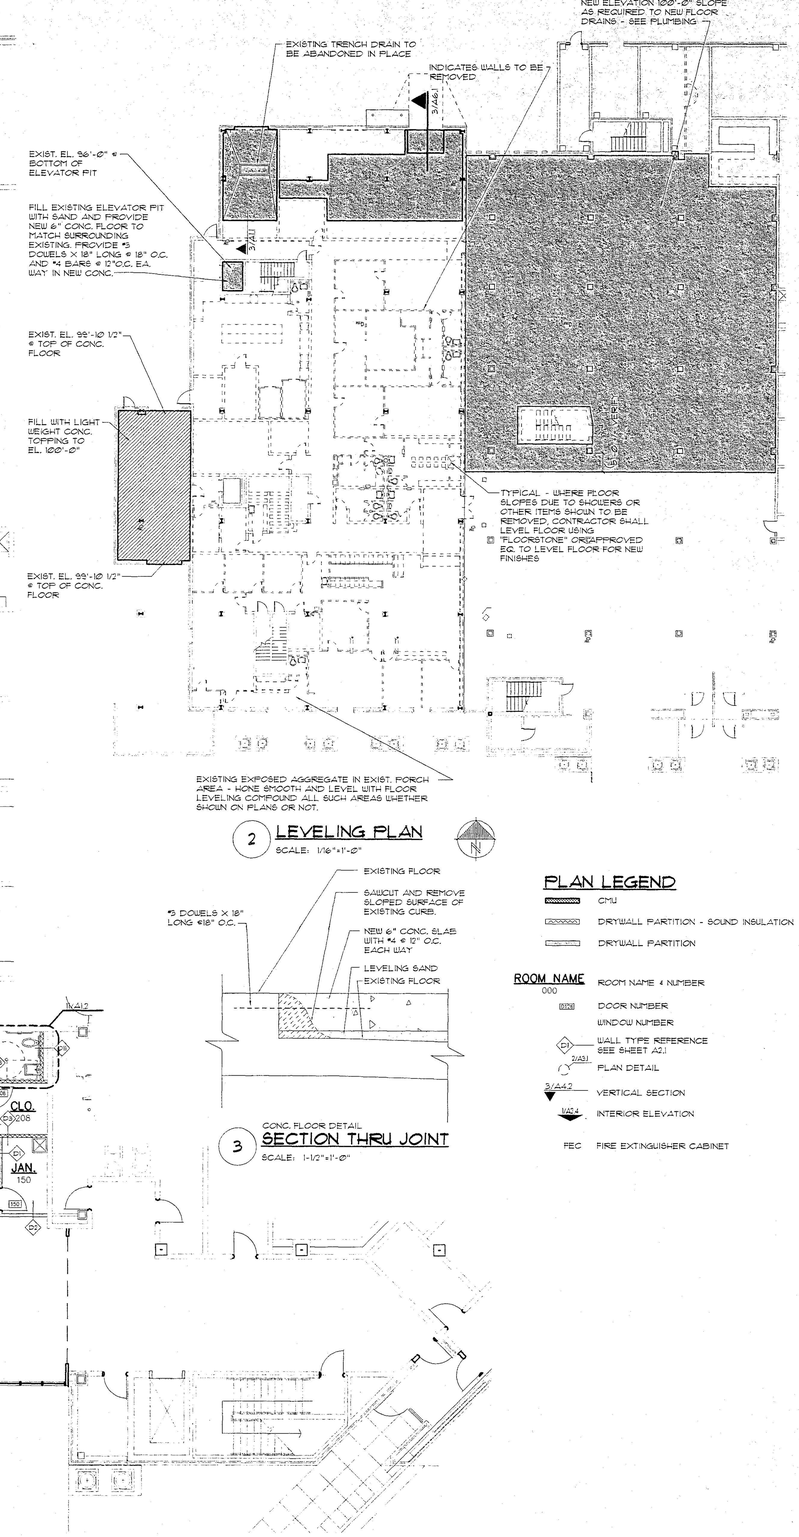

2 LEVELING PLAN
SCALE: 1/16"=1'-0"

3 CONC. FLOOR DETAIL
SECTION THRU JOINT
SCALE: 1-1/2"=1'-0"

PLAN LEGEND

- CMU
- DRYWALL PARTITION - SOUND INSULATION
- DRYWALL PARTITION
- ROOM NAME — ROOM NAME & NUMBER
- 000 — DOOR NUMBER
- WINDOW NUMBER
- WALL TYPE REFERENCE SEE SHEET A2.1
- 2/A3.1 — PLAN DETAIL
- 3/A4.2 — VERTICAL SECTION
- 1/A5.4 — INTERIOR ELEVATION
- FEC — FIRE EXTINGUISHER CABINET

NOTE TO BIDDERS

THE INTENT OF THE DRAWINGS HEREIN IS TO REPRESENT A COMPLETE WORKING SYSTEM. ALL BIDDERS SHALL BE RESPONSIBLE FOR PROVIDING AND INSTALLING ALL COMPONENTS NECESSARY TO PROVIDE A COMPLETE WORKING SYSTEM WHETHER SHOWN OR NOT SHOWN ON THE DRAWINGS.

burns fletcher gill architects
500 WEST SEVENTH STREET SUITE 801
FORT WORTH, TEXAS 76102
TELEPHONE (817) 336-5604
FAX (817) 336-0211
EMAIL bfga@airmail.net

REGISTERED ARCHITECT KENNETH CHARLES GILL 10605 STATE OF TEXAS
exp. 7/31/00

TOM GREEN COUNTY COURTS FACILITY

SAN ANGELO, TEXAS

FIRST FLOOR PLAN AND FOUNDATION PLAN

REVISIONS

DRAWN BY:	DRH	PROJ. MGR.:	KB
DATE:	3/6/00	PROJ. NO:	9808

SHEET NO.
A1.1
SHEET 3 OF 16A

TOM GREEN COUNTY COURTS FACILITY - SAN ANGELO, TEXAS

COPYRIGHT © 2000; burns fletcher gill architects