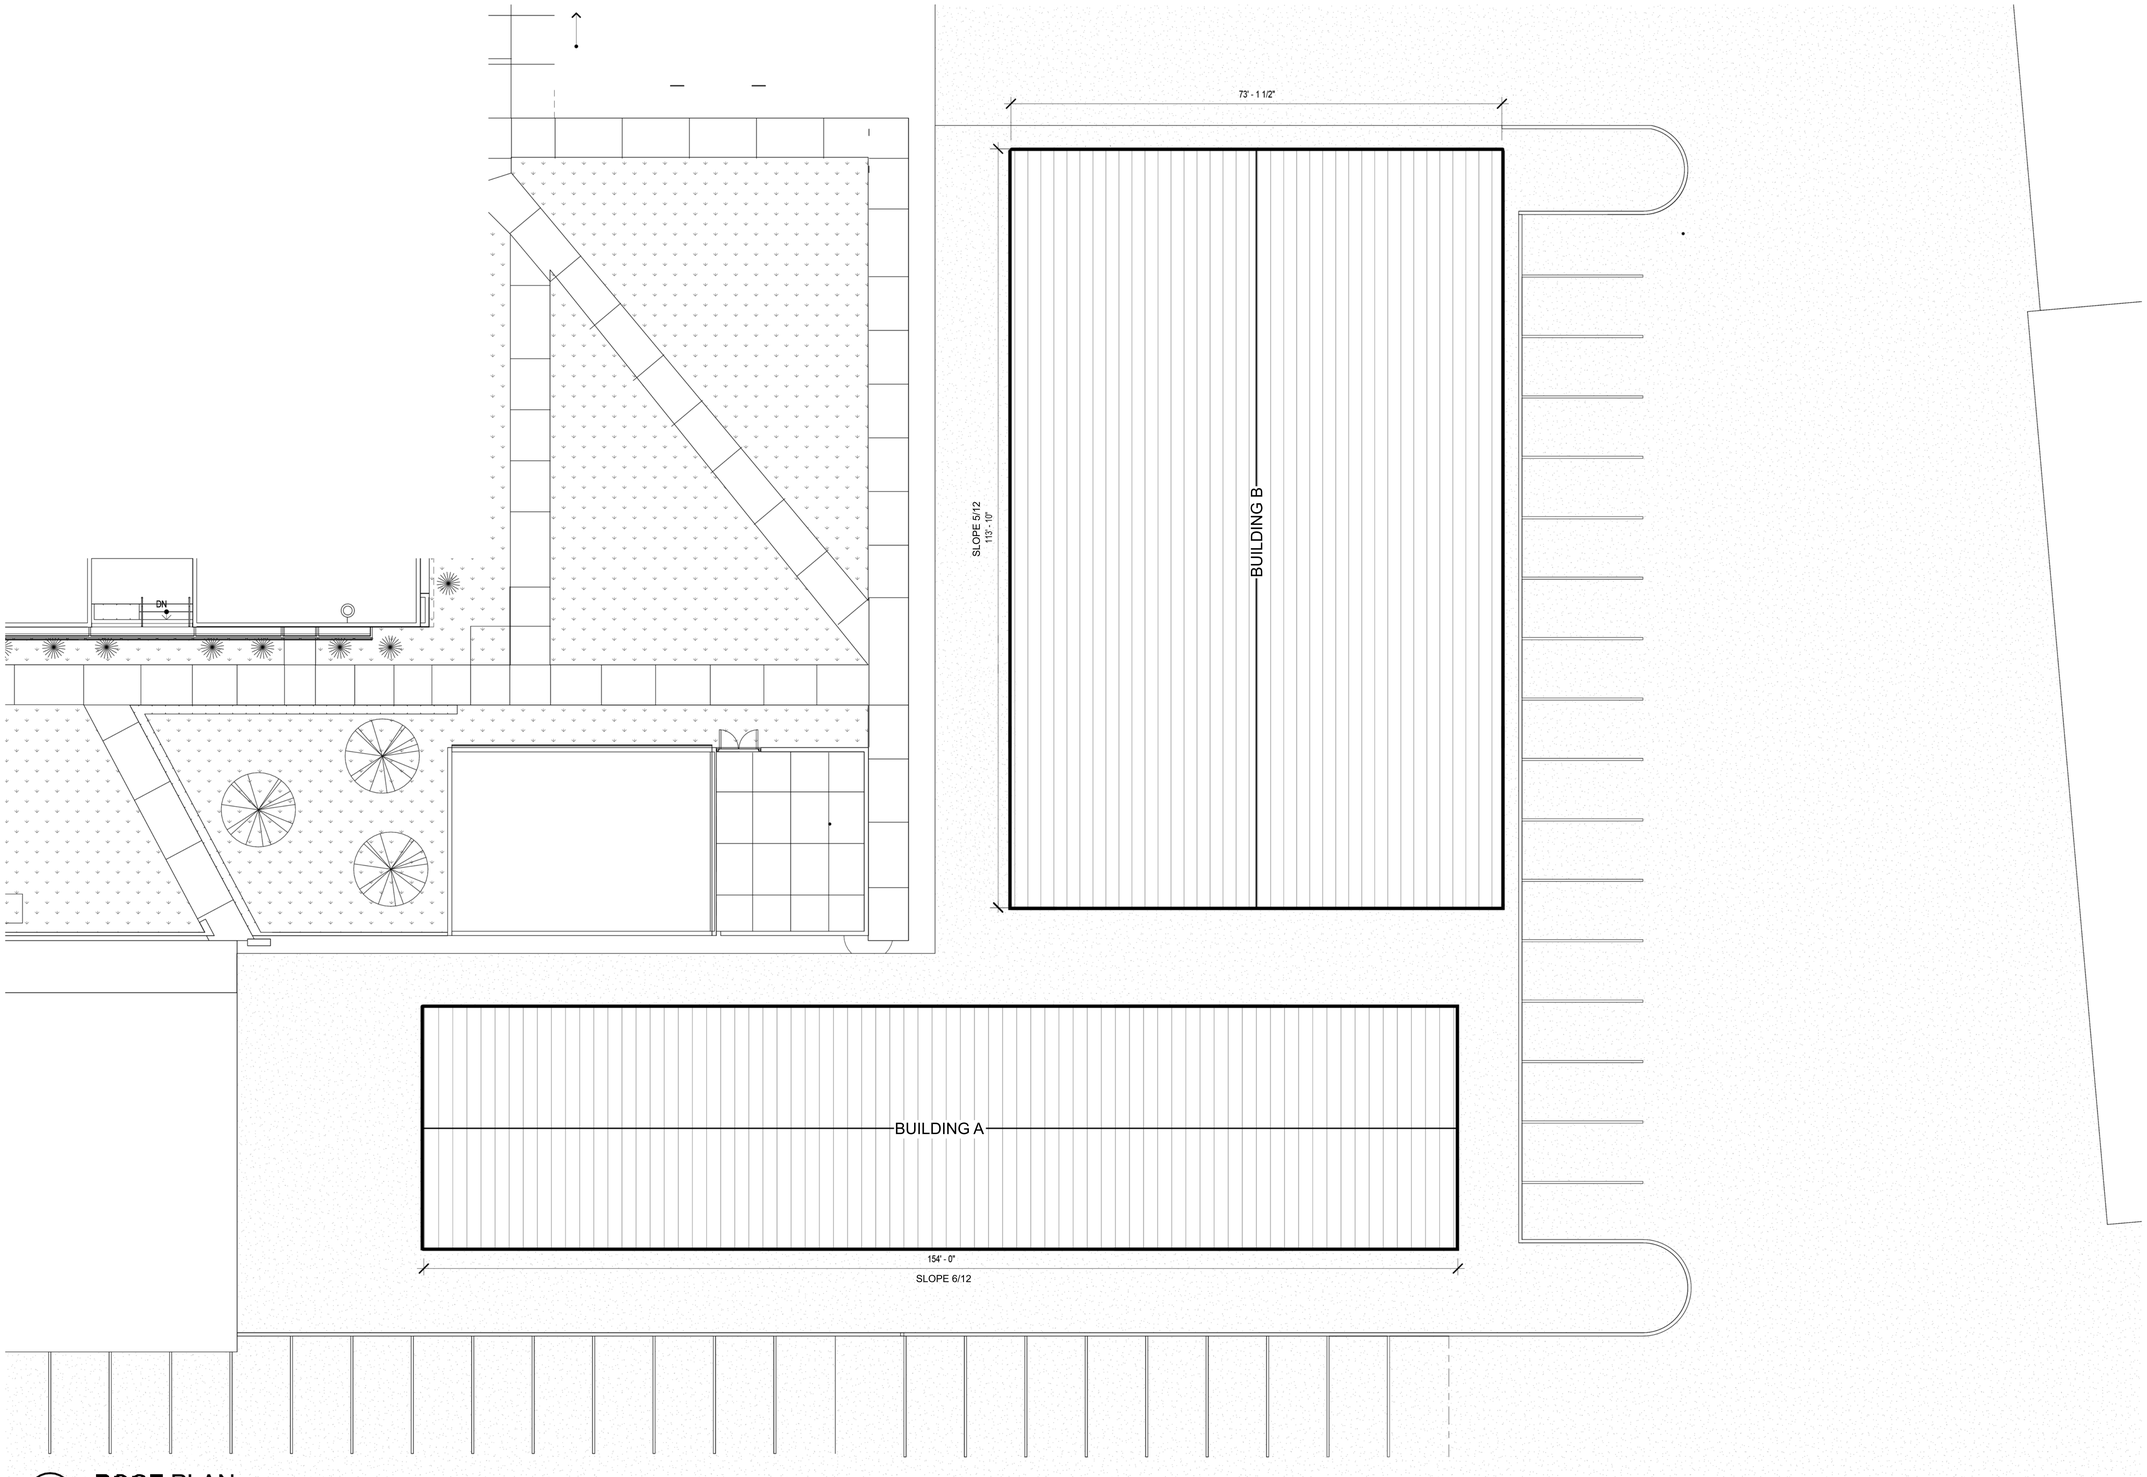

1 ROOF PLAN
3/32" = 1'-0"

Baker ATD
505 CENTRAL AVE NW, SUITE E
ALBUQUERQUE, NM 87102
T 505.254.4697 www.bakerAD.com

CONSULTANTS

NMHU
FACILITIES
SERVICES
BUILDING

MARK	DATE	DESCRIPTION

B_AD PROJECT #	2303
FILE:	FACILITIES_SD_CF.RVT
DATE:	07/11/2023
DRAWN BY:	Author
CHECKED BY:	Checker

ROOF PLAN

AS-102
SHEET _ OF _