FACILITY INDEX:

01 NEW MAINTENANCE BUILDING – NMB
02 FOUR MILE RUN LIFT STATION – FMRLS
03 POTOMAC INTERCEPTOR BACKUP STRUCTURE – PIBS
└ PTB BYPASS FLOW DISTRIBUTION STRUCTURE – PBFDS
04 DISSOLVED AIR FLOTATION THICKENER BUILDING – DAFT
05 PRIMARY GRAVITY THICKENER BUILDING – PGTB
06 SLUDGE STORAGE TANKS – SST
07 BIOLOGICAL SOLIDS PROCESSING BUILDING – BIO
└ HOUSEHOLD HAZARDOUS MATERIAL DROP OFF – HHM
08 DEWATERING BUILDING – DWB
09 PRELIMINARY TREATMENT BUILDING – PTB
10 PRIMARY CLARIFIERS – PCL1 thru PCL10
11 FLOW EQUALIZATION TANKS – FEQ1 thru FEQ3
12 OPERATIONS CONTROL BUILDING – OCB
13 SECONDARY BLOWER BUILDING – SBB
14 SECONDARY AERATION TANKS – SAT
15 SECONDARY CLARIFIERS – SCL1 thru SCL9
16 SECONDARY SERVICES PUMP STATIONS – SPSB
17 WEST SECONDARY PUMP SERVICES BUILDING – WSPSB
18 WEST MIXED LIQUOR FLOW DISTRIBUTION STRUCTURES – WFDS
19 WET WEATHER FILTER FACILITY – WWFF
20 FILTRATION AND DISINFECTION FACILITY – FADF, CCT1, CCT2
21 ADVANCED BACKWASH BUILDING – ABWB
22 PLANT EFFLUENT WATER FACILITY – PEWF (ACDB)
23 CHLORINE CONTACT TANKS – CCT3, CCT4
24 POST AERATION FACILITY – PAF (ACDB)
25 METHANOL FEED FACILITY – MFF
26 NORTH FERRIC FACILITY – NFF
27 SOUTH FERRIC FACILITY – SFF
28 DISTRIBUTION CENTER BUILDINGS – DCB1, DCB5,
29 STANDBY GENERATOR FACILITY – SGF
30 PRIMARY EFFLUENT FLUME
31 POTOMAC YARD PUMP STATION – PYPS
32 EAST MIXED LIQUOR FLOW DISTRIBUTION STRUCTURE – EFDS
33 FOAM COLLECTION PUMP STATION – FCPS
34 SURFACE WASTE PUMP STATION – SWPS
35 SODIUM HYPOCHLORITE FACILITY – SHF
36 RECYCLE INTERCEPTOR PUMP STATION – RIPS
37 ACTIVATED SLUDGE EFFLUENT PUMP STATION1 – ASE1
38 ACTIVATED SLUDGE EFFLUENT PUMP STATION2 – ASE2
39 WEST FERRIC FACILITY – WFF
40 FLOW EQUILIZATION PUMP STATION
41 ASE1 METER VAULT
42 SOUTH TUNNEL ACCESS BUILDING – STAB
43 LOW LEVEL PUMP STATION – LLPS
44 SECONDARY AERATION TANK PIPE GALLERY – SATPG
45 PAINT SHED BUILDING – PB
46 SCALE HOUSE – SH
GATE# PERIMETER GATE NUMBERS –(WPCP–GATE–ENTR–1 thru 16)

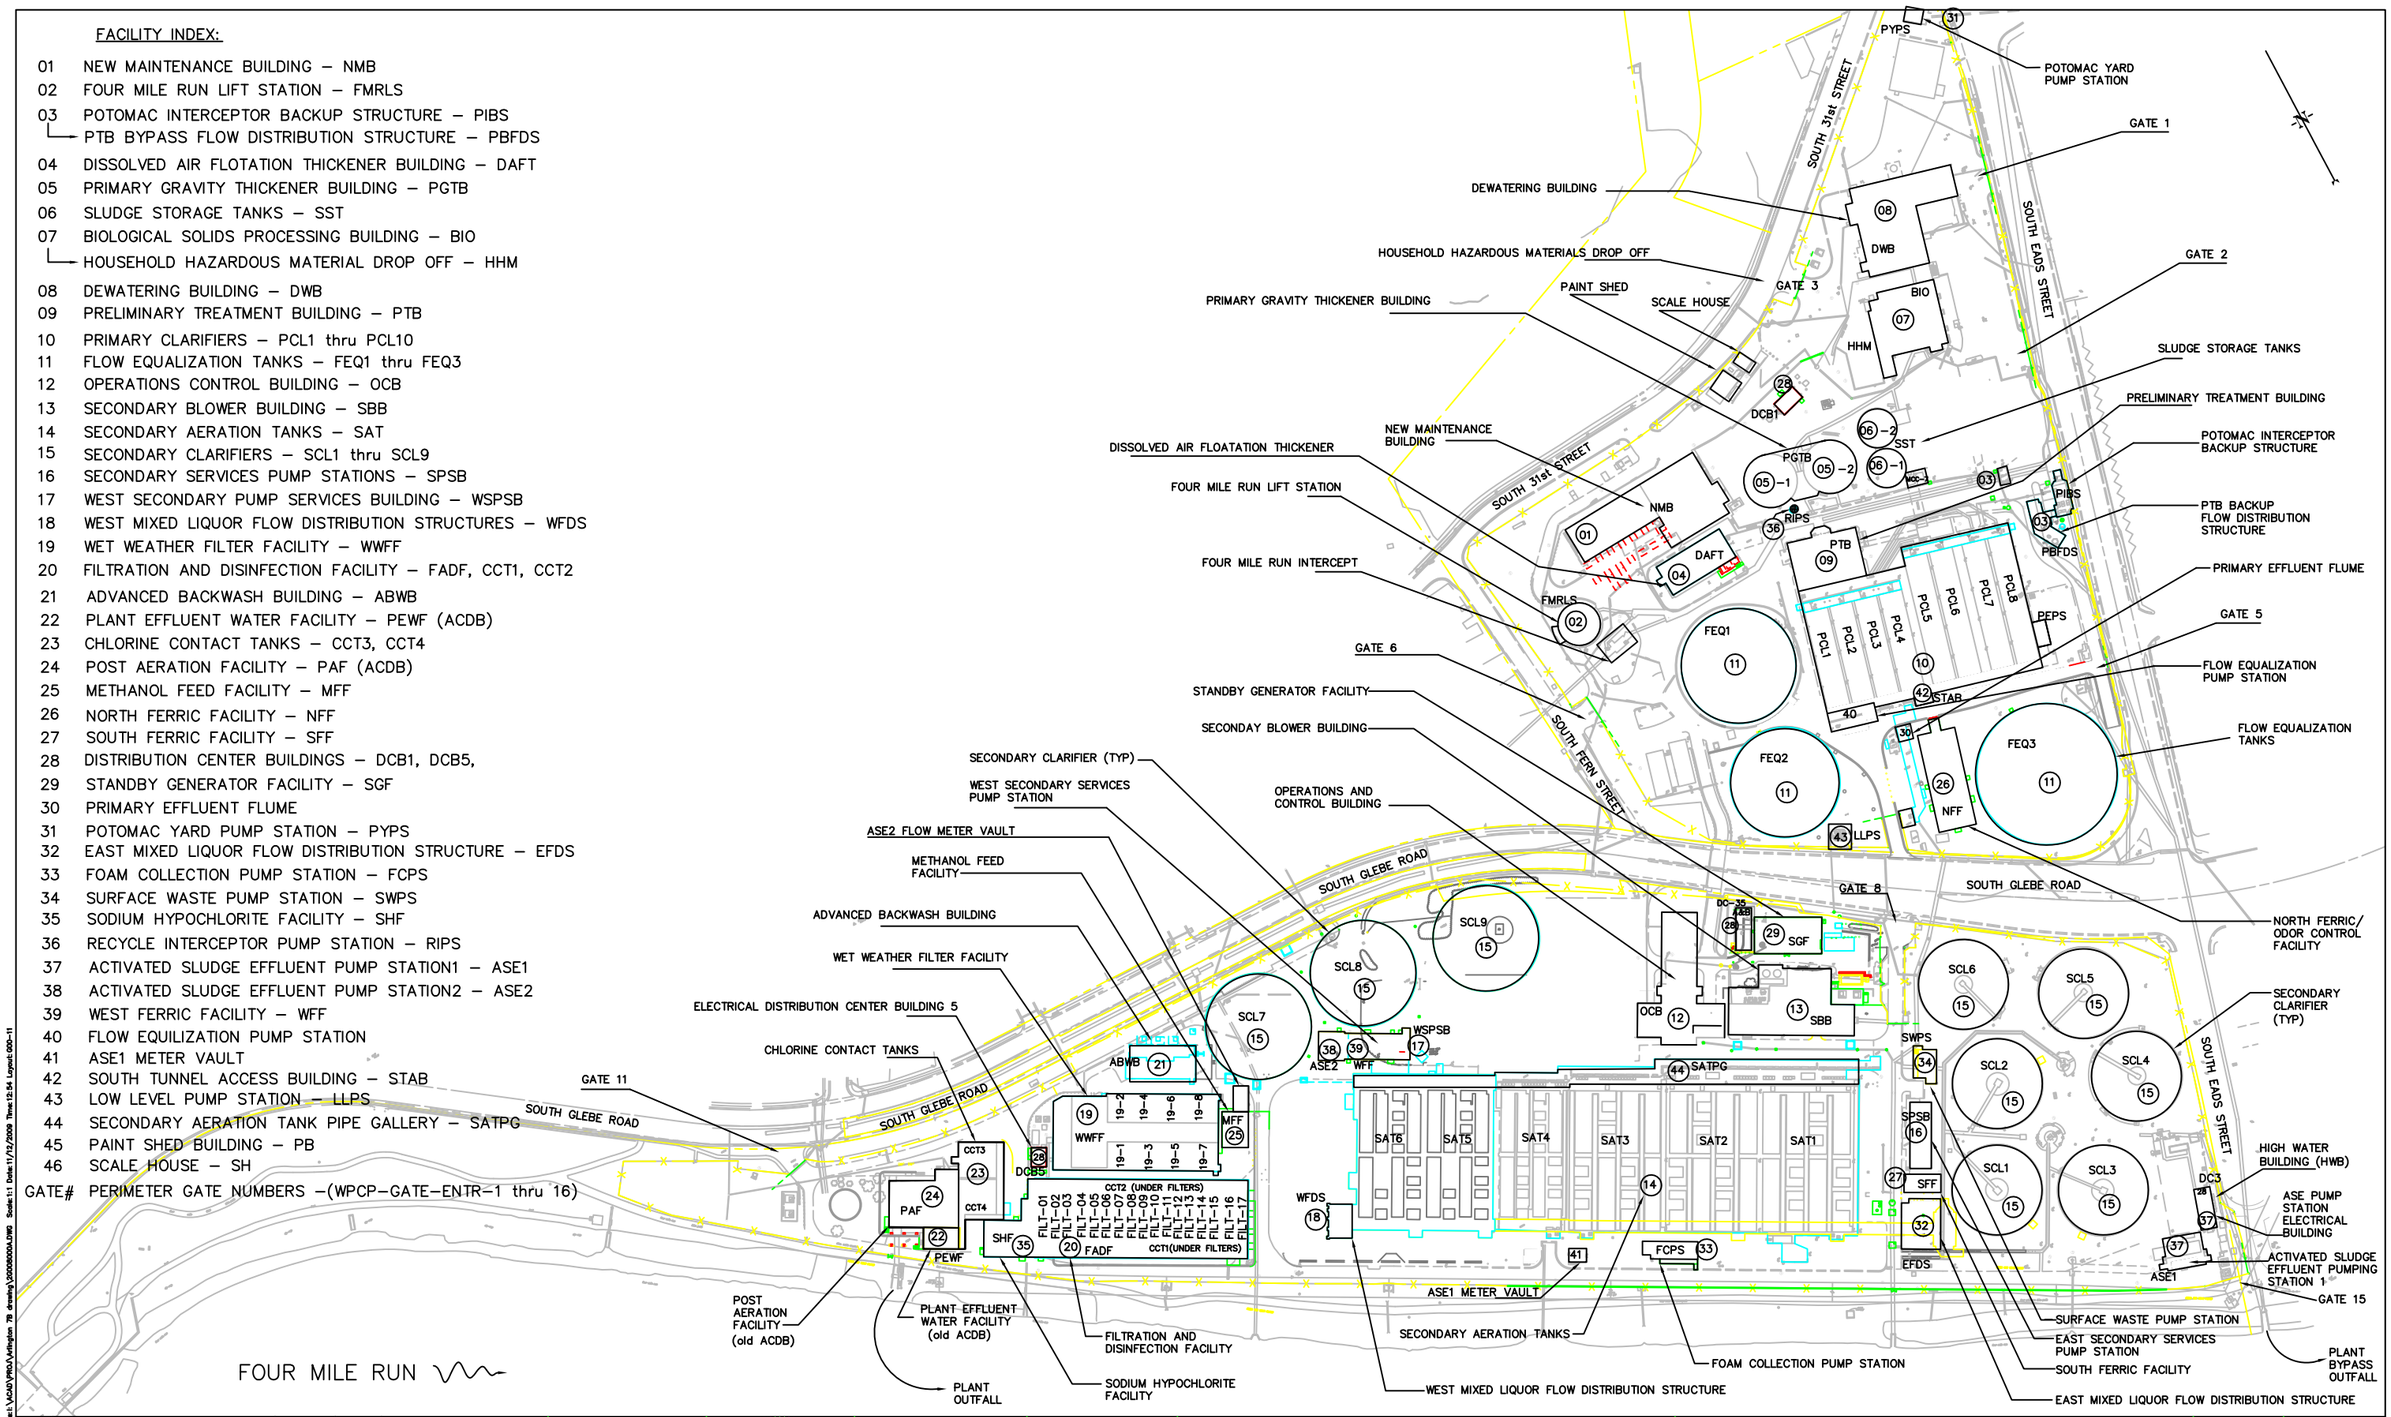

NO.	ISSUED FOR	DATE	BY
01	BLDG LOCATION/INDEX/ABBR.	23FEB10	lka

DESIGNED DSBY
DRAWN DRBY
CHECKED CHKBY
PROJ.ENGR. PROJENG
CAD REF. NO. ###
APPROVED

HORIZONTAL DATUM IS REFERENCED TO VIRGINIA STATE GRID, NORTH AMERICAN DATUM 1983 (NAD 83)

VERTICAL DATUM IS REFERENCED TO NATIONAL GEODETIC VERTICAL DATUM OF 1929 (NGVD 29)

PRELIMINARY NOT FOR CONSTRUCTION

MALCOLM PIRNIE
Independent Environmental Engineers, Scientists & Consultants
1101 Wilson Boulevard Suite 1400
Arlington, VA 22209

ARLINGTON COUNTY VIRGINIA

ARLINGTON COUNTY
WATER POLLUTION CONTROL PLANT
FACILITY MAP

NOTES:
PLANT ACRONYMS ARE FOUND IN MP2 EQUIPMENT TAG NUMBERS

THE SCALE BAR SHOWN BELOW MEASURES ONE INCH LONG ON THE ORIGINAL DRAWING.

DATE: DECEMBER 2005
DRAWING NUMBER
DWG
SHEET NO. OF

User:Muhammad Spec:ARLINGTON CNTY File:L:\ACAD\PROJ\Arlington 78 drawing\3002600004.DWG Scale:1:1 Date:11/12/2009 Time:12:54 Layout:G00-11