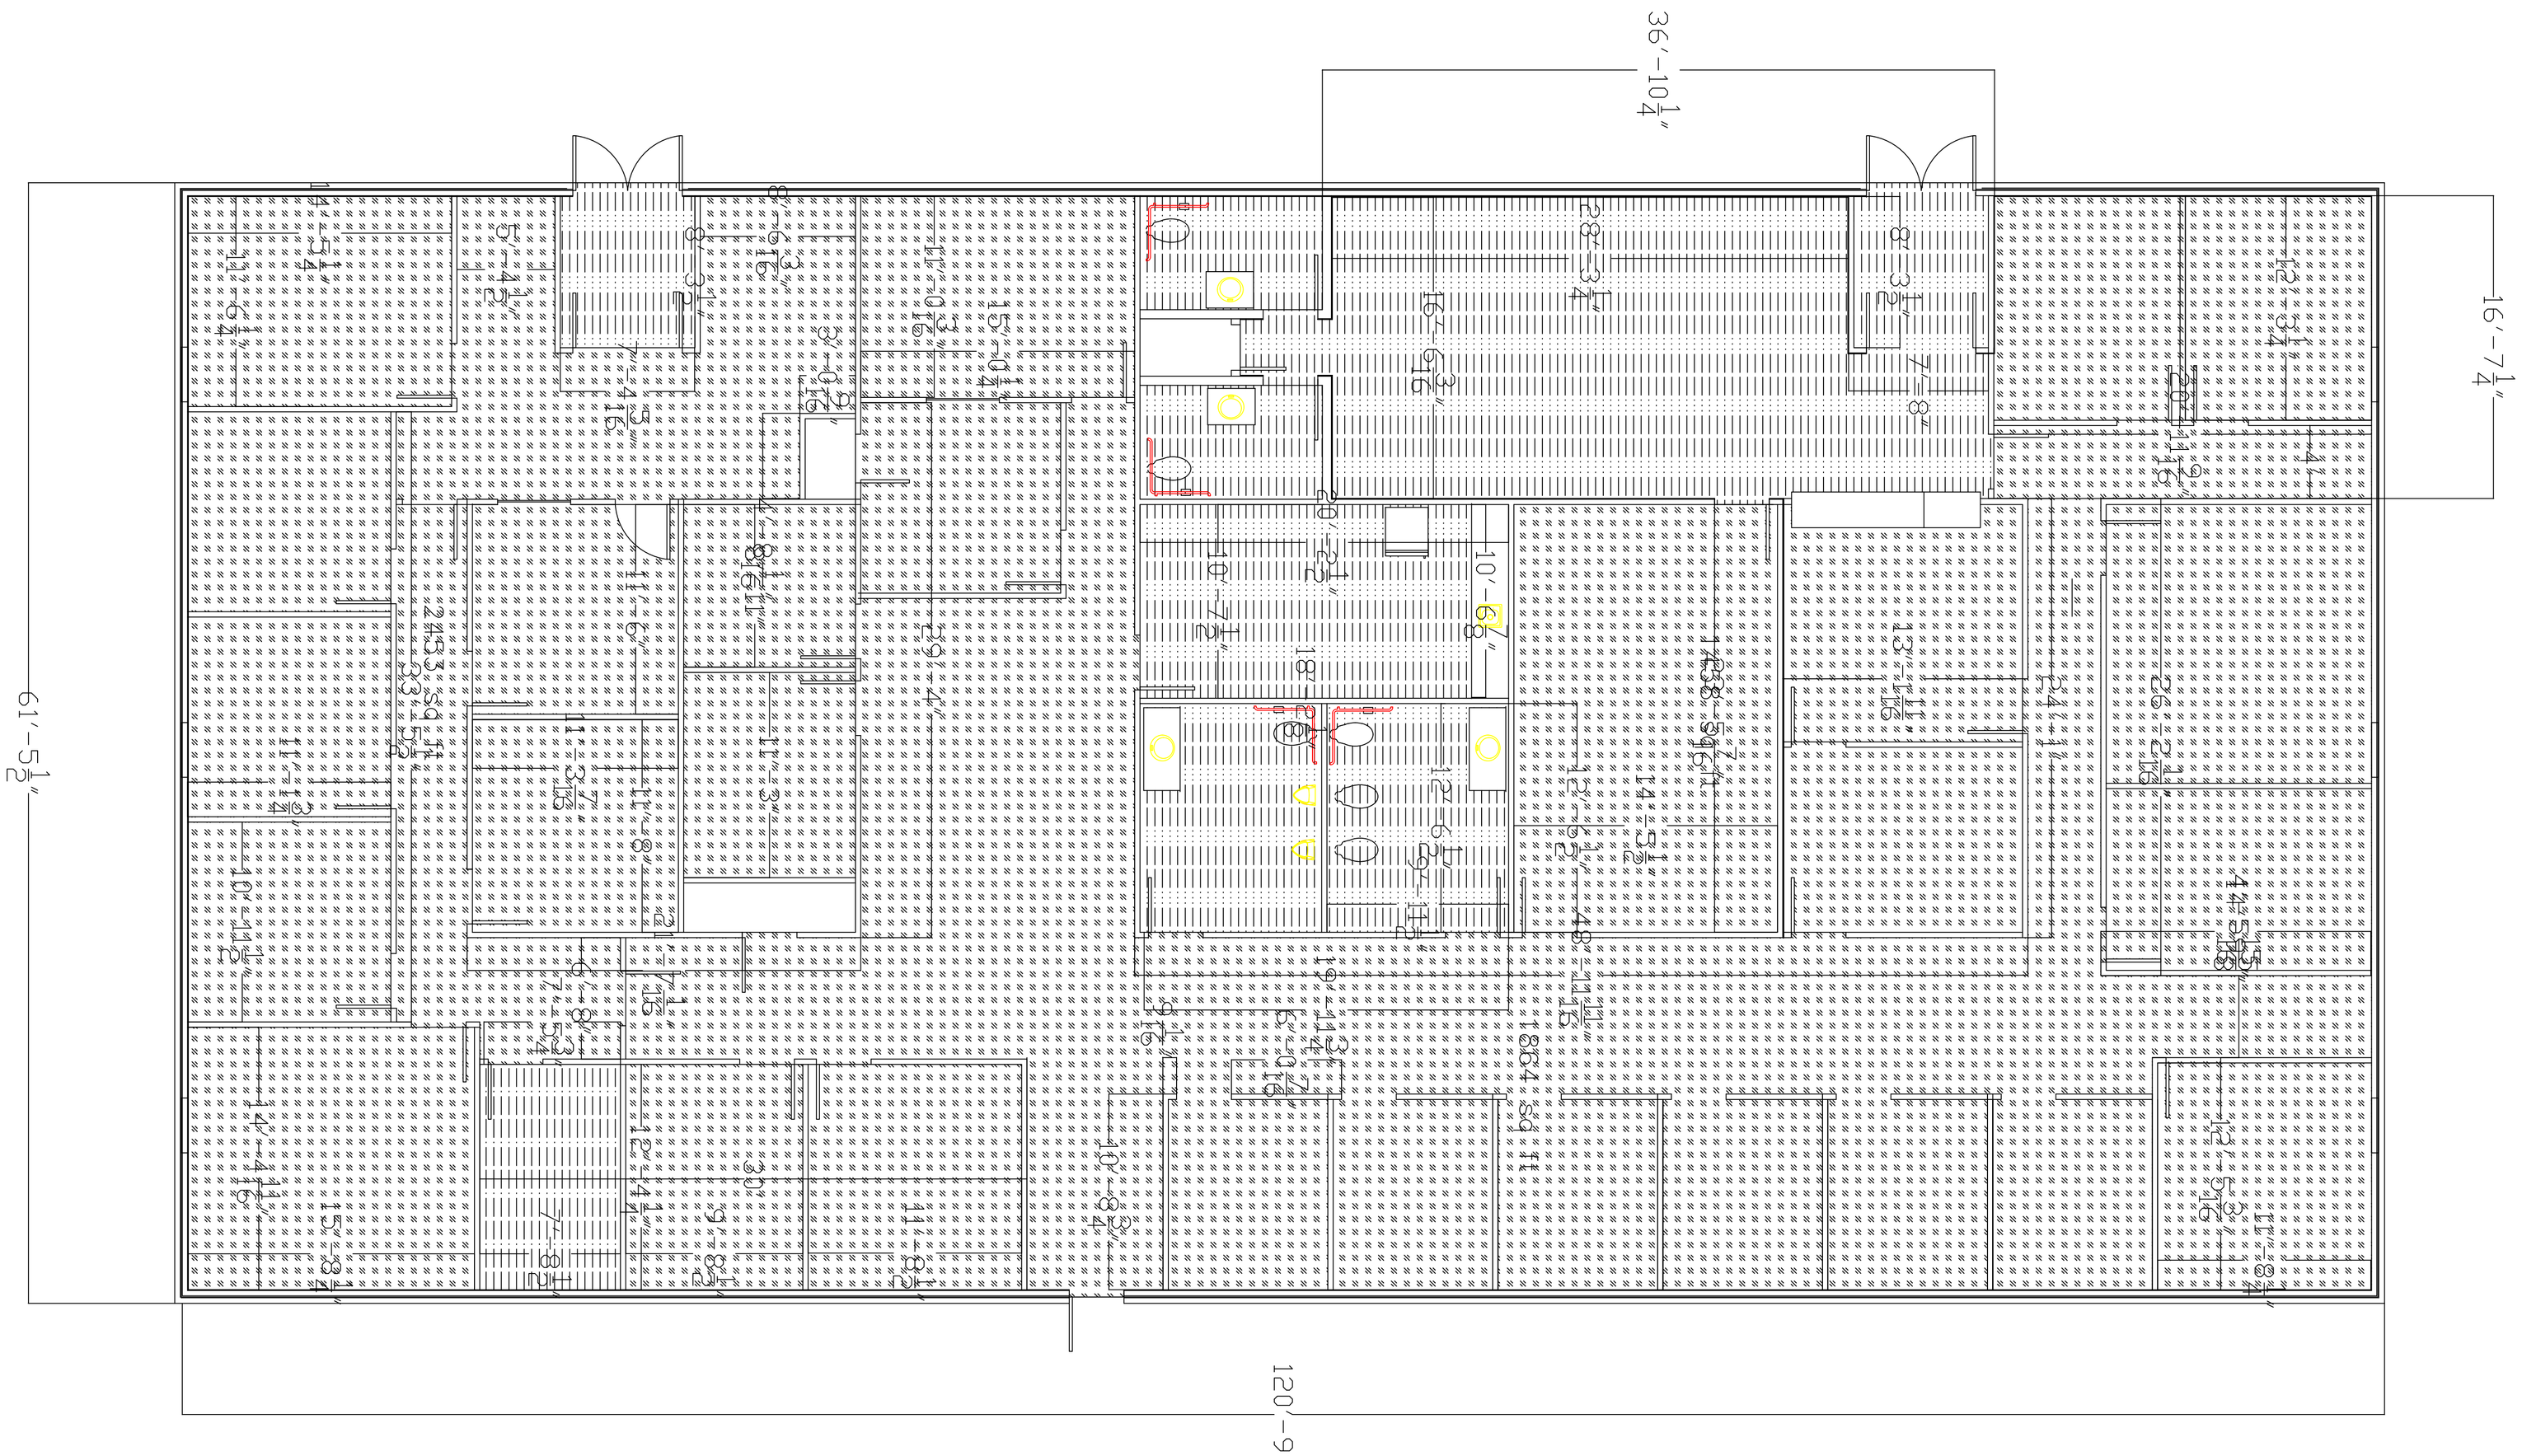

Notes:

1. Line hatching inthe front entrances and lobby area are VCT and remain.
2. All other hatching denotes new carpet.

CITY OF SPARTANBURG

NEW CITY OFFICES
440 S. CHURCH

REVISION

DRAWING DATE:

1/1/2016

DRAWING BY:

DAC

DRAWING:

FLOORING PLAN

DRAWING NO.
COS 1.0