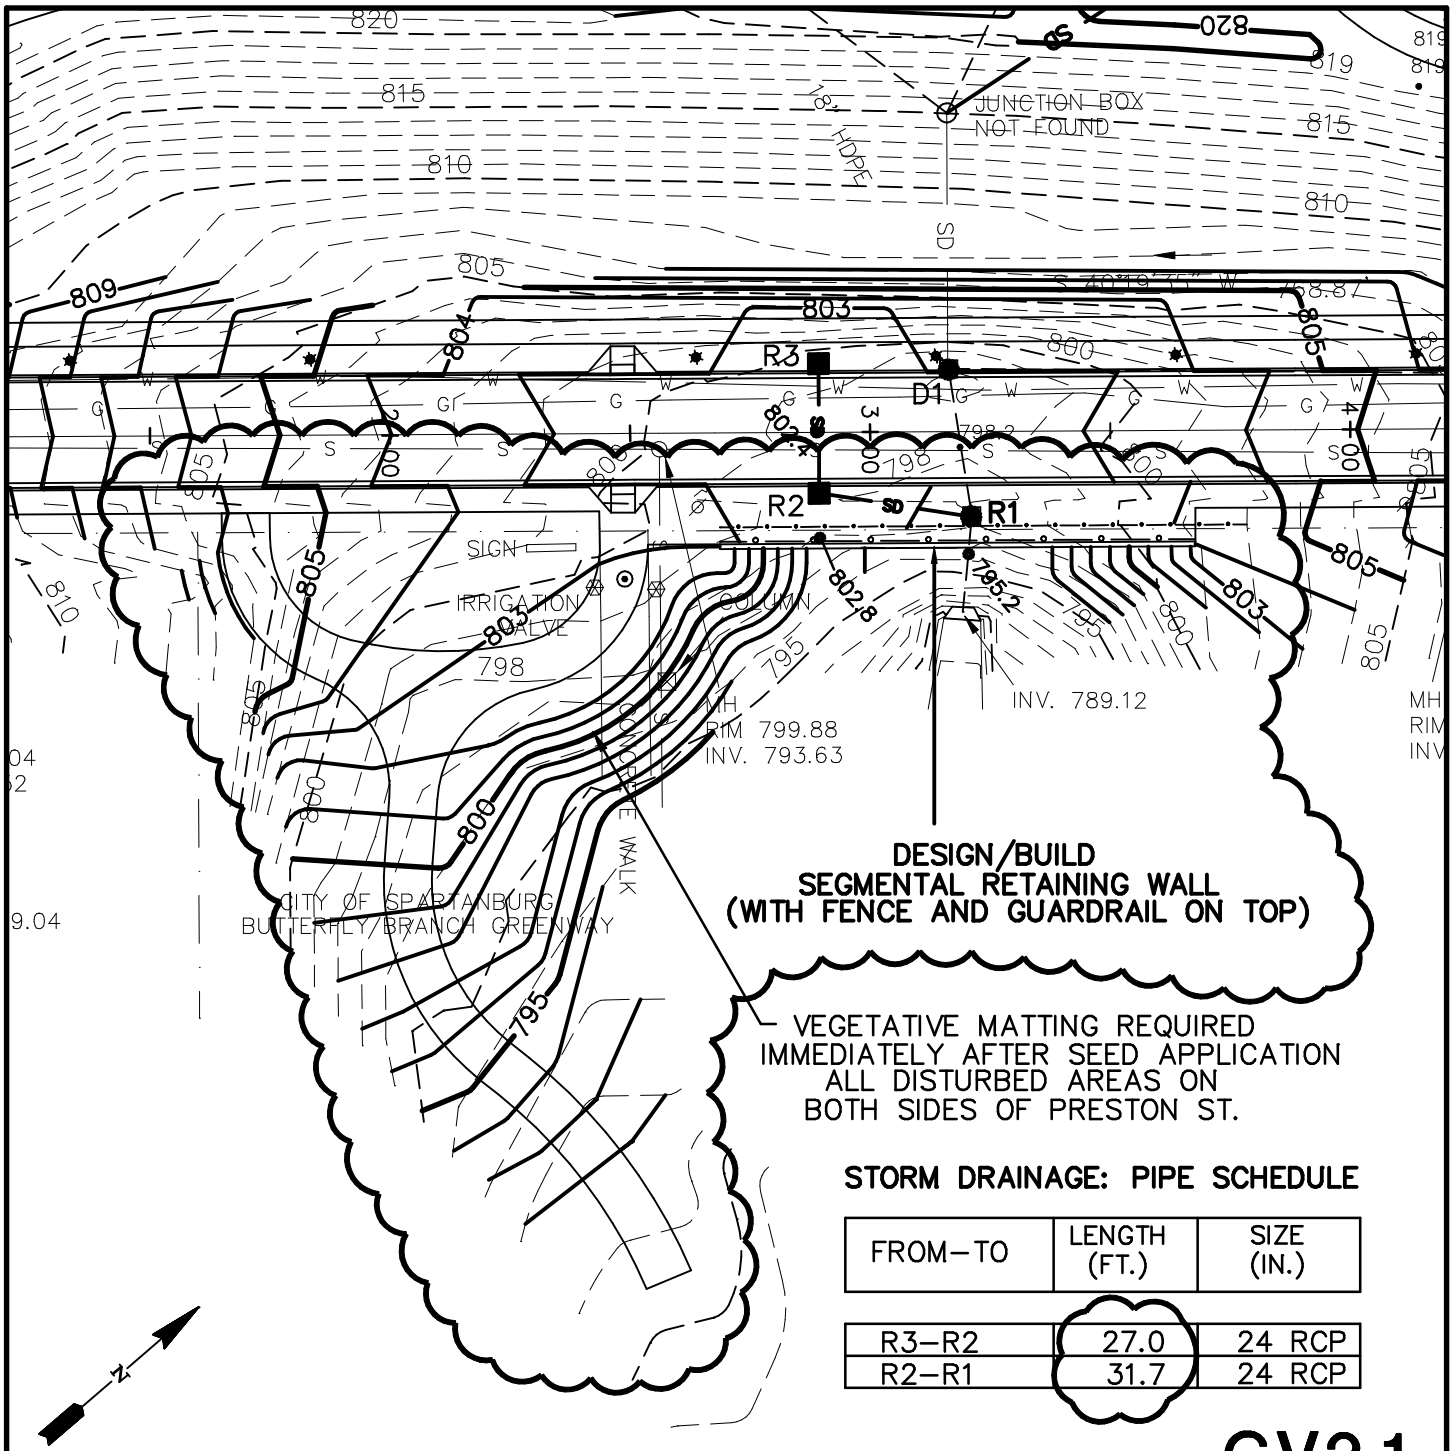

STORM DRAINAGE: PIPE SCHEDULE

FROM–TO	LENGTH (FT.)	SIZE (IN.)
R3–R2	27.0	24 RCP
R2–R1	31.7	24 RCP

CV2.1

DR. TK GREGG GREENSPACE

ADDENDUM FOUR

FEB 25, 2022

SPARTANBURG, SC