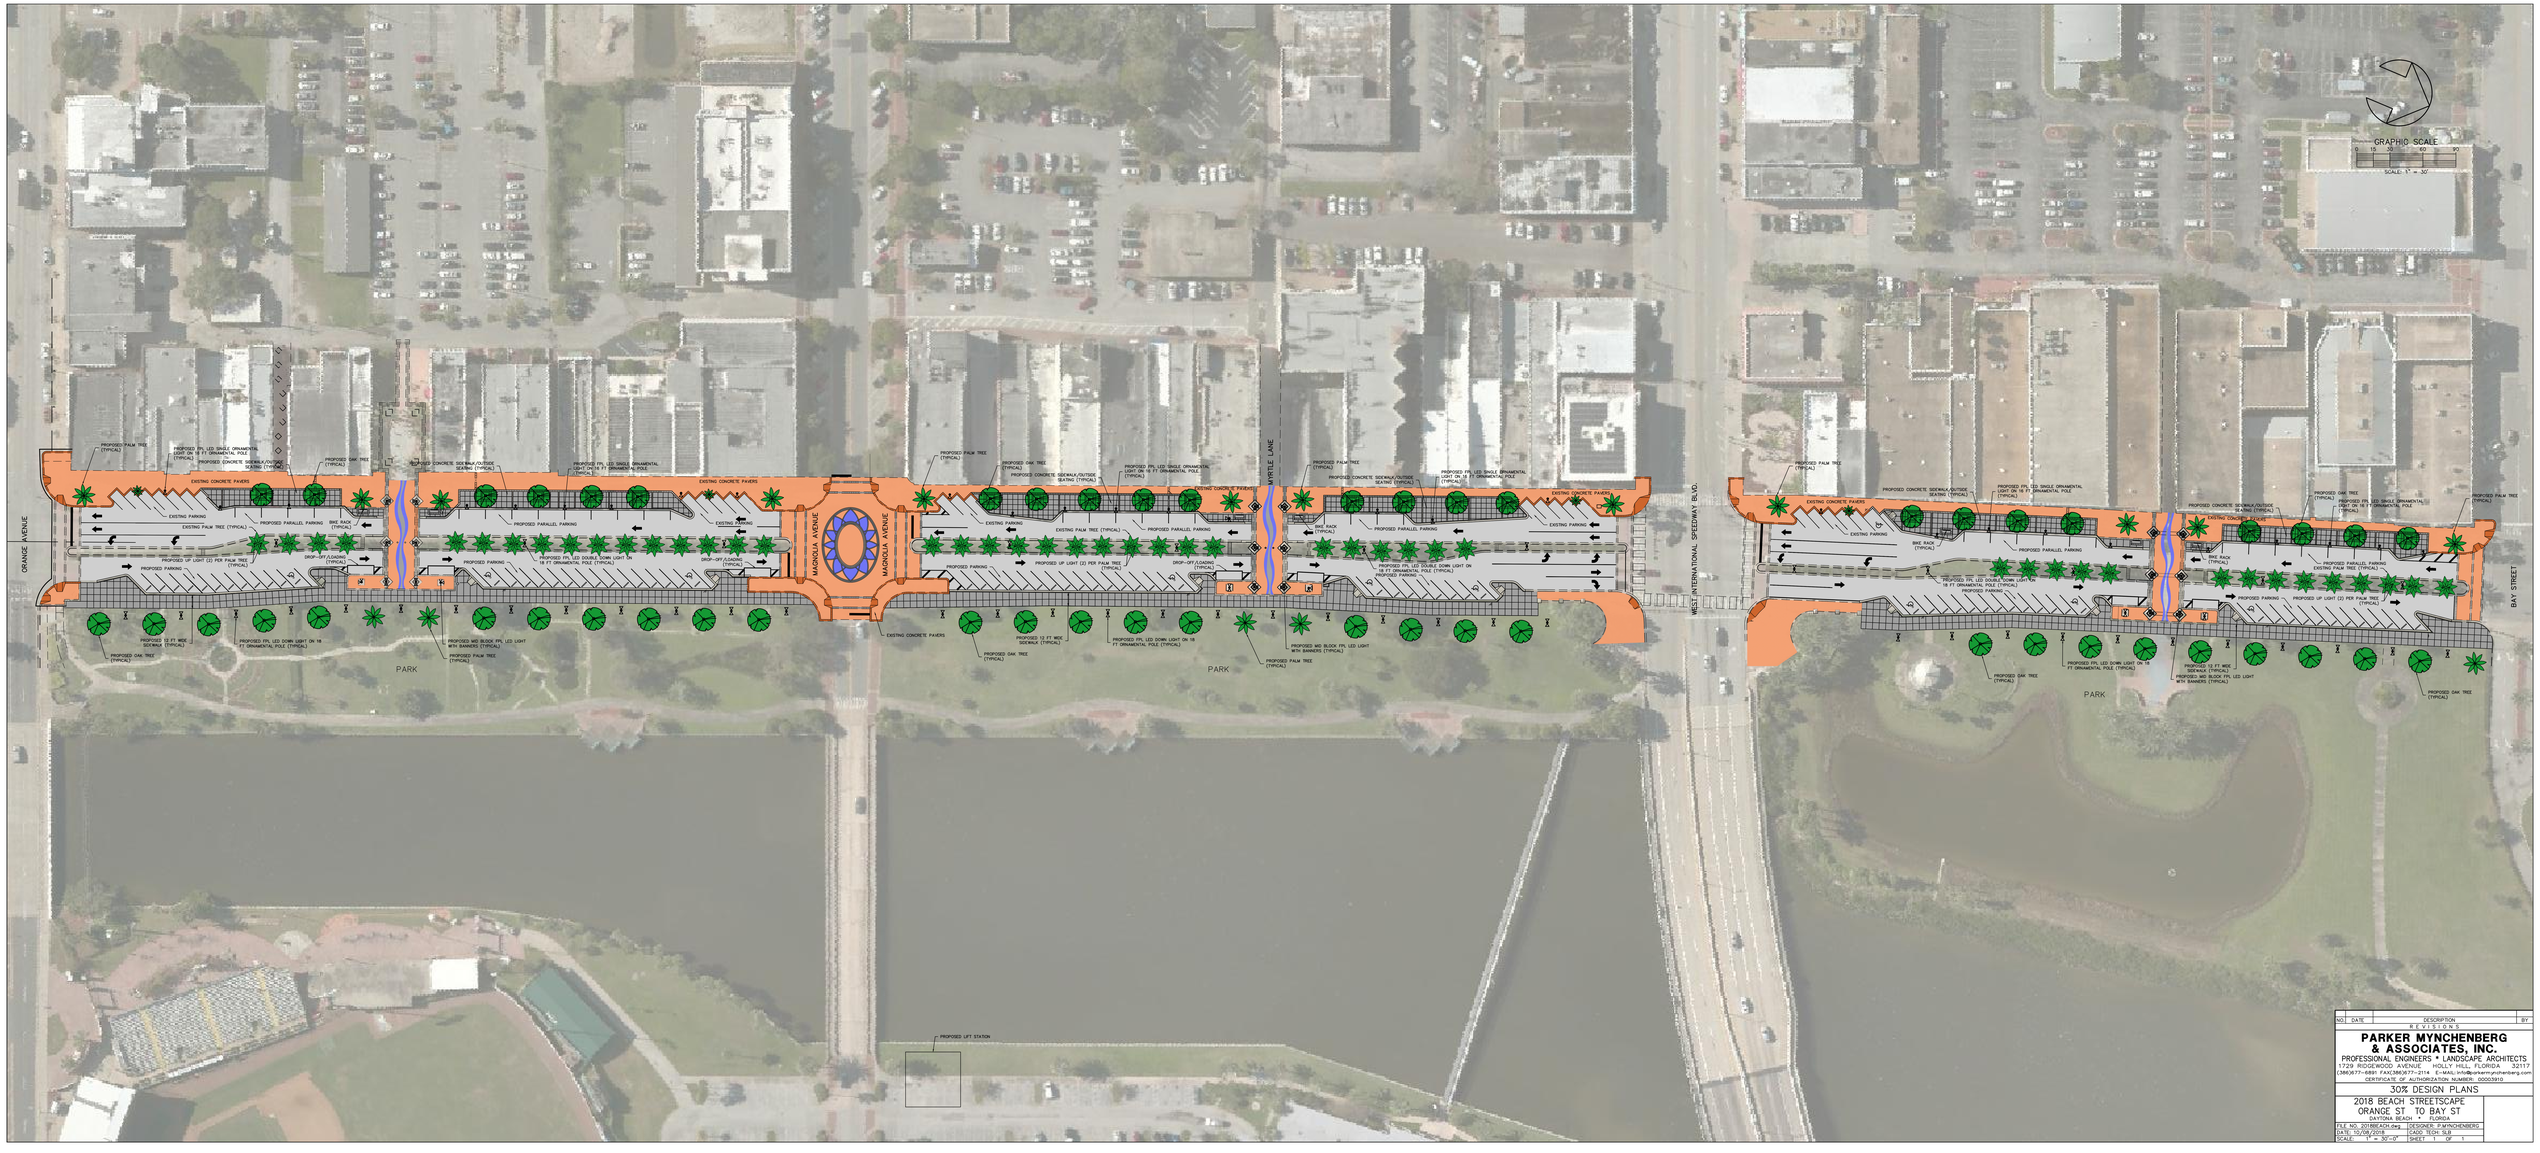

NO.	DATE	DESCRIPTION	BY
		REVISIONS	

PARKER MYNCHENBERG & ASSOCIATES, INC.

PROFESSIONAL ENGINEERS • LANDSCAPE ARCHITECTS
1729 RIDGEWOOD AVENUE HOLLY HILL, FLORIDA 32117
(386)677-6891 FAX(386)677-2114 E-MAIL:info@parkermynchenberg.com
CERTIFICATE OF AUTHORIZATION NUMBER: 00003813

30% DESIGN PLANS

2018 BEACH STREETSCAPE
ORANGE ST TO BAY ST
DAYTONA BEACH FLORIDA

FILE NO. 2018BEACH.dwg	DESIGNER: P.MYNCHENBERG
DATE: 10/08/2018	CADD TECH: SLB
SCALE: 1" = 30'-0"	SHEET 1 OF 1