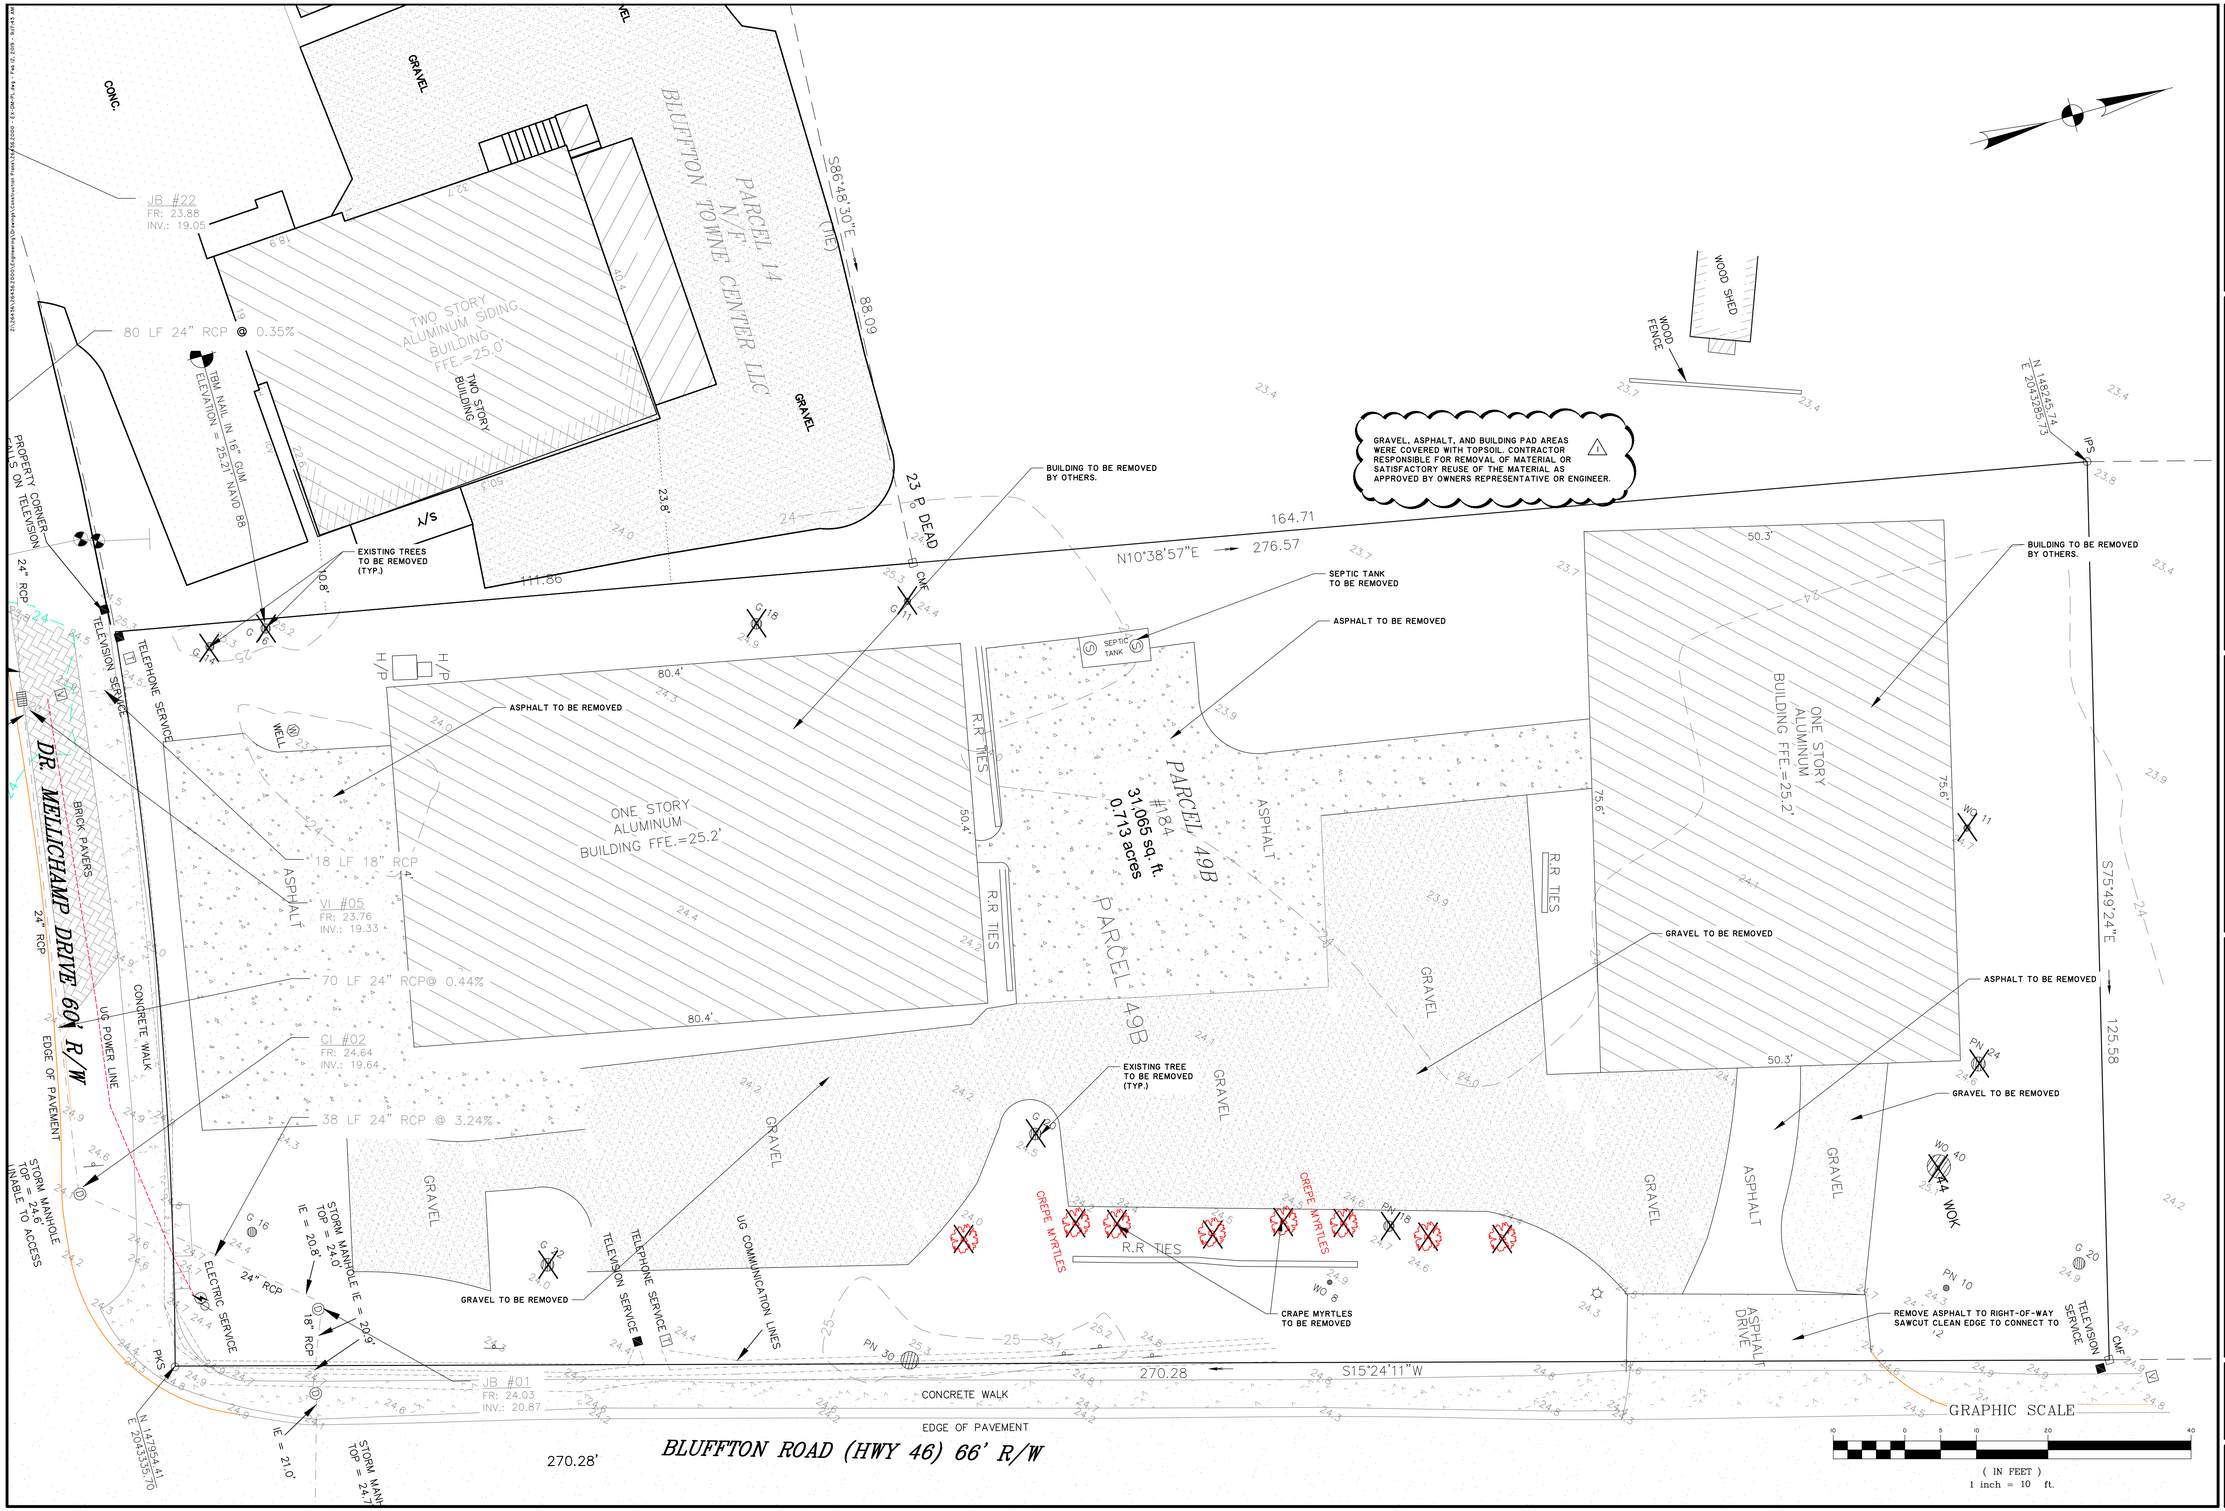

BID SET - NOT FOR CONSTRUCTION

NO.	REVISIONS	BY	DATE
1	REVISED PER TOWN COMMENT	JPM	02/12/19

THOMAS & HUTTON
1503 Newcastle Street • Suite A
Brunswick, GA 31520 • 912.466.0536
www.thomasandhutton.com

TOWN OF BLUFFTON
BLUFFTON, SOUTH CAROLINA
184 BLUFFTON
EXISTING CONDITIONS - DEMOLITION PLAN

JOB NO:	J-26436.2000
DATE:	11/01/18
DRAWN:	
DESIGNED:	
REVIEWED:	
APPROVED:	
SCALE:	1" = 10'

EX1.1