THIS DRAWING AS PREPARED BY Cain Rash West Architects
SHALL BE USED FOR THE SPECIFIC IDENTIFIED PROJECT ONLY.
THIS DRAWING IS THE PROPERTY OF Cain Rash West Architects
AND SHALL BE RETURNED PER THEIR REQUEST

SPODEN & WILSON
CONSULTING ENGINEERS
338 EAST CENTER STREET, SUITE 2
KINGSPORT, TENNESSEE 37660
Phone: (423) 246-1681 Fax: (423) 246-0852
email: sweng@spodenwilson.com

S&W Project No. 15149

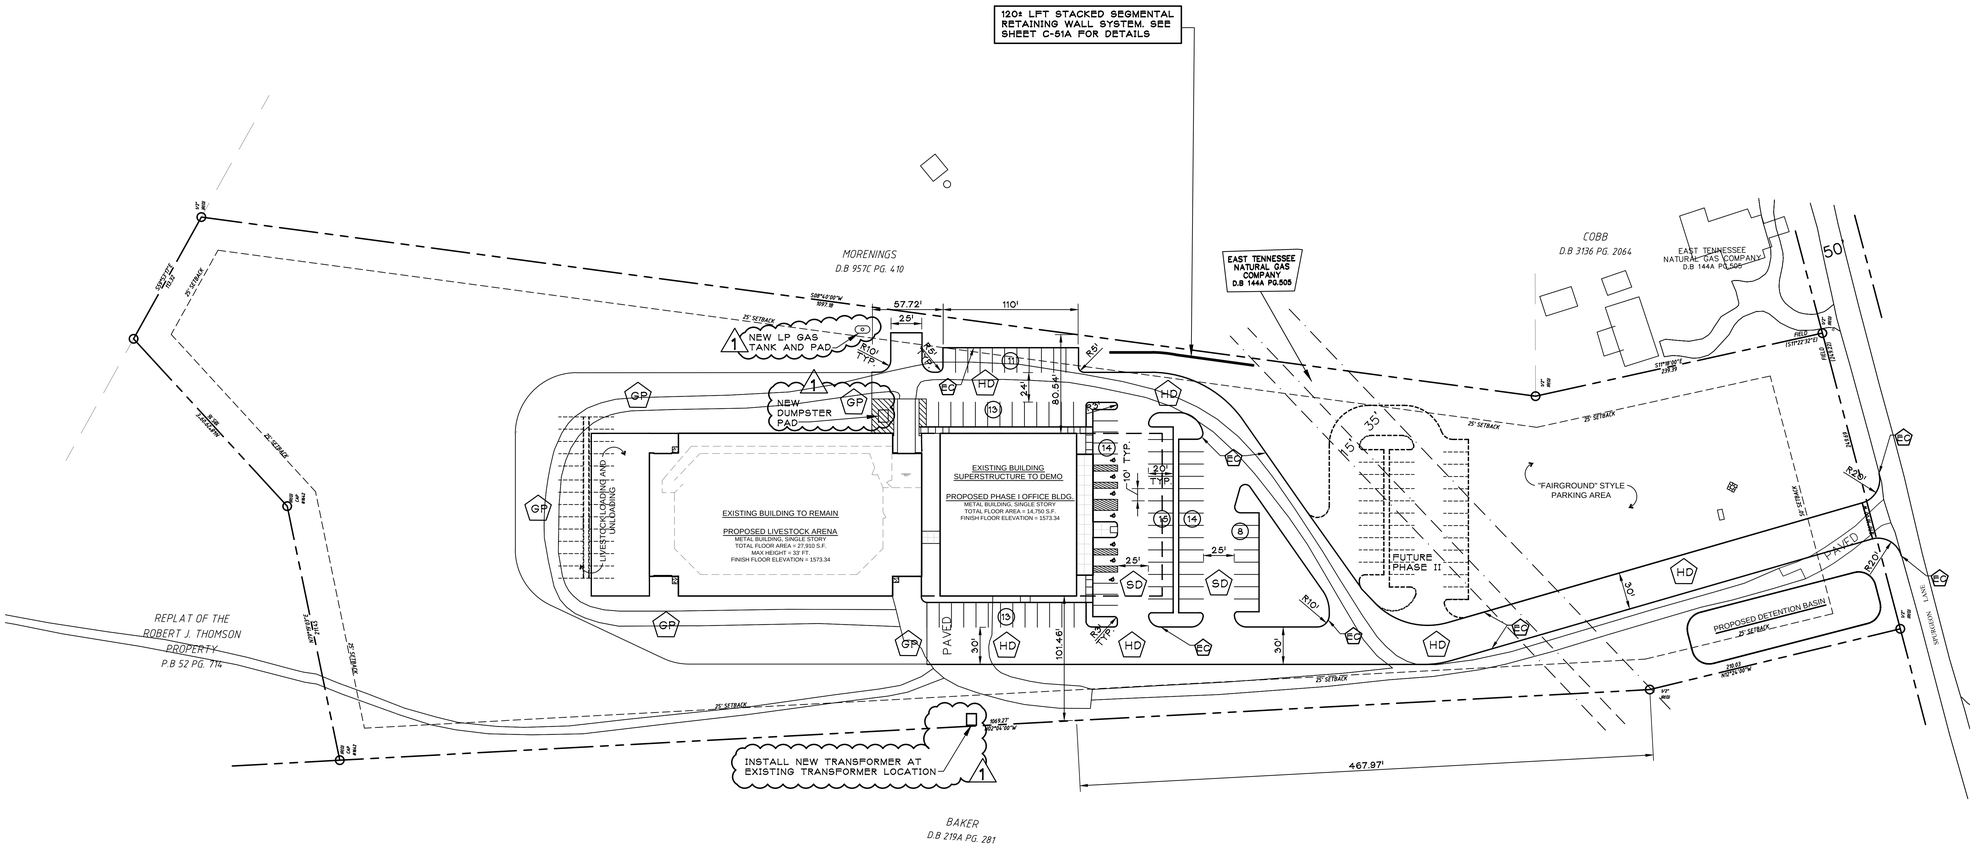

SITE CIVIL LAYOUT PLAN
1" = 50'

NOTES:
1. THE ABOVE SITE CIVIL LAYOUT PLAN SUPERIMPOSED ON SITE SURVEY INFORMATION PROVIDED BY CAIN RASH WEST ARCHITECTS AS SURVEYED BY ALLEY & ASSOCIATES, SURVEYORS AND SUPERIMPOSED ON TOPOGRAPHIC AERIAL MAPPING BY TUCK MAPPING SOLUTIONS, INC.
2. SEE ARCHITECTURAL SITE PLAN DRAWINGS FOR APPLICABLE SITE LAYOUT DIMENSIONS.

PARKING DELINEATION:
TOTAL NUMBER OF PHASE I PAVED PARKING SPACES = 88 (INCLUDING 7 HANDICAPPED SPACES W/ 2 VAN ACCESSIBLE SPACES)
APPROX. NUMBER OF ADDITIONAL FUTURE PHASE II PAVED PARKING SPACES = 34

LEGEND:
- PROPERTY LINES
- UTILITY EASEMENT LINES
- BUILDING SETBACK LINES
- EC — TYP. 6" EXTRUDED CURB
- SD — STANDARD DUTY PAVING
- HD — HEAVY DUTY PAVING
- GP — GRAVEL PARKING /GRAVEL DRIVE
- EXISTING BUILDING FOOTPRINT

1 ADDENDUM NO. 1
2-16-2016

no.	date	revision	by
0	00-00-00	CHANGES	XXX

A New Agricultural Facility For Sullivan County Tennessee
Blountville, Tennessee

Architectural Services

Cain Rash West Architects

130 Regional Park Dr.
Kingsport, TN 37660
Phn (423) 349-7760
Fax (423) 349-7413
www.grcinc.com

STEVE D. WILSON — REGISTERED ENGINEER — No. 23963 — STATE OF TENNESSEE

issued	01-29-2016
checked	SDW
approved	SDW
drawn	SGN
project no.	201538-SW15149
drawing name	SITE CIVIL LAYOUT PLAN

C-11

Tennessee 811 — Know what's below. Call before you dig.

plotted: 2/16/2016 4:12:26 PM file:15149 - SULLIVAN COUNTY AGRICULTURE CENTER - ADD 1.DWG