GENERAL NOTES

1. FOR ADDITIONAL YARD PIPING INFORMATION SEE PARTIAL PLAN SHEETS C00.116 THROUGH C00.123
2. FOR ADDITIONAL GRADING INFORMATION SEE PARTIAL PLAN SHEETS C00.108 THROUGH C00.114

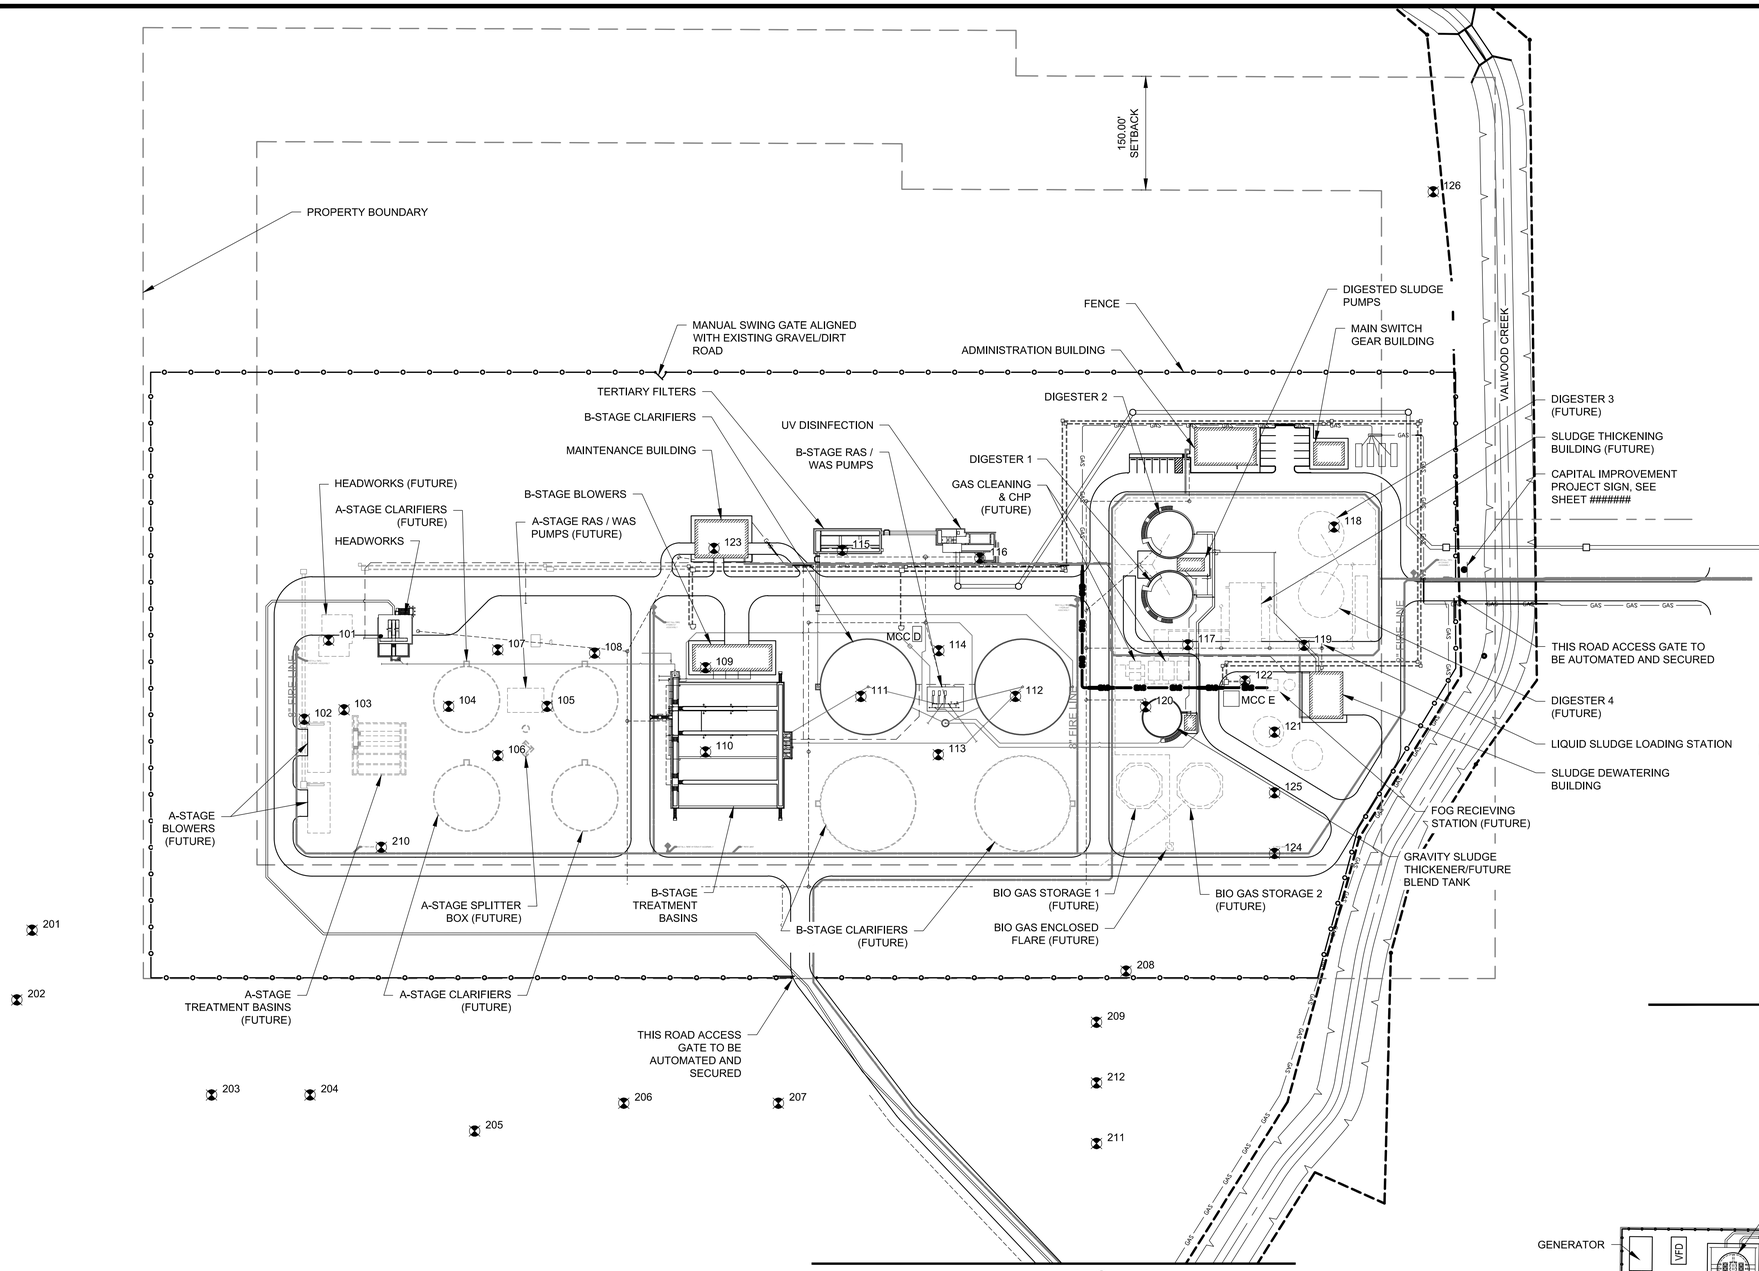

1 **PROPOSED SITE PLAN - TREATMENT PLANT**

SCALE: AS NOTED

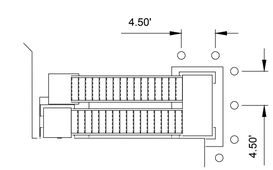

3 **STAIRS AT HEADWORKS BOLARDS**

SCALE: AS NOTED

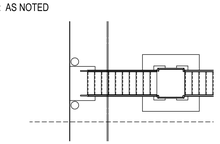

4 **STAIRS AT B-STAGE TREATMENT BASIN BOLARDS**

SCALE: AS NOTED

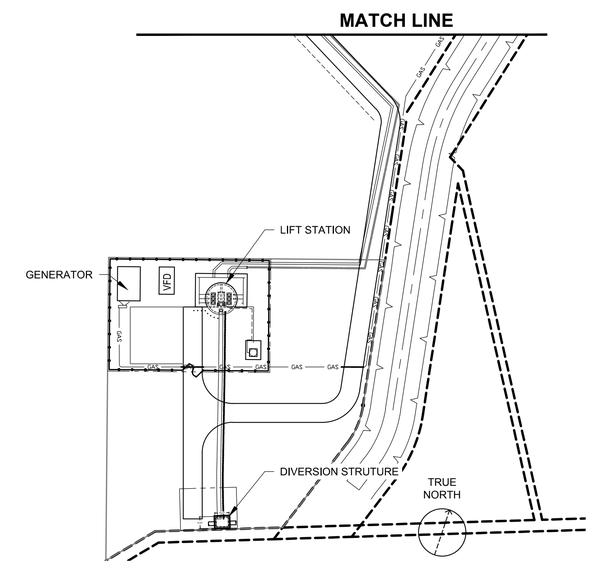

2 **PROPOSED SITE PLAN - LIFT STATION**

SCALE: AS NOTED

BORE HOLE SCHEDULE		
POINT #	EASTING	NORTHING
101	3839820.09	10103057.37
102	3839822.70	10102948.17
103	3839868.55	10102976.64
104	3839998.03	10103024.56
105	3840121.35	10103065.71
106	3840080.27	10102983.48
107	3840035.93	10103115.86

BORE HOLE SCHEDULE		
POINT #	EASTING	NORTHING
108	3840158.54	10103152.20
109	3840303.58	10103180.27
110	3840338.77	10103074.83
111	3840510.01	10103209.19
112	3840703.53	10103273.77
113	3840631.30	10103168.59
114	3840588.47	10103299.04

BORE HOLE SCHEDULE		
POINT #	EASTING	NORTHING
115	3840425.73	10103384.30
116	3840601.16	10103432.00
117	3840897.74	10103410.38
118	3841031.71	10103618.90
119	3841043.57	10103458.20
120	3840870.79	10103315.14
121	3841042.84	10103337.19

BORE HOLE SCHEDULE		
POINT #	EASTING	NORTHING
122	3840984.46	10103388.92
123	3840264.28	10103333.17
124	3841093.49	10103185.41
125	3841068.17	10103261.30
126	3841015.84	10104080.00
201	3839569.96	10102570.31
202	3839580.00	10102476.77

BORE HOLE SCHEDULE		
POINT #	EASTING	NORTHING
203	3839863.51	10102439.04
204	3839986.82	10102480.20
205	3840207.92	10102503.75
206	3840383.06	10102600.90
207	3840576.57	10102665.48
208	3840956.71	10102976.09
209	3840941.10	10102899.67

BORE HOLE SCHEDULE		
POINT #	EASTING	NORTHING
210	3839972.57	10102820.03
211	3840991.76	10102747.89
212	3840966.43	10102823.78

Conroe Central Wastewater Treatment Plant

CITY OF CONROE

Lockwood, Andrews & Newnam, Inc.
A LEO A DALY COMPANY
100 I-45 North
Suite 450
Conroe, TX 77301
Tel 936-703-1000
www.lan-inc.com

KEY PLAN

REVISIONS

NO.	DESCRIPTION	DATE

FILE LOG

Manager	WES
Design	JTH
Draw	SEM
Check	PW

STAMP

STATE OF TEXAS
PAUL WOOD
95029
LICENSED
PROFESSIONAL ENGINEER
05/31/19

Lockwood, Andrews & Newnam, Inc.
Texas Registered Engineering Firm F-2614

0 100 200
SCALE: 1"=100'

Project No. 120-11684-000
Date: May 2019

OVERALL SITE PLAN

C00.101

010 of 402

© LEO A DALY Company 2019

5/24/2019 12:04 PM P:\120\120-11684-000\4-0-Production\4-01-Drawings\Ci ii\C00.101.dwg