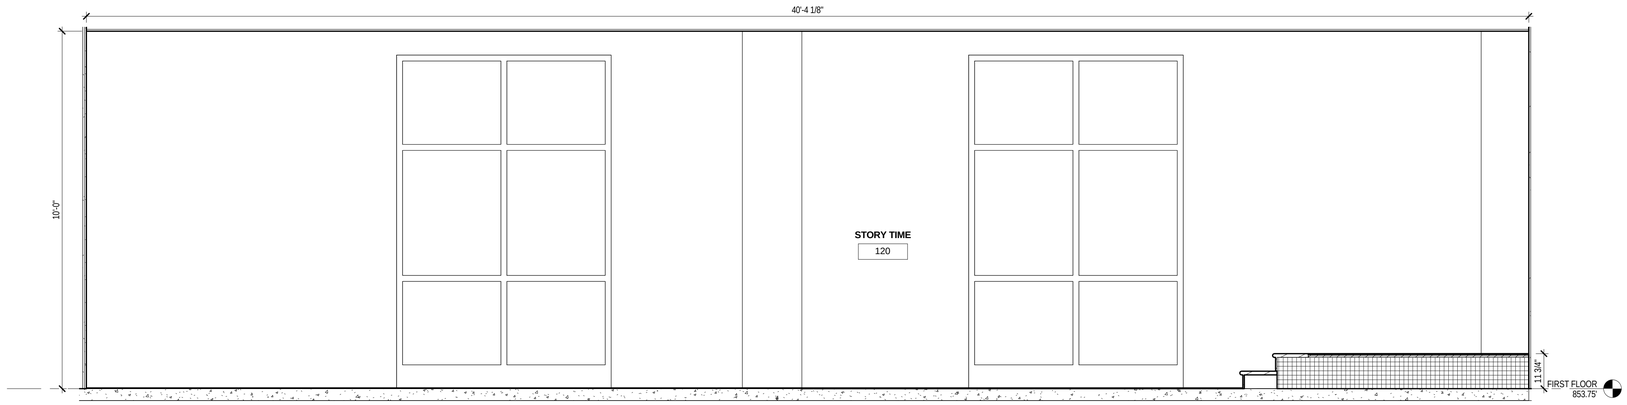

1 STORY TIME ELEVATION 1

1/2" = 1'-0"

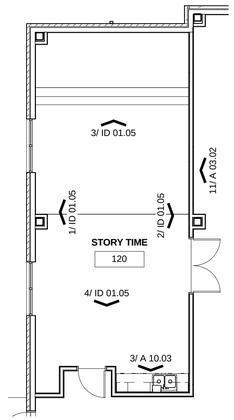

STORY TIME KEYPLAN

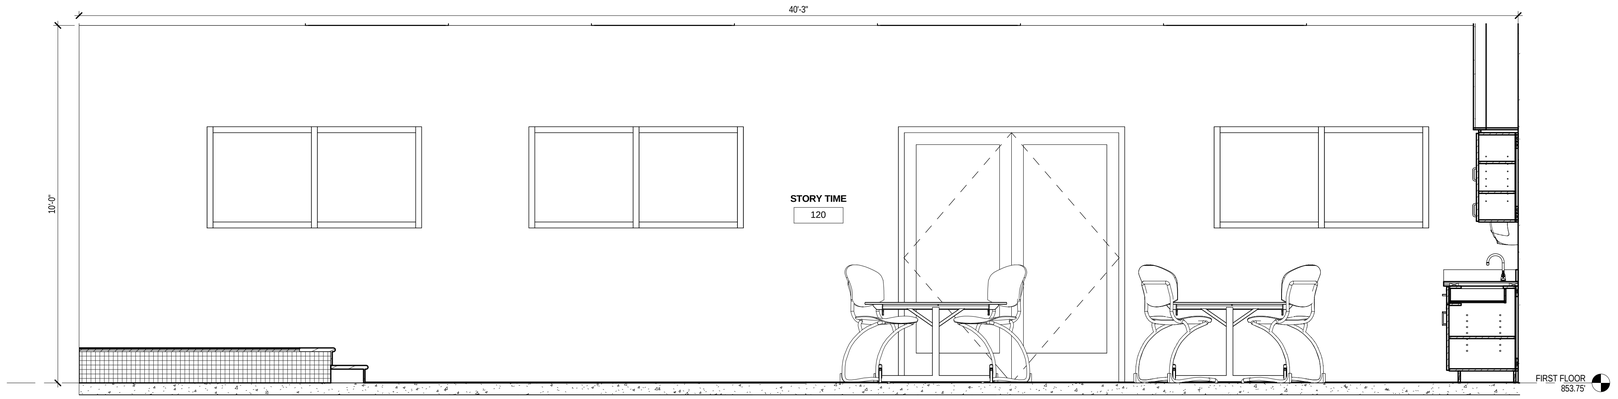

2 STORY TIME ELEVATION 2

1/2" = 1'-0"

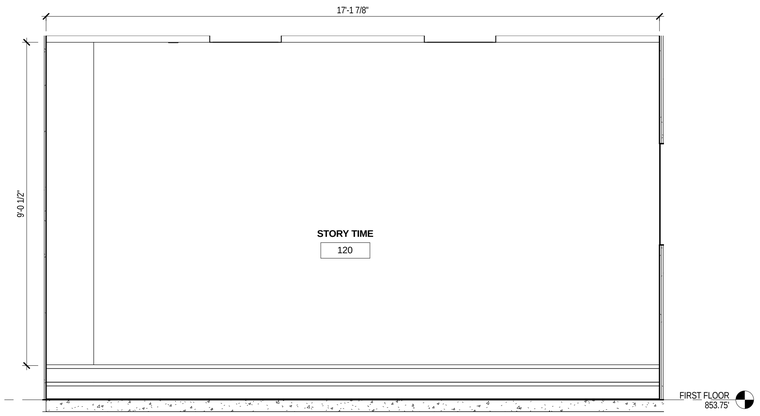

3 STORY TIME ELEVATION 3

1/2" = 1'-0"

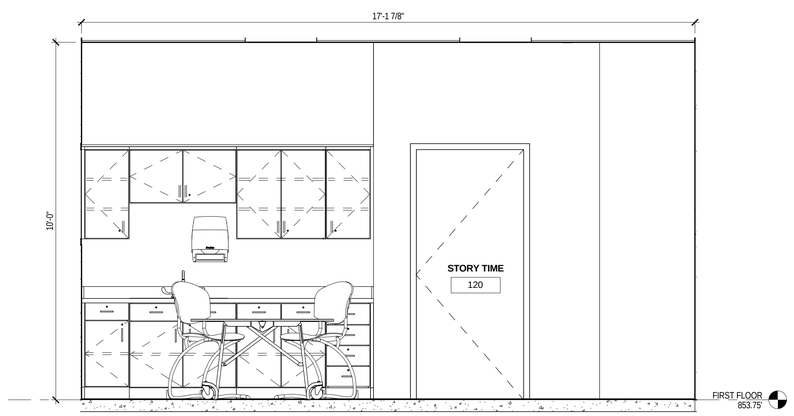

4 STORY TIME ELEVATION 4

1/2" = 1'-0"

3/23/2015 5:32:07 PM
C:\Users\bbeam\Desktop\Revit Files\2012120 White House Library Local.rvt
COPYRIGHT 2014 - ALL RIGHTS RESERVED - NO PORTION(S) MAY BE REPRODUCED WITHOUT EXPRESSED WRITTEN CONSENT OF HART FREELAND ROBERTS, INC.

HFR DESIGN
214 Centerview Drive Suite 300
Brentwood, TN 37027
615.370.8500
615.370.8530
hfrdesign.com

NO.	DATE	DESCRIPTION

NEW PUBLIC LIBRARY FOR
CITY OF WHITE HOUSE, TN
CORNER OF COLLEGE ST.
AND TN-76W/US-31WS
WHITE HOUSE, TN

HFR PROJECT NO.: 2012120
DATE: 23 APRIL 2014
PM REVIEWER:
QC REVIEWER:

INTERIOR ELEVATIONS-STORY TIME

ID
01.05