LEGEND

KEY	SYMBOL	DESCRIPTION
	LOD	LIMITS OF DISTURBANCE
	CRZ	CRITICAL ROOT ZONE
SF	SF	SILT FENCE
RP	RP	ROOT PRUNING

KEY	SYMBOL	DESCRIPTION
TP	TPF	TREE PRESERVATION/ CONSTRUCTION FENCE
		EGRESS PROTECTION: PLACE 6" WOOD CHIP MULCH UNDER 3/4" THICK PLYWOOD SECTIONS, OVERLAPPING, IN SITE EGRESS DURING CONSTRUCTION. NO STORAGE OF MACHINERY OR MATERIALS IN THESE AREAS.

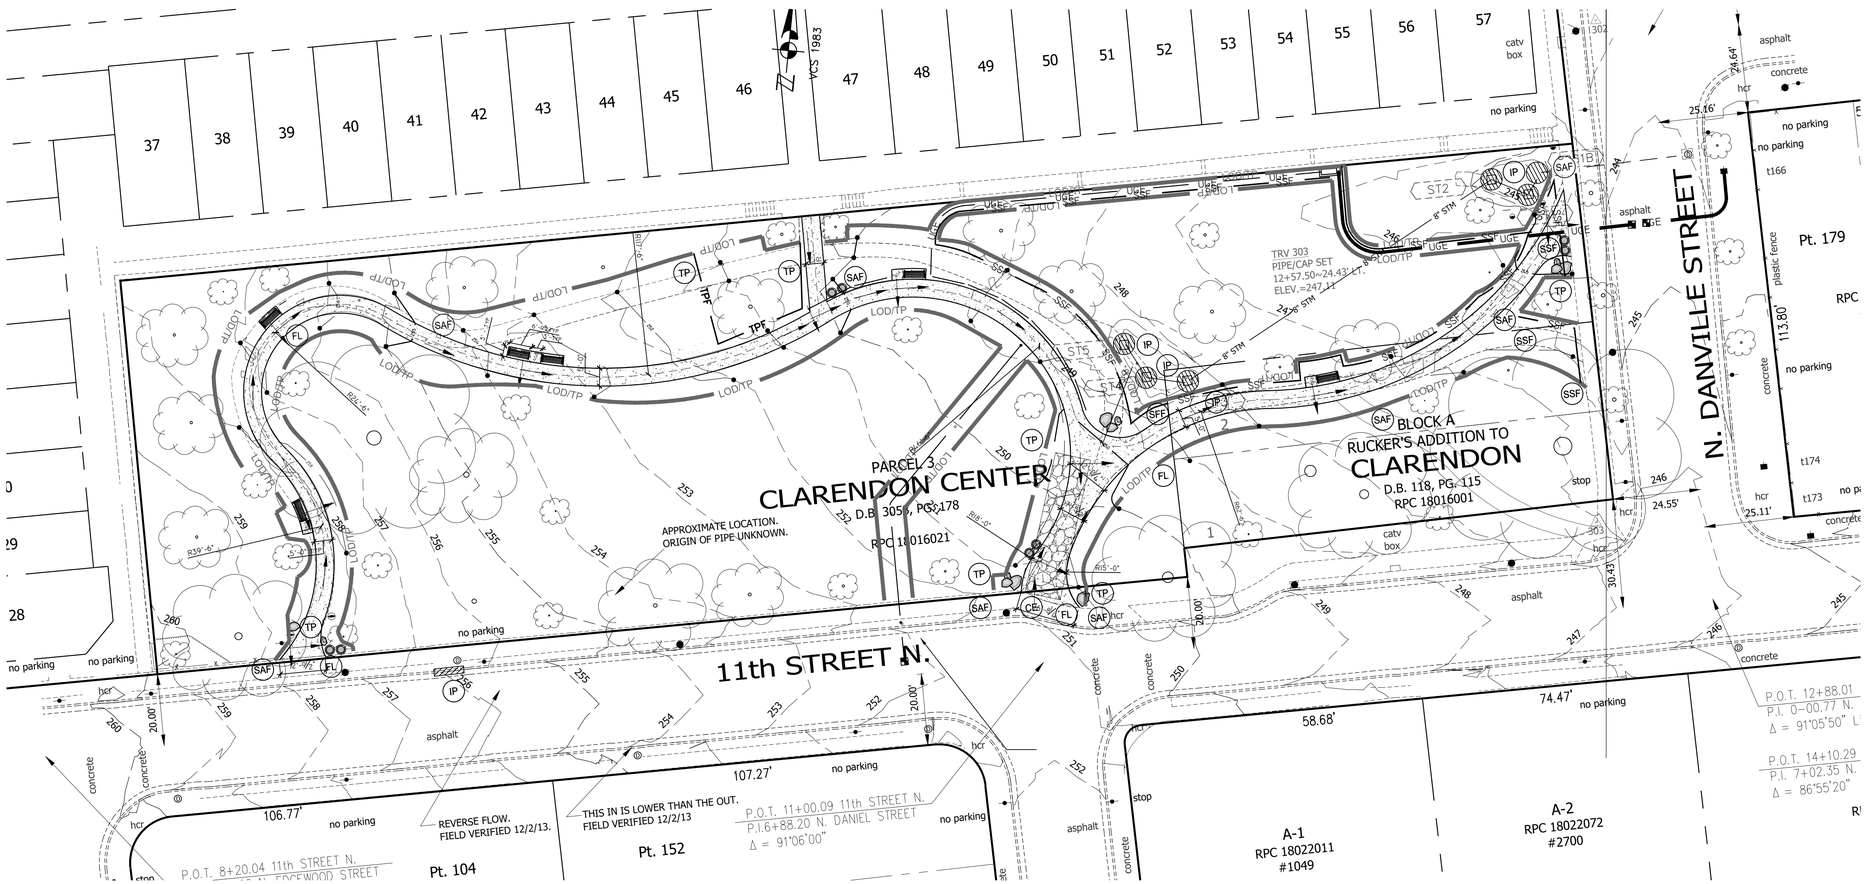

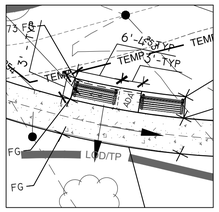

TYPICAL BENCH LAYOUT
1"=10'-0"

FOR INFORMATION ONLY

ARLINGTON VIRGINIA

DEPARTMENT OF PARKS AND RECREATION

Park Development Division
2100 Clarendon Boulevard, Suite 414
Arlington, VA 22201
Phone: 703.228.3332
Fax: 703.228.3328

ITB

SWM

Project Name and Location

11th and Danville Park Renovation

By-Right

2751 11th Street North
Arlington, VA

Sheet Title

Layout Plan

LDA-46746
#LDA22032

Approval	Date
bg	DS_DATE
Design Supervisor	

Revisions	Date
REV 1	REV 1 DATE
REV 2	REV 2 DATE
REV 1	REV 3 DATE
REV 1	REV 4 DATE
REV 5	REV 5 DATE

Designed: KvB
Drawn: KvB
Checked: BG

Filename: DVILLE LYT DETAILS
Plotted: May. 18, 22

Scale: 1"=20'
Date: May. 18, 22

Seal

COMMONWEALTH OF VIRGINIA
KATHY VON BREDOW
Lic. No. 1611
05.12.2022
LANDSCAPE ARCHITECT

Sheet

L-05

Path: L:\Division\Park Development\Projects\Danville Park (11th St)\Design\CAD\ Filename: DVILLE LYT DETAILS.dwg