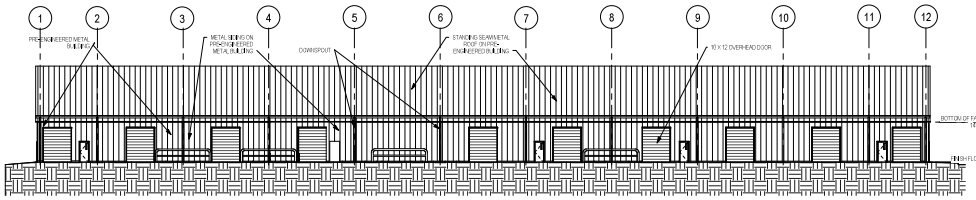

2 Front Elevation • Phase 3
1/16" = 1'-0"

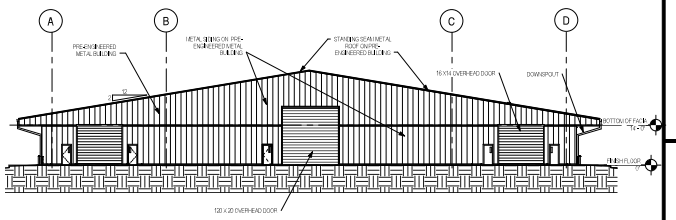

3 SIDE ELEVATION • PHASE 3
1/16" = 1'-0"

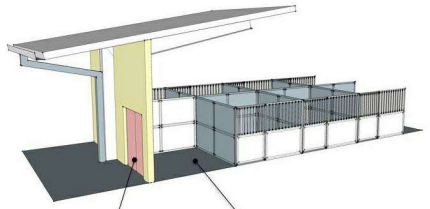

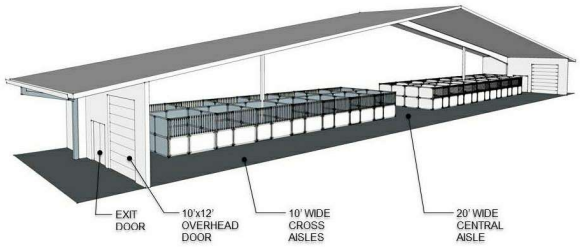

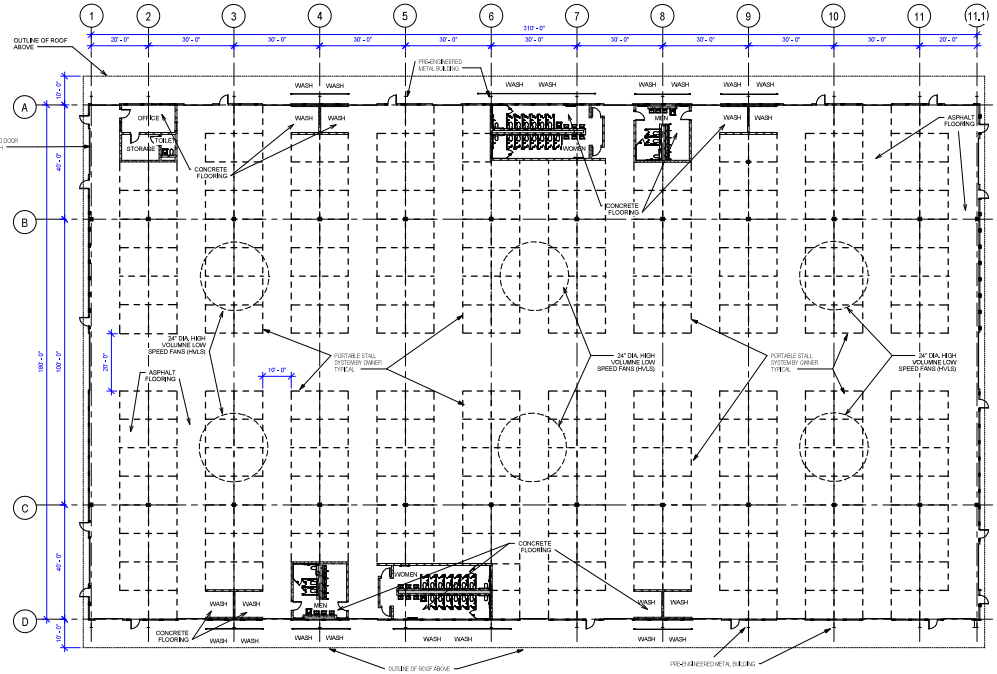

1 Floor Plan • Phase 3
1/16" = 1'-0"

PROJECT NORTH

POPULOUS

POPULOUS
Architecture | Planning
Sports | Programming
5800 Main St, Suite 100
Kansas City, Missouri 64113
(816) 221-2500

NOT FOR CONSTRUCTION

CURRY COUNTY BARN & PAVILION

Curry County, New Mexico

SCHEMATIC DESIGN
04-01-2016

REVISIONS

NO.	DATE	DESCRIPTION

A D
B C

PROJECT NO. 16.4207 | DRAWN BY POPULOUS
PRINTED 03/18/16
SHEET TITLE

SHEET NUMBER
A1-3

Copyright 2016 POPULOUS