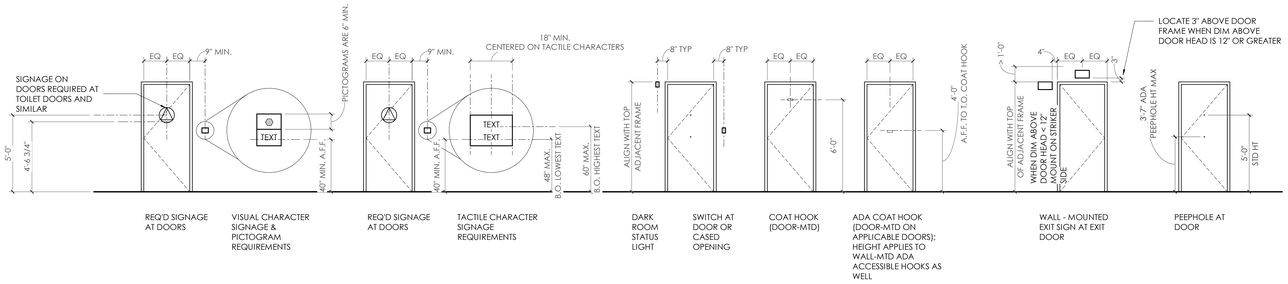

1 AG001 **MOUNTING HEIGHTS - EGRESS SIGNAGE & VIEW WINDOWS**
1/4" = 1'-0"

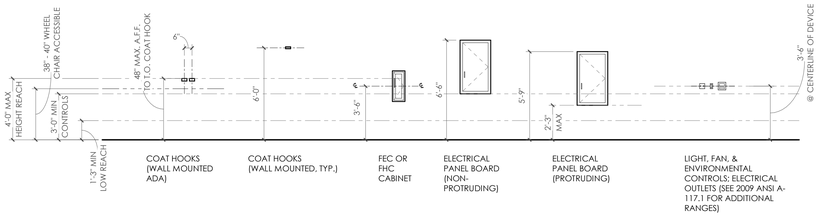

2 AG001 **MOUNTING HEIGHTS - WALL-MOUNTED ACCESSORIES**
1/4" = 1'-0"

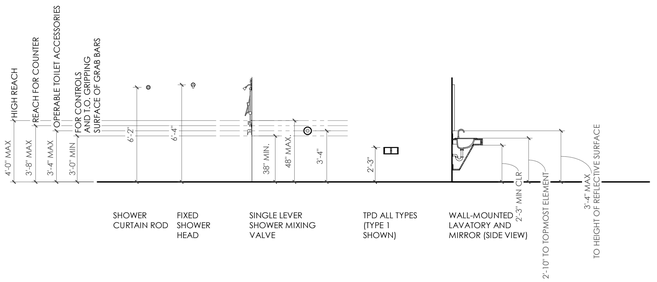

5 AG001 **MOUNTING HEIGHTS - SHOWER ACCESSORIES, TOILET ACCESSORIES, & LAVATORIES**
1/4" = 1'-0"

BINDING EDGE

BINDING EDGE

TIME / DATE: 10/8/2018 11:25:56 AM

McCARTY HOLSAPLE McCARTY
MHM
ARCHITECTS & INTERIOR DESIGNERS

18036

550 W. MAIN STREET, SUITE 300
KNOXVILLE, TENNESSEE 37902
CONTACT: DOUG McCARTY
EMAIL: DMcCarty@mhminc.com
TELEPHONE: (865) 544-2000
FACSIMILE: (865) 544-0402
INTERNET: mhminc.com

PROJECT INFORMATION
CONTRACT: SBC-000000000000000

Western Heights
901 North Broadway, Knoxville, TN
KNOXVILLE , TENNESSEE 00000-000

ACTIVE DESIGN PHASE
- ☐ SCHEMATIC DESIGN
- ☐ DESIGN DEVELOPMENT
- ☐ REDI-CHECK
- ☑ **CONSTRUCTION DOCUMENTS**
- ☐ CONSTRUCTION BIDDING PHASE
- ☐ CONSTRUCTION ADMINISTRATION

SEAL:

© McCarty Holsaple McCarty, Inc.
Do **NOT** scale drawings, use given dimensions only. If not shown, verify correct dimension with ARCHITECT. Contractor shall check and verify all dimensions and conditions at job site.

CONSULTANT INFORMATION

CODES OFFICIAL REVIEW

KEY PLAN:

REVISION INFORMATION

No.	Date	Description

DRAWING INFORMATION

SCALE:	N/A
SCALE GUIDE:	
DWG ISSUED:	OCTOBER 5, 2018
PRJ MGR:	M. BUTLER
PA / PC:	K. WHITE / G. TAYLOR
DRAWN BY:	Author
CHECKED BY:	

DRAWING TITLE:
STANDARD MOUNTING HEIGHTS

DRAWING NO:
AG001