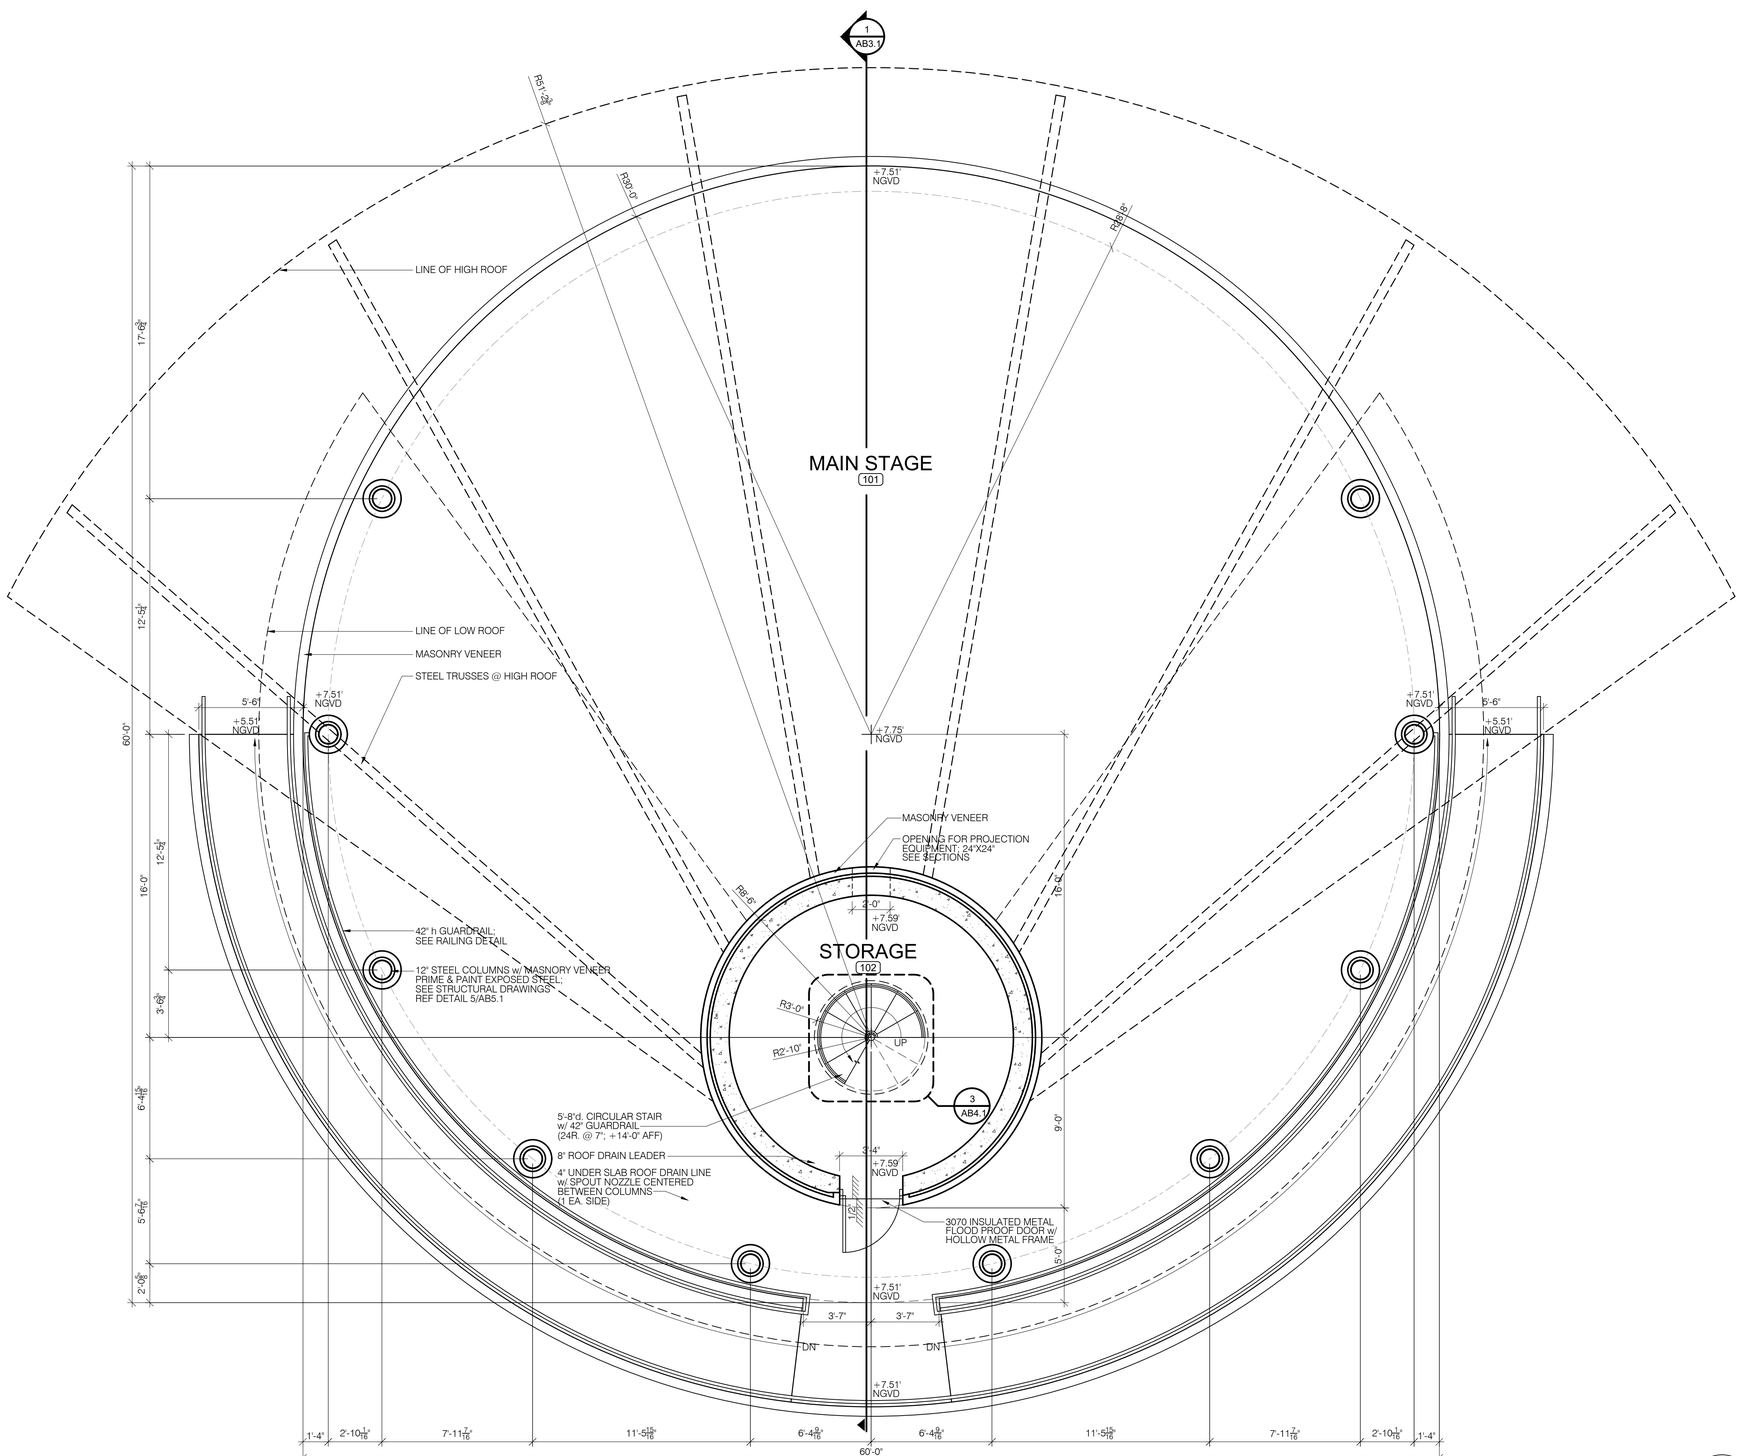

1 BAND SHELL FLOOR PLAN

SCALE: 1/4" = 1'-0"

2 1 0 2 4

AVCON, INC.
ENGINEERS & PLANNERS
320 BAYSHORE DRIVE, SUITE A
NICEVILLE, FL. 32578-2425
OFFICE: (850) 678-0050
FAX: (850) 678-0040
CORPORATE CERTIFICATE OF AUTHORIZATION NUMBER: 5057
www.avconinc.com

AVCON

TRANSFORMING TODAY'S IDEAS INTO TOMORROW'S REALITY

jdf+ architecture LLC
JDF ARCHITECTURE, LLC
201 HOLLYWOOD BLVD, NE
FT WALTON BEACH, FLORIDA 32548
(850) 496-2166

NO.	DATE	REVISION	BY

BAND SHELL FLOOR PLAN

RELEASE FOR BID

FORT WALTON BEACH LANDING IMPROVEMENTS

PREPARED FOR
CITY OF FORT WALTON BEACH

DESIGNED BY:	T.D.N.
DRAWN BY:	C.A.P.
CHECKED BY:	V.C.L.
APPROVED BY:	V.C.L.
PROJECT NO:	2015.238.03
DATE:	04/08/2022

SHEET NUMBER
AB1.1

18 Jan 2024 FOR PERMIT // FOR BID

Jason Floyd

Digitally signed by Jason Floyd
DN: cn=Jason Floyd, o=JDF Architecture, LLC, ou, email=jfloyd@jdfarchitecture.com, c=US
Date: 2024.01.18 14:58:12 -06'00'

THIS DOCUMENT CONTAINS PRIVILEGED AND PROPRIETARY INFORMATION, ALL OF WHICH IS EXPRESSLY PROVIDED BY AVCON, INC., FOR USE BY THE INTENDED RECIPIENT, AND FOR A SPECIFIC PURPOSE. WITHOUT THE EXPRESS WRITTEN CONSENT OF AVCON, INC. ANY DISTRIBUTION, REPRODUCTION, OR OTHER USE OF THIS DOCUMENT, IN WHOLE OR IN PART, IS STRICTLY PROHIBITED

\\JDF-NAS01\PROJECTS\15_PROJECTS\1529 - FWB LANDING\03 - CONSTRUCTION DOCUMENTS\02 - DRAWINGS\AR1.1 FLOOR PLAN.DWG 1/18/2024 2:35 PM Michael Dubuisson
18 Jan 2024

18 Jan 2024

1 BAND SHELL ROOF PLAN

SCALE: 1/4" = 1'-0"

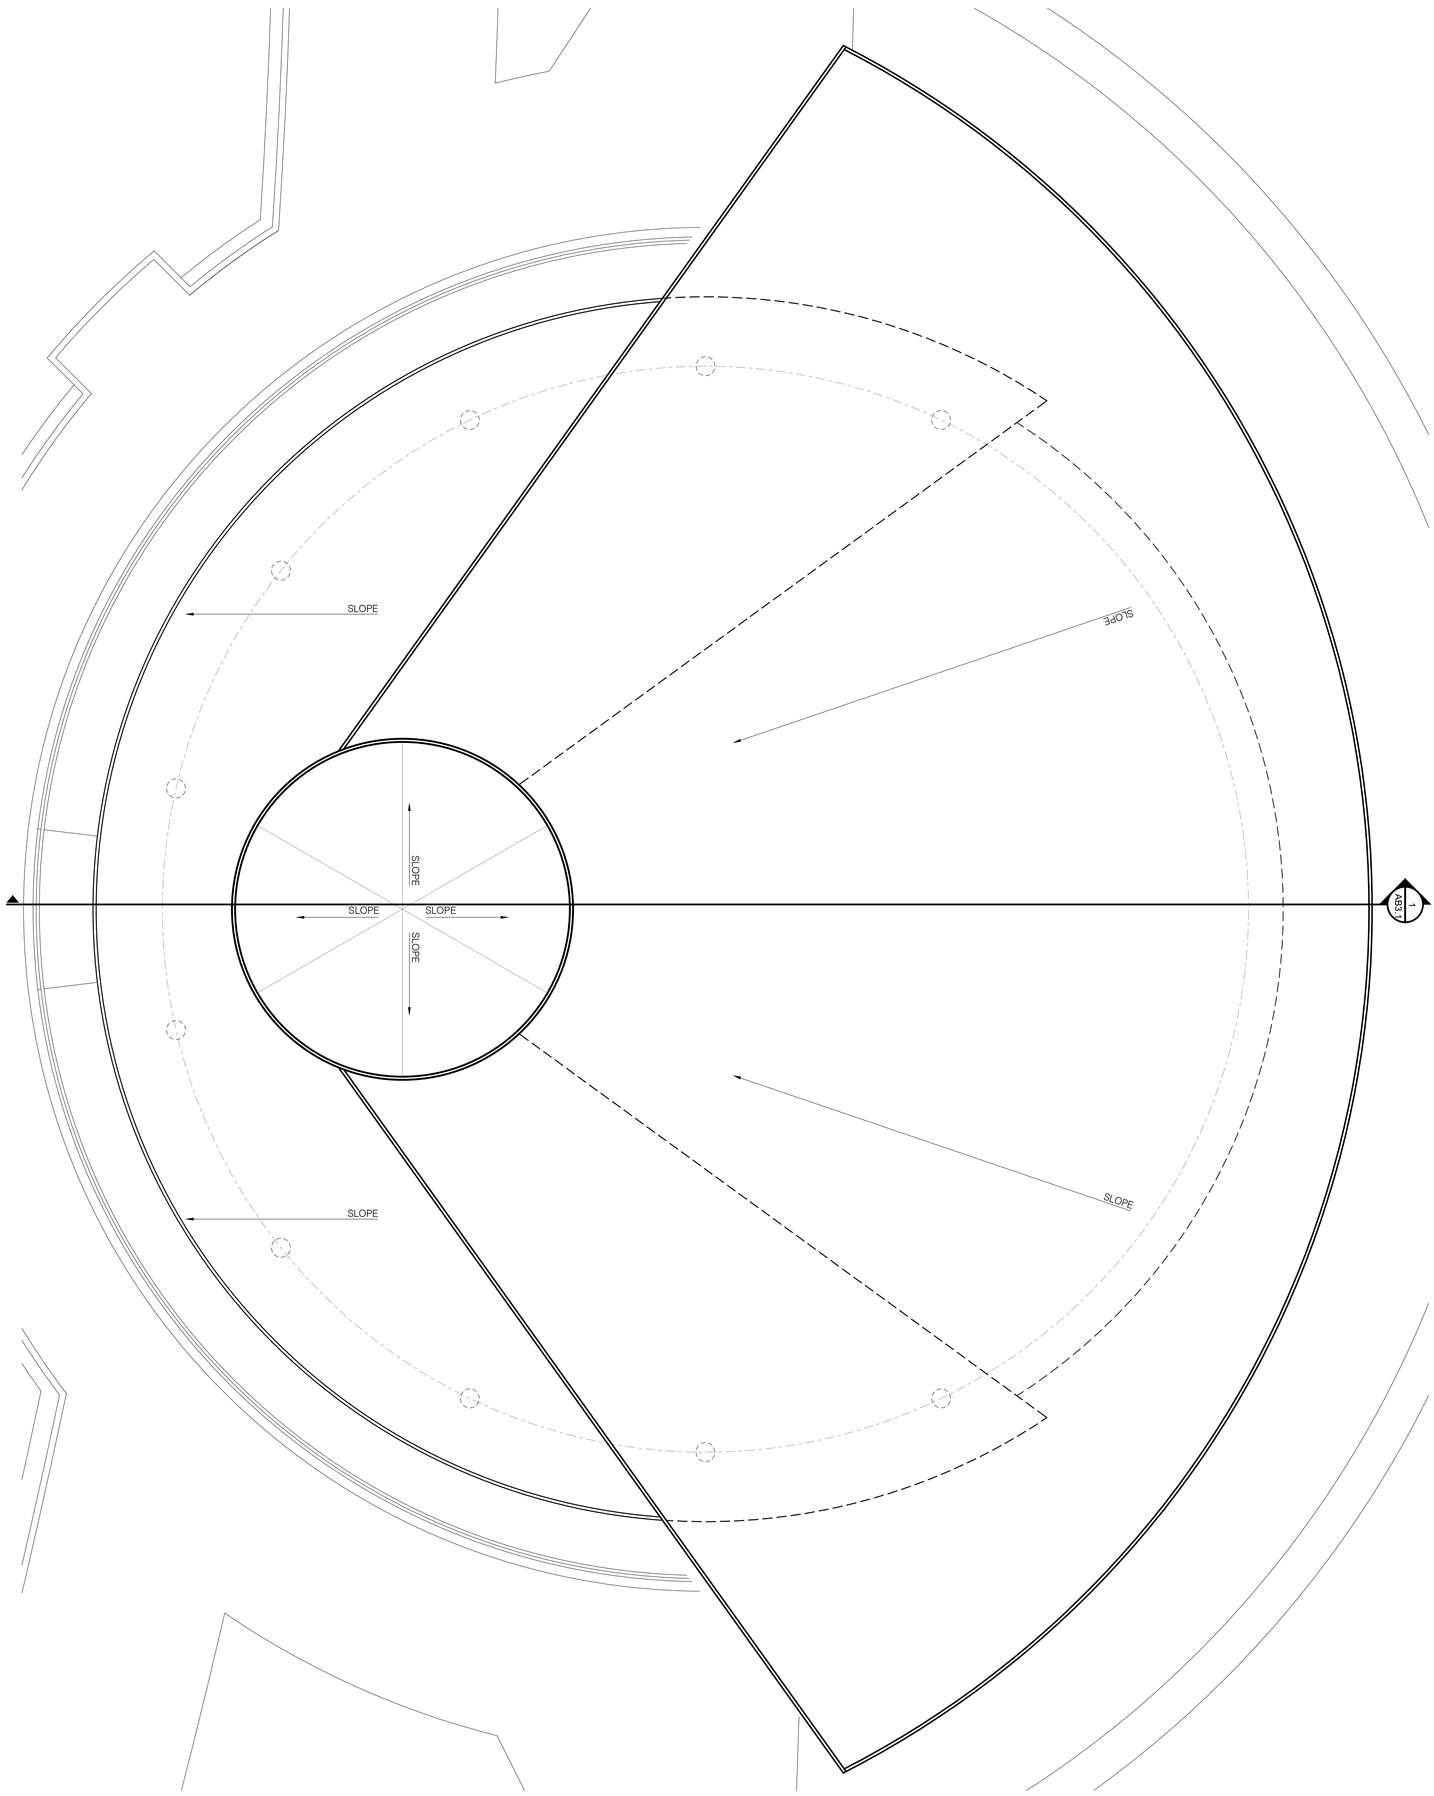

18 Jan 2024 FOR PERMIT // FOR BID

SHEET NUMBER AB1.2	DESIGNED BY: T.D.N.	FORT WALTON BEACH LANDING IMPROVEMENTS	BAND SHELL ROOF PLAN
	DRAWN BY: C.A.P.	PREPARED FOR	
	CHECKED BY: V.C.L.	CITY OF FORT WALTON BEACH	RELEASE FOR BID
	APPROVED BY: V.C.L.		
	PROJECT NO: 2015.238.03		
	DATE: 04/08/2022		

NO.	DATE	REVISION	BY

jdf+ architecture inc
JDF ARCHITECTURE, LLC
201 HOLLYWOOD BLVD, NE
FT WALTON BEACH, FLORIDA 32548
(850) 496-2166

AVCON
TRANSFORMING TODAY'S IDEAS INTO TOMORROW'S REALITY

AVCON, INC.
ENGINEERS & PLANNERS
320 BAYSHORE DRIVE, SUITE A
NICEVILLE, FL 32578-2425
OFFICE: (850) 678-0050
FAX: (850) 678-0040
CORPORATE CERTIFICATE OF AUTHORIZATION NUMBER: 5057
www.avconinc.com

THIS DOCUMENT CONTAINS PRIVILEGED AND PROPRIETARY INFORMATION, ALL OF WHICH IS EXPRESSLY PROVIDED BY AVCON, INC., FOR USE BY THE INTENDED RECIPIENT, AND FOR A SPECIFIC PURPOSE. WITHOUT THE EXPRESS WRITTEN CONSENT OF AVCON, INC. ANY DISTRIBUTION, REPRODUCTION, OR OTHER USE OF THIS DOCUMENT, IN WHOLE OR IN PART, IS STRICTLY PROHIBITED

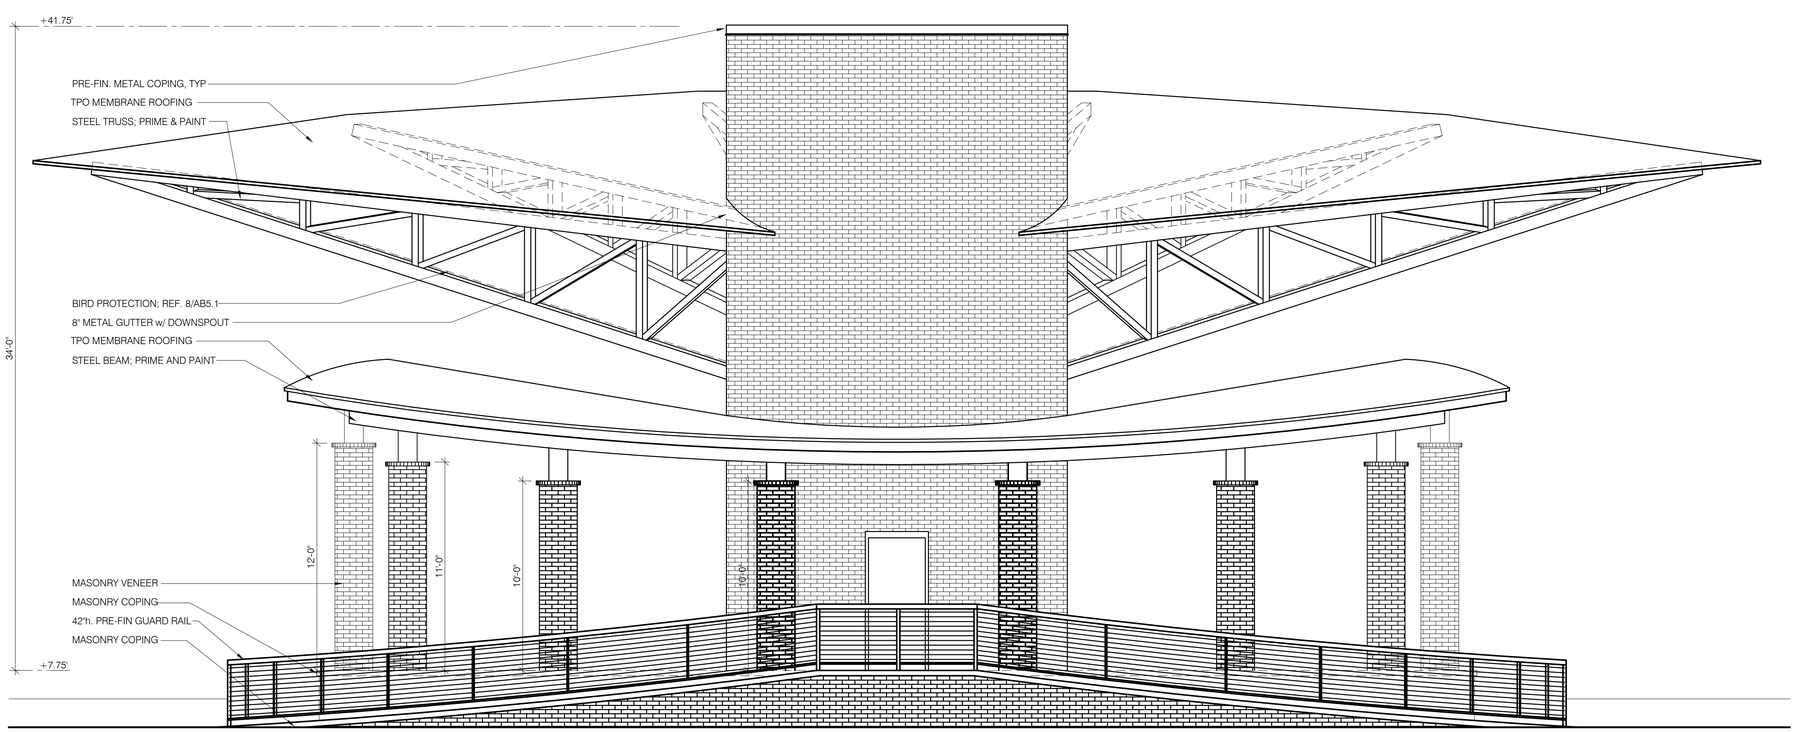

1 SOUTH ELEVATION

SCALE: 1/4" = 1'-0"

Jason Floyd

Digitally signed by Jason Floyd
DN: c=US, o=Jason Floyd, ou=JDF Architecture, LLC, ou=Jason Floyd, email=j.floyd@jdfarchitecture.com, c=US
Date: 2024.01.18 14:58:10 -06'00'

18 Jan 2024 FOR PERMIT // FOR BID

AVCON, INC.
ENGINEERS & PLANNERS
320 BAYSHORE DRIVE, SUITE A
NICEVILLE, FL 32578-2425
OFFICE: (850) 678-0050
FAX: (850) 678-0040
CORPORATE CERTIFICATE OF AUTHORIZATION NUMBER: 5057
www.avconinc.com

TRANSFORMING TODAY'S IDEAS INTO TOMORROW'S REALITY

jdf+ architecture llc
JDF ARCHITECTURE, LLC
201 HOLLYWOOD BLVD, NE
FT WALTON BEACH, FLORIDA 32548
(850) 496-2166

NO.	DATE	REVISION	BY

BAND SHELL ELEVATIONS

RELEASE FOR BID

FORT WALTON BEACH LANDING IMPROVEMENTS

PREPARED FOR

CITY OF FORT WALTON BEACH

DESIGNED BY:	T.D.N.
DRAWN BY:	C.A.P.
CHECKED BY:	V.C.L.
APPROVED BY:	V.C.L.
PROJECT NO:	2015.238.03
DATE:	04/08/2022

SHEET NUMBER

AB2.1

THIS DOCUMENT CONTAINS PRIVILEGED AND PROPRIETARY INFORMATION, ALL OF WHICH IS EXPRESSLY PROVIDED BY AVCON, INC., FOR USE BY THE INTENDED RECIPIENT, AND FOR A SPECIFIC PURPOSE. WITHOUT THE EXPRESS WRITTEN CONSENT OF AVCON, INC. ANY DISTRIBUTION, REPRODUCTION, OR OTHER USE OF THIS DOCUMENT, IN WHOLE OR IN PART, IS STRICTLY PROHIBITED

\\JDF-NAS01\PROJECTS\15_PROJECTS\1529 - FWB LANDING\03 - CONSTRUCTION DOCUMENTS\02 - DRAWINGS\AB2.1 ELEVATIONS.DWG 1/18/2024 2:52 PM Michael Dubuisson

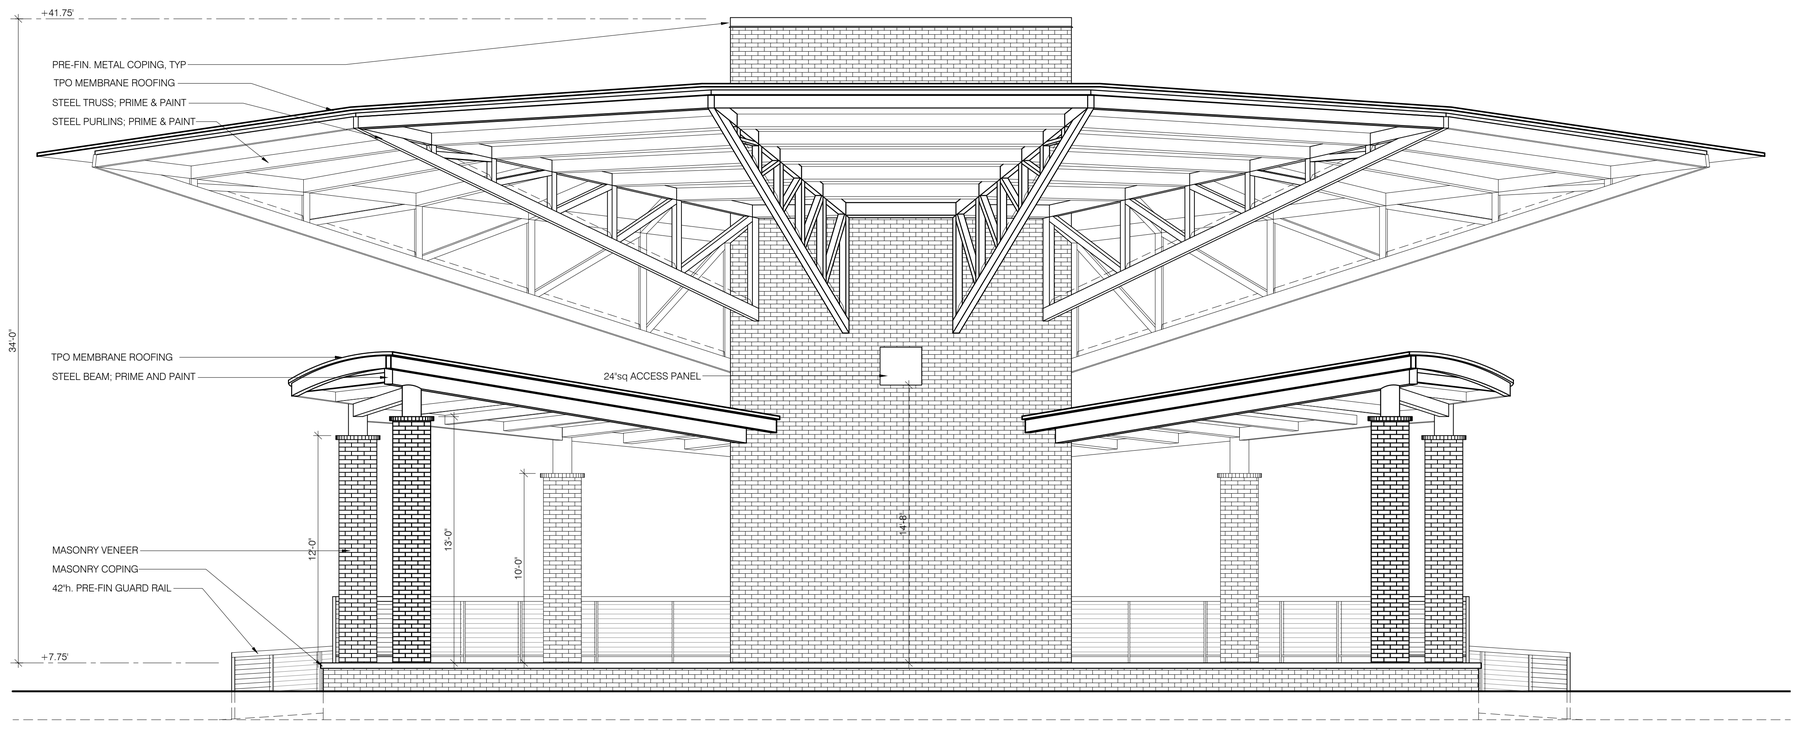

1 NORTH ELEVATION
SCALE: 1/4" = 1'-0"

Jason Floyd
Digitally signed by Jason Floyd
DN: cn=Jason Floyd, o=JDF Architecture, LLC, ou, email=jfloyd@jdfarchitecture.com, c=US
Date: 2024.02.08 08:59:08 -06'00'

18 Jan 2024 FOR PERMIT // FOR BID

AVCON, INC.
ENGINEERS & PLANNERS
320 BAYSHORE DRIVE, SUITE A
NICEVILLE, FL 32578-2425
OFFICE: (850) 678-0050
FAX: (850) 678-0040
CORPORATE CERTIFICATE OF AUTHORIZATION NUMBER: 5057
www.avconinc.com

TRANSFORMING TODAY'S IDEAS INTO TOMORROW'S REALITY

jdf+ architecture llc
JDF ARCHITECTURE, LLC
201 HOLLYWOOD BLVD, NE
FT WALTON BEACH, FLORIDA 32548
(850) 496-2166

NO.	DATE	REVISION	BY

BAND SHELL ELEVATIONS

RELEASE FOR BID

FORT WALTON BEACH LANDING IMPROVEMENTS
PREPARED FOR
CITY OF FORT WALTON BEACH

DESIGNED BY:	T.D.N.
DRAWN BY:	C.A.P.
CHECKED BY:	V.C.L.
APPROVED BY:	V.C.L.
PROJECT NO:	2015.238.03
DATE:	04/08/2022

SHEET NUMBER
AB2.2

THIS DOCUMENT CONTAINS PRIVILEGED AND PROPRIETARY INFORMATION, ALL OF WHICH IS EXPRESSLY PROVIDED BY AVCON, INC., FOR USE BY THE INTENDED RECIPIENT, AND FOR A SPECIFIC PURPOSE. WITHOUT THE EXPRESS WRITTEN CONSENT OF AVCON, INC. ANY DISTRIBUTION, REPRODUCTION, OR OTHER USE OF THIS DOCUMENT, IN WHOLE OR IN PART, IS STRICTLY PROHIBITED

\\JDF-NAS01\PROJECTS\15_PROJECTS\1529 - FWB LANDING\03 - CONSTRUCTION DOCUMENTS\02 - DRAWINGS\AB2.1 ELEVATIONS.DWG 1/18/2024 2:52 PM Michael Dubuisson

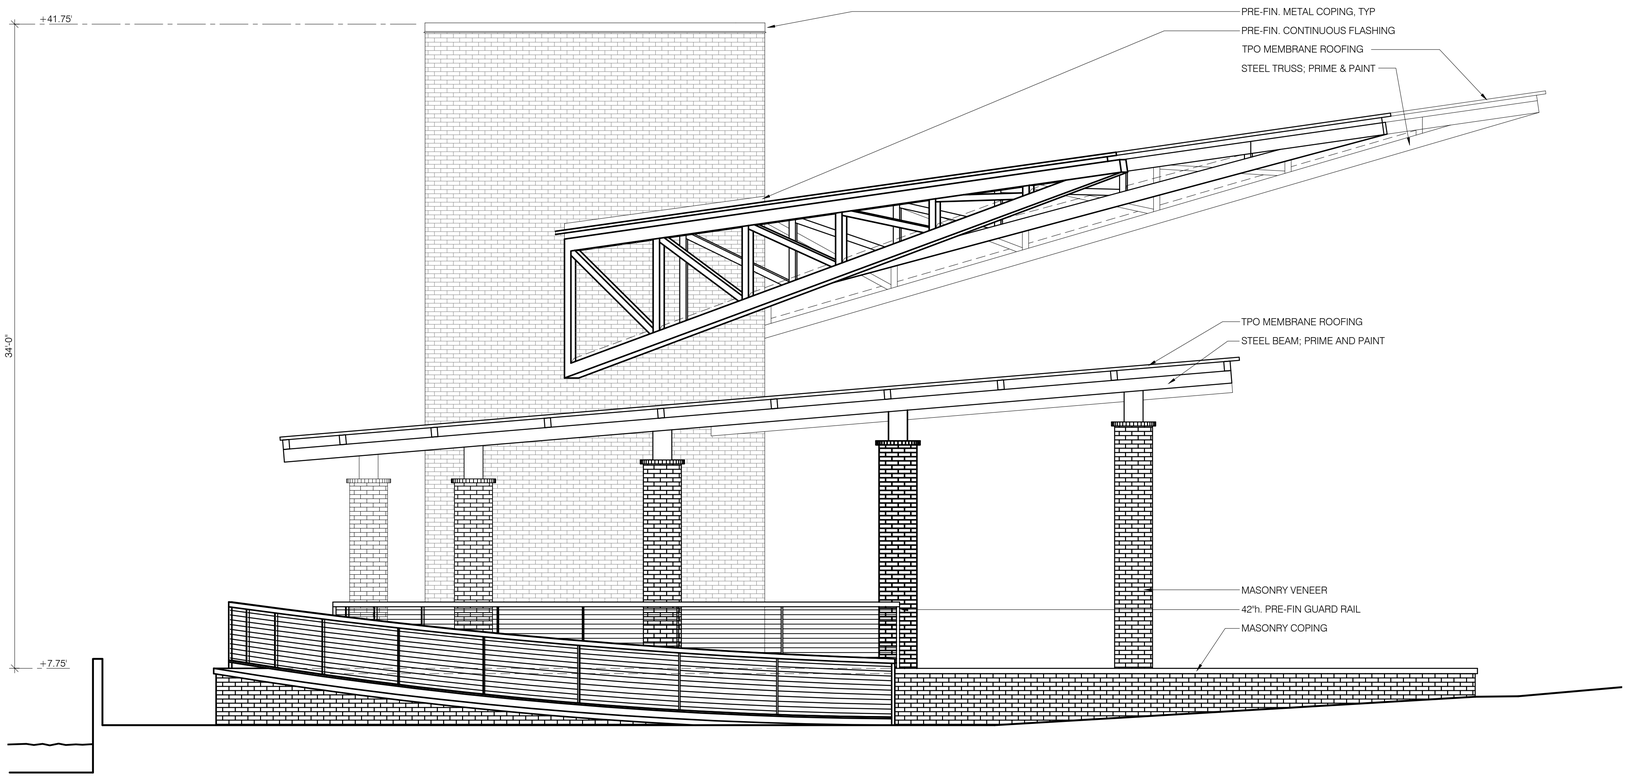

1 EAST ELEVATION
SCALE: 1/4" = 1'-0"

Jason Floyd
Digitally signed by Jason Floyd
DN: cn=Jason Floyd, o=JDF Architecture, LLC, ou, email=j.floyd@jdfarchitecture.com, c=US
Date: 2024.01.18 14:39:25 -06'00'

18 Jan 2024 FOR PERMIT // FOR BID

AVCON, INC.
ENGINEERS & PLANNERS
320 BAYSHORE DRIVE, SUITE A
NICEVILLE, FL 32578-2425
OFFICE: (850) 678-0050
FAX: (850) 678-0040
CORPORATE CERTIFICATE OF AUTHORIZATION NUMBER: 5057
www.avconinc.com

TRANSFORMING TODAY'S IDEAS INTO TOMORROW'S REALITY

jdf+ architecture llc
JDF ARCHITECTURE, LLC
201 HOLLYWOOD BLVD, NE
FT WALTON BEACH, FLORIDA 32548
(850) 496-2166

NO.	DATE	REVISION	BY

BAND SHELL ELEVATIONS

RELEASE FOR BID

FORT WALTON BEACH LANDING IMPROVEMENTS
PREPARED FOR
CITY OF FORT WALTON BEACH

DESIGNED BY:	T.D.N.
DRAWN BY:	C.A.P.
CHECKED BY:	V.C.L.
APPROVED BY:	V.C.L.
PROJECT NO:	2015.238.03
DATE:	04/08/2022

SHEET NUMBER
AB2.3

THIS DOCUMENT CONTAINS PRIVILEGED AND PROPRIETARY INFORMATION, ALL OF WHICH IS EXPRESSLY PROVIDED BY AVCON, INC., FOR USE BY THE INTENDED RECIPIENT, AND FOR A SPECIFIC PURPOSE. WITHOUT THE EXPRESS WRITTEN CONSENT OF AVCON, INC. ANY DISTRIBUTION, REPRODUCTION, OR OTHER USE OF THIS DOCUMENT, IN WHOLE OR IN PART, IS STRICTLY PROHIBITED

\\JDF-NAS01\PROJECTS\15_PROJECTS\1529 - FWB LANDING\03 - CONSTRUCTION DOCUMENTS\02 - DRAWINGS\AB2.1 ELEVATIONS.DWG 1/18/2024 2:53 PM Michael Dubuisson
18 Jan 2024

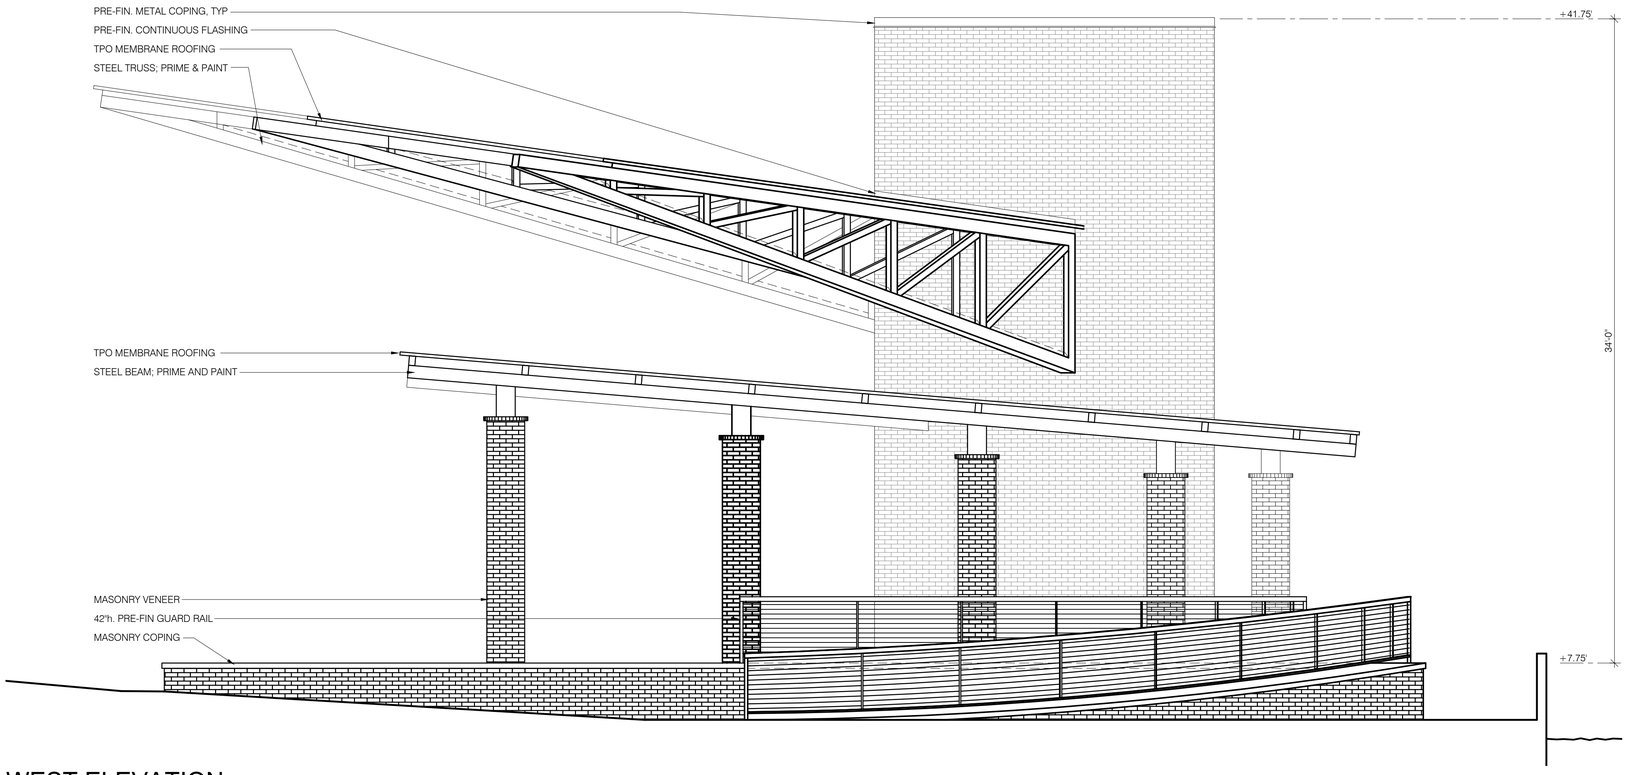

1 WEST ELEVATION
SCALE: 1/4" = 1'-0"

2 1 0 2 4

18 Jan 2024 FOR PERMIT // FOR BID

Jason Floyd

Digitally signed by Jason Floyd
DN: cn=Jason Floyd, o=JDF Architecture, LLC, ou, email=jason@jdfarchitecture.com, c=US
Date: 2024.01.18 15:59:43 -06'00'

AVCON, INC.
ENGINEERS & PLANNERS
320 BAYSHORE DRIVE, SUITE A
NICEVILLE, FL. 32578-2425
OFFICE: (850) 678-0050
FAX: (850) 678-0040
CORPORATE CERTIFICATE OF AUTHORIZATION NUMBER: 5057
www.avconinc.com

AVCON

TRANSFORMING TODAY'S IDEAS INTO TOMORROW'S REALITY

jdf+ architecture llc
JDF ARCHITECTURE, LLC
201 HOLLYWOOD BLVD, NE
FT WALTON BEACH, FLORIDA 32548
(850) 496-2166

NO.	DATE	REVISION	BY

BAND SHELL ELEVATIONS

RELEASE FOR BID

FORT WALTON BEACH LANDING IMPROVEMENTS

PREPARED FOR
CITY OF FORT WALTON BEACH

DESIGNED BY:	T.D.N.
DRAWN BY:	C.A.P.
CHECKED BY:	V.C.L.
APPROVED BY:	V.C.L.
PROJECT NO:	2015.238.03
DATE:	04/08/2022

SHEET NUMBER
AB2.4

THIS DOCUMENT CONTAINS PRIVILEGED AND PROPRIETARY INFORMATION, ALL OF WHICH IS EXPRESSLY PROVIDED BY AVCON, INC., FOR USE BY THE INTENDED RECIPIENT, AND FOR A SPECIFIC PURPOSE. WITHOUT THE EXPRESS WRITTEN CONSENT OF AVCON, INC. ANY DISTRIBUTION, REPRODUCTION, OR OTHER USE OF THIS DOCUMENT, IN WHOLE OR IN PART, IS STRICTLY PROHIBITED

\\JDF-NAS01\PROJECTS\15_PROJECTS\1529 - FWB LANDING\03 - CONSTRUCTION DOCUMENTS\02 - DRAWINGS\AB2.1 ELEVATIONS.DWG 1/18/2024 2:53 PM Michael Dubuisson
18 Jan 2024

18 Jan 2024

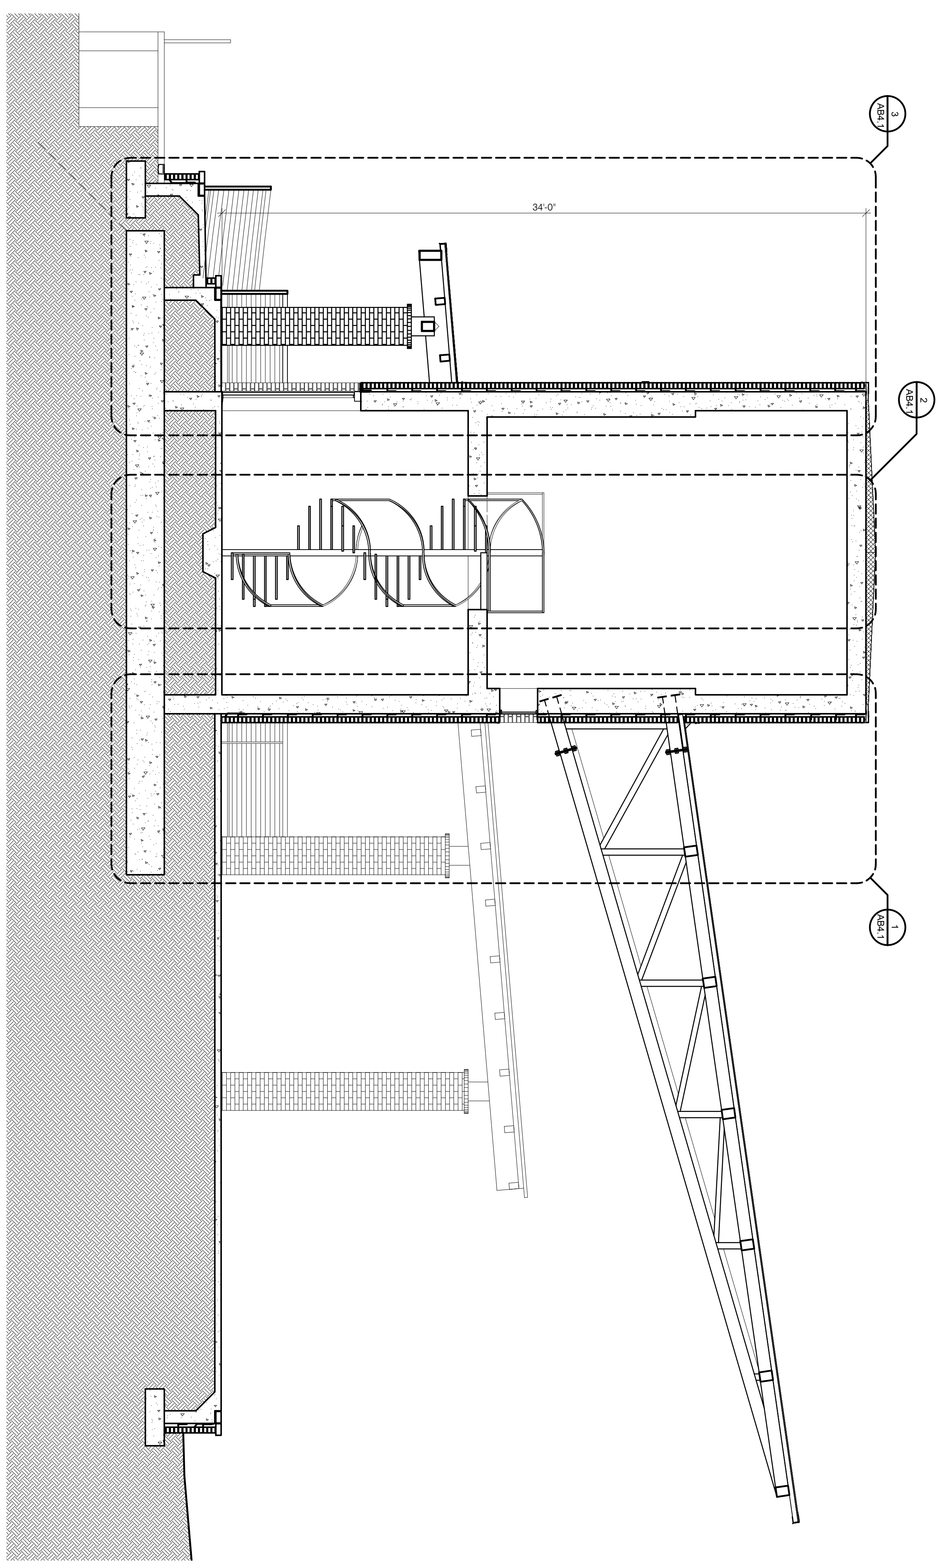

1 BUILDING SECTION

SCALE: 1/4" = 1'-0"

Jason Floyd

18 Jan 2024 FOR PERMIT // FOR BID

SHEET NUMBER	AB3.1
DESIGNED BY:	T.D.N.
DRAWN BY:	C.A.P.
CHECKED BY:	V.C.L.
APPROVED BY:	V.C.L.
PROJECT NO:	2015.238.03
DATE:	04/08/2022

FORT WALTON BEACH LANDING IMPROVEMENTS

PREPARED FOR

CITY OF FORT WALTON BEACH

BAND SHELL BUILDING SECTION

RELEASE FOR BID

NO.	DATE	REVISION	BY

jdf+ architecture inc

JDF ARCHITECTURE, LLC
201 HOLLYWOOD BLVD, NE
FT WALTON BEACH, FLORIDA 32548
(850) 496-2166

AVCON

TRANSFORMING TODAY'S IDEAS INTO TOMORROW'S REALITY

AVCON, INC.
ENGINEERS & PLANNERS
320 BAYSHORE DRIVE, SUITE A
NICEVILLE, FL 32578-2425
OFFICE: (850) 678-0050
FAX: (850) 678-0040
CORPORATE CERTIFICATE OF AUTHORIZATION NUMBER: 5057
www.avconinc.com

THIS DOCUMENT CONTAINS PRIVILEGED AND PROPRIETARY INFORMATION, ALL OF WHICH IS EXPRESSLY PROVIDED BY AVCON, INC., FOR USE BY THE INTENDED RECIPIENT, AND FOR A SPECIFIC PURPOSE. WITHOUT THE EXPRESS WRITTEN CONSENT OF AVCON, INC. ANY DISTRIBUTION, REPRODUCTION, OR OTHER USE OF THIS DOCUMENT, IN WHOLE OR IN PART, IS STRICTLY PROHIBITED

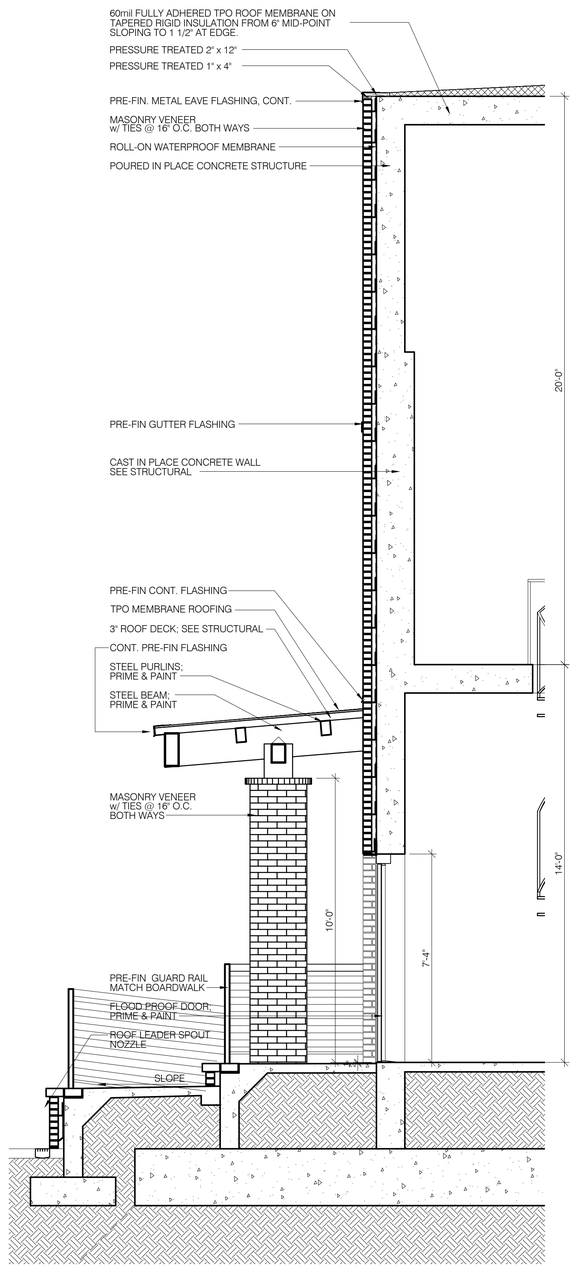

3 WALL SECTION
SCALE: 3/8" = 1'-0"

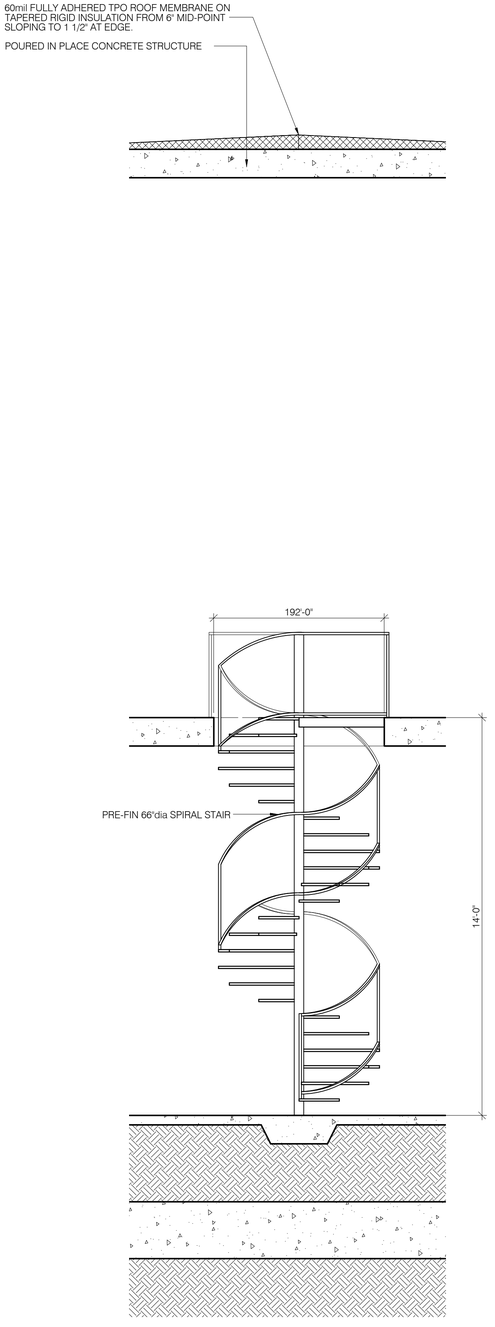

2 WALL SECTION
SCALE: 3/8" = 1'-0"

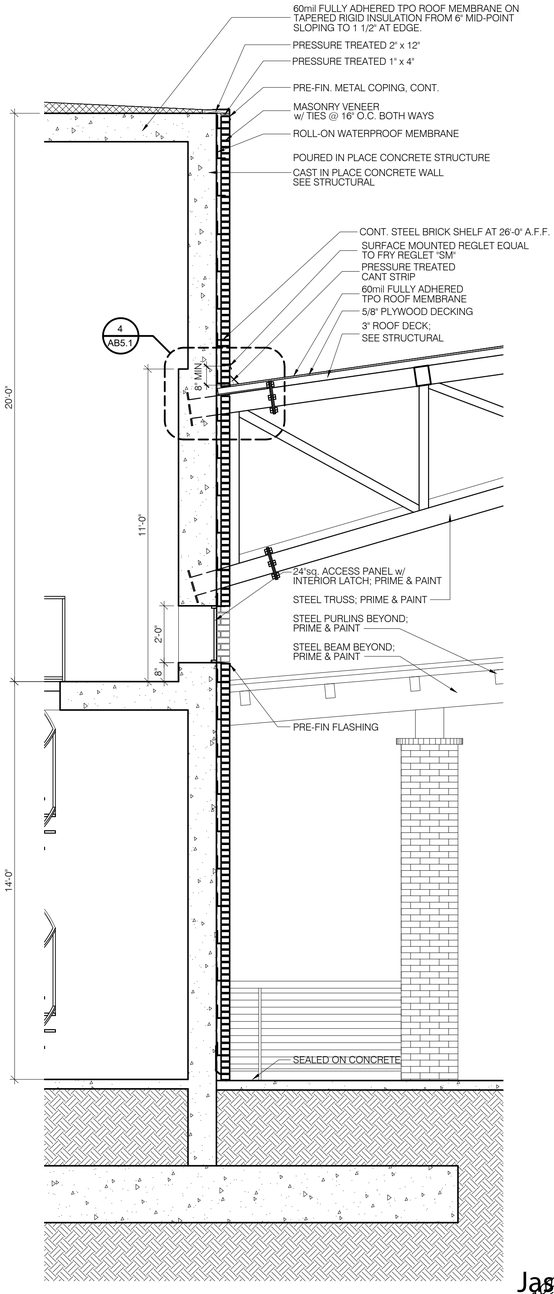

1 WALL SECTION
SCALE: 3/8" = 1'-0"

Jason Floyd
Digitally signed by Jason Floyd
DN: cn=Jason Floyd, o=JDF Architecture, LLC, ou, email=jfloyd@jdfarchitecture.com, c=US
Date: 2024.01.18 14:37:11 -06'00'

18 Jan 2024 FOR PERMIT // FOR BID

AVCON, INC.
ENGINEERS & PLANNERS
320 BAYSHORE DRIVE, SUITE A
NICEVILLE, FL. 32578-2425
OFFICE: (850) 678-0050
FAX: (850) 678-0040
CORPORATE CERTIFICATE OF AUTHORIZATION NUMBER: 5057
www.avconinc.com

AVCON

TRANSFORMING TODAY'S IDEAS INTO TOMORROW'S REALITY

jdf+ architecture LLC
JDF ARCHITECTURE, LLC
201 HOLLYWOOD BLVD, NE
FT WALTON BEACH, FLORIDA 32548
(850) 496-2166

NO.	DATE	REVISION	BY

BAND SHELL
WALL SECTIONS

RELEASE FOR BID

FORT WALTON BEACH
LANDING
IMPROVEMENTS
PREPARED FOR
CITY OF FORT WALTON BEACH

DESIGNED BY:	T.D.N.
DRAWN BY:	C.A.P.
CHECKED BY:	V.C.L.
APPROVED BY:	V.C.L.
PROJECT NO:	2015.238.03
DATE:	04/08/2022

SHEET NUMBER
AB4.1

THIS DOCUMENT CONTAINS PRIVILEGED AND PROPRIETARY INFORMATION, ALL OF WHICH IS EXPRESSLY PROVIDED BY AVCON, INC., FOR USE BY THE INTENDED RECIPIENT, AND FOR A SPECIFIC PURPOSE. WITHOUT THE EXPRESS WRITTEN CONSENT OF AVCON, INC. ANY DISTRIBUTION, REPRODUCTION, OR OTHER USE OF THIS DOCUMENT, IN WHOLE OR IN PART, IS STRICTLY PROHIBITED

\\JDF-NAS01\PROJECTS\15_PROJECTS\1529 - FWB LANDING\03 - CONSTRUCTION DOCUMENTS\02 - DRAWINGS\AR4.1 WALL SECTIONS.DWG 1/18/2024 2:37 PM Michael Dubuisson

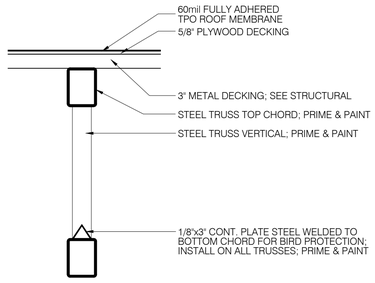

8 TYP. TRUSS SECTION
SCALE: 3/4" = 1'-0"

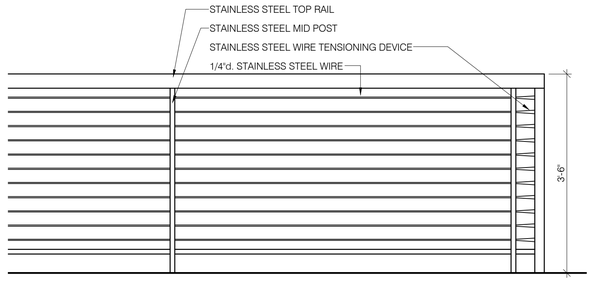

7 TYPICAL RAILING DETAIL
SCALE: 3/4" = 1'-0"

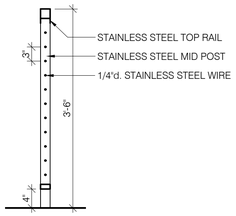

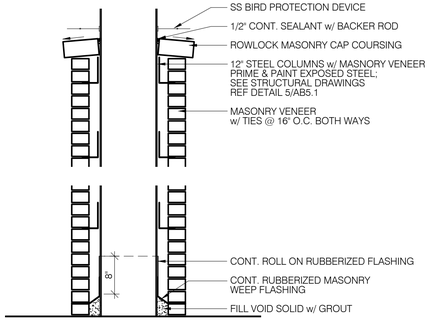

6 TYP COLUMN SECTION DETAIL
SCALE: 3/4" = 1'-0"

5 TYP COLUMN PLAN DETAIL
SCALE: 3/4" = 1'-0"

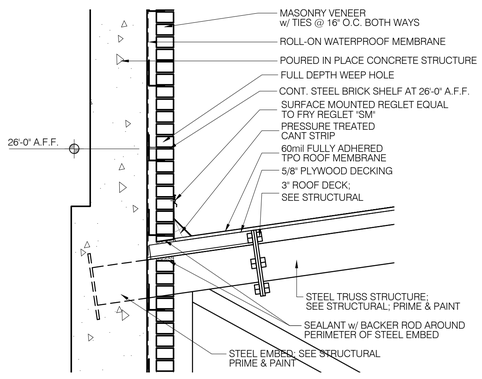

4 DETAIL
SCALE: 3/4" = 1'-0"

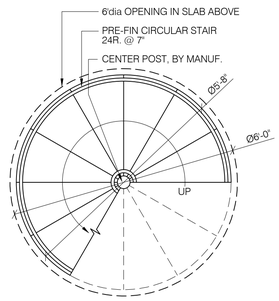

3 STAIR PLAN
SCALE: 1/2" = 1'-0"

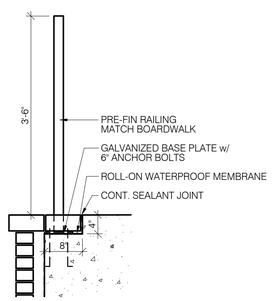

2 SLAB EDGE DETAIL
SCALE: 3/4" = 1'-0"

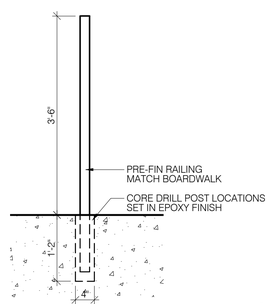

1 RAIL DETAIL
SCALE: 3/4" = 1'-0"

AVCON, INC.
ENGINEERS & PLANNERS
320 BAYSHORE DRIVE, SUITE A
NICEVILLE, FL. 32578-2425
OFFICE: (850) 678-0050
FAX: (850) 678-0040
CORPORATE CERTIFICATE OF
AUTHORIZATION NUMBER: 5057
www.avconinc.com

AVCON

TRANSFORMING TODAY'S IDEAS INTO TOMORROW'S REALITY

jdf architecture LLC
JDF ARCHITECTURE, LLC
201 HOLLYWOOD BLVD, NE
FT WALTON BEACH, FLORIDA 32548
(850) 496-2166

NO.	DATE	REVISION	BY

BAND SHELL DETAILS

RELEASE FOR BID

FORT WALTON BEACH LANDING IMPROVEMENTS

PREPARED FOR
CITY OF FORT WALTON BEACH

DESIGNED BY:	T.D.N.
DRAWN BY:	C.A.P.
CHECKED BY:	V.C.L.
APPROVED BY:	V.C.L.
PROJECT NO:	2015.238.03
DATE:	04/08/2022

SHEET NUMBER
AB5.1

18 Jan 2024 FOR PERMIT // FOR BID

THIS DOCUMENT CONTAINS PRIVILEGED AND PROPRIETARY INFORMATION, ALL OF WHICH IS EXPRESSLY PROVIDED BY AVCON, INC., FOR USE BY THE INTENDED RECIPIENT, AND FOR A SPECIFIC PURPOSE. WITHOUT THE EXPRESS WRITTEN CONSENT OF AVCON, INC., ANY DISTRIBUTION, REPRODUCTION, OR OTHER USE OF THIS DOCUMENT, IN WHOLE OR IN PART, IS STRICTLY PROHIBITED

Digitally signed by Jason Floyd
DN: C=US, E=jason.floyd@jdfarchitecture.com, O=JDF Architecture, LLC, CN=Jason Floyd
Reason: I am approving this document
Date: 2024.01.18 15:06:00-06'00'

\\JDF-NAS01\PROJECTS\15_PROJECTS\1529 - FWB LANDING\03 - CONSTRUCTION DOCUMENTS\02 - DRAWINGS\AB5.1_DETAILS.DWG 1/18/2024 2:38 PM Michael Dubuisson