KEY NOTE DESCRIPTION

#	DESCRIPTION
1	3'-0" X 7'-0" STAINLESS STEEL PREP TABLE
2	12" X 18" SINGLE LOCKER
3	DRYER
4	WASHER
5	EXTRACTOR
6	HOSE DYRER
7	8" DIA STEEL PIPE BOLLARD FILLED WITH CONC
8	RANGE HOOD (SEE MECHANICAL)
9	5'-0" X 5'-0" CONC STOOP
10	STAINLESS STEEL UTILITY TABLE
11	5" WIDE CONT PAINTED GUIDELINES
12	TRENCH DRAIN (SEE PLUMBING)
13	FLOOR DRAIN (SEE PLUMBING)
14	HVAC EQUIPMENT (SEE MECHANICAL)
15	SHELF AND COAT ROD ABOVE
16	ICE MAKER- MED CAPACITY
17	2" DIA PLASTIC GROMMET THRU COUNTER FOR WIRING
18	ATTIC ACCESS ABOVE

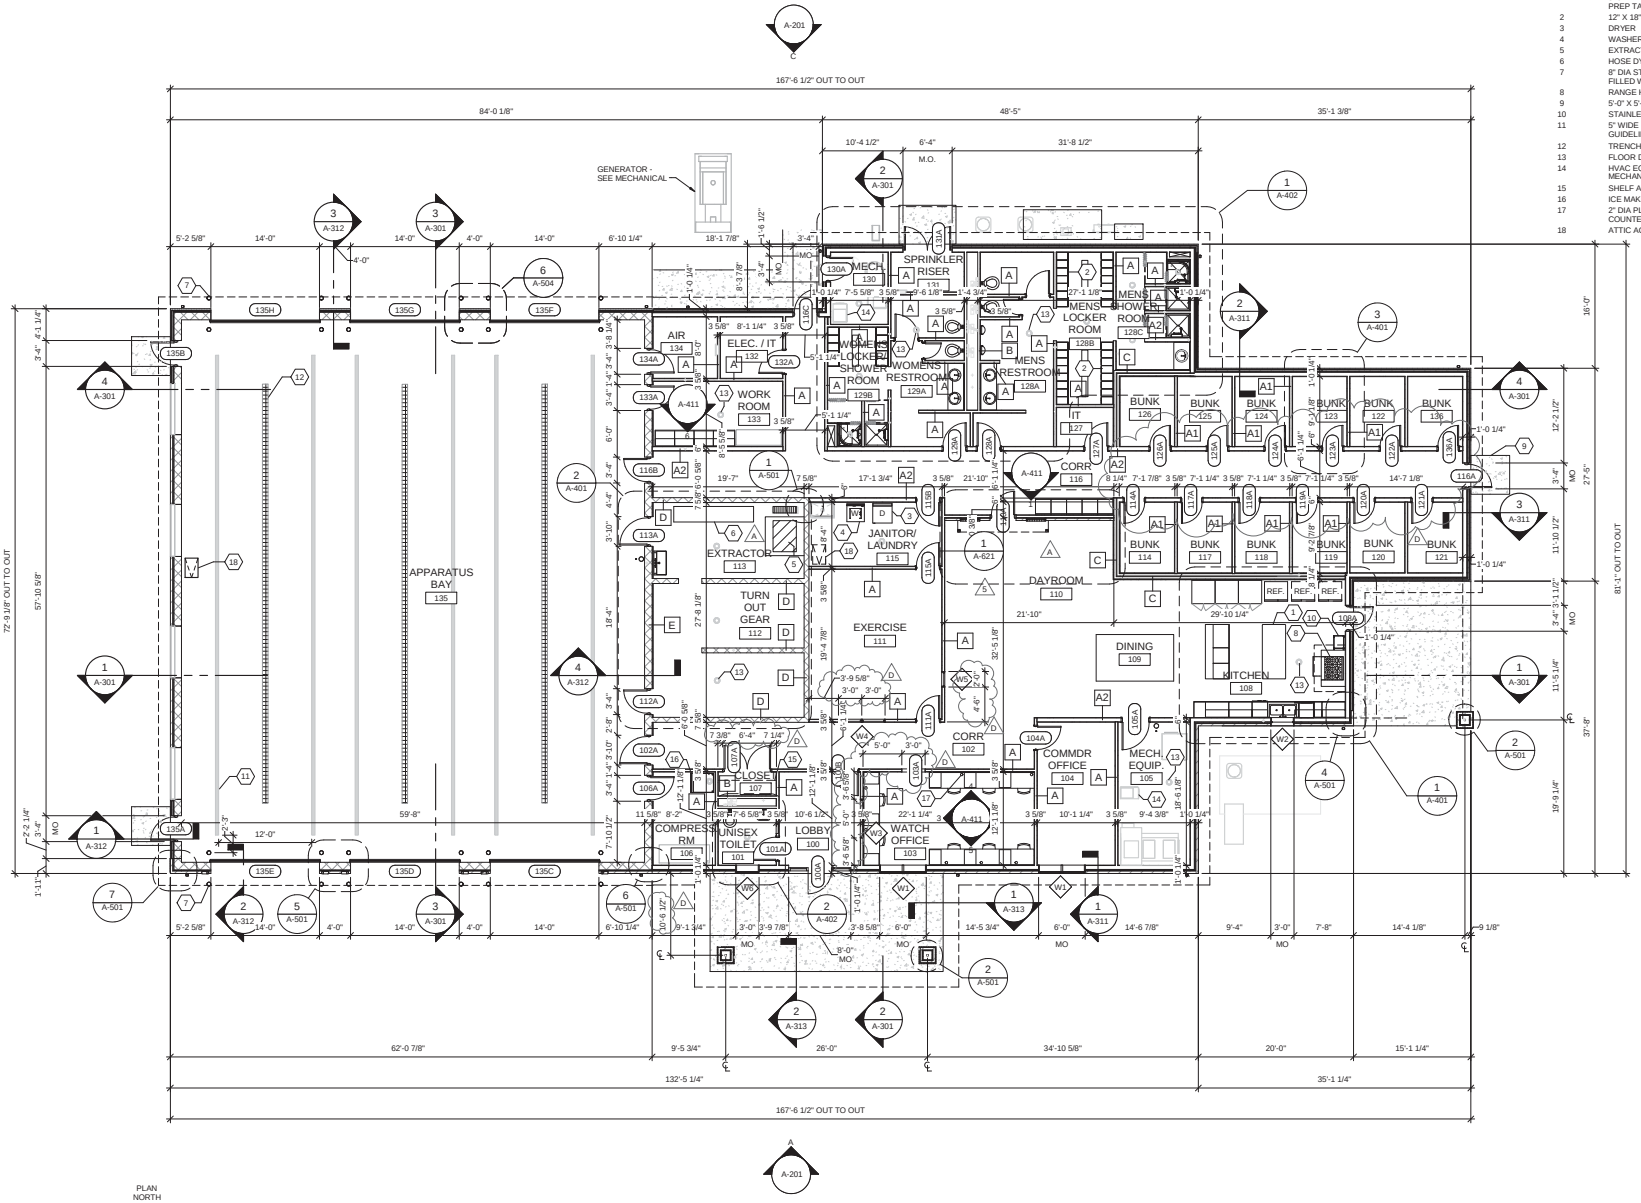

PLAN NORTH

1 FLOOR PLAN

SCALE: 1/8" = 1'-0"

Wiley|Wilson® Constant Progress
7000 Central Parkway, Suite 1475, Atlanta, Georgia 30328-6095
phone 678.336.1808 | fax 770.522.8115 | web wileywilson.com

STATE OF GEORGIA — GARY R. WATKINS — REGISTERED ARCHITECT

CHEROKEE COUNTY

BELLS FERRY FIRE STATION #1

6276 BELLS FERRY ROAD, ACWORTH, GEORGIA 30102

MRK	DATE	REVISION DESCRIPTION
	07/29/2016	ISSUED FOR CONSTRUCTION
D	07/29/2016	BULLETIN 1
A	08/05/2016	ADDENDUM 1
	09/01/2016	ISSUED FOR BIDDING
5	03/09/2018	POST PERMIT REVISIONS
	09/18/2015	ISSUED FOR PERMIT

COMM NO: 215051.00

DATE: 09/18/2015

DRAWN: JSL DESIGN: GRW

CHECK: GRW

SHEET TITLE

FLOOR PLAN

SHT. NO. A-101

REV. NO. D

7/29/2016 10:47:39 AM

C:\Users\mervi\Documents\215051R14_A_CEN_3Bay_Bells Ferry Station_Mike Ervi - 1641.rvt