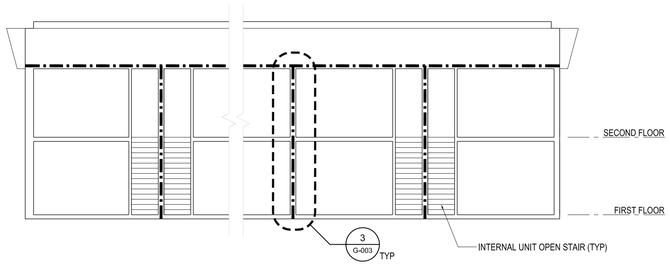

4 TYP SECTION AT BUILDINGS WITH 2 STORY UNITS
SCALE: 1/8" = 1'-0" BUILDING TYPES B,C,D,E,F,G,I,J

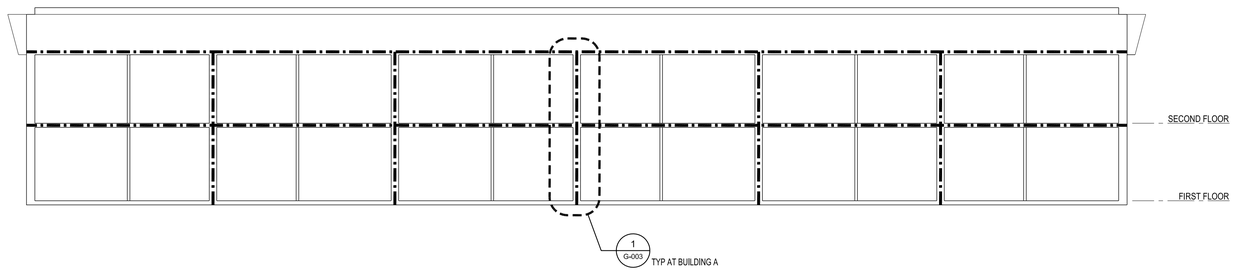

2 BUILDING A - SECTION
SCALE: 1/8" = 1'-0"

INTERIOR WALL FIRE RATINGS		
WALL TYPE	GRAPHIC LEGEND	DETAIL
EXISTING DWELLING UNIT SEPARATION ASSEMBLIES		SEE DETAILS 1 + 3 / G-003
NOTE: ALL NEW PENETRATIONS THROUGH THESE ASSEMBLIES SHALL MAINTAIN A 1 HR RATING		

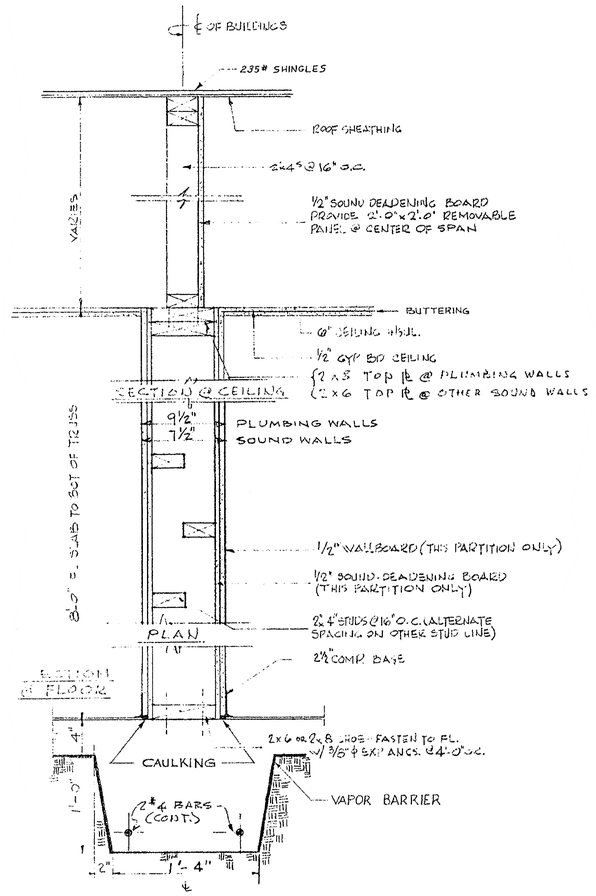

3 EXISTING CONDITION
WALL SECTION AT EXIST DEMISING WALLS
SCALE: 1 1/2" = 1'-0"

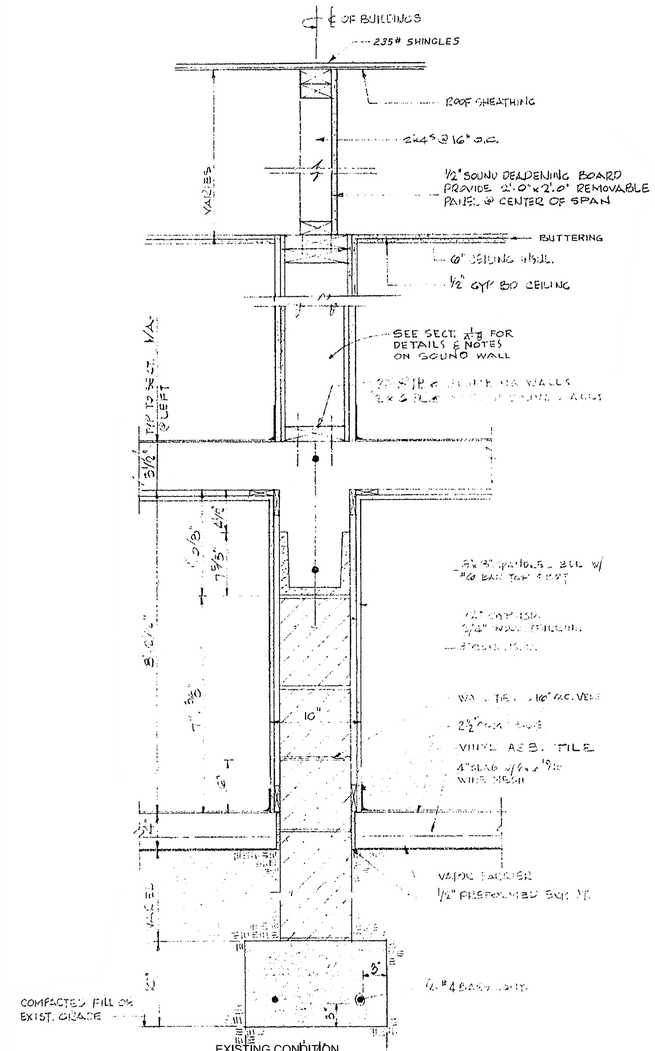

1 EXISTING CONDITION
WALL SECTION AT EXIST DEMISING WALLS
SCALE: 1 1/2" = 1'-0"

DIA
Design Innovation
ARCHITECTS + INTERIORS + PLANNING
402 S. Gay Street, Suite 201, Knoxville, TN 37902
ph 865.637.8540 or 865.291.2221 fx 865.544.3840
www.dia-arch.com

CHRIS N. ELLIS
REGISTERED ARCHITECT
No. 20691
STATE OF TENNESSEE
10/08/18

A RENOVATION TO:
MONTGOMERY VILLAGE
4530 JOE LEWIS ROAD
KNOXVILLE, TENNESSEE 37920

DATE	ISSUE FOR

This drawing is the property of DESIGN INNOVATIONS ARCHITECTS, INC. and is not to be reproduced or copied in whole or in part without authorization from DESIGN INNOVATIONS ARCHITECTS, INC. It is to be used for the project and site specifically identified herein and is not to be used on any other project. It is to be returned upon request. Do not scale drawings, written dimensions take precedence. All drawings and designs shown on these drawings are copyright © of DESIGN INNOVATIONS ARCHITECTS, INC.

Sheet Title
LIFE SAFETY SECTIONS

Project Number	Sheet Number
18110	G-003
Date	
10-08-18	