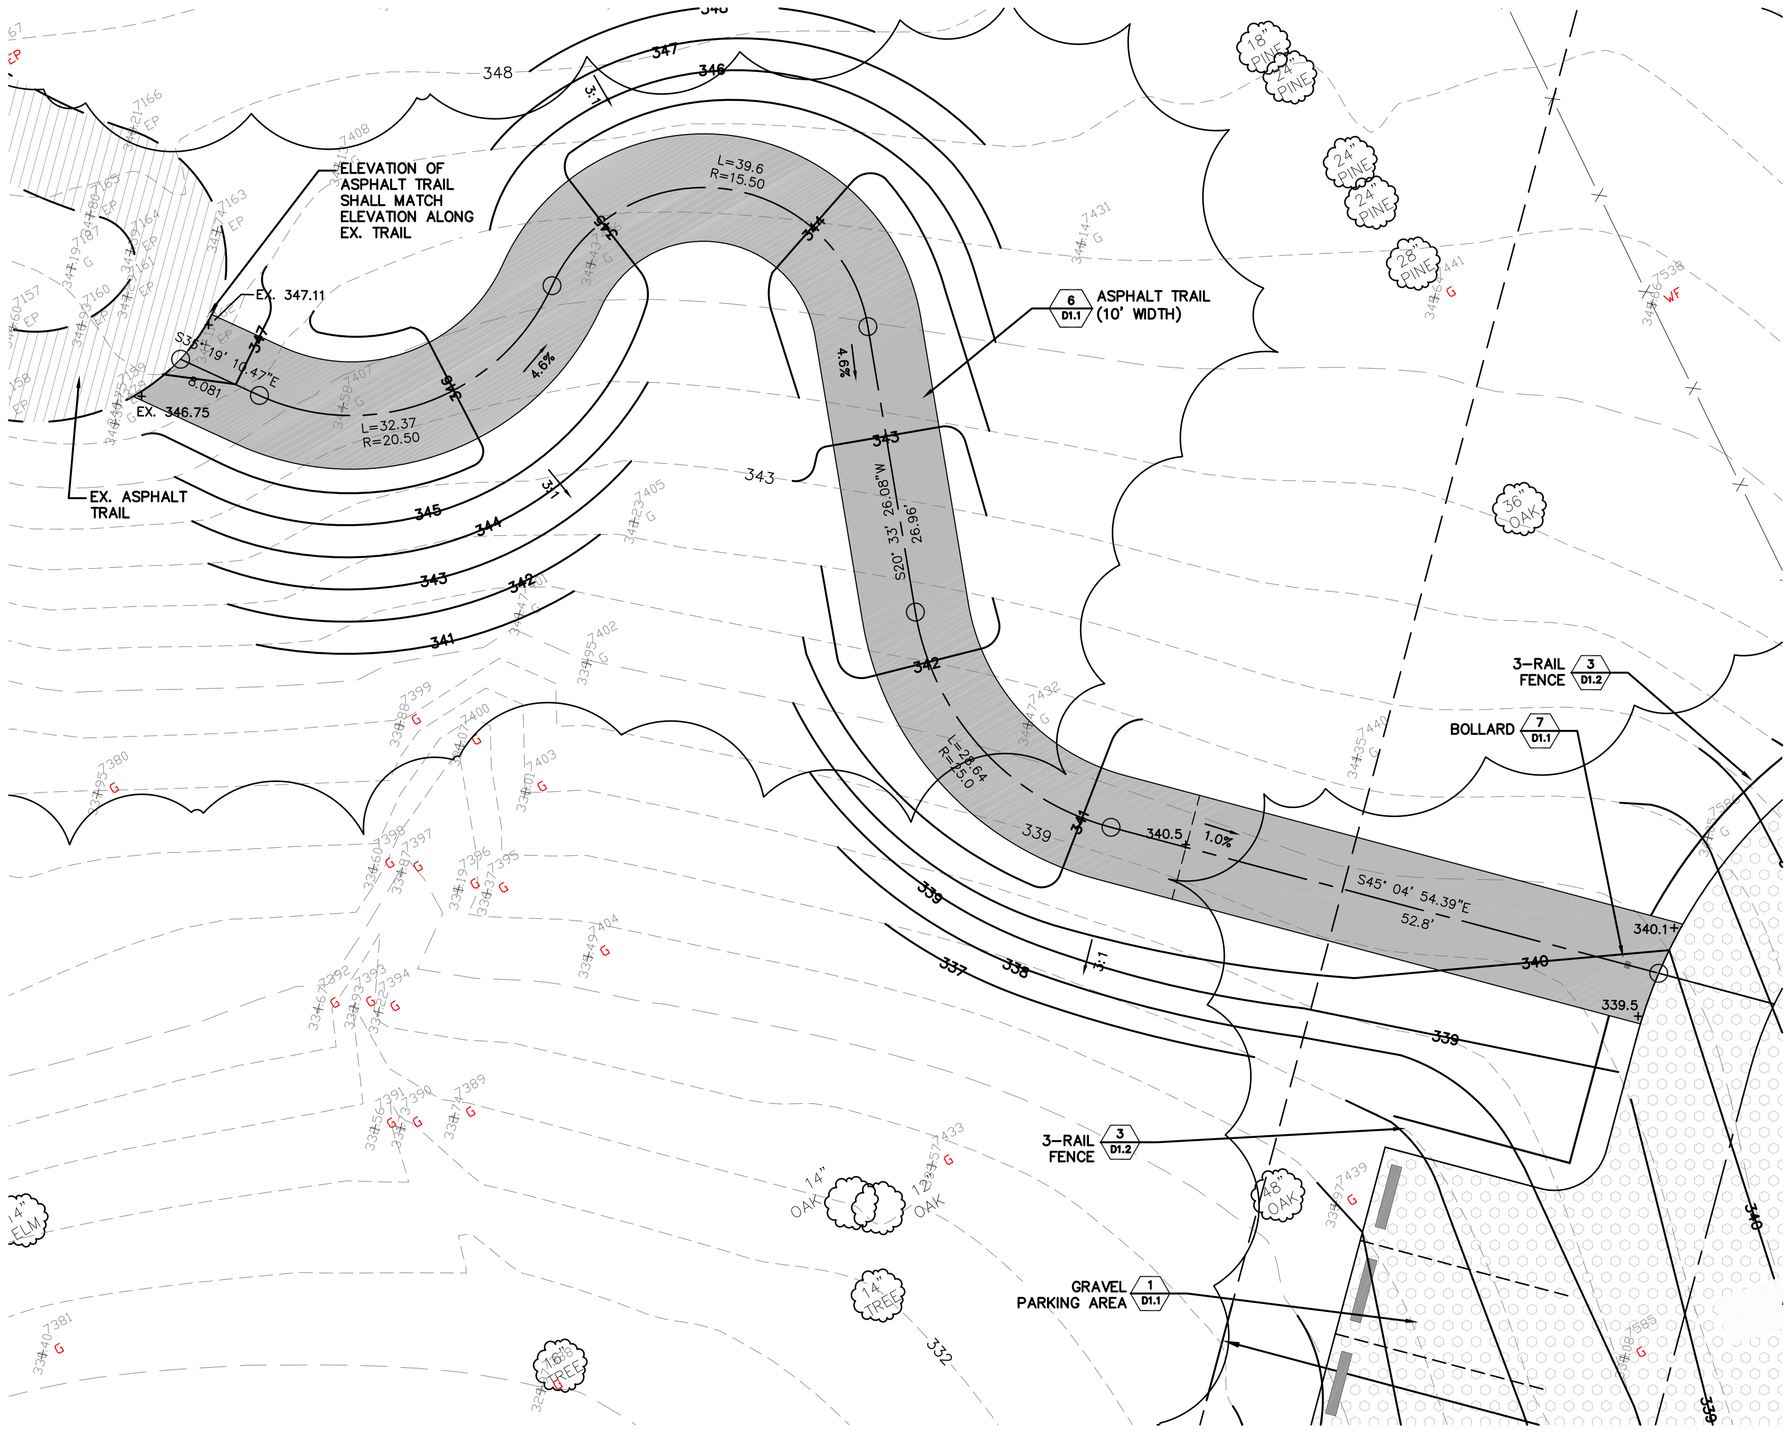

1 ASPHALT TRAIL ENLARGEMENT

SCALE 1:10

NORTH

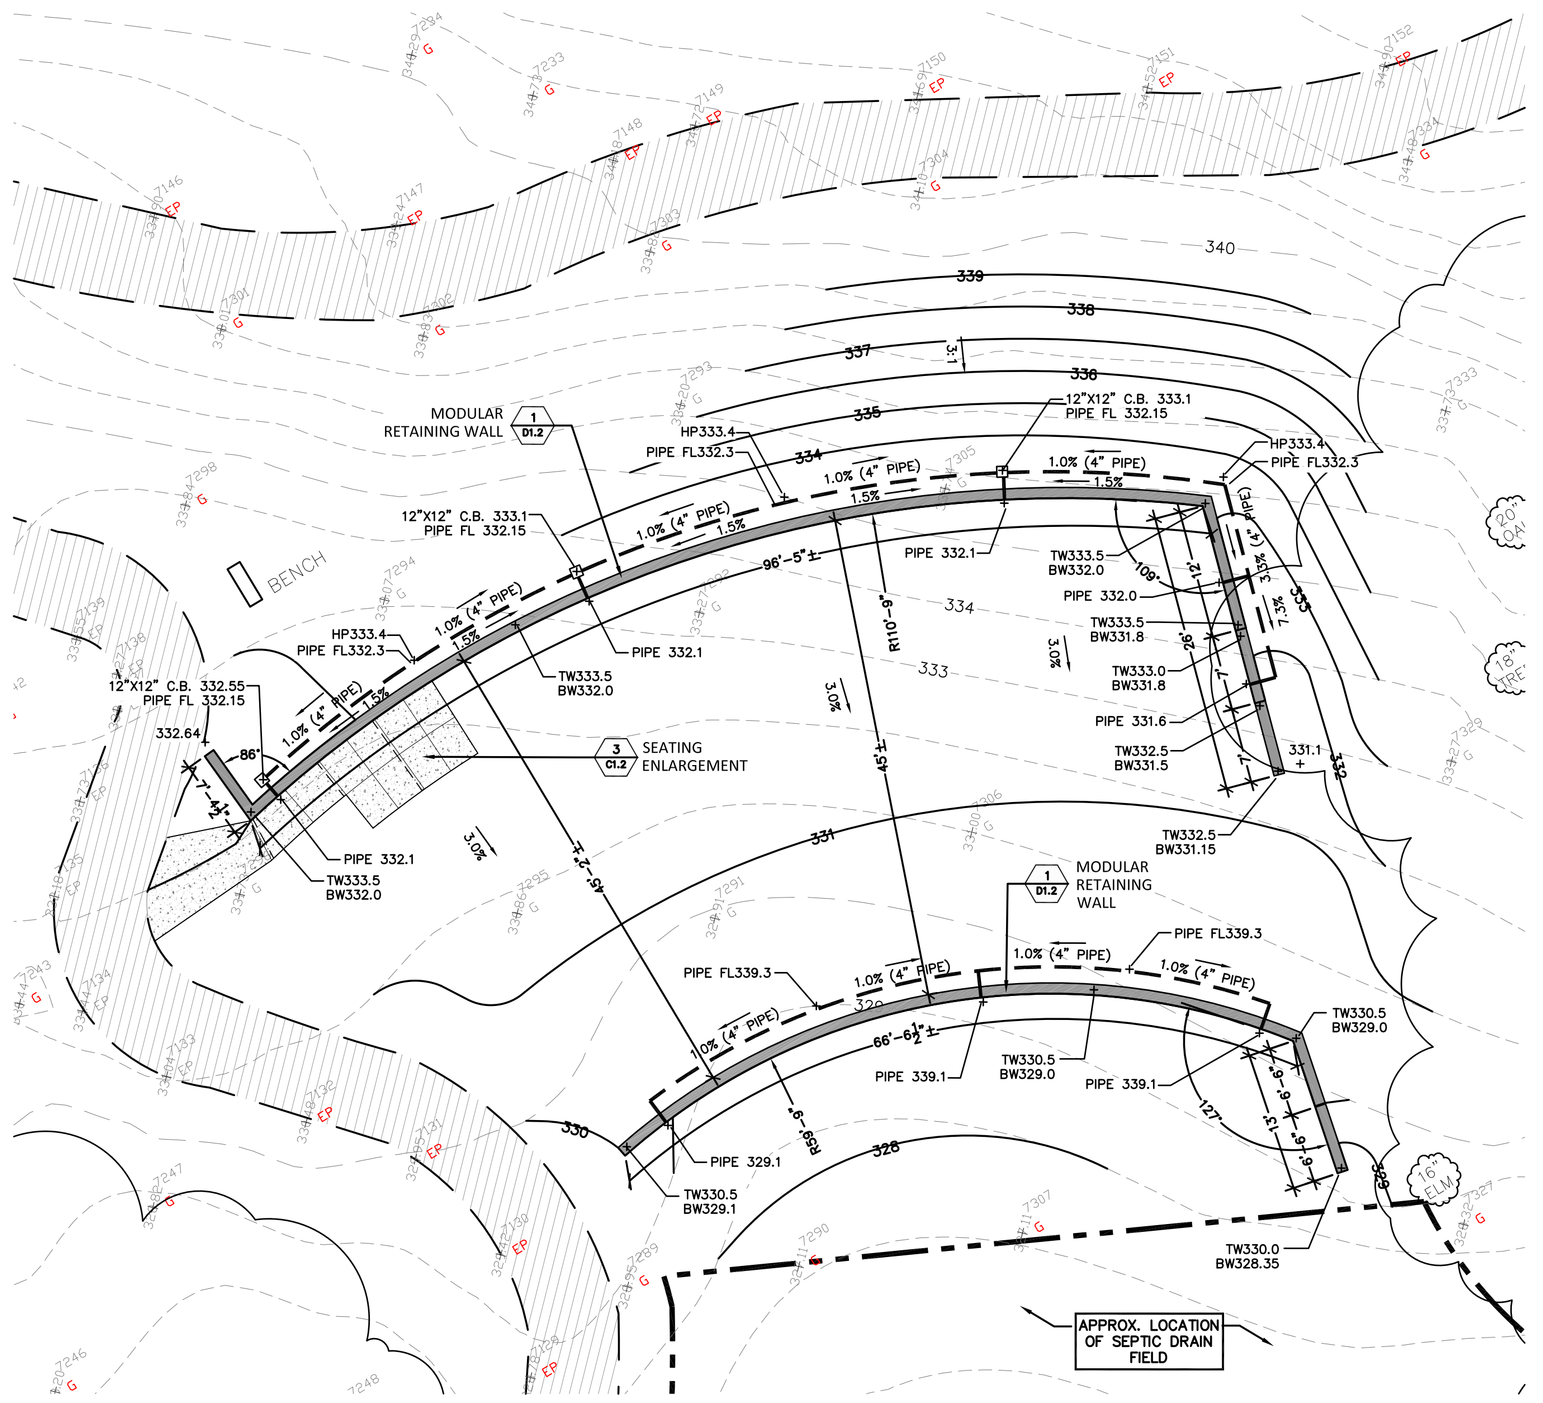

2 SEATING WALL ENLARGEMENT

SCALE 1:10

NORTH

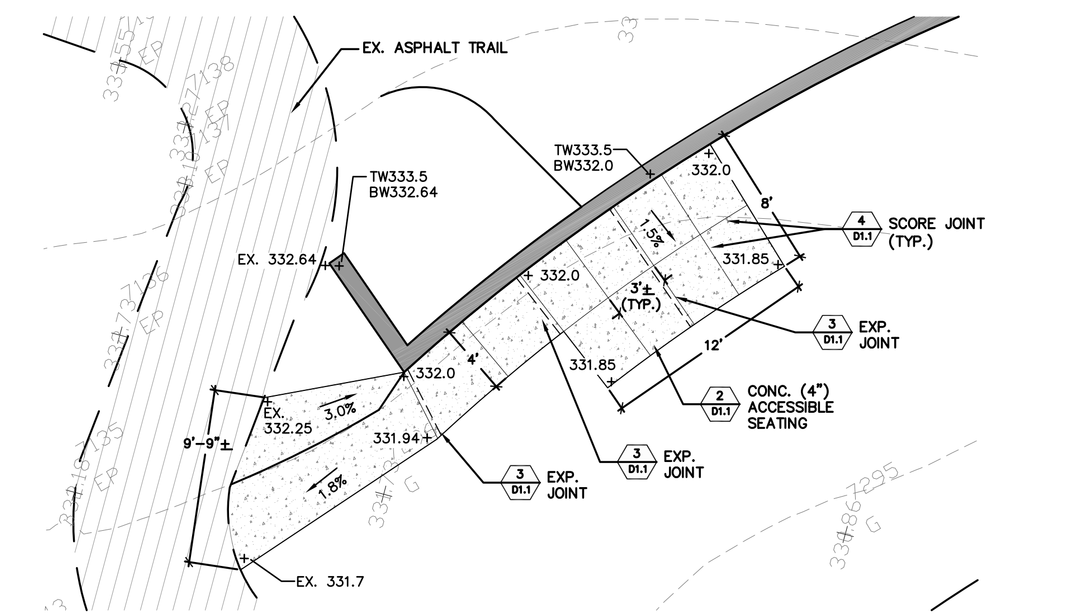

3 SEATING ENLARGEMENT

SCALE 1:6

NORTH

DALHOFF THOMAS DESIGN STUDIO
6465 North Quail Hollow Rd | Suite 401
Memphis, Tennessee 38120
901.751.7911
info@dt-designstudio.com
www.dt-designstudio.com

DATE: 04/2016
PROJECT NO.: 16.221
DRAWN BY:
CHECKED BY:

REVISIONS

NO.	DATE

SITE PLAN ENLARGEMENTS
I.H. PARK IMPROVEMENTS
CANADA ROAD
LAKELAND, TENNESSEE

CONSULTANTS:

SEAL:

LLOYD DEAN THOMAS III REGISTERED TENNESSEE LANDSCAPE ARCHITECT 3/1/2016

THIS DRAWING IS AN INSTRUMENT OF SERVICE AND THE PROPERTY OF DALHOFF THOMAS DESIGN STUDIO, LLC. IT IS NOT TO BE COPIED IN WHOLE OR PART OR USED BY THE CLIENT FOR ANY PURPOSE DETRIMENTAL TO THE INTEREST OF DALHOFF THOMAS DesignStudio, LLC.

DRAWING NUMBER

C1.2

Drawing Path:
M:\2016 Proj\16.221 - I.H. Park-Phase 1 Improvements\ACAD\
Base.dwg
Plotted: Mar 2016 - 3:20pm - S. Dixon
Copyright - 2016 Dalhoff Thomas Design