9-8-22
QT 14662

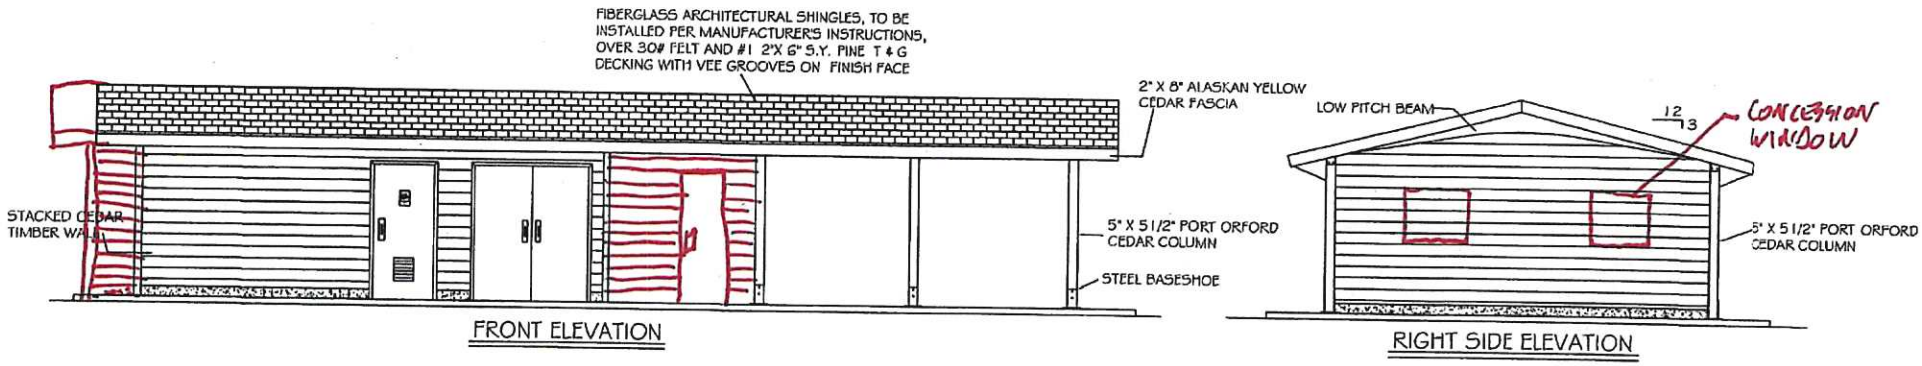

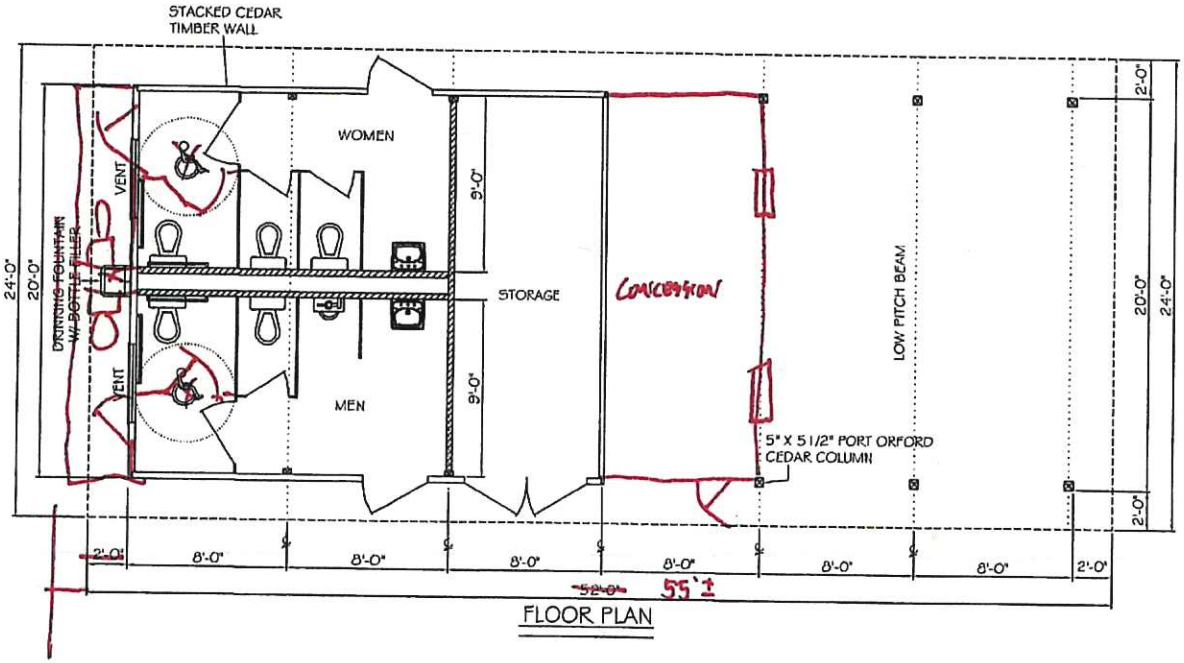

SKETCHED AS MINIMUM REQUIRED BUILDING LENGTH FOR RESTROOM (4 TOILETS)

CAN INCREASE STORAGE OR CONCESSION ROOM ADDITIONAL 5± FEET WITH MINIMAL COST TO MAKE OVERALL BUILDING LENGTH TO 60'.

-THIS IS DUE TO 8' SPACING ON ROOF BEAMS

PRELIMINARY
NOT FOR CONSTRUCTION

CFP CEDAR FOREST PRODUCTS
P.O. BOX 145
WEST OLIVE, MI 49460
800-552-9495
WWW.CEDARFORESTPRODUCTS.COM

THE FOLLOWING WILL BE THE RESPONSIBILITY OF OTHERS:

© Copyright 2018 these drawings are the intellectual property of C.F.P. CO. and shall not be copied or disclosed to any unauthorized parties in part or its entirety without our written permission, and they shall not be used for construction unless approved by a C.F.P. Representative.

OWNER INFO:	SURF CITY RESTROOM	REVISION DATES	DRAWING # / DATE
DESCRIPTION:	MODIFIED PAC2		KLY 540 / 5 14 2
Possible Options:	29ga METAL ROOF; STANDING SEAM ROOF; CEDAR SHINGLES; METAL BASE SHOES; STEEL COLUMNS; CUSTOM ROOF PITCH; LIGHTNING PROTECTION; 2 TIER ROOF; CUPOLA		SHEET: 1 OF 2