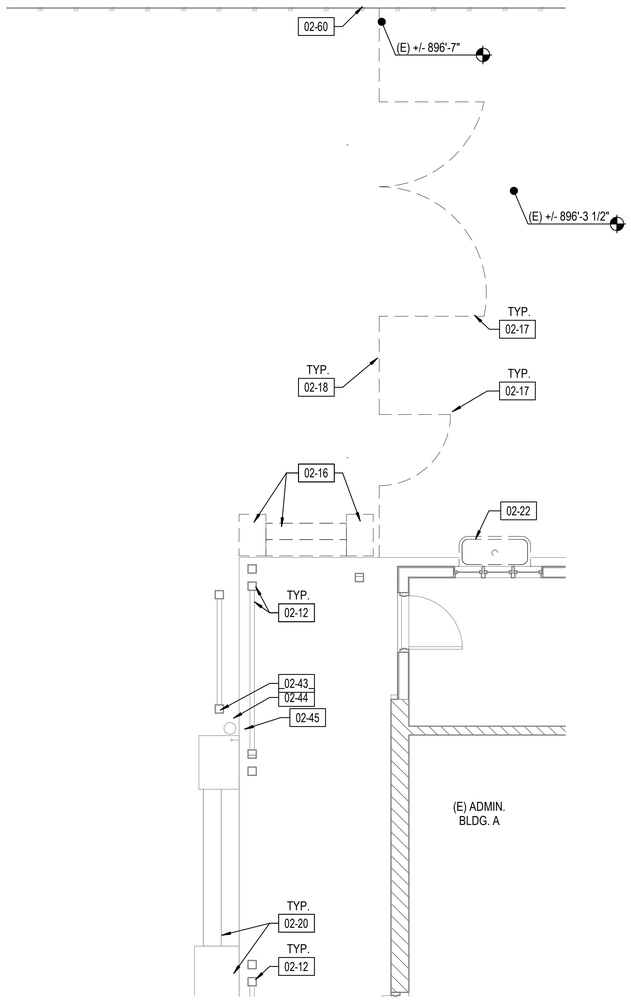

1 ENLARGED DEMOLITION PLAN
1/4" = 1'-0"

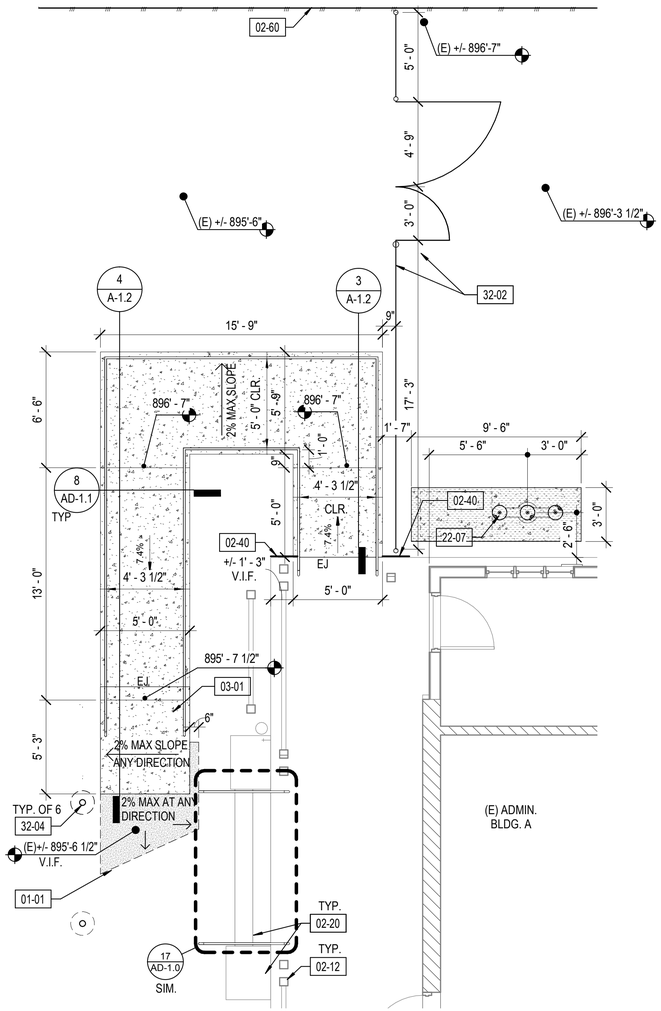

2 ENLARGED PROPOSED PLAN
1/4" = 1'-0"

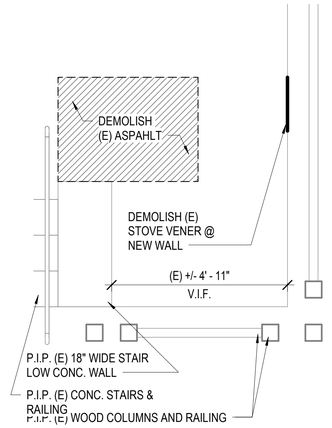

5 FLAG POLE DEMO PLAN
1/2" = 1'-0"

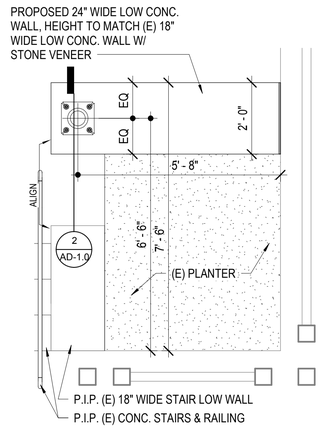

6 FLAG POLE PROPOSED PLAN
1/2" = 1'-0"

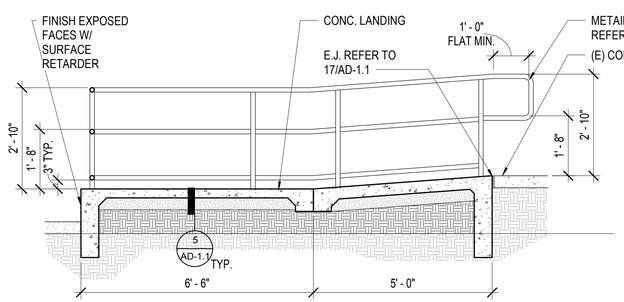

3 RAMP SECTION 2
1/2" = 1'-0"

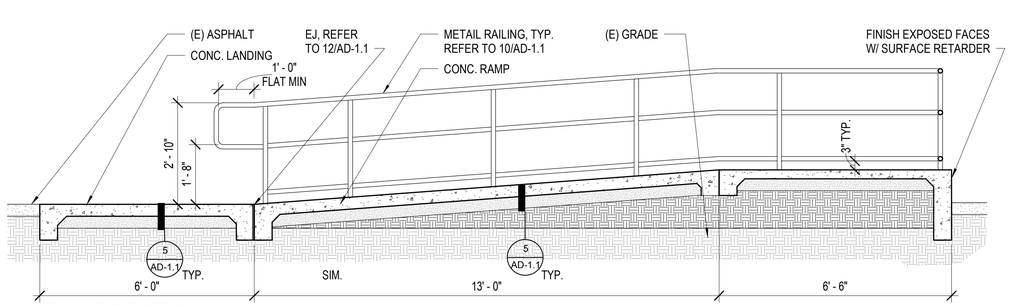

4 RAMP SECTION 1
1/2" = 1'-0"

GENERAL NOTES

1. CONTRACTOR SHALL NOTIFY DIG ALERT (1-800-422-4133) AT LEAST (2) DAYS PRIOR TO STARTING WORK AND SHALL COORDINATE ALL WORK WITH UTILITY COMPANIES.
2. THE CONTRACTOR SHALL LOCATE EXISTING ELECTRICAL, FIRE WATER, WATER, IRRIGATION, SEWER & STORM WATER WITHIN PROJECT BOUNDARIES AND ADVISE AS TO FEASIBILITY OF RELOCATION AND/OR REMOVAL.
3. ALL ITEMS ARE CONSIDERED NEW UNLESS NOTED AS (E) EXISTING.
4. IF SHEET IS LESS THAN 24"X36" IT IS A REDUCED PRINT SCALED REDUCED ACCORDINGLY.
5. ITEMS MARKED (E) ARE TO REMAIN AND BE PROTECTED IN PLACE.
6. REPAIR CRACKED PLASTER PRIOR TO REPAINTING. REFER TO SPECS.

LEGEND

- (a) INDICATES BUILDING SIGNAGE, REFER TO AD-1.2
- CONCRETE W/ SURFACE RETARDER
- CONCRETE W/ BROOM FINISH

KEYNOTES

01-01	MEET FLUSH WITH (E) ASPHALT
02-12	P.I.P.(E) WOOD COLUMNS & RAILING
02-16	DEMOLISH (E) CONC. STAIR & CONC. WALL
02-17	DEMOLISH (E) GATE
02-18	DEMOLISH (E) CHAIN-LINK FENCE
02-20	P.I.P. (E) CONC. STAIR & (E) CONC. WALL
02-22	DEMOLISH (E) DRINKING FOUNTAIN, PATCH (E) WALL WHERE REQUIRED TO MACH EXISTING.
02-40	REPAIR ROCK FINISH, MATCH TEXTURE TO EXISTING
02-43	P.I.P. (E) SIGN
02-44	P.I.P. (E) SEWER CLEAN OUT
02-45	P.I.P. (E) HOSE BIB
02-60	CHAIN-LINK FENCE, 12'-0" HEIGHT AT PROPOSED TENNIS/BASKETBALL COURTS
03-01	CONC. LANDING, REFER TO DETAIL 5/AD-1.1
22-07	PROVIDE ACCESSIBLE DRINKING FOUNTAIN, REFER TO 18/AD-1.3 & PLUMBING DRAWINGS
32-02	PROVIDE CHAIN-LINK FENCE & GATE TO MATCH (E) HEIGHT, REFER TO 10/AD-1.0
32-04	PROVIDE BOLLARD, REFER TO 12/AD-1.0

IDENTIFICATION STAMP
DIV. OF THE STATE ARCHITECT
APP: 03-120224 INC:
REVIEWED FOR
SS ☑ FLS ☑ ACS ☑
DATE: 09/02/2020

Roesling Nakamura Terada Architects
285 N Ventura Ave #102
Ventura, CA 93001
P805.626.5330
F805.626.5350
www.RNTarchitects.com

LICENSED ARCHITECT
TYSON CLINE
NO. C-34434
REN. 1-31-21
STATE OF CALIFORNIA

OJAI UNIFIED SCHOOL DISTRICT

SAN ANTONIO ELEMENTARY SCHOOL BARRIER REMOVAL PROJECT

650 Carne Road
Ojai, CA 93023

100% CDs

No.	Description	Date

Sheet Name

ENLARGED PLANS AND SECTIONS

	19850.01
Date	04/24/2020
Drawn by	CLD
Checked by	CY

Sheet Number

A-1.2

BIM 360://850.01 OUSD_San Antonio Access Improvements/San Antonio Access Improvements.rvt