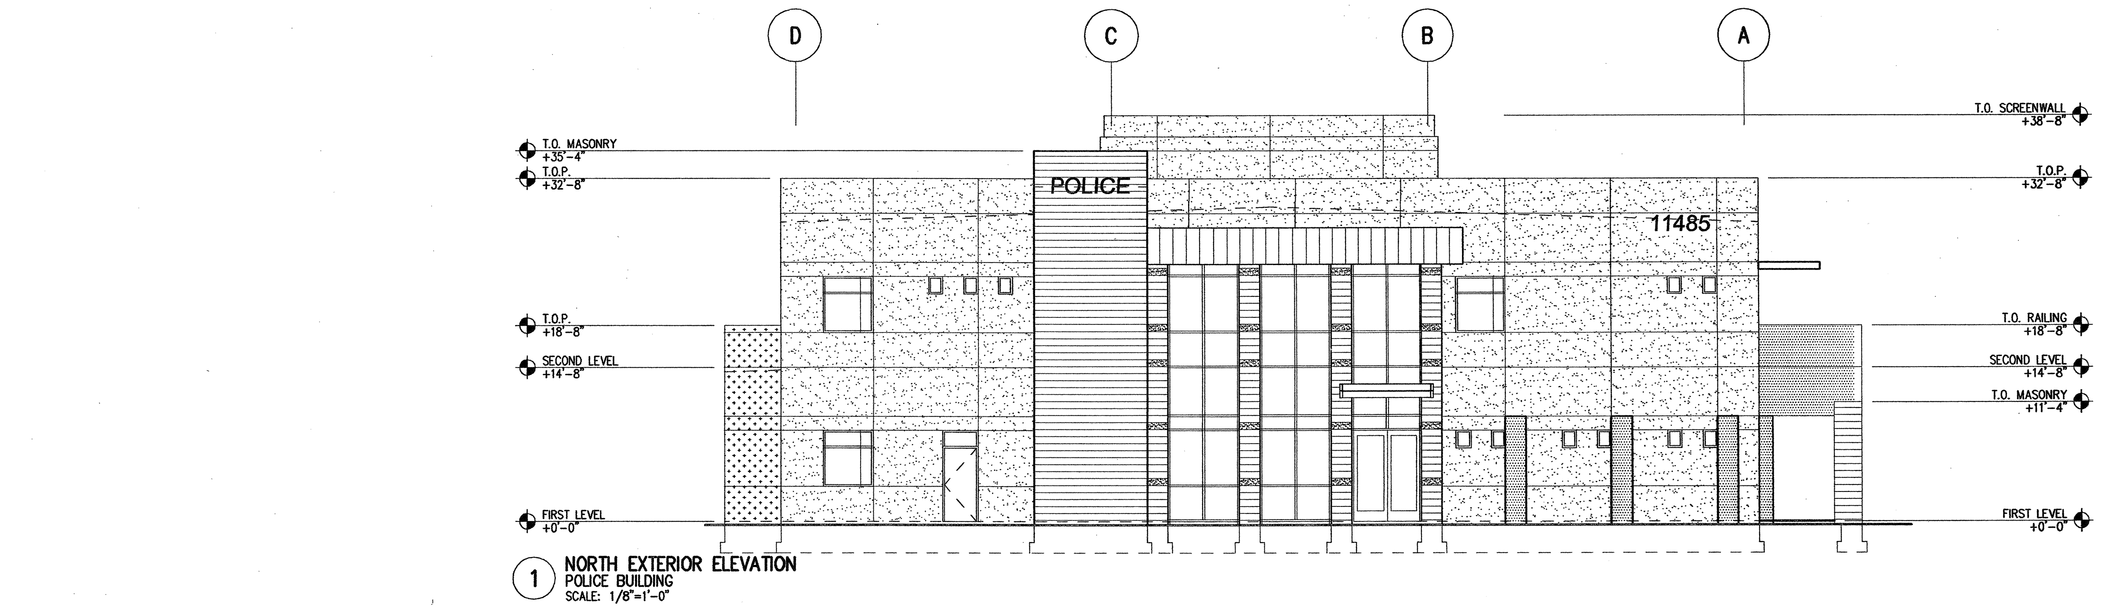

1 NORTH EXTERIOR ELEVATION
POLICE BUILDING
SCALE: 1/8"=1'-0"

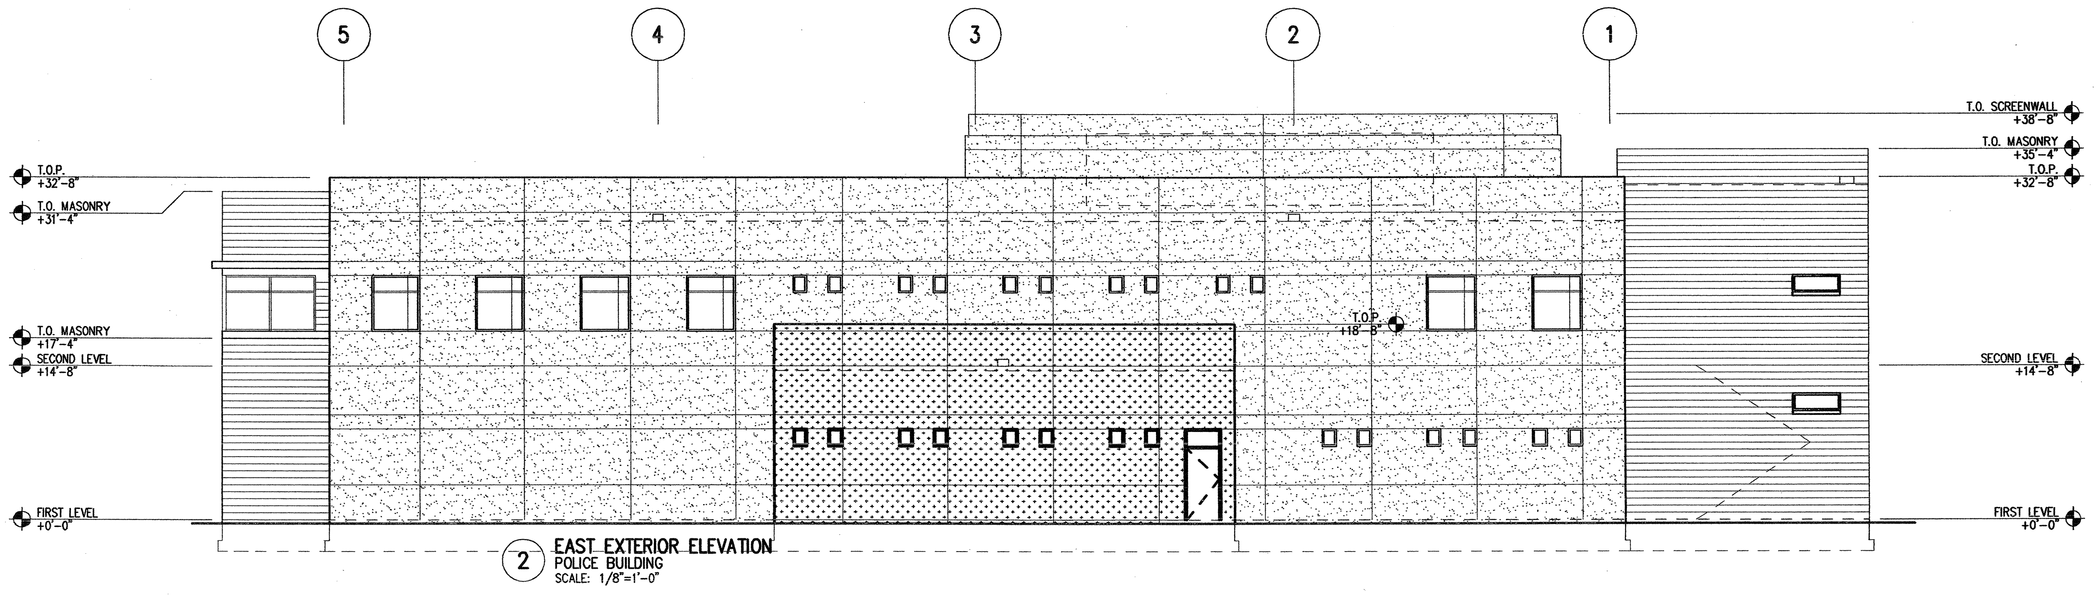

2 EAST EXTERIOR ELEVATION
POLICE BUILDING
SCALE: 1/8"=1'-0"

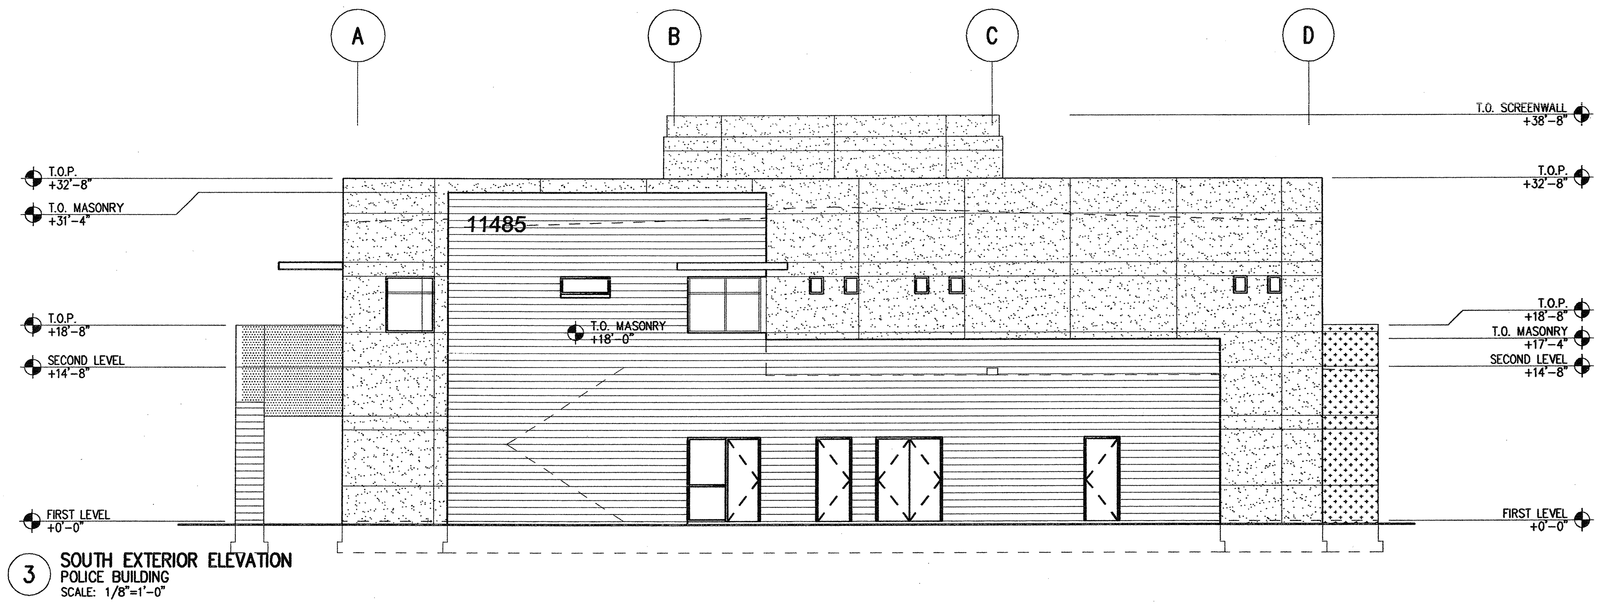

3 SOUTH EXTERIOR ELEVATION
POLICE BUILDING
SCALE: 1/8"=1'-0"

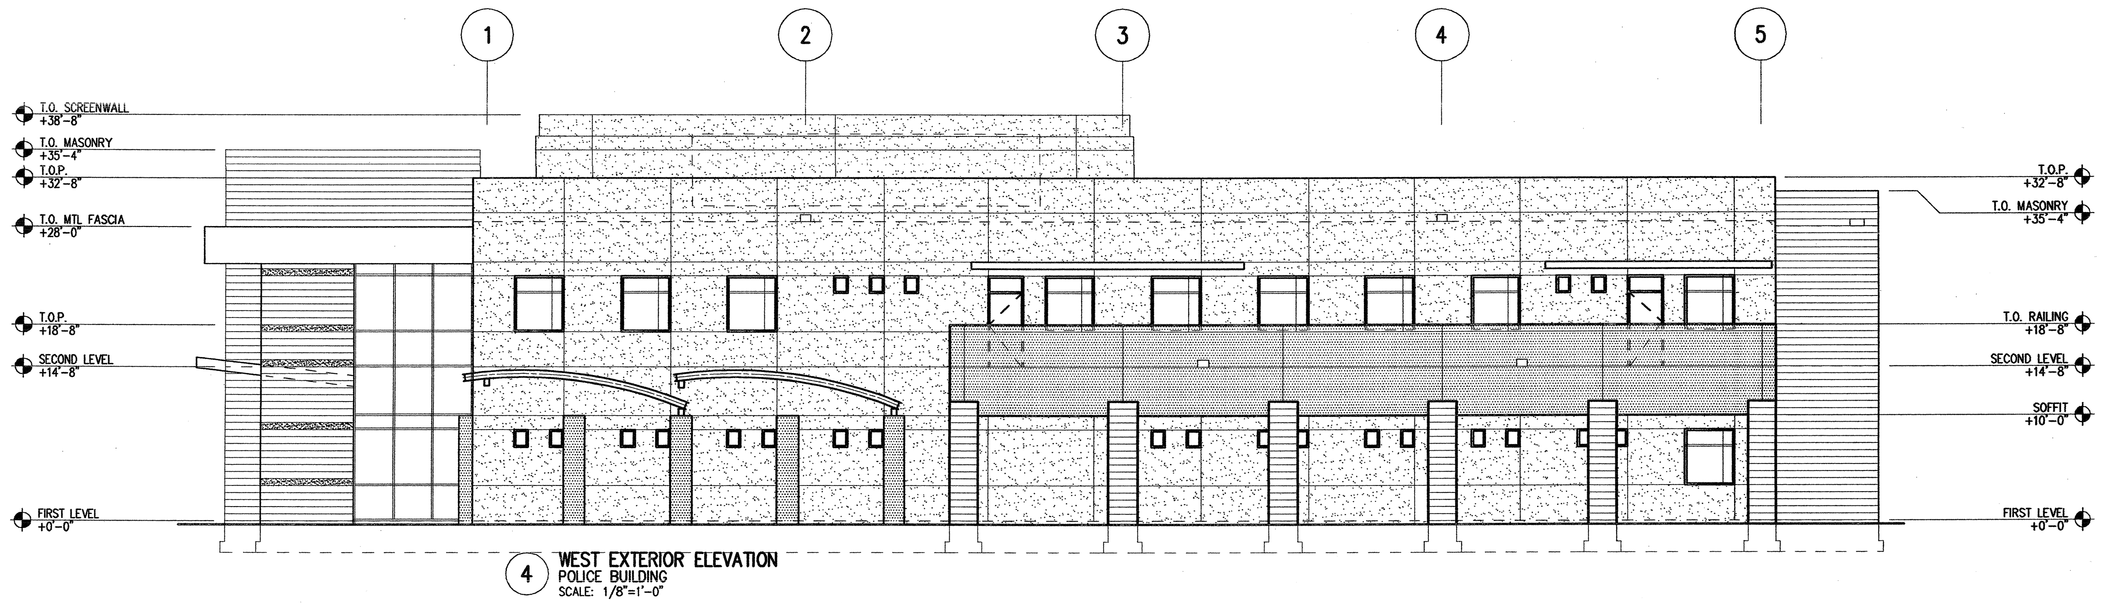

4 WEST EXTERIOR ELEVATION
POLICE BUILDING
SCALE: 1/8"=1'-0"

GRAPHIC LEGEND

- EXTERIOR INSULATION FINISH SYSTEM COLOR TYPE-1
- EXTERIOR INSULATION FINISH SYSTEM COLOR TYPE-2
- EXTERIOR INSULATION FINISH SYSTEM COLOR TYPE-3
- EXTERIOR INSULATION FINISH SYSTEM COLOR TYPE-4

SHEET NOTES

A. EXTERIOR INSULATION FINISH SYSTEM SHALL BE COLOR TYPE-1 UNLESS OTHERWISE NOTED.

B. REFER TO SHEETS A0.X FOR ARCHITECTURAL DRAWING, REFERENCE AND MATERIAL SYMBOLS AS WELL AS ABBREVIATIONS USED ON THIS DRAWING

C. REFER TO AND COORDINATE WITH CIVIL, STRUCTURAL, MECHANICAL AND ELECTRICAL FOR ADDITIONAL INFORMATION

D. REFER TO THE "ARCHITECTURAL GENERAL NOTES" ON SHEET A0.1 FOR ADDITIONAL NOTES WHICH MAY BE APPLICABLE TO THE WORK SHOWN ON THIS SHEET

KEYED NOTES

Avondale

City of Avondale Government Center

Owner:
City of Avondale
525 N. Central Ave.
Avondale, AZ 85323

SmithGroup

SmithGroup Incorporated
2800 North Central Avenue
Suite 1200
Phoenix, Arizona 85004
t: 602.265.2200
f: 602.265.2244
www.smithgroup.com

Issued for	Rev	Date
Police/Courts Permit Set		14MAR03

Seals and Signatures

Key Plan

Drawing Title
POLICE BUILDING
EXTERIOR ELEVATIONS
EIF COLOR LOCATIONS

Scale 1/8" = 1'-0"

Project Number 19457.000

Drawing Number PS **A4.1a**

FILE:U:\Corp\A\Sheets\PS-A41a.dwg USER:gbuchanan DATE:May. 13 2003 TIME: 10:45 am