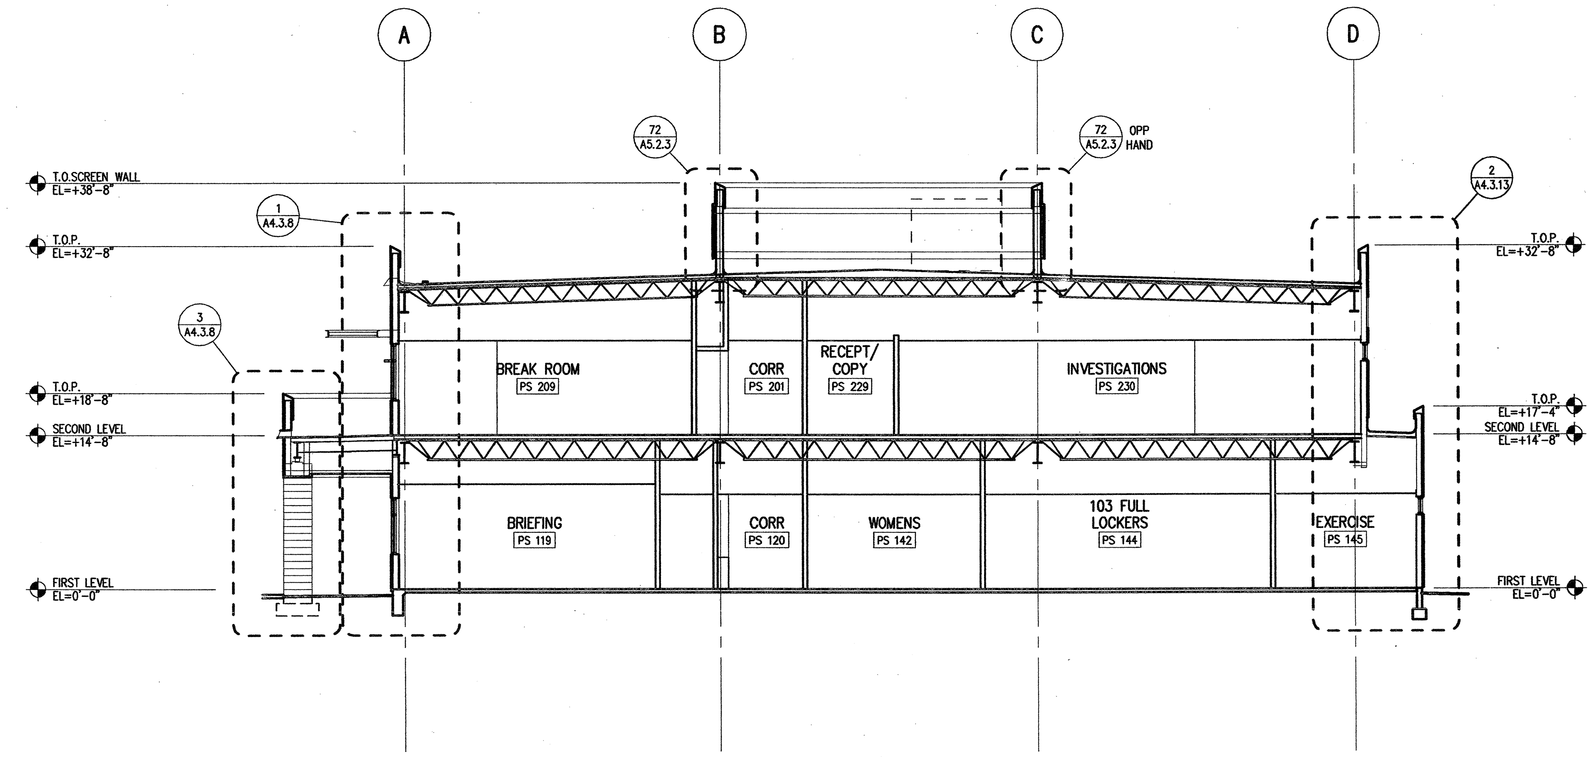

1 BUILDING SECTION
POLICE BUILDING
SCALE: 1/8"=1'-0"

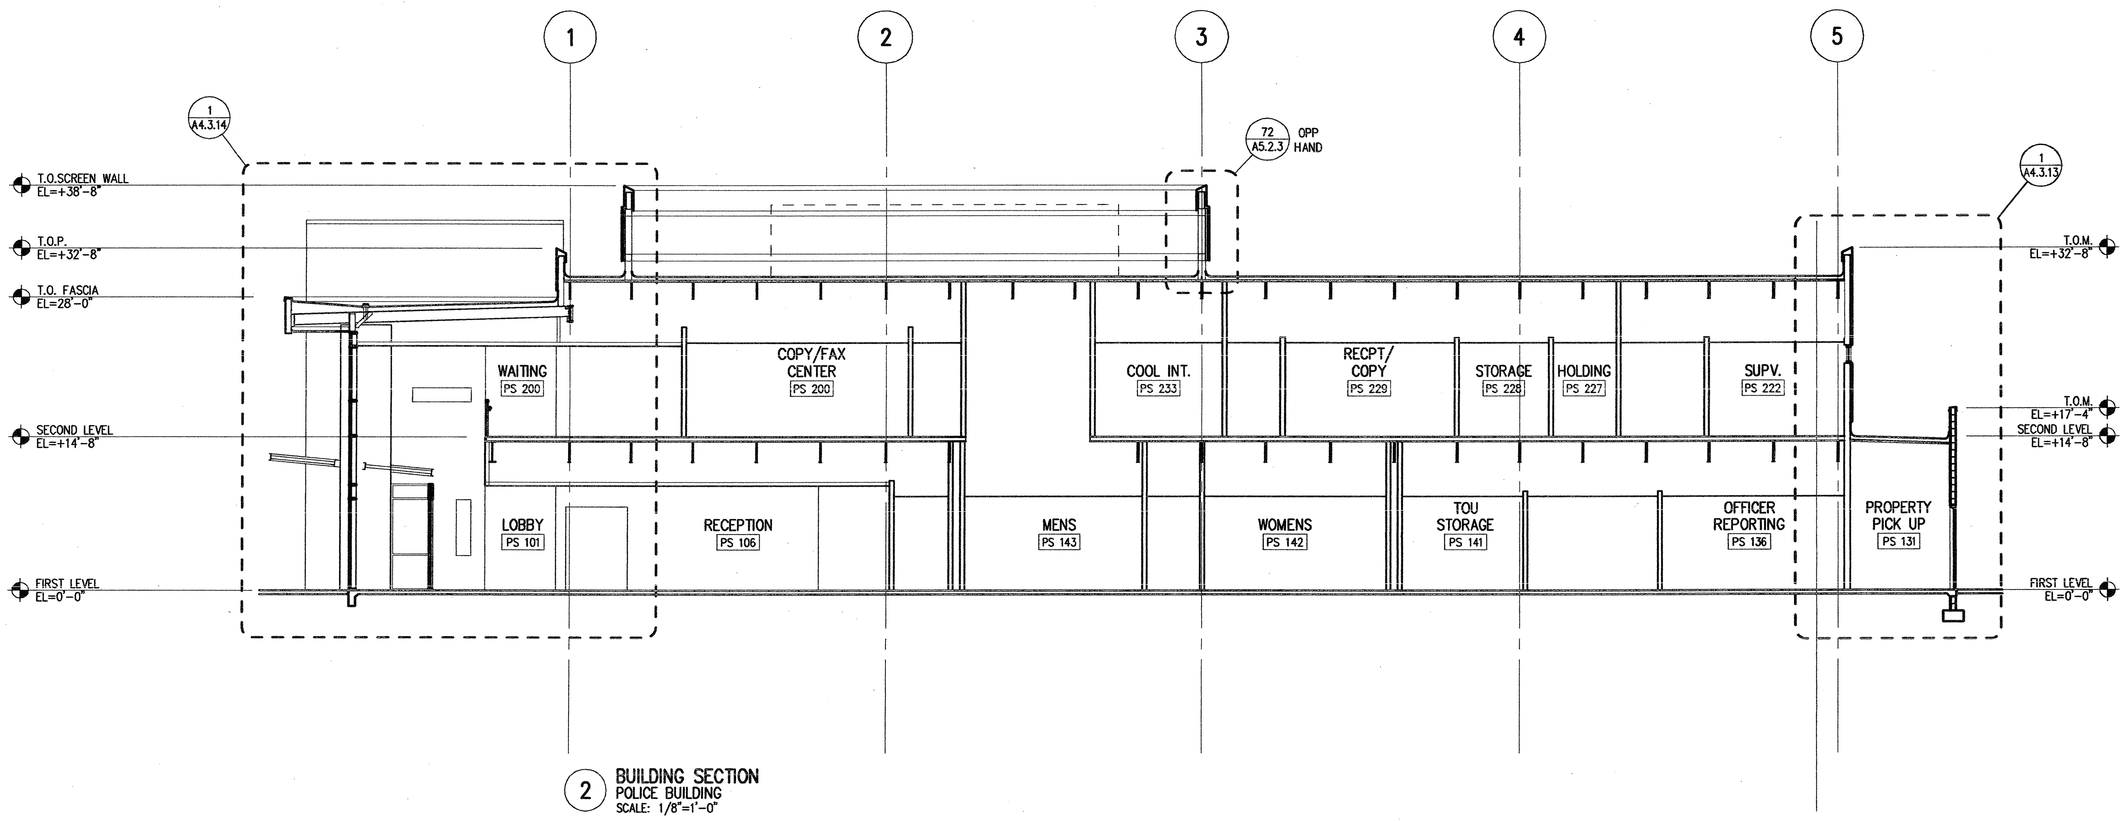

2 BUILDING SECTION
POLICE BUILDING
SCALE: 1/8"=1'-0"

SHEET NOTES

A. -

KEYED NOTES

1. -

Avondale

City of Avondale Government Center

Owner:
City of Avondale
525 N. Central Ave.
Avondale, AZ 85323

SmithGroup

SmithGroup Incorporated
2800 North Central Avenue
Suite 1200
Phoenix, Arizona 85004
t: 602.265.2200
f: 602.265.2244
www.smithgroup.com

Issued for	Rev	Date
Police/Courts Permit Set		*14MAR03*
Police/Courts 95% Review		*24FEB03*
Design Development		*25NOV02*
Structural/UC Permit Set		*12NOV02*
GMP		*16OCT02*

Seals and Signatures

REGISTERED ARCHITECT
CERTIFICATE NO.
19618
JEFFREY L. STANTON
3-14-03
Not Valid Without Signature
ARIZONA, U.S.A.

Key Plan

Drawing Title

POLICE BUILDING
BUILDING SECTIONS

1/8" = 1'-0"
Scale

19457.000
Project Number

PS **A4.2**
Drawing Number

FILE:U:\Cad\A\Sheets\PS-A42.dwg USER:gbuchanan DATE:Mar, 13 2003 TIME: 10:46 am