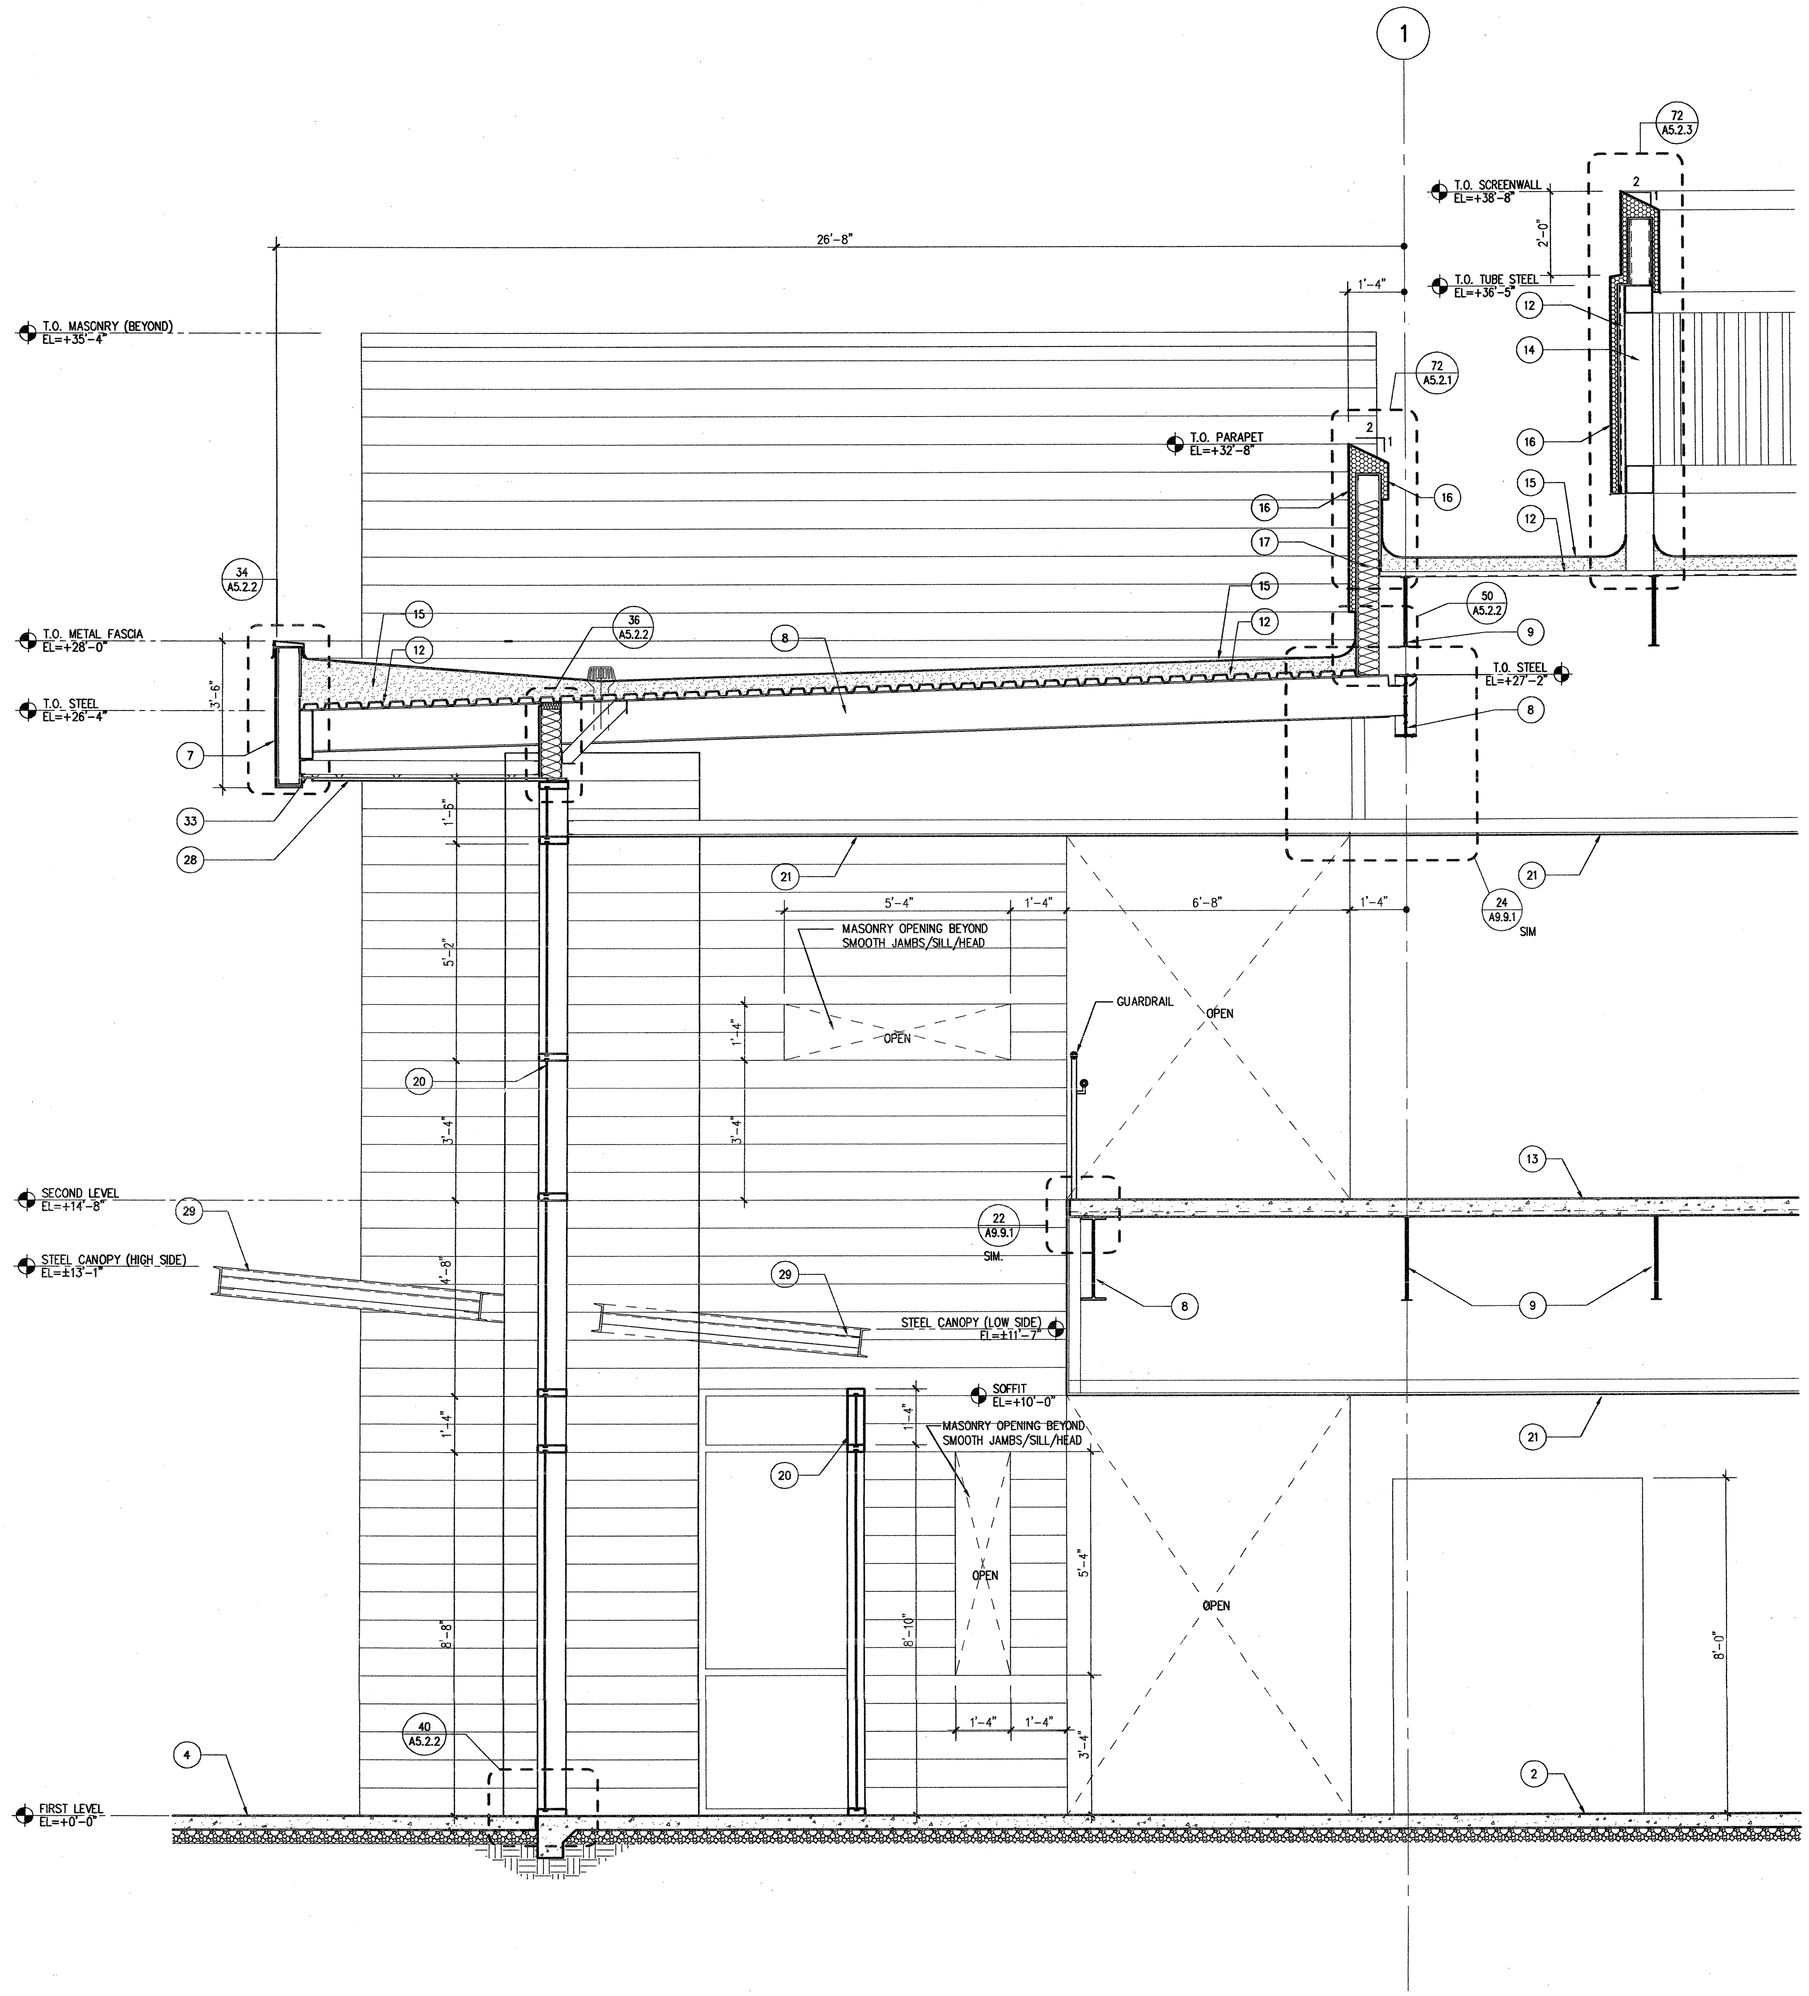

1 WALL SECTION
POLICE BUILDING
SCALE: 1/2"=1'-0"

SHEET NOTES

A. REFER TO SHEETS A0.X FOR ARCHITECTURAL DRAWING, REFERENCE AND MATERIAL SYMBOLS AS WELL AS ABBREVIATIONS USED ON THIS DRAWING

B. REFER TO AND COORDINATE WITH CIVIL, STRUCTURAL, MECHANICAL AND ELECTRICAL FOR ADDITIONAL INFORMATION

C. FOR ADDITIONAL NOTES AND INFORMATION RELATED TO THE COATED FOAM ROOFING SYSTEM REFER TO SPECIFICATIONS SECTION 07545 FOR TYPICAL NRCA ROOFING AND WATERPROOFING DETAILS.

D. REVEALS ARE DIMENSIONED TO BOTTOM OF REVEAL TYPICAL.

KEYED NOTES

KEY NOTES APPLY TO ALL WALL SECTION SHEETS AND THEREFORE INDIVIDUAL NOTES MAY NOT APPLY TO ALL SHEETS

1. FINISH GRADE – SLOPES AWAY FROM BUILDING. SEE CIVIL
2. CONCRETE SLAB ON GRADE OVER A.B.C. – SEE STRUCTURAL
3. CONCRETE FOOTING – SEE STRUCTURAL
4. CONCRETE SIDEWALK – SLOPE PER CIVIL
5. CMU STEM WALL – SEE STRUCTURAL
6. STEEL STUD FRAMING
7. PREFINISHED METAL FASCIA SYSTEM
8. STEEL BEAM – SEE STRUCTURAL
9. STEEL JOIST – SEE STRUCTURAL
10. STEEL ANGLE – SEE STRUCTURAL
11. STEEL BRACING – SEE STRUCTURAL
12. STEEL DECK
13. CONCRETE OVER STEEL DECK
14. TUBE STEEL FRAMING – SEE STRUCTURAL
15. COATED FOAM ROOFING SYSTEM
16. EXTERIOR INSULATION FINISH SYSTEM (EIFS)
17. BATT INSULATION
18. PREFINISHED METAL COPING
19. DOOR(S)/FRAME – SEE DOOR AND FRAME SCHEDULE
20. ALUMINUM WINDOW SYSTEM – SEE PLANS, ELEVATIONS AND WINDOW TYPES.
21. GYPSUM BOARD OVER STEEL STUDS
22. CEILING – SEE REFLECTED CEILING PLANS
23. EXPANSION JOINT FILLER
24. ROOF DRAIN AND OVERFLOW
25. SCUPPER
26. EIFS COATING
27. STAIRS – SEE PLAN
28. EXTERIOR GYPSUM SHEATHING
29. STEEL FRAMED CANOPY – SEE STRUCTURAL
30. REVEAL
31. CONCRETE MASONRY UNIT (CMU)
32. TRAFFIC COATING
33. SOFFIT VENT
34. PRECAST CONCRETE SILL
35. MORTAR CAP
36. LIGHT FIXTURE – SEE ELECTRICAL

Avondale

City of Avondale Government Center

Owner:
City of Avondale
525 N. Central Ave.
Avondale, AZ 85323

SmithGroup

SmithGroup Incorporated
2800 North Central Avenue
Suite 1200
Phoenix, Arizona 85004
t: 602.265.2200
f: 602.265.2244
www.smithgroup.com

Issued for	Rev	Date
Police/Courts Permit Set		14MAR03
Police/Courts 95% Review		24FEB03
Design Development		25NOV02
Structural/MG Permit Set		12NOV02
GMP		16OCT02

Seals and Signatures

Key Plan

Drawing Title
POLICE BUILDING
EXTERIOR WALL SECTIONS

1/2" = 1'-0"
Scale

19457.000
Project Number

A4.3.14
Drawing Number

FILE:U:\Corp\A\Sheets\AH-A4314.dwg USER:gbuchanan DATE:Mar. 13 2003 TIME: 09:33 am