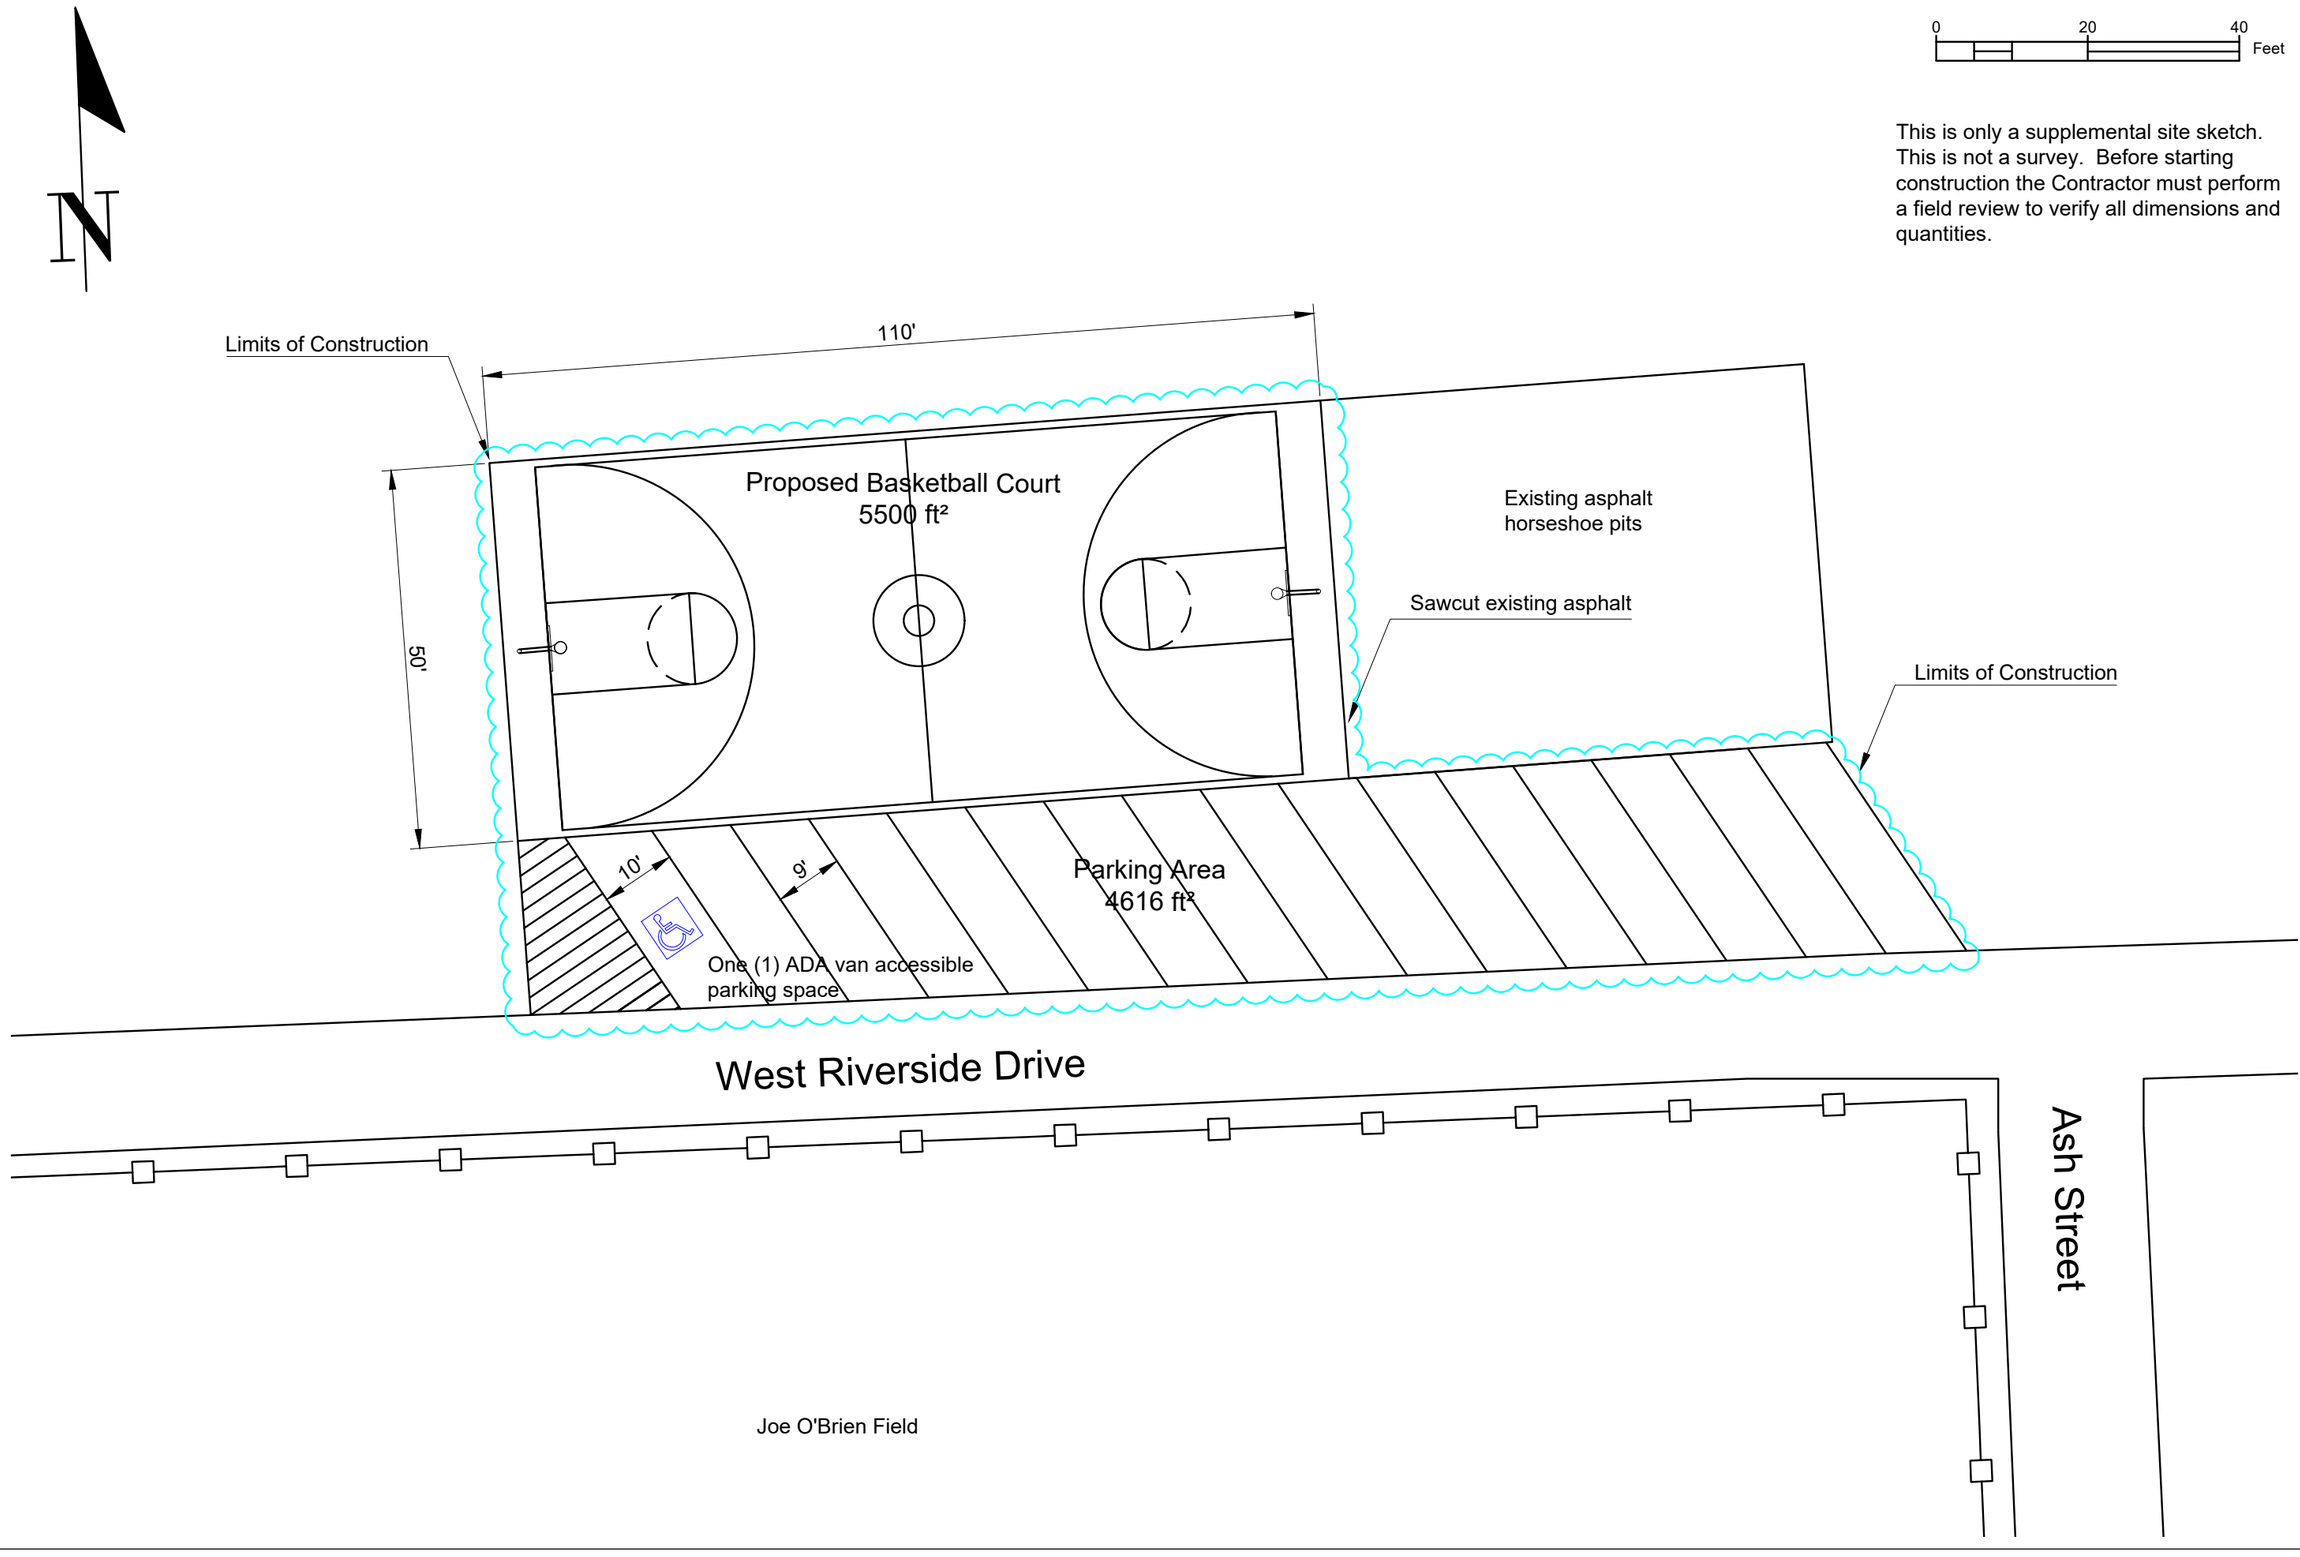

This is only a supplemental site sketch. This is not a survey. Before starting construction the Contractor must perform a field review to verify all dimensions and quantities.

Designed MJB 01/20
Drawn MJB 01/20
Checked MJB 01/20
Approved
Date
Title
Job Class JC

ELIZABETHTON
CITY
ELIZABETHTON–TENNESSEE
136_SOUTH_SYCAMORE_ST

CARTER
TENNESSEE

Basketball Court and Parking Area at Riverside Park

REVISIONS
Description
Date
Approved

File No.
RIVERSIDE
BASKETBALL_COURT

Drawing No.
02–2020

Sheet SH 1 TS 1