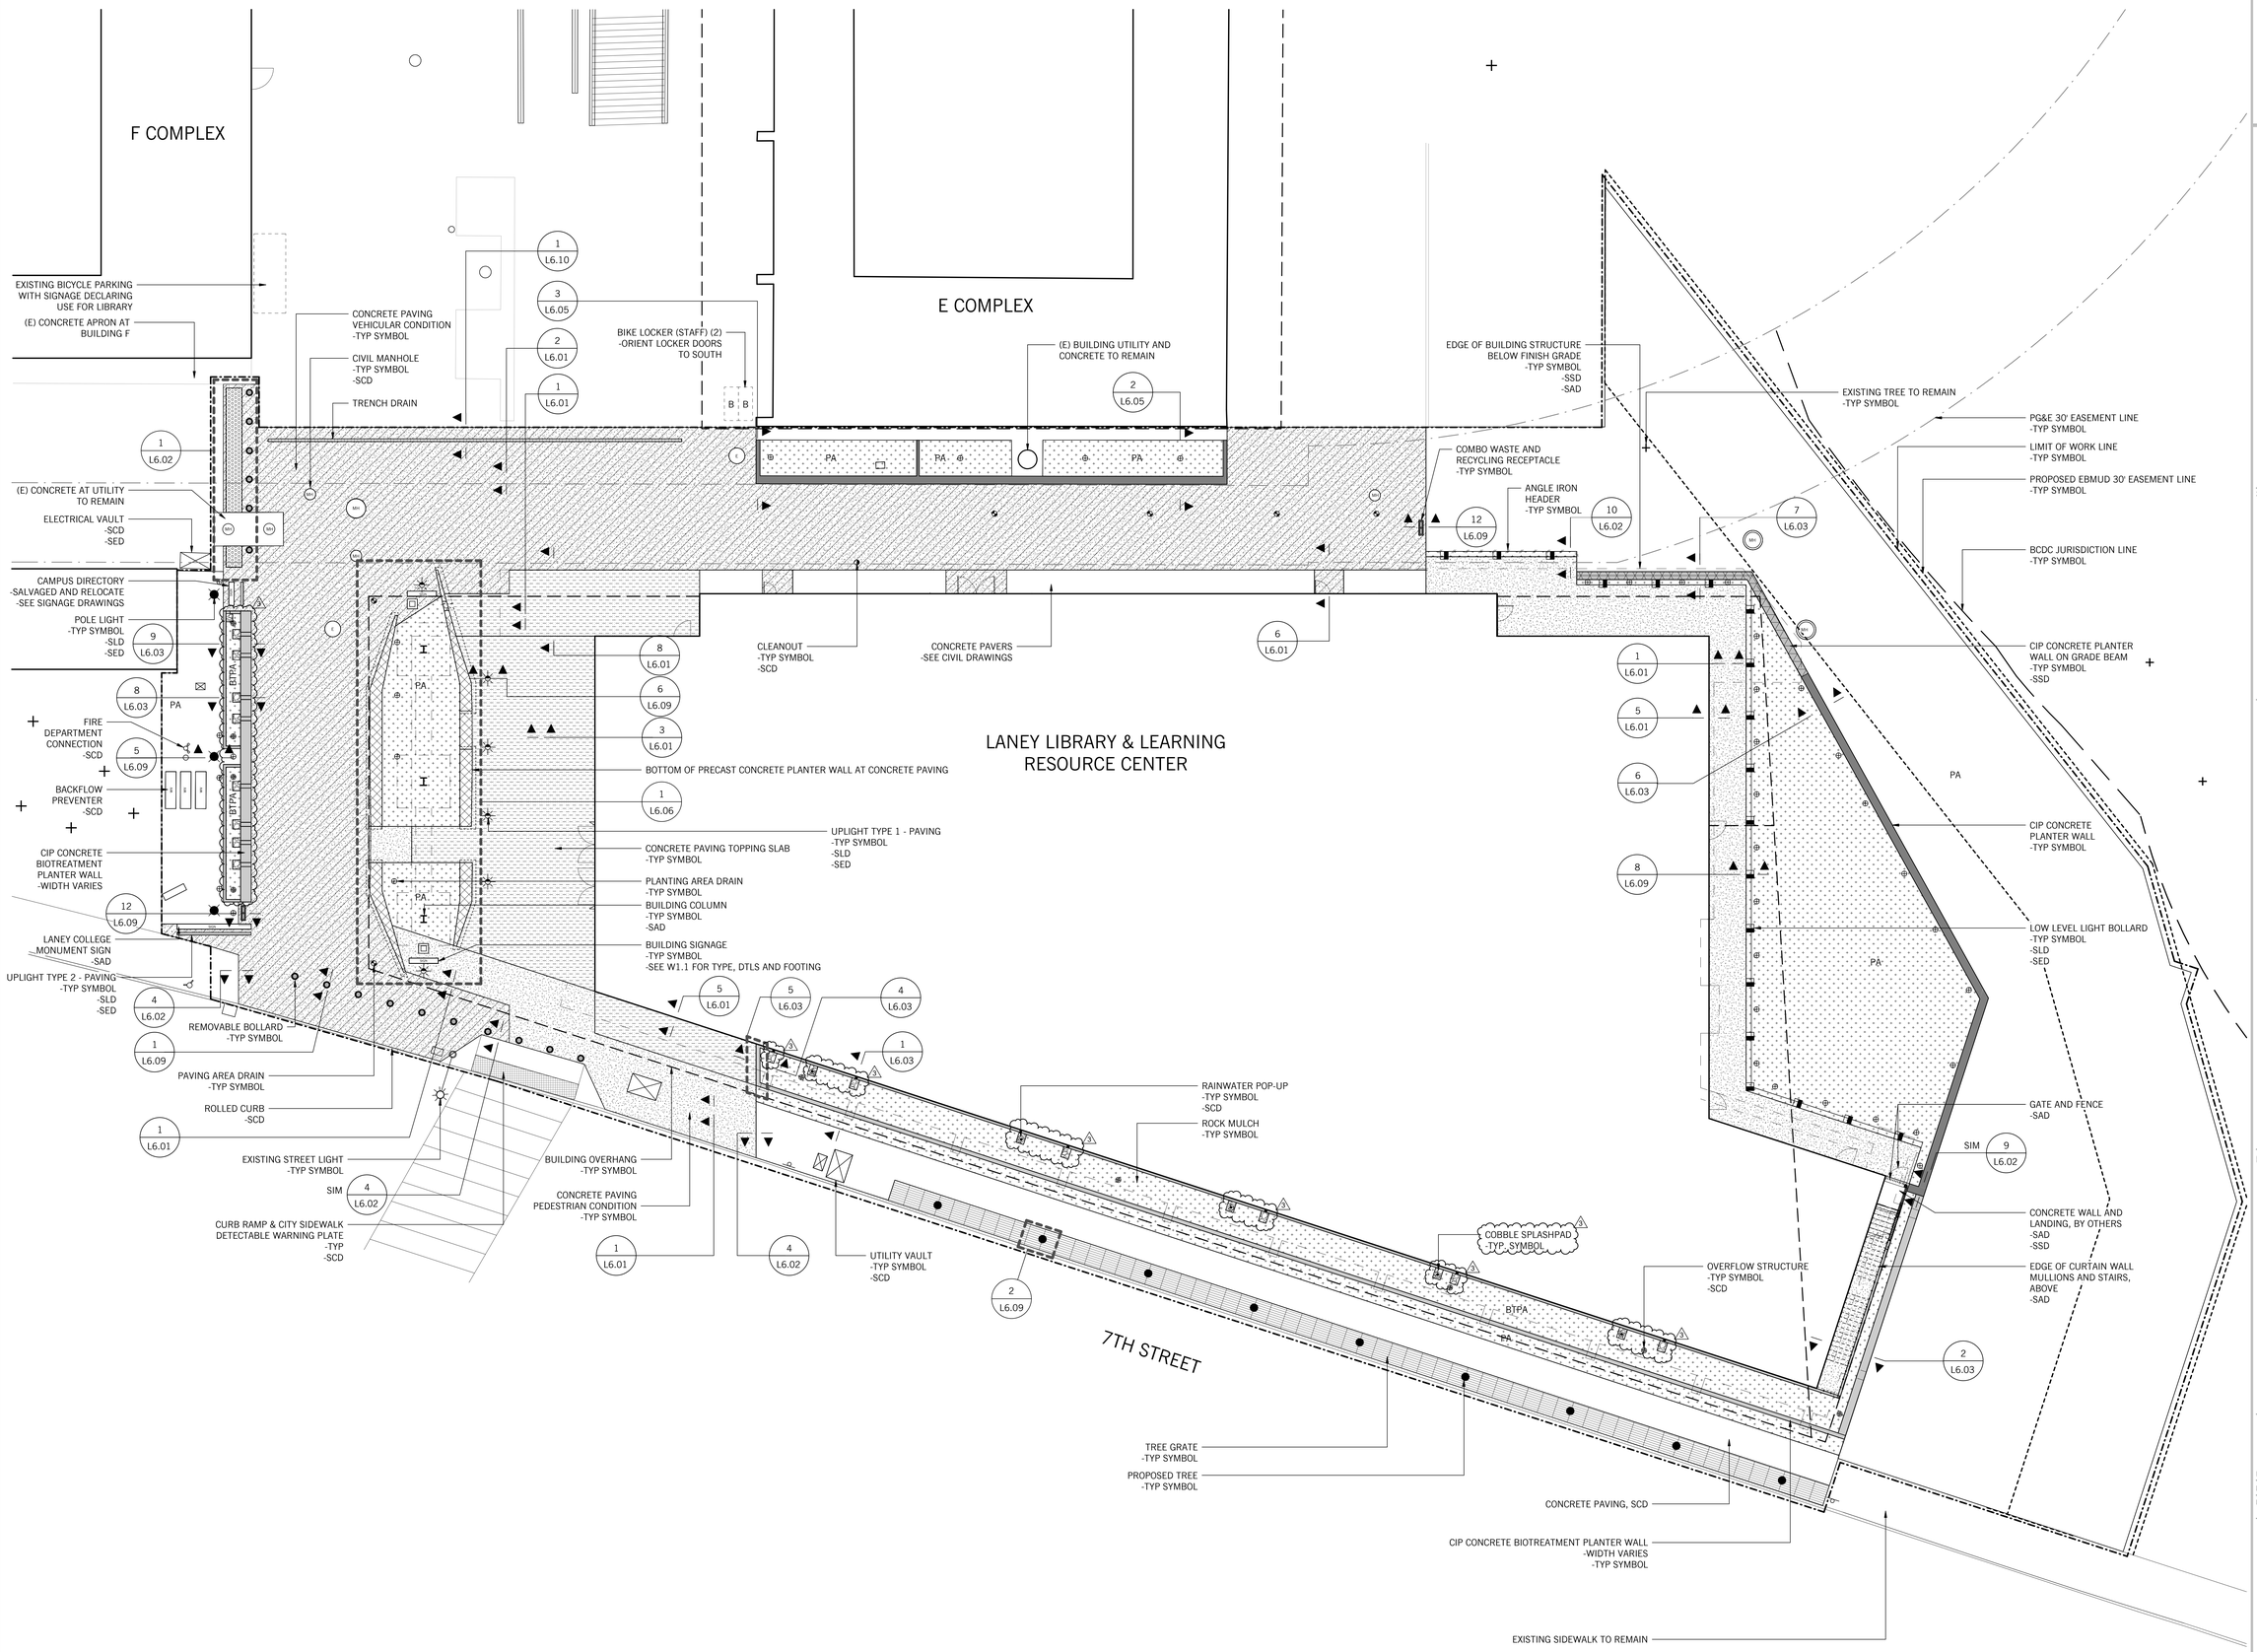

NOTES:
1. SKATEBOARD DETERRENTS NOT SHOWN FOR GRAPHIC CLARITY, SEE 4/L6.04 5/L6.04
2. FIRE TRUCK PATH OF TRAVEL NOT SHOWN FOR GRAPHIC CLARITY, SCD.

APPROVALS

NOLL & TAM ARCHITECTS
729 Heinz Avenue
Berkeley, CA 94710
tel 510.542.2200
fax 510.542.2201

CAVAGNERO
MARK CAVAGNERO ASSOCIATES ARCHITECTS
1345 Sansome Street, Suite 200 T: 415.398.6944
San Francisco, California 94111 F: 415.398.6943
www.cavagnero.com

MANTLE LANDSCAPE ARCHITECTURE
986 OVERLOOK RD,
BERKELEY, CA, 94708
T: 510.927.3200
WWW.MANTLELA.COM

SEAL

LICENSED LANDSCAPE ARCHITECT
MARC STUBBINGS MANTLE
June 30, 2025
Expiration Date
Mar 16, 2006
Date
STATE OF CALIFORNIA

PROJECT TITLE

Peralta Community College District
Laney Library & Learning Resource Center (Building 100 Replacement)

900 Fallon Street, Oakland, CA 94607

ISSUE FOR BID

ISSUE DATE	03/31/2023
N&T JOB NUMBER	21942

REVISIONS

#	DATE	DESCRIPTION
3	05/16/2024	ADDENDUM 03

DRAWN BY SH CHECKED BY RS

SHEET TITLE
LANDSCAPE MATERIAL PLAN

SHEET NUMBER
L1.01

5/14/2024 11:42:38 AM Autodesk Docs://PCCD Laney Library LRC/PCCD Laney Library LRC_LANDSCAPE_2020.rvt