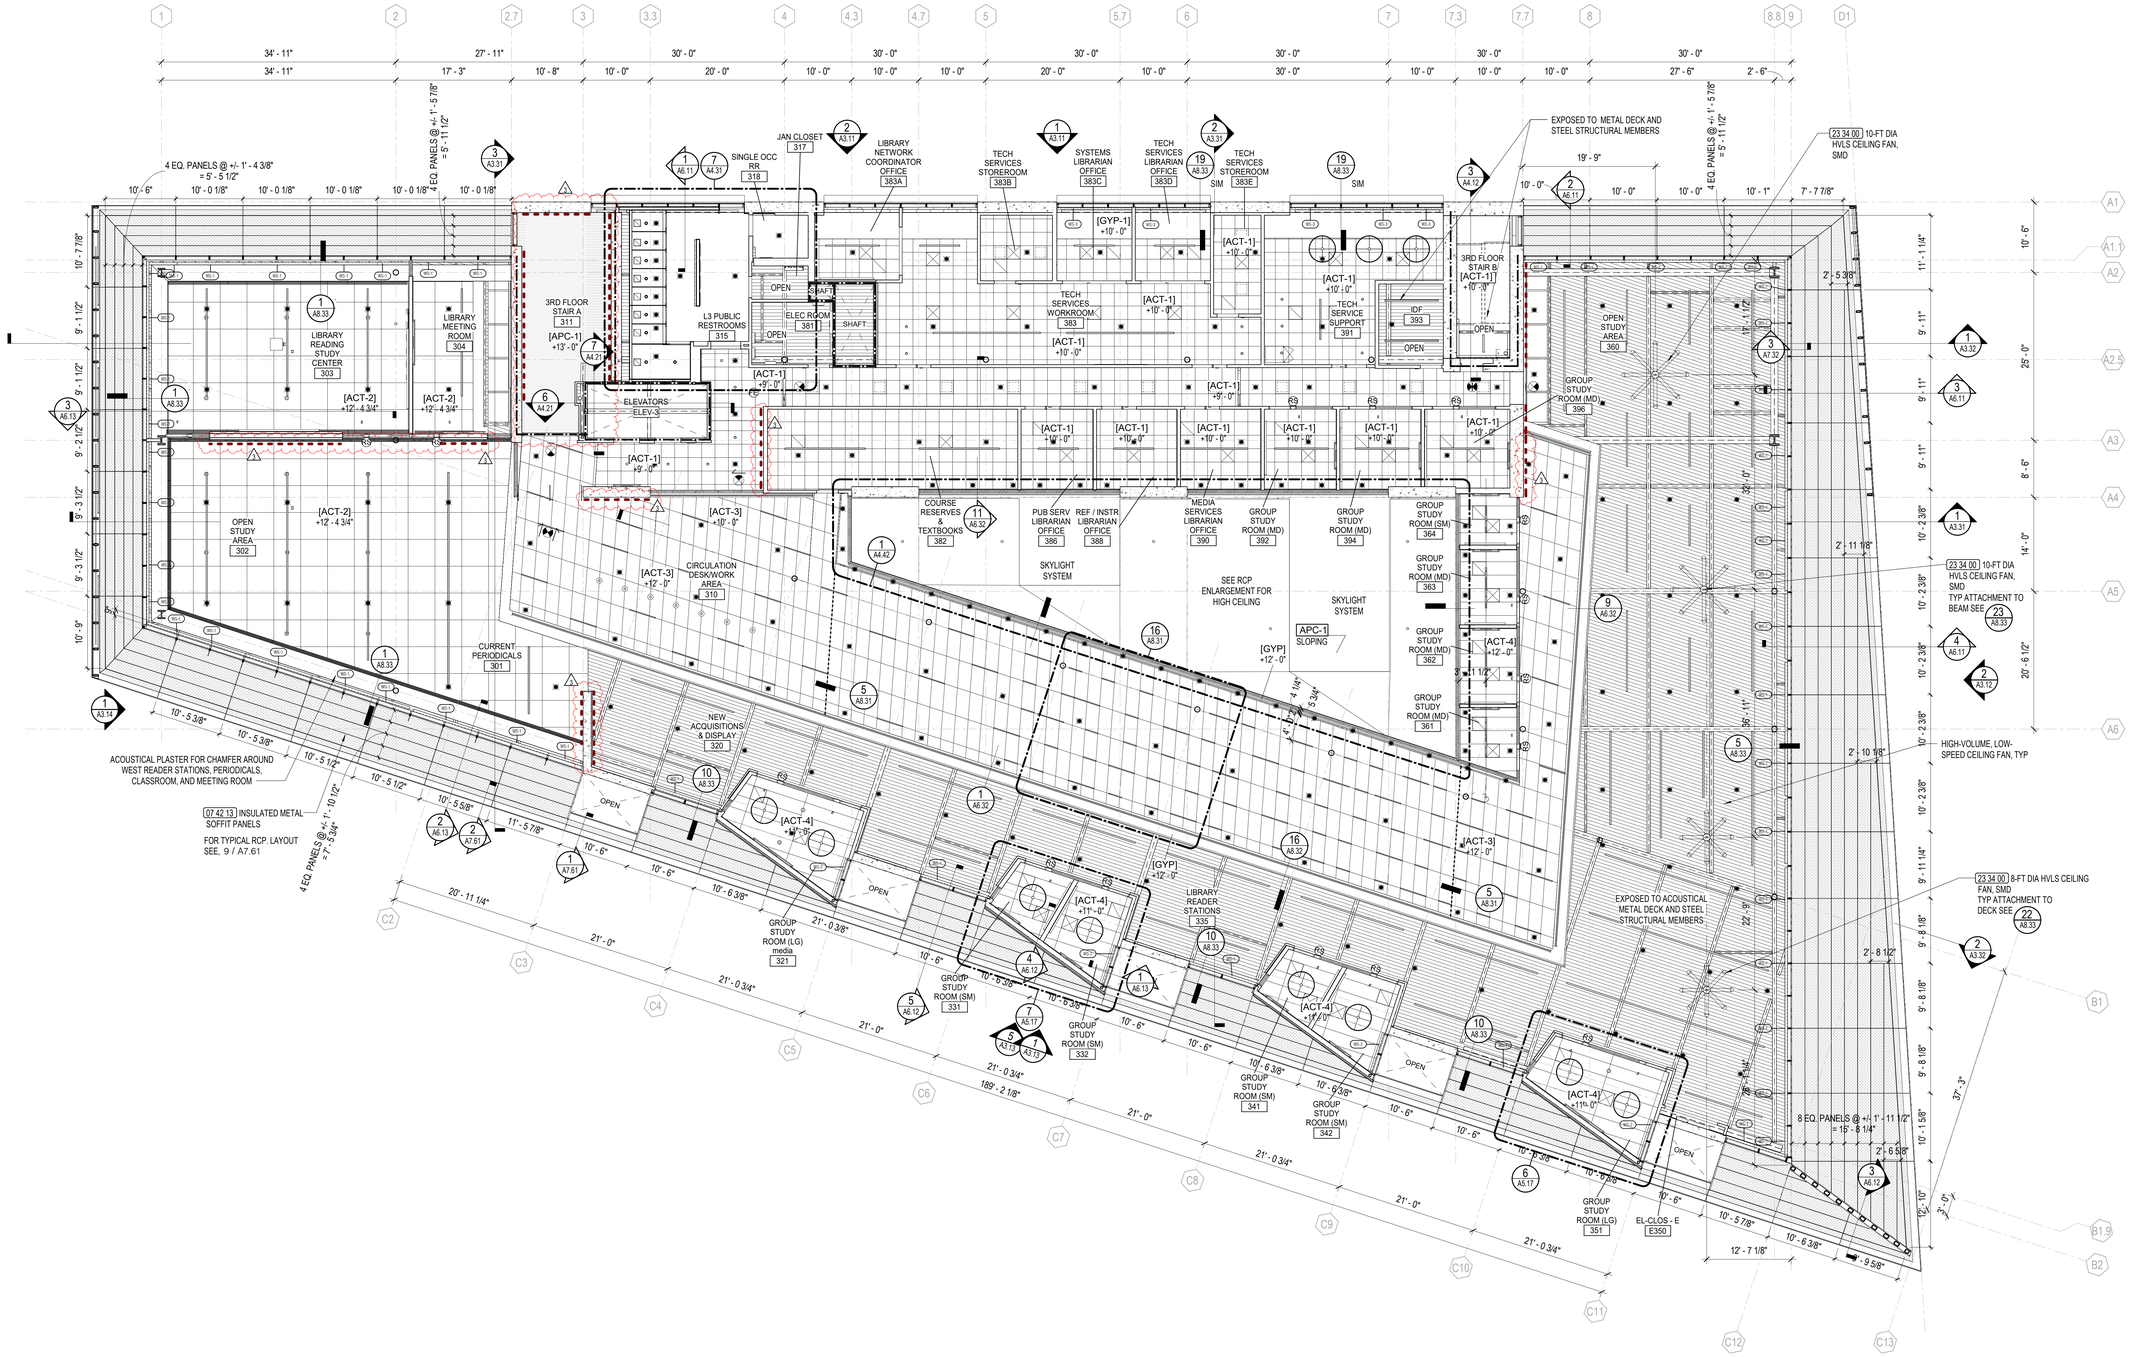
LIBRARY READING STUDY CENTER 303
LIBRARY MEETING ROOM 304
OPEN STUDY AREA 302
CURRENT PERIODICALS 301
3RD FLOOR STAIR A 311
L3 PUBLIC RESTROOMS 315
ELEVATORS ELEV-3
SINGLE OCC RR 318
JAN CLOSET 317
ELEC ROOM 381
LIBRARY NETWORK COORDINATOR OFFICE 383A
TECH SERVICES STOREROOM 383B
SYSTEMS LIBRARIAN OFFICE 383C
TECH SERVICES LIBRARIAN OFFICE 383D
TECH SERVICES STOREROOM 383E
TECH SERVICES WORKROOM 383
TECH SERVICE SUPPORT 391
IDF 393
3RD FLOOR STAIR B
OPEN STUDY AREA 360
GROUP STUDY ROOM (MD) 395
COURSE RESERVES & TEXTBOOKS 382
PUB SERV LIBRARIAN OFFICE 386
REF / INSTR LIBRARIAN OFFICE 388
MEDIA SERVICES LIBRARIAN OFFICE 390
GROUP STUDY ROOM (MD) 392
GROUP STUDY ROOM (MD) 394
GROUP STUDY ROOM (SM) 364
GROUP STUDY ROOM (MD) 363
GROUP STUDY ROOM (MD) 362
GROUP STUDY ROOM (MD) 361
SKYLIGHT SYSTEM
SEE RCP ENLARGEMENT FOR HIGH CEILING
APC-1 SLOPING
CIRCULATION DESK/WORK AREA 310
NEW ACQUISITIONS & DISPLAY 320
GROUP STUDY ROOM (LG) media 321
GROUP STUDY ROOM (SM) 331
GROUP STUDY ROOM (SM) 332
GROUP STUDY ROOM (SM) 341
GROUP STUDY ROOM (SM) 342
LIBRARY READER STATIONS 335
GROUP STUDY ROOM (LG) 351
EL-CLOS - E E350
EXPOSED TO METAL DECK AND STEEL STRUCTURAL MEMBERS
EXPOSED TO ACOUSTICAL METAL DECK AND STEEL STRUCTURAL MEMBERS
23.34.00 10-FT DIA HVLS CEILING FAN, SMD
23.34.00 10-FT DIA HVLS CEILING FAN, SMD TYP ATTACHMENT TO BEAM SEE 23 A8.33
23.34.00 8-FT DIA HVLS CEILING FAN, SMD TYP ATTACHMENT TO DECK SEE 22 A8.33
HIGH-VOLUME, LOW-SPEED CEILING FAN, TYP
4 EQ. PANELS @ +/- 1' - 4 3/8" = 5' - 5 1/2"
4 EQ. PANELS @ +/- 1' - 5 7/8" = 5' - 11 1/2"
8 EQ. PANELS @ +/- 1' - 11 1/2" = 15' - 6 1/4"
ACOUSTICAL PLASTER FOR CHAMFER AROUND WEST READER STATIONS, PERIODICALS, CLASSROOM, AND MEETING ROOM
07 42 13 INSULATED METAL SOFFIT PANELS
FOR TYPICAL RCP. LAYOUT SEE. 9 / A7.61
[ACT-1] +10' - 0"
[ACT-2] +12' - 4 3/4"
[ACT-3] +12' - 0"
[ACT-4] +11' - 0"
[APC-1] +13' - 0"
[GYP] +12' - 0"
[GYP-1] +10' - 0"
[ACT-4] +11' - 0"
[ACT-4] +11' - 0"
[ACT-4] +11