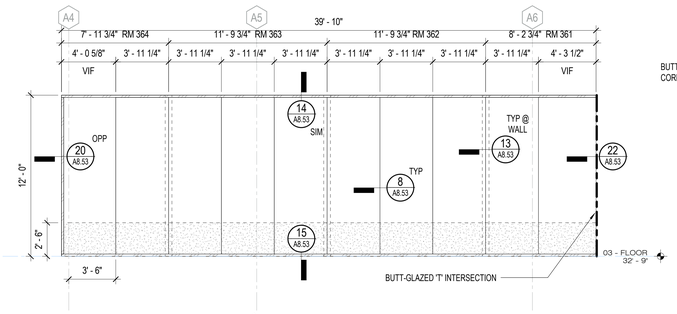

SF2 **L3 STOREFRONT - ATRIUM EAST**

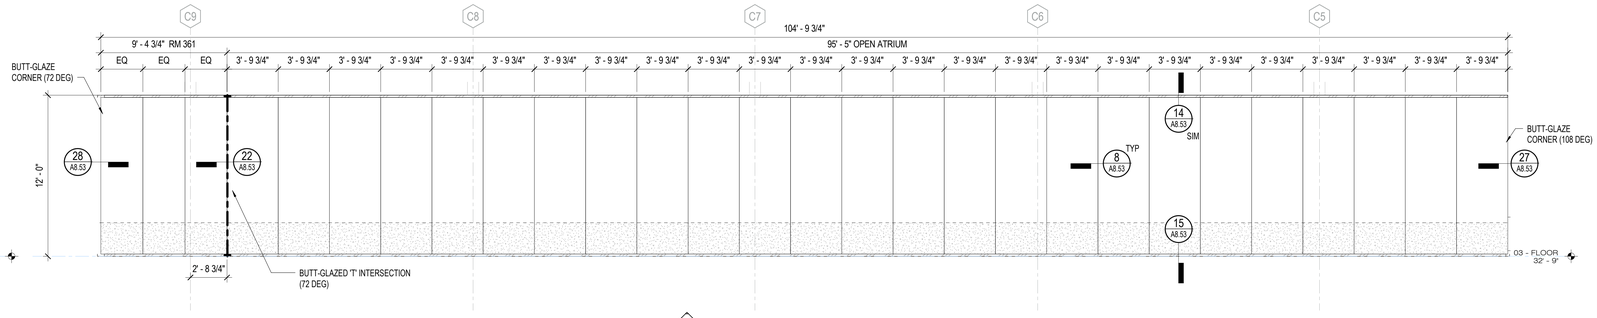

SF1 **L3 STOREFRONT - ATRIUM SOUTH**

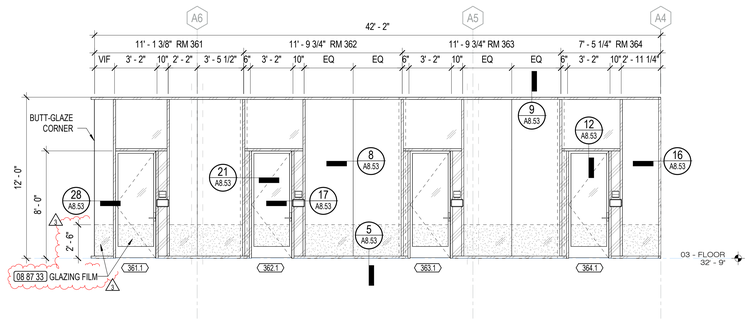

SF6 **L3 STOREFRONT - EAST GSR'S**

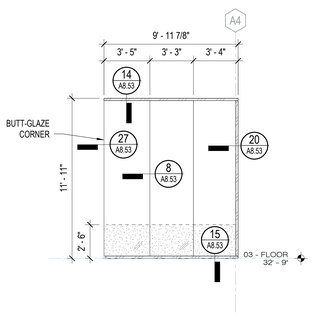

SF5 **L3 STOREFRONT - ATRIUM WEST**

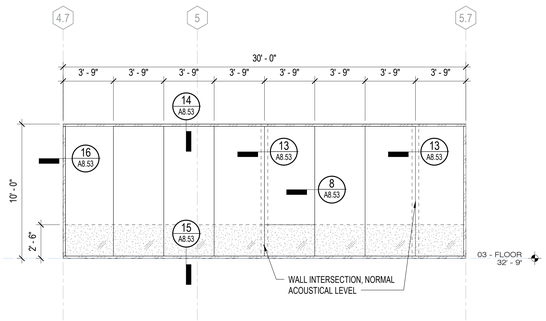

SF4 **L3 STOREFRONT - ATRIUM NORTH W**

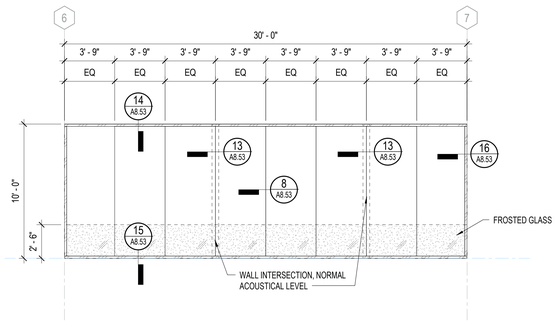

SF3 **L3 STOREFRONT - ATRIUM NORTH E**

INTERIOR STOREFRONT SCHEDULE					
Mark	LOCATION	HT	AREA	GLAZING SYSTEM TYPE	GLAZING
SF1	L3 ATRIUM SOUTH	12'-0"	1258 SF	GS5 - 5/8"	G10
SF2	L3 ATRIUM EAST	12'-0"	478 SF	GS5 - 5/8"	G10
SF3	L3 ATRIUM NORTH E	10'-0"	300 SF	GS5 - 5/8"	G10
SF4	L3 ATRIUM NORTH W	10'-0"	300 SF	GS5 - 5/8"	G10
SF5	L3 ATRIUM WEST	12'-0"	119 SF	GS5 - 5/8"	G10 ⚠1
SF6	L3 EAST GSR'S	12'-0"	506 SF	GS5 - 5/8"	G10
SF7	L2 ATRIUM NORTH E	10'-0"	300 SF	GS5 - 5/8"	G10
SF8	L2 ATRIUM NORTH W	10'-0"	300 SF	GS5 - 5/8"	G10
SF9	L2 REFERENCE DESK 210	5'-6"	93 SF	GS5	G7
SF9	L3 CIRC DESK 310	5'-6"	93 SF	GS5 ⚠1	G7
SF10	L1 ATRIUM NORTH E	12'-0"	360 SF	GS5 - 5/8"	G10
SF11	L1 ATRIUM NORTH W	12'-0"	360 SF	GS5 - 5/8"	G10 ⚠1
SF12	L1 OFFICE 162	10'-6"	64 SF	GS5 - 5/8"	G10
SF13	L1 COPY 161	10'-6"	44 SF	GS5 - 5/8"	G9
SF14	L3 SLOT 303 / 304	13'-10 3/4"	33 SF	GS5 - 5/8"	G10
SF15	L3 304 SLOT	12'-4 1/2"	45 SF	GS5 - 5/8"	G10
SF16	L3 303 & 304 DOORS	12'-4 1/2"	179 SF	GS5 - 5/8"	G10
SF17	L3 303 W DOOR	12'-4 1/2"	81 SF	GS5 - 5/8"	G10
SF18	L3 GLASS @ ENTRY	12'-0"	98 SF	GS5	G9
SF19	L2 PDLC 289	9'-0"	200 SF	GS5 - 5/8"	G9 ⚠1
SF20	L2 PDLC CONF RM 289A	10'-0"	109 SF	GS5 - 5/8"	G10
SF21	L2 GSR 292	9'-0"	86 SF	GS5	G7
SF21	L2 GSR 392	9'-0"	86 SF	GS4	G7
SF21	L2 GSR 394	9'-0"	86 SF	GS4	G7
SF21	L2 GSR 396	9'-0"	86 SF	GS4	G7
SF23	L2 ROOM 203 NORTH	13'-8 1/4"	97 SF	GS5 - 5/8"	G10
SF24	L2 ROOM 203 SOUTH	11'-2 1/4"	71 SF	GS5 - 5/8"	G10
SF25	L2 ROOM 201 NORTH	11'-2 1/4"	71 SF	GS5 - 5/8"	G10
SF26	L2 ROOM 201 SOUTH	13'-8 1/4"	137 SF	GS5 - 5/8"	G10
SF27	L2 ROOM 270 EAST SLOT	12'-0"	25 SF	GS5 - 5/8"	G10
SF28	L2 ROOM 270 SOUTH	12'-0"	331 SF	GS5 - 5/8"	G10
SF30	L2 GSR 288	9'-0"	57 SF	GS5	G7
SF31	L2 GSR 290	9'-0"	114 SF	GS5	G7
SF33	L1 ROOM 140	10'-0"	270 SF	GS5 - 5/8"	G10
SF34	L1 GSR 143	10'-0"	63 SF	GS5 - 5/8"	G10
SF35	L1 ROOM 150	10'-0"	98 SF	GS5 - 5/8"	G10
SF36	L2 EAST GSR'S SOUTH	12'-0"	190 SF	GS5 - 5/8"	G9
SF37	L2 EAST GSR'S WEST	12'-0"	611 SF	GS5 - 5/8"	G9
SF38	L1 ROOM 120	10'-0"	380 SF	GS5 - 5/8"	G10
SF39	L1 ROOM 130	10'-0"	362 SF	GS5 - 5/8"	G10
SF40	L1 GSR 131	10'-0"	93 SF	GS5 - 5/8"	G10
SF40 OPP	L1 GSR 135	10'-0"	93 SF	GS5 - 5/8"	G10
SF41	L1 MATH TESTING 133	10'-0"	120 SF	GS5	G10
SF42	L1 RM 170 PANEL EAST	8'-0"	96 SF	GS5	G7
SF42	L1 RM 170 PANEL WEST	8'-0"	96 SF	GS5	G7
SF43	L2 280 WEST	9'-0"	51 SF	GS5	G7
SF43	L3 380 WEST	9'-0"	51 SF	GS5	G7
SF43 OPP	L3 380 EAST	9'-0"	51 SF	GS5	G7
SF44	L2 GSR 221	9'-0"	18 SF	GS5	G7
SF44	L2 GSR 231	9'-0"	18 SF	GS5	G7
SF44	L2 GSR 241	9'-0"	18 SF	GS5	G7
SF44	L2 GSR 251	9'-0"	18 SF	GS5	G7
SF44	L3 GSR 321	9'-0"	18 SF	GS5	G7
SF44	L3 GSR 331	9'-0"	18 SF	GS5	G7
SF44	L3 GSR 341	9'-0"	18 SF	GS5	G7
SF44	L3 GSR 351	9'-0"	18 SF	GS5	G7
SF45	SAWTOOTH GSR	9'-0"	147 SF	GS5	G7
SF45	SAWTOOTH GSR	9'-0"	147 SF	GS5	G7
SF45	SAWTOOTH GSR	9'-0"	147 SF	GS5	G7
SF45	SAWTOOTH GSR	9'-0"	147 SF	GS5	G7
SF45	SAWTOOTH GSR	9'-0"	147 SF	GS5	G7
SF45	SAWTOOTH GSR	9'-0"	147 SF	GS5	G7
SF45	SAWTOOTH GSR	9'-0"	147 SF	GS5	G7
SF46	L1 OFFICE 133A	7'-1 1/2"	47 SF	GS4	G7
SF46	L1 OFFICE 141	7'-1 1/2"	36 SF	GS4	G7
SF47	L3 OFFICE 383A	7'-1 1/2"	51 SF	GS4	G7
SF47	L3 OFFICE 383C	7'-1 1/2"	68 SF	GS4	G7
SF47	L3 OFFICE 383D	7'-1 1/2"	68 SF	GS4	G7

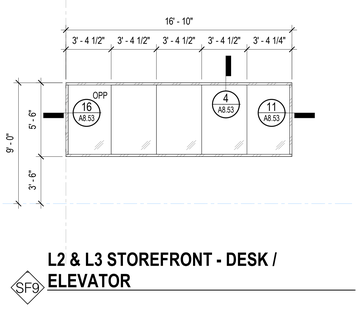

SF9 **L2 & L3 STOREFRONT - DESK / ELEVATOR**

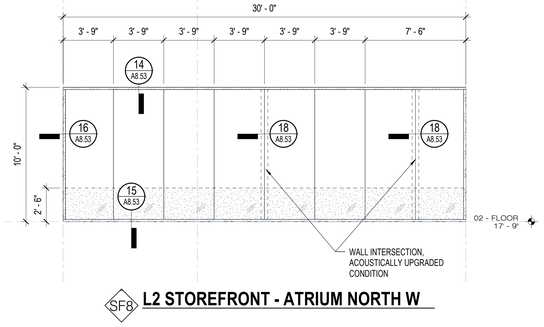

SF8 **L2 STOREFRONT - ATRIUM NORTH W**

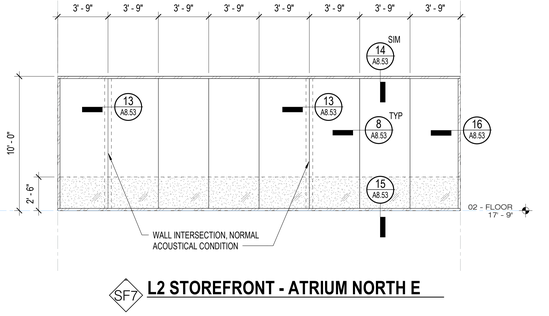

SF7 **L2 STOREFRONT - ATRIUM NORTH E**

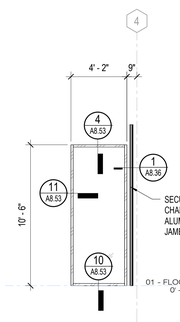

SF13 **L1 SF - COPY**

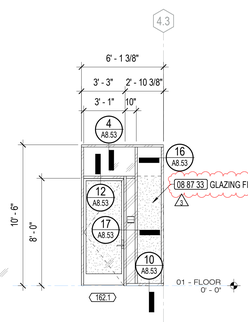

SF12 **L1 SF - OFFICE 162**

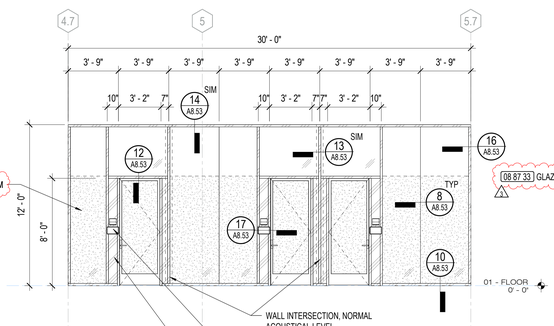

SF11 **L1 STOREFRONT - ATRIUM NORTH W**

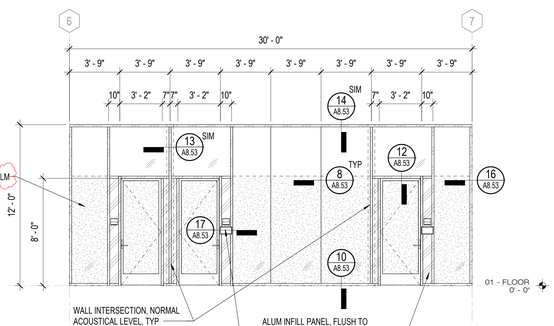

SF10 **L1 STOREFRONT - ATRIUM NORTH E**

⚠1 GLAZING FILM PER 08 87 33

GLASS TYPES

SEE DRAWINGS FOR LOCATIONS, SEE SPECIFICATIONS FOR FURTHER INFORMATION

G1: 9/16" CLEAR LAMINATED TEMPERED (EXT GUARDRAIL)
G2: 1" INSULATED
G3: LAMINATED IGU WITH HONEYCOMB INSERT
G4: BIRD SAFE GLAZING
G5: 1" INSULATED LAMINATED
G6: 1/4" CLEAR FLOAT TEMPERED
G7: 3/8" CLEAR FLOAT TEMPERED
G8: 11/16" CLEAR LAMINATED TEMPERED (INT GUARDRAIL)
G9: 5/8" CLEAR LAMINATED ⚠1
G10: 5/8" CLEAR LAMINATED W/ PARTIAL FILM (SEE ELEVATIONS)
G11: ASSEMBLY - EXT IGU [G2]
INT IGU: SUPERLIGHT IIXL-60 (1-3/8", 60-MIN, FIRE-RESISTIVE)

NOTE: ALUMINUM STOREFRONT / CURTAINWALL SYSTEMS (INTERIOR & EXTERIOR), INCLUDING ATTACHMENT TO SUPPORTING STRUCTURE TO BE DEFERRED SUBMITTAL. CURTAIN WALL ASSEMBLIES SHALL BE ABLE TO ACCOMMODATE DIFFERENTIAL IN-PLANE & OUT OF PLANE MOVEMENT BETWEEN FLOORS. SEISMIC DRIFT CRITERIA IS AS FOLLOWS: **LEVEL 2:** 0.8" | **LEVEL 3:** 2" | **LEVEL 4/3M PENTHOUSE:** 3.25"
FOR MORE INFORMATION SEE NOTE CD-5 IN THE GENERAL NOTES ON S1.01

APPROVALS

NOLL & TAM ARCHITECTS
729 Heinz Avenue
Berkeley, CA 94710
tel 510.542.2200
fax 510.542.2201

CAVAGNERO
MARK CAVAGNERO ASSOCIATES ARCHITECTS
1045 Sansome Street, Suite 200 T: 415.398.6944
San Francisco, California 94111 F: 415.398.6943
www.cavagnero.com

SEAL

PROJECT TITLE

Peralta Community College District
Laney Library & Learning Resource Center (Building 100 Replacement)

900 Fallon Street, Oakland, CA 94607

ISSUE FOR BID

ISSUE DATE 03/31/23
N&T JOB NUMBER 21942

REVISIONS

⚠	DATE	DESCRIPTION
3	05/16/2024	Addendum No. 03

SHEET TITLE
INTERIOR - GLAZING SYSTEM SCHEDULE & TYPES

SHEET NUMBER
A8.51

5/17/2024 1:33:55 PM Autodesk Docs://PCCD Laney Library LRC/PCCD Laney Library_LRC.rvt