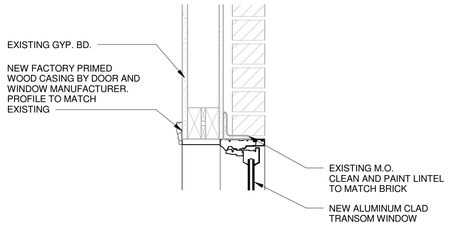

A1 — 1 1/2" = 1'-0" — **DOOR DETAIL - TYP. HEAD @ TRANSOM**

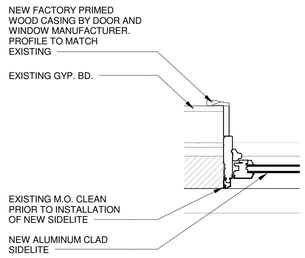

A2 — 1 1/2" = 1'-0" — **DOOR DETAIL - TYP. JAMB @ SIDELITE**

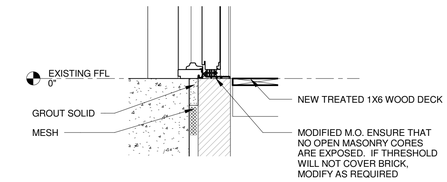

A3 — 1 1/2" = 1'-0" — **DOOR DETAIL - THRESHOLD @ DECK**

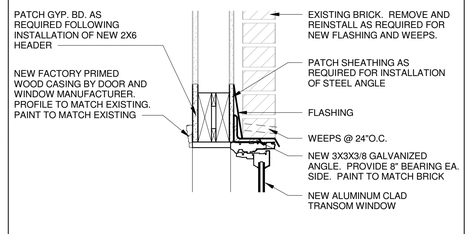

A4 — 1 1/2" = 1'-0" — **ADD. ALT #1 - HEAD DETAIL @ NEW M.O.**

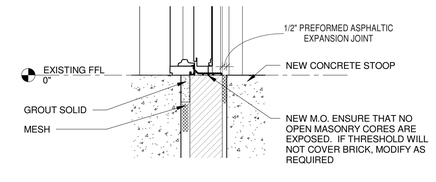

A5 — 1 1/2" = 1'-0" — **ADD. ALT #1 - THRESH. DETAIL @ CONC. STOOP**

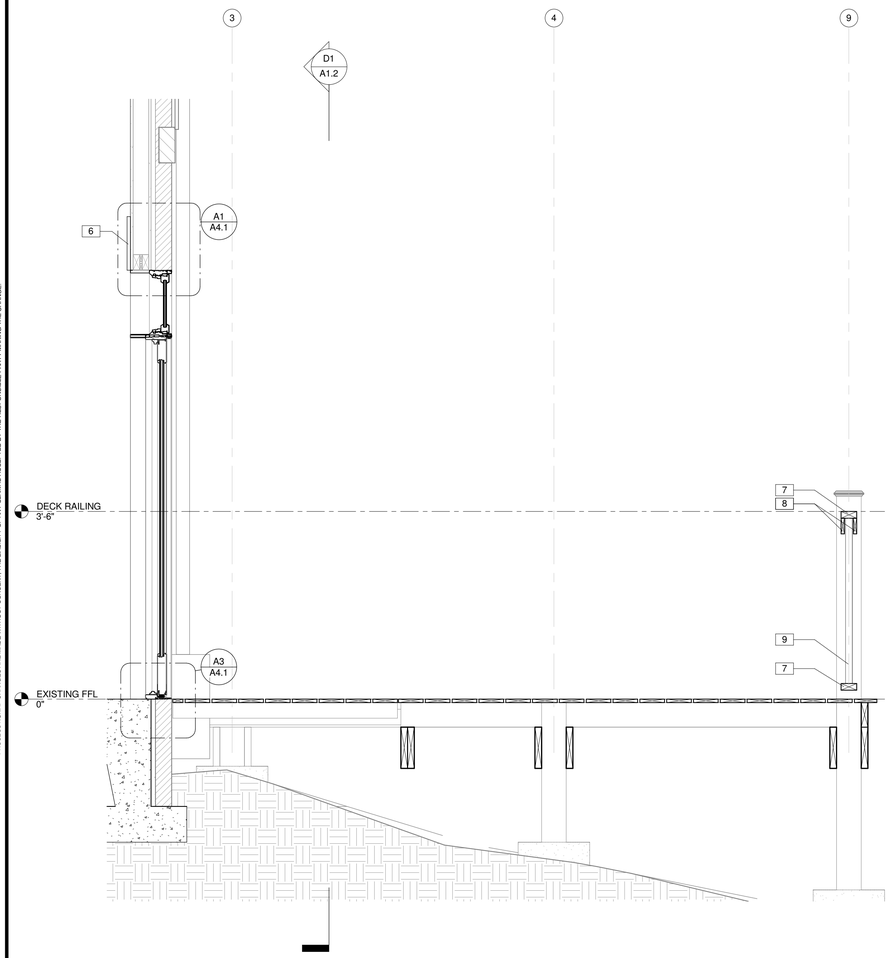

D1 — 3/4" = 1'-0" — **SECTION @ NEW DECK, ACCESS PANEL**

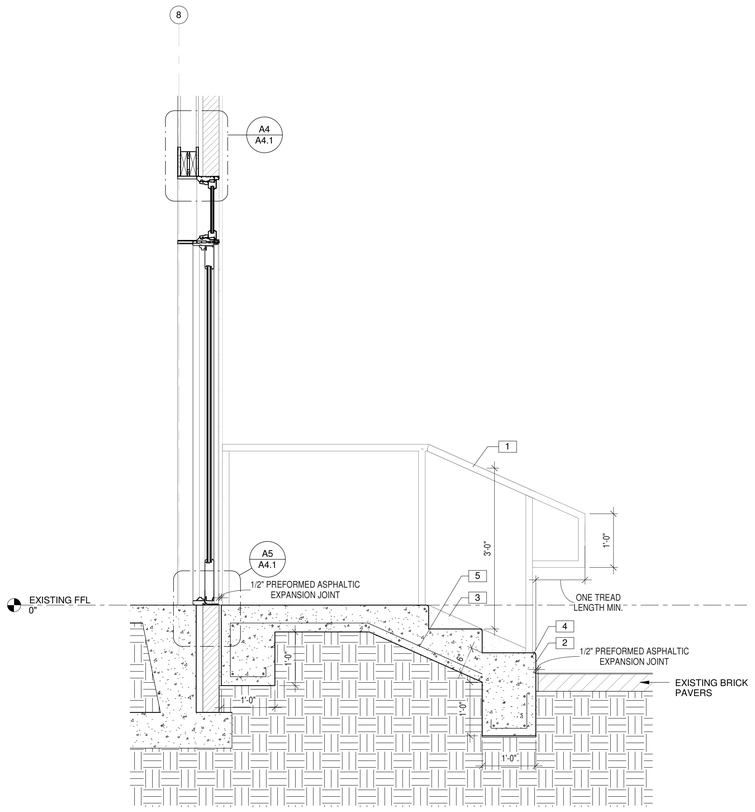

D3 — 3/4" = 1'-0" — **ADD. ALT #1 - SECTION @ DOOR 03**

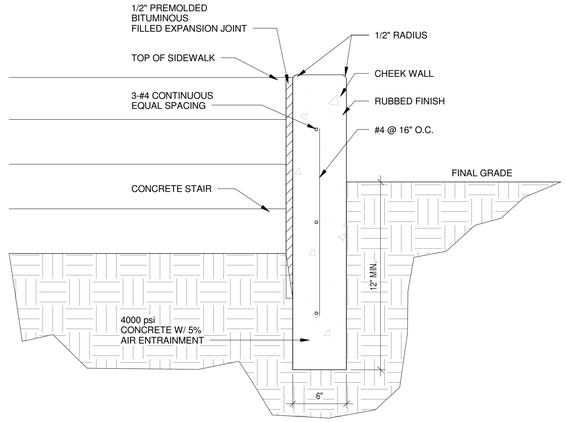

C5 — N.T.S. — **ADD. ALT #1 - CHEEK WALL DETAIL**

KEYNOTE LEGEND

	DESCRIPTION
1	ADD. ALTERNATE #1 - 1-1/2" DIAMETER GALVANIZED STEEL PIPE RAILING AND POSTS. PAINT TO MATCH EXISTING SENIOR CENTER RAILING.
2	ADD. ALTERNATE #1 - ALIGN EDGE OF RISER WITH EDGE OF EXISTING BRICK PAVER ACCENT BAND. IF EXISTING GRADE DOES NOT ALLOW FOR THIS ARRANGEMENT, NOTIFY ARCHITECT.
3	ADD. ALTERNATE #1 - CHEEK WALL BEYOND.
4	ADD. ALTERNATE #1 - #3 NOSING BAR, TYP.
5	ADD. ALTERNATE #1 - #4 REBAR, SPACED 12" EACH WAY. 2" MIMIMUM COVER SHOULD BE MAINTAINED OVER REBAR (EMBED 3" IN CHEEK WALL).
6	NEW EMERGENCY EXIT SIGN. COORDINATE WITH OWNER - NEW SIGN TO MATCH TYPE IN ADJACENT ROOM.
7	TREATED WOOD 2X4. FASTENERS/ATTACHMENT TO MATCH EXISTING DECK.
8	TREATED WOOD 1X4. FASTENERS/ATTACHMENT TO MATCH EXISTING DECK.
9	TREATED WOOD 2X2. FASTENERS/ATTACHMENT TO MATCH EXISTING DECK.

THIS DOCUMENT IS THE PROPERTY OF A2H, INC., AND ALL COMMON LAW, STATUTORY AND OTHER RESERVED RIGHTS SHALL BE RETAINED BY SAME. IT IS NOT TO BE USED IN WHOLE OR IN PART FOR ANY PURPOSE OR PROJECT OTHER THAN THAT FOR WHICH IT IS EXPRESSLY PROVIDED. IT SHALL NOT BE ASSIGNED, LOANED OR REPRODUCED WITHOUT THE EXPRESS WRITTEN CONSENT OF A2H, INC. ANY UNAUTHORIZED USE SHALL BE AT THE RECIPIENT'S SOLE RISK AND WITHOUT LIABILITY TO A2H, INC. AND THE RECIPIENT SHALL INDEMNIFY AND HOLD HARMLESS A2H, INC. FROM ALL CLAIMS, DAMAGES, LOSSES AND EXPENSES, INCLUDING ATTORNEY'S FEES AND COURT COSTS ARISING OUT OF OR RESULTING FROM SUCH UNAUTHORIZED USE. ANY REUSE, MODIFICATION, OR CHANGES ARE MADE WITHOUT CONSENT, THE LIABILITY OF ANY CLAIM IS ACCEPTED BY THE RESPONSIBLE PARTY MAKING THE CHANGE.

C:\Users\greg\Documents\Revit Local Files\16174 - Architecture_greg.rvt
3/23/2016 11:30:01 AM

A2H
ENGINEERS · ARCHITECTS · PLANNERS
3099 Bovis Plantation Road
Lakeland, TN 38002
901.372.4494
www.A2H.com
A2H, Inc.

SEAL
JEFFERY D. EAKES
REGISTERED ARCHITECT
NO. 102661
STATE OF TENNESSEE

IH CLUBHOUSE IMPROVEMENTS
CITY OF LAKELAND
4523 CANADA ROAD, LAKELAND, TN 38002

REVISIONS

PROJECT NO.
16174

DATE:
MARCH 23, 2016

DRAWN: GRM
CHECKED: JDE

SHEET TITLE:
SECTIONS AND DETAILS

SHEET NO:
A4.1