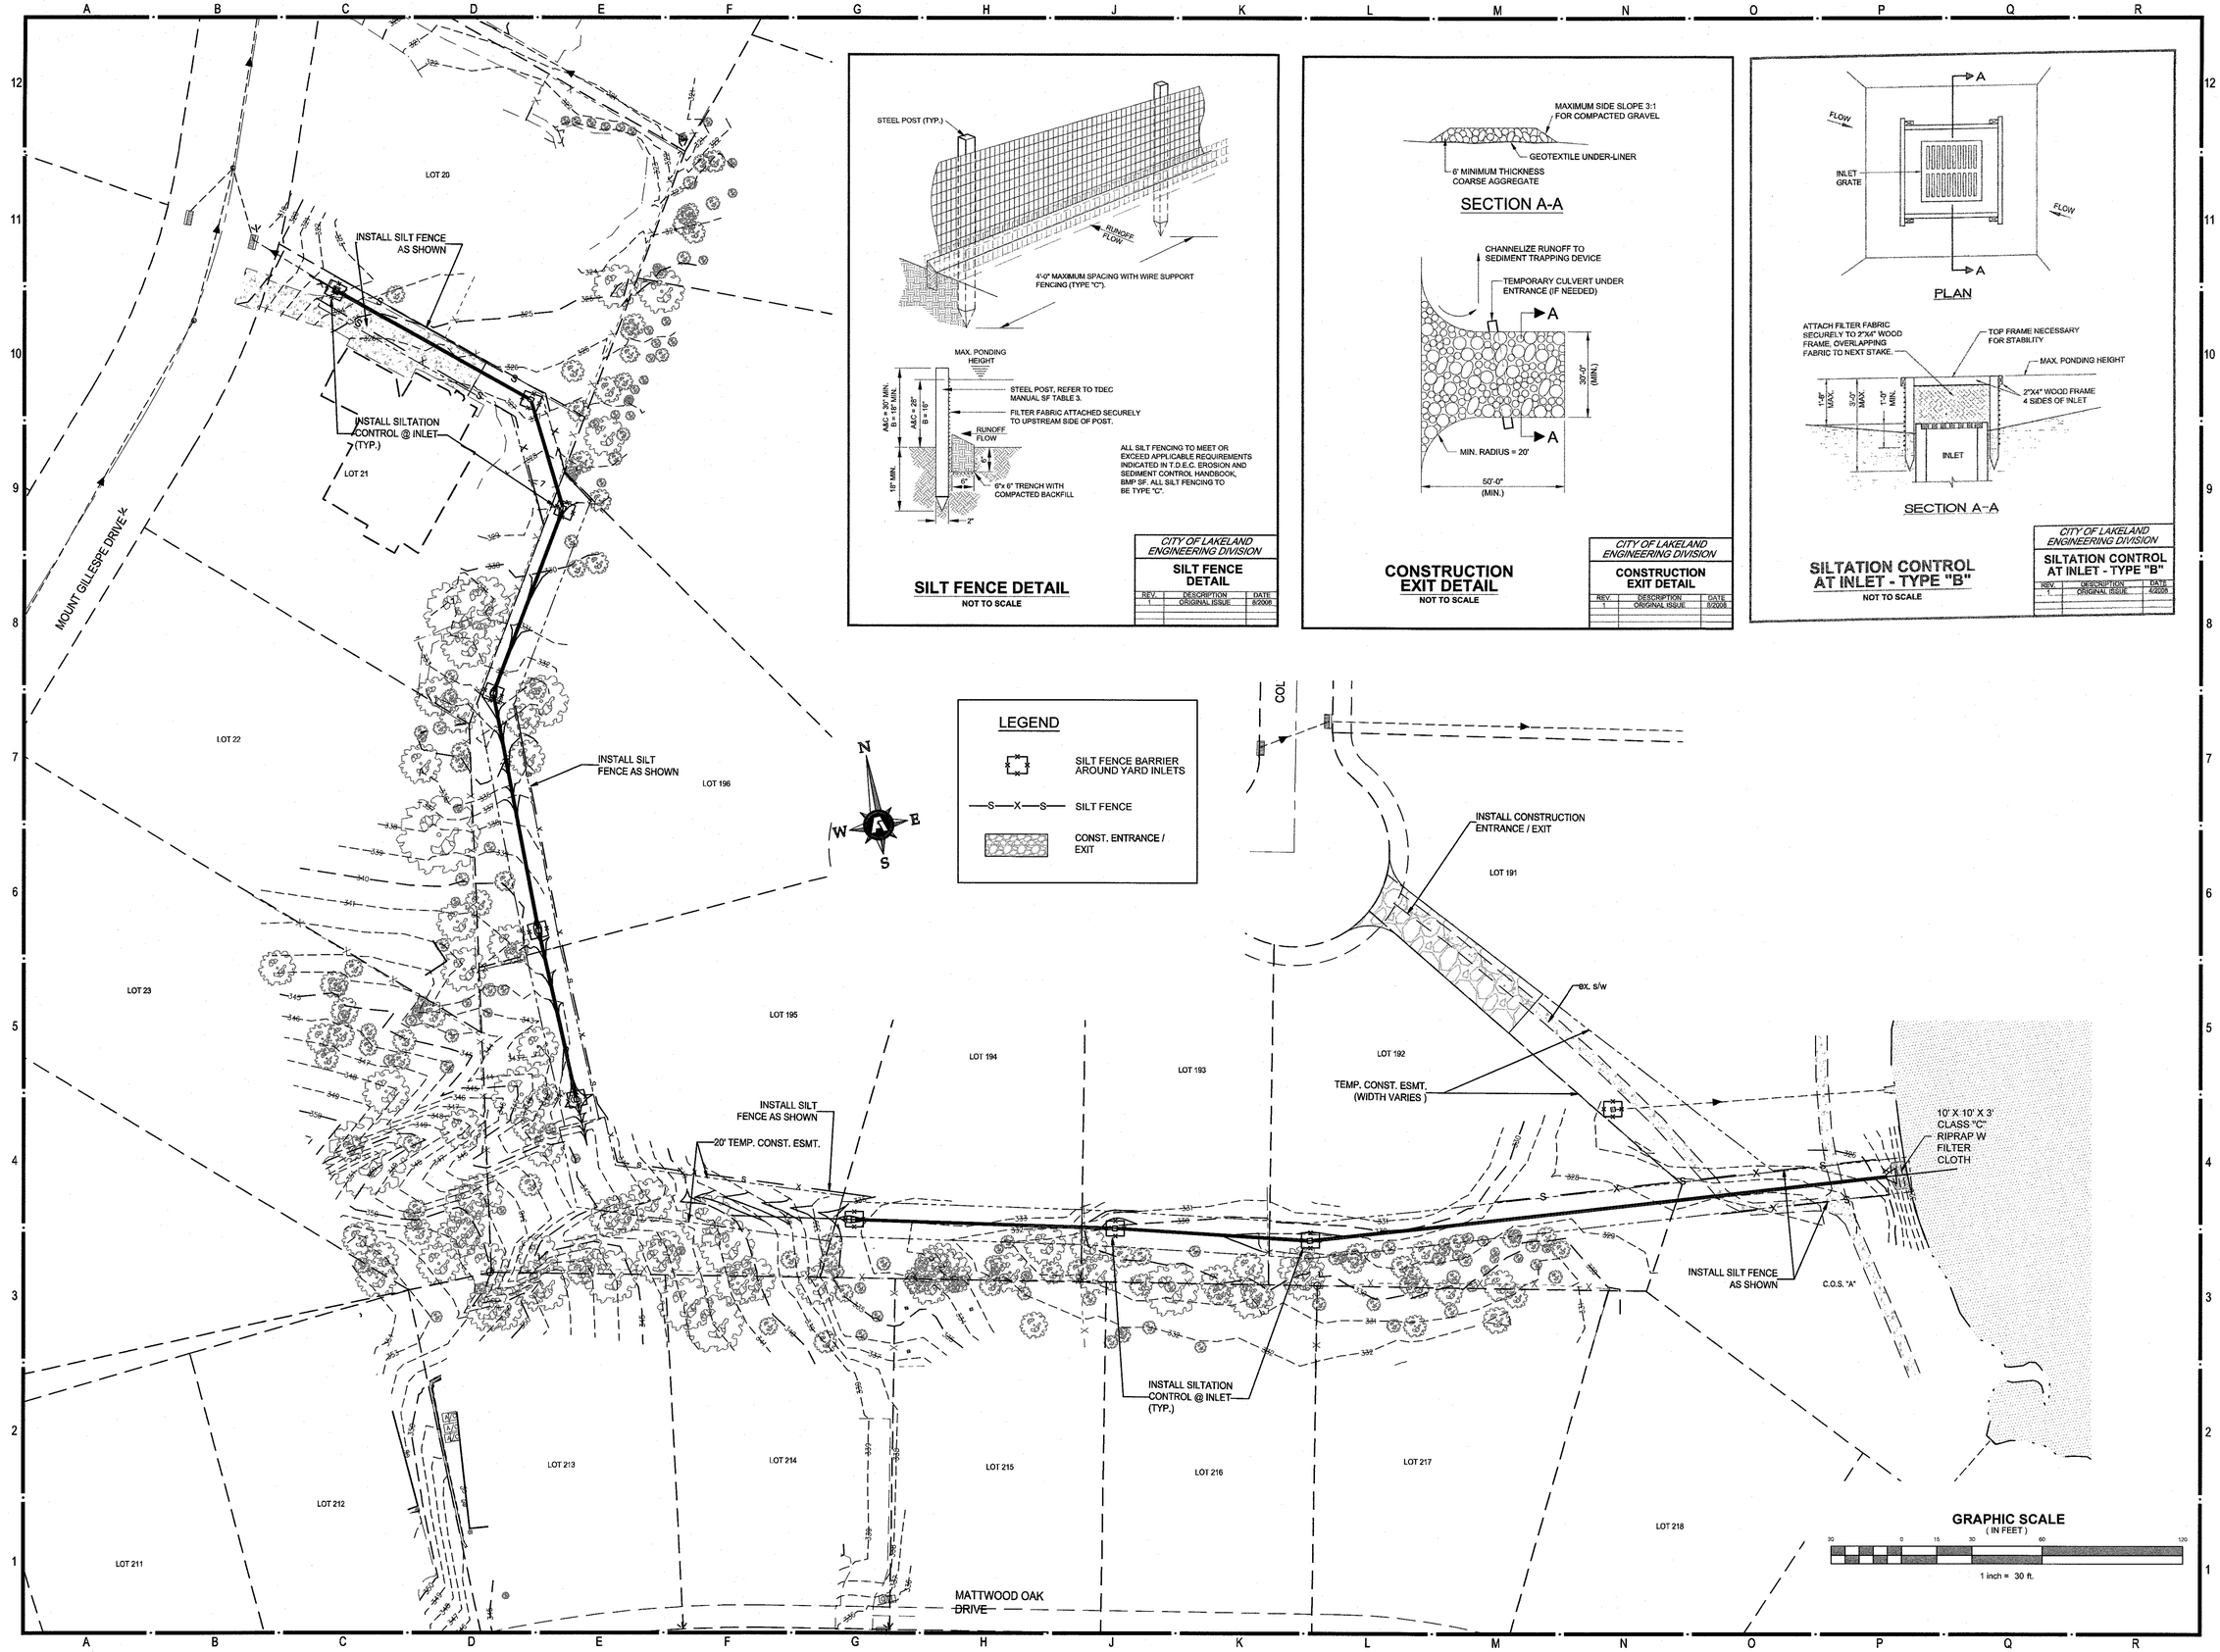

LEGEND

- SILT FENCE BARRIER AROUND YARD INLETS
- SILT FENCE
- CONST. ENTRANCE / EXIT

ALL SILT FENCING TO MEET OR EXCEED APPLICABLE REQUIREMENTS INDICATED IN T.D.E.C. EROSION AND SEDIMENT CONTROL HANDBOOK, BMP SF. ALL SILT FENCING TO BE TYPE "C".

SILT FENCE DETAIL
NOT TO SCALE

CITY OF LAKELAND ENGINEERING DIVISION

SILT FENCE DETAIL

REV.	DESCRIPTION	DATE
1	ORIGINAL ISSUE	8/2008

CONSTRUCTION EXIT DETAIL
NOT TO SCALE

CITY OF LAKELAND ENGINEERING DIVISION

CONSTRUCTION EXIT DETAIL

REV.	DESCRIPTION	DATE
1	ORIGINAL ISSUE	8/2008

SILTATION CONTROL AT INLET - TYPE "B"
NOT TO SCALE

CITY OF LAKELAND ENGINEERING DIVISION

SILTATION CONTROL AT INLET - TYPE "B"

REV.	DESCRIPTION	DATE
1	ORIGINAL ISSUE	4/2008

GRAPHIC SCALE
(IN FEET)
30 0 15 30 60 120
1 inch = 30 ft.

Copyright 2017 Fisher & Arnold, Inc., all rights reserved
Filename: w:\10149\Subdivision\plans\10149ECD1.dwg
Layout Name: EC-A
Plotted: Wednesday, April 05, 2017 - 1:43 pm
By: bdombo

FISHER ARNOLD
ENGINEERING INTEGRATION
9180 Crestwyn Hills Drive | Memphis, Tennessee 38125-8538
901.748.1811 | Fax: 901.748.3115 | www.fisherarnold.com
©2017 Fisher & Arnold, Inc. all rights reserved.

DRAINAGE IMPROVEMENTS
OAKWOOD P.D.
LAKELAND, TENNESSEE

Rev.	Date	Revision Description

Seal

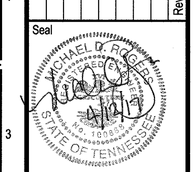

Issue Date:	02-20-17
Project No:	B10149
Drawn By:	SYN
Checked By:	MDR

Sheet Title:

AREA A
EROSON
CONTROL PLAN

SHEET 1 OF 1

06/13