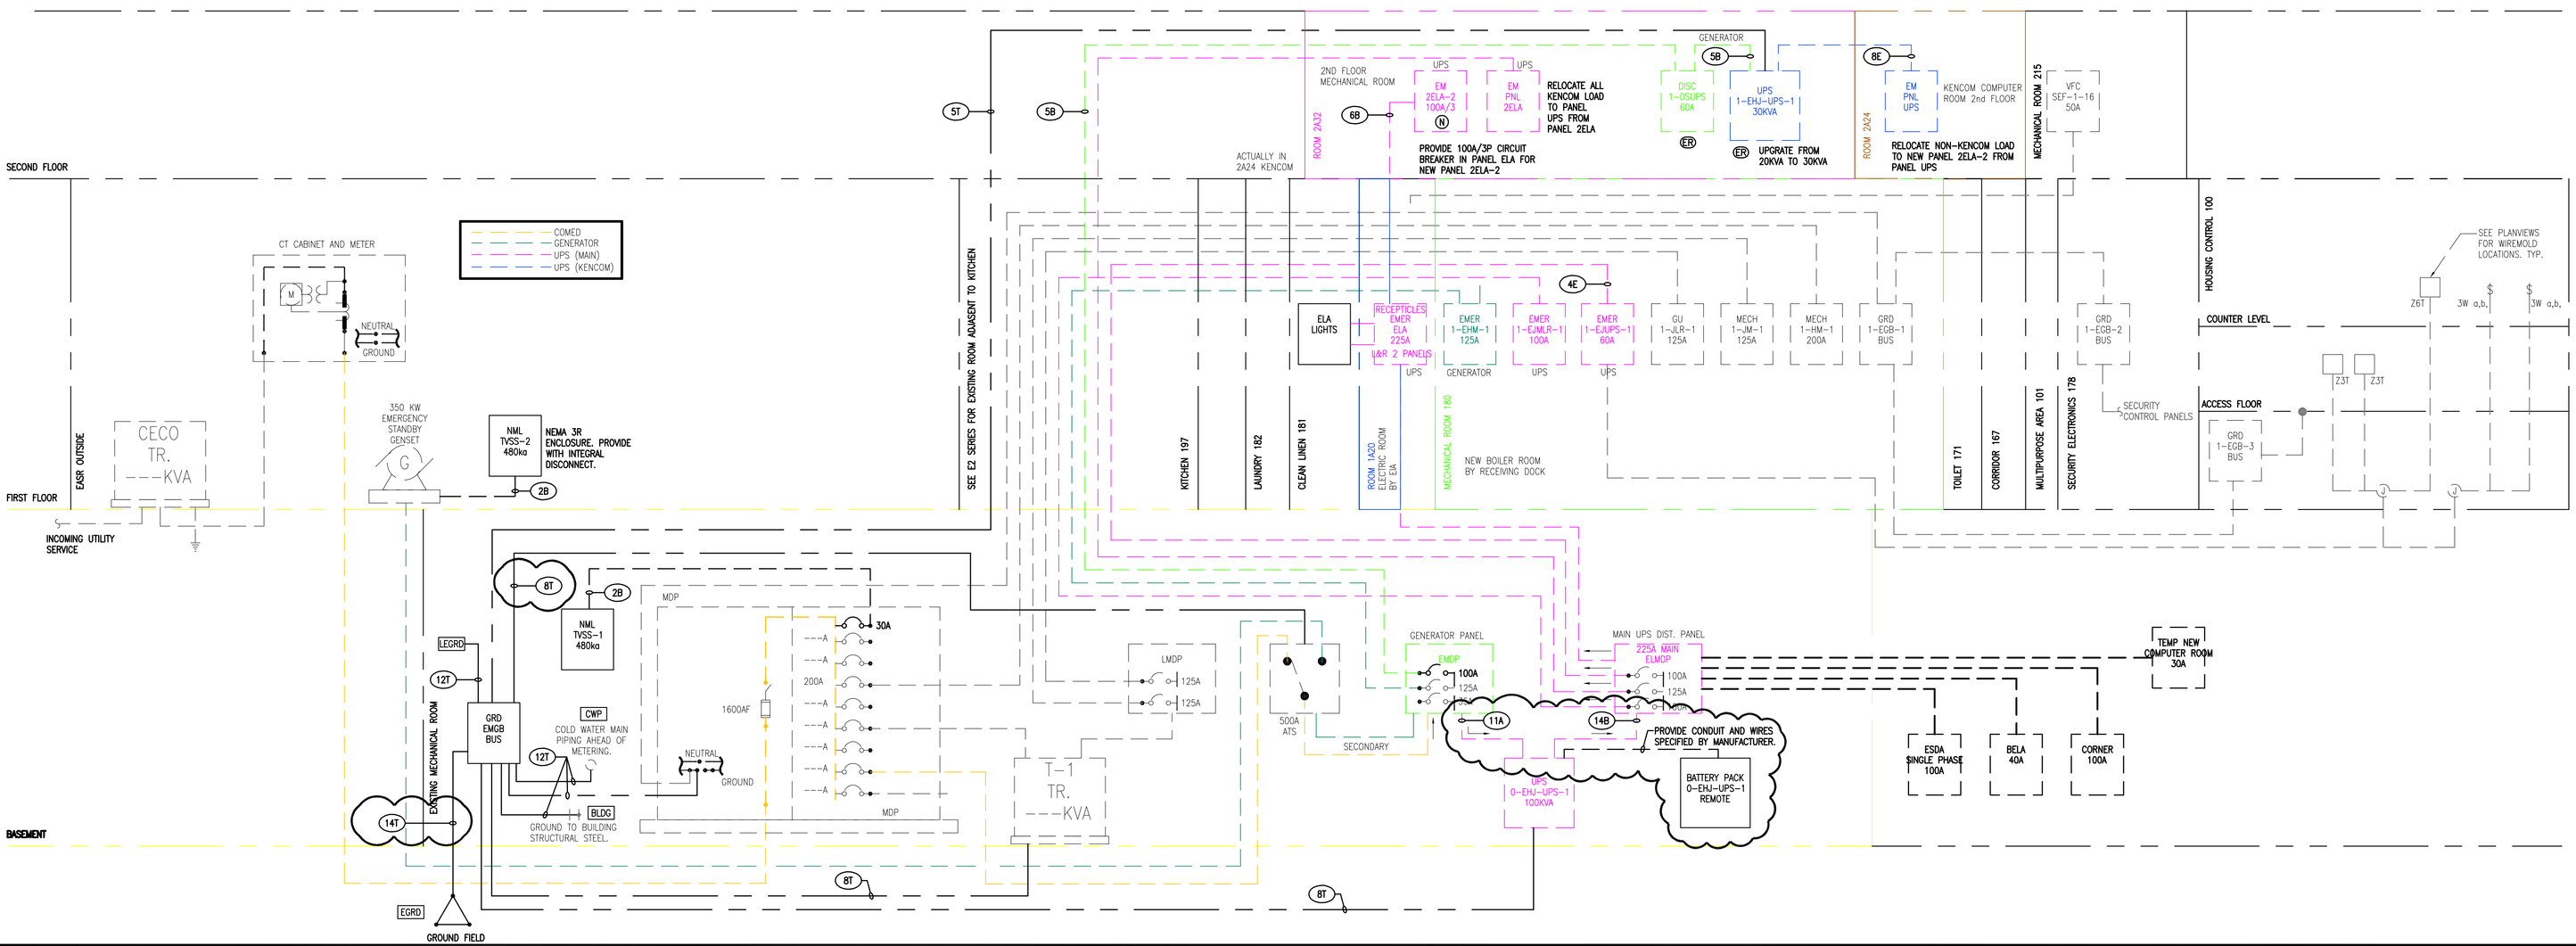

J1 **PARTIAL NEW POWER RISER DIAGRAM**

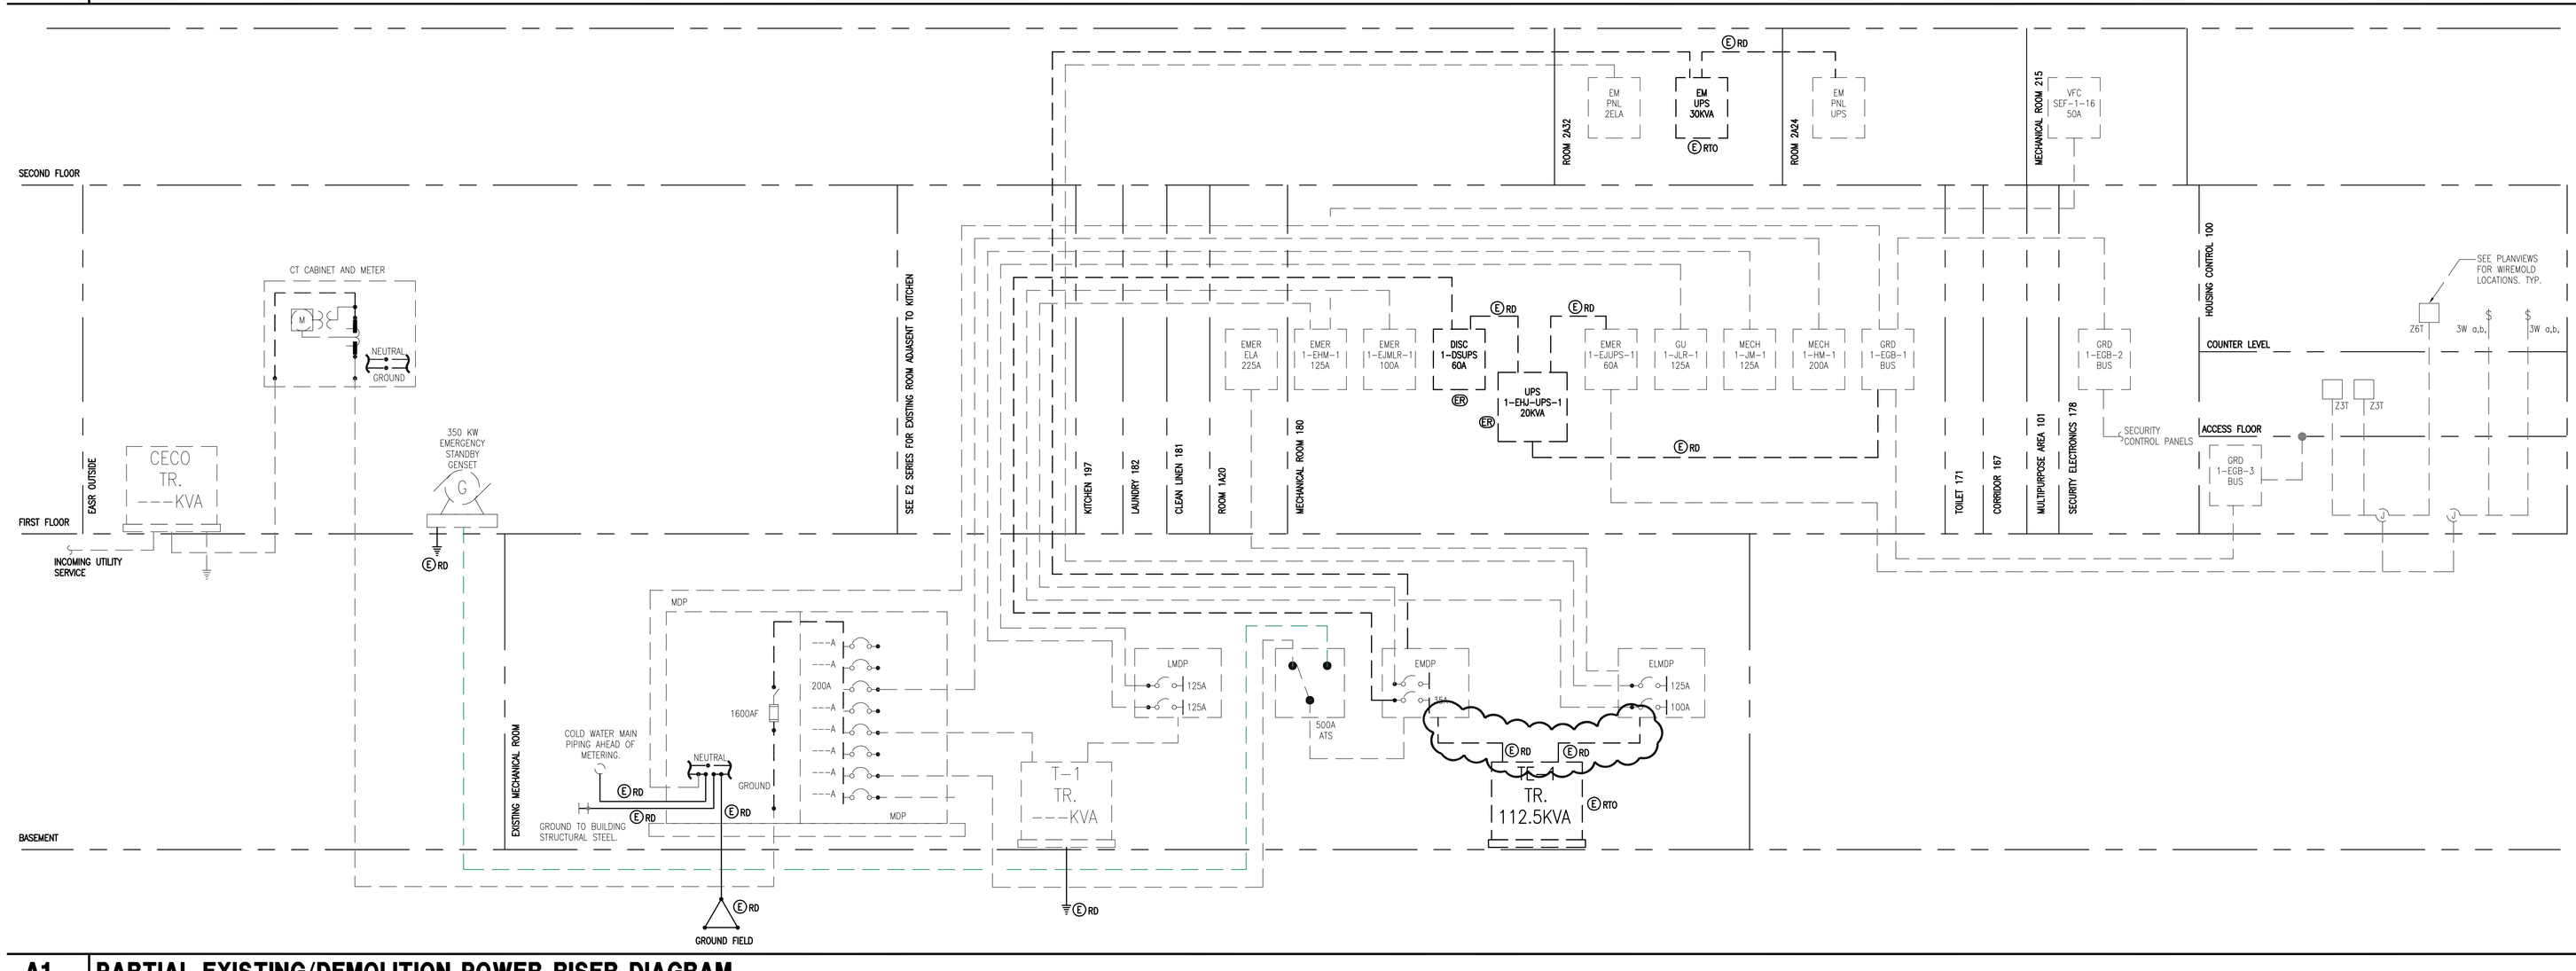

A1 **PARTIAL EXISTING/DEMOLITION POWER RISER DIAGRAM**