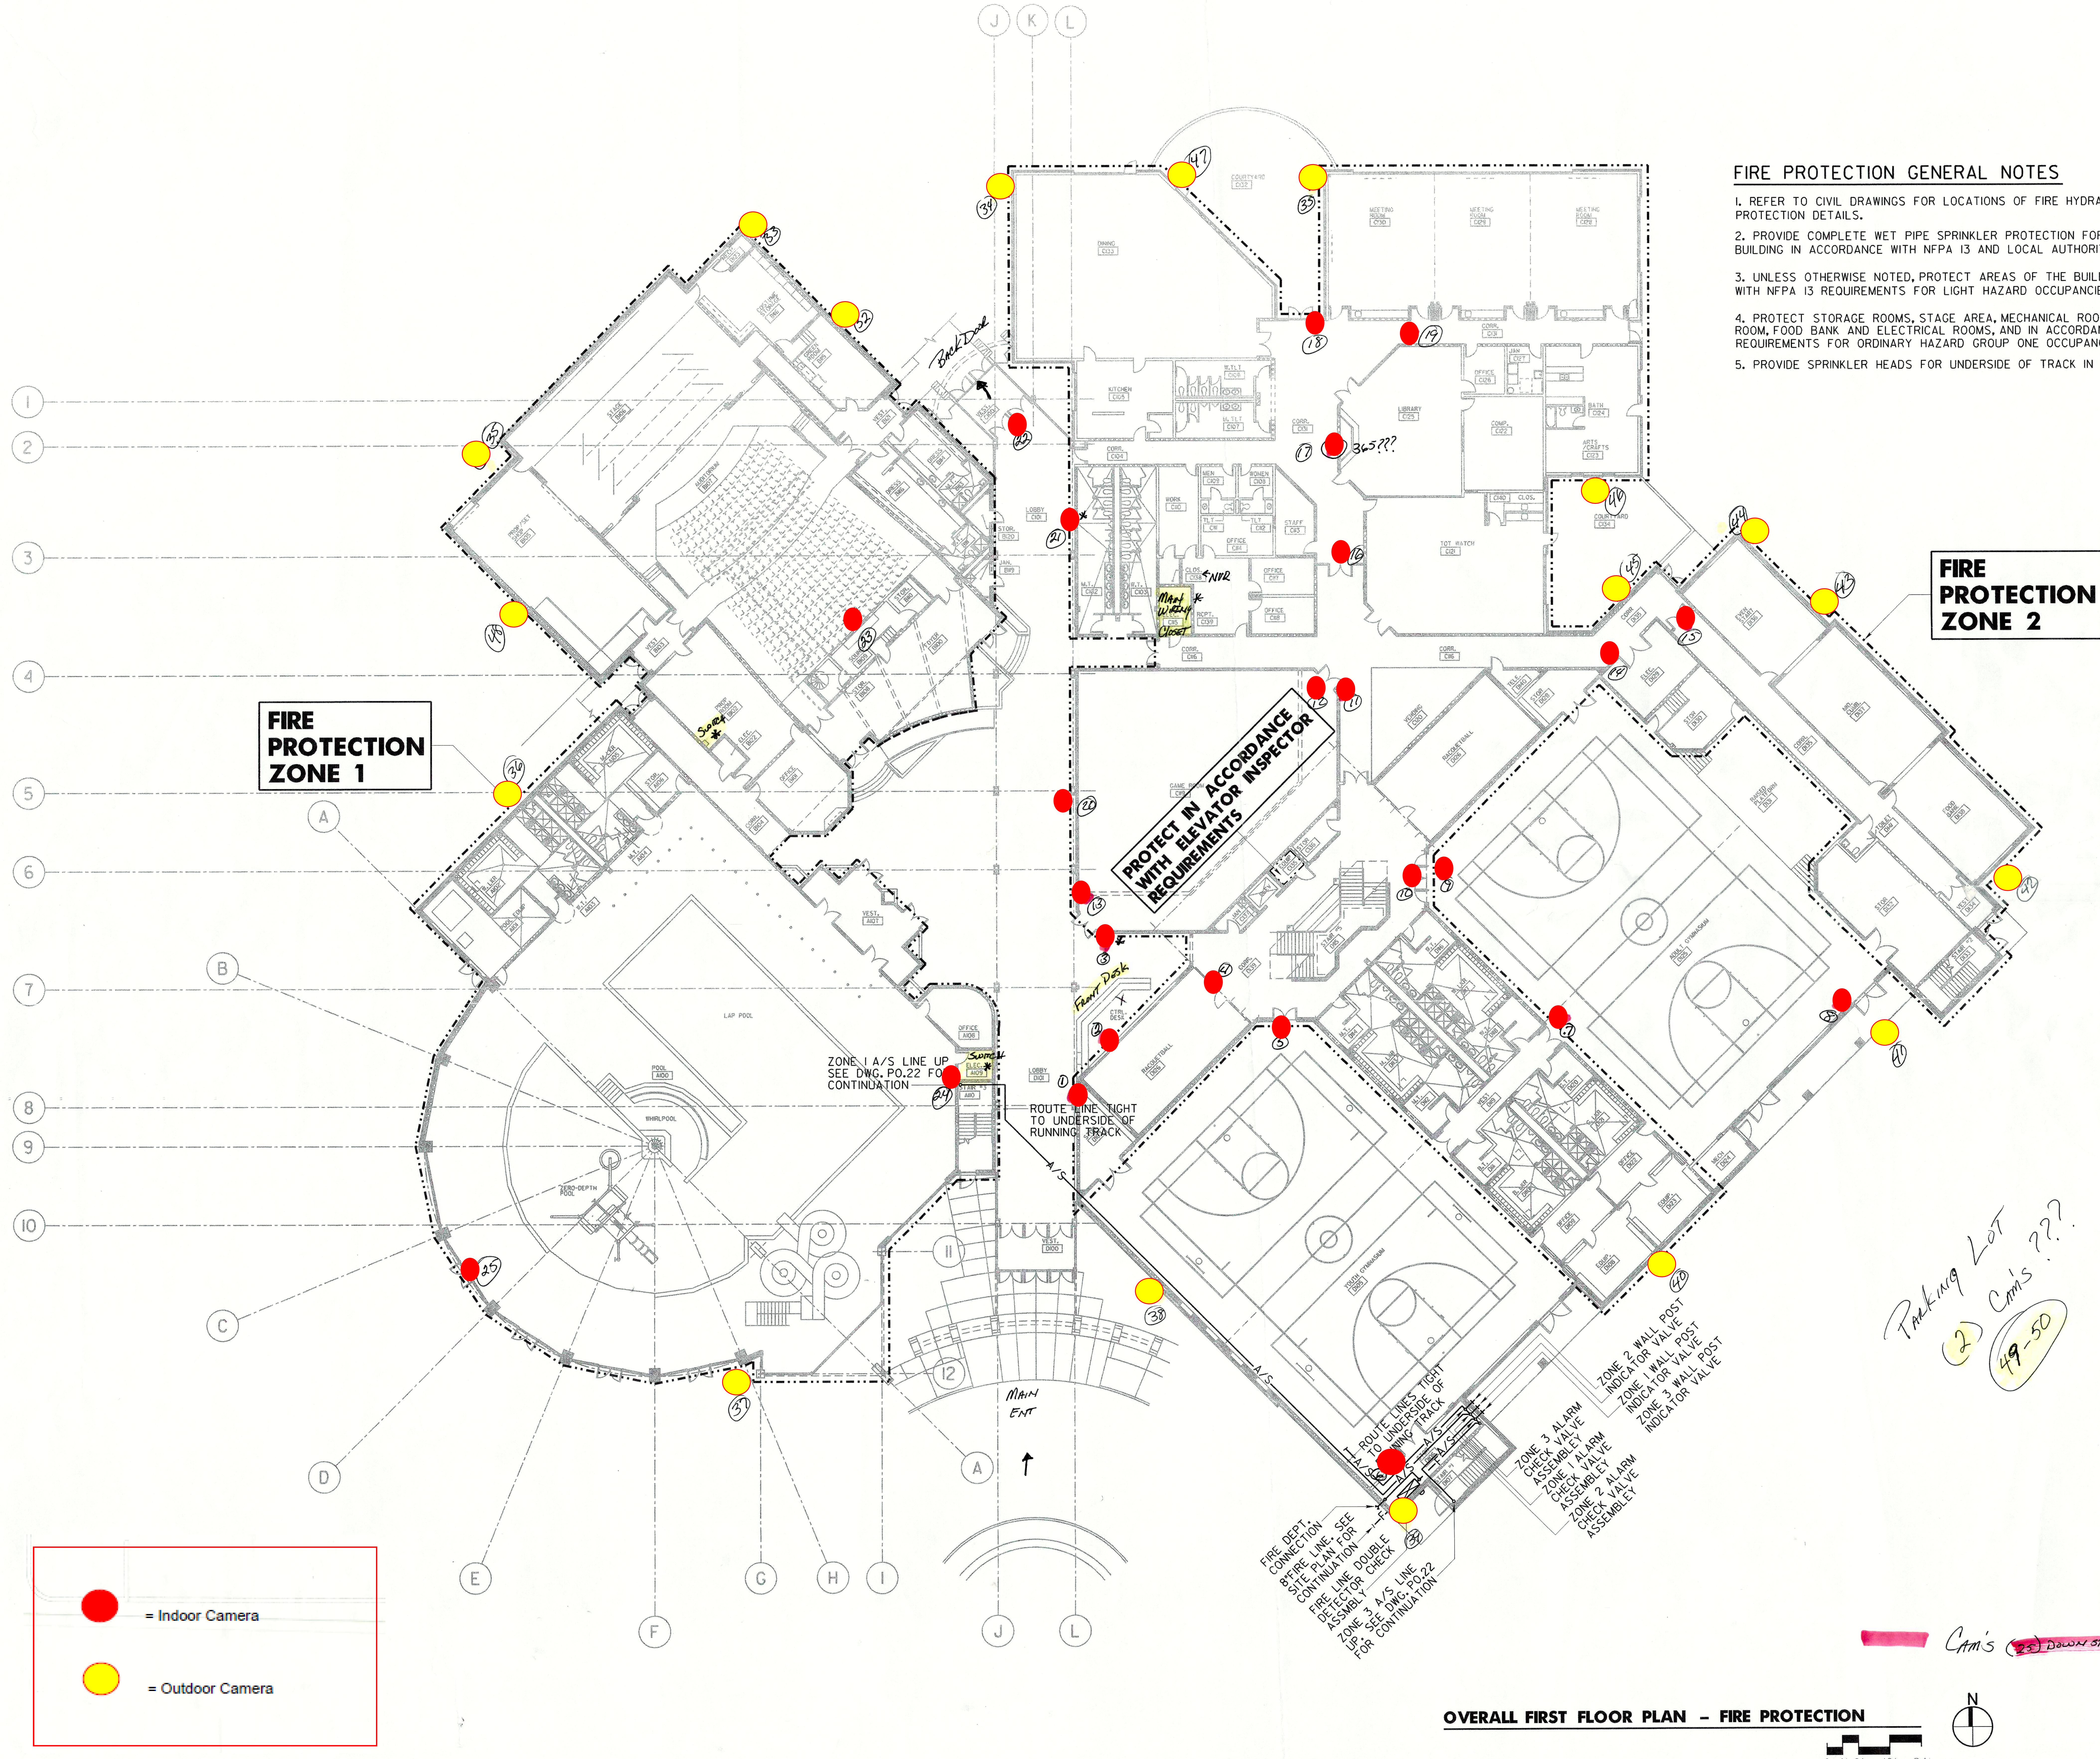

FIRE PROTECTION GENERAL NOTES

1. REFER TO CIVIL DRAWINGS FOR LOCATIONS OF FIRE HYDRANTS AND SITE FIRE PROTECTION DETAILS.
2. PROVIDE COMPLETE WET PIPE SPRINKLER PROTECTION FOR ALL AREAS OF THE BUILDING IN ACCORDANCE WITH NFPA 13 AND LOCAL AUTHORITY HAVING JURISDICTION.
3. UNLESS OTHERWISE NOTED, PROTECT AREAS OF THE BUILDING IN ACCORDANCE WITH NFPA 13 REQUIREMENTS FOR LIGHT HAZARD OCCUPANCIES.
4. PROTECT STORAGE ROOMS, STAGE AREA, MECHANICAL ROOMS, POOL EQUIPMENT ROOM, FOOD BANK AND ELECTRICAL ROOMS, AND IN ACCORDANCE WITH NFPA 13 REQUIREMENTS FOR ORDINARY HAZARD GROUP ONE OCCUPANCIES.
5. PROVIDE SPRINKLER HEADS FOR UNDERSIDE OF TRACK IN OPEN AREAS ON ZONE 2.

OVERALL FIRST FLOOR PLAN – FIRE PROTECTION

0 4' 8' 16' 24'

KEY PLAN N.T.S.

BWSC
BARGE WAGGONER SUMNER & CANNON, INC.
162 THIRD AVENUE NORTH, NASHVILLE, TENNESSEE 37201
PHONE: (615) 254-1500 FAX (615) 255-6572
E-MAIL: NASHVILLE@BARGEWAGGONER.COM
ENGINEERS ARCHITECTS PLANNERS LANDSCAPE ARCHITECTS SURVEYORS

PATRICK L. TICHENOR — REGISTERED ENGINEER — No. 19631 — STATE OF TENNESSEE

FIRST FLOOR FIRE PROTECTION PLAN

A NEW RECREATIONAL CENTER FOR THE PATTERSON PARK COMMUNITY

MURFREESBORO, RUTHERFORD COUNTY, TENNESSEE

APPROVED FOR DISTRIBUTION
QUALITY ASSURANCE AUTHORITY SIGNED

DR.	CHK.	DATE	DESCRIPTION	REV.
DHK	TH	10-18-99	ORIGINAL ISSUE	

P0.21

FILE NO. 24508-04

B.O.

BWSC$PLOT$TIME$$$
BWSC$FILE$NAME$$$$$$$$$$$$$$$$$$$$$$$$