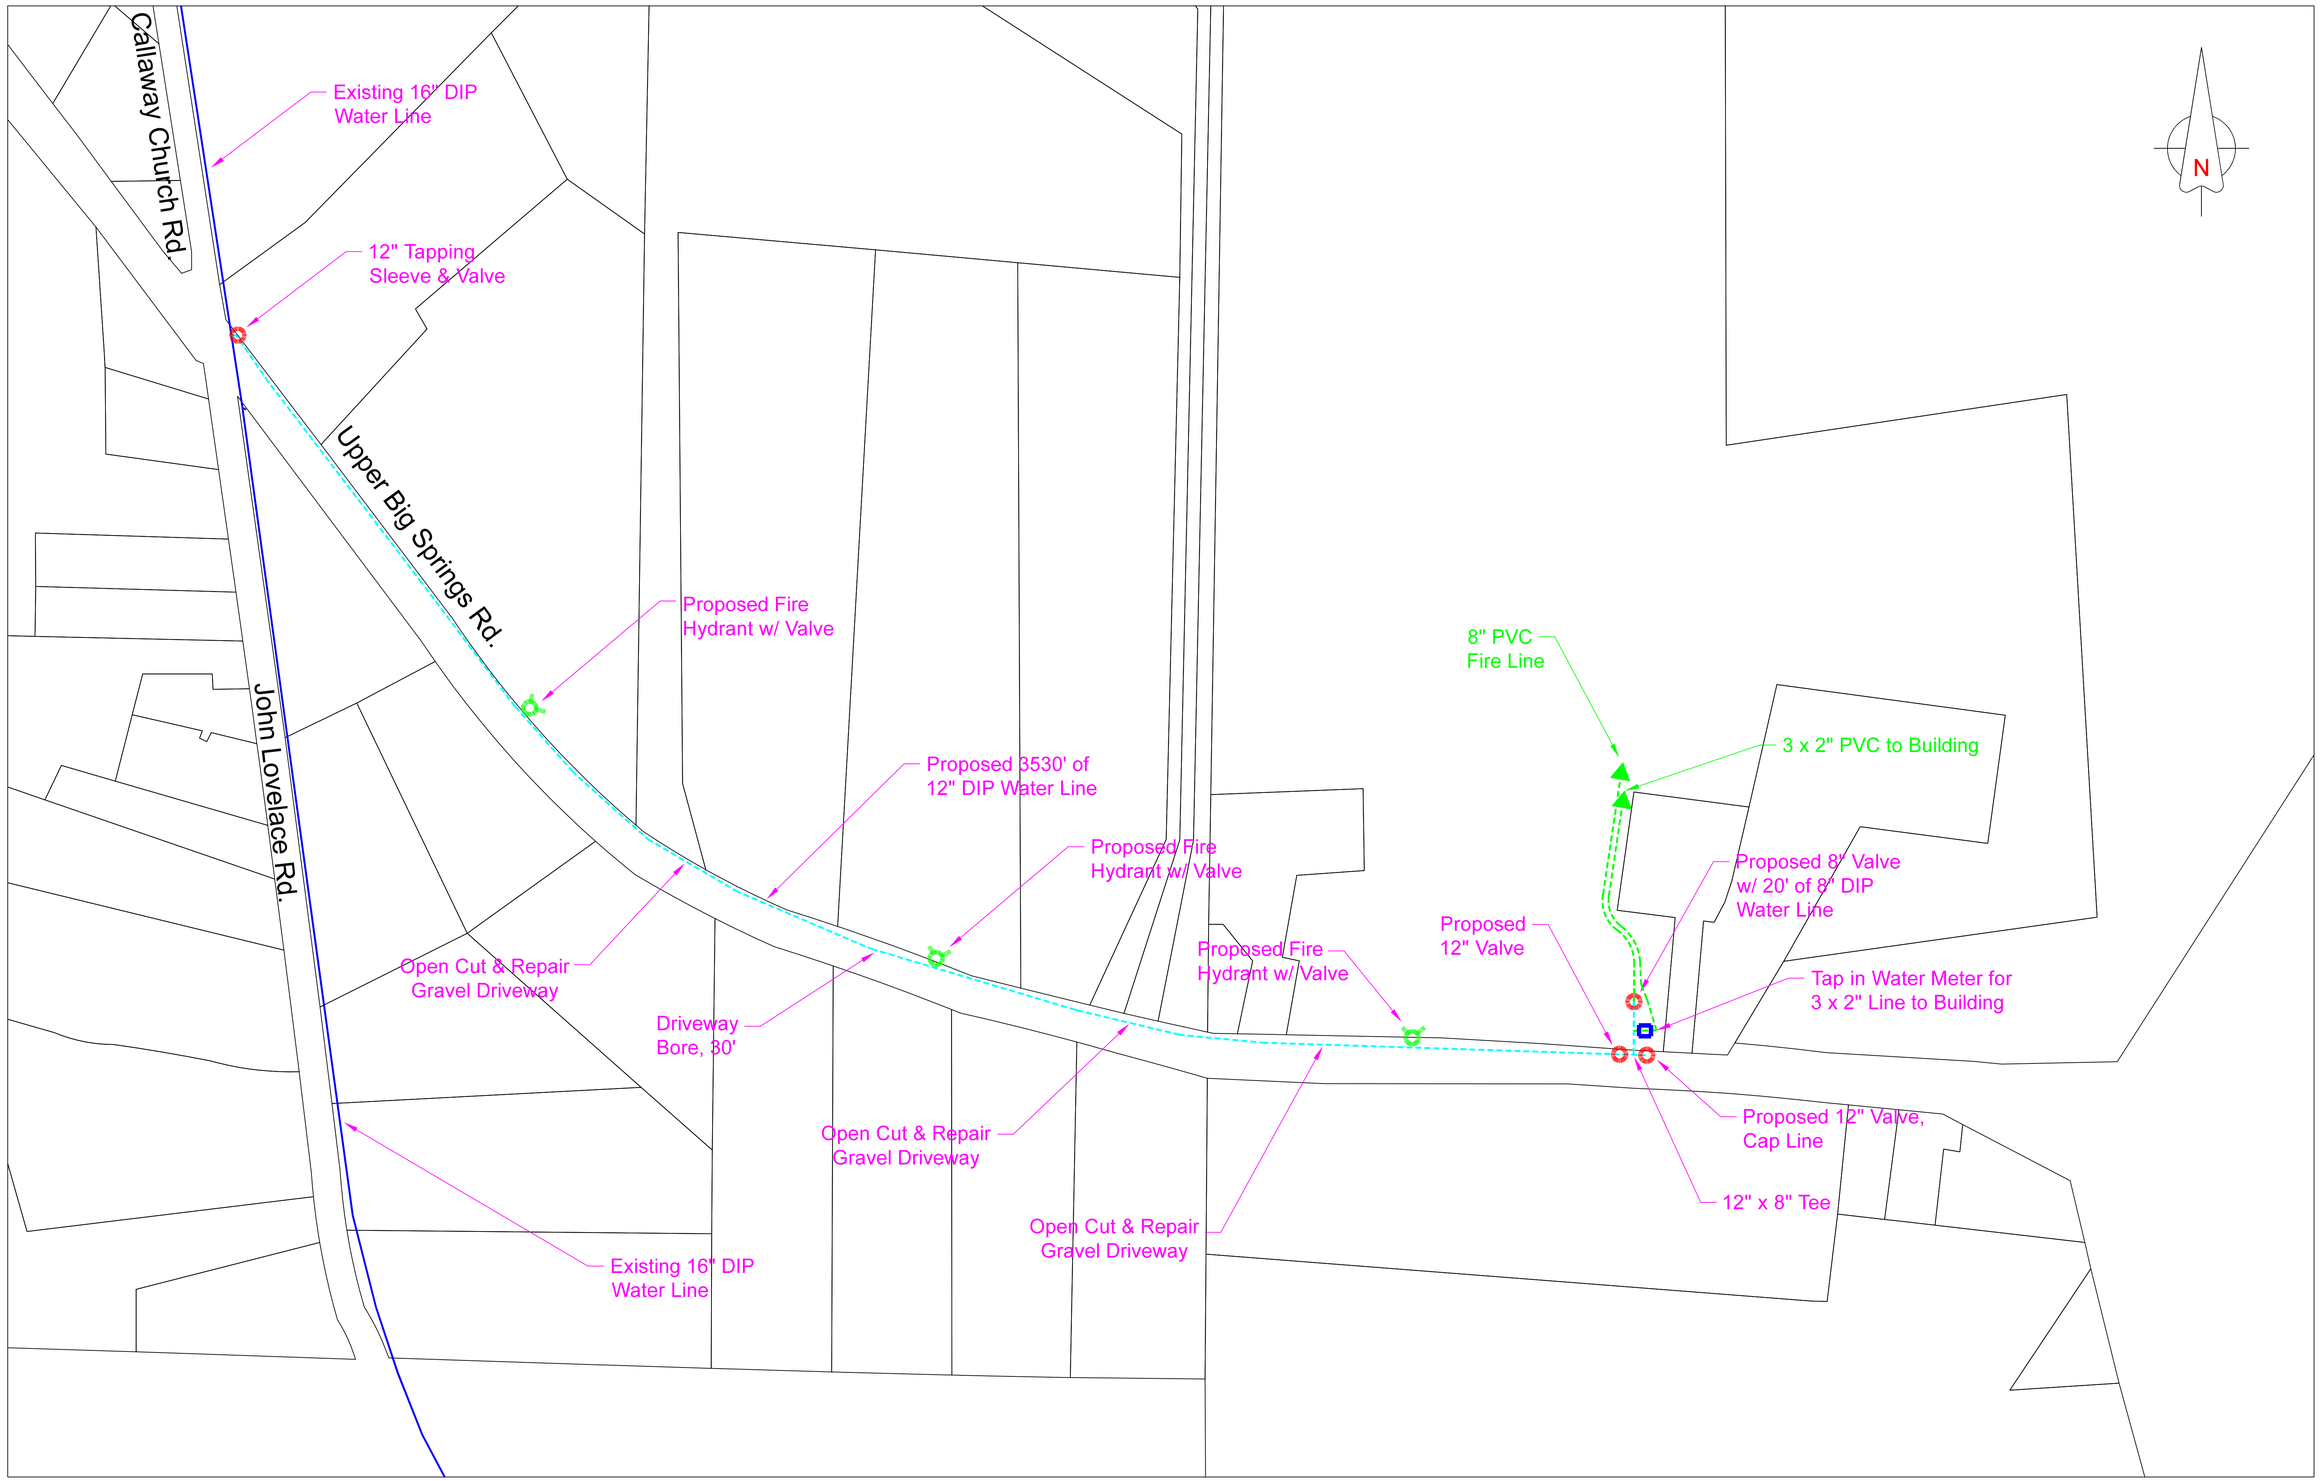

Water Line Extension
Upper Big Springs Road