POST-DEVELOPMENT WATER QUALITY LEGEND

LOD — LIMITS OF DISTURBANCE/TREE PROTECTION FENCE - 13,993 SF (0.3212 AC)

PROPERTY LINE

MANAGED TURF - 9,874 SF (0.2267 AC)

POST-DEVELOPMENT IMPERVIOUS AREAS

MATERIAL	SURFACE AREA (SF)	LEGEND
CONCRETE PAVING	3,417	
BRICK PAVERS	469	
ASPHALT PAVEMENT	201	
CURB AND GUTTER	32	
TOTAL AREA	4,119 (0.0945 AC)	

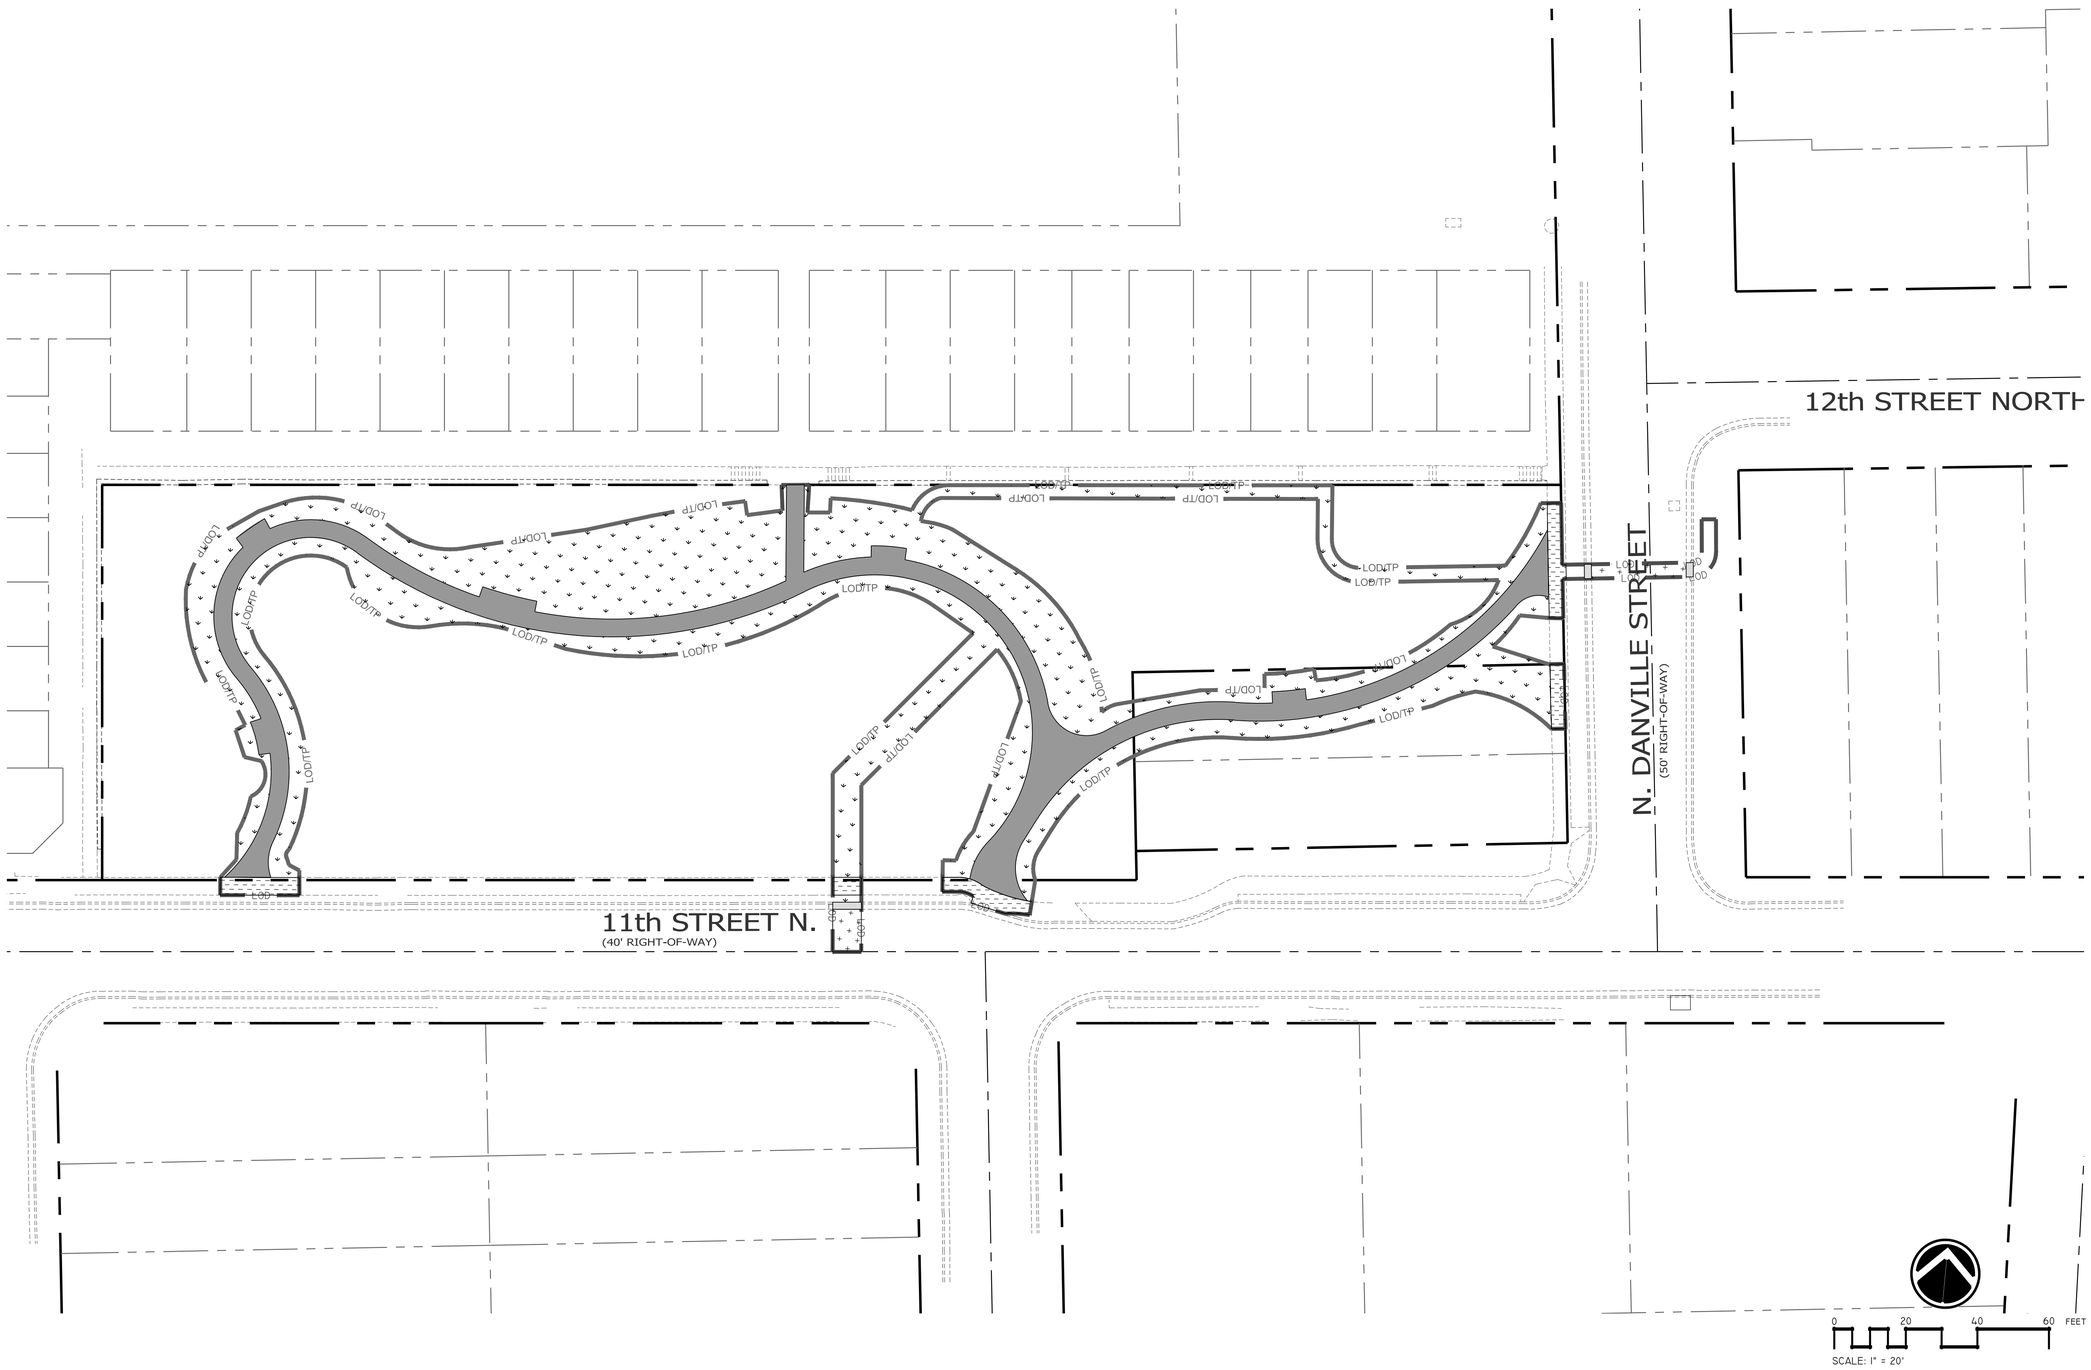

ARLINGTON VIRGINIA

DEPARTMENT OF PARKS AND RECREATION

Park Development Division
2100 Clarendon Boulevard, Suite 414
Arlington, VA 22201
Phone: 703.228.3332
Fax: 703.228.3328

-

Project Name and Location

11th & Danville Public Space Improvements

2751 11th Street North
Arlington, VA 22201

Sheet Title

POST-DEVELOPEMENT WATER QUALITY PLAN

Approval — Date

Design Manager

Revisions — Date

Designed: AW
Drawn: AMT
Checked: CMB
Filename: C-12-210330.001 POST-DEVELOPMENT WATER QUALITY MAP
Plotted: 2022-05-12

Scale: 1" = 20'
Date: MAY 12, 2022

Seal

COMMONWEALTH OF VIRGINIA
CHELSEA M. BISHOP
Lic. No. 50030
MAY 12, 2022

Sheet

C-12

Path: X:\Rockville\21-0330.001 - 11th and Danville\05-CAD\ Filename: C-12-210330.001 Post-Development Water Quality Map.dwg