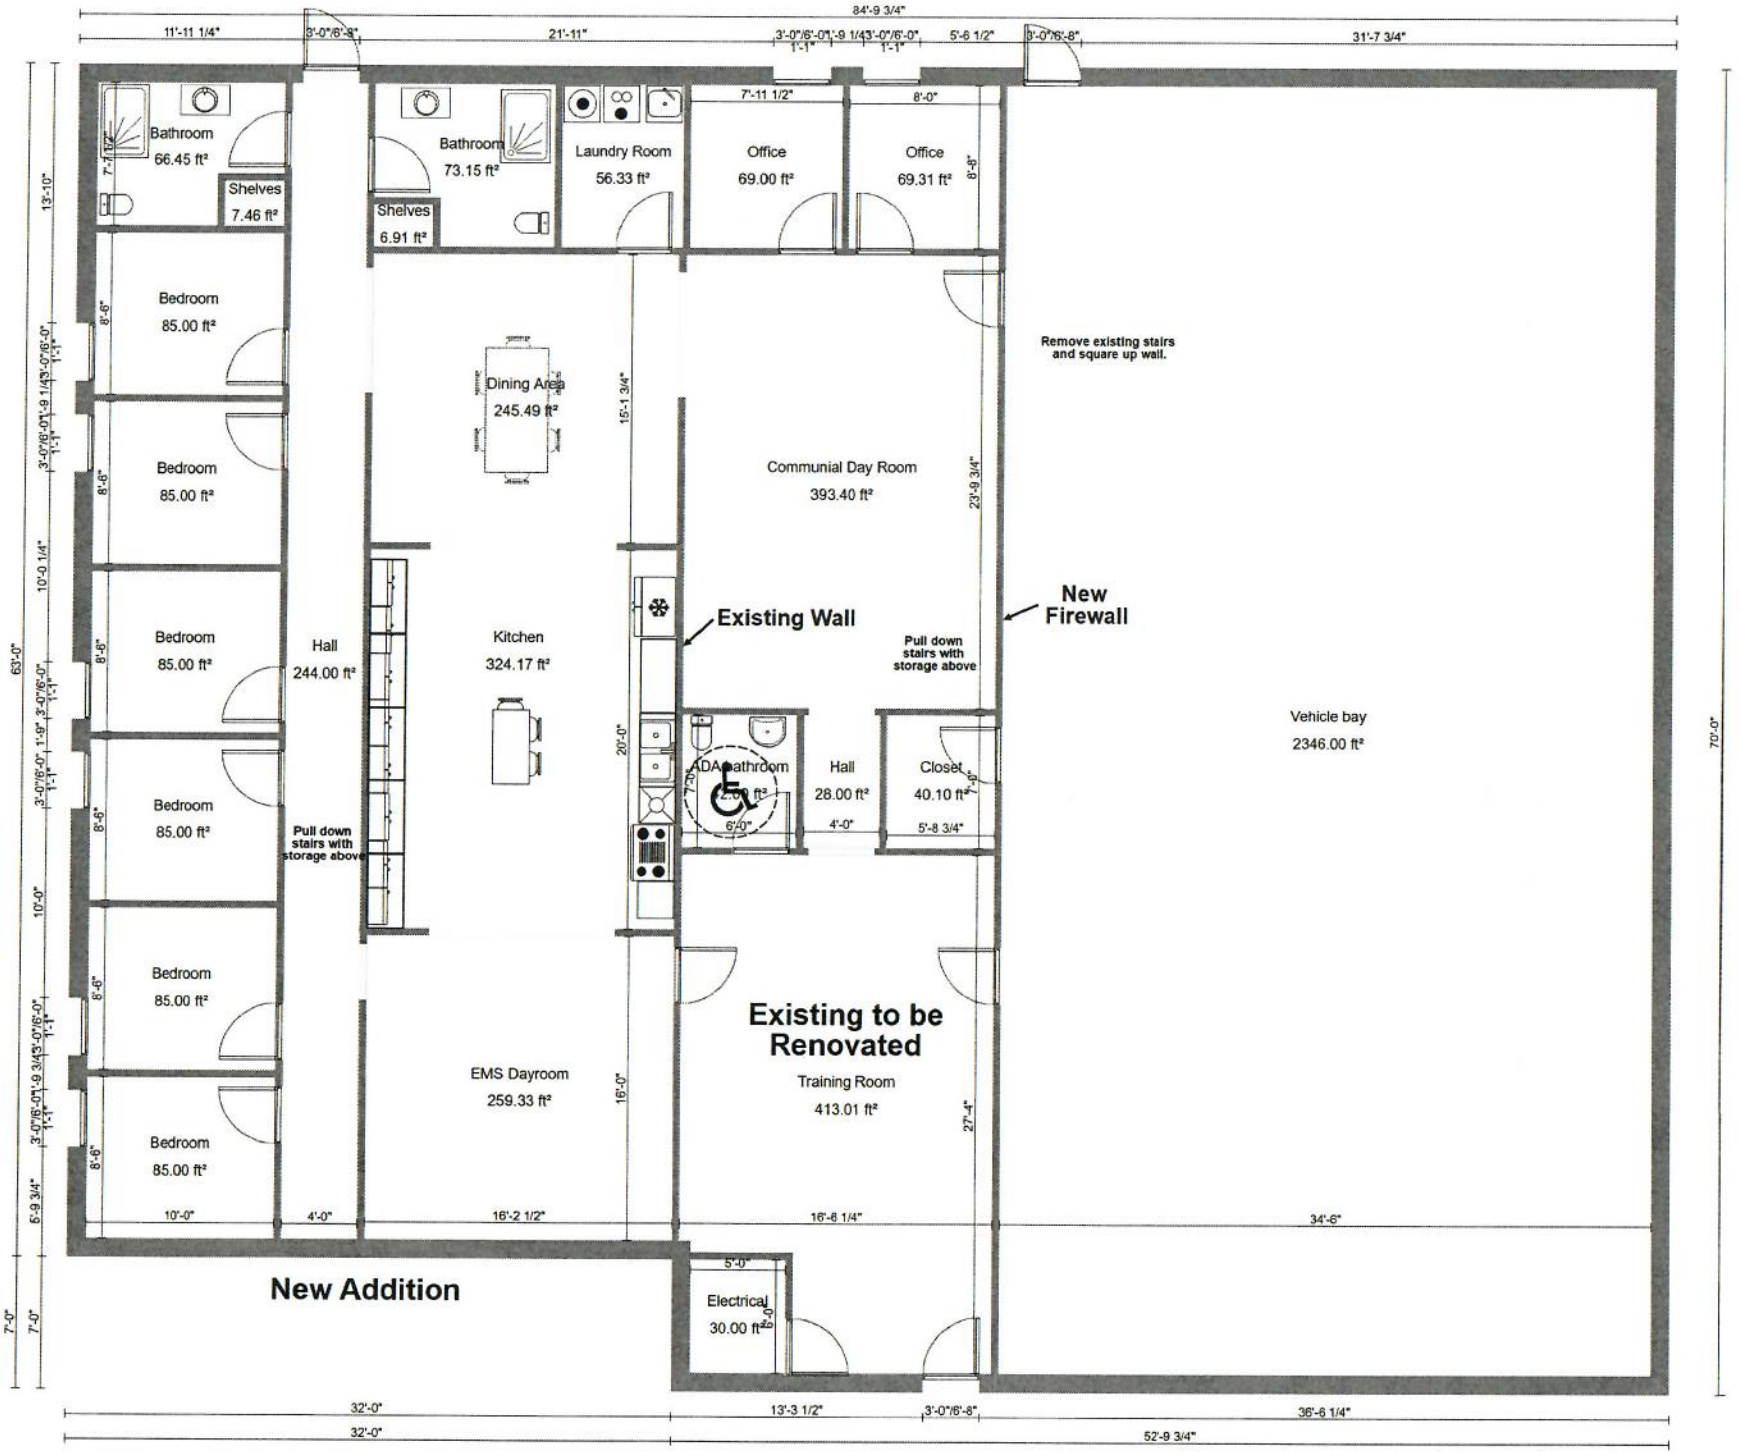
Bathroom
66.45 ft²
Shelves
7.46 ft²
Bedroom
85.00 ft²
Bedroom
85.00 ft²
Bedroom
85.00 ft²
Bedroom
85.00 ft²
Bedroom
85.00 ft²
Bedroom
85.00 ft²
Hall
244.00 ft²
Pull down stairs with storage above
Bathroom
73.15 ft²
Shelves
6.91 ft²
Laundry Room
56.33 ft²
Office
69.00 ft²
Office
69.31 ft²
Dining Area
245.49 ft²
Kitchen
324.17 ft²
Communial Day Room
393.40 ft²
Existing Wall
Pull down stairs with storage above
Remove existing stairs and square up wall.
New Firewall
ADA bathroom
Hall
28.00 ft²
Closet
40.10 ft²
Vehicle bay
2346.00 ft²
EMS Dayroom
259.33 ft²
Existing to be Renovated
Training Room
413.01 ft²
New Addition
Electrical
30.00 ft²
84'-9 3/4"
31'-7 3/4"
70'-0"
63'-0"
32'-0"
52'-9 3/4"