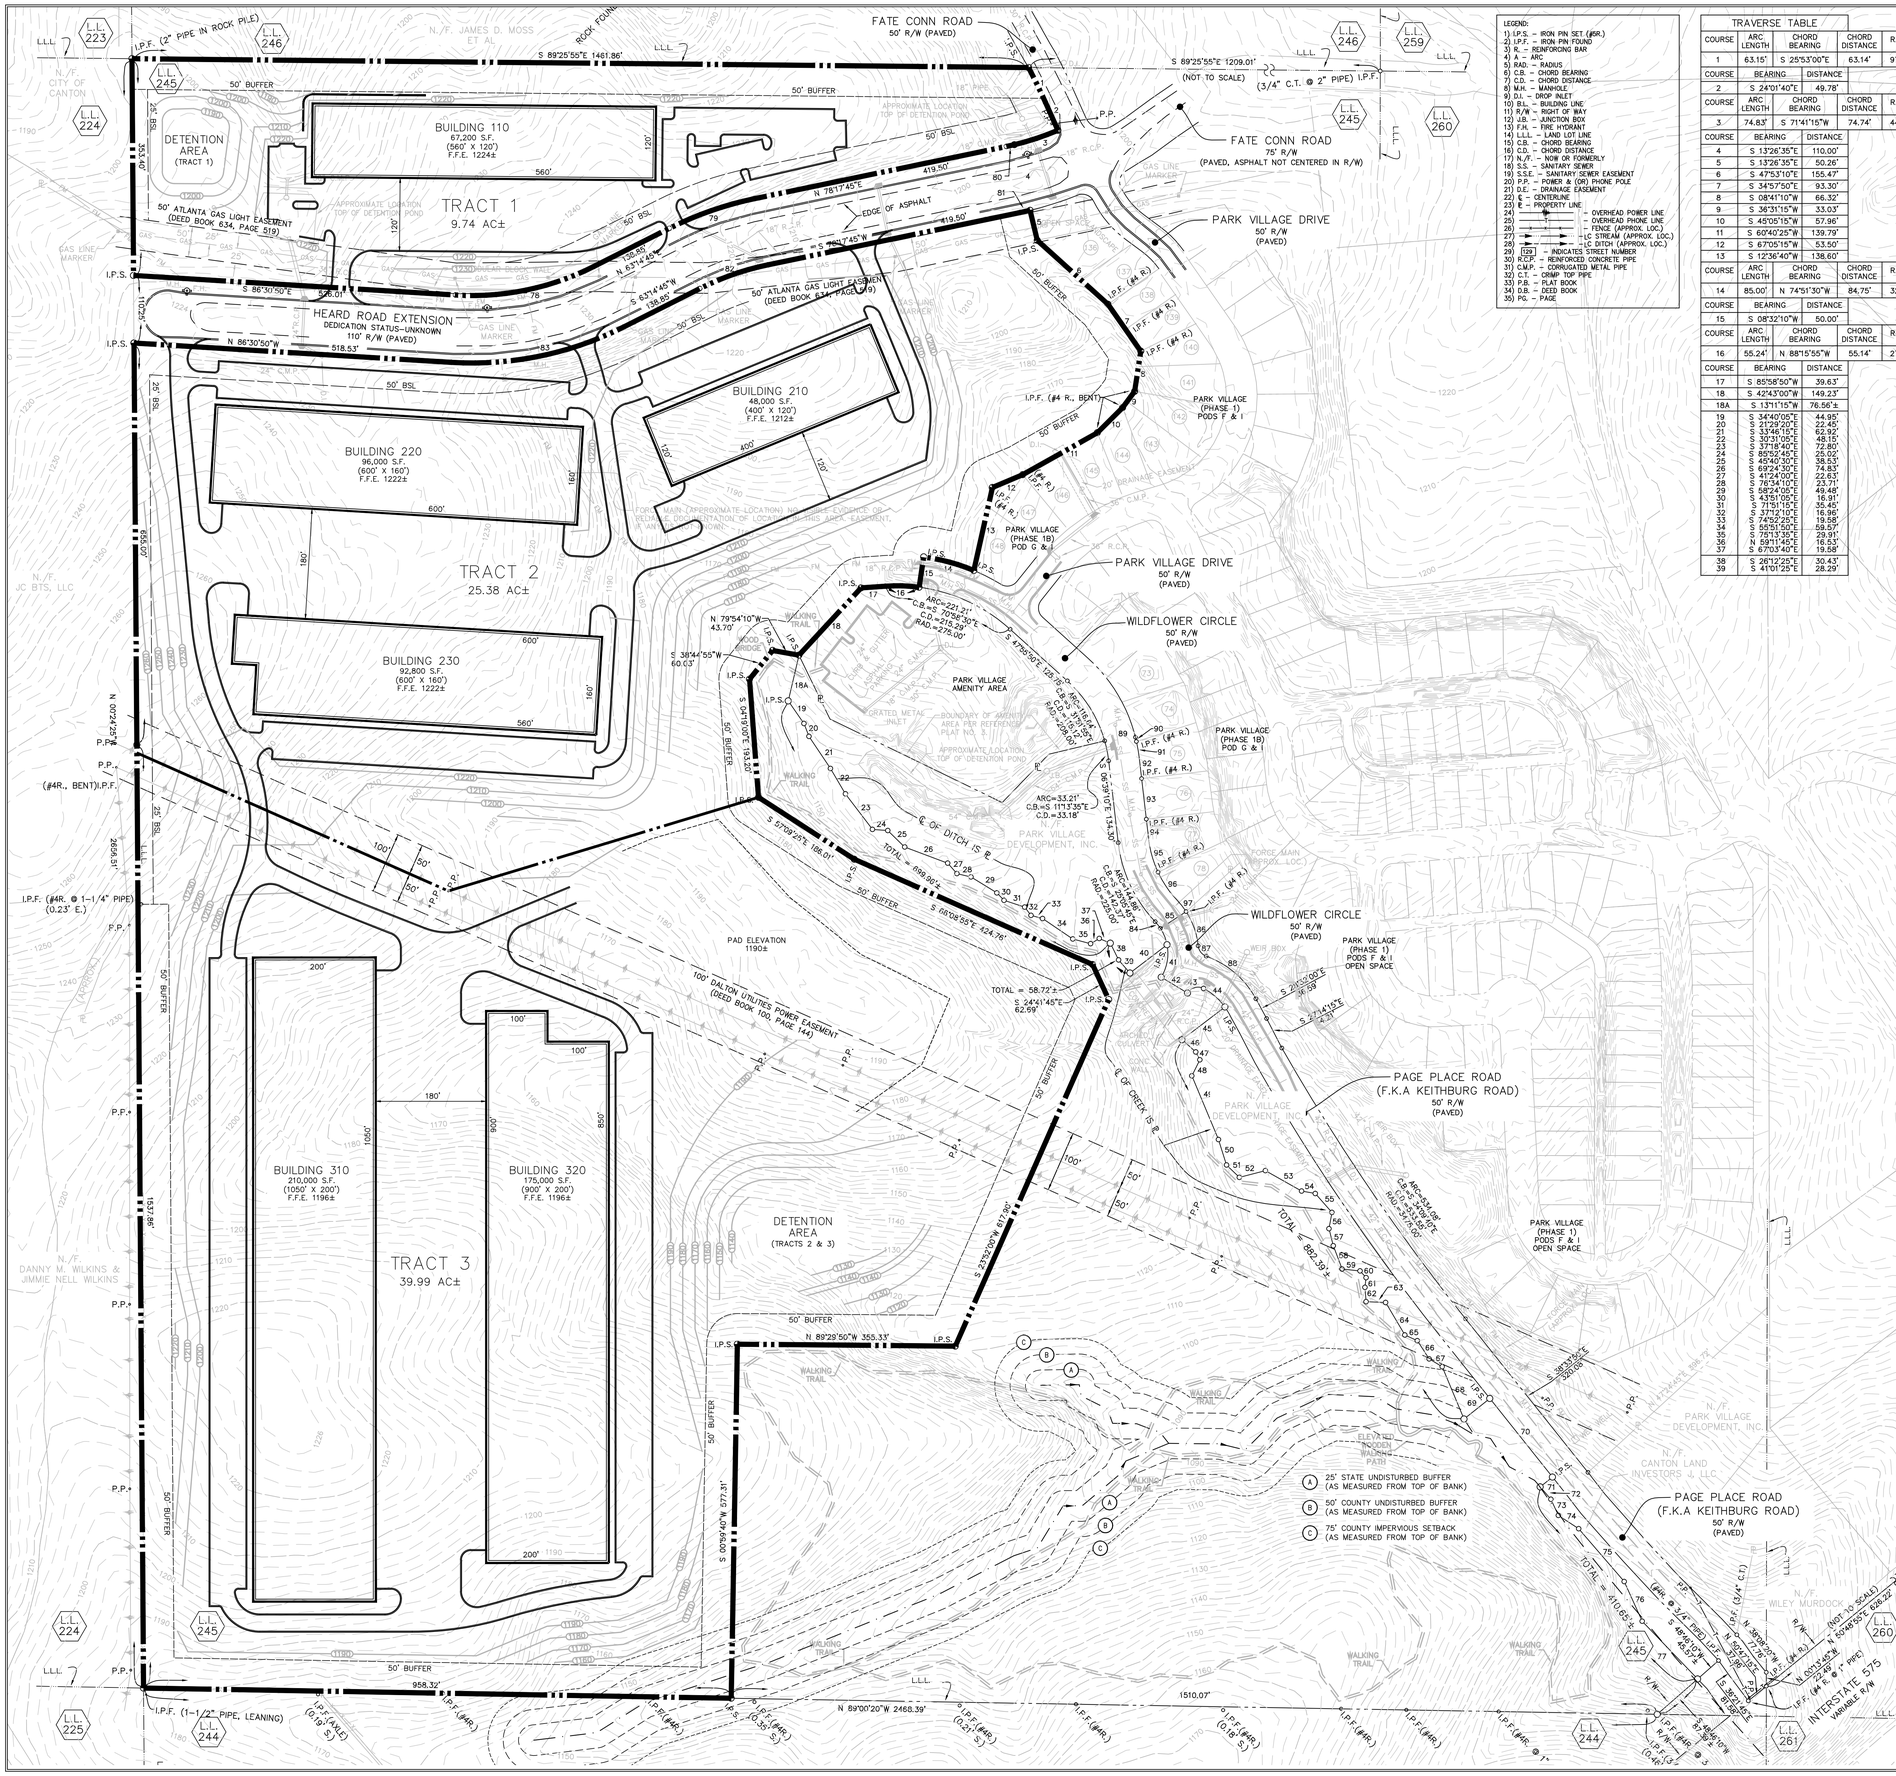
FATE CONN ROAD
50' R/W (PAVED)
S 89°25'55"E 1461.86'
S 89°25'55"E 1209.01'
(NOT TO SCALE)
(3/4" C.T. @ 2" PIPE) I.P.F.
FATE CONN ROAD
75' R/W
(PAVED, ASPHALT NOT CENTERED IN R/W)
PARK VILLAGE DRIVE
50' R/W
(PAVED)
WILDFLOWER CIRCLE
50' R/W
(PAVED)
PAGE PLACE ROAD
(F.K.A KEITHBURG ROAD)
50' R/W
(PAVED)
HEARD ROAD EXTENSION
DEDICATION STATUS-UNKNOWN
110' R/W (PAVED)
BUILDING 110
67,200 S.F.
(560' X 120')
F.F.E. 1224±
BUILDING 210
48,000 S.F.
(400' X 120')
F.F.E. 1212±
BUILDING 220
96,000 S.F.
(600' X 160')
F.F.E. 1222±
BUILDING 230
92,800 S.F.
(600' X 160')
F.F.E. 1222±
BUILDING 310
210,000 S.F.
(1050' X 200')
F.F.E. 1196±
BUILDING 320
175,000 S.F.
(900' X 200')
F.F.E. 1196±
DETENTION AREA
(TRACT 1)
DETENTION AREA
(TRACTS 2 & 3)
TRACT 1
9.74 AC±
TRACT 2
25.38 AC±
TRACT 3
39.99 AC±
50' ATLANTA GAS LIGHT EASEMENT
(DEED BOOK 634, PAGE 519)
50' ATLANTA GAS LIGHT EASEMENT
(DEED BOOK 634, PAGE 519)
100' DALTON UTILITIES POWER EASEMENT
(DEED BOOK 100, PAGE 144)
PARK VILLAGE (PHASE 1) PODS F & I
PARK VILLAGE (PHASE 1B) POD G & I
PARK VILLAGE AMENITY AREA
PARK VILLAGE (PHASE 1) PODS F & I OPEN SPACE
PARK VILLAGE DEVELOPMENT, INC.
N/F CITY OF CANTON
N/F JAMES D. MOSS ET AL
N/F JC BTS, LLC
N/F DANNY M. WILKINS & JIMMIE NELL WILKINS
N/F CANTON LAND INVESTORS 4, LLC
N/F WILEY MURDOCK
INTERSTATE 575
VARIABLE R/W
WALKING TRAIL
ELEVATED BOARDWALK PATH
50' BUFFER
25' BSL
50' BSL
I.P.F. (2" PIPE IN ROCK PILE)
I.P.S.
P.P.
P.K.
I.P.F. (#4 R.)
I.P.F. (#4 R., BENT)
I.P.F. (#4R. @ 1-1/4" PIPE) (0.23' E.)
I.P.F. (1-1/2" PIPE, LEANING)
ROCK FOUND
L.L.L.
L.L. 223
L.L. 224
L.L. 225
L.L. 244
L.L. 245
L.L. 246
L.L. 259
L.L. 260
L.L. 261
N 78°17'45"E 419.50'
S 78°17'45"W 419.50'
S 86°30'50"E 526.01'
N 86°30'50"W 518.53'
N 63°14'45"E 138.85'
S 63°14'45"W 138.85'
S 38°44'55"W 60.03'
N 79°54'10"W 43.70'
S 04°39'08"E 193.20'
S 07°09'25"E 186.01'
S 08°08'55"E 424.76'
S 23°52'20"W 611.80'
S 09°51'40"W 577.31'
N 89°29'50"W 359.33'
N 89°00'20"W 2468.39'
N 00°32'25"E 2656.51'
1510.07'
958.32'
1557.86'
2656.51'
TOTAL = 58.72'±
S 24°41'45"E 62.69'
TOTAL = 898.90'±
TOTAL = 882.39'±
TOTAL = 410.63'±
ARC=221.21'
C.B.=S 70°58'50"E
C.D.=215.29'
RAD.=275.00'
ARC=33.21'
C.B.=S 11°13'35"E
C.D.=33.18'
ARC=144.89'
C.B.=S 20°37'55"E
C.D.=139.37'
RAD.=225.00'
ARC=33.21'
C.B.=S 11°13'35"E
C.D.=33.18'
ARC=454.98'
C.B.=S 34°15'55"E
C.D.=444.00'
RAD.=525.00'
S 89°25'55"E 1209.01'
(NOT TO SCALE)
S 62°48'55"E 628.22'
S 48°46'10"W 55.12'
S 89°25'55"E 134.30'
S 89°25'55"E 134.30'
S 24°01'40"E 49.78'
S 34°57'50"E 93.30'
S 08°41'10"W 66.32'
S 36°31'15"W 33.03'
S 45°05'15"W 57.96'
S 60°40'25"W 139.79'
S 67°05'15"W 53.50'
S 12°36'40"W 138.60'
S 08°32'10"W 50.00'
S 85°58'50"W 39.63'
S 42°43'00"W 149.23'
S 13°11'15"W 76.56'±
S 34°40'05"E 44.95'
S 21°29'20"E 22.45'
S 33°46'15"E 62.92'
S 30°31'05"E 48.15'
S 37°18'40"E 72.80'
S 85°25'45"E 25.02'
S 45°40'30"E 38.53'
S 69°24'30"E 74.83'
S 41°24'00"E 22.63'
S 76°34'10"E 23.71'
S 58°24'05"E 49.48'
S 43°51'05"E 16.91'
S 71°51'15"E 35.45'
S 37°12'10"E 16.96'
S 74°52'25"E 19.58'
S 55°51'50"E 59.57'
S 75°13'35"E 29.91'
N 59°11'45"E 16.53'
S 67°03'40"E 19.58'
S 26°12'25"E 30.43'
S 41°01'25"E 28.29'
N 52°37'00"E 76.07'±
S 24°01'40"E 49.78'
S 71°41'15"W 74.74'
S 13°26'35"E 110.00'
S 13°26'35"E 50.26'
S 47°53'10"E 155.47'
S 34°57'50"E 93.30'
S 08°41'10"W 66.32'
S 36°31'15"W 33.03'
S 45°05'15"W 57.96'
S 60°40'25"W 139.79'
S 67°05'15"W 53.50'
S 12°36'40"W 138.60'
N 74°51'30"W 84.75'
S 08°32'10"W 50.00'
N 88°15'55"W 55.14'
S 85°58'50"W 39.63'
S 42°43'00"W 149.23'
S 13°11'15"W 76.56'±
S 52°37'00"W 87.98'±
S 48°23'40"E 29.99'
S 27°45'10"E 14.43'
S 26°36'20"W 29.36'
S 22°43'20"E 112.59'
S 17°31'50"E 43.45'
S 46°02'20"E 28.97'
S 75°40'00"E 43.85'
S 60°38'15"E 67.77'
S 79°51'45"E 22.62'
S 41°27'05"E 41.13'
S 10°21'55"W 26.94'
S 14°04'20"E 28.77'
S 20°47'00"E 40.55'
S 84°00'05"E 29.36'
S 42°09'55"E 14.79'
S 06°54'40"W 15.98'
S 04°31'50"E 23.45'
S 87°36'30"E 31.98'
S 30°36'25"E 61.48'
S 65°20'05"E 22.43'
S 33°00'05"E 35.34'
S 59°06'15"E 24.85'
S 22°38'20"E 92.33'
N 51°26'10"E 53.76'±
S 38°33'50"E 163.91'
S 51°26'10"W 25.64'±
S 40°53'40"E 26.74'
S 24°35'35"E 29.05'
S 56°53'25"E 39.70'
S 40°44'40"E 113.61'
S 24°18'50"E 71.01'
S 43°50'50"E 130.54'
S 78°21'55"E 229.54'
S 78°21'55"E 286.83'
S 38°18'10"E 13.69'
N 56°56'00"E 50.00'
S 19°22'50"E 59.15'
S 37°56'55"E 21.35'
S 49°22'00"E 106.70'
N 83°10'05"E 50.50'
S 13°15'20"E 7.18'
S 09°33'20"E 26.13'
S 06°39'10"E 34.96'
S 06°39'10"E 66.57'
S 06°39'10"E 32.77'
S 15°52'15"E 56.07'
S 34°18'50"E 56.11'
S 38°18'10"E 22.82'
(#4R. @ 1-1/4" PIPE) I.P.F.
(0.23' E.)
I.P.F. (#4R)
I.P.F. (#4R) (0.19' S)
I.P.F. (#4R) (0.21' S)
I.P.F. (#4R) (0.18' S)
I.P.F. (#4R) @ 1'
I.P.F. (#4R) @ 3
I.P.F. (#4R) @ 2
I.P.F. (3/4" C.T.)
I.P.F. (#4 R.)
I.P.F. (#4 R.)
I.P.F. (#4 R