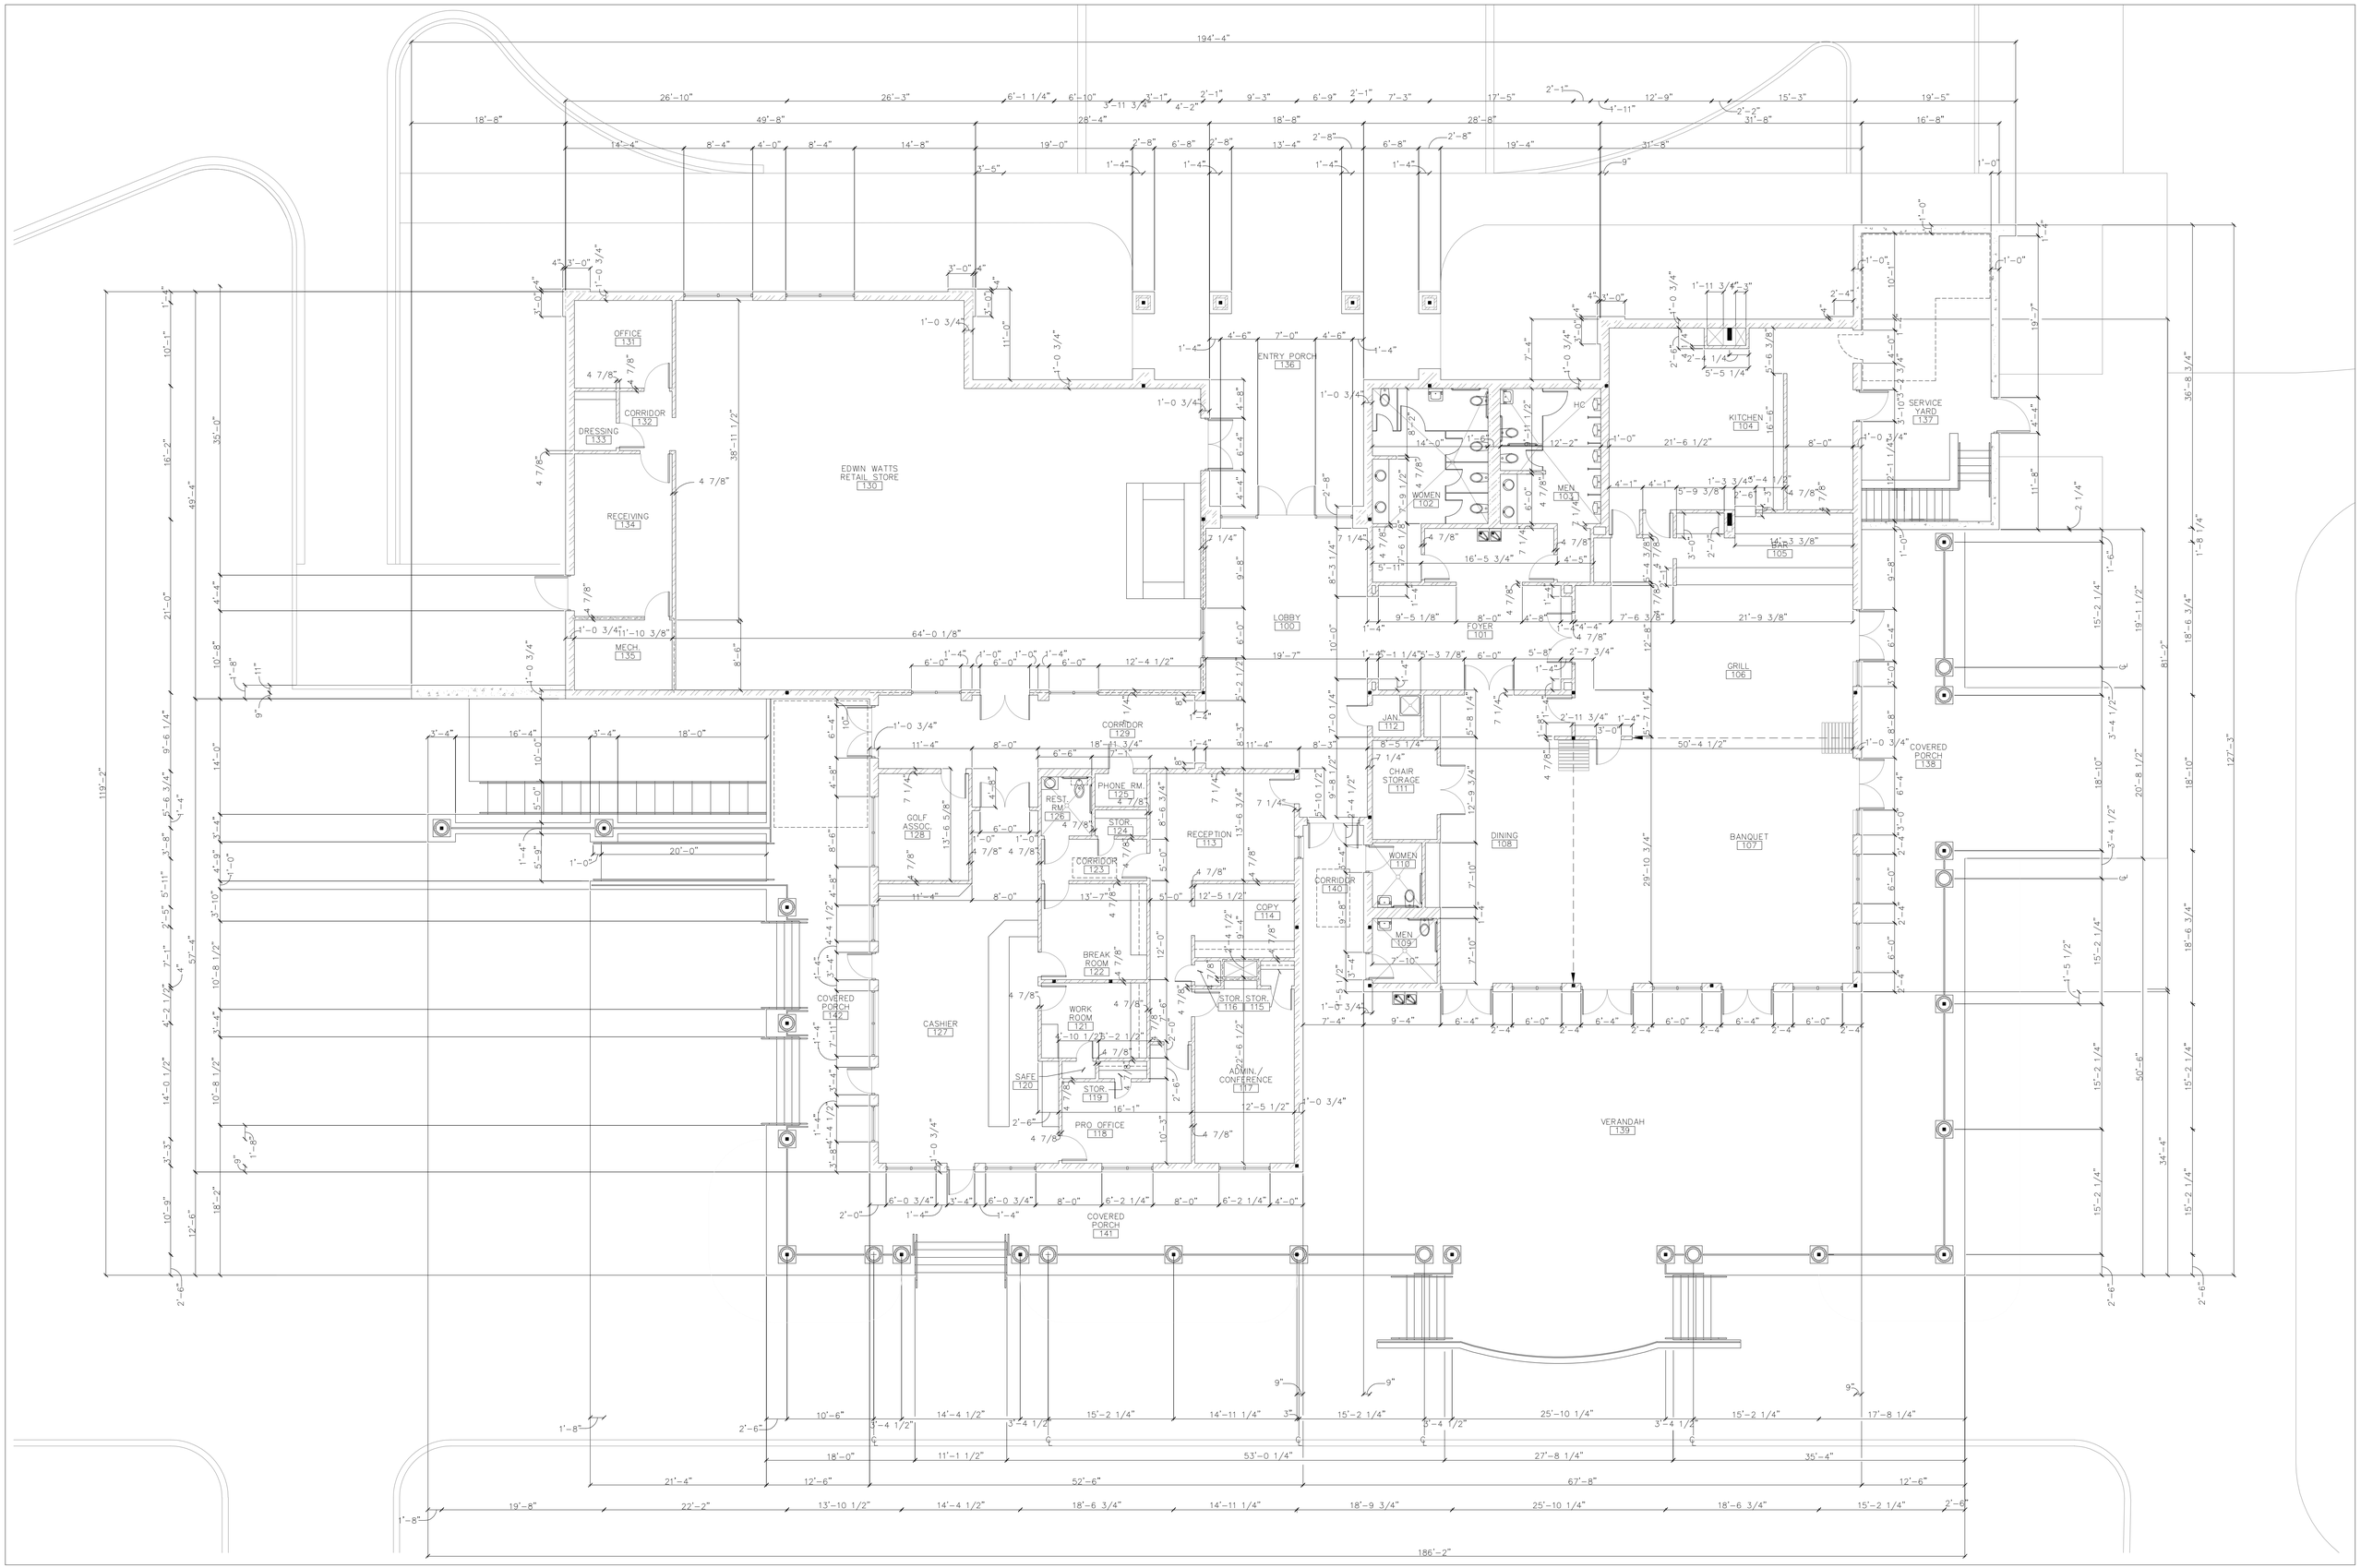
EDWN. WATTS RETAIL STORE 130
OFFICE 131
CORRIDOR 132
DRESSING 133
RECEIVING 134
MECH. 135
ENTRY PORCH 136
LOBBY 100
FOYER 101
WOMEN 102
MEN 103
HC
KITCHEN 104
BAR 105
GRILL 106
SERVICE YARD 137
COVERED PORCH 138
CORRIDOR 129
JAN. 112
CHAIR STORAGE 111
GOLF ASSOC. 128
REST. RM. 126
PHONE RM. 125
STOR. 124
RECEPTION 113
CORRIDOR 123
COPY 114
WOMEN 110
CORRIDOR 140
MEN 109
DINING 108
BANQUET 107
BREAK ROOM 122
WORK ROOM 121
STOR. 116
STOR. 115
COVERED PORCH 142
CASHIER 127
SAFE 120
STOR. 119
ADMIN./ CONFERENCE 117
PRO. OFFICE 118
COVERED PORCH 141
VERANDAH 139
194'-4"
186'-2"