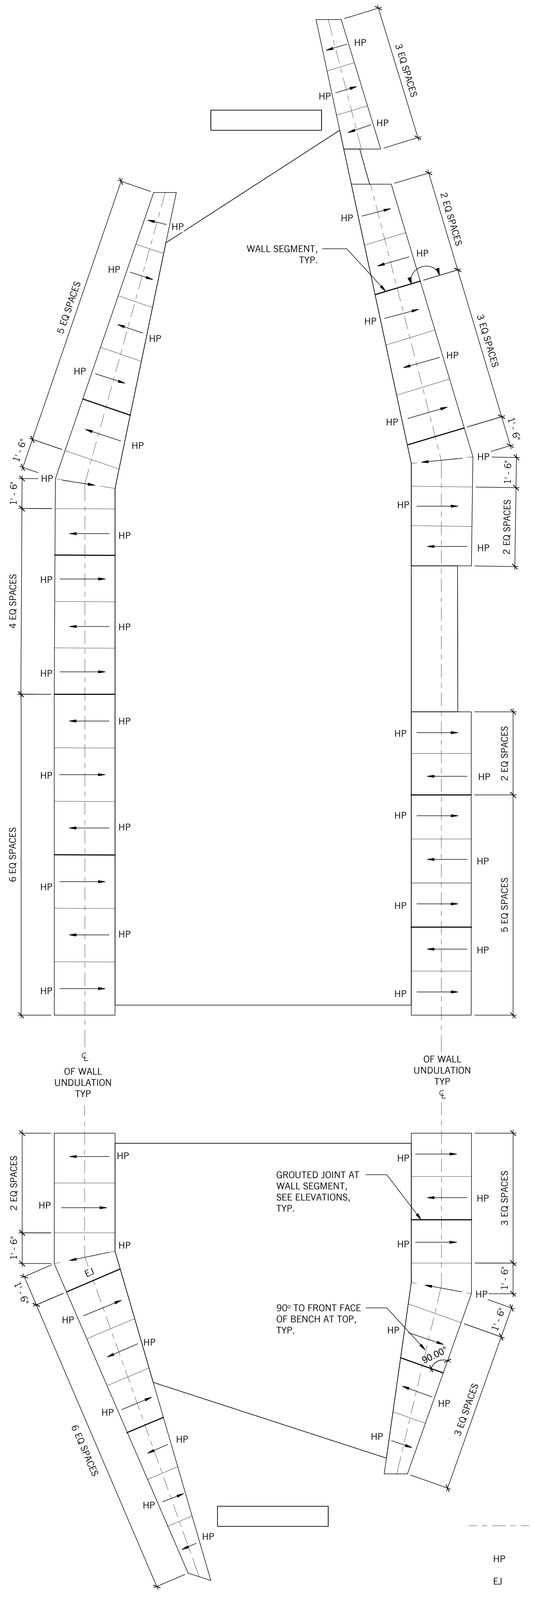

NOTE:
1. DIMENSIONS PROVIDED FOR REFERENCE ONLY TO ILLUSTRATE SIZE AND RELATIONSHIPS OF PLANTER WALLS. LANDSCAPE ARCHITECT TO PROVIDE DIGITAL MODEL TO FABRICATOR TO THEN BE RECONCILED AND DEVELOPED INTO DIMENSIONAL SHOP DRAWINGS THAT FIT SITE CONDITIONS.

3 PRECAST CONCRETE PLANTER WALL - TOP FACET AND JOINT LAYOUT PLAN
SCALE: 3/8" = 1'-0"

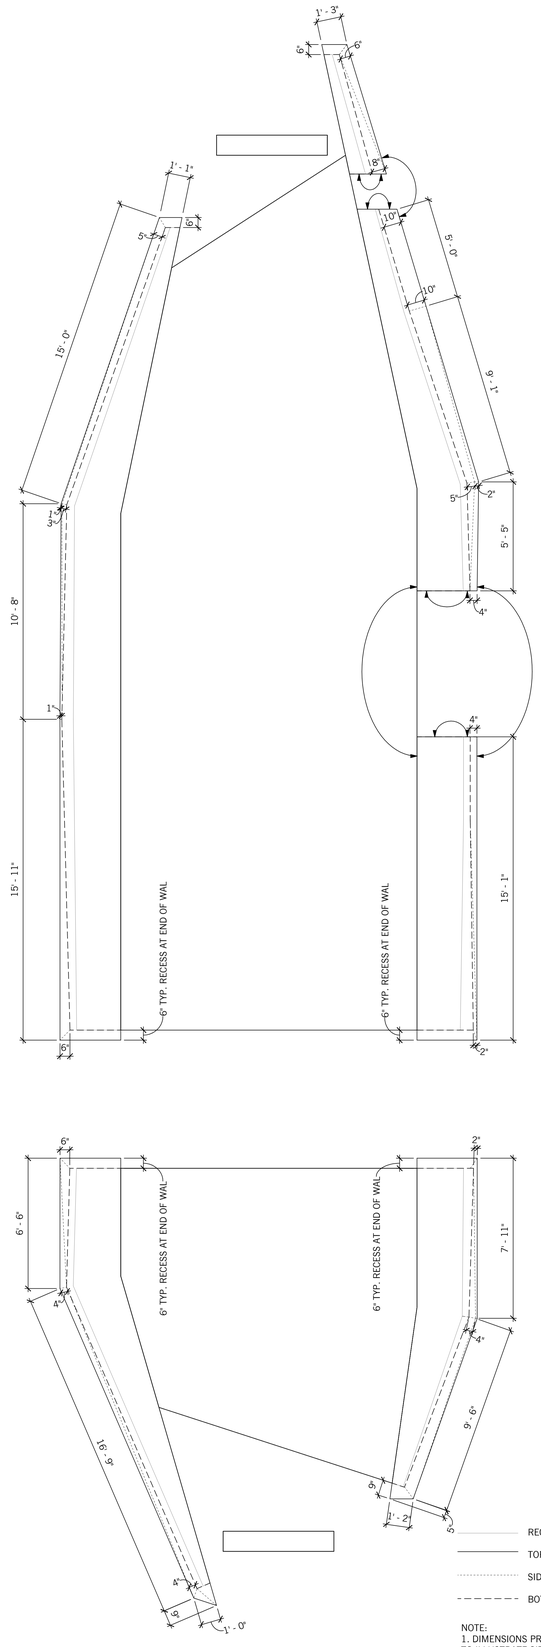

NOTE:
1. DIMENSIONS PROVIDED FOR REFERENCE ONLY TO ILLUSTRATE SIZE AND RELATIONSHIPS OF PLANTER WALLS. LANDSCAPE ARCHITECT TO PROVIDE DIGITAL MODEL TO FABRICATOR TO THEN BE RECONCILED AND DEVELOPED INTO DIMENSIONAL SHOP DRAWINGS THAT FIT SITE CONDITIONS.

2 PRECAST CONCRETE PLANTER WALL - TOP OF WALL AND SIDE FACET LAYOUT PLAN
SCALE: 3/8" = 1'-0"

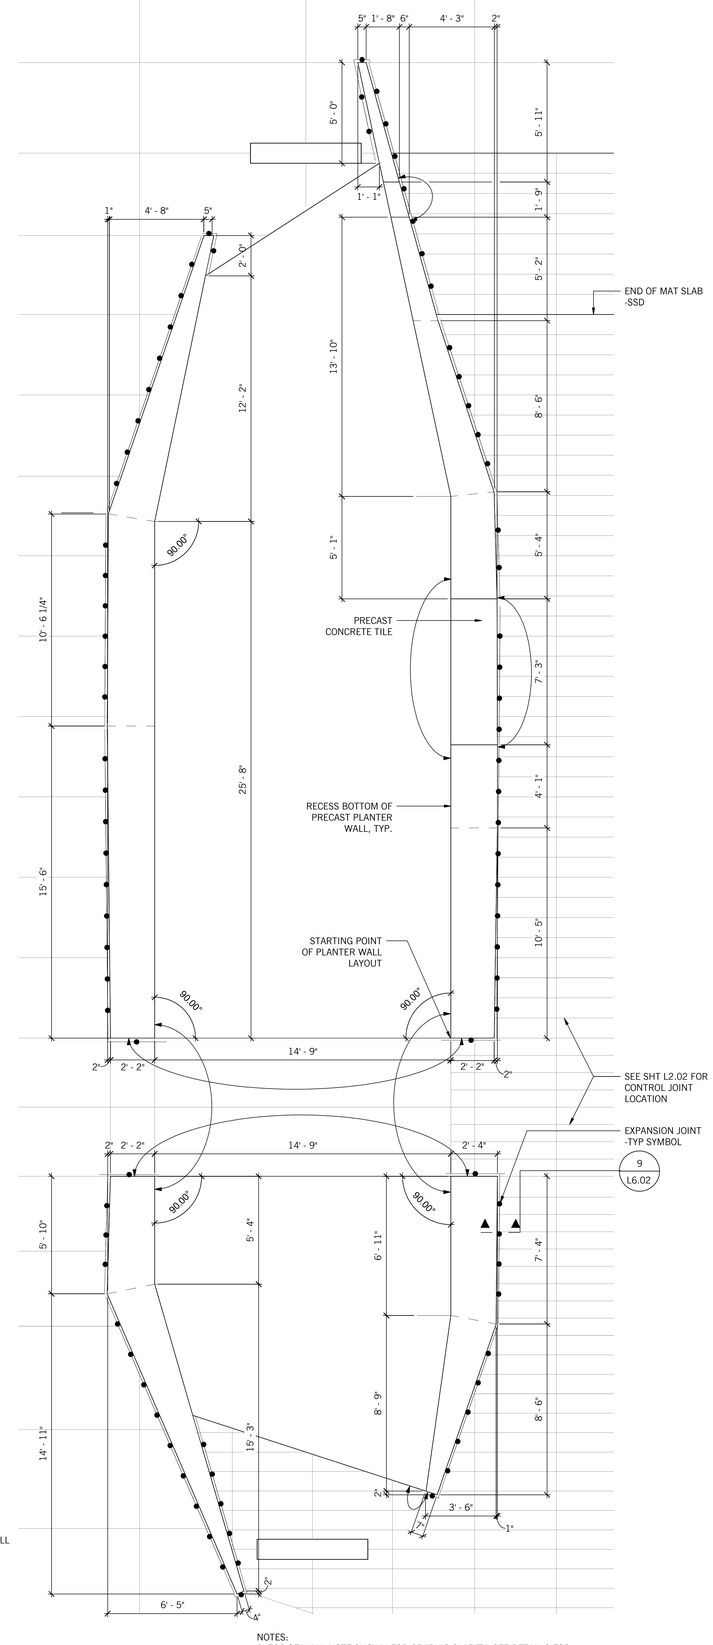

NOTES:
1. TOP OF WALL NOTE SHOWN FOR GRAPHIC CLARITY, SEE DETAIL 2 FOR TOP OF WALL AND SIDE FACET LAYOUT.
2. SEE DETAIL 3 FOR TOP FACET LAYOUT PLAN.
3. SEE DETAIL 1/L6.07 FOR PRECAST PLANTER WALL ELEVATIONS.
4. DIMENSIONS PROVIDED FOR REFERENCE ONLY TO ILLUSTRATE SIZE AND RELATIONSHIPS OF PLANTER WALLS. LANDSCAPE ARCHITECT TO PROVIDE DIGITAL MODEL TO FABRICATOR TO THEN BE RECONCILED AND DEVELOPED INTO DIMENSIONAL SHOP DRAWINGS THAT FIT SITE CONDITIONS.

1 PRECAST CONCRETE PLANTER WALL - BOTTOM OF WALL RECESS LAYOUT PLAN
SCALE: 3/8" = 1'-0"

APPROVALS

NOLL & TAM ARCHITECTS
729 Heinz Avenue
Berkeley, CA 94710
tel 510.542.2200
fax 510.542.2201

CAVAGNERO
MARK CAVAGNERO ASSOCIATES ARCHITECTS
1049 Sansome Street, Suite 200 T: 415.398.6944
San Francisco, California 94111 F: 415.398.6943
www.cavagnero.com

SEAL

LICENSED LANDSCAPE ARCHITECT
MARC SYLVESTER MANTLE
June 30, 2025
Renewal Date
Sep. 14, 2006
STATE OF CALIFORNIA

MANTLE
LANDSCAPE ARCHITECTURE
986 OVERLOOK RD,
BERKELEY, CA, 94708
T: 510.927.3200
WWW.MANTLELA.COM

PROJECT TITLE

Peralta Community College District
Laney Library & Learning Resource Center (Building 100 Replacement)

900 Fallon Street, Oakland, CA 94607

ISSUE FOR BID

ISSUE DATE 03/31/2023
N&T JOB NUMBER 21942

REVISIONS

	DATE	DESCRIPTION
3	05/16/2024	ADDENDUM 03

SHEET TITLE

LANDSCAPE PRECAST PLANTER WALL LAYOUT DETAILS

SHEET NUMBER

L6.06

5/14/2024 11:43:37 AM Autodesk Docs://PCCD Laney Library LRC/PCCD Laney Library LRC_LANDSCAPE_2020.rvt