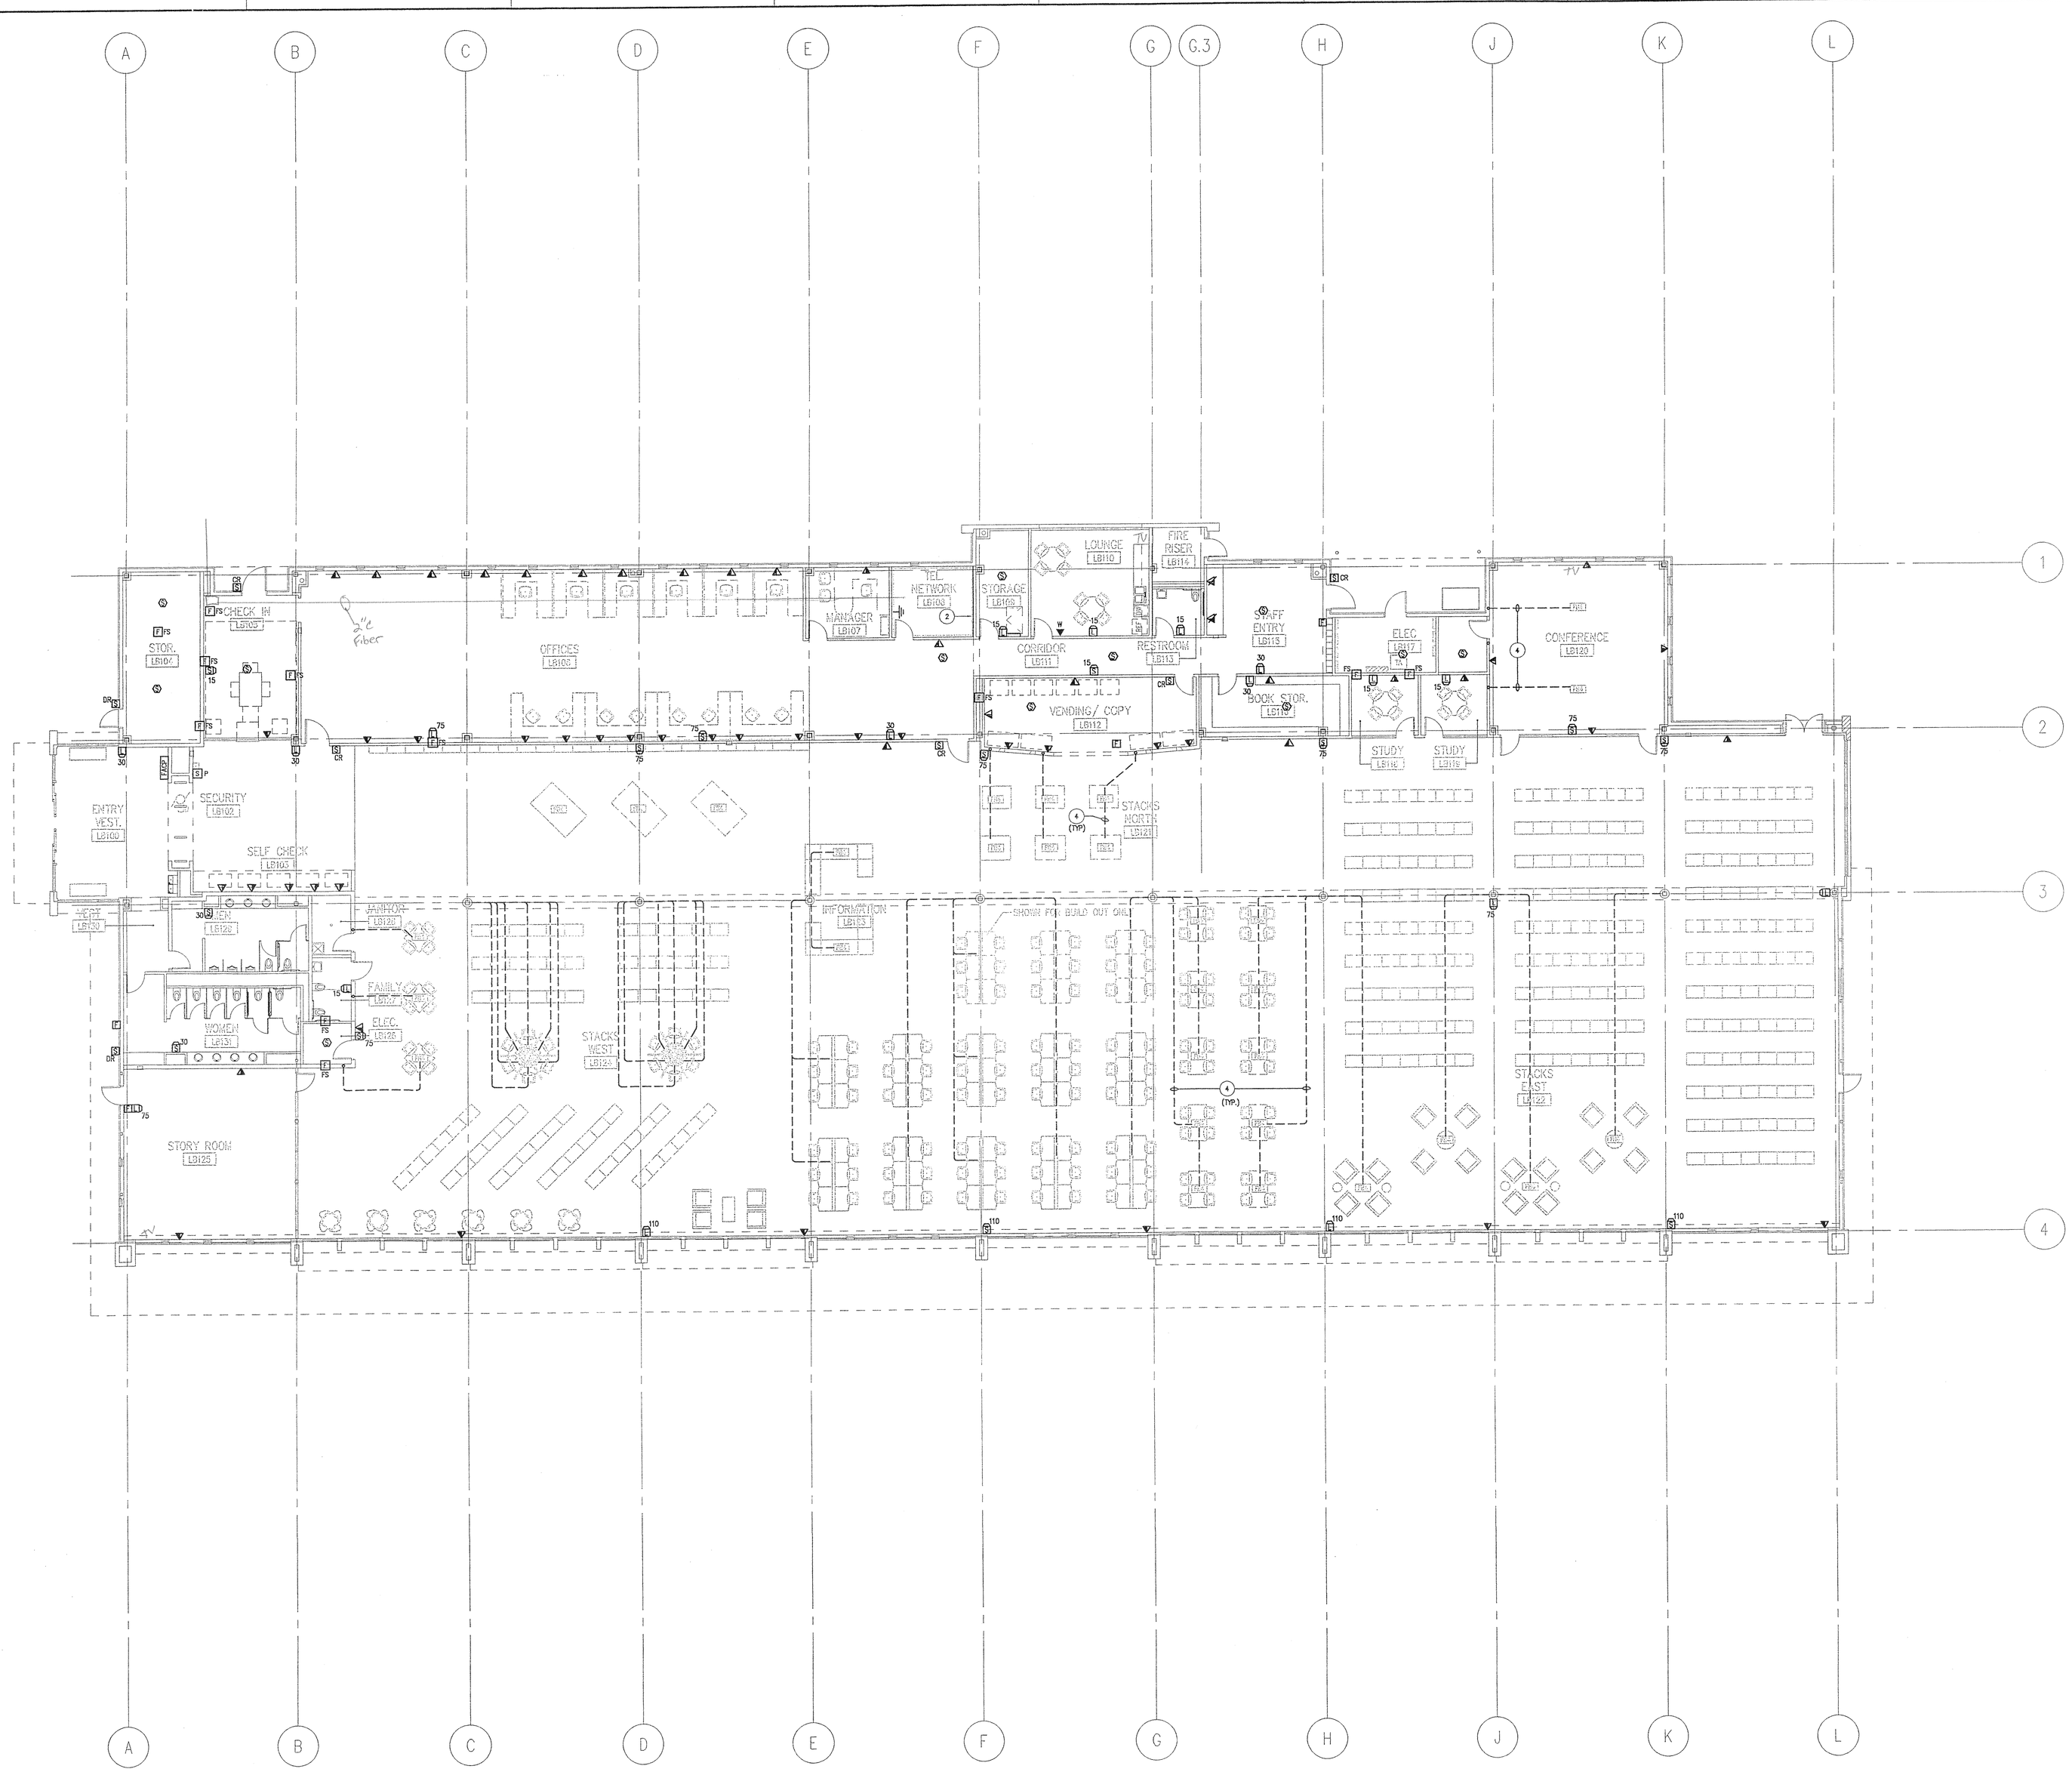

FIRST LEVEL SPECIAL SYSTEMS PLAN
3/32"=1'-0"

SHEET NOTES

A. REFER TO DRAWING LB-E21 FOR FLOOR BOX TYPE.

B. REFER TO DRAWING CH-E6.2 FOR SCHEMATIC FIRE ALARM RISER DIAGRAM.

KEYED NOTES

1. PROVIDE FLUSH MOUNTED JUNCTION BOX FOR CONNECTION TO MODULAR FURNITURE. FURNITURE MANUFACTURER TO PROVIDE FLEX WHIP FOR FINAL CONNECTION. PROVIDE 1-1/4" CONDUIT FROM BOX TO 6" ABOVE FINISHED CEILING. TERMINATE CONDUIT WITH BUSHING.
2. TELEPHONE BACKBOARD. PROVIDE 3/4"C FIRE RATED PLYWOOD.
3. NOTE NOT USED.
4. 1-1/4" CONDUIT BELOW SLAB STUB UP IN WALL OR COLUMN TO 6" ABOVE FINISHED CEILING.

Avondale

City of Avondale Civic Center Library

Owner:
City of Avondale
11465 W. Civic Center Drive
Avondale, AZ 85323

SmithGroup

SmithGroup Incorporated
455 N. Third Street
Suite 250
Phoenix, Arizona 85004
t: 602.265.2200
f: 602.265.2244
www.smithgroup.com

Issued for	Rev	Date
City Permit		260CT05

Seals and Signatures

13930 BARNABAS P. BAGBY 10.27.05 Registered Professional Engineer ARIZONA, U.S.A.

Key Plan

Drawing Title

LIBRARY
FIRST LEVEL
SPECIAL SYSTEMS PLAN

Scale: 3/32" = 1'-0"

Project Number: 19605.000

Drawing Number: LB E4.1

FILE:\\ Cad\E\Sheets\LB-E41.dwg USER:mbendily DATE:Oct, 25 2005 TIME: 09:39 am