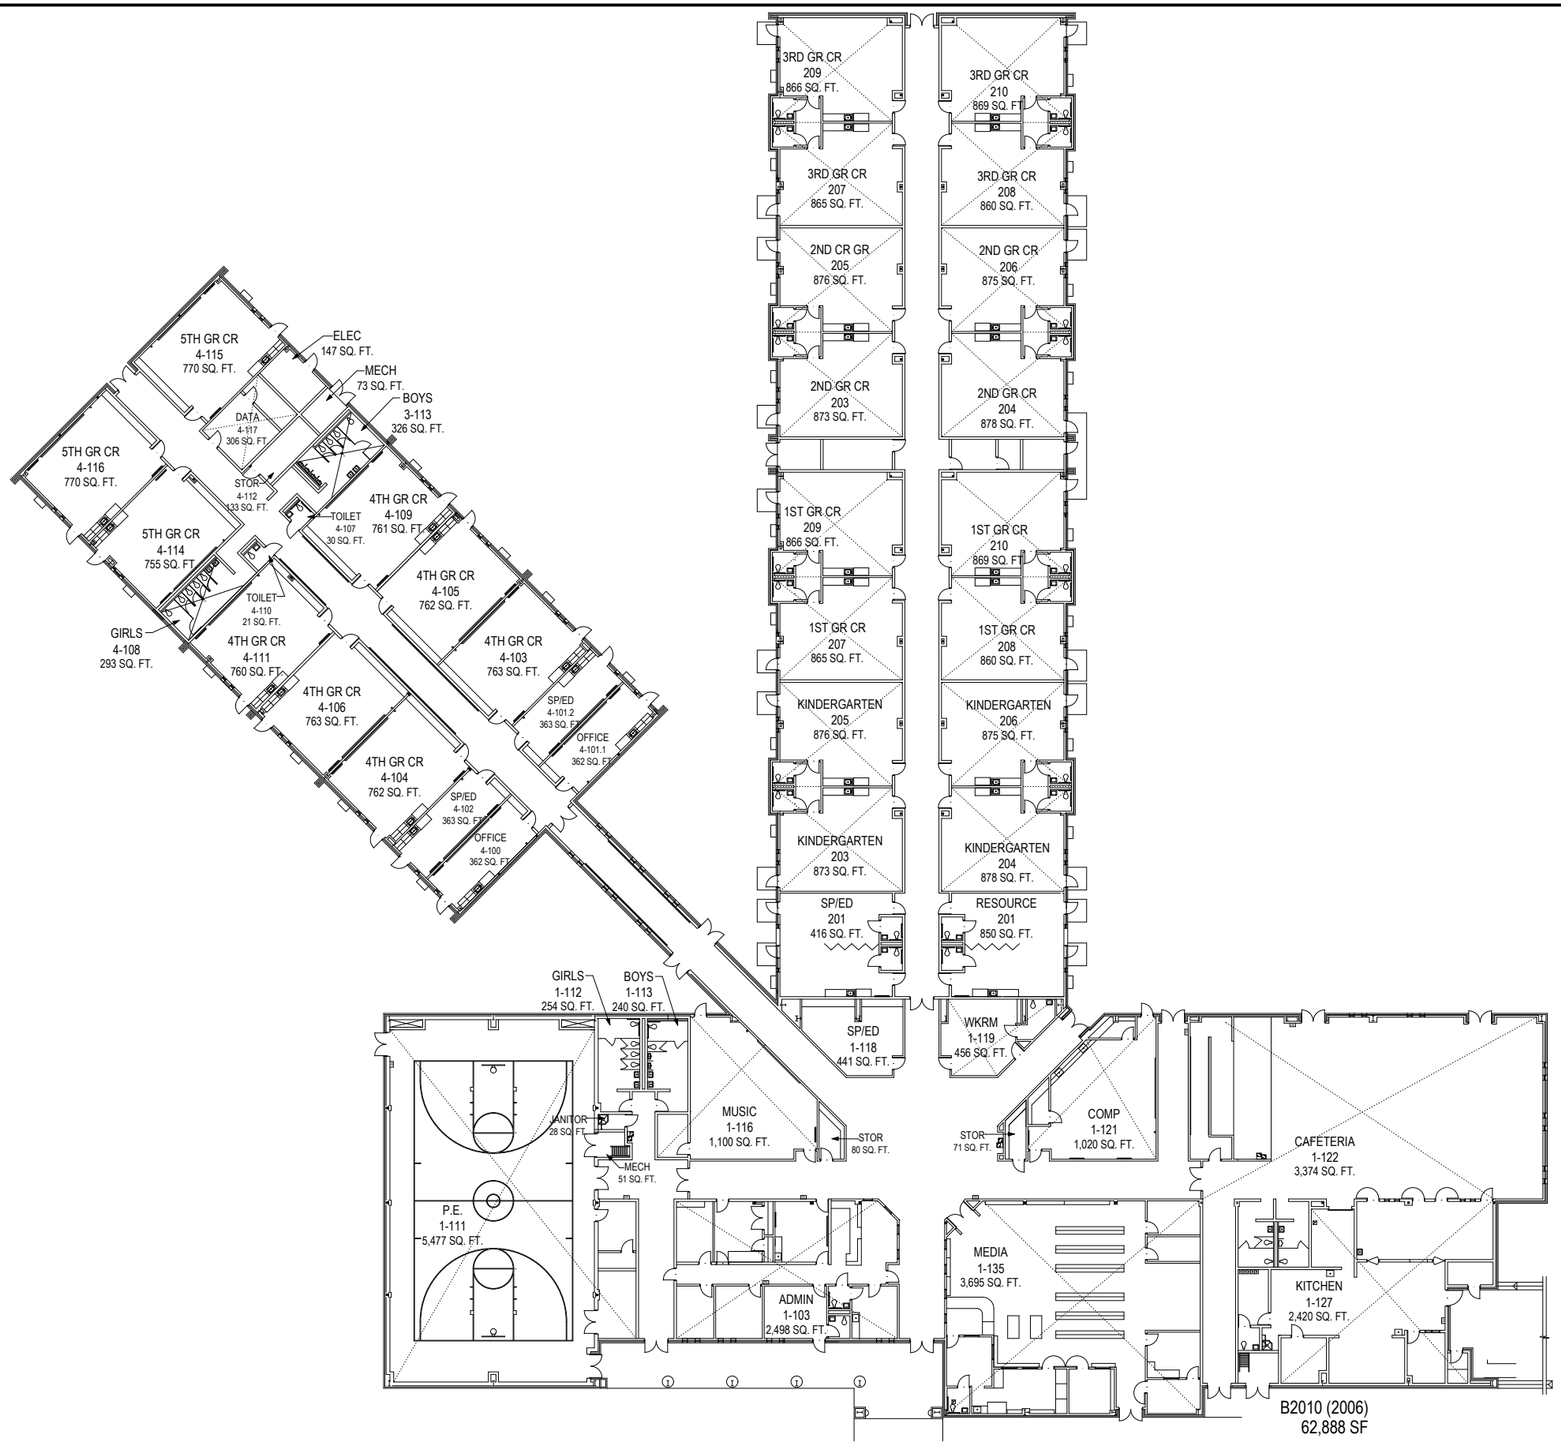

B2010 (2006)
62,888 SF

SCALE: 1" = 40'

BIBB COUNTY SCHOOL DISTRICT
BRUCE ELEMENTARY SCHOOL

FACILITY NUMBER:	0207
INSTRUCTIONAL UNITS:	34
FTE:	500
SITE ACREAGE:	6.97
AREA:	
MAIN BUILDING:	62,888 SF
EXTERIOR COVERED @ 1/2:	1,543 SF
TOTAL:	64,431 SF

Manley Spangler Smith Architects
A Professional Corporation